


KEY NOTES

- 1 WINDOW WALL SYSTEM
- 2 INTERIOR WINDOW STOOL LINE
- 3 EXTERIOR BRICK SILL LINE
- 4 LINE OF GYPSUM BOARD CEILING REFER TO REFLECTED CEILING PLAN AND WALL SECTIONS
- 5 EXTERIOR METAL STUD WALL SEE STRUCTURAL DRAWINGS
- 6 BRICK VENEER
- 7 STRUCTURAL COLUMN WITH GYP. BD SURROUND SEE DETAIL SHEET A13
- 8 WALL TERMINATION SEAL SEE TYPICAL DETAIL SHEET A13
- 9 BRICK EXPANSION JOINT SEE DETAIL 7 SHEET A9
- 10 SURFACE MOUNTED METAL RAIN LEADER 4" X 5"

REVISIONS

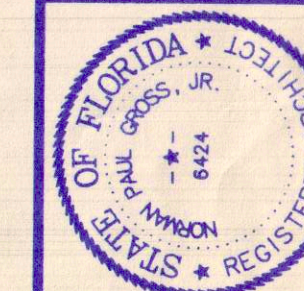


NORMAN GROSS & ASSOCIATES
architecture · planning · design
Post Office Box 2007
Panama City, Florida 32402
(904) 785-5408

SMITH BOZARTH FULLER
Architects & Planners, P.A.
4424 Grace Avenue
Panama City, Florida

PHASE III DOCUMENTS
BAY COUNTY SCHOOL BOARD
ADMINISTRATIVE OFFICE BUILDING
Panama City, Florida

DRAWN BY: PROJECT NUMBER: 9020
CHECKED BY: DEVELOPMENT NUMBER:
SHEET NO.:

A1

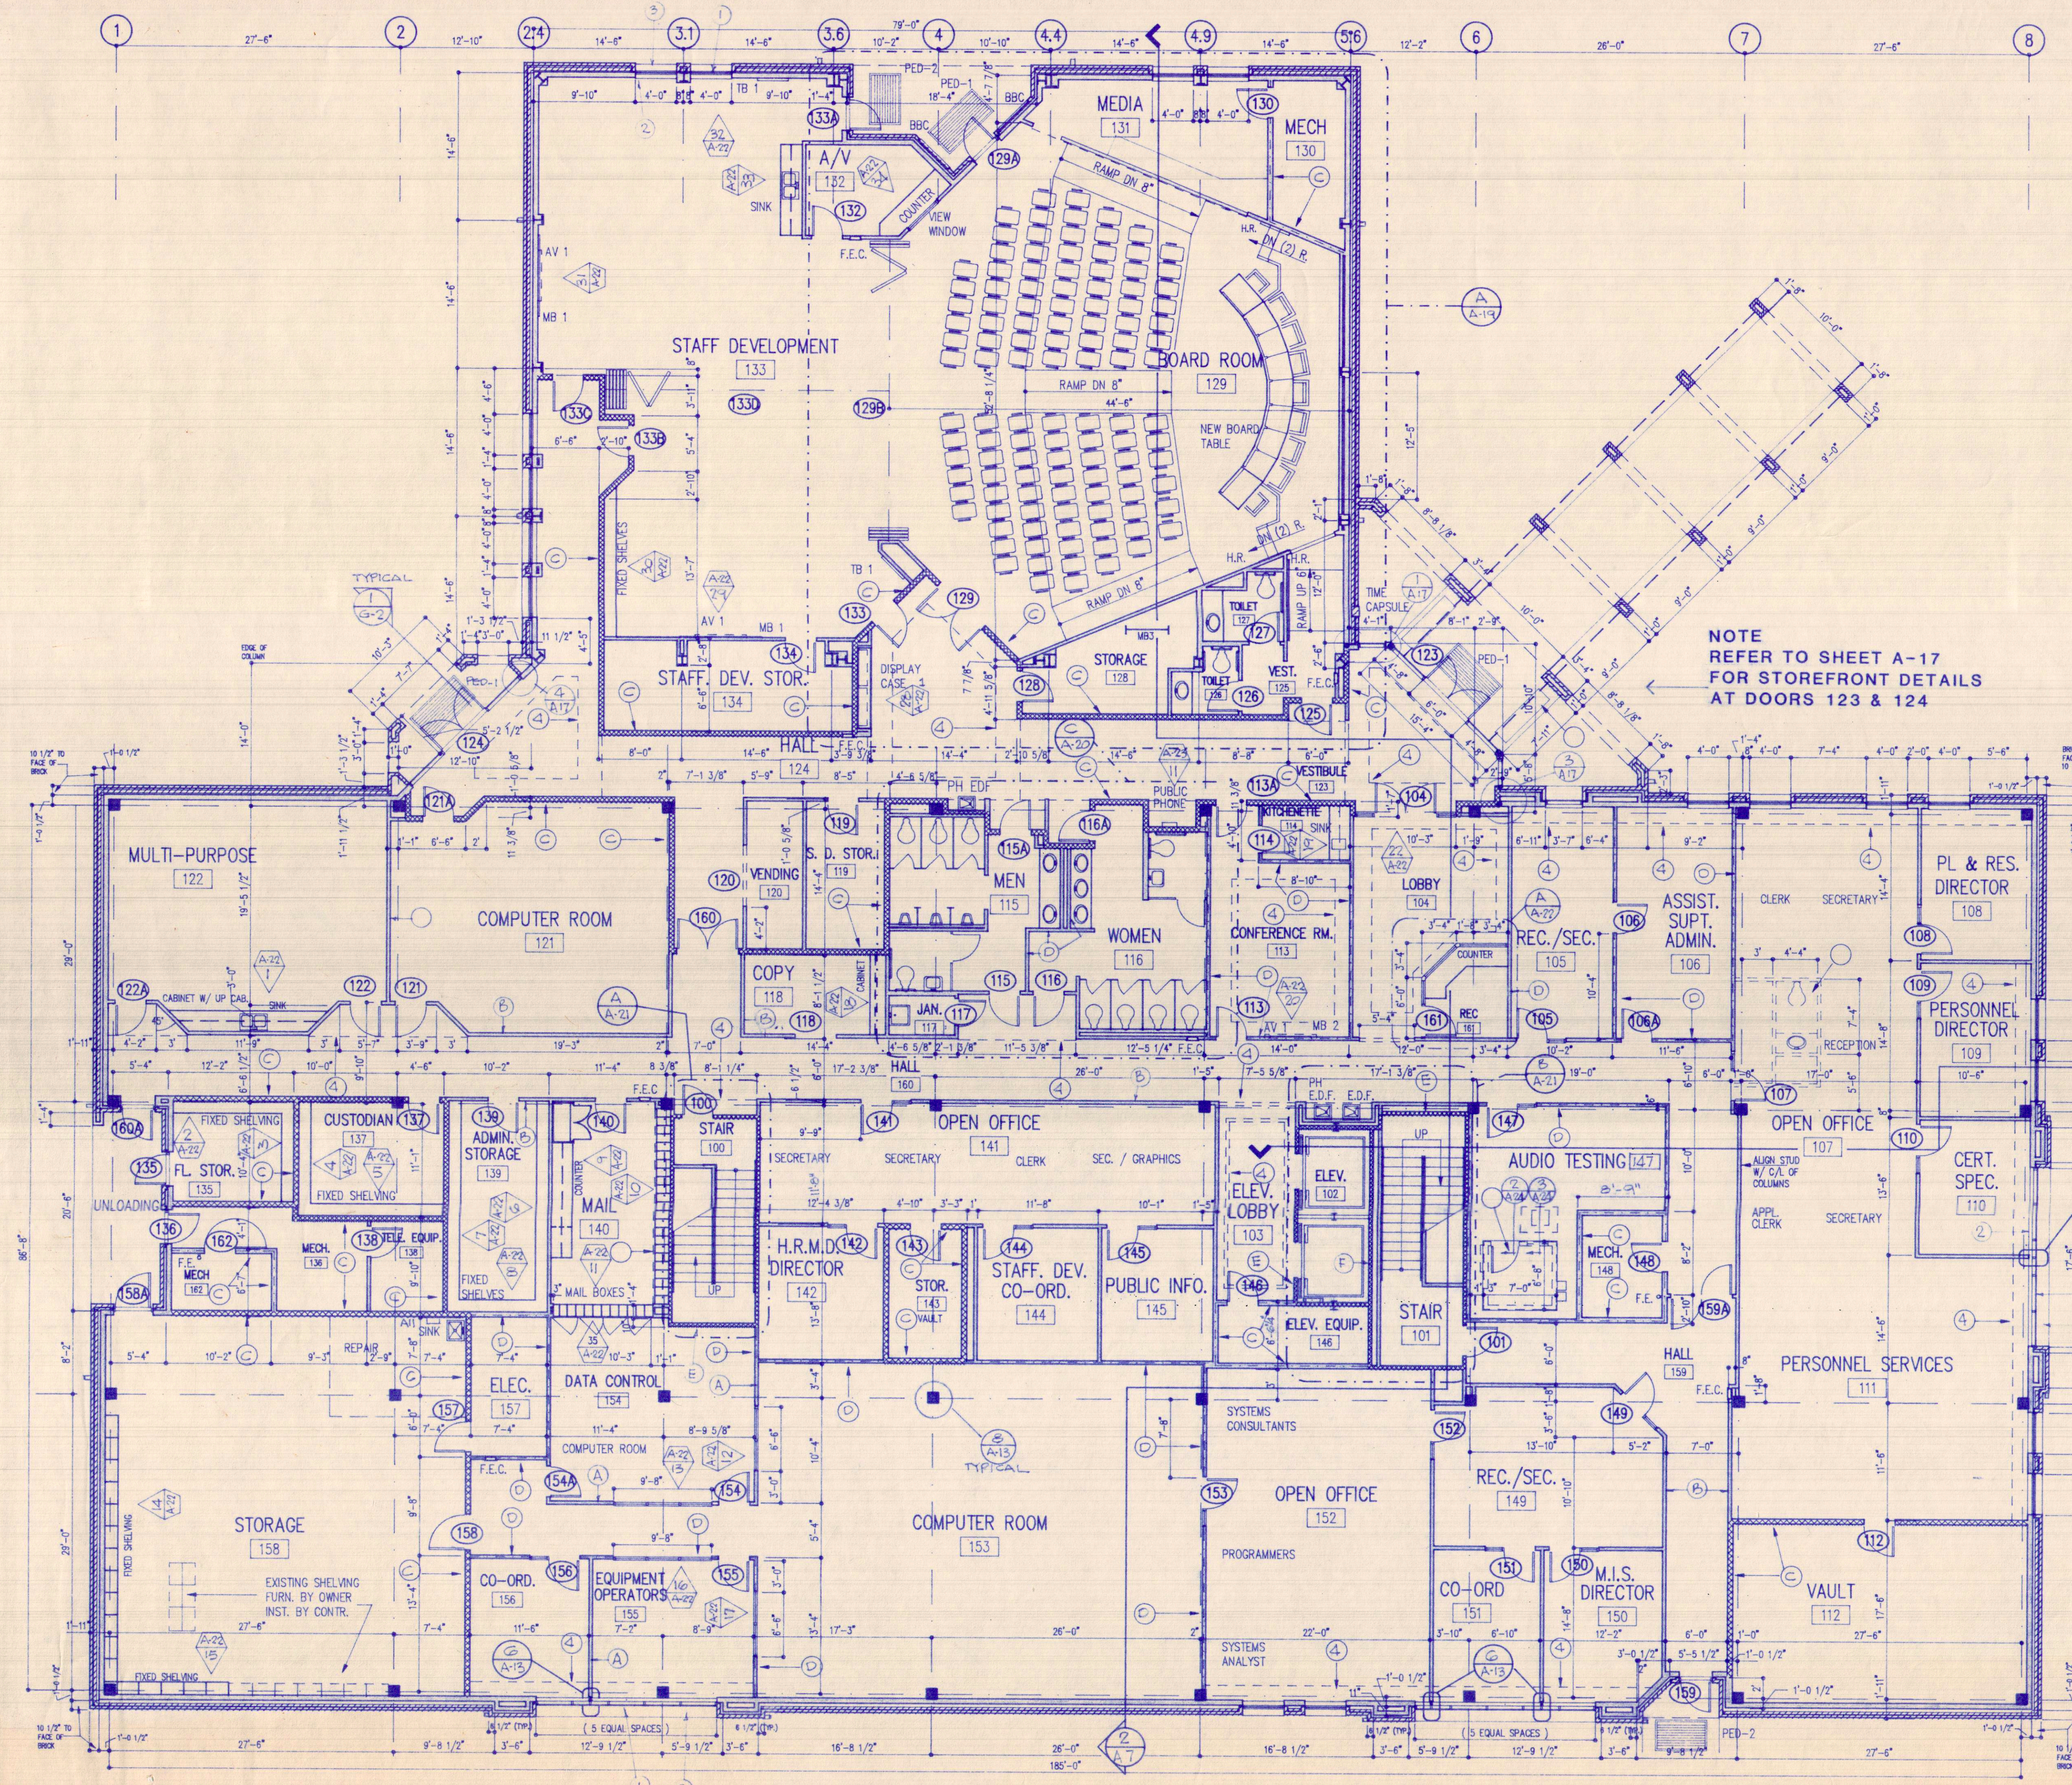

NOTE
REFER TO SHEET A-17
FOR STOREFRONT DETAILS
AT DOORS 123 & 124

WALL TYPE KEY

- A STANDARD WALL 3 5/8" METAL STUDS AT 16" O.C. WITH 5/8" GYPSUM BOARD EACH SIDE EXTEND 4" ABOVE CEILING LINE
- B SMOKE STOP WALL 3 5/8" METAL STUDS AT 16" O.C. WITH 5/8" GYPSUM BOARD EACH SIDE EXTEND TO UNDERSIDE OF STRUCTURAL DECK ABOVE
- C SOUND RATED AND OR 2 HOUR WALL 3 5/8" METAL STUDS AT 16" O.C. WITH 5/8" GYPSUM BOARD OUTSIDE FACE AND 2 LAYERS 5/8" GYPSUM BOARD INSIDE FACE OF "PROTECTED ROOM"
- D SOUND RATED AND OR 1 HOUR WALL MATCH WALL TYPE B WITH ADDITIONAL SOUND INSULATION BLANKET
- E 2 HOUR SHAFT LINER WALL 2 1/2" STUDS AT 24" O.C. 1" GYPSUM SHAFT LINER AND 5/8" GYPSUM BOARD EACH SIDE
- F 2 HOUR SHAFT LINER WALL AND STAIR WALL MATCH WALL TYPE E WITH ADDITIONAL 3 5/8" METAL STUD WALL SYSTEM TO FURR AROUND BEAMS

WALL TYPE NOTES
REFER TO SHEET A13 FOR TYPICAL DETAILS OF INTERIOR WALL TYPES
ALL WALLS NOT REFERENCED SHALL BE WALL TYPE A
PARTITION PRIORITY: THE HIGHER FIRE RATED PARTITION SYSTEM WILL BE COMPLETED FIRST THEN SOUND RATED SYSTEM AND LAST THE STANDARD PARTITION

GROUND FLOOR


SC: 1/8" = 1'-0"

G

NOTES - GENERAL
ALL OWNER FURNISHED ITEMS SCHEDULED TO BE INSTALLED BY CONTRACTOR (i.e. shelving), WILL BE DELIVERED TO THE JOB SITE BY THE OWNER.


KEY NOTES

- (1) WINDOW WALL SYSTEM
- (2) INTERIOR WINDOW STOOL LINE
- (3) EXTERIOR BRICK SILL LINE
- (4) LINE OF GYPSUM BOARD CEILING
REFER TO REFLECTED CEILING
PLAN AND WALL SECTIONS
- (5) EXTERIOR METAL STUD WALL
SEE STRUCTURAL DRAWINGS
- (6) BRICK VENEER
- (7) STRUCTURAL COLUMN WITH GYP. BD.
SURROUND SEE DETAIL SHEET A13
- (8) WALL TERMINATION SEAL
SEE TYPICAL DETAIL SHEET A13
- (9) BRICK EXPANSION JOINT
SEE DETAIL 7 SHEET A9
- (10) SURFACE MOUNTED METAL RAIN
LEADER 4" X 5"

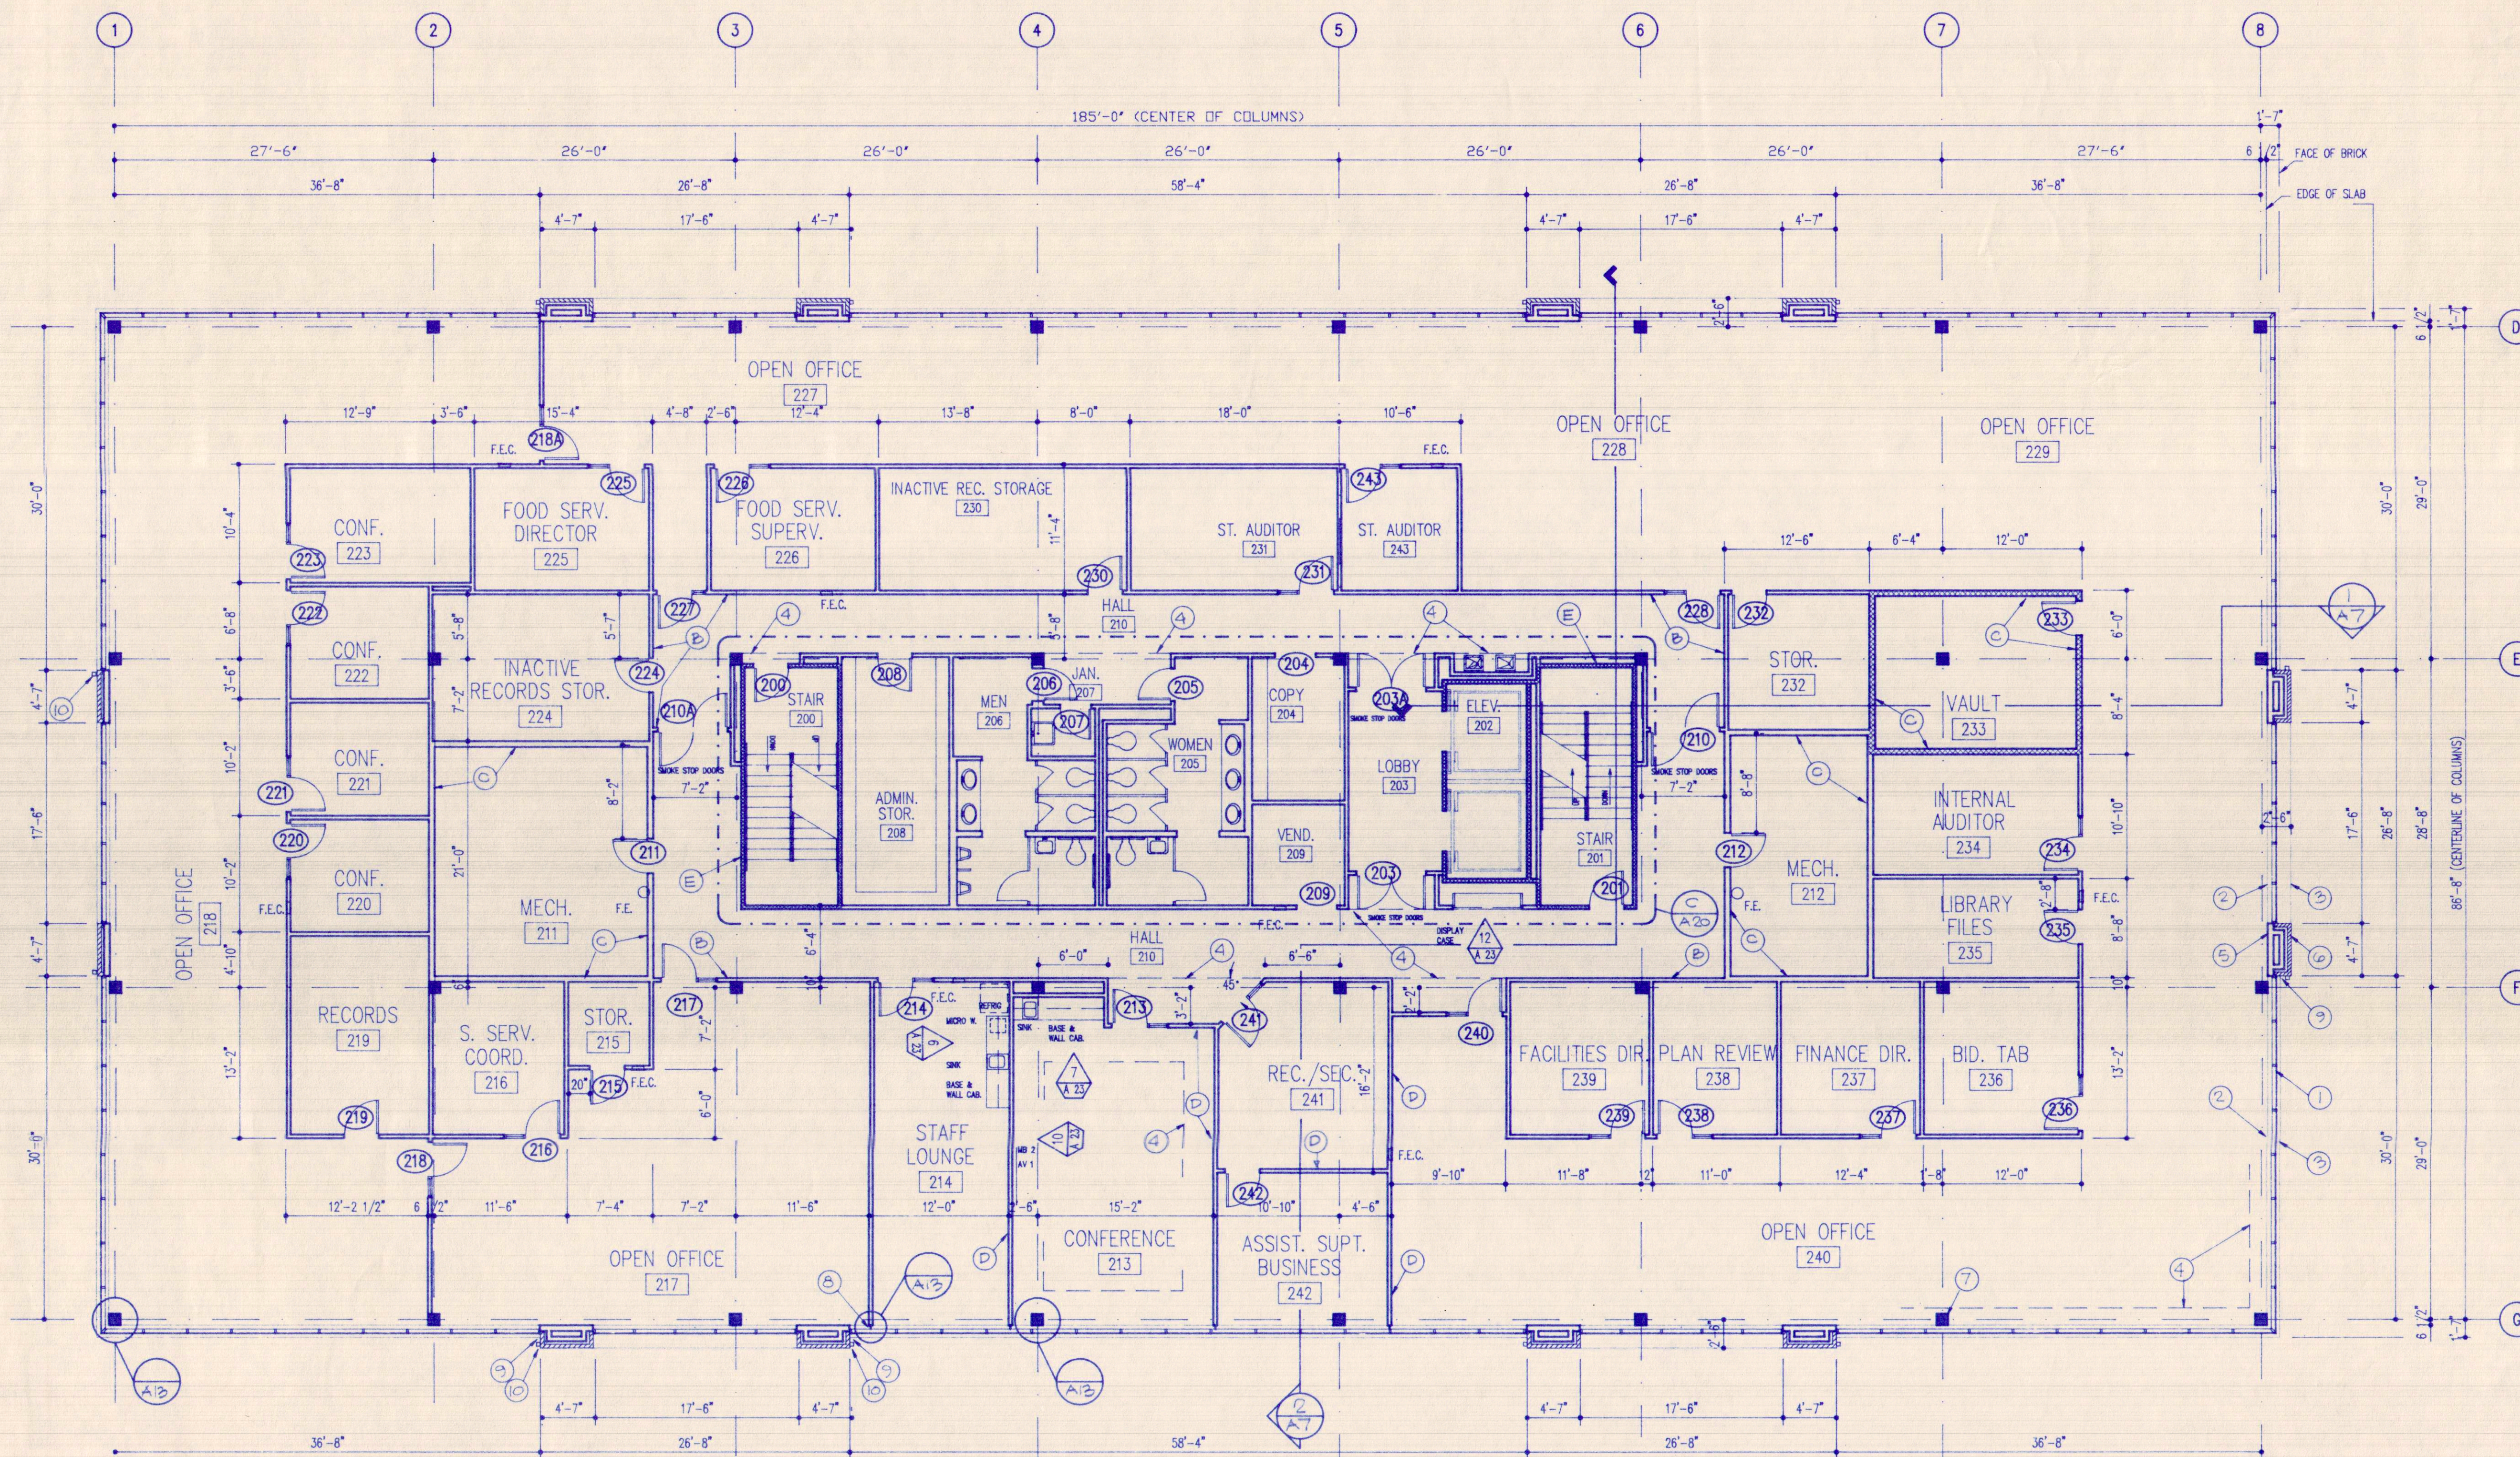

SECOND FLOOR

SC: 1/8"=1'-0"

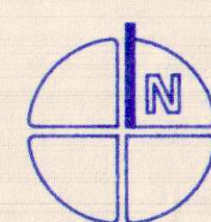

WALL TYPE KEY


- (A) STANDARD WALL: 3 5/8" METAL STUDS AT 16" O.C. WITH 5/8" GYPSUM BOARD EACH SIDE EXTEND 4" ABOVE CEILING LINE
- (B) SMOKE STOP WALL: 3 5/8" METAL STUDS AT 16" O.C. WITH 5/8" GYPSUM BOARD EACH SIDE EXTEND TO UNDERSIDE OF STRUCTURAL DECK ABOVE
- (C) SOUND RATED AND OR 2 HOUR WALL: 3 5/8" METAL STUDS AT 16" O.C. WITH 5/8" GYPSUM BOARD OUTSIDE FACE AND 2 LAYERS 5/8" GYPSUM BOARD INSIDE FACE OF "PROTECTED ROOM"
- (D) SOUND RATED AND OR 1 HOUR WALL: MATCH WALL TYPE 'B' WITH ADDITIONAL SOUND INSULATION BLANKET
- (E) 2 HOUR SHAFT LINER WALL: 2 1/2" STUDS AT 24" C.C. 1" GYPSUM SHAFT LINER AND 5/8" GYPSUM BOARD EACH SIDE
- (F) 2 HOUR SHAFT LINER WALL AND STAIR WALL MATCH WALL TYPE 'E' WITH ADDITIONAL 3 5/8" METAL STUD WALL SYSTEM TO FURR AROUND BEAMS.

WALL TYPE NOTES:
REFER TO SHEET A13 FOR TYPICAL DETAILS OF INTERIOR WALL TYPES

ALL WALLS NOT REFERENCED SHALL BE WALL TYPE A

PARTITION PRIORITY: THE HIGHER FIRE RATED PARTITION SYSTEM WILL BE COMPLETED FIRST THEN SOUND RATED SYSTEM AND LAST THE STANDARD PARTITION

REVISIONS

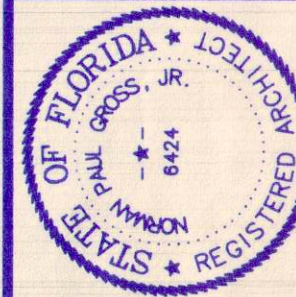

NORMAN GROSS & ASSOCIATES
architecture • planning • design

Post Office Box 2207
Panama City, Florida 32402

SMITH BOZARTH FULLER
Architects & Planners, P.A.
442a Grace Avenue
Panama City, Florida

SHEET TITLE
PHASE III DOCUMENTS

BAY COUNTY SCHOOL BOARD
ADMINISTRATIVE OFFICE BUILDING
Panama City, Florida

DRAWN BY:

CHECKED BY:

PROJECT NUMBER

9020


DEVELOPMENT NUMBER

SHEET NO.

A2

KEY NOTES

- 1 WINDOW WALL SYSTEM
- 2 INTERIOR WINDOW STOOL LINE
- 3 EXTERIOR BRICK SILL LINE
- 4 LINE OF GYPSUM BOARD CEILING
REFER TO REFLECTED CEILING
PLAN AND WALL SECTIONS
- 5 EXTERIOR METAL STUD WALL
SEE STRUCTURAL DRAWINGS
- 6 BRICK VENEER
- 7 STRUCTURAL COLUMN WITH GYP. BD.
SURROUND SEE DETAIL SHEET A13
- 8 WALL TERMINATION SEAL
SEE TYPICAL DETAIL SHEET A13
- 9 BRICK EXPANSION JOINT
SEE DETAIL 7 SHEET A9
- 10 SURFACE MOUNTED METAL RAIN
LEADER 4" X 5"

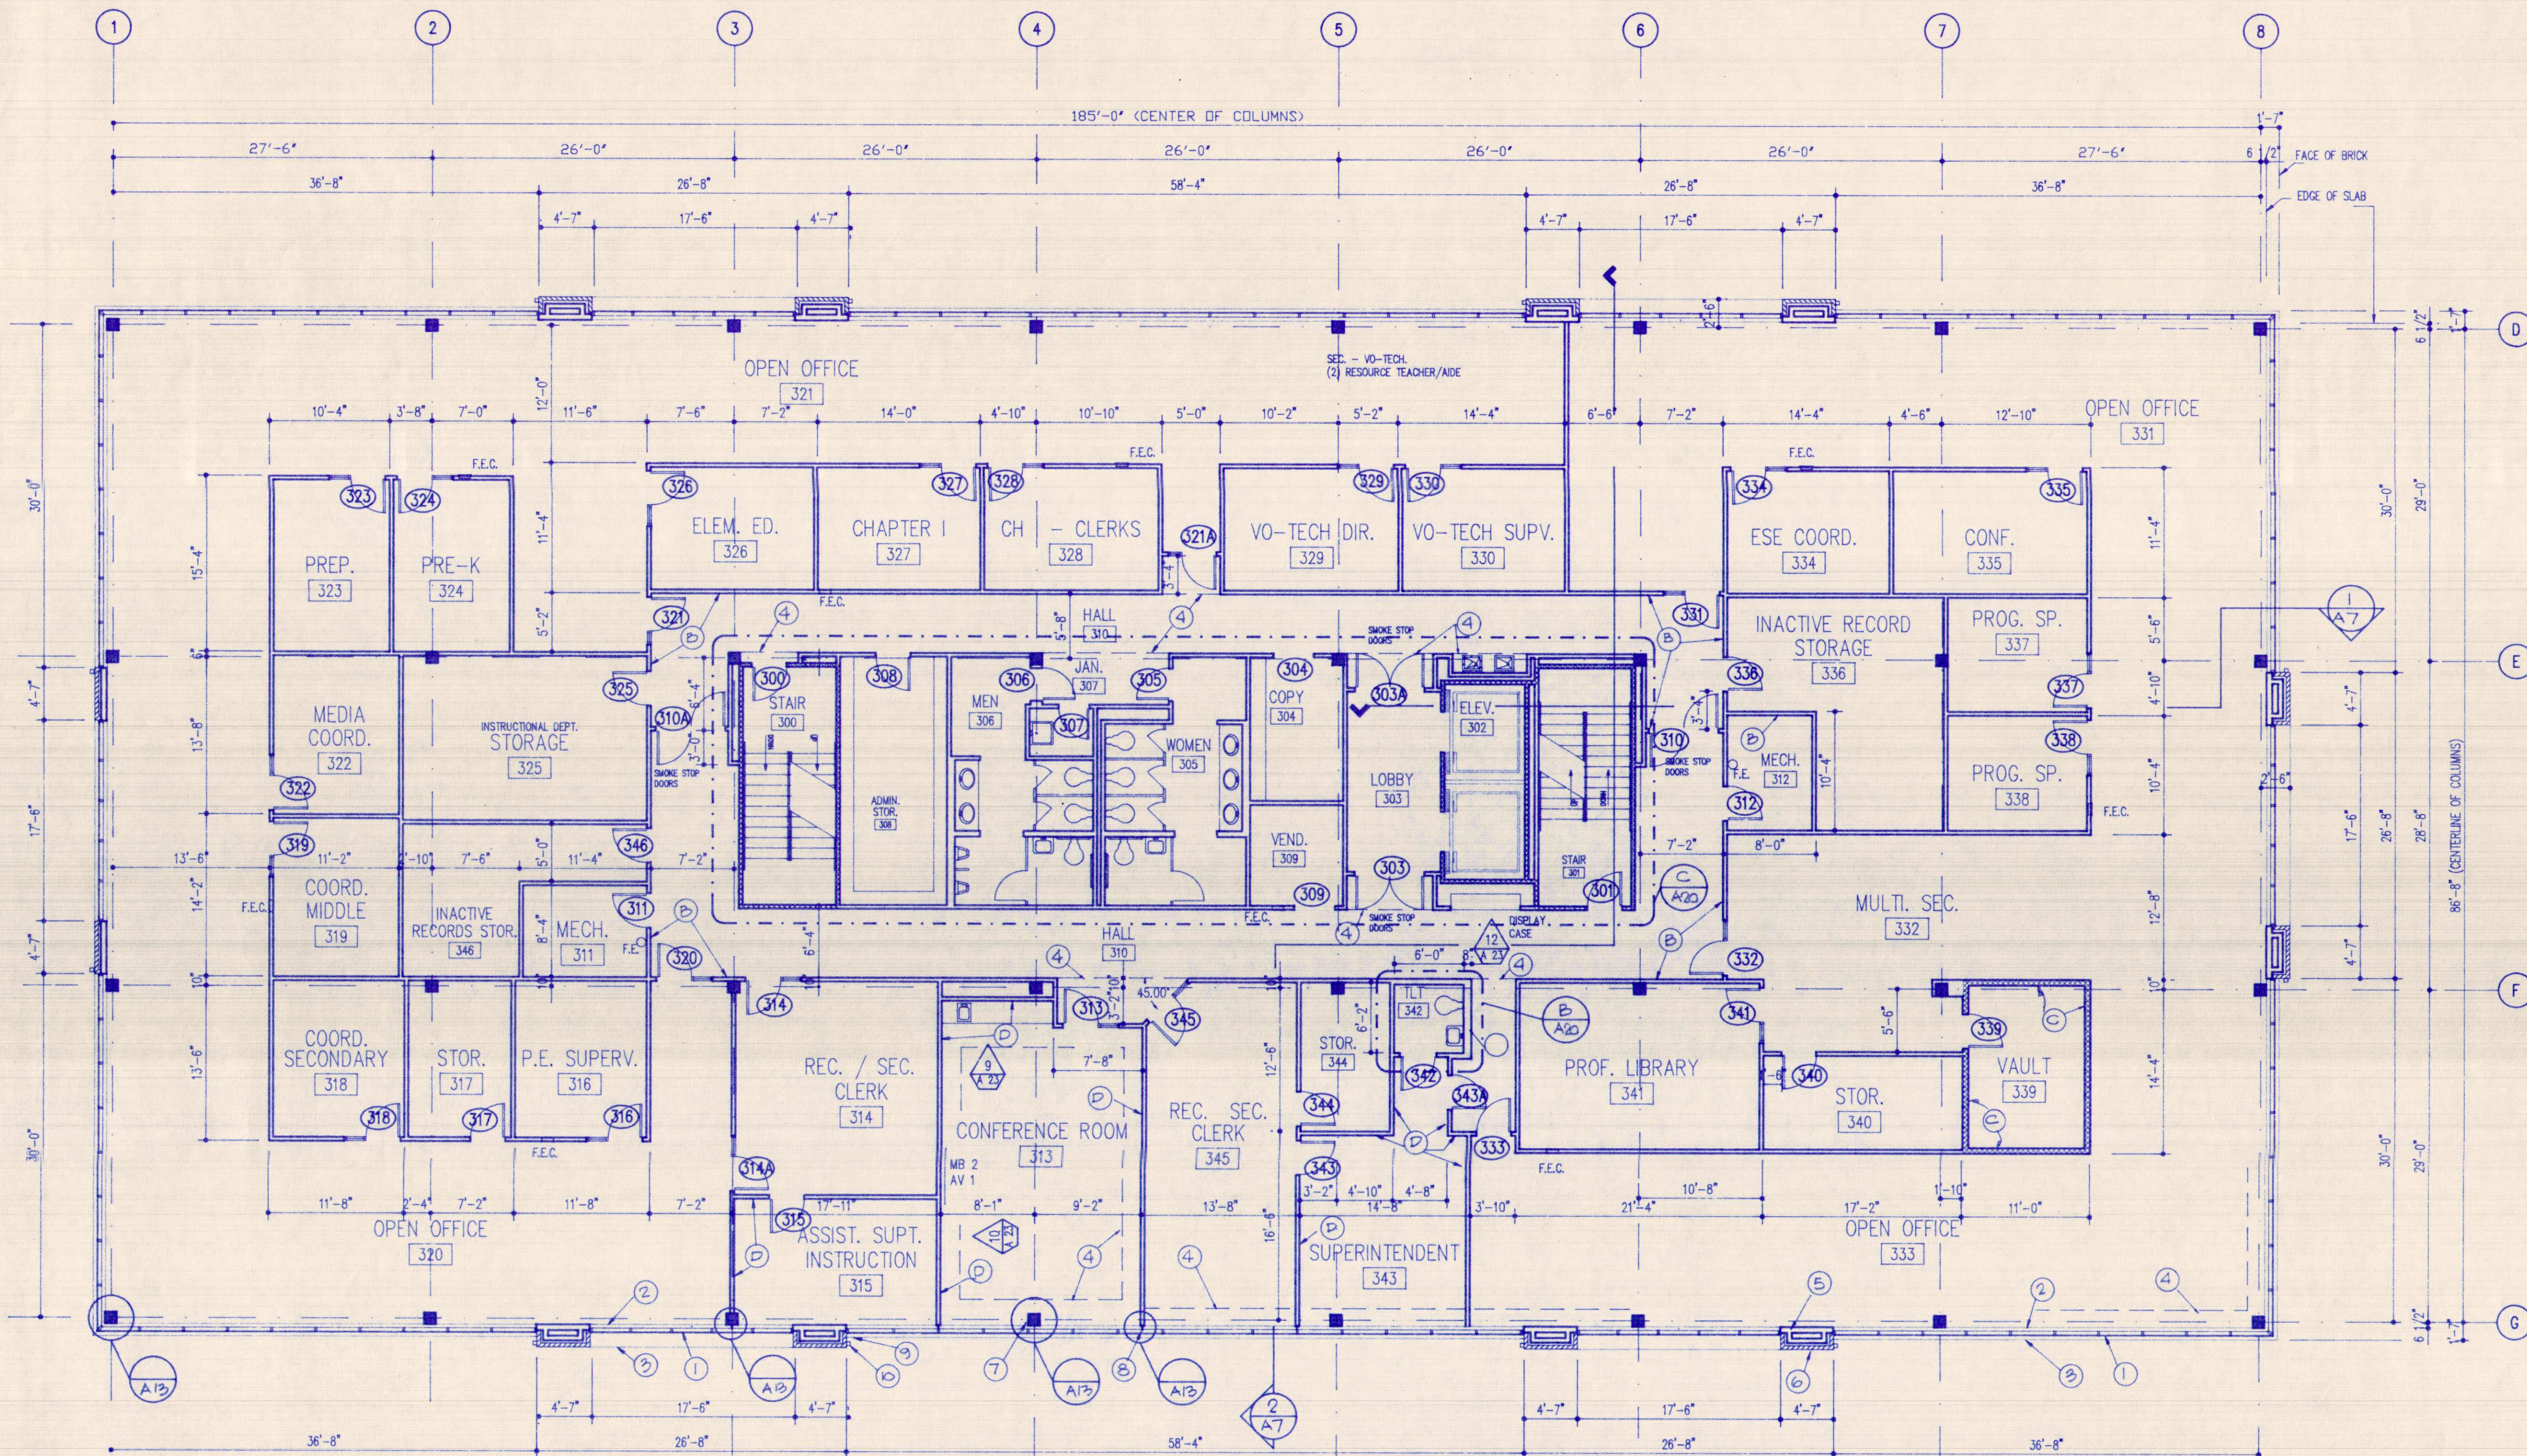

THIRD FLOOR

SC: 1/8"=1'-0"



WALL TYPE KEY

- A STANDARD WALL: 3 5/8" METAL STUDS AT 16" O.C. WITH 5/8" GYPSUM BOARD EACH SIDE EXTEND 4" ABOVE CEILING LINE
- B SMOKE STOP WALL: 3 5/8" METAL STUDS AT 16" O.C. WITH 5/8" GYPSUM BOARD EACH SIDE EXTEND TO UNDERSIDE OF STRUCTURAL DECK ABOVE
- C SOUND RATED AND OR 2 HOUR WALL: 3 5/8" METAL STUDS AT 16" O.C. WITH 5/8" GYPSUM BOARD OUTSIDE FACE AND 2 LAYERS 5/8" GYPSUM BOARD INSIDE FACE OF "PROTECTED ROOM"
- D SOUND RATED AND OR 1 HOUR WALL: MATCH WALL TYPE B' WITH ADDITIONAL SOUND INSULATION BLANKET
- E 2 HOUR SHAFT LINER WALL: 2 1/2" STUDS AT 24" C.C. 1" GYPSUM SHAFT LINER AND 5/8" GYPSUM BOARD EACH SIDE
- F 2 HOUR SHAFT LINER WALL AND STAIR WALL MATCH WALL TYPE E' WITH ADDITIONAL 3 5/8" METAL STUD WALL SYSTEM TO FURR AROUND BEAMS.

WALL TYPE NOTES:
REFER TO SHEET A13 FOR TYPICAL DETAILS OF INTERIOR WALL TYPES

ALL WALLS NOT REFERENCED SHALL BE WALL TYPE A

PARTITION PRIORITY: THE HIGHER FIRE RATED PARTITION SYSTEM WILL BE COMPLETED FIRST THEN SOUND RATED SYSTEM AND LAST THE STANDARD PARTITION

DATE
9-5-91

REVISIONS

STATE OF FLORIDA
NORMAN GROSS & ASSOCIATES
architects-planning-design
425 West Beach Drive
Panama City, Florida 32402
(904) 785-3408

SMITH
BOZARTH
FULLER
Architects & Planners, P.A.
442a Grace Avenue
Panama City, Florida

SHEET TITLE
PHASE III DOCUMENTS
BAY COUNTY SCHOOL BOARD
ADMINISTRATIVE OFFICE BUILDING
Panama City, Florida

DRAWN BY:
CHECKED BY:

PROJECT NUMBER
9020


DEVELOPMENT NUMBER

SHEET NO.
A3

KEY NOTES

- 1 WINDOW WALL SYSTEM
- 2 INTERIOR WINDOW STOOL LINE
- 3 EXTERIOR BRICK SILL LINE
- 4 LINE OF GYPSUM BOARD CEILING REFER TO REFLECTED CEILING PLAN AND WALL SECTIONS
- 5 EXTERIOR METAL STUD WALL SEE STRUCTURAL DRAWINGS
- 6 BRICK VENEER
- 7 STRUCTURAL COLUMN WITH GYP. BD. SURROUND SEE DETAIL SHEET A13
- 8 WALL TERMINATION SEAL SEE TYPICAL DETAIL SHEET A13
- 9 BRICK EXPANSION JOINT SEE DETAIL 7 SHEET A9
- 10 SURFACE MOUNTED METAL RAIN LEADER 4" X 5"

REVISIONS

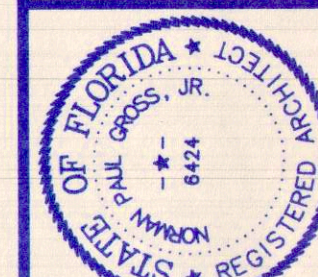

NORMAN GROSS & ASSOCIATES
architecture, planning, design

Post Office Box 2207
Panama City, Florida 32402

SMITH BOZARTH FULLER
Architects & Planners, P.A.
442a Grace Avenue Panama City, Florida

PHASE III DOCUMENTS
BAY COUNTY SCHOOL BOARD
ADMINISTRATIVE OFFICE BUILDING
Panama City, Florida


DRAWN BY:

PROJECT NUMBER
9020

DEVELOPMENT NUMBER

SHEET NO.

A4

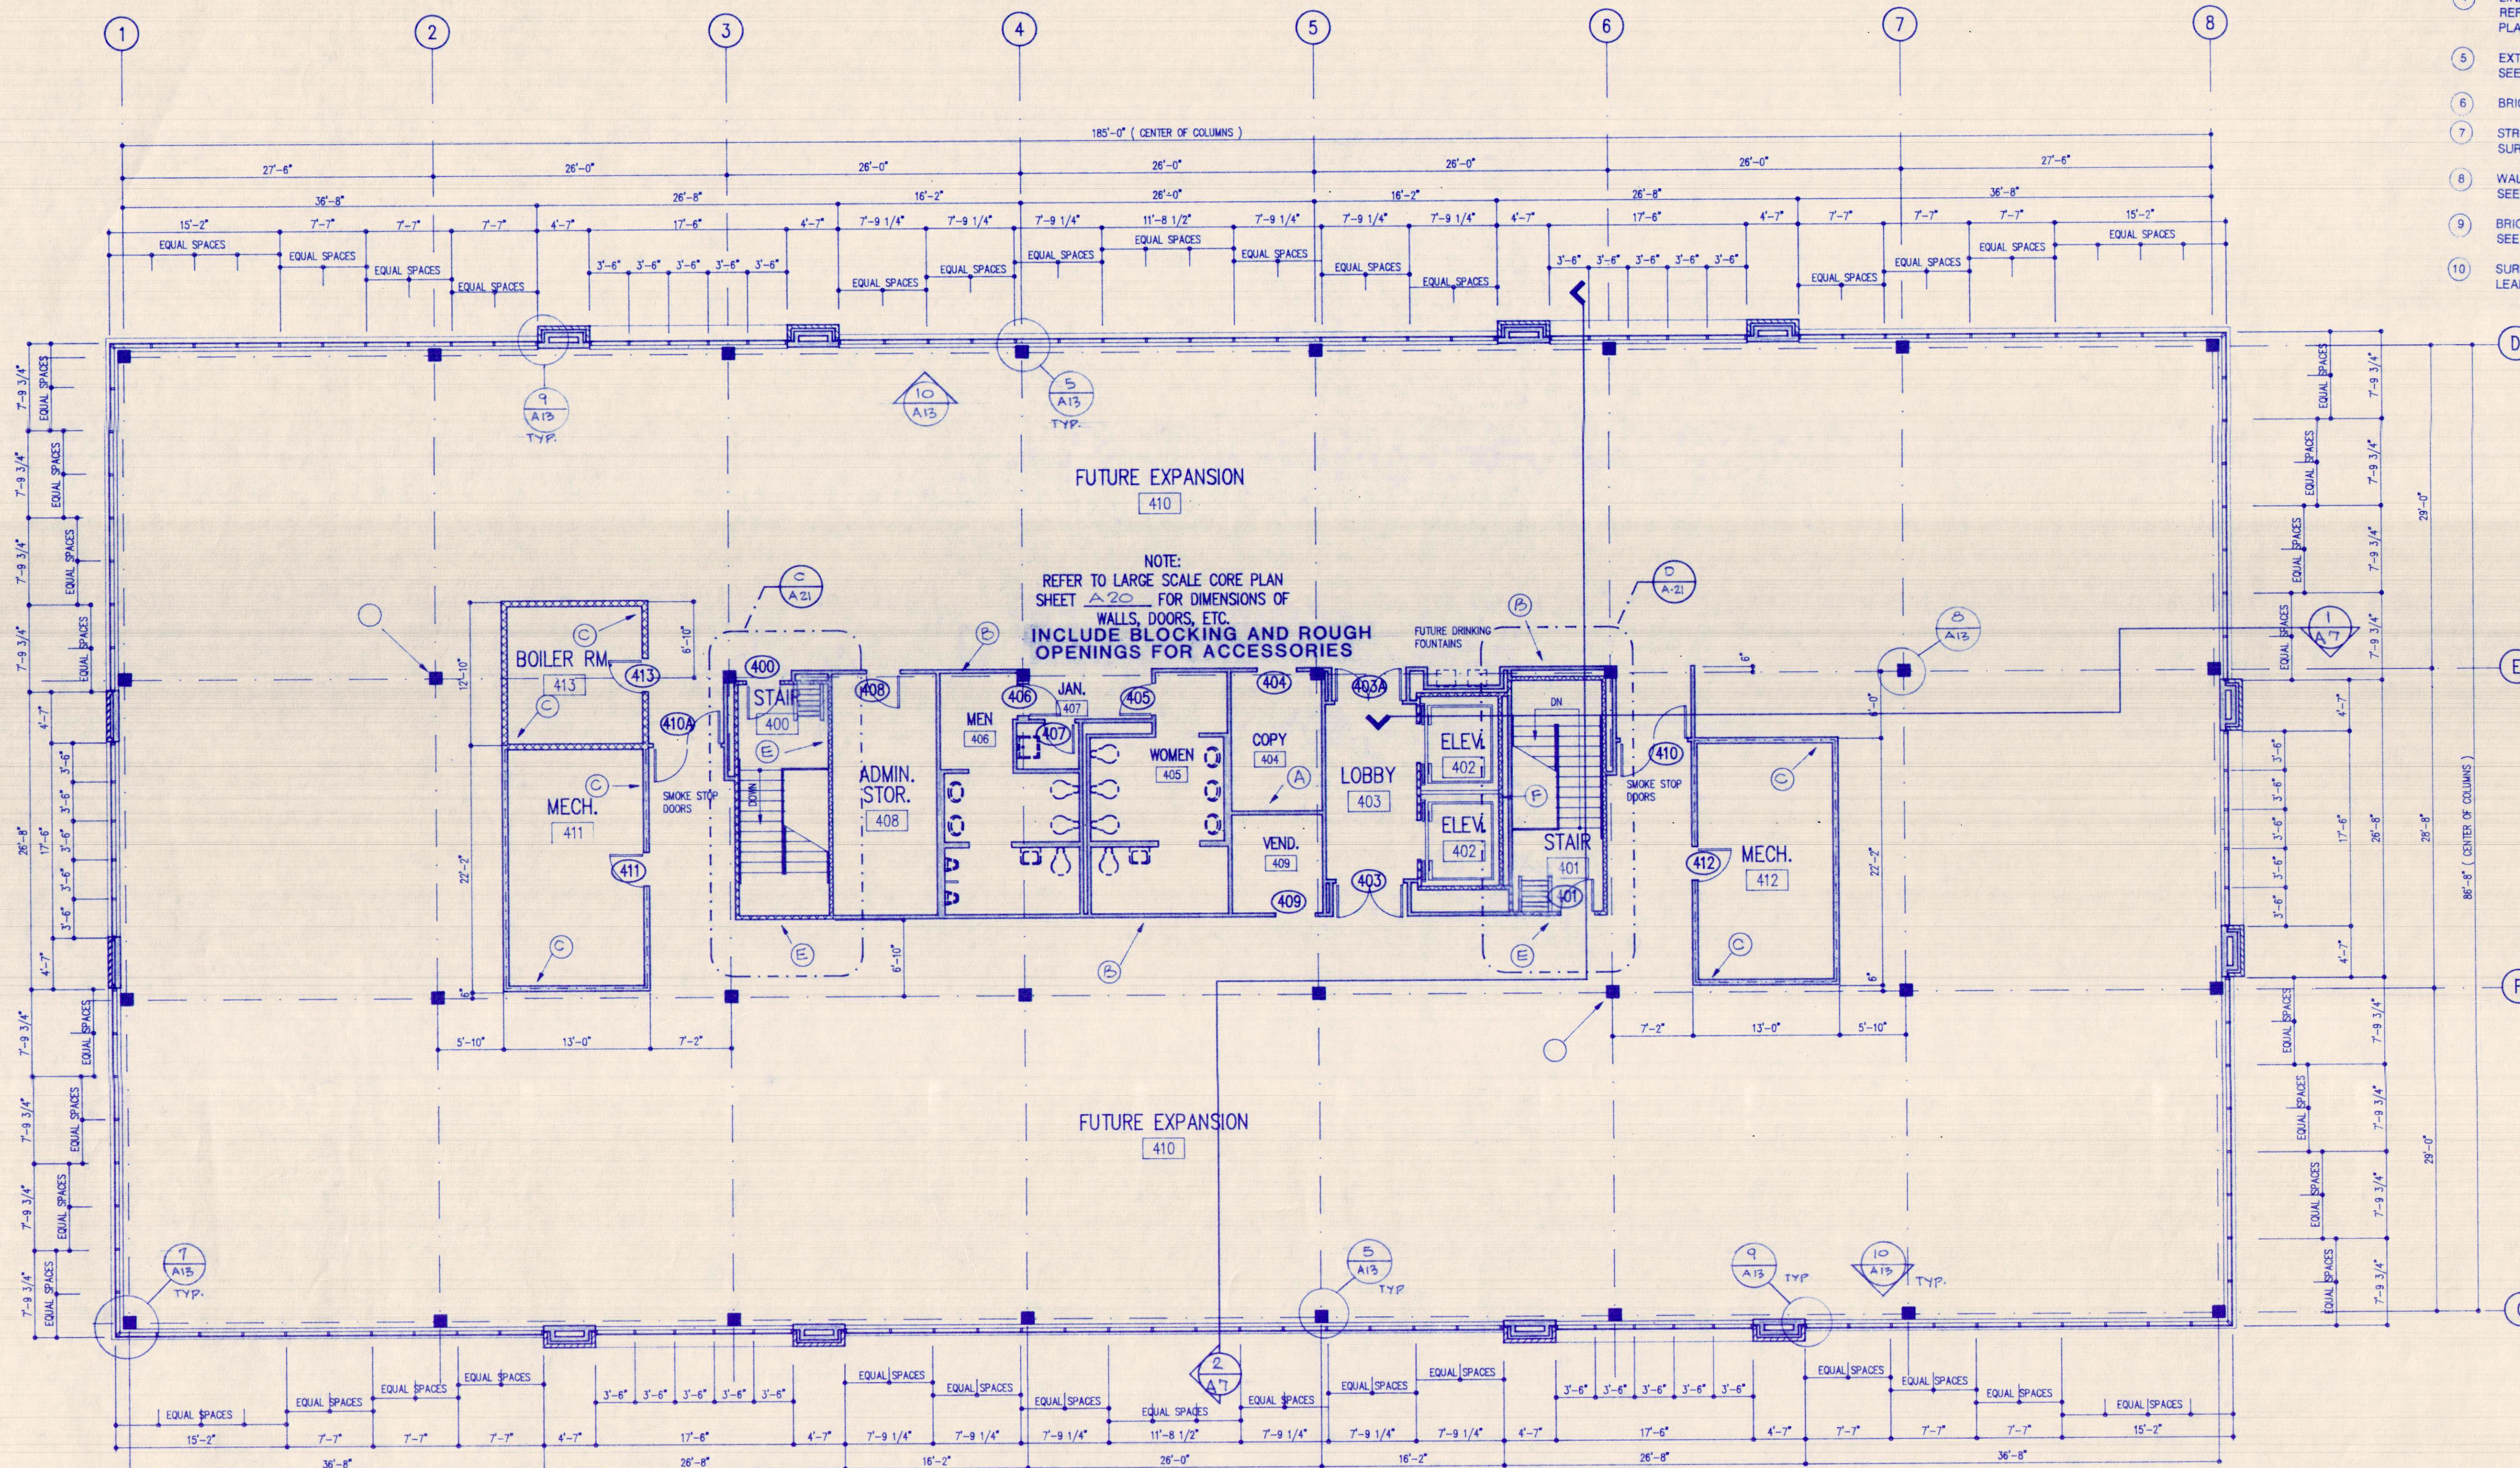

FOURTH FLOOR

SC: 1/8"=1'-0"




WALL TYPE KEY

- STANDARD WALL - 3 5/8" METAL STUDS AT 16" O.C. WITH 5/8" GYPSUM BOARD EACH SIDE EXTEND 4" ABOVE CEILING LINE
- SMOKE STOP WALL - 3 5/8" METAL STUDS AT 16" O.C. WITH 5/8" GYPSUM BOARD EACH SIDE EXTEND TO UNDERSIDE OF STRUCTURAL DECK ABOVE
- SOUND RATED AND OR 2 HOUR WALL - 3 5/8" METAL STUDS AT 16" O.C. WITH 5/8" GYPSUM BOARD OUTSIDE FACE AND 2 LAYERS 5/8" GYPSUM BOARD INSIDE FACE OF "PROTECTED ROOM"
- SOUND RATED AND OR 1 HOUR WALL - MATCH WALL TYPE B WITH ADDITIONAL SOUND INSULATION BLANKET
- 2 HOUR SHAFT LINER WALL - 2 1/2" STUDS AT 24" O.C. 1 GYPSUM SHAFT LINER AND 5/8" GYPSUM BOARD EACH SIDE
- 2 HOUR SHAFT LINER WALL AND STAIR WALL MATCH WALL TYPE E WITH ADDITIONAL 3 5/8" METAL STUD WALL SYSTEM TO FURR AROUND BEAMS


WALL TYPE NOTES:
REFER TO SHEET A13 FOR TYPICAL DETAILS OF INTERIOR WALL TYPES

ALL WALLS NOT REFERENCED SHALL BE WALL TYPE A

PARTITION PRIORITY: THE HIGHER FIRE RATED PARTITION SYSTEM WILL BE COMPLETED FIRST THEN SOUND RATED SYSTEM AND LAST THE STANDARD PARTITION

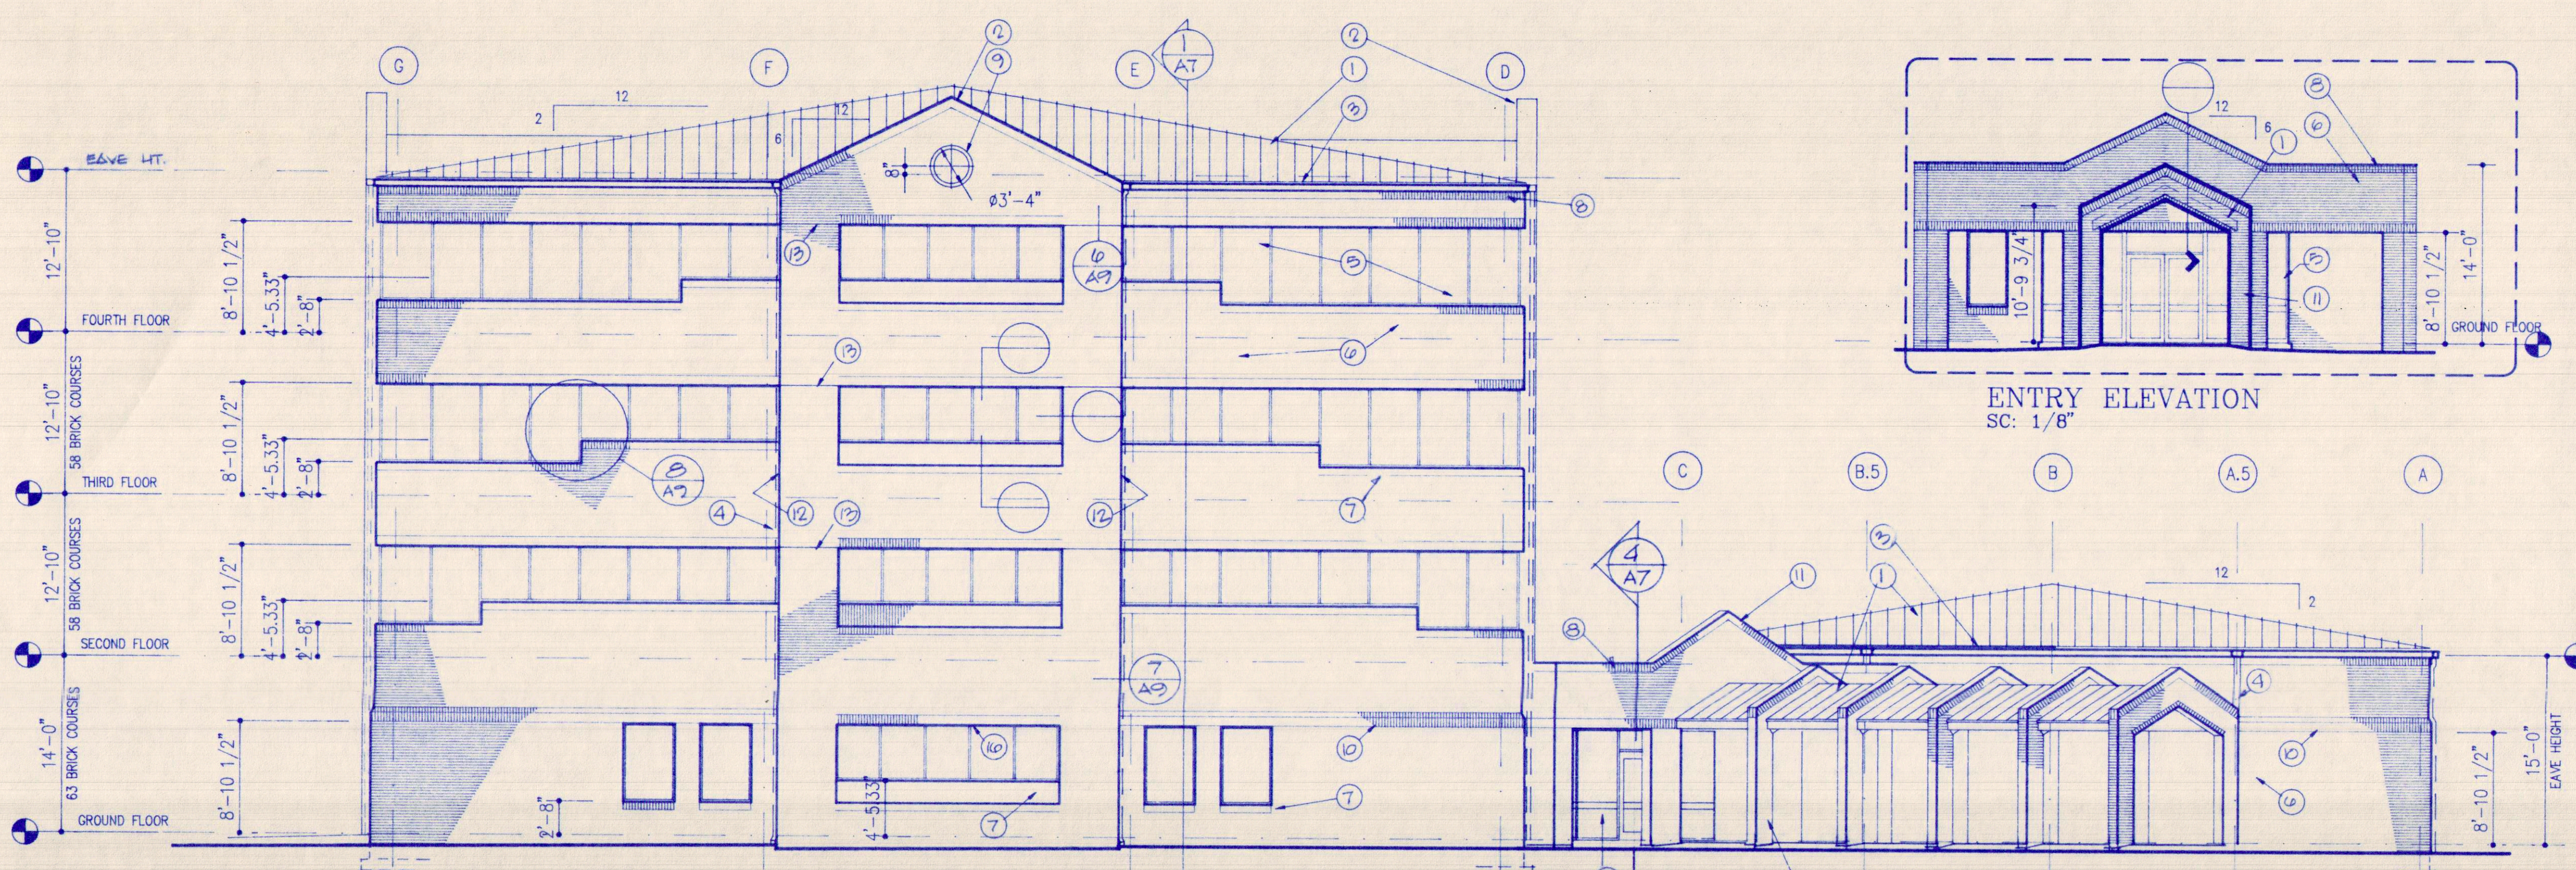


- KEY NOTES**
1. STANDING SEAM METAL ROOF SYSTEM
 2. METAL PARAPET CAP - SEE DETAILS SHEET A11 & A12
 3. METAL GUTTERS 6" X 9" SEE DETAILS SHEET A11 & A12
 4. METAL RAIN LEADERS: 4" X 5" WITH METAL STRAP ANCHORS TOP & BOTTOM & SPACED AT 6' O.C. MAXIMUM
 5. ALUMINUM WINDOW WALL SYSTEM WITH TINTED GLASS
 6. FACE BRICK RUNNING BOND
 7. BRICK SILL SEE DETAILS AND WALL SECTIONS
 8. BRICK SOLDIER COURSE
 9. CIRCULAR BRICK ACCENT: SEE DETAIL SHEET A8
 10. BRICK WATER TABLE TRIM BAND: LINE UP SOLDIER COURSE AROUND PERIMETER OF GROUND FLOOR
 11. BRICK ARCH
 12. VERTICAL EXPANSION JOINT SEE DETAIL 7 SHEET A9
 13. HORIZONTAL EXPANSION JOINT SEE DETAIL 6 SHEET A9
 14. ROOF ACCESS HATCH
 15. 48" SQUARE BULLETIN BOARD CABINET
 16. METAL SOFFIT PANELS SEE TYPICAL WALL SECTION

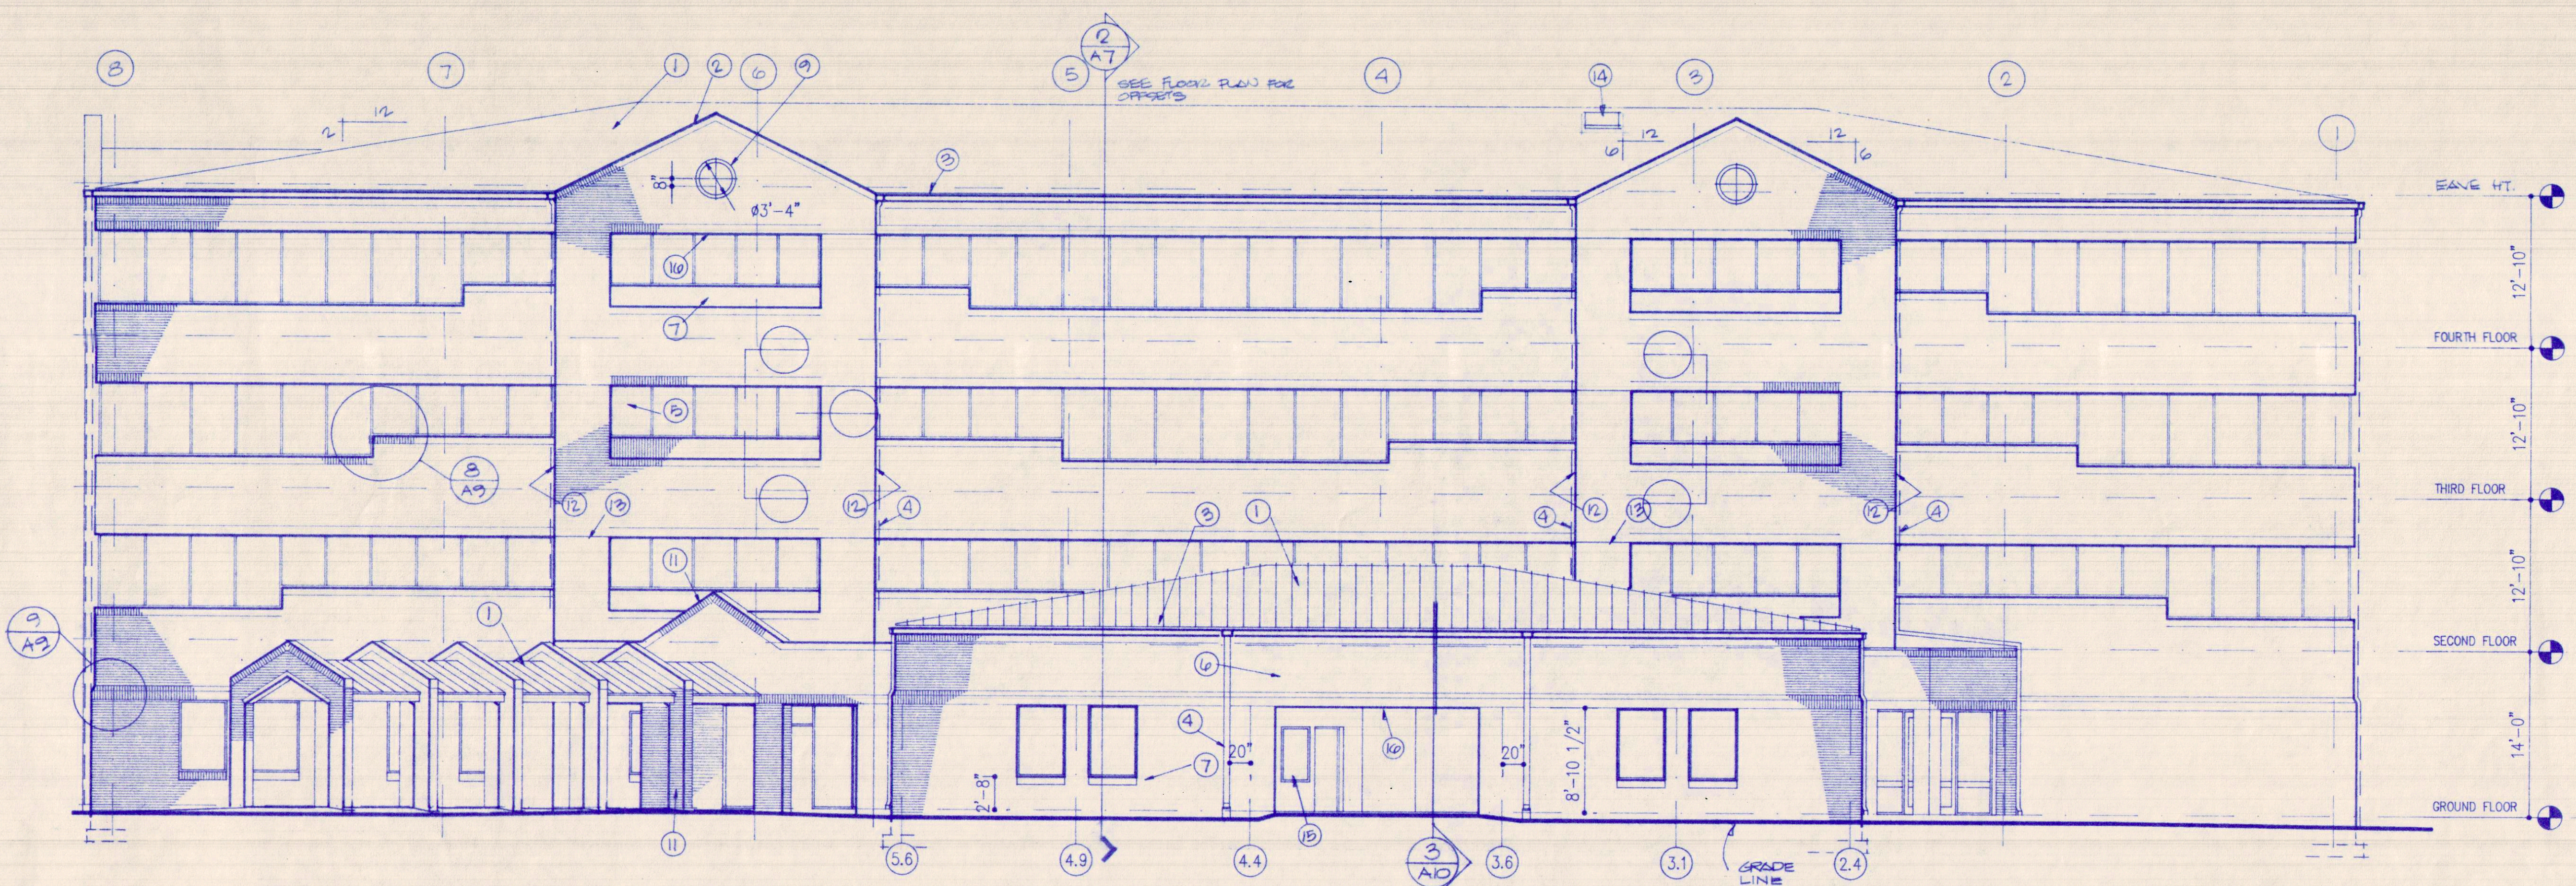

GENERAL NOTES: REFER TO SHEET A6
DIMENSION OF BREAK IN WINDOW SILL HEIGHT IS TYPICAL
SYMMETRICAL CENTERLINE OF FACADE. DIMENSION SHOWN MEASURES FACE OF BRICK TO CENTERLINE OF MULLION.

REVISIONS

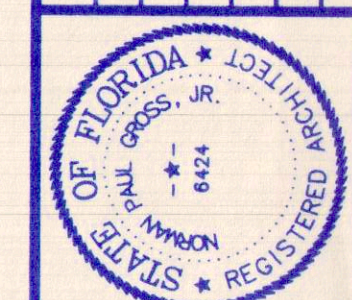


NORMAN GROSS & ASSOCIATES
architecture, planning, design
423 West Beach Drive
Panama City, Florida 32402
(904) 786-3408

SMITH BOZARTH FULLER
Architects & Planners, P.A.
442a Grace Avenue
Panama City, Florida

PHASE III DOCUMENTS
BAY COUNTY SCHOOL BOARD
ADMINISTRATIVE OFFICE BUILDING
Panama City, Florida

DRAWN BY:	CHECKED BY:
PROJECT NUMBER 9020	DEVELOPMENT NUMBER
SHEET NO. A5	

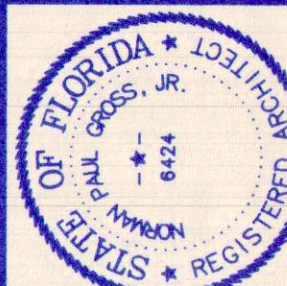

NORMAN GROSS & ASSOCIATES
 architecture-planning-design
 423 West Beach Drive
 Panama City, Florida 32402
 Post Office Box 2207
 Panama City, Florida 32402
 (904) 786-3406

SMITH BOZARTH FULLER
 Architects & Planners, P.A.
 442a Grace Avenue
 Panama City, Florida



PHASE III DOCUMENTS
 BAY COUNTY SCHOOL BOARD
 ADMINISTRATIVE OFFICE BUILDING
 Panama City, Florida

DRAWN BY: PROJECT NUMBER
 9020
 CHECKED BY: DEVELOPMENT NUMBER


SHEET NO.
A6

KEY NOTES


1. STANDING SEAM METAL ROOF SYSTEM
2. METAL PARAPET CAP - SEE DETAILS SHEET A11 & A12
3. METAL GUTTERS 6" X 9" SEE DETAILS SHEET A11 & A12
4. METAL RAIN LEADERS: 4" X 5" WITH METAL STRAP ANCHORS TOP & BOTTOM & SPACED AT 6' O.C. MAXIMUM
5. ALUMINUM WINDOW WALL SYSTEM WITH TINTED GLASS
6. FACE BRICK RUNNING BOND
7. BRICK SILL SEE DETAILS AND WALL SECTIONS
8. BRICK SOLDIER COURSE
9. CIRCULAR BRICK ACCENT: SEE DETAIL SHEET A8
10. BRICK WATER TABLE TRIM BAND: LINE UP SOLDIER COURSE AROUND PERIMETER OF GROUND FLOOR
11. BRICK ARCH
12. VERTICAL EXPANSION JOINT SEE DETAIL 7 SHEET A9
13. HORIZONTAL EXPANSION JOINT SEE DETAIL 6 SHEET A9
14. ROOF ACCESS HATCH
15. 48" SQUARE BULLETIN BOARD CABINET
16. METAL SOFFIT PANELS SEE TYPICAL WALL SECTION
17. CONCRETE LOADING DOCK

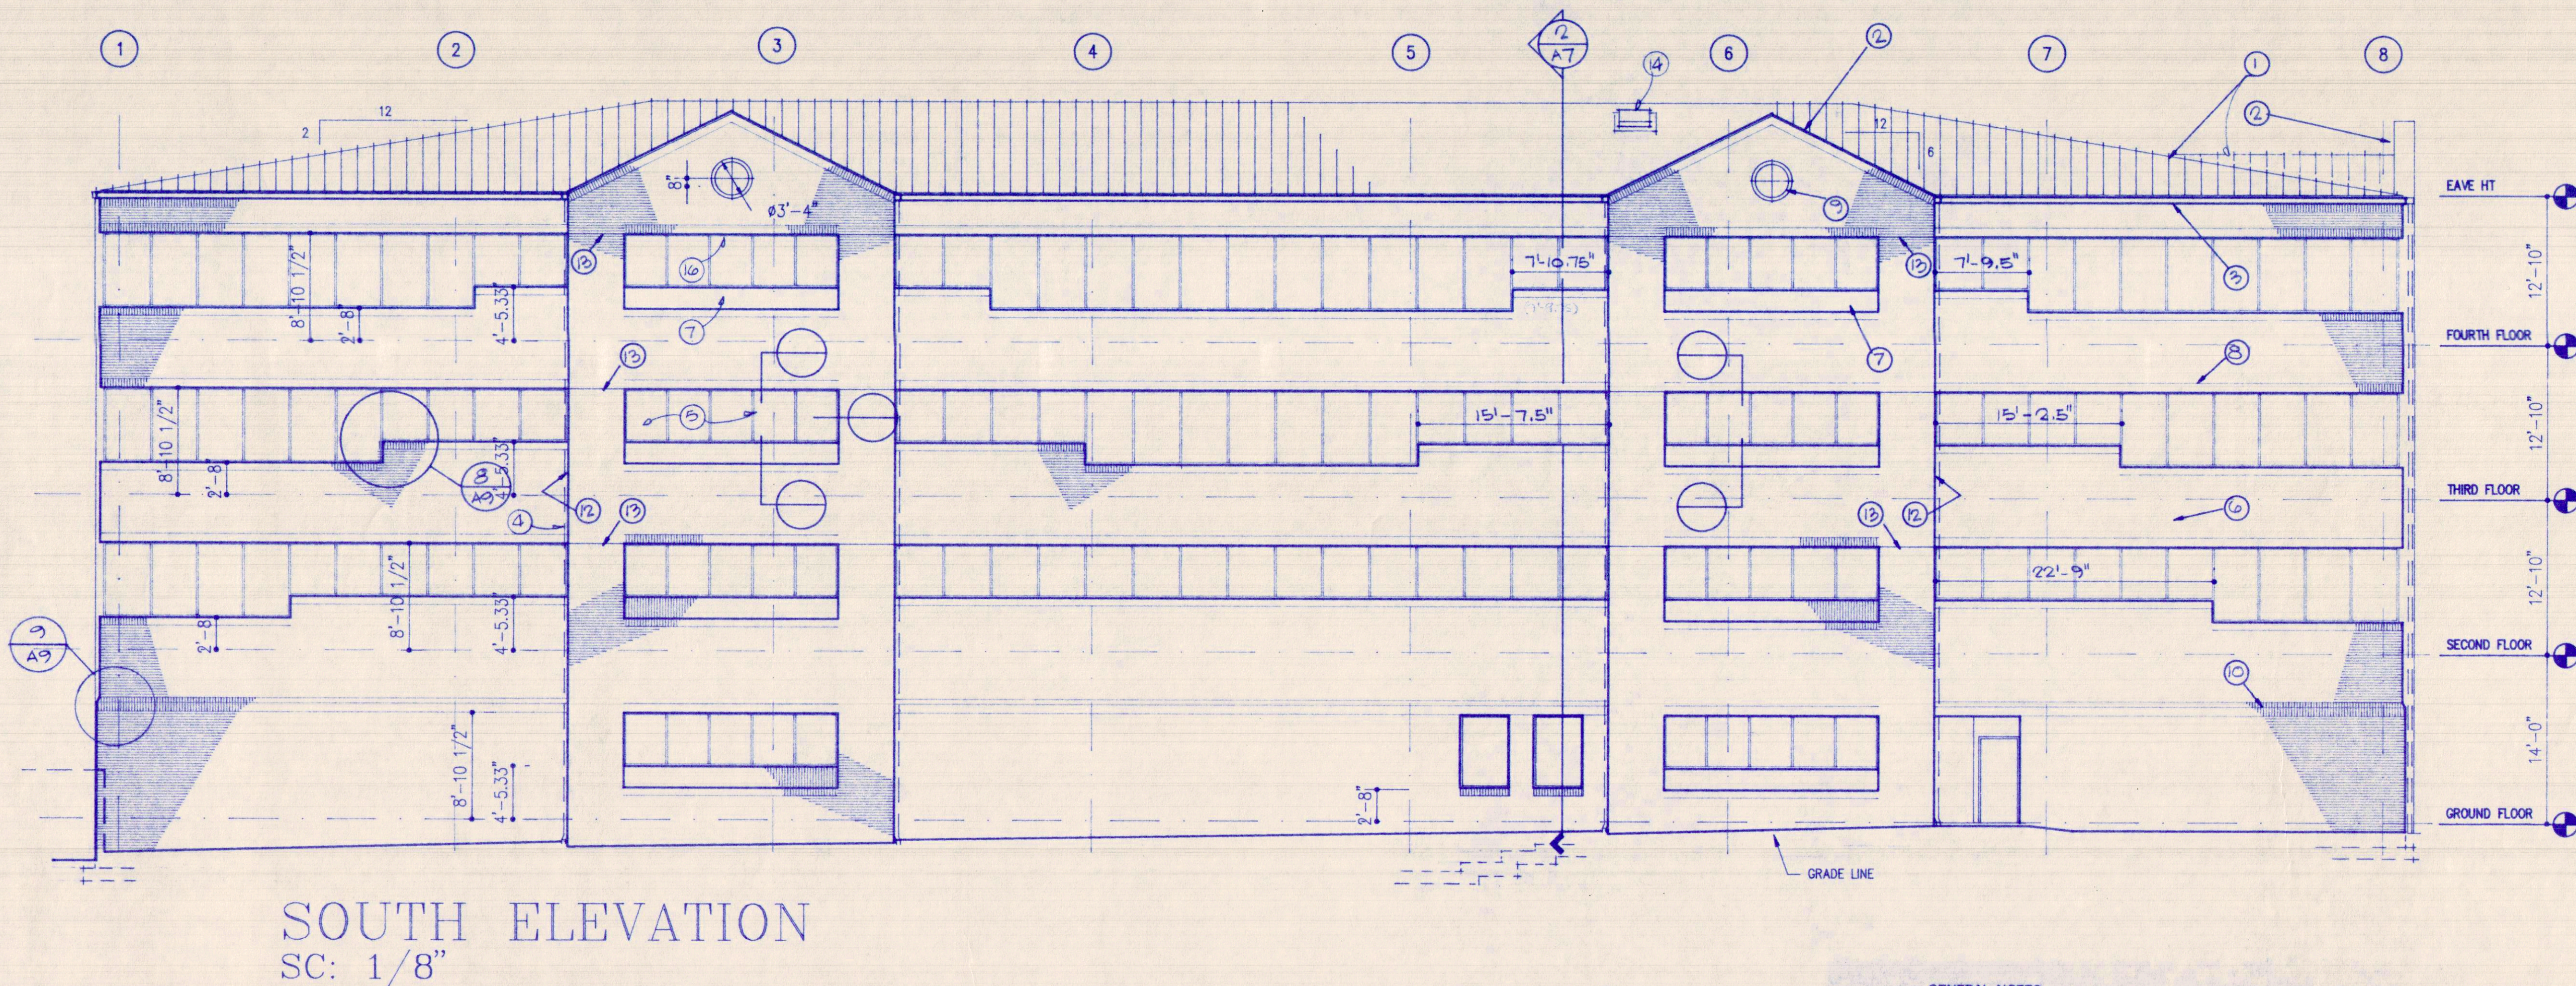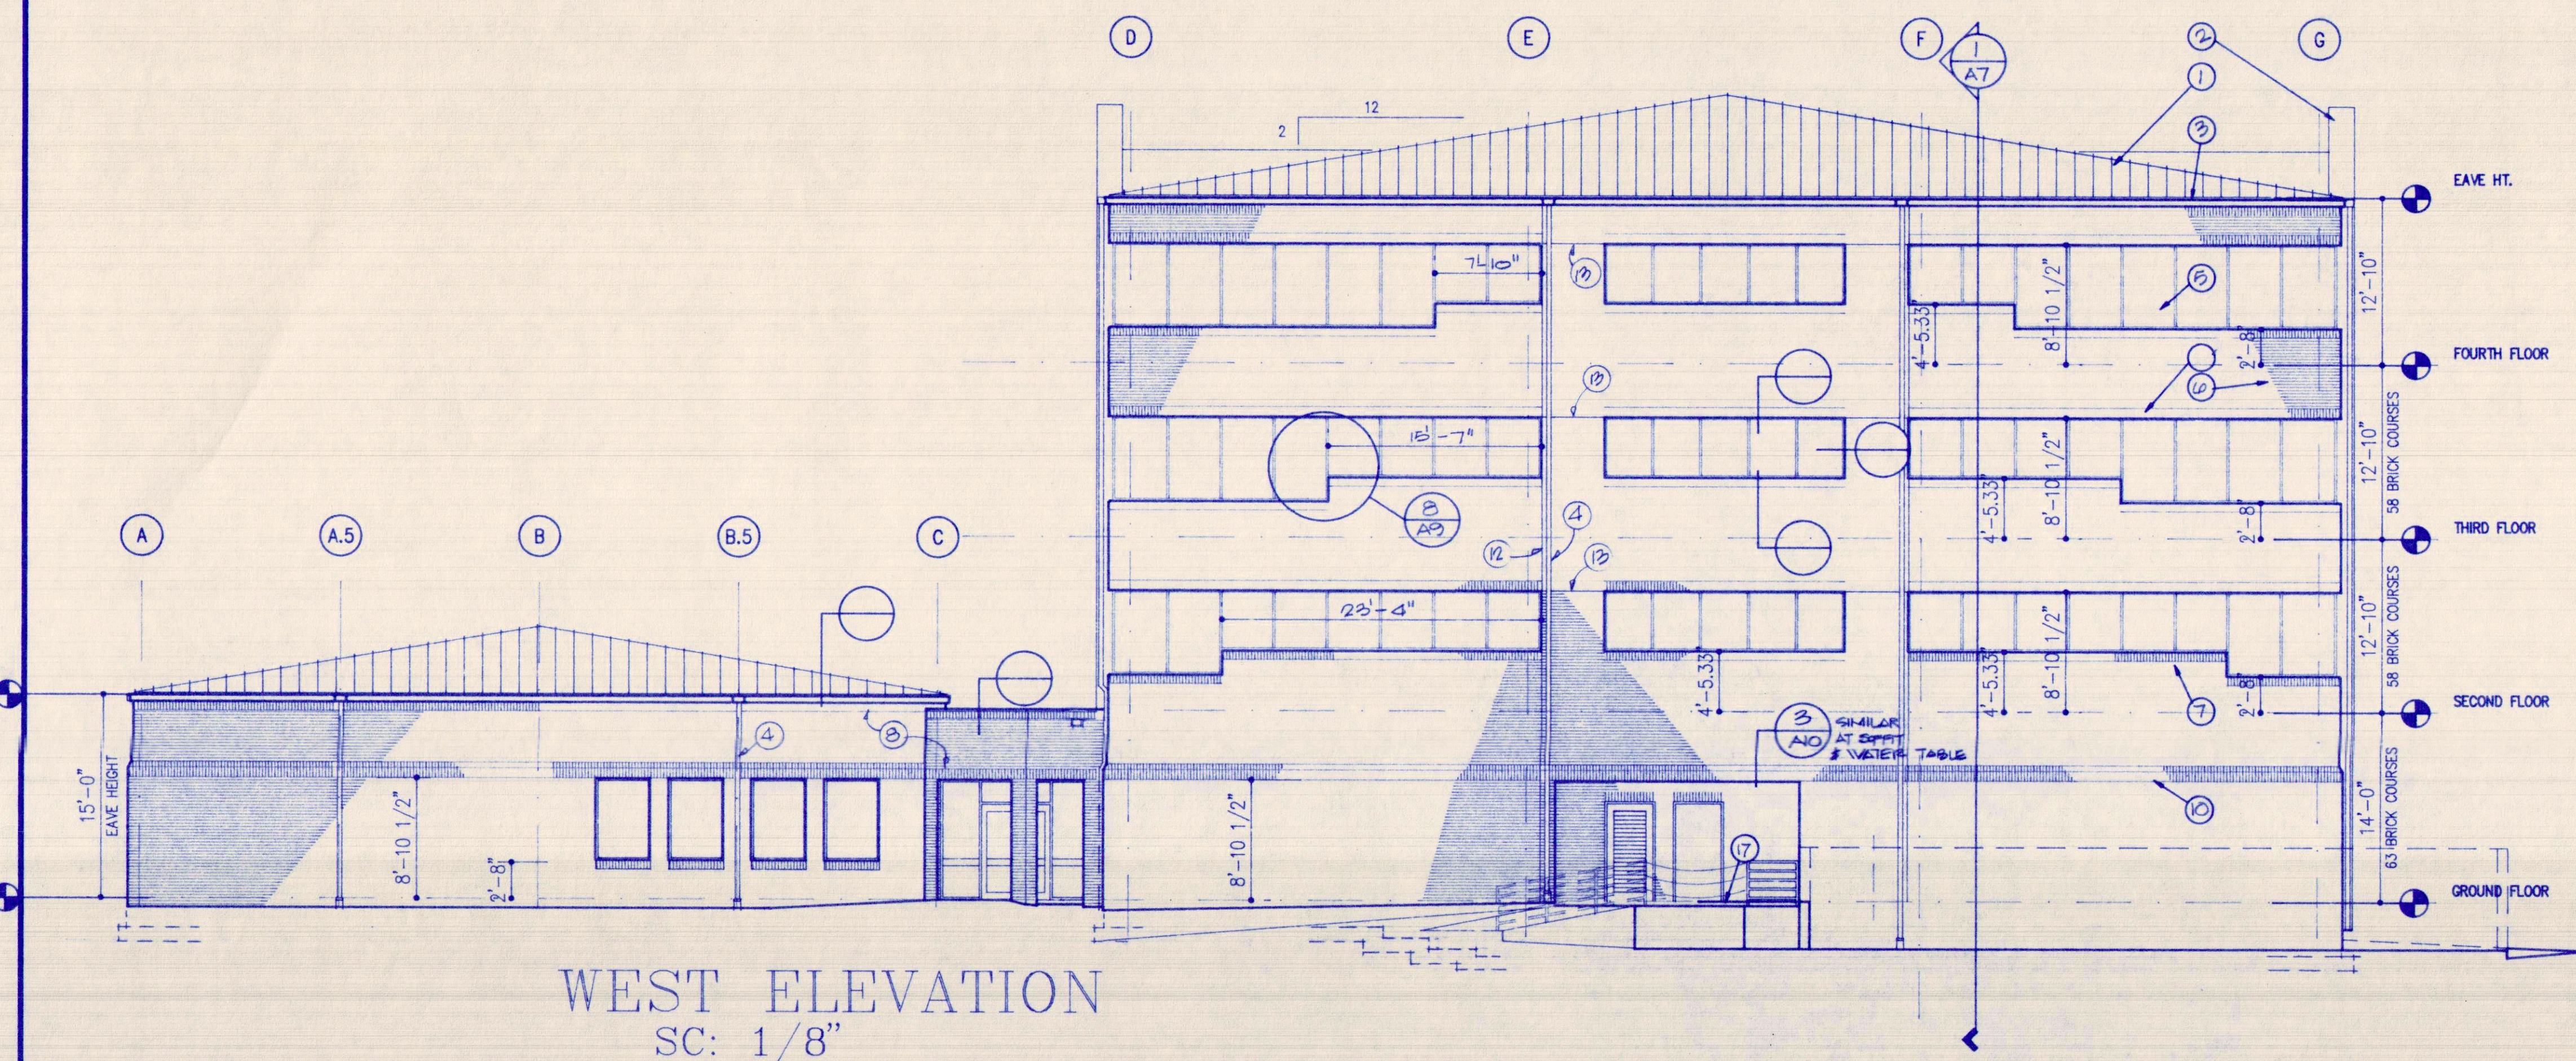


GENERAL NOTES:
 DIMENSION OF BREAK IN WINDOW SILL HEIGHT IS TYPICAL
 SYMMETRICAL CENTERLINE OF FACADE. DIMENSION SHOWN
 MEASURES FACE OF BRICK TO CENTERLINE OF MULLION.

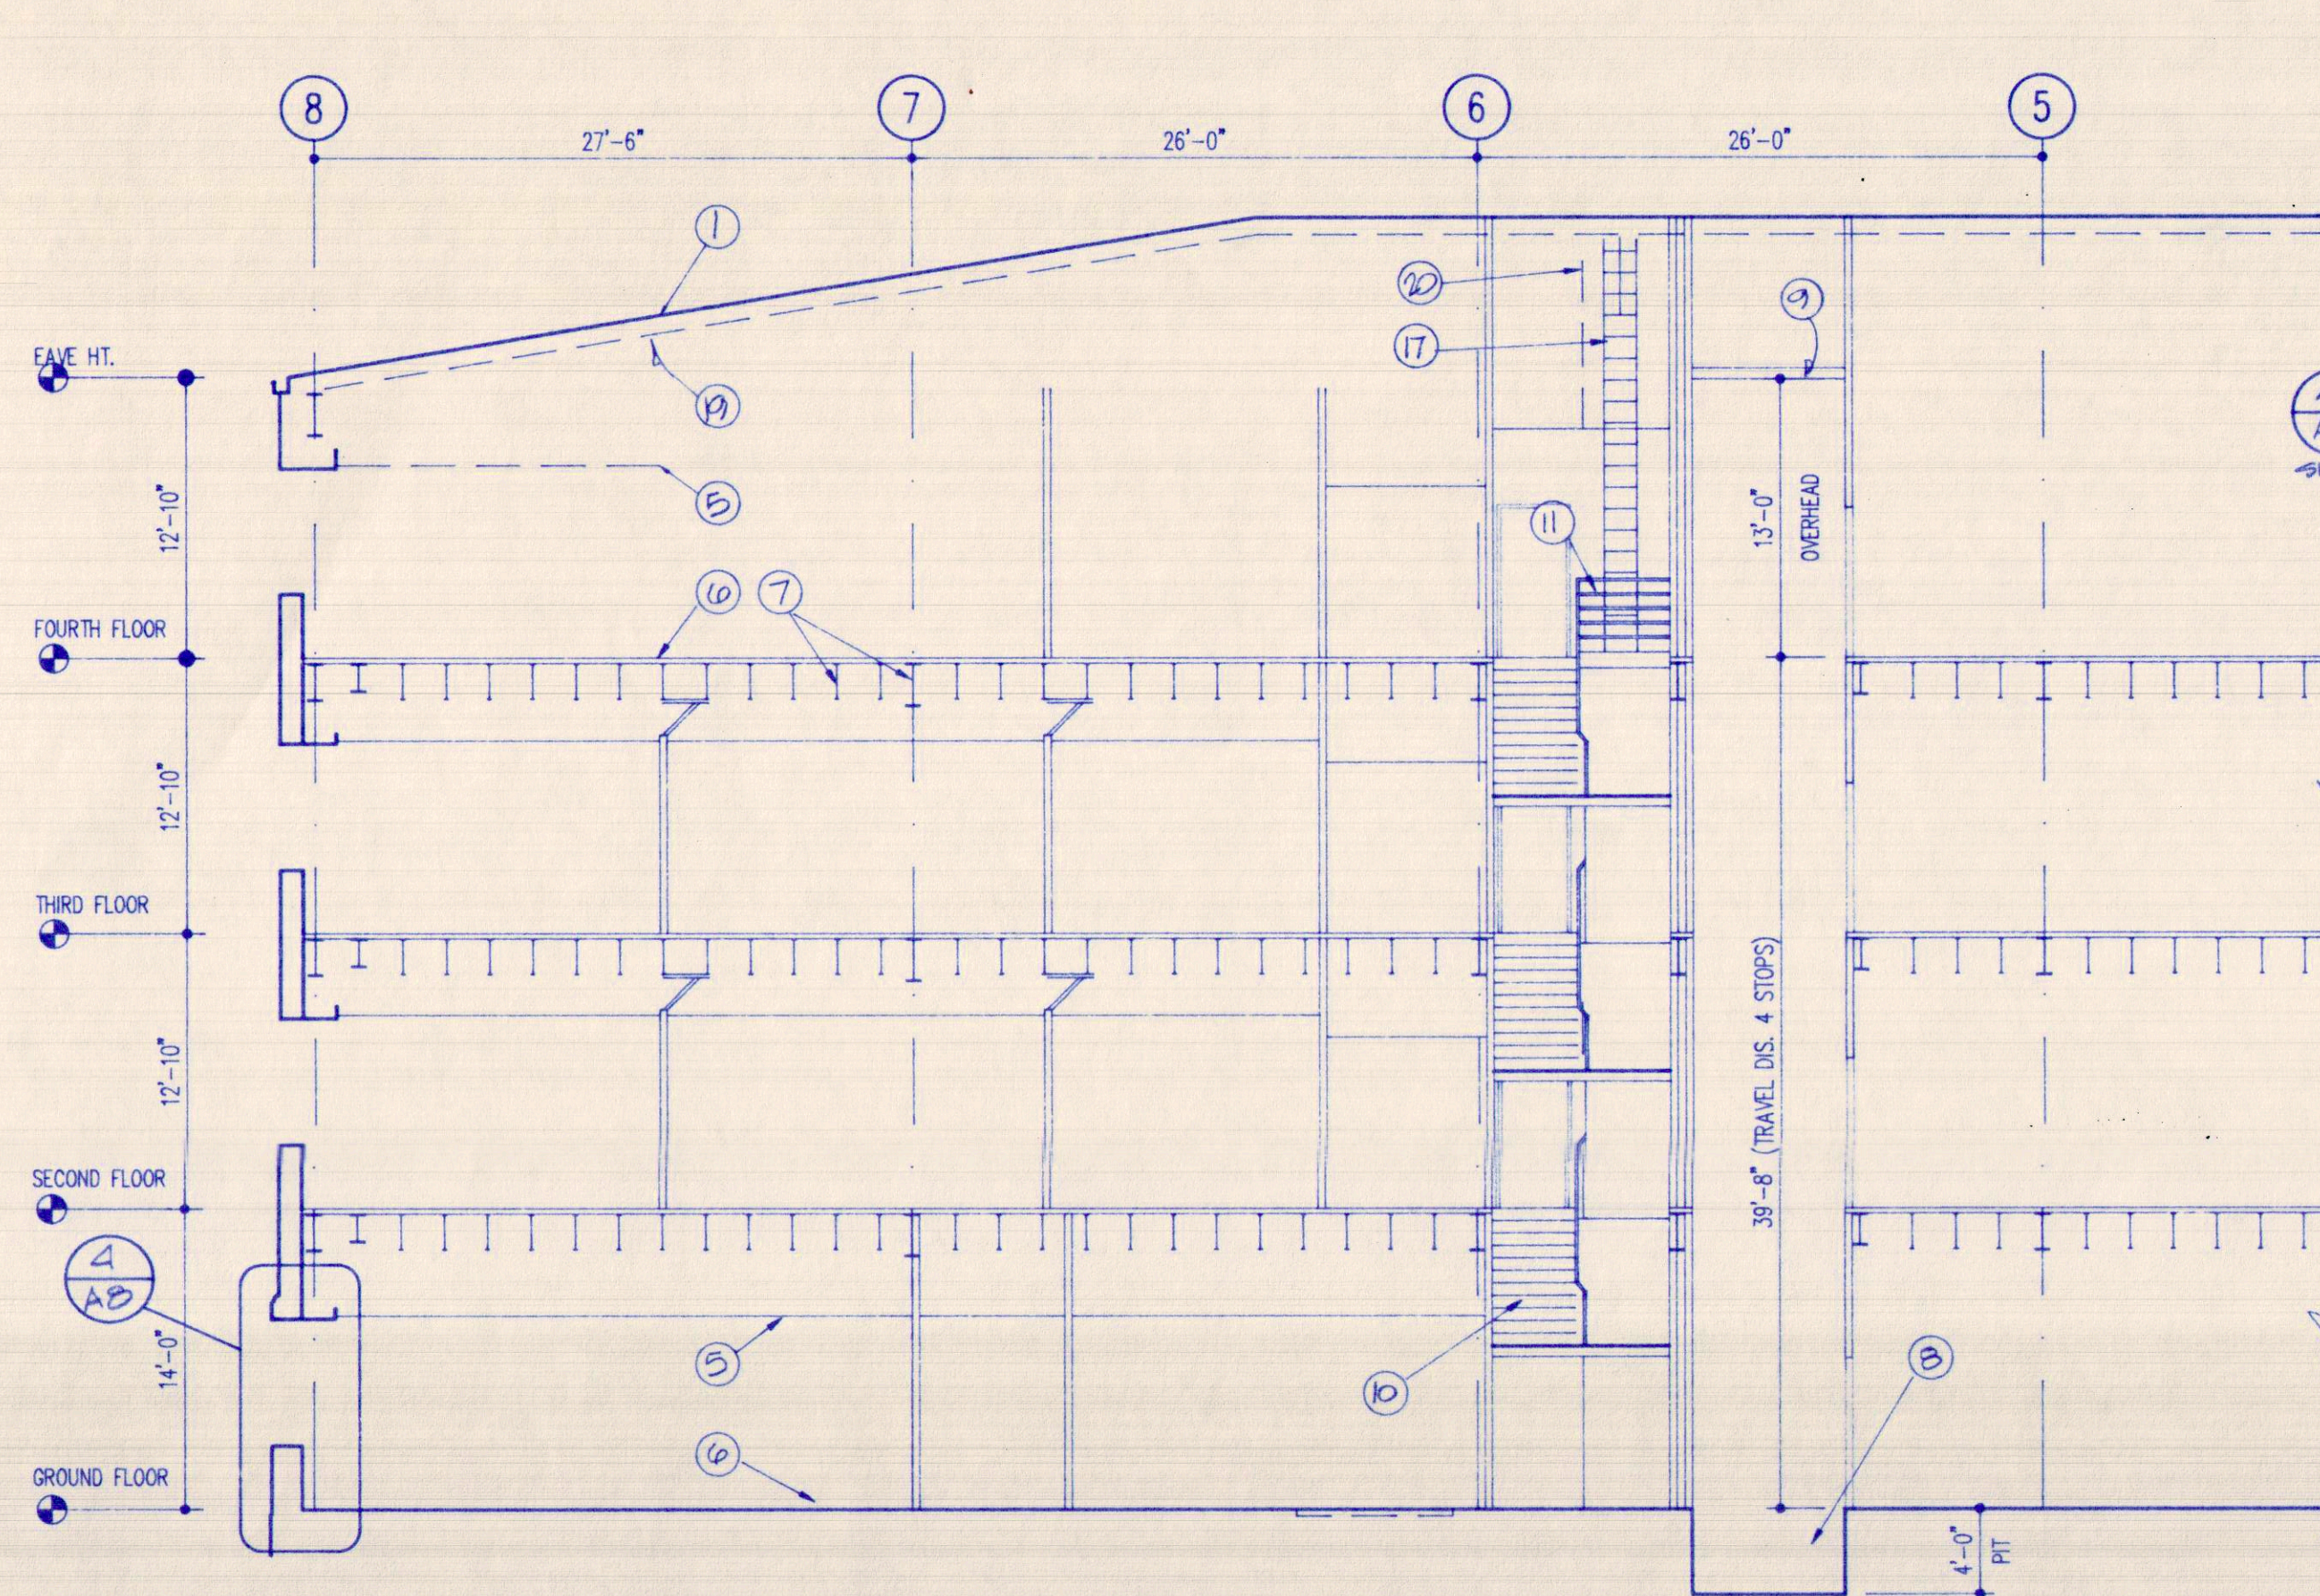

1 PARTIAL BLDG SECTION
SC: 1/8"

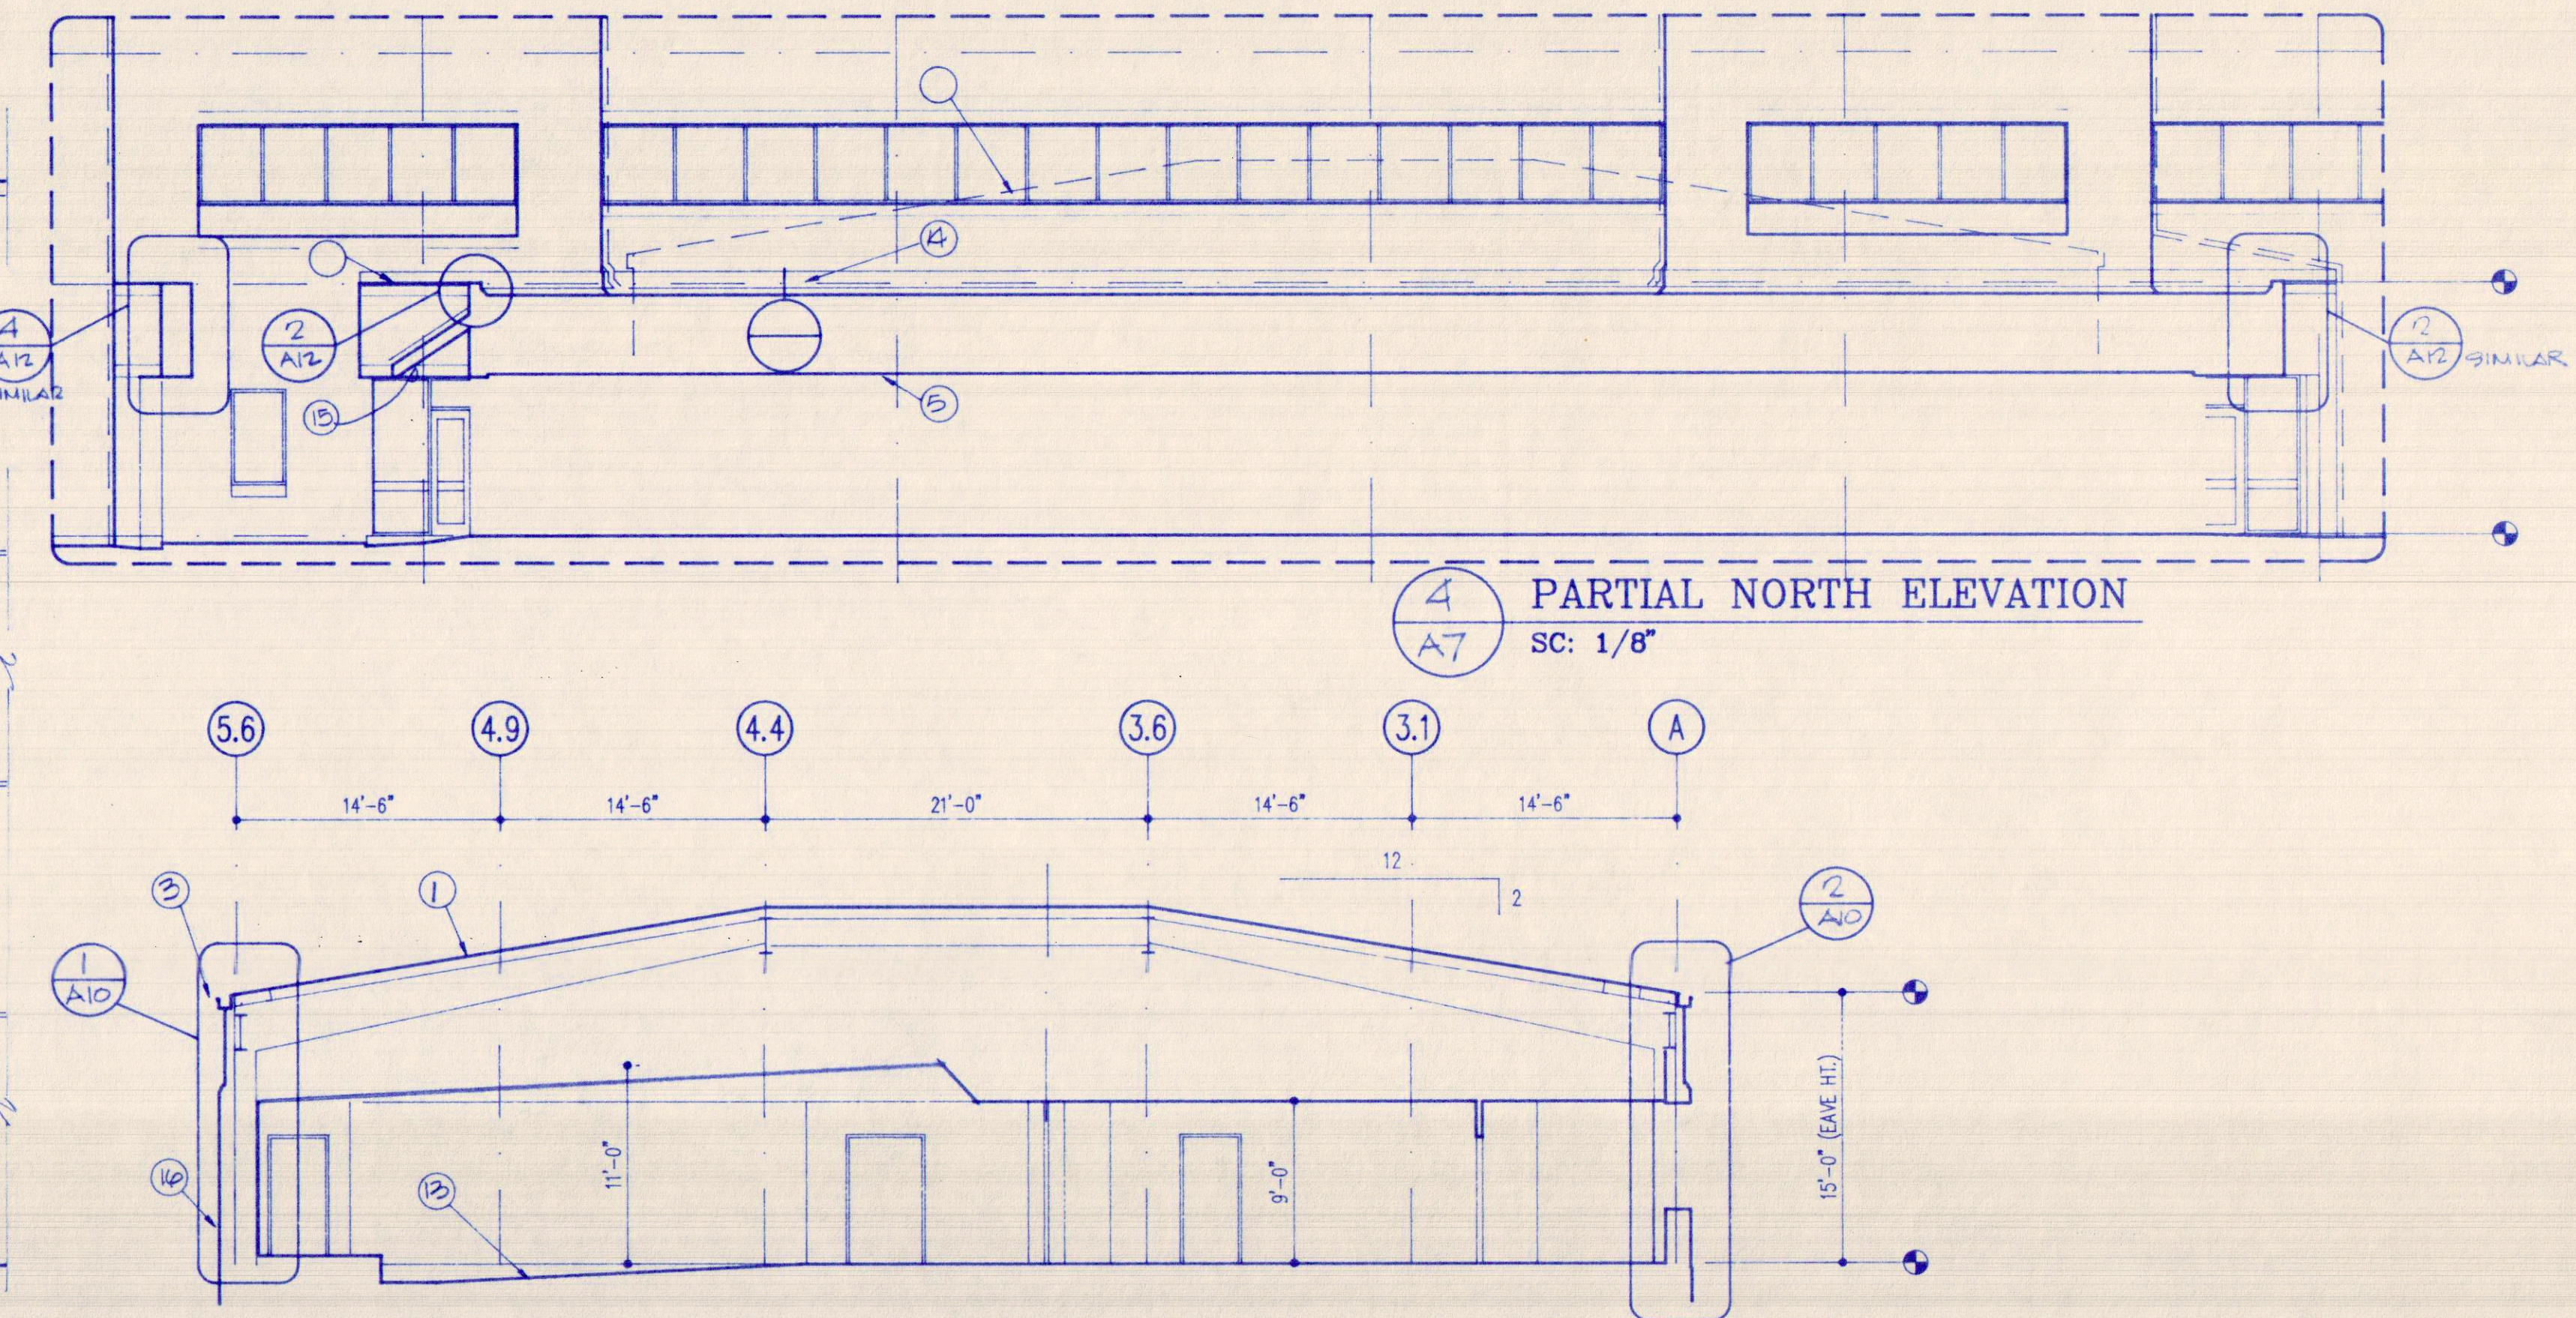

4 PARTIAL NORTH ELEVATION
SC: 1/8"

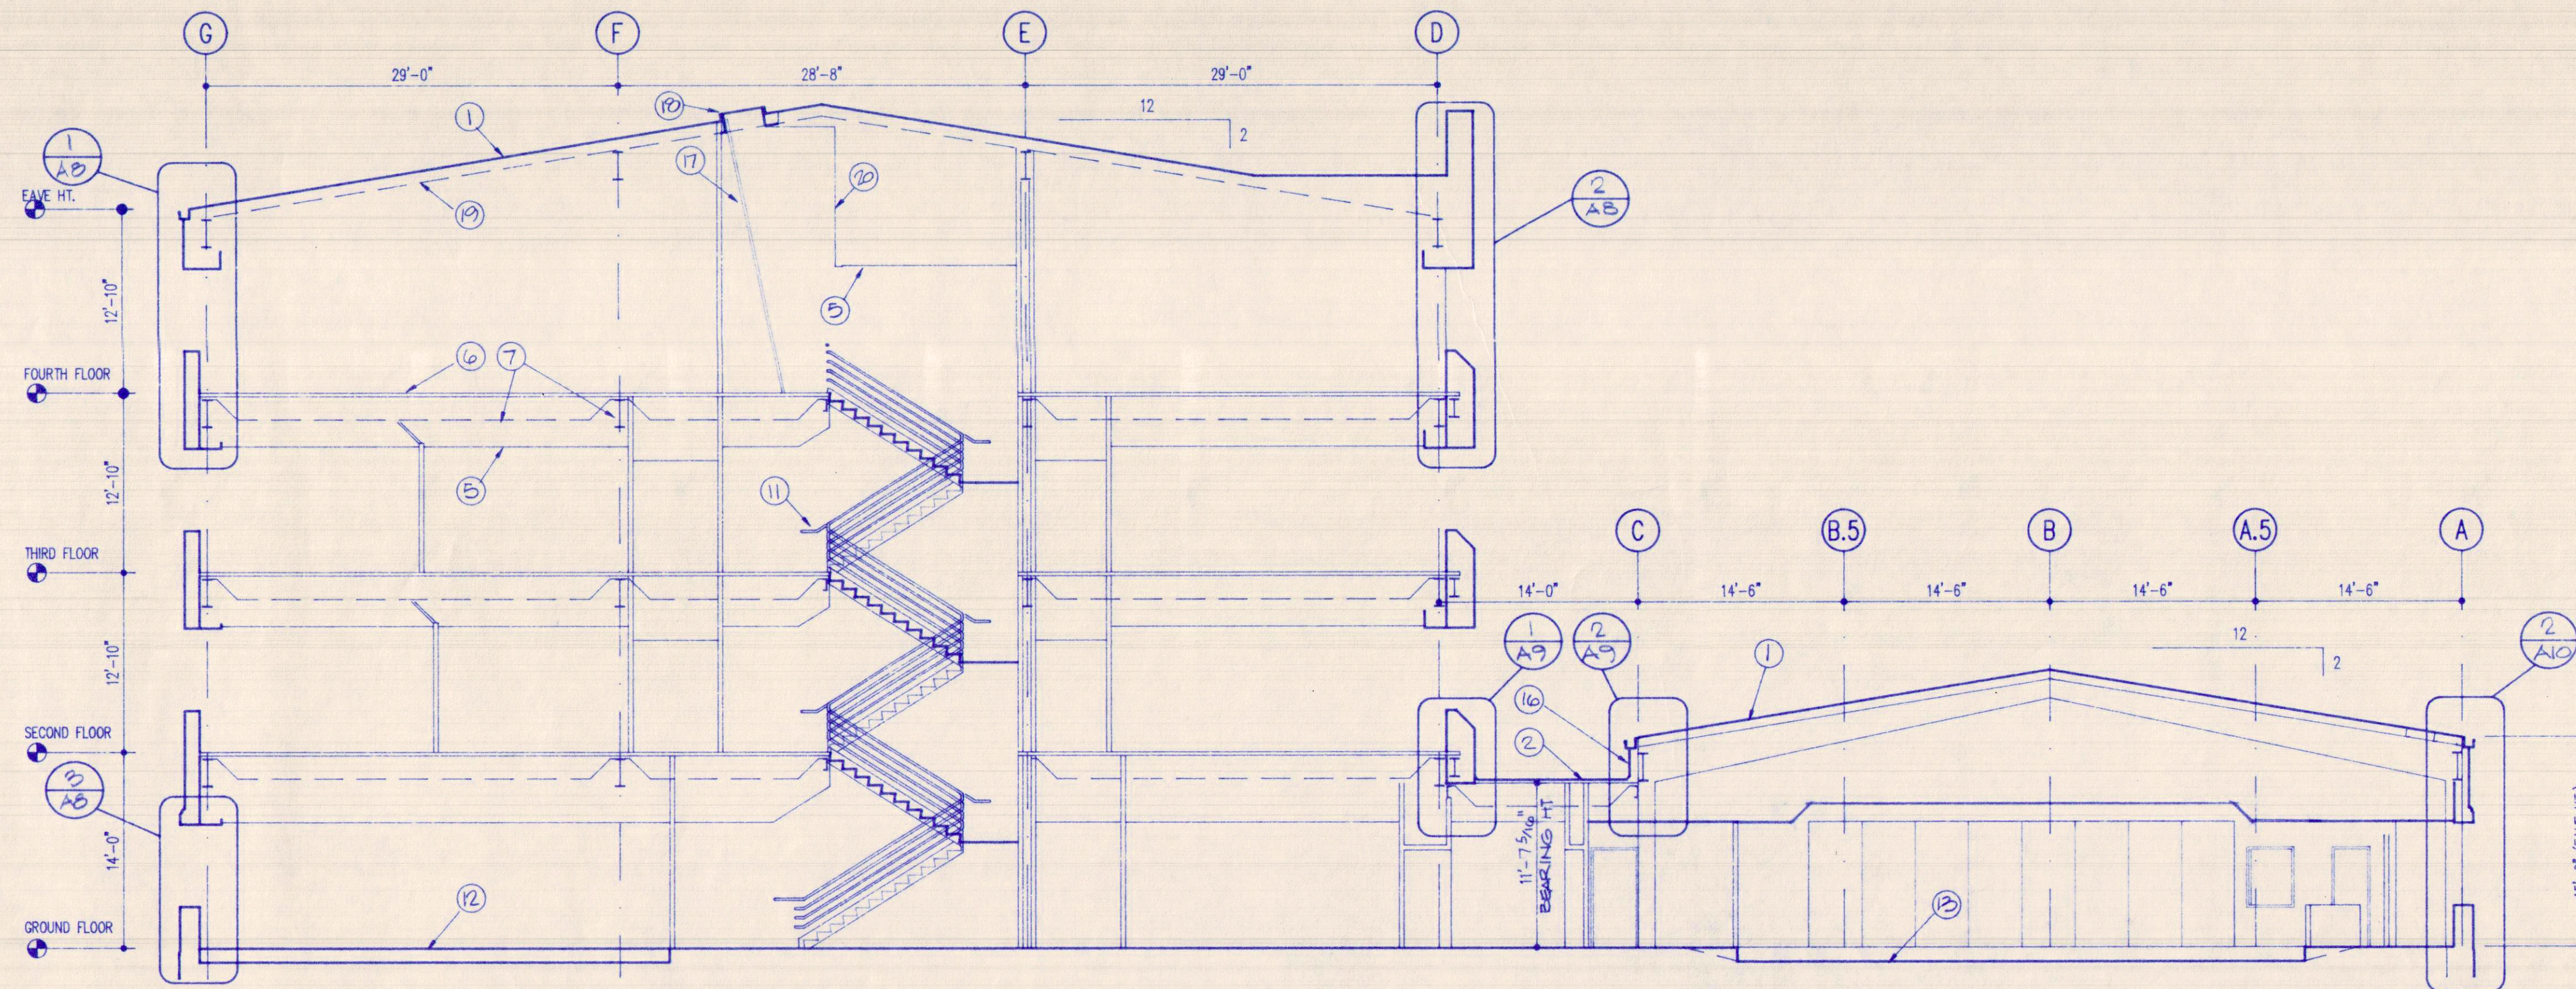


2 BUILDING SECTION
SC: 1/8"


KEY NOTES

1. STANDING SEAM METAL ROOF SYSTEM
2. MEMBRANE ROOF SYSTEM ON TAPERED FOAM INSULATION
3. METAL GUTTER
4. WINDOW WALL SYSTEM WITH TINTED GLASS
5. CEILING LINE
6. CONCRETE FLOOR SYSTEM
7. STRUCTURAL STEEL JOIST & STEEL BEAMS
8. ELEVATOR PIT
9. ELEVATOR SHAFT CEILING
10. STEEL STAIR SYSTEM WITH CONCRETE TREADS & LANDINGS
11. STEEL HANDRAILS
12. COMPUTER FLOOR SYSTEM
13. RECESSED CONCRETE SLAB
14. FLASHING LINE
15. STANDING SEAM METAL ROOF SYSTEM BETWEEN ARCHES
16. BRICK VENEER
17. SHIP'S LADDER (MOUNT @ 79°)
18. ROOF ACCESS HATCH
19. LINE OF ROOF PURLINS
20. GYPSUM BOARD WALL LINE

DATE 9-5-91	
REVISIONS	
NORMAN GROSS & ASSOCIATES architecture · planning · design 408 West Beach Drive Panama City, Florida 32402 (904) 769-5406	
SMITH BOZARTH FULLER Architects & Planners, P.A. 442a Grace Avenue Panama City, Florida	
SHEET TITLE PHASE III DOCUMENTS BAY COUNTY SCHOOL BOARD ADMINISTRATIVE OFFICE BUILDING Panama City, Florida	
DRAWN BY:	CHECKED BY:
PROJECT NUMBER 9020	
DEVELOPMENT NUMBER	
SHEET NO. A7	

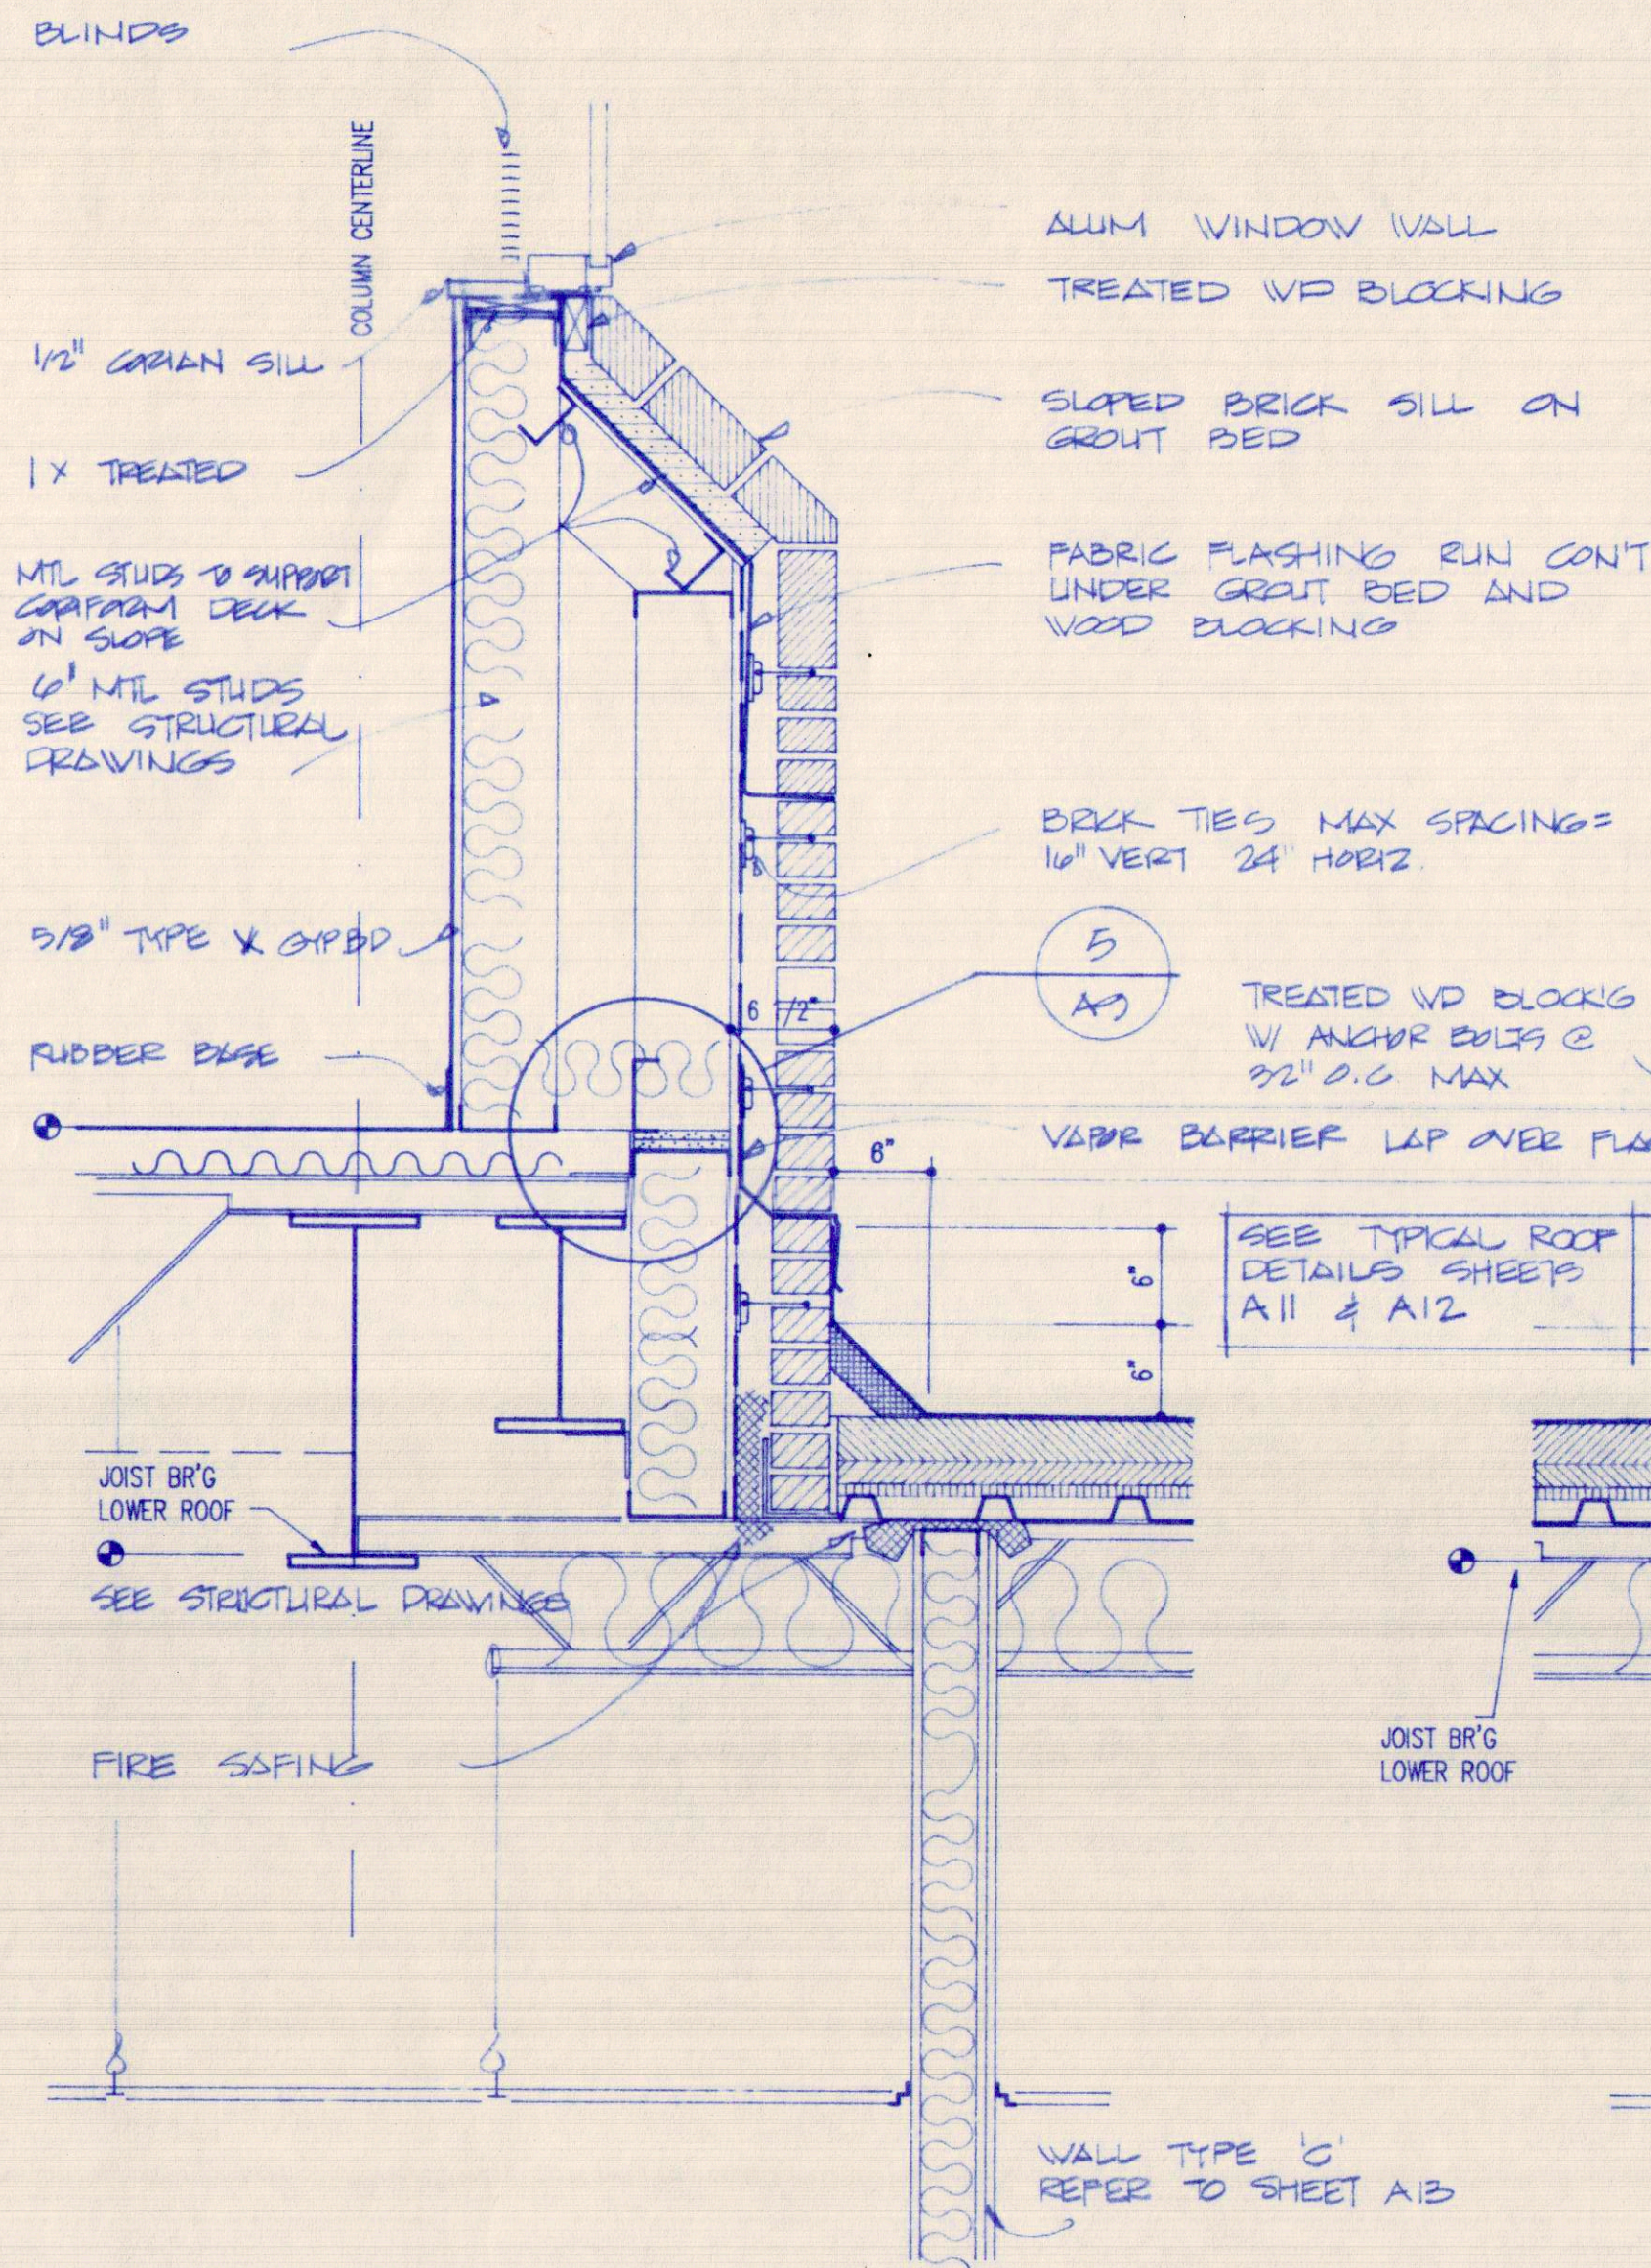


1 WALL SECTION
SC: 1" = 1'-0"

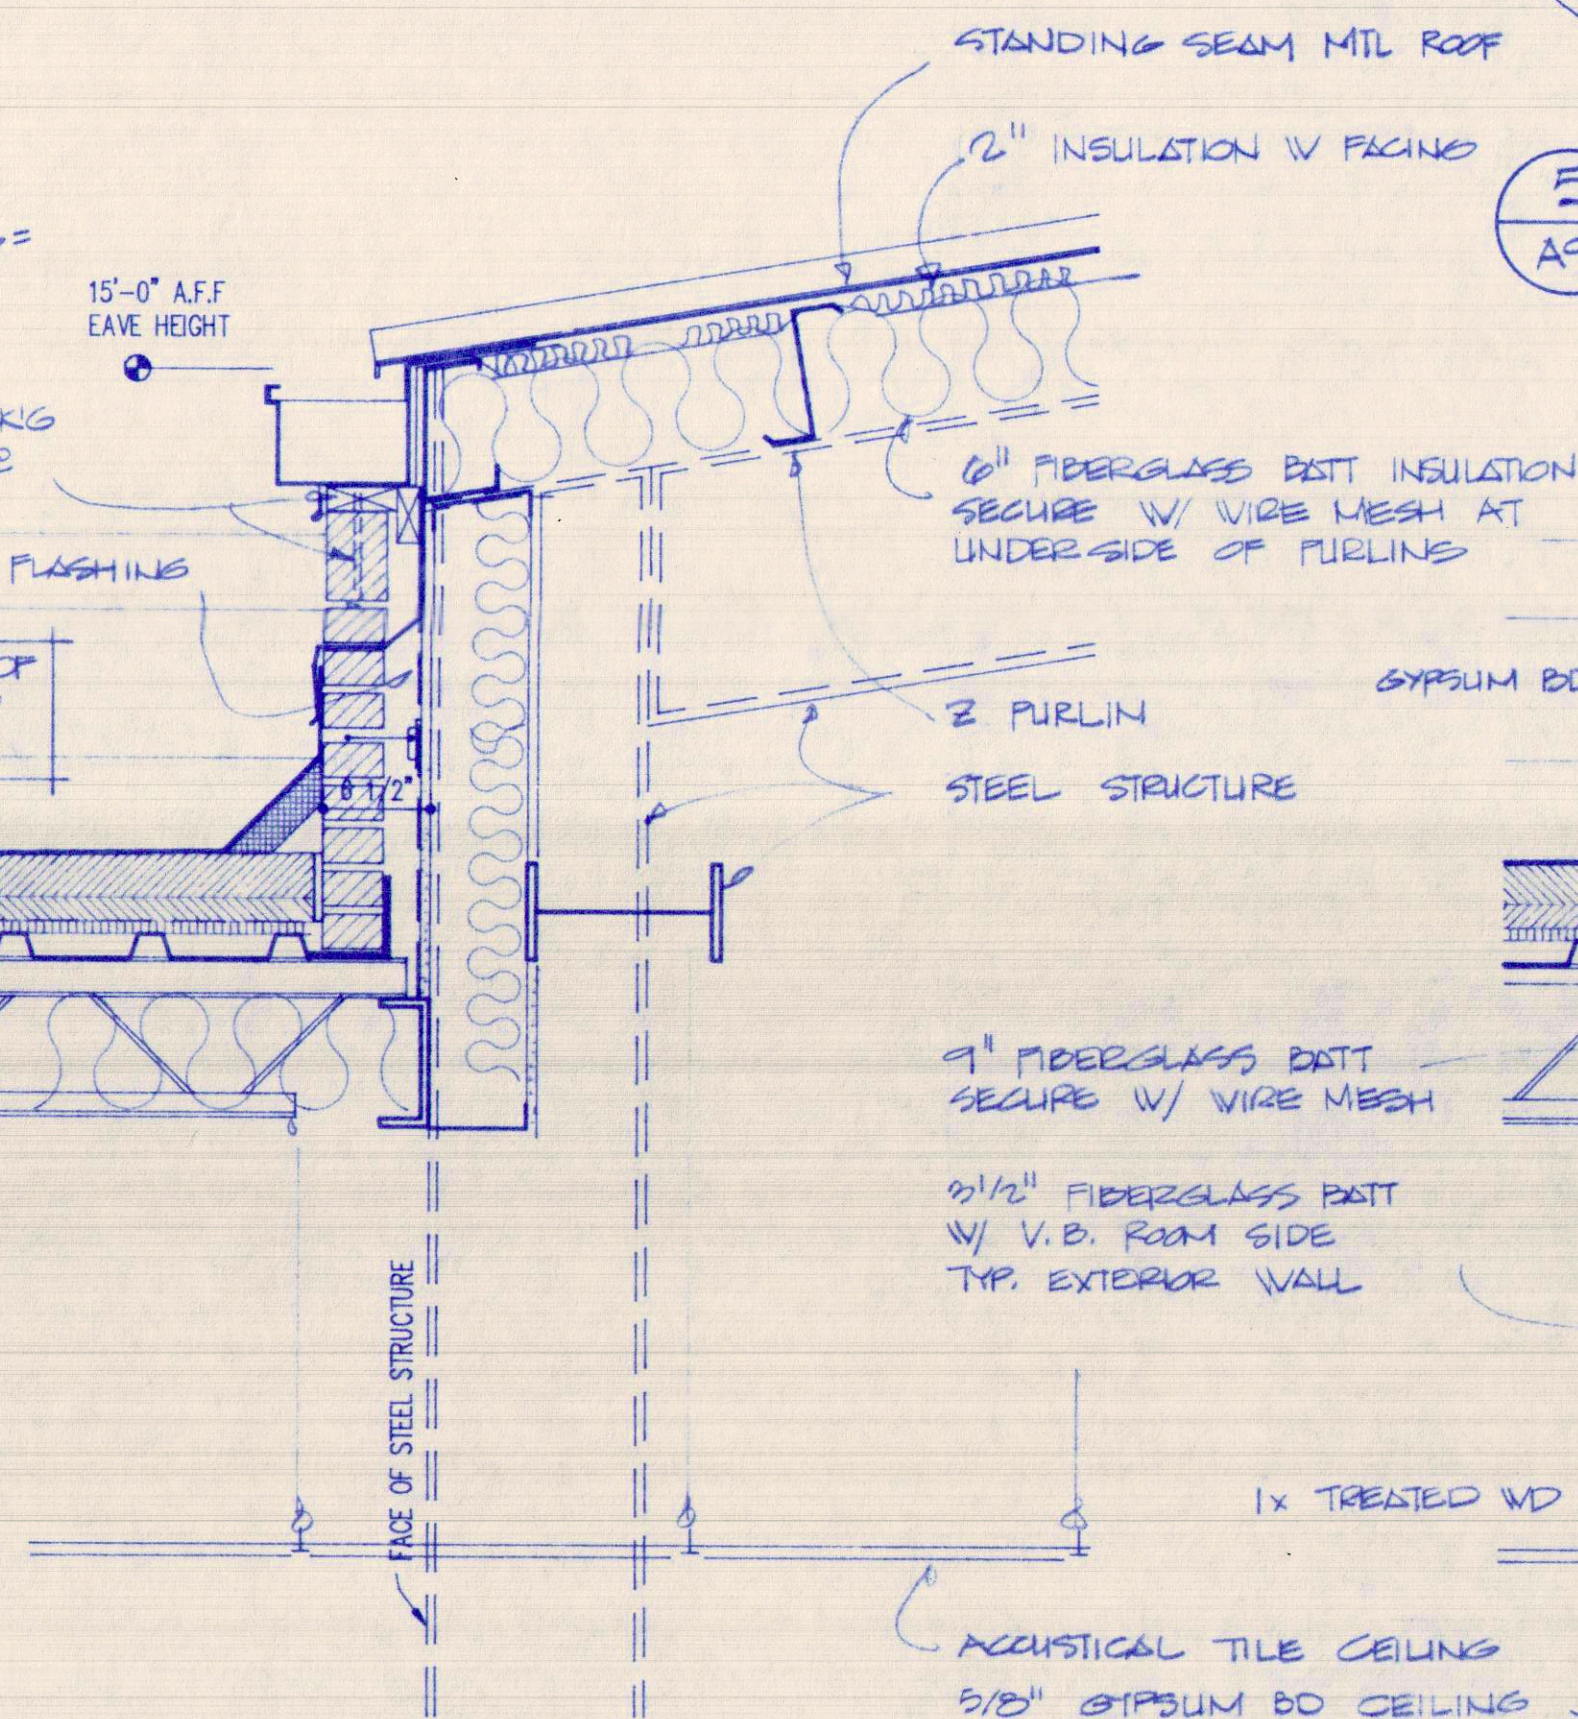


2 WALL SECTION
SC: 1" = 1'-0"

5 DETAIL
SC: 3" = 1'-0"

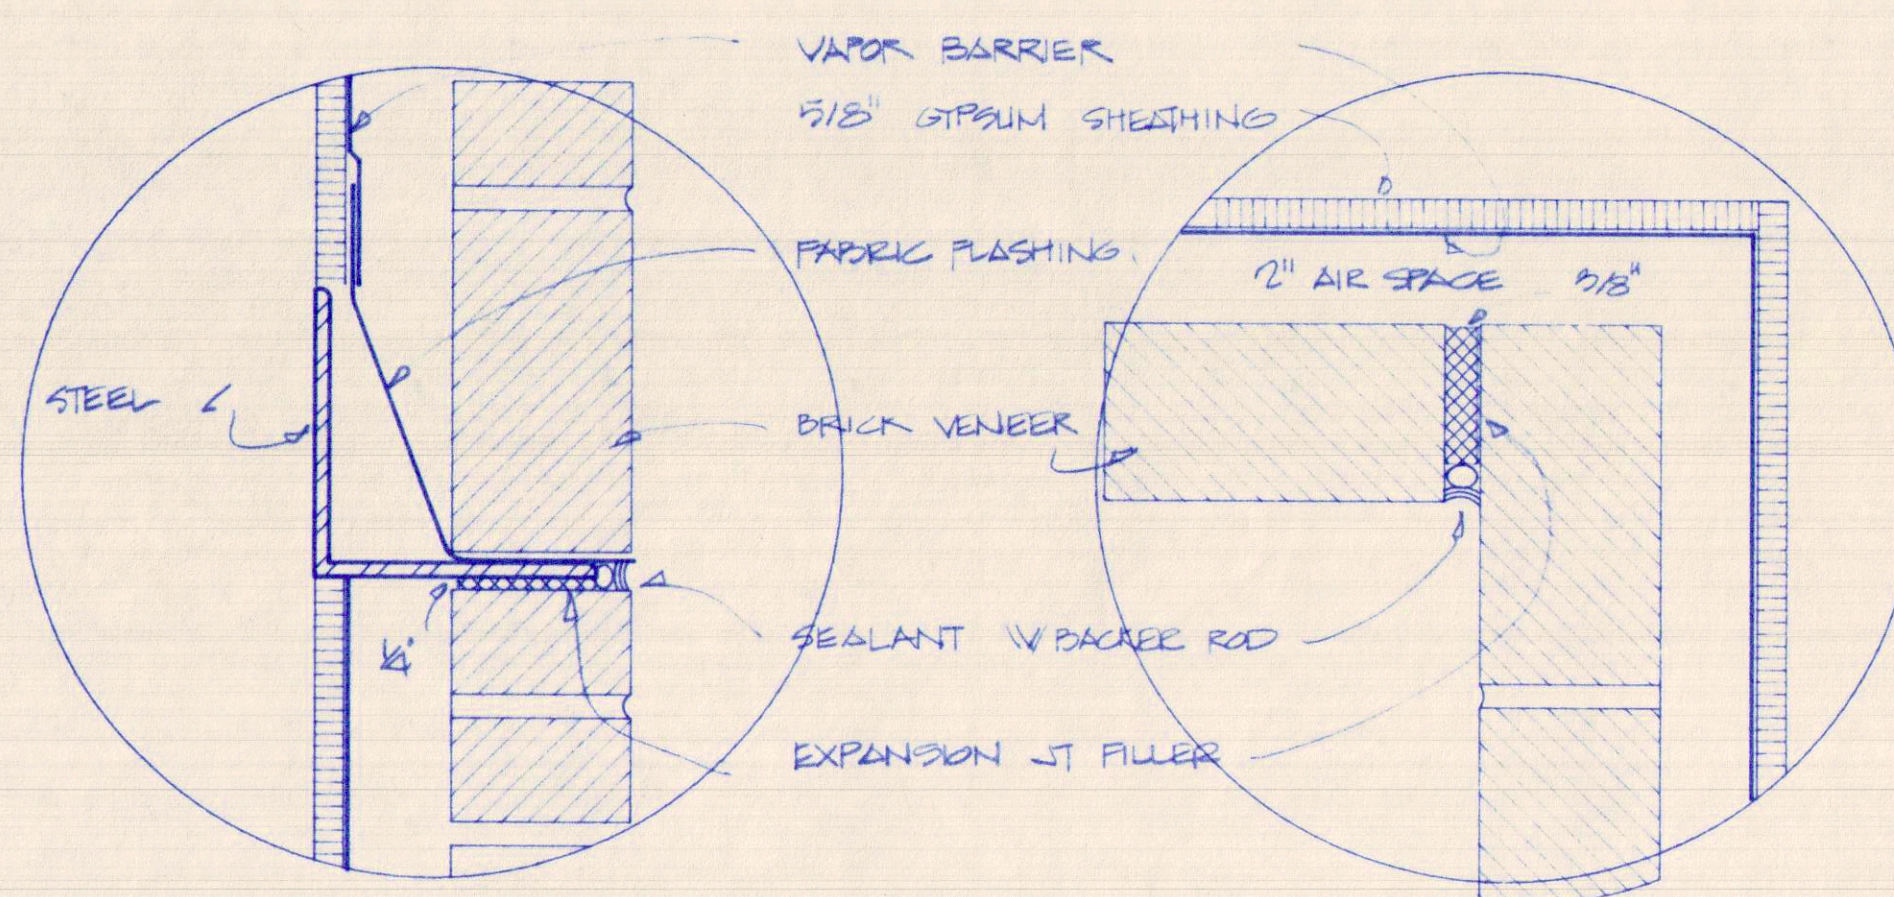


6 DETAIL
SC: 3" = 1'-0"

7 DETAIL
SC: 3" = 1'-0"

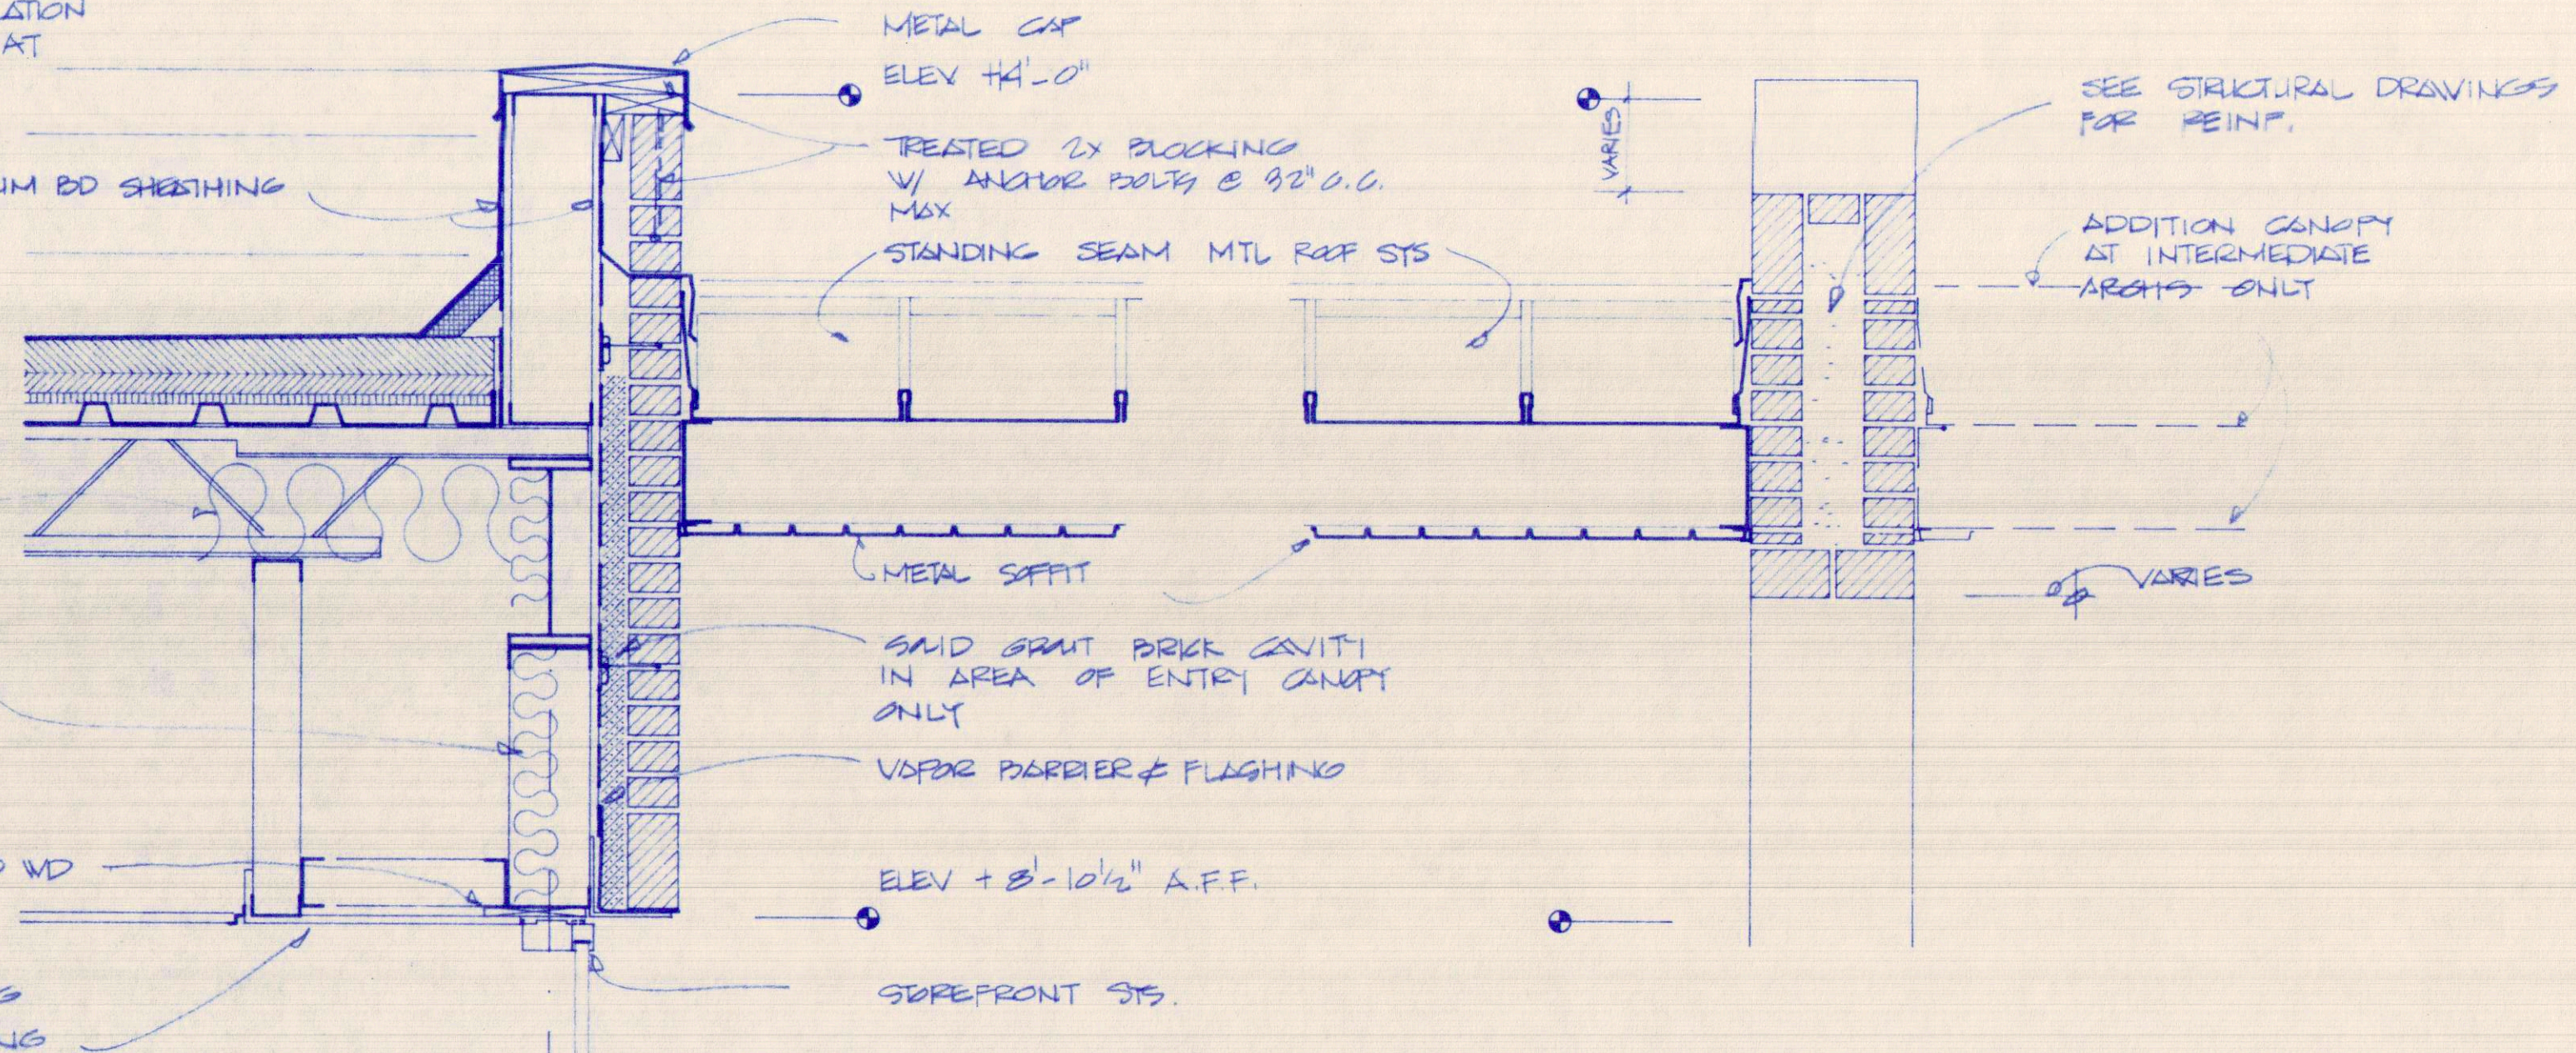

3 WALL SECTION
SC: 1" = 1'-0"


4 WALL SECTION
SC: 1" = 1'-0"

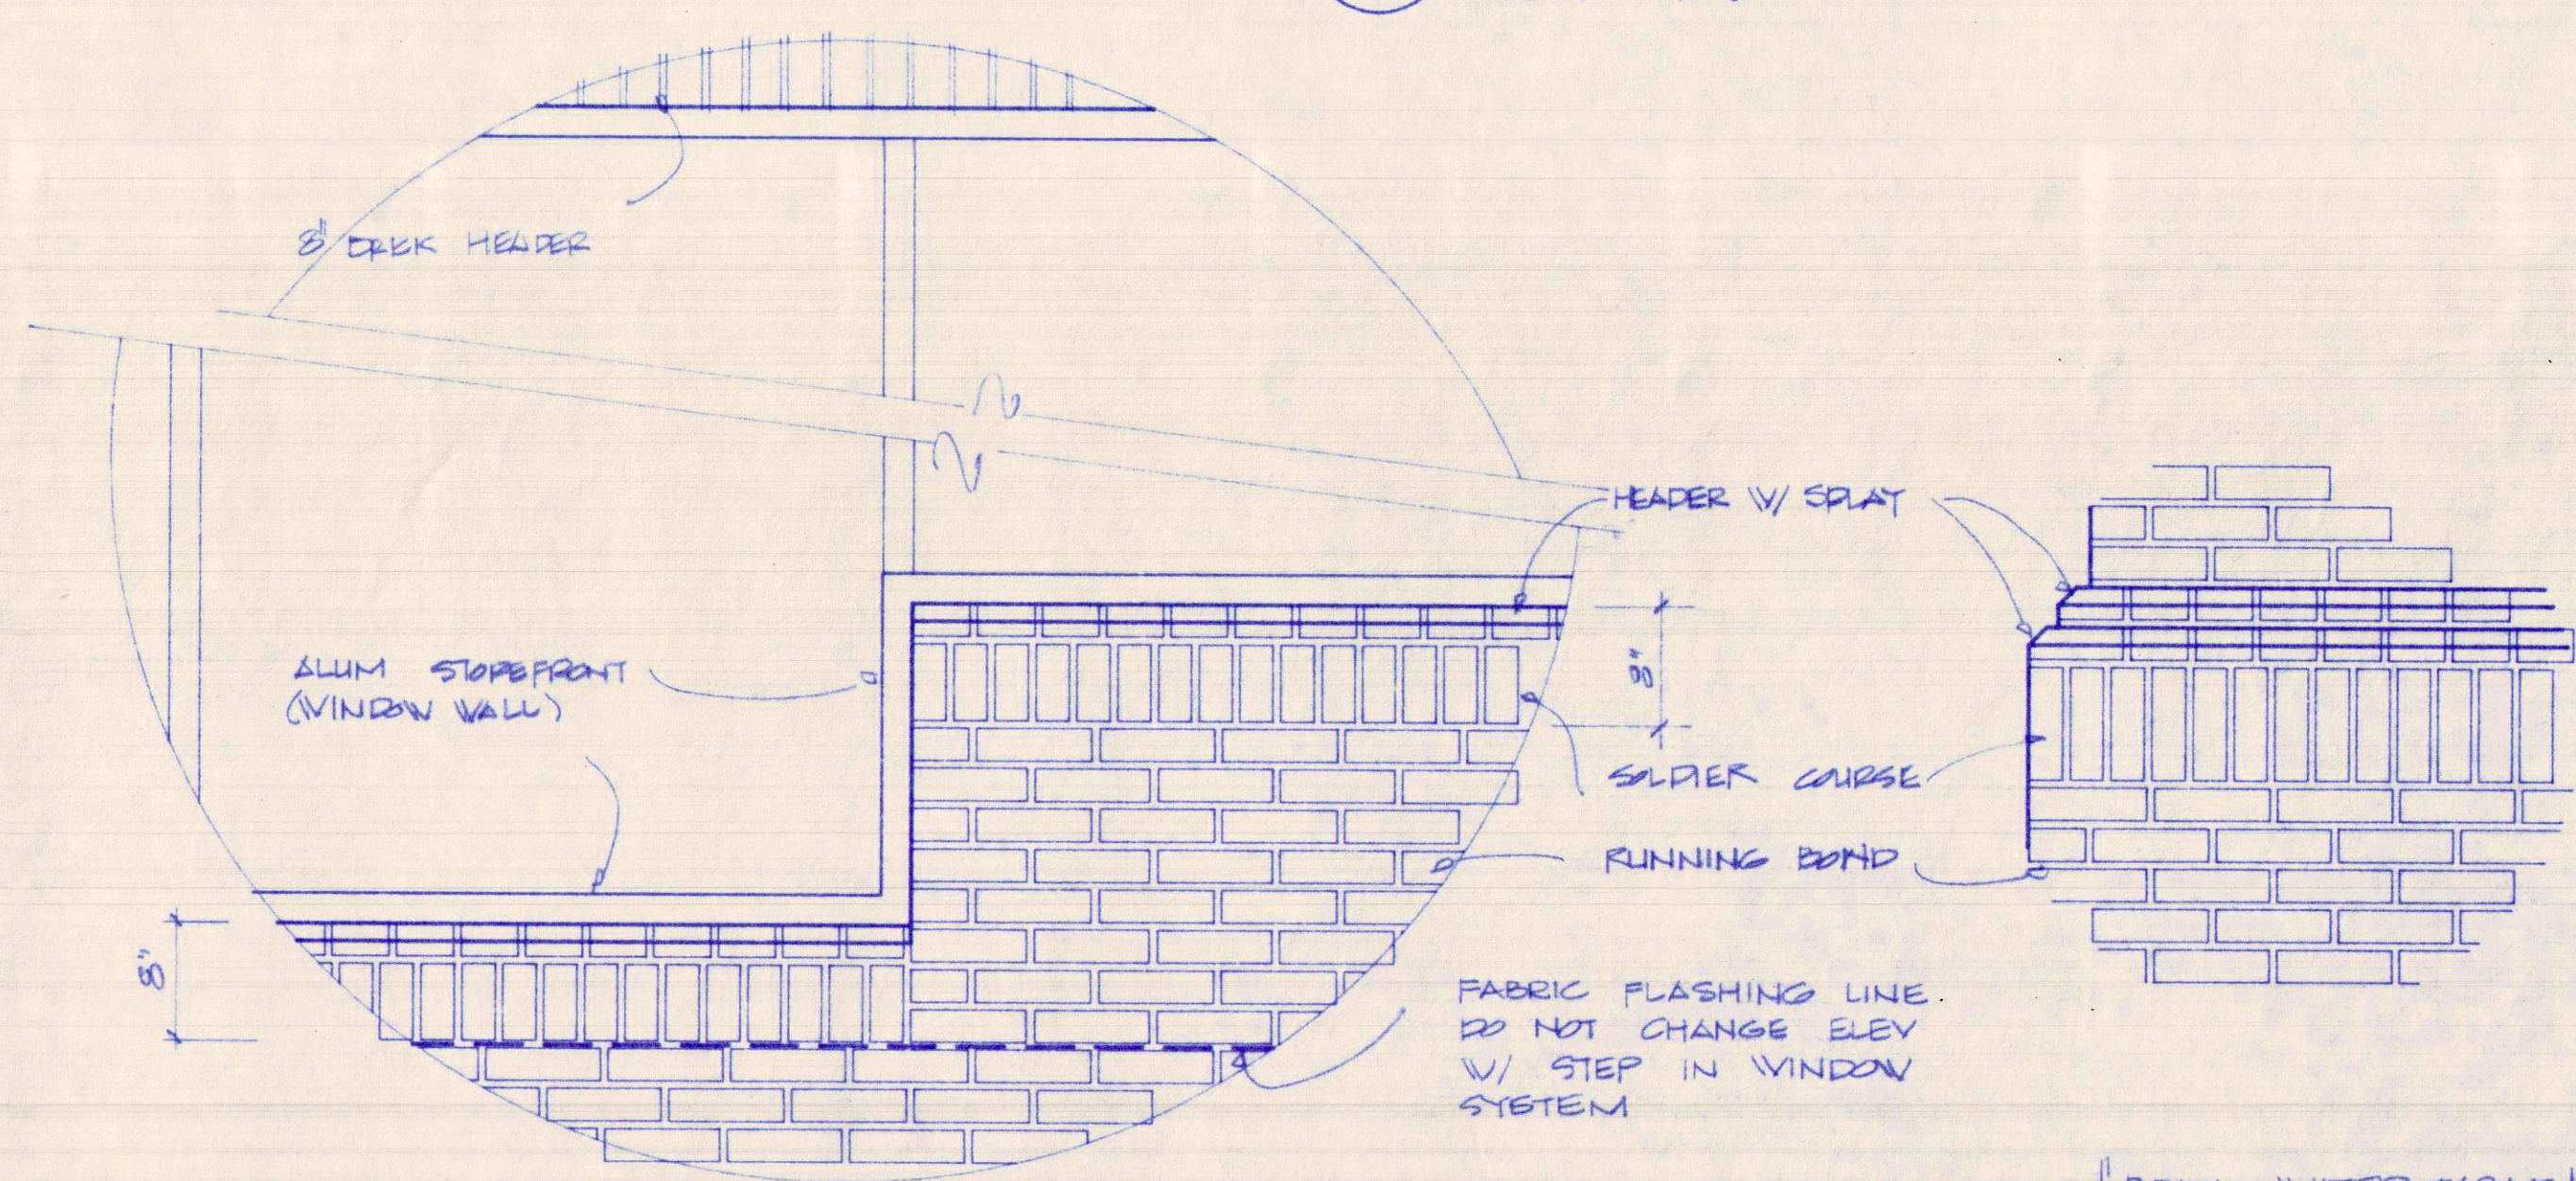

8 ELEVATION DETAIL
SC: 1" = 1'-0"

9 ELEVATION DETAIL
SC: 1" = 1'-0"

DATE 9-5-91	
REVISIONS	
NORMAN GROSS & ASSOCIATES architecture • planning • design 423 West Beach Drive Panama City, Florida 32402 Post Office Box 2207 Panama City, Florida 32402	
SMITH BOZARTH FULLER Architects & Planners, P.A. 442a Grace Avenue Panama City, Florida	
SHEET TITLE PHASE III DOCUMENTS BAY COUNTY SCHOOL BOARD ADMINISTRATIVE OFFICE BUILDING Panama City, Florida	
DRAWN BY:	CHECKED BY:
PROJECT NUMBER 9020	
DEVELOPMENT NUMBER	
SHEET NO. A9	

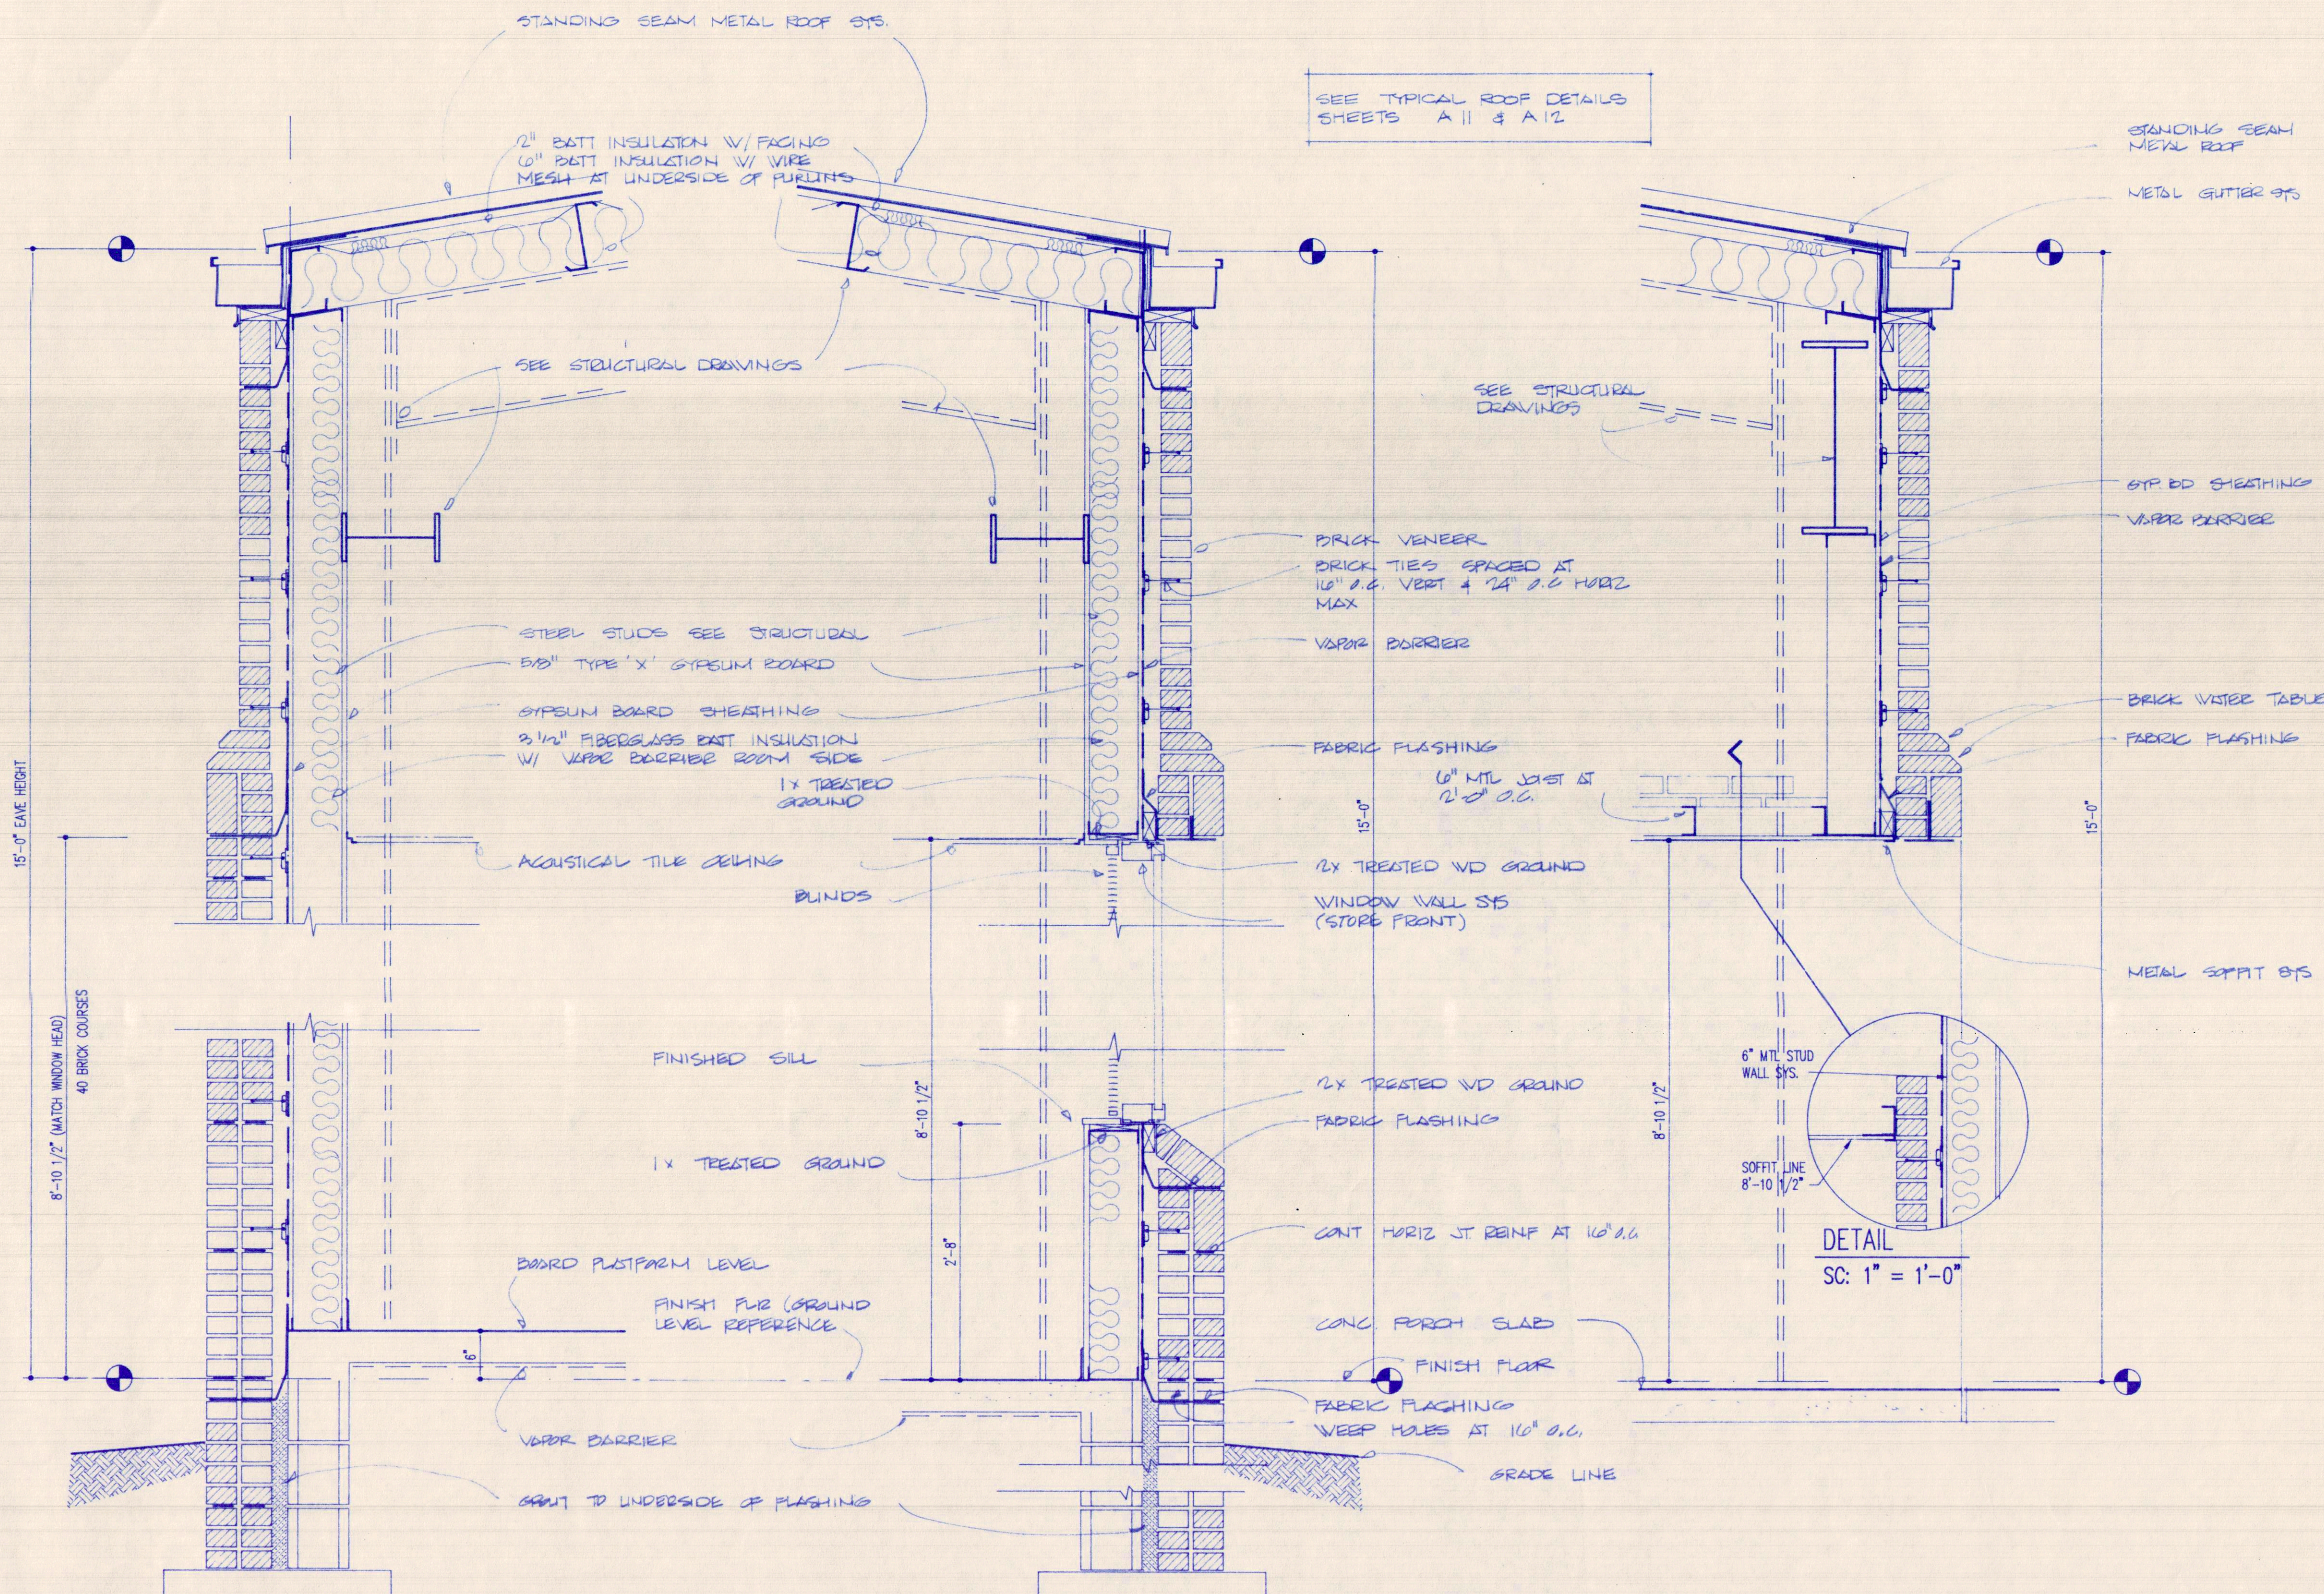

1 WALL SECTION
A10 SC: 1" = 1'-0"

2 WALL SECTION
A10 SC: 1" = 1'-0"

3 WALL SECTION NORTH ENTRY PORCH
A10 SC: 1" = 1'-0"

DATE
9-5-91

REVISIONS

OF FLORIDA
NORMAN GROSS, JR.
REGISTERED
ARCHITECT
6424

NORMAN GROSS & ASSOCIATES
architecture • planning • design

423 West Beach Drive
Panama City, Florida 32402
Post Office Box 2207
Panama City, Florida 32402 (904) 782-3406

SMITH
BOZARTH
FULLER Architects & Planners, P.A.
442a Grace Avenue Panama City, Florida


SHEET TITLE
PHASE III DOCUMENTS
BAY COUNTY SCHOOL BOARD
ADMINISTRATIVE OFFICE BUILDING
Panama City, Florida

DRAWN BY: CHECKED BY:

PROJECT NUMBER
9020


DEVELOPMENT NUMBER

SHEET NO.
A10

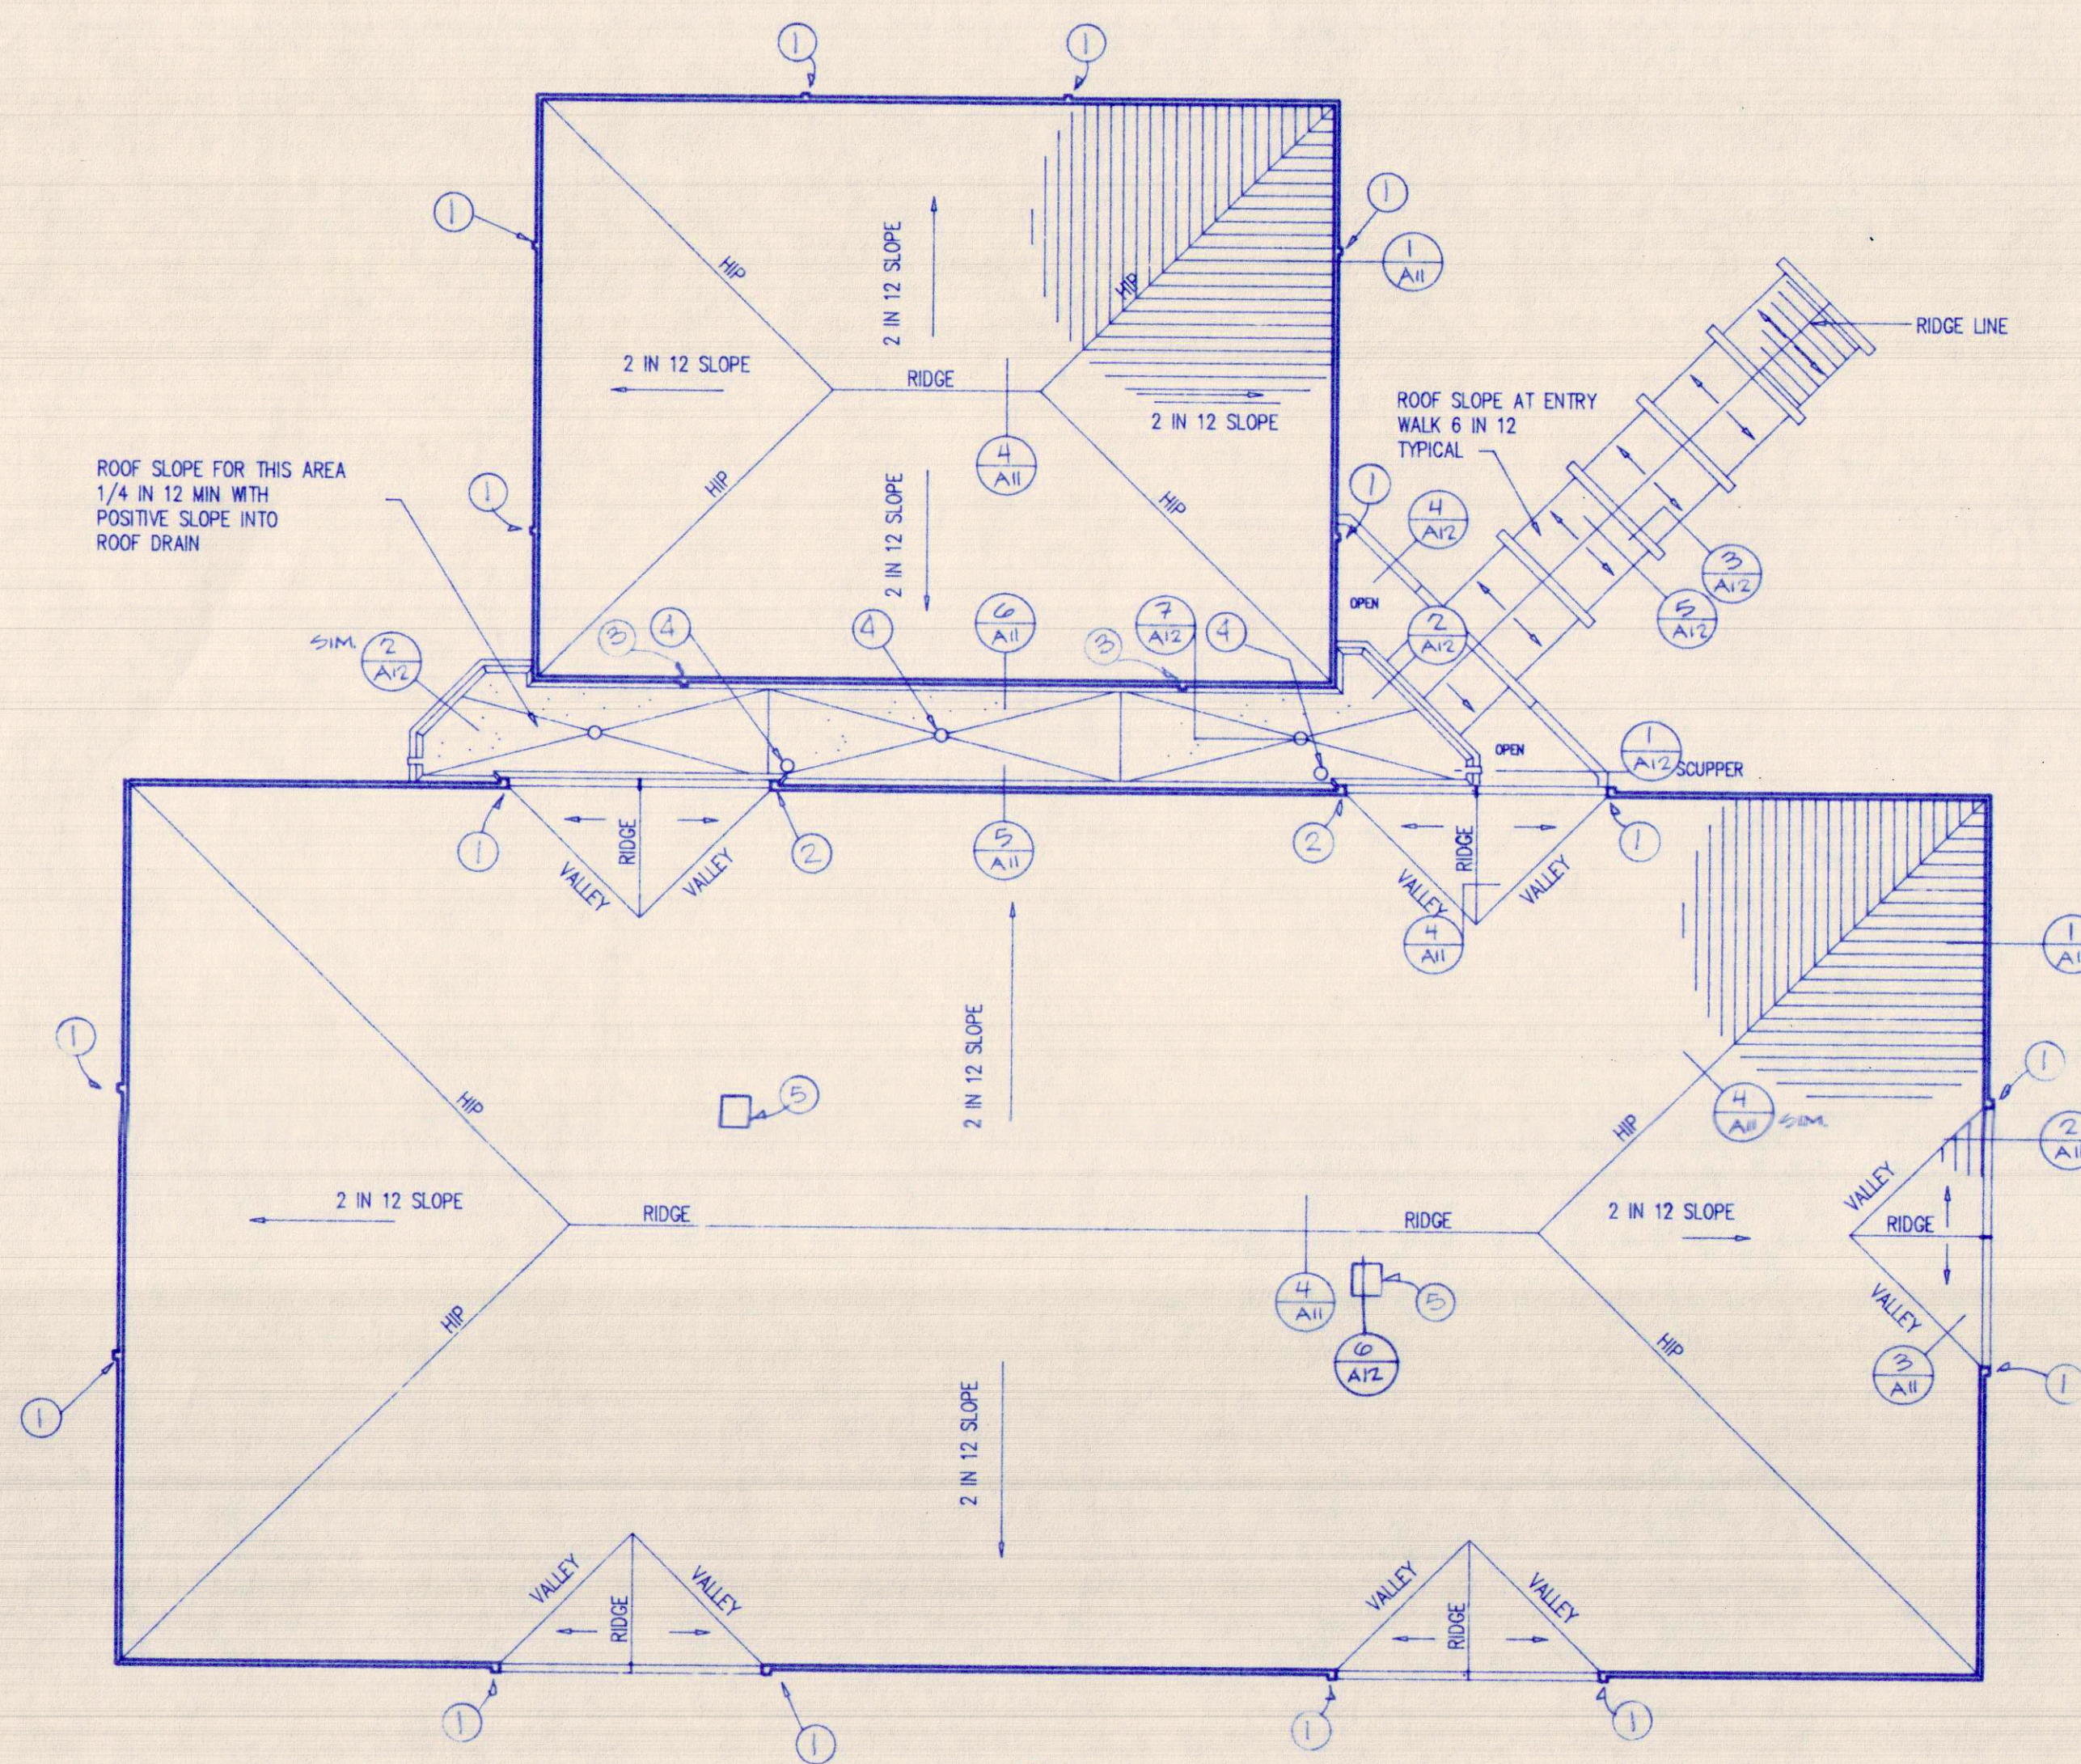


ROOF PLAN
SC: 1/16" = 1'-0"


KEY NOTES

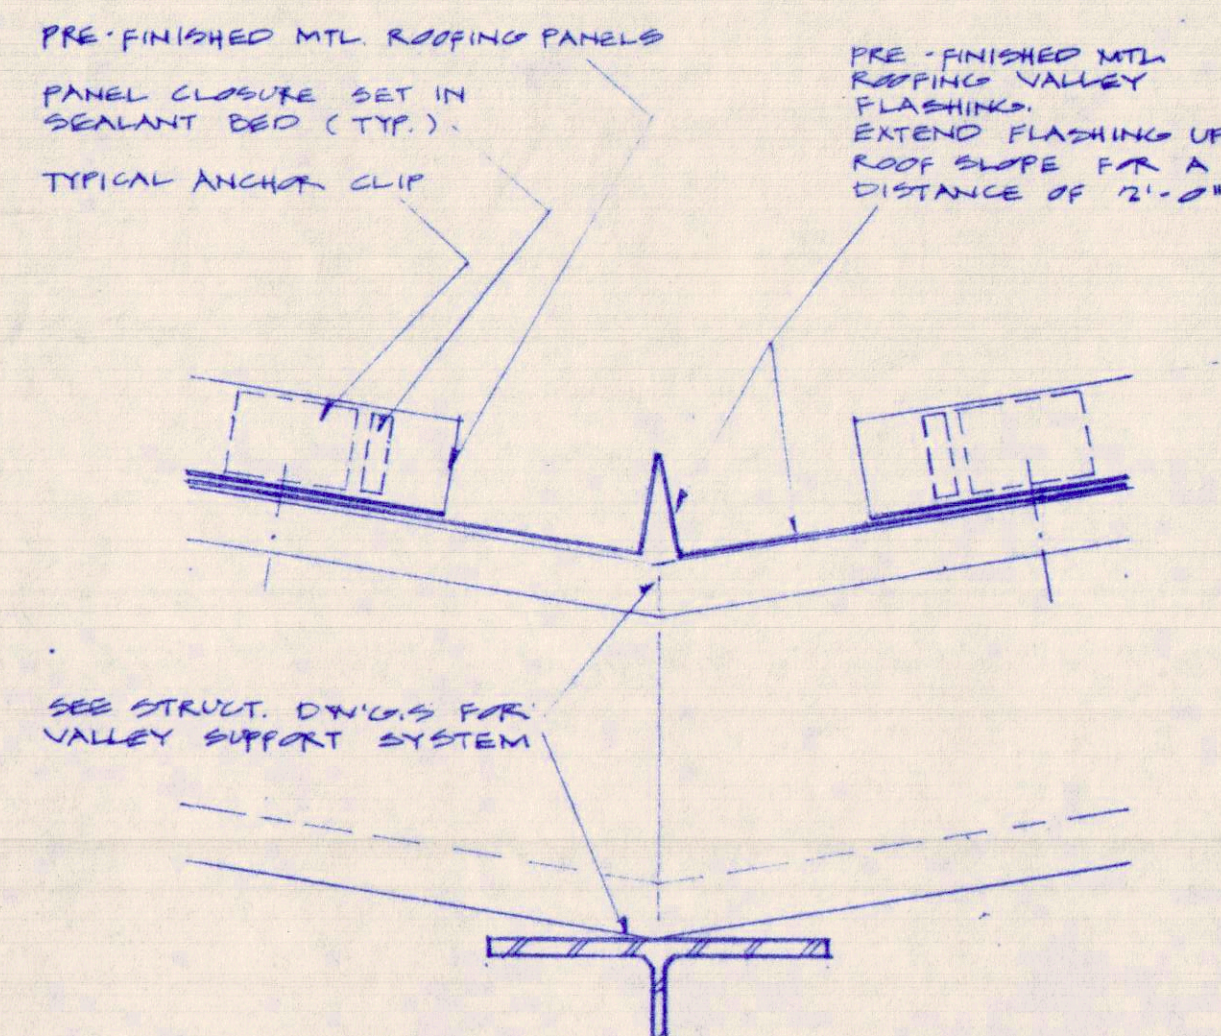


3 DETAIL
SC: 3/8" = 1'-0"
TYPICAL METAL ROOF VALLEY

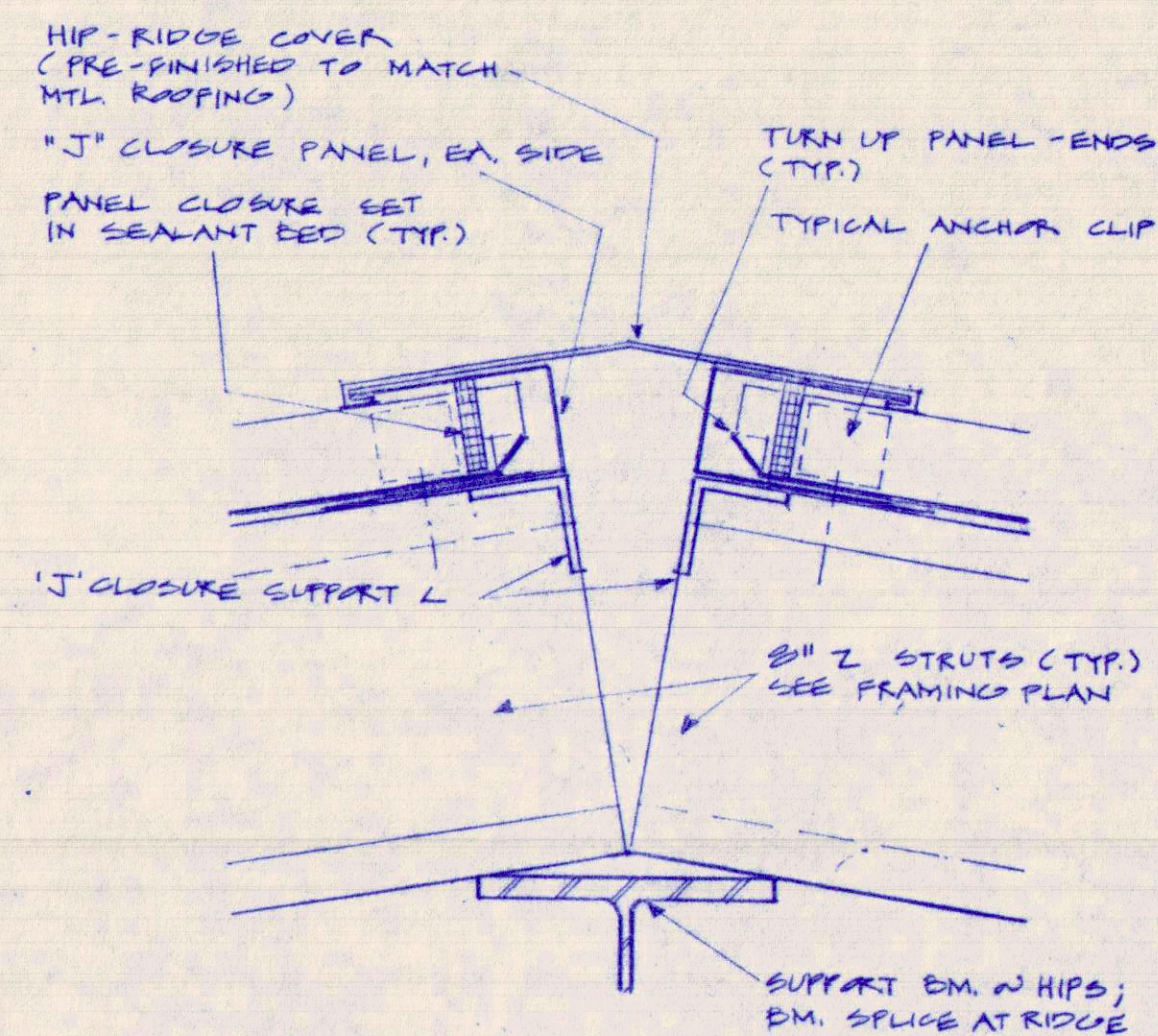


4 DETAIL
SC: 3/8" = 1'-0"
TYPICAL METAL ROOF HIP / RIDGE

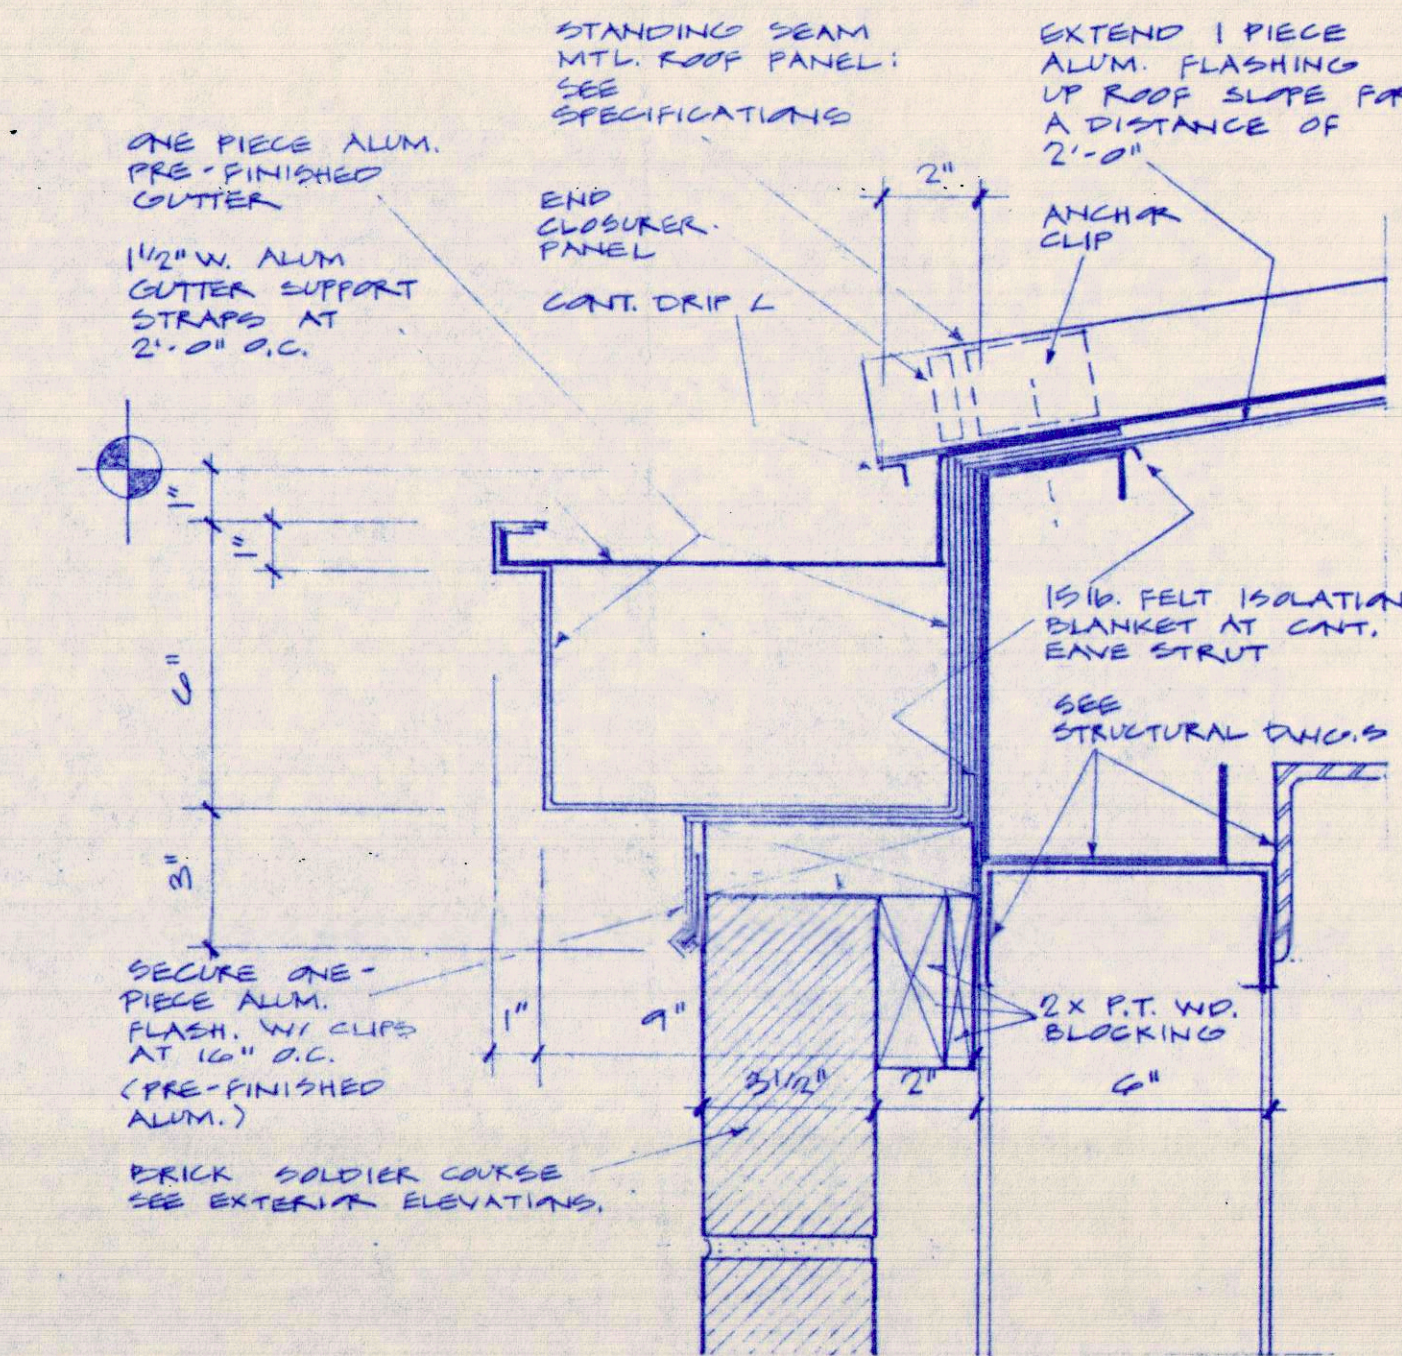


1 DETAIL
SC: 3/8" = 1'-0"
TYPICAL MTL. ROOF - GUTTER JUNCTION

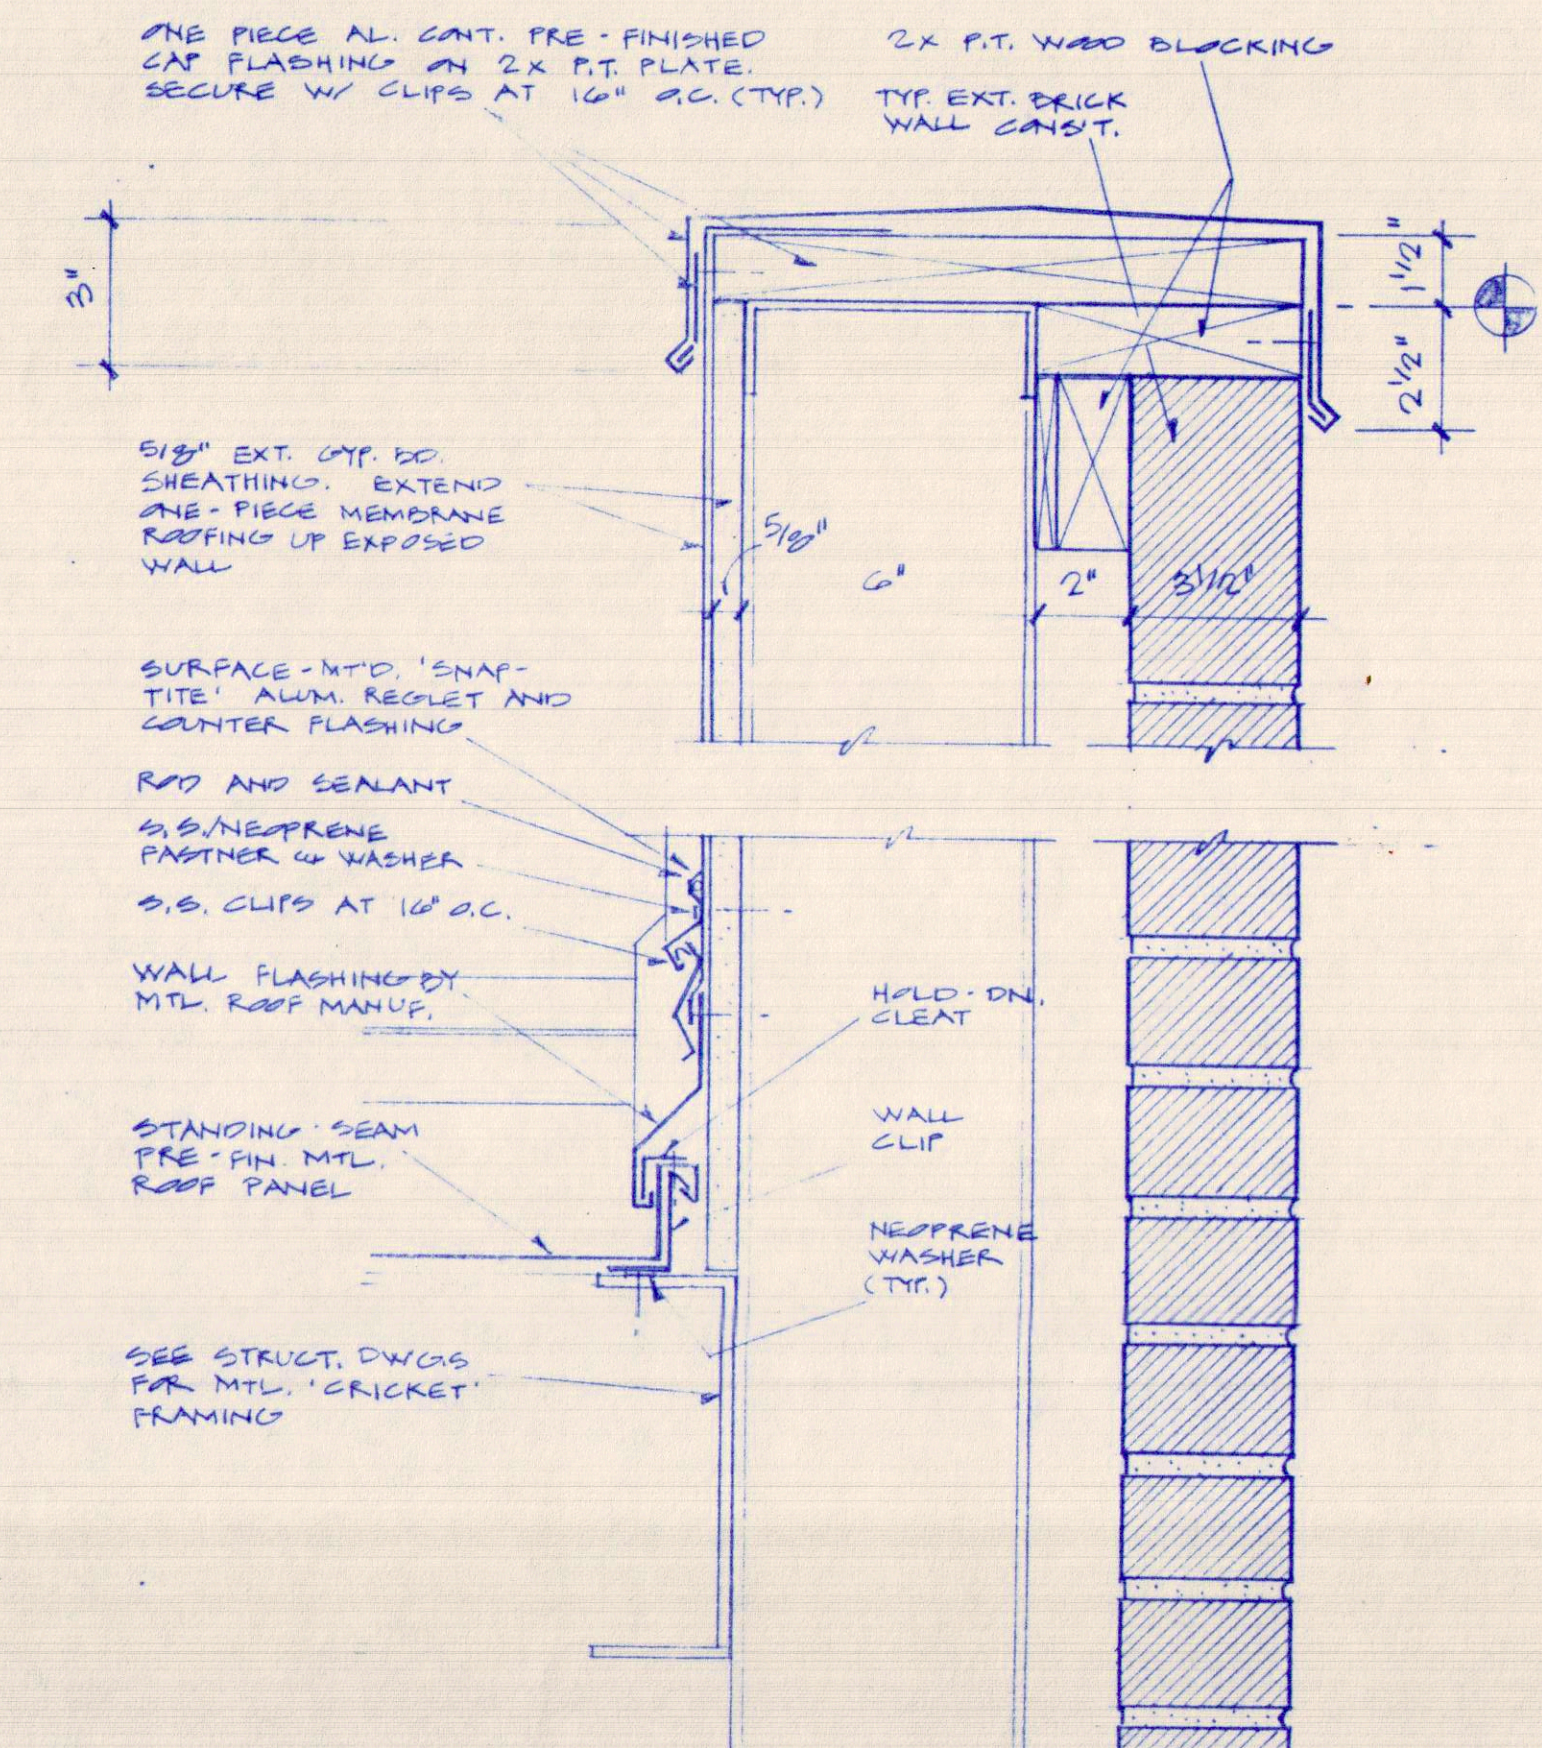

2 DETAIL
SC: 3/8" = 1'-0"
TYPICAL HIGH-ROOF GABLE - END PARAPET

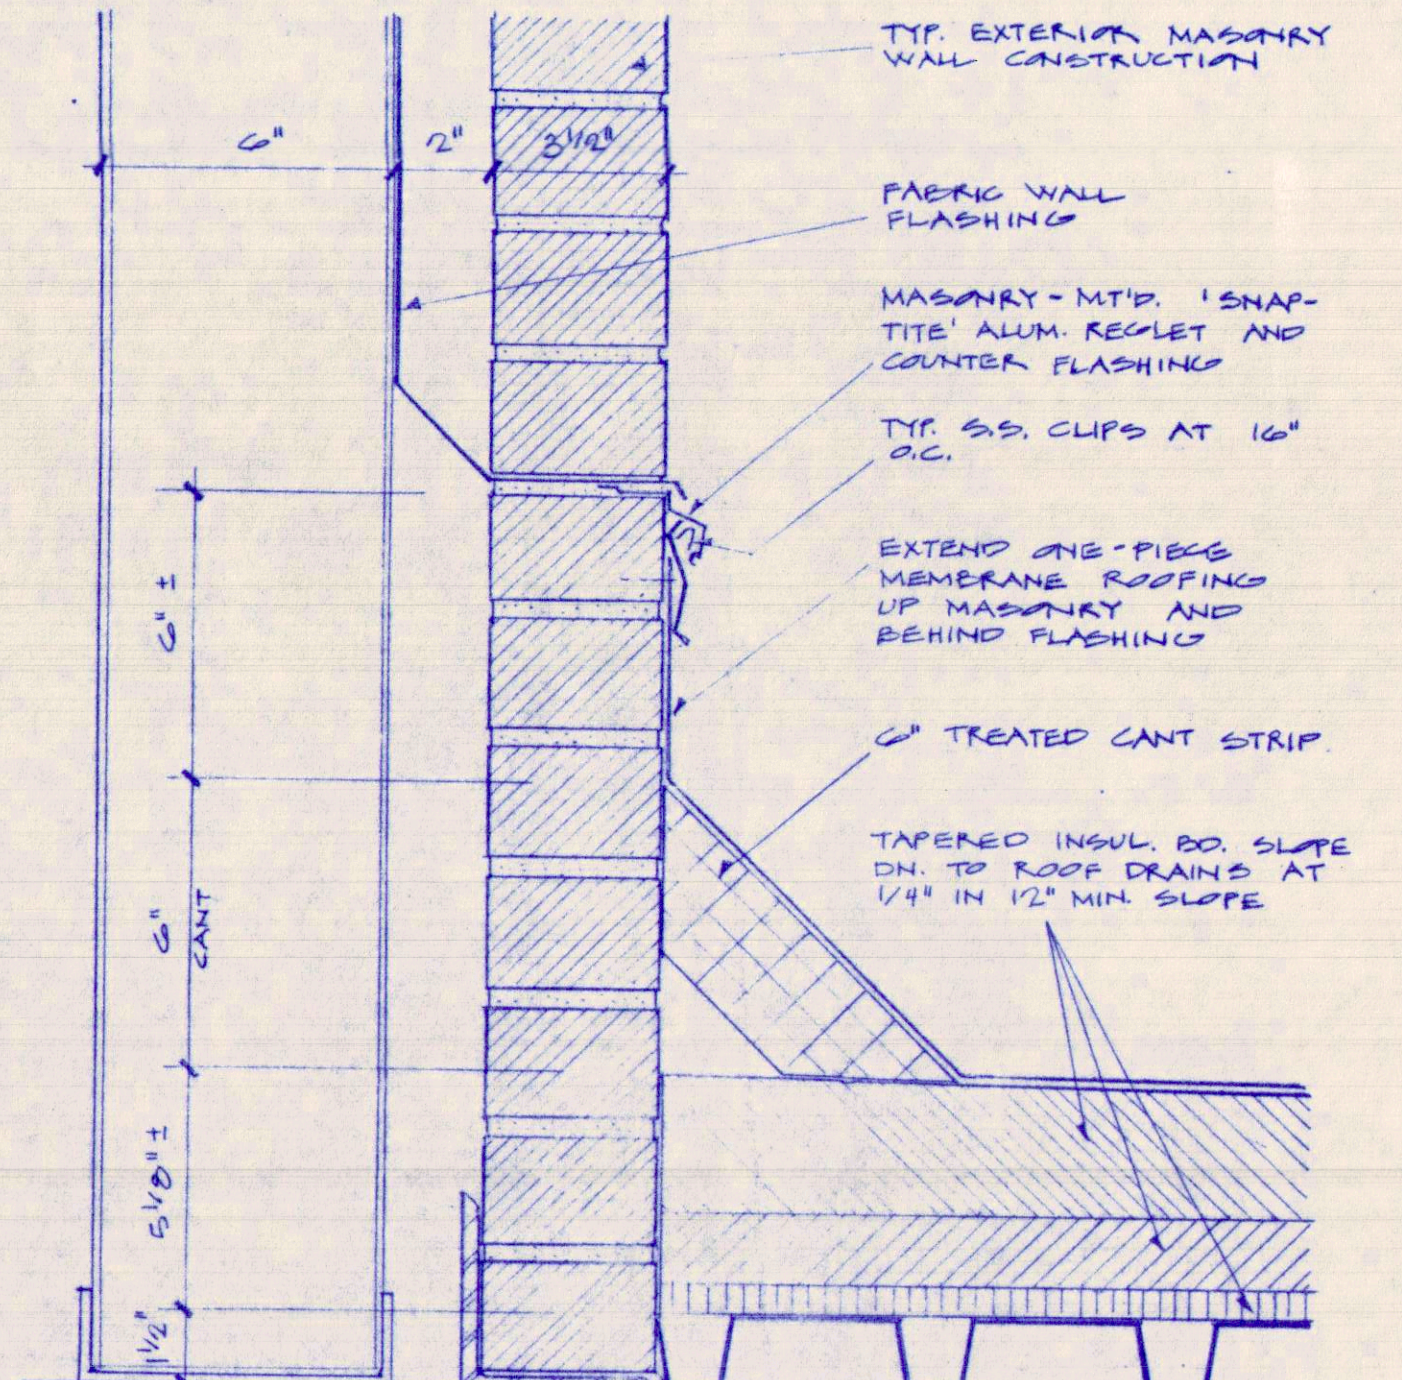

5 DETAIL
SC: 3/8" = 1'-0"
HIGH BLDG. - LOW ROOF INTERSECTION

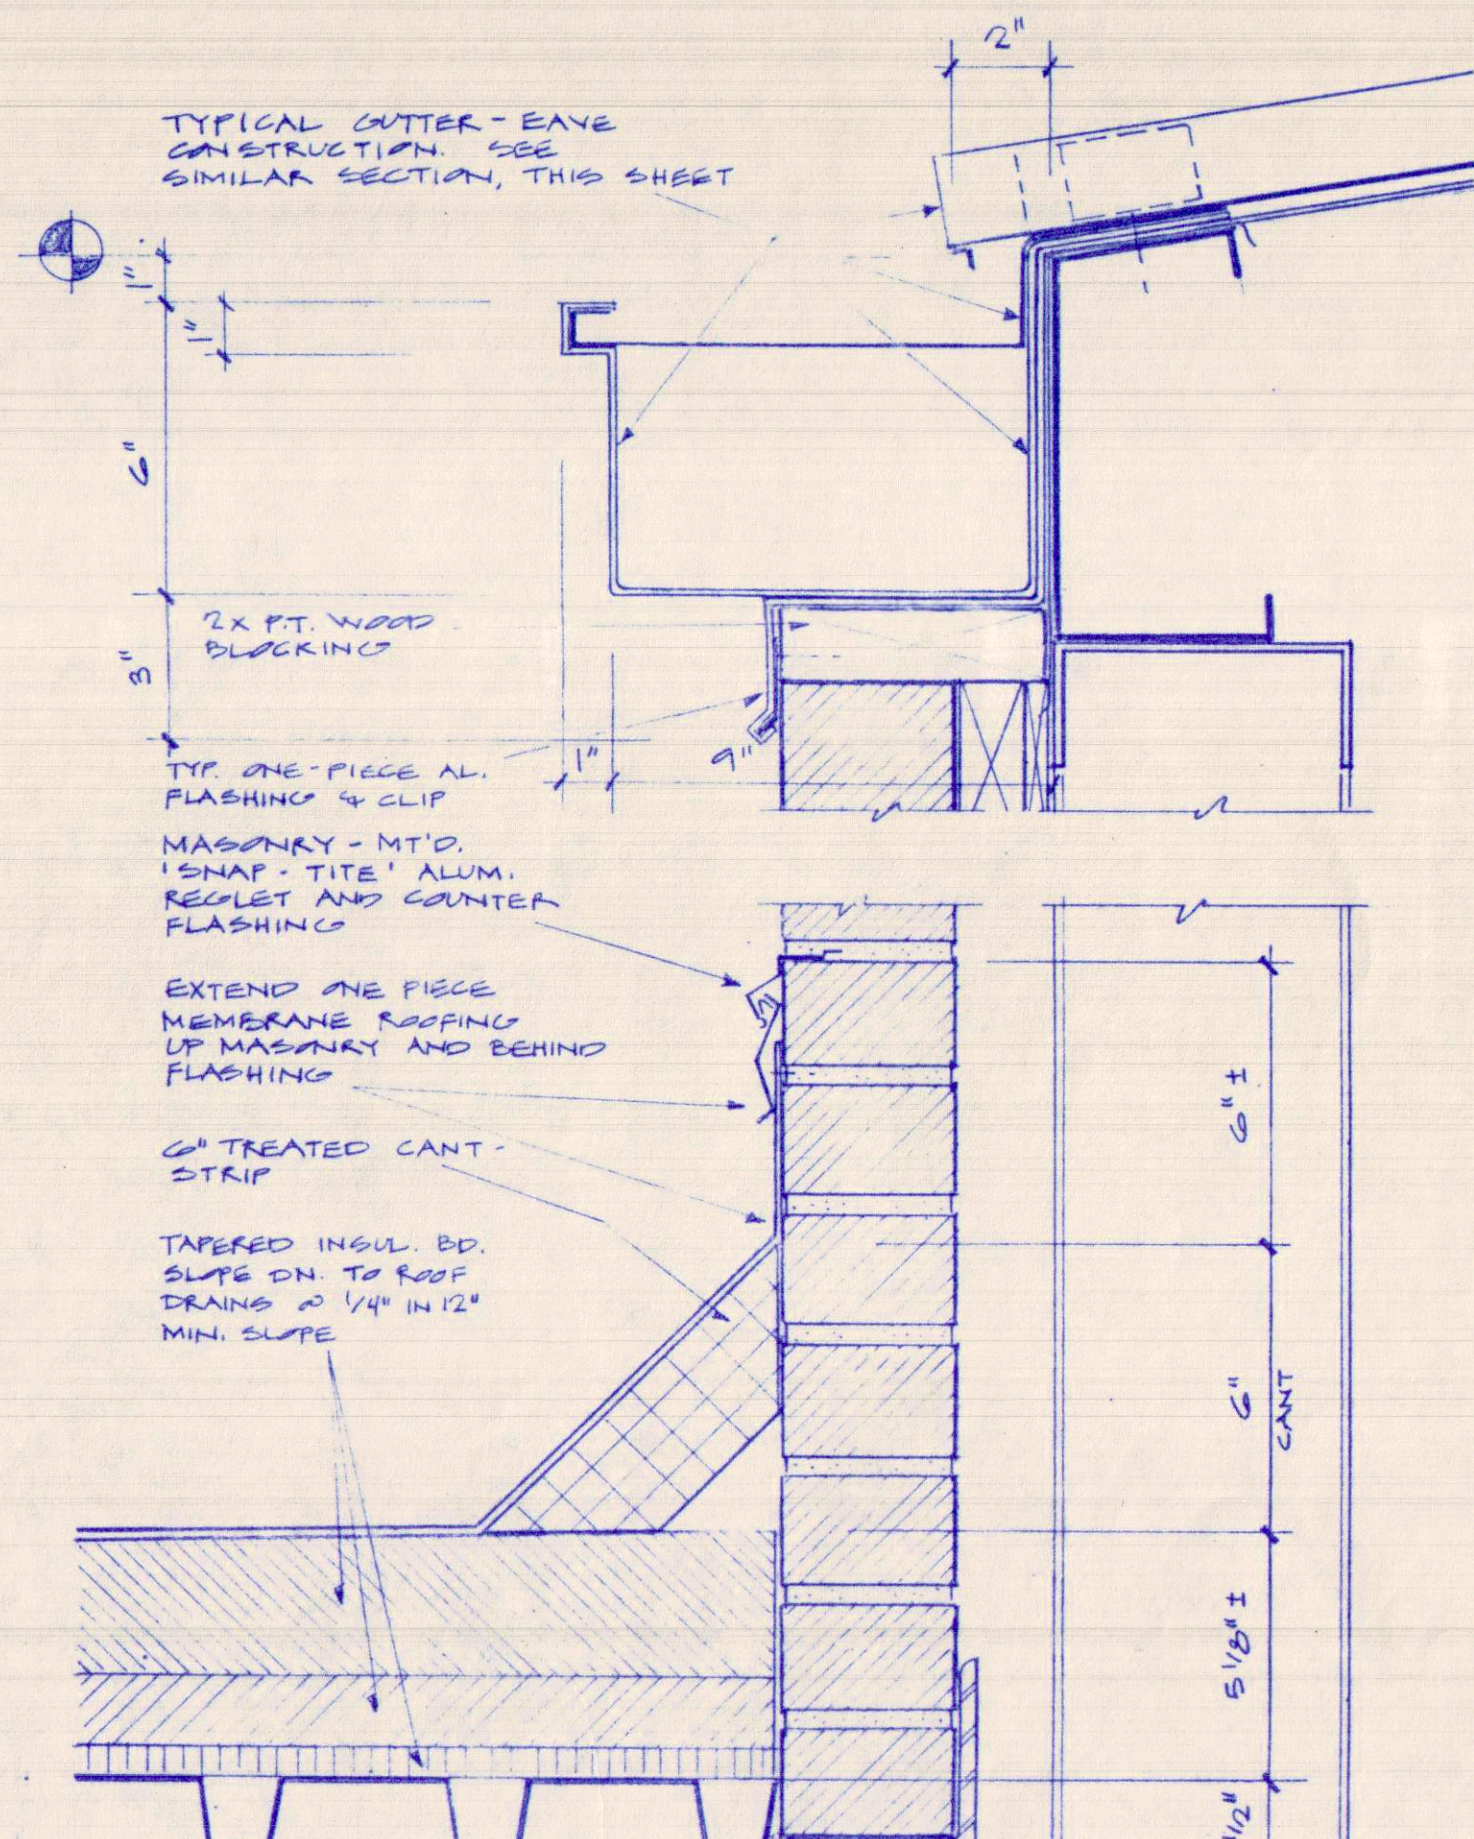

6 DETAIL
SC: 3/8" = 1'-0"
LOW BLDG. - LOW ROOF INTERSECTION

DATE
9-5-91

REVISIONS

OF FLORIDA REGISTERED PROFESSIONAL ARCHITECT
NORMAN GROSS & ASSOCIATES
architecture, planning, design
423 West Beach Drive
Panama City, Florida 32402
(904) 786-3406

SMITH
BOZARTH
FULLER Architects & Planners, P.A.
442a Grace Avenue
Panama City, Florida

SHEET TITLE
PHASE III DOCUMENTS
BAY COUNTY SCHOOL BOARD
ADMINISTRATIVE OFFICE BUILDING
Panama City, Florida


DRAWN BY:
CHECKED BY:

PROJECT NUMBER
9020


DEVELOPMENT NUMBER

SHEET NO.
A11


SEE SIMILAR CAP FLASHING / WALL CONST. DETAIL THIS SHEET.

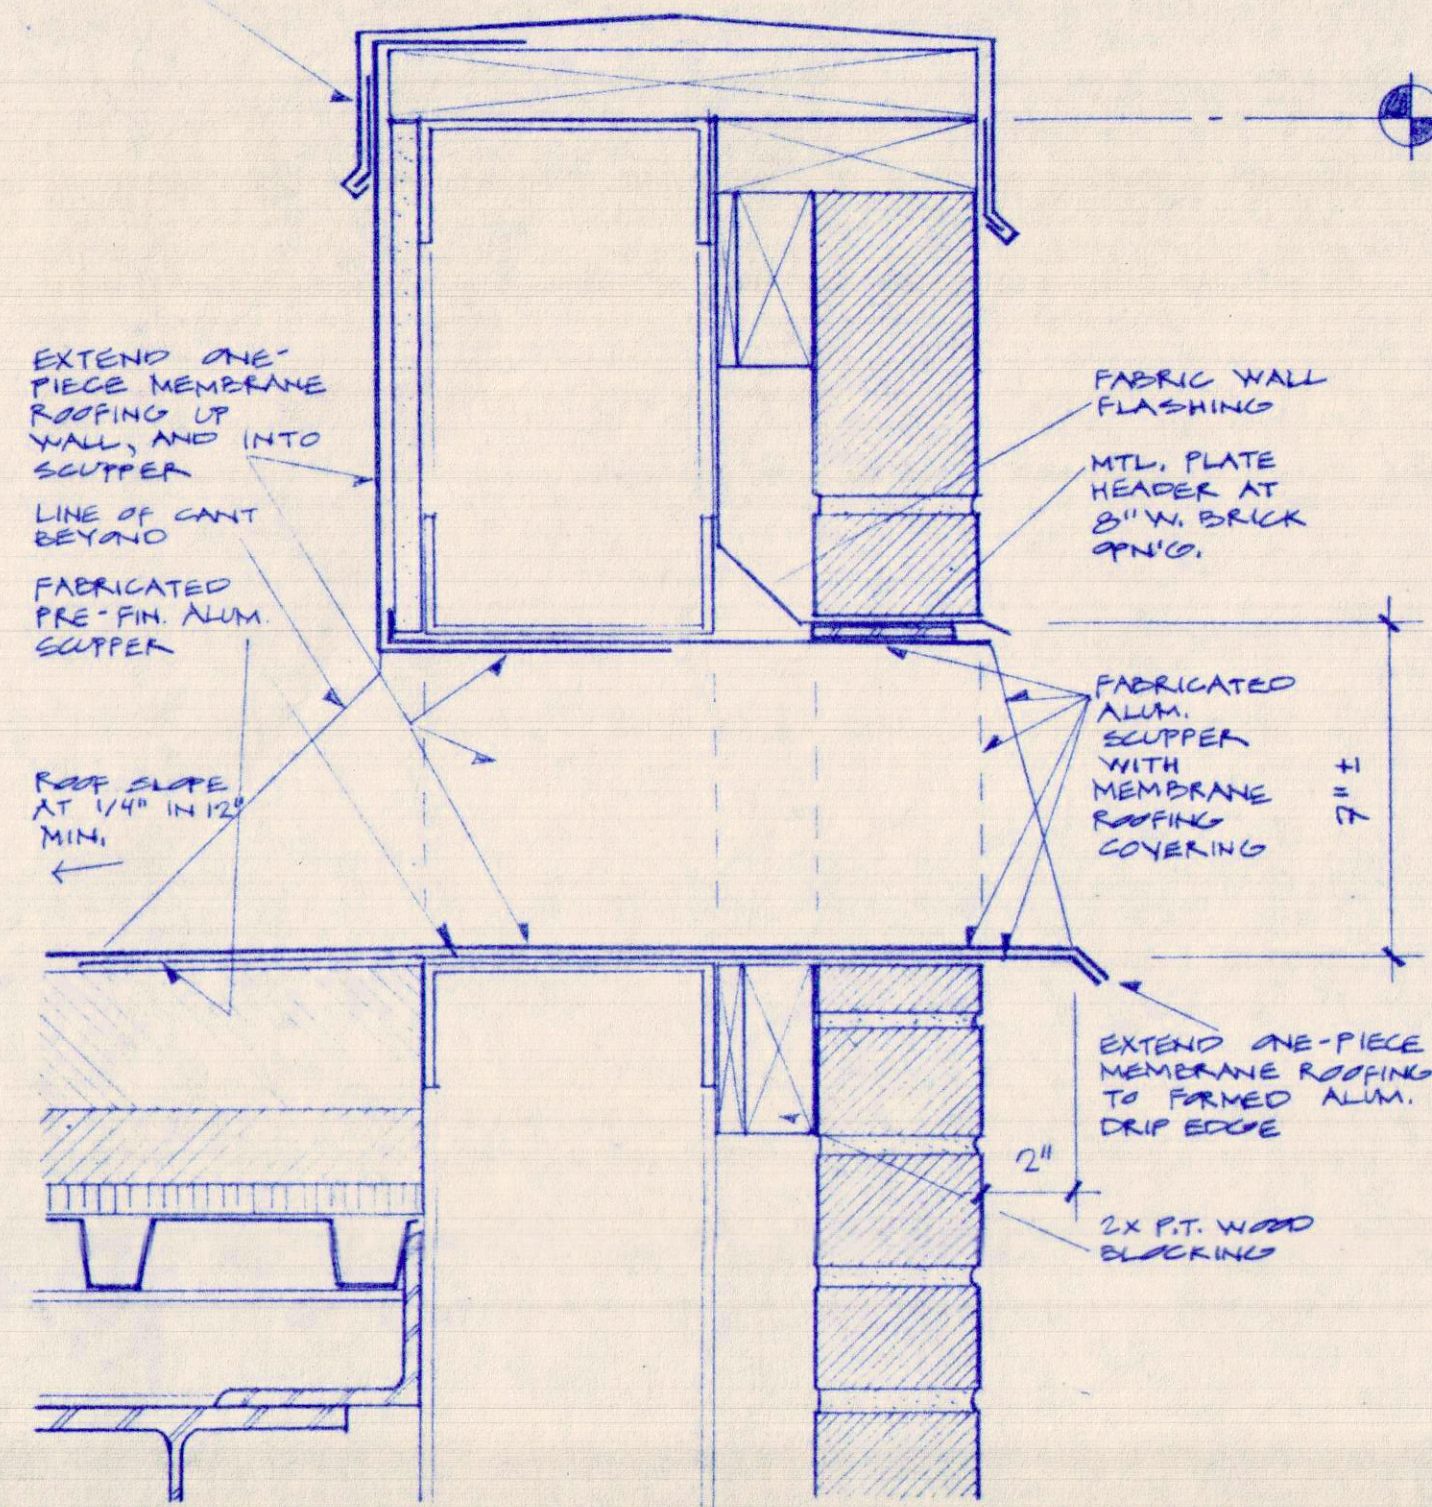


1 DETAIL
A12 SC: 3" = 1'-0"
TYPICAL MTL. FABRICATED SOFFIT

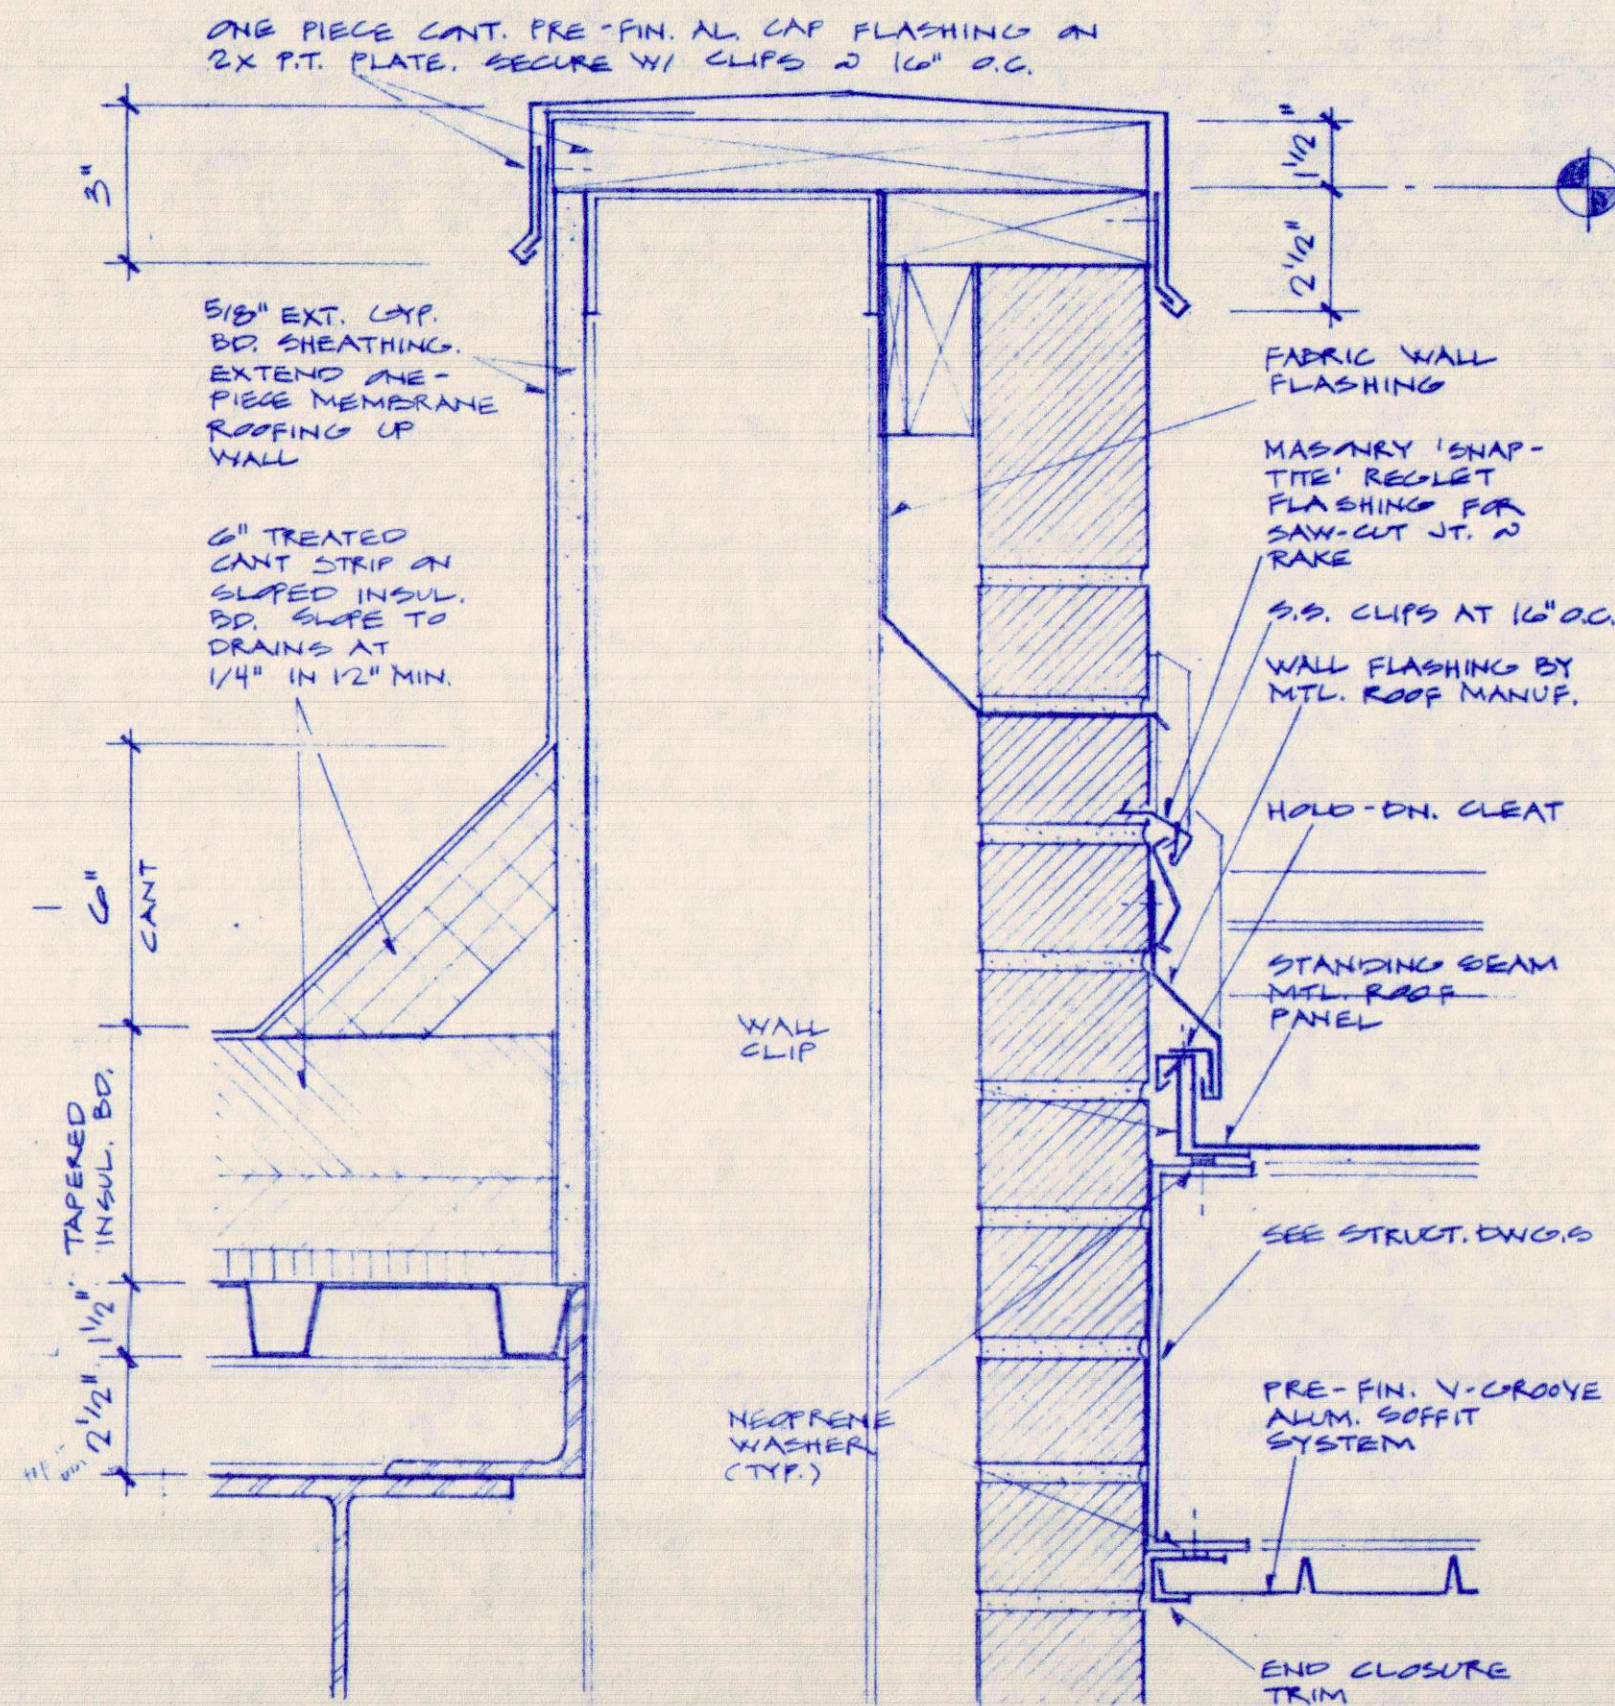


2 DETAIL
A12 SC: 3" = 1'-0"
LOW ROOF - COVERED WALKWAY INTERSECTION

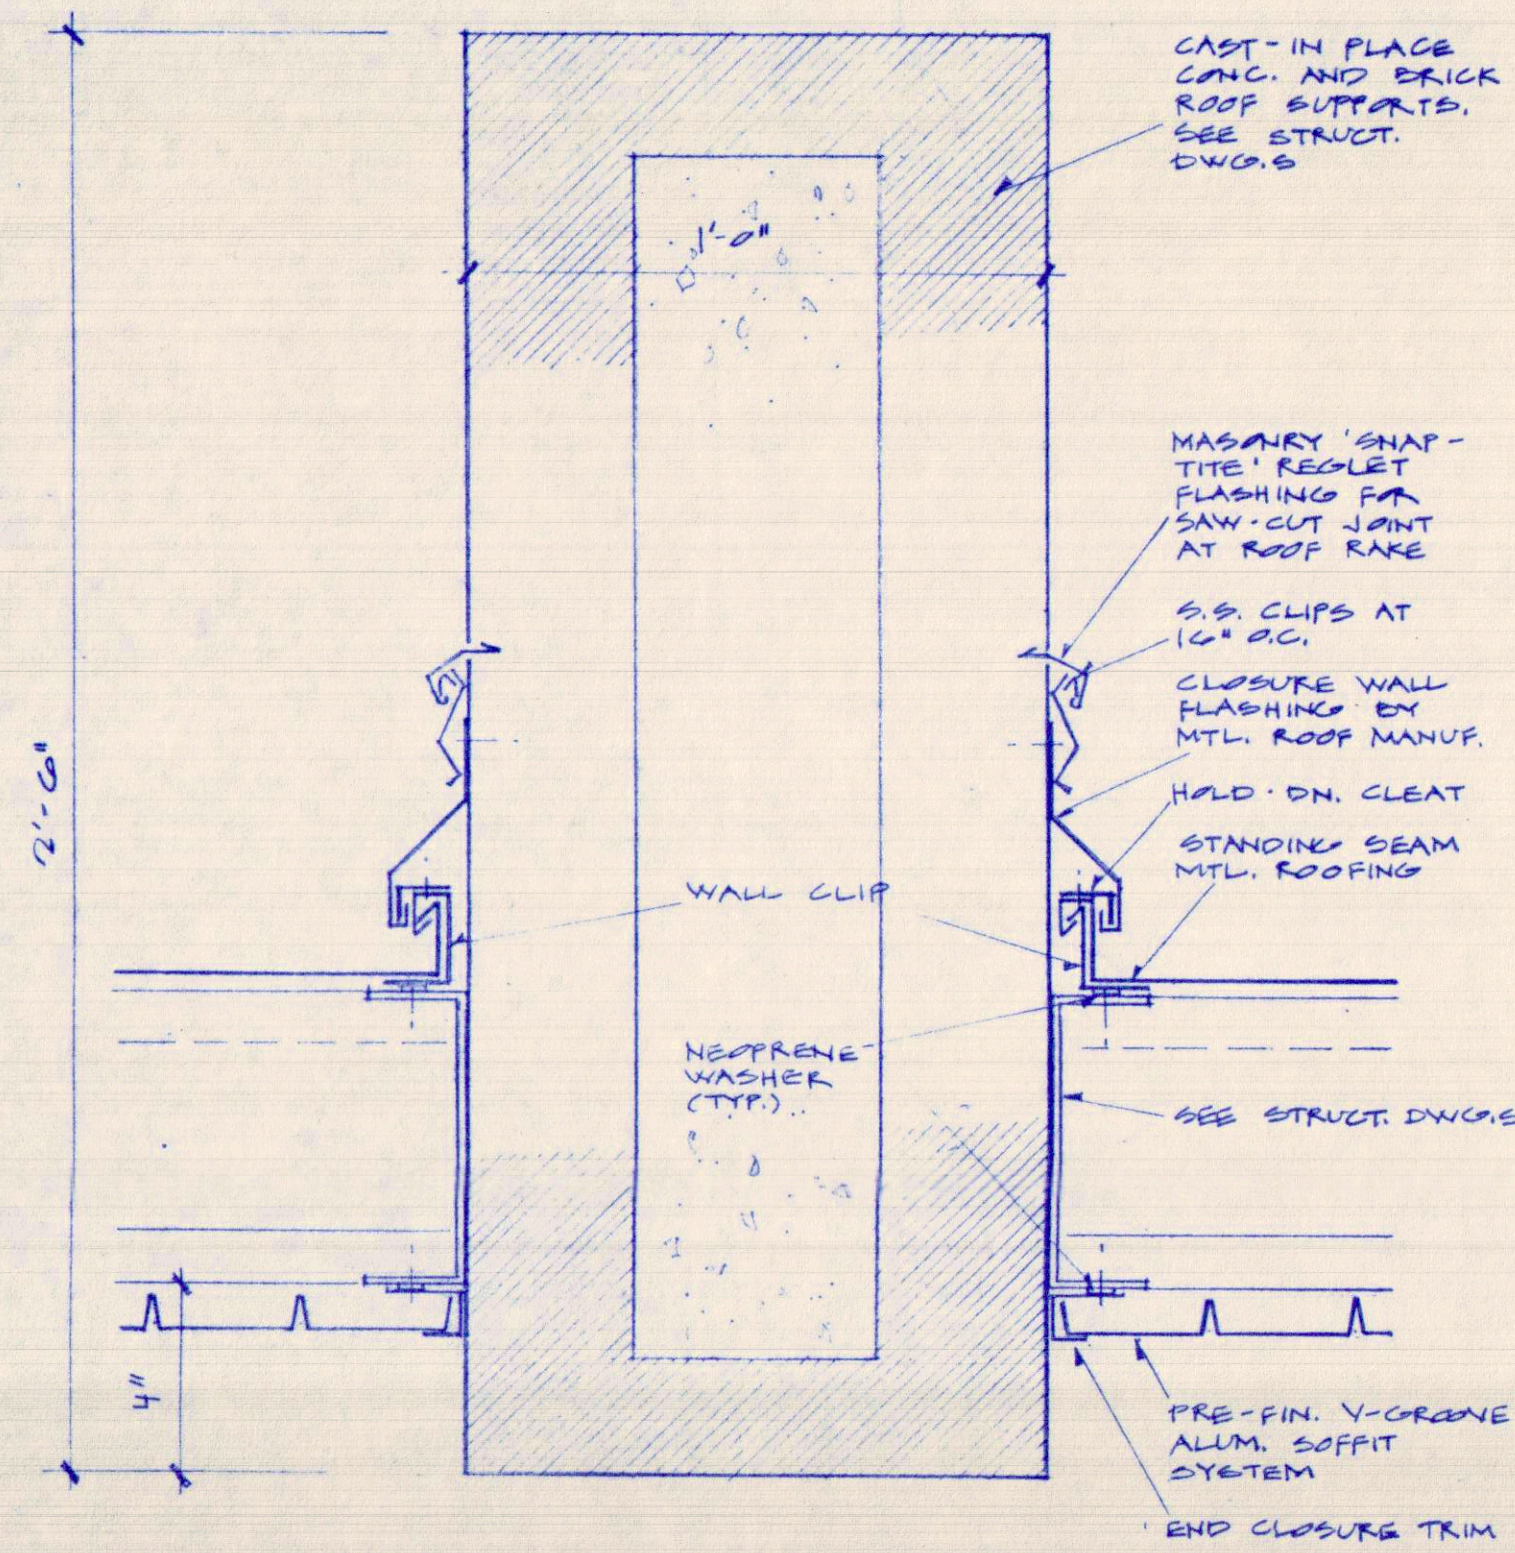


3 DETAIL
A12 SC: 3" = 1'-0"
COVERED WALKWAY

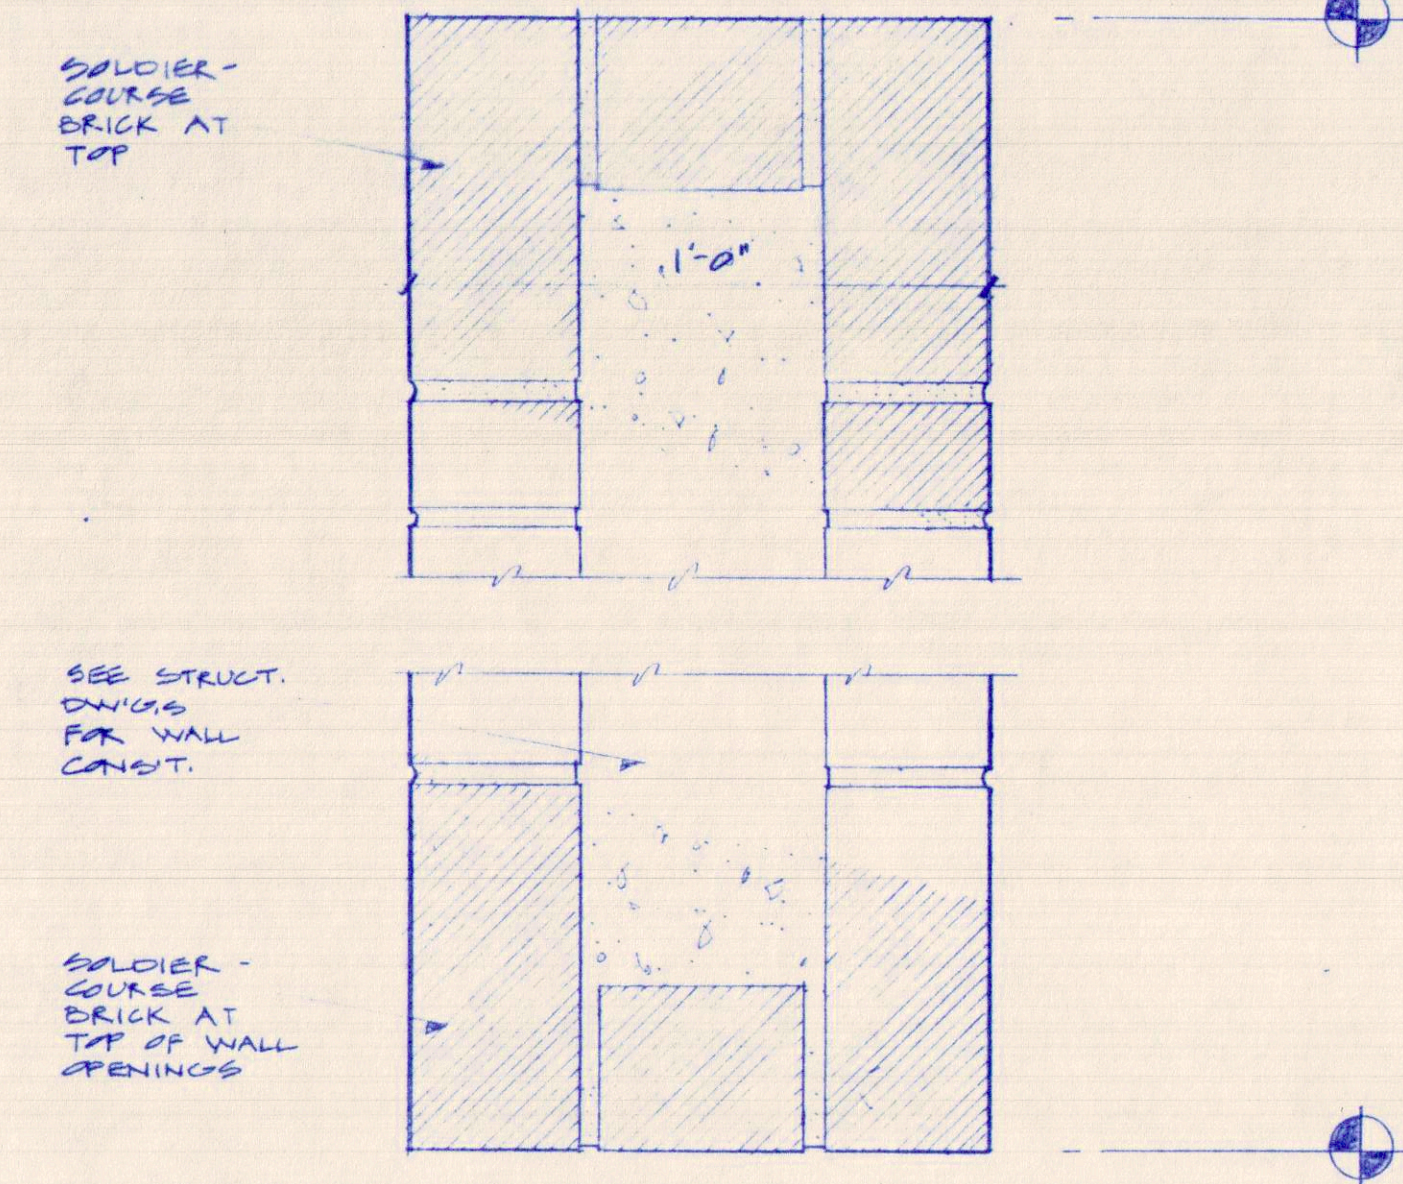


4 DETAIL
A12 SC: 3" = 1'-0"
ENTRY FACADE WALL DETAIL @ OPN'G

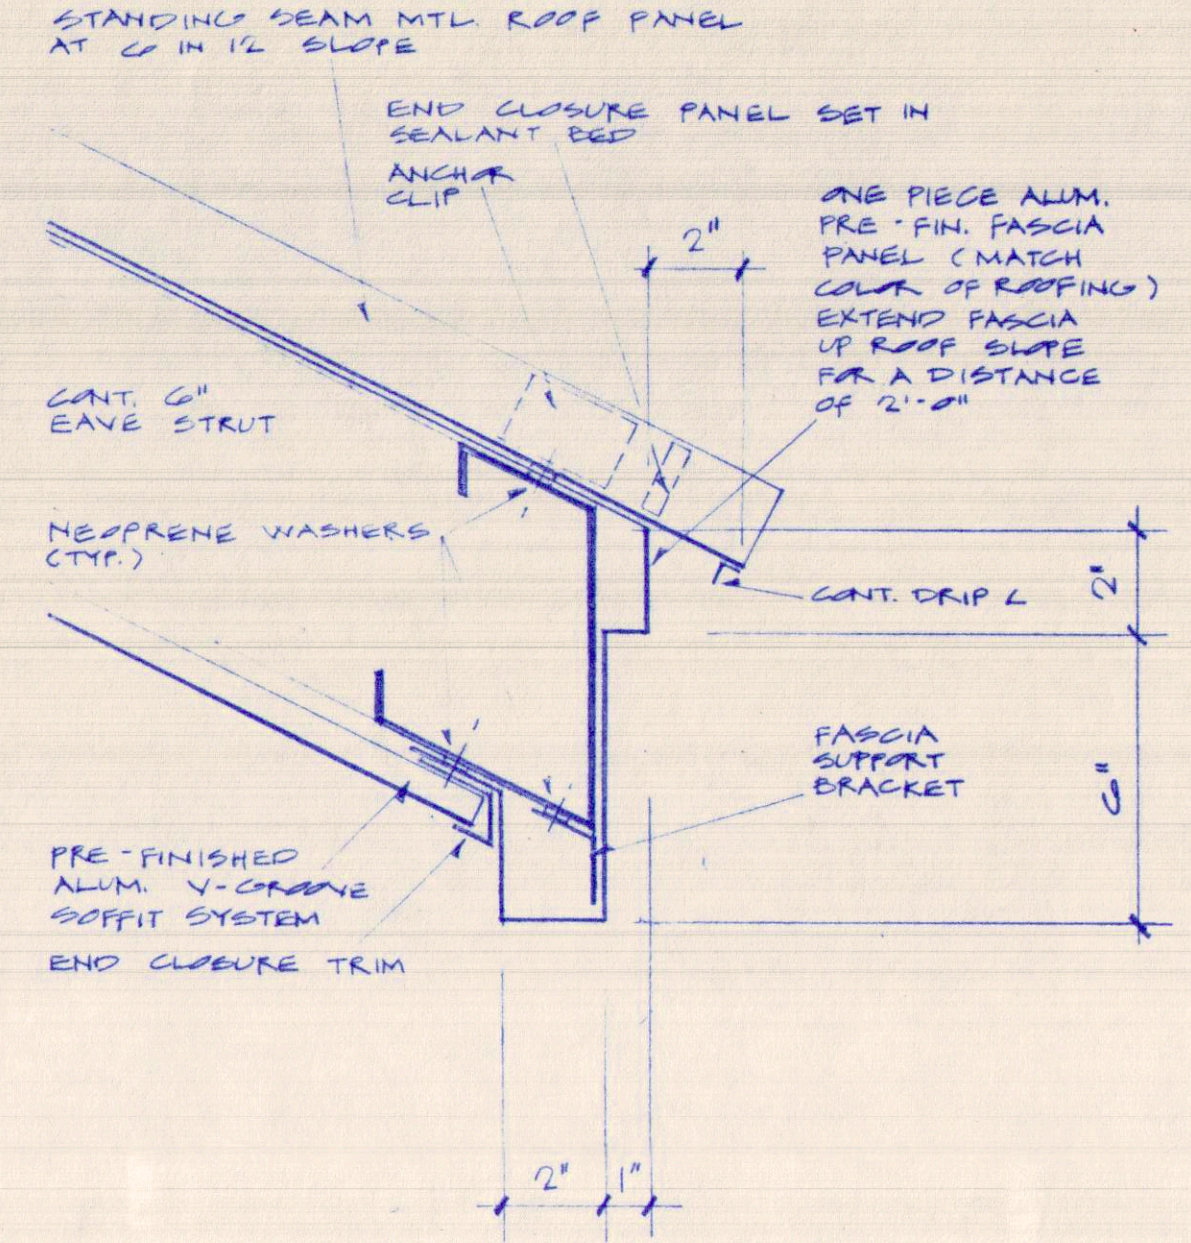

5 DETAIL
A12 SC: 3" = 1'-0"
COVERED WALKWAY EAVE

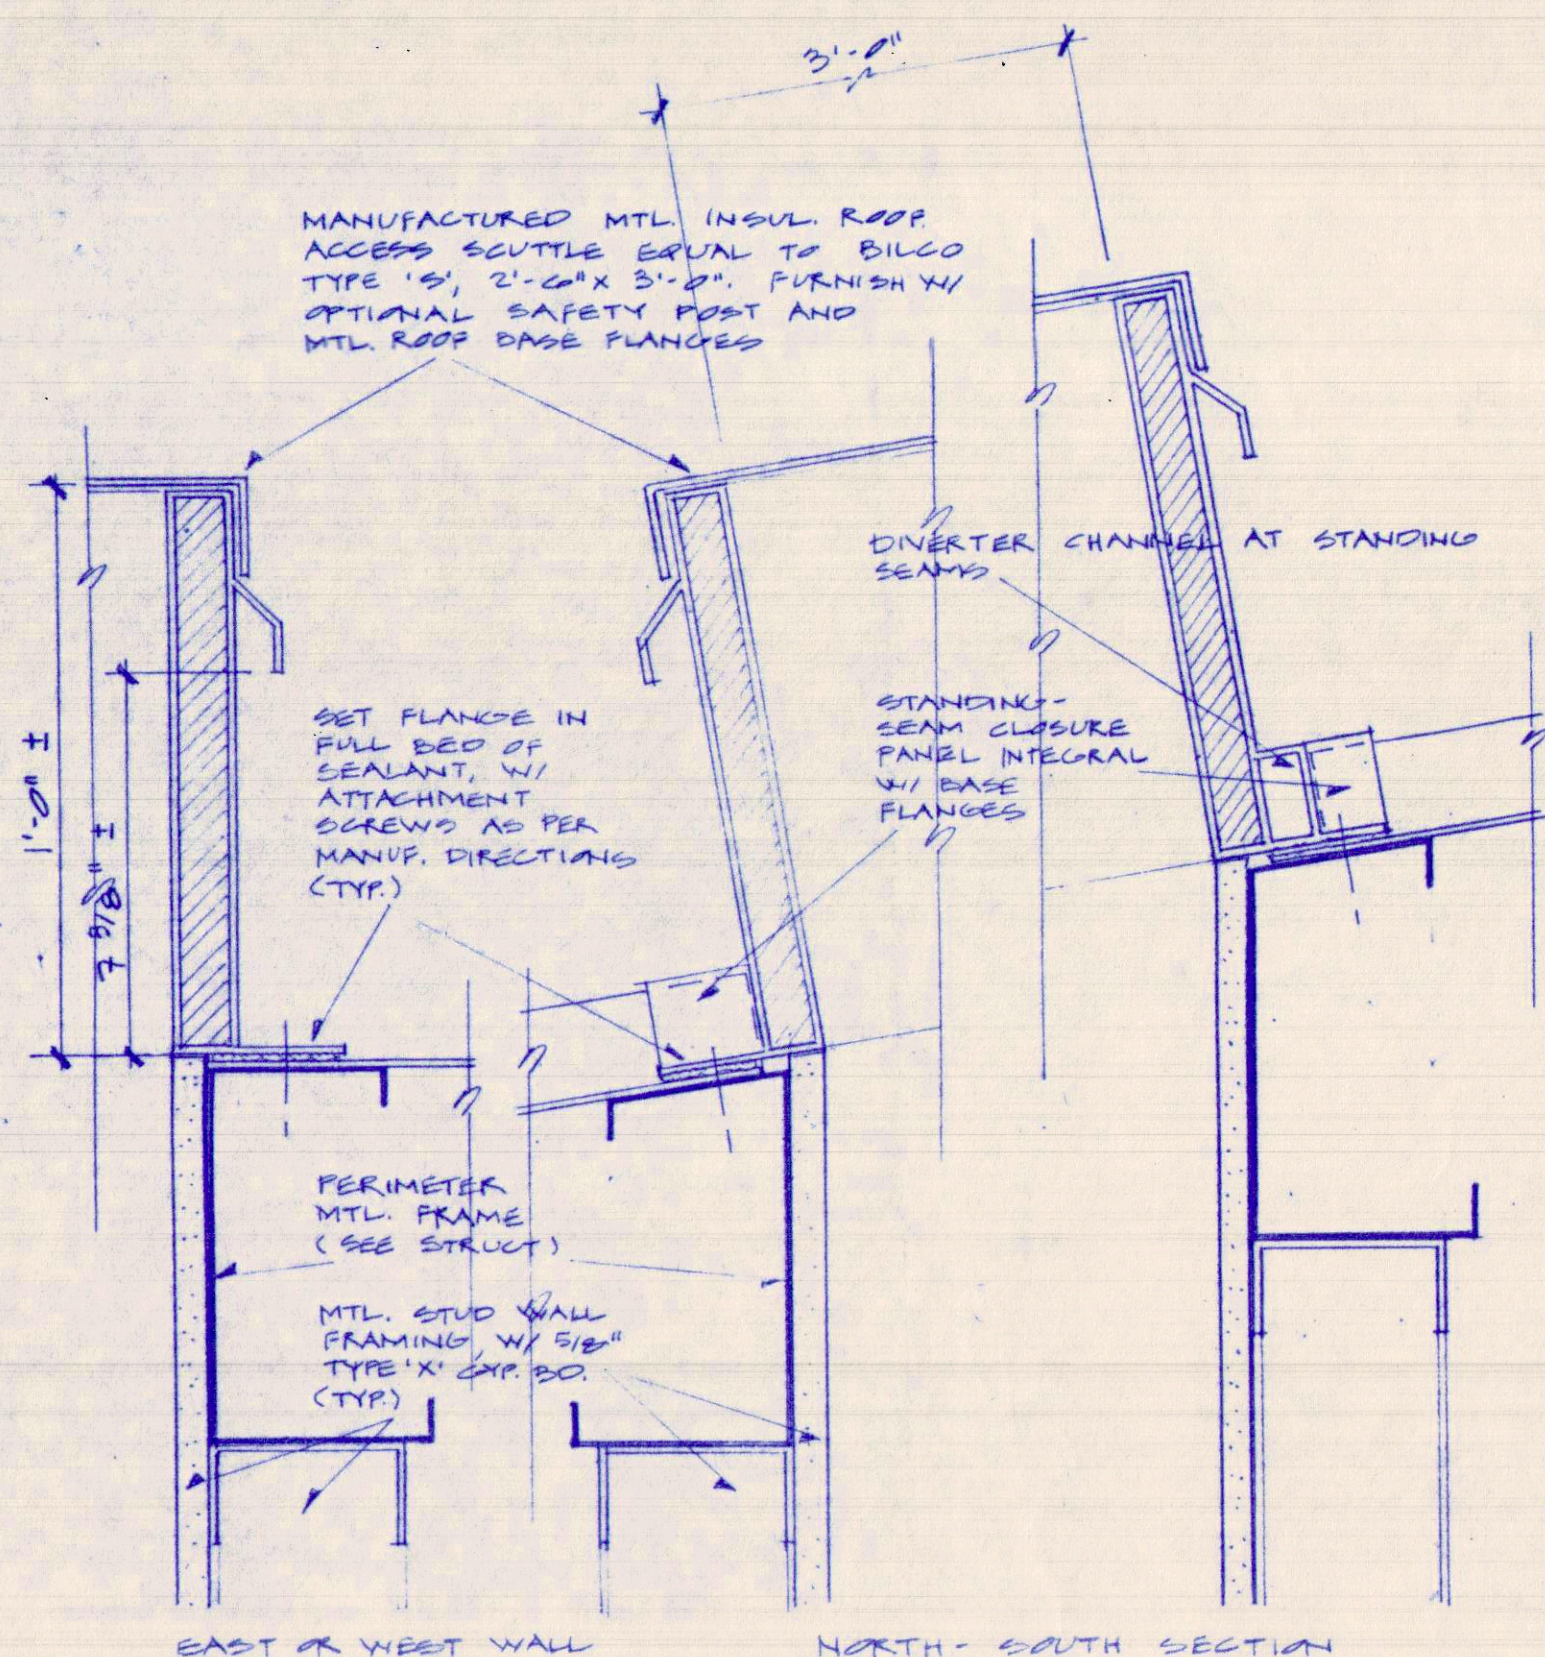


6 DETAIL
A12 SC: 3" = 1'-0"
ROOF ACCESS SCUTTLE DETAILS

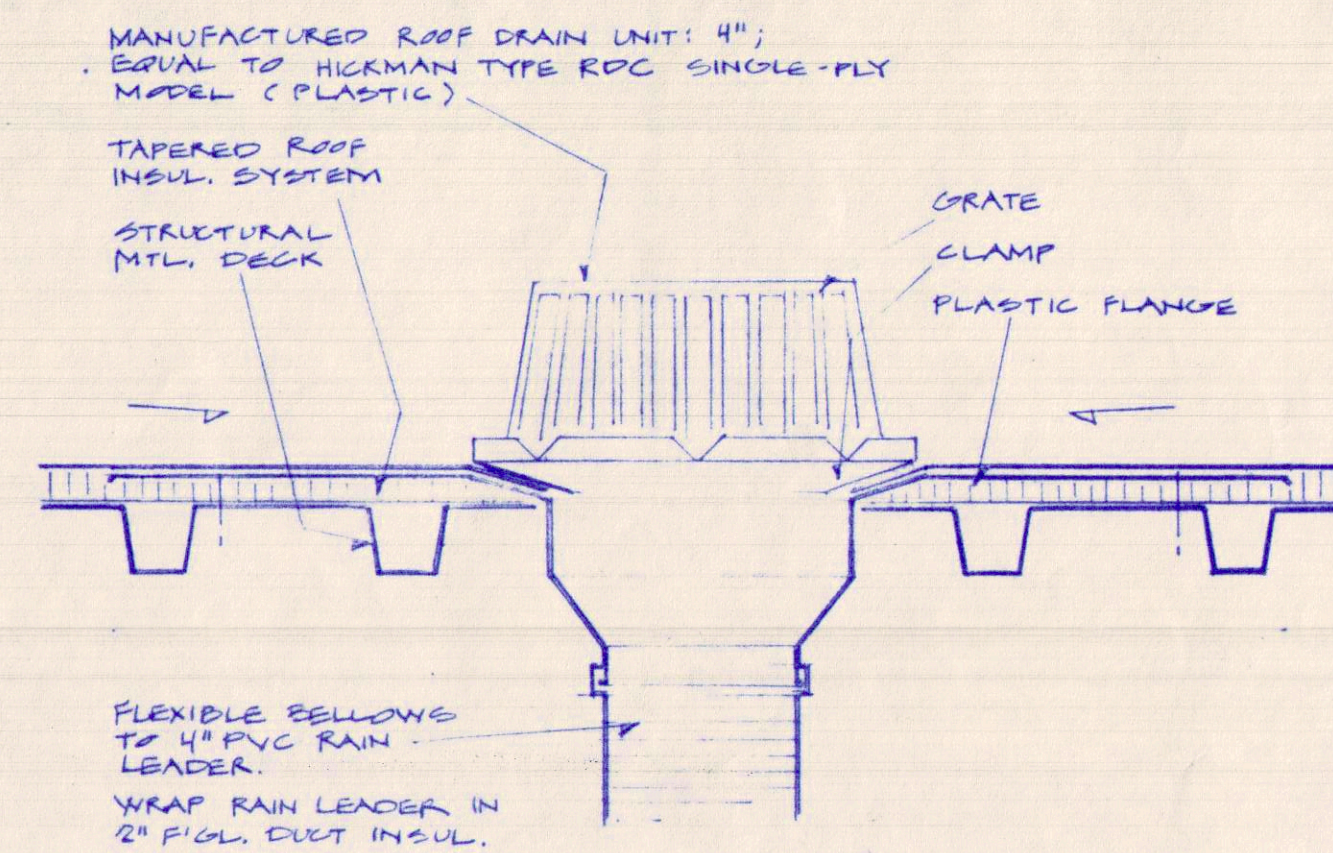



7 DETAIL
A12 SC: 3" = 1'-0"
TYPICAL ROOF DRAIN

DATE 9-5-91	
REVISIONS	
NORMAN GROSS & ASSOCIATES architecture • planning • design Post Office Box 2207 Panama City, Florida 32405 Phone (904) 785-5405	
SMITH BOZARTH FULLER Architects & Planners, P.A. 442a Grace Avenue Panama City, Florida	
SHEET TITLE PHASE III DOCUMENTS BAY COUNTY SCHOOL BOARD ADMINISTRATIVE OFFICE BUILDING Panama City, Florida	
DRAWN BY:	CHECKED BY:
PROJECT NUMBER 9020	
DEVELOPMENT NUMBER	
SHEET NO. A12	

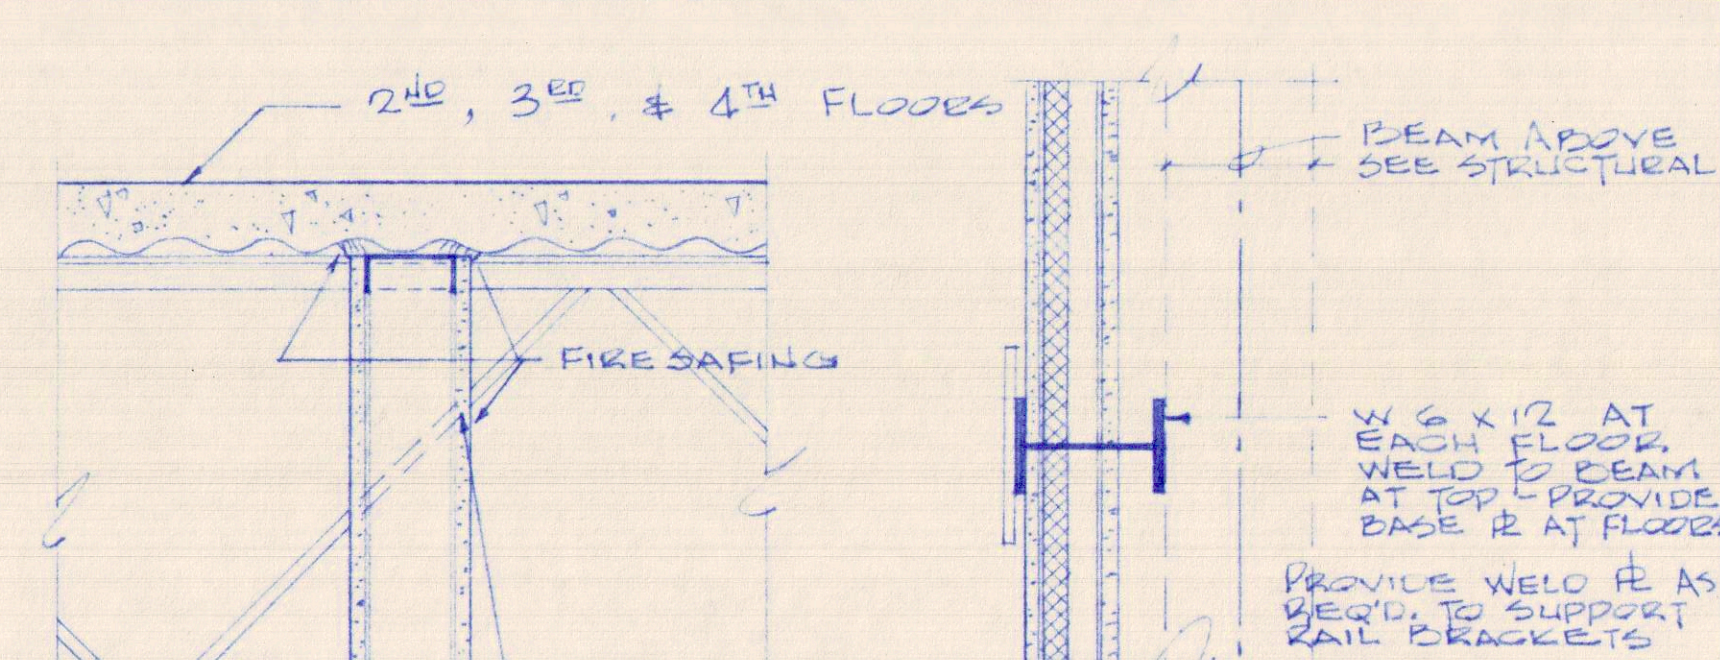



TYPE F

SCALE: $1/2" = 1'-0"$

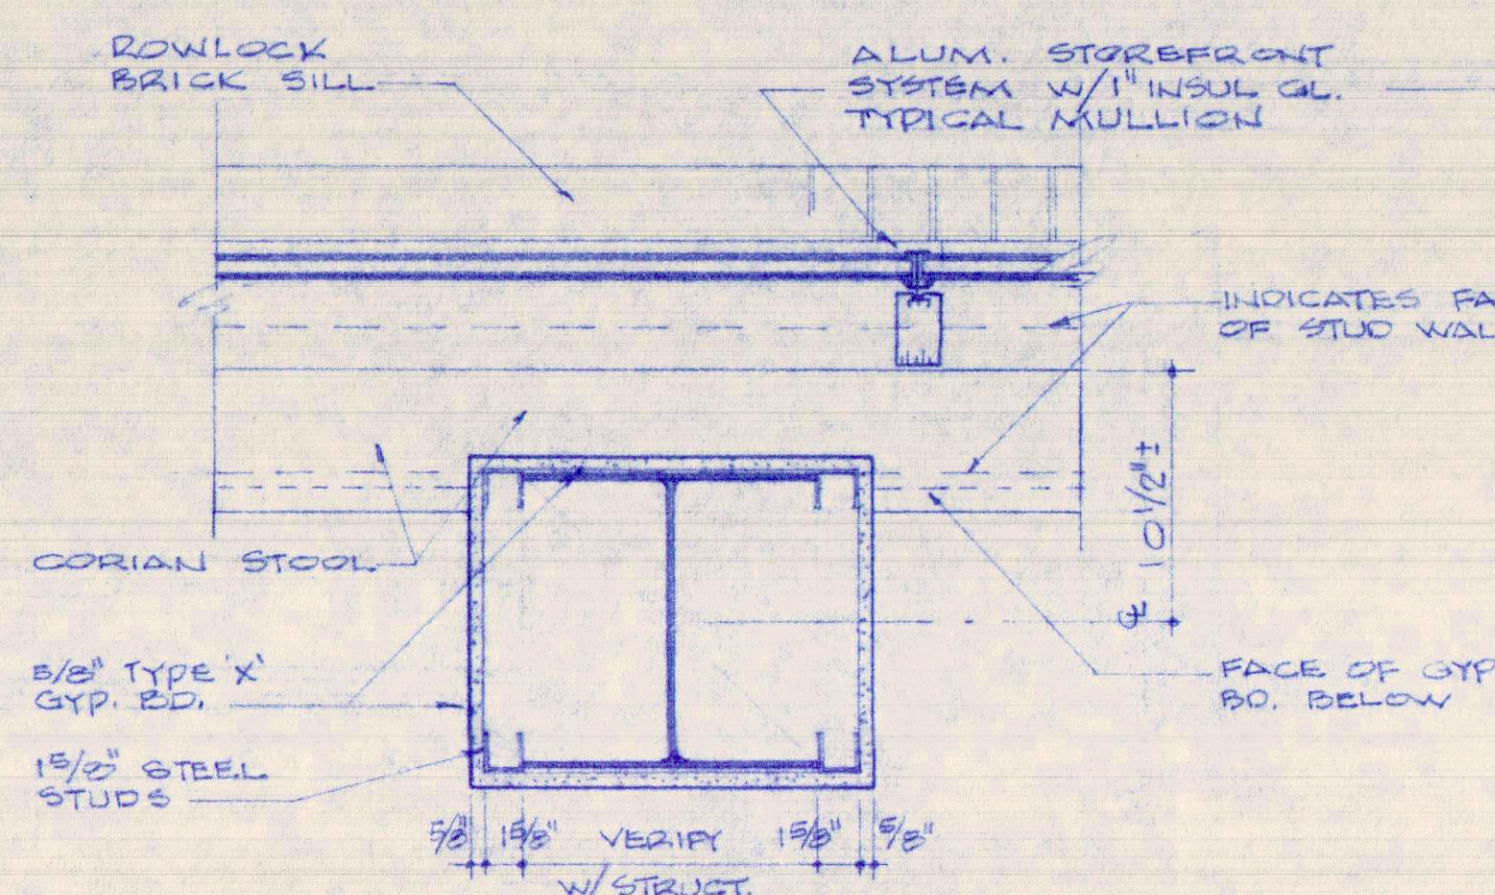
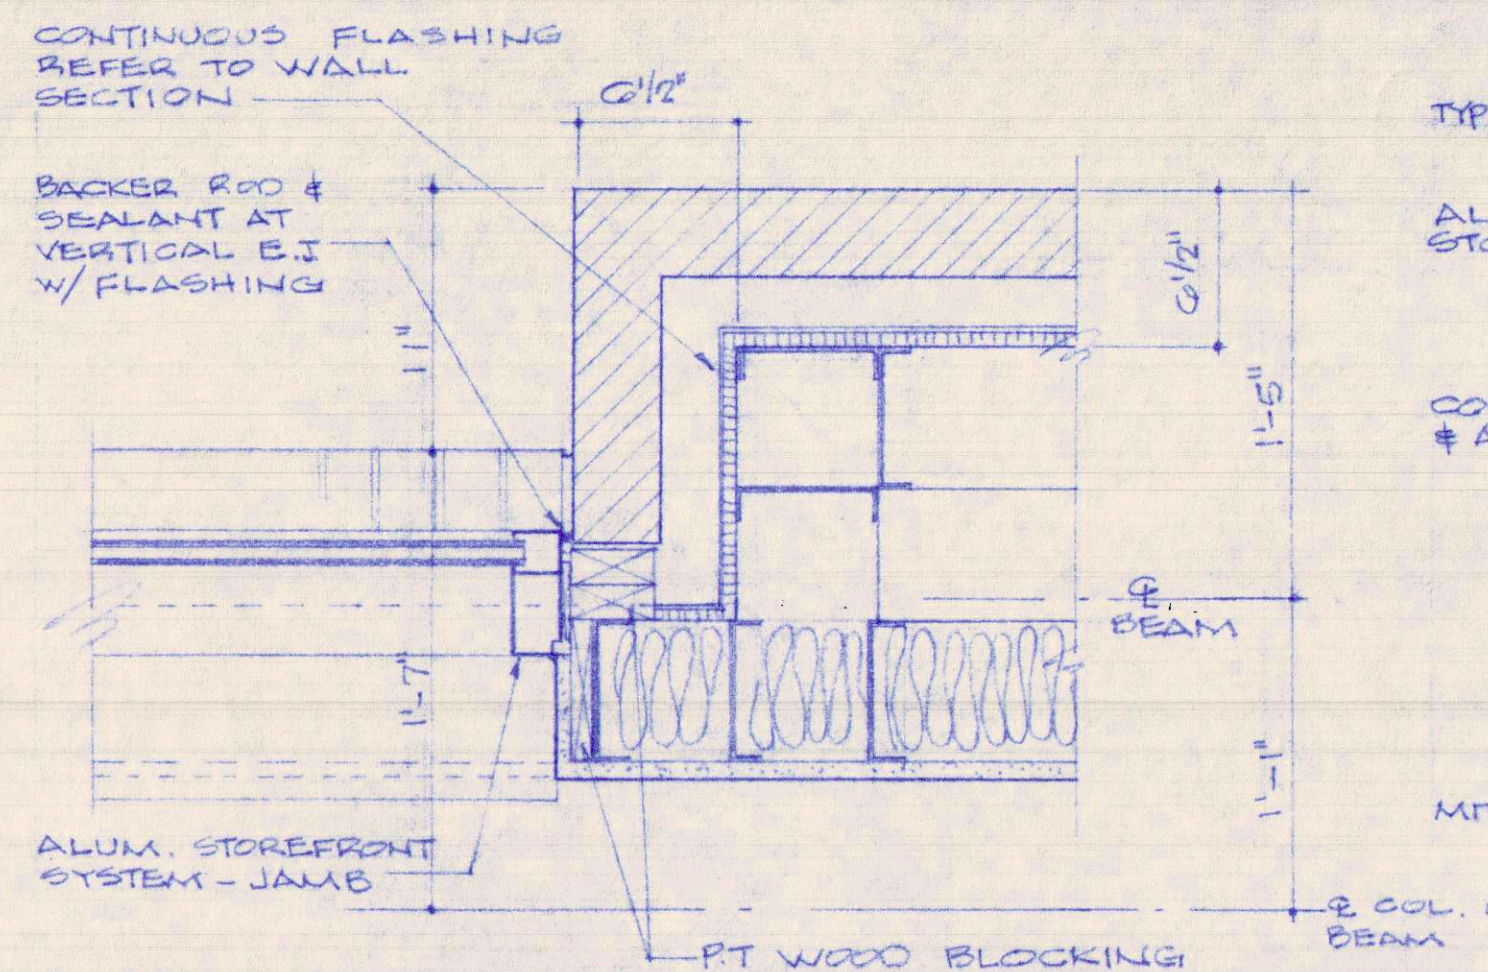

$$SC: I'' = I' - Q''$$


SG: $1\frac{1}{2}'' \approx 1'' - 0''$

SC: $1\frac{1}{2}'' = 1'' - 0''$

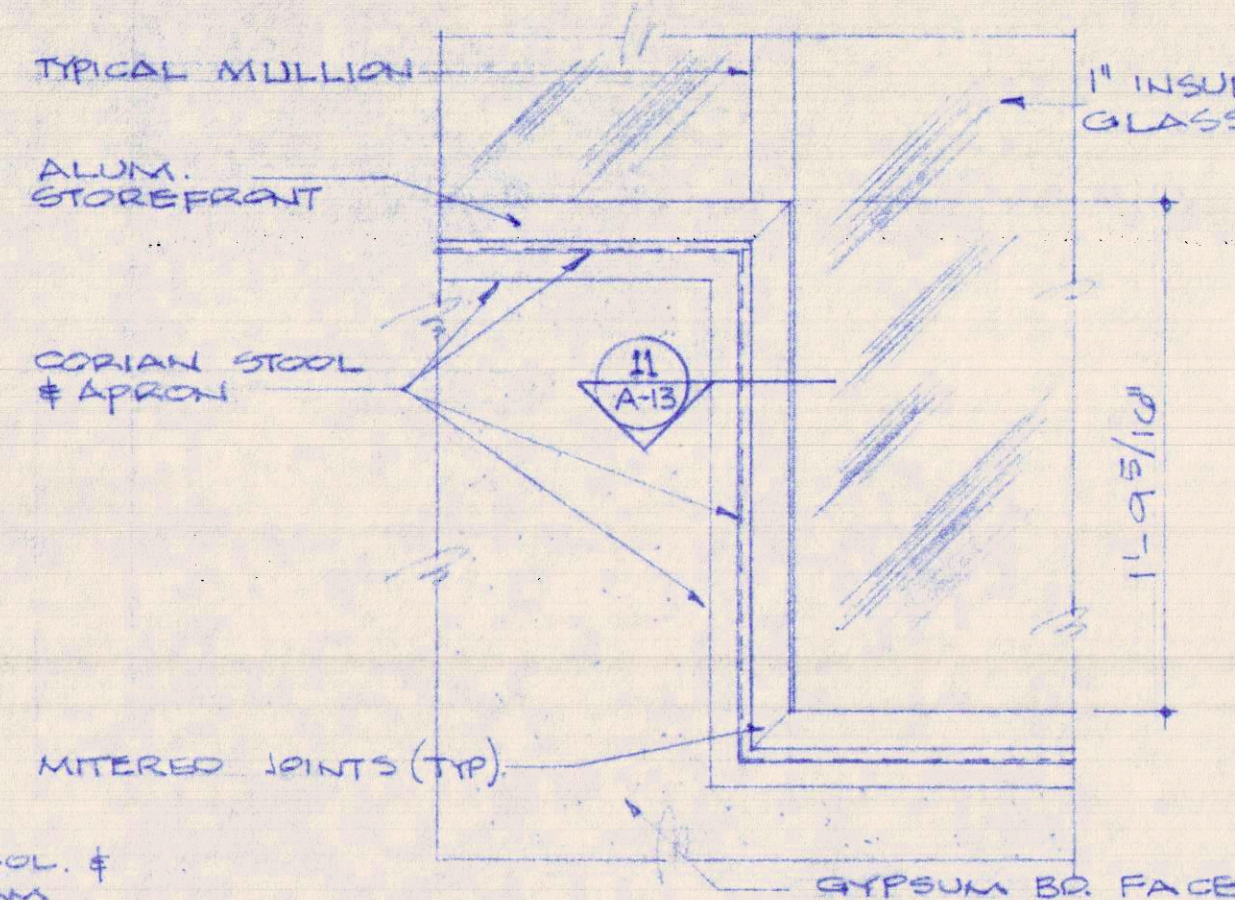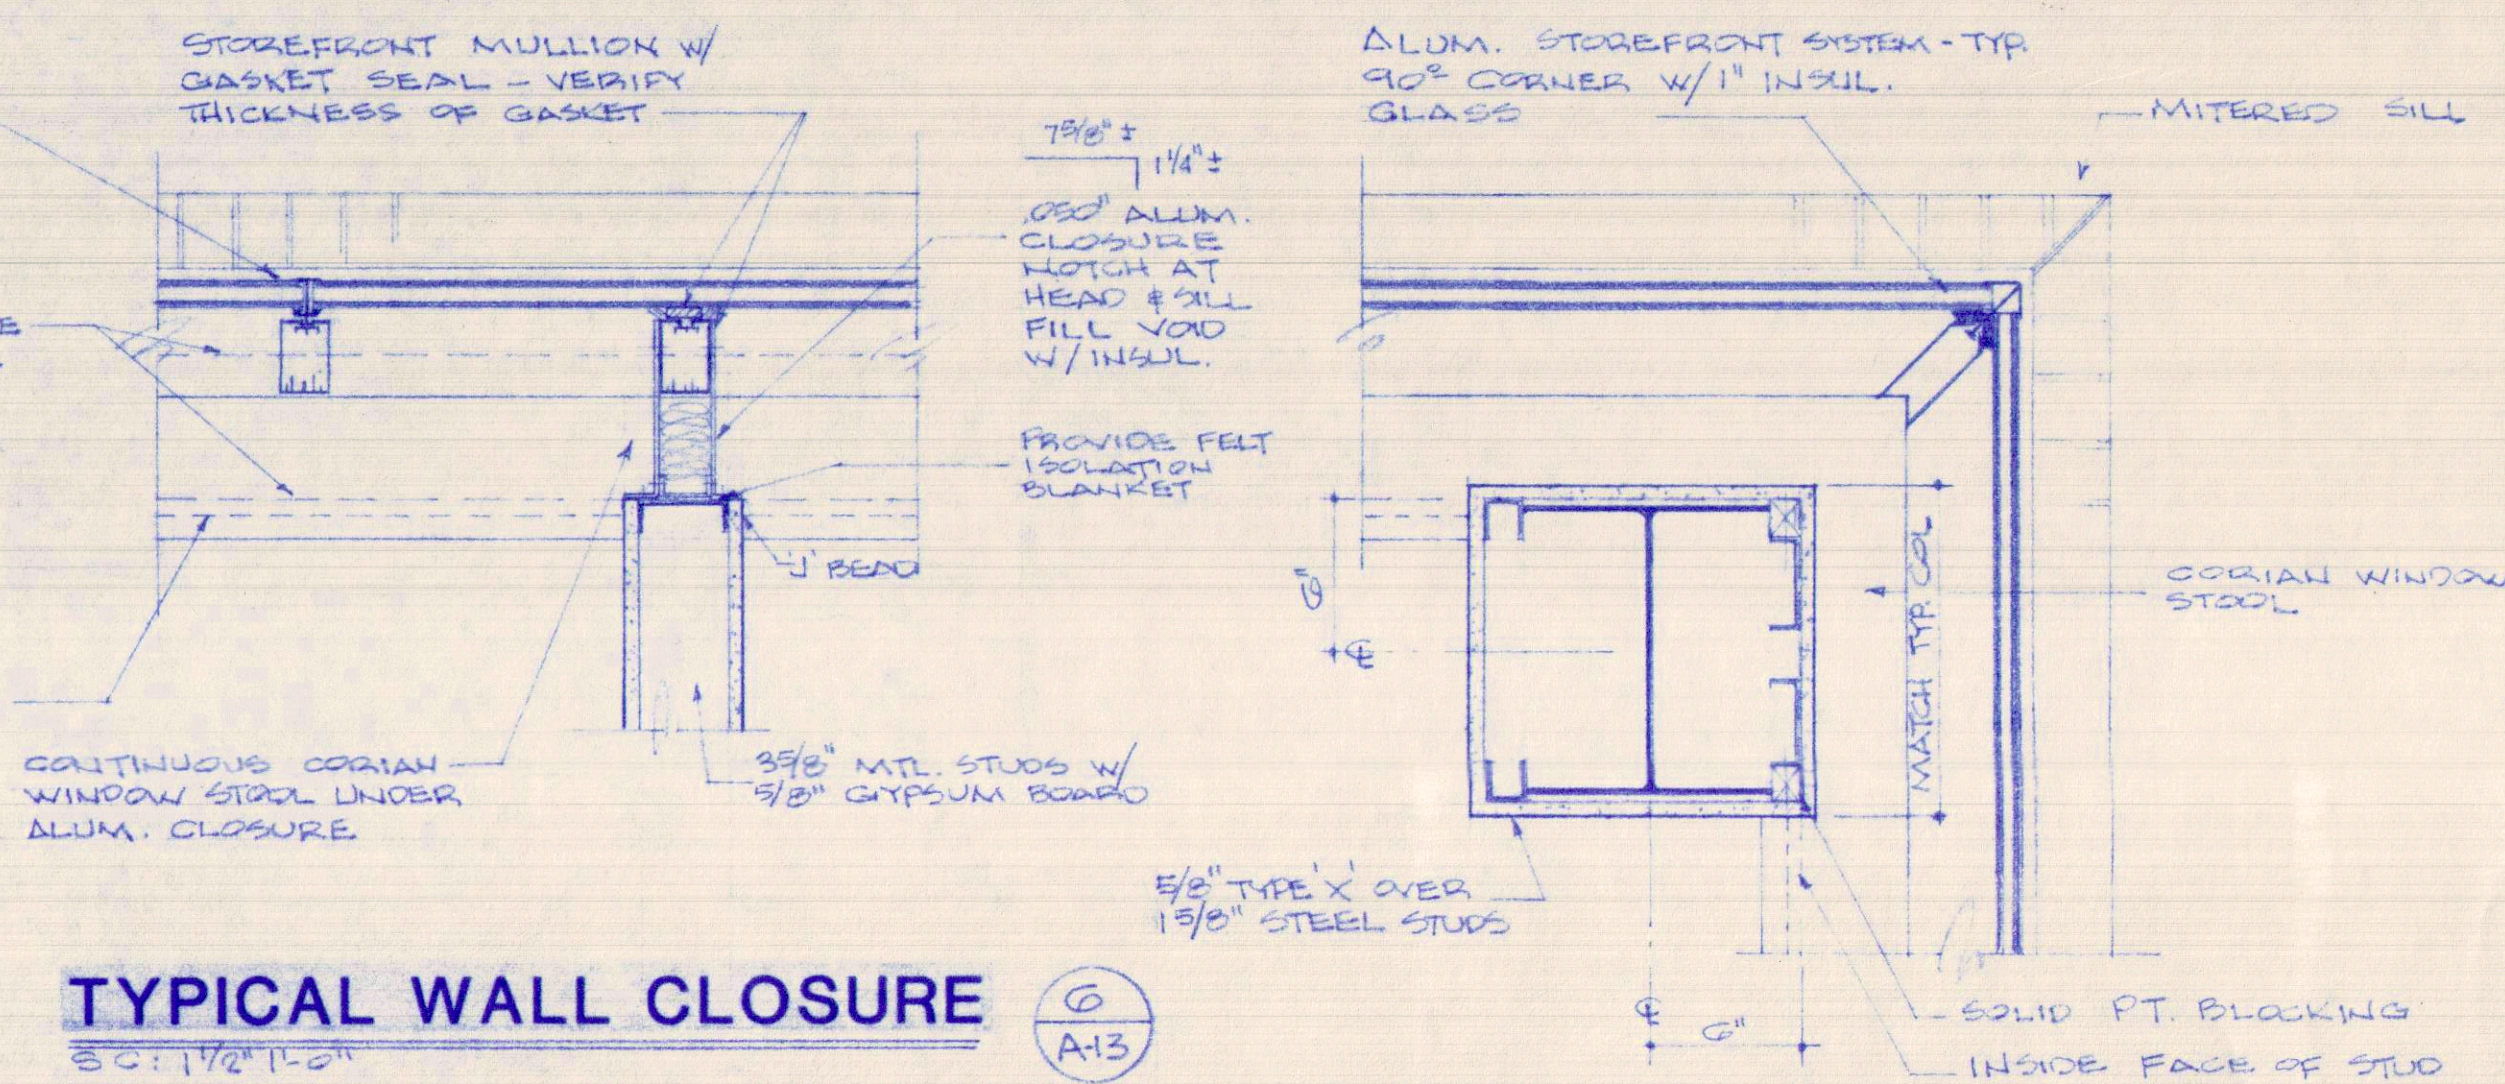
$$6C: 1/2^8 = 1 - 0^8$$


SC: $1/2^n = 1 \cdot 10^1$

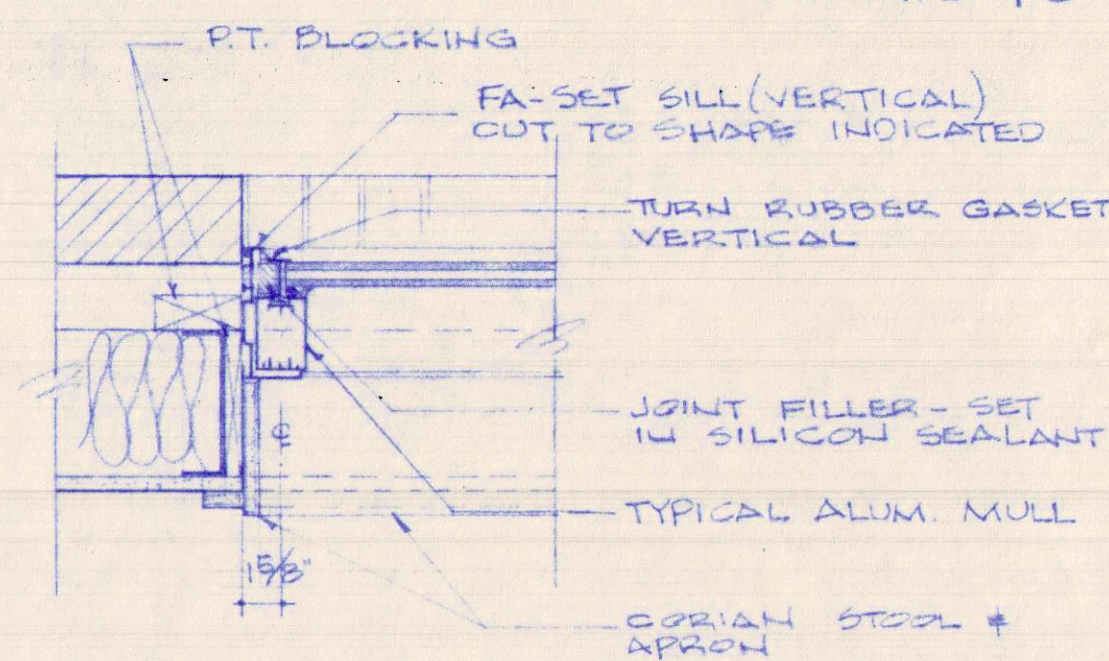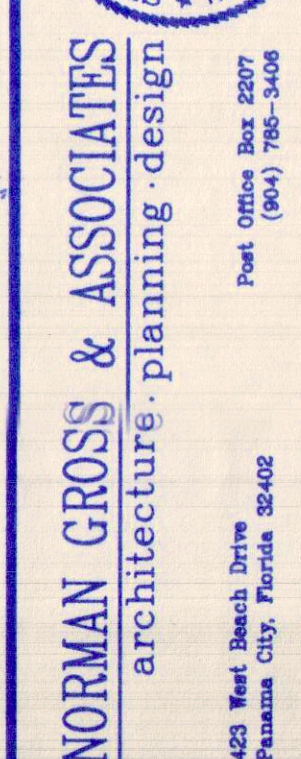
$$SC: 1\frac{1}{2}'' = 1' - 0''$$


SHEET TITLE
PHASE III DOCUMENTS
 BAY COUNTY SCHOOL BOARD
 ADMINISTRATIVE OFFICE BUILDING
 Panama City, Florida
 Florida

DEVELOPMENT NUMBER

SHEET NO.

A13

GROUND FLOOR ROOM FINISH SCHEDULE

ROOM NO.	ROOM NAME	FLOORING	CODE	BASE	CODE	WALL	FINISH CODE				CEILING	CODE	CEILING HEIGHT	REMARKS
							NORTH	EAST	SOUTH	WEST				
100	STAIR	RUBBER	—	RUBBER	—	PAINTED GYP. BD.	2	2	2	2	5/8" GYP. BD.	2	VARIES	RUBBER TREAD 1 RISER
101	STAIR	RUBBER	—	RUBBER	—	PAINTED GYP. BD.	2	2	2	2	5/8" GYP. BD.	2	VARIES	
102	ELEVATOR	CARPET	A	—	—	—					—	—	—	SEE SPECS FOR ELEVATOR.
103	ELEVATOR LOBBY	CARPET	B	RUBBER	—	PRIMED GYP. BD.	A	A	A	A	ACOUSTICAL TILE	B	8'-10 1/2"	
104	LOBBY	—	—	—	—	PRIMED GYP. BD.	B	B	B	B	—	—	—	
105	RECEPTION / SECRETARY	—	A	—	—	PAINTED GYP. BD.	1	1	1	1	—	A	—	
106	ASST Supt ADMIN SERVICES	—	B	—	—	PRIMED GYP. BD.	A	A	A	A	—	—	—	
107	OPEN OFFICE	—	A	—	—	PAINTED GYP. BD.	1	1	1	1	—	—	—	
108	PERSONNEL DIRECTOR	—	—	—	—	—	—	—	—	—	—	—	—	
109	PERSONNEL DIRECTOR	—	—	—	—	—	—	—	—	—	—	—	—	
110	CERTIFICATION SPEC.	—	A	—	—	—	1	1	1	1	—	A	—	
111	PERSONNEL SERVICES	CARPET	A	RUBBER	—	PAINTED GYP. BD.	1	1	1	1	ACOUSTICAL TILE	A	8'-10 1/2"	
112	VAULT	COMP. TILE	—	—	—	—	1	1	1	1	—	A	—	
113	CONFERENCE ROOM	CARPET	B	—	—	—	B	B	B	B	—	B	—	
114	KITCHENETTE	—	A	—	—	PAINTED GYP. BD.	1	1	1	1	—	A	—	
115	MEN	CERAMIC TILE	—	CERAMIC TILE	—	CERAMIC TILE	—	—	—	—	5/8" GYP. BD.	2	8'-13 1/4"	ACCENT TILE FLOOR & WALL
116	WOMEN	CERAMIC TILE	—	CERAMIC TILE	—	CERAMIC TILE	—	—	—	—	5/8" GYP. BD.	2	8'-13 1/4"	
117	JANITOR	COMP. TILE	—	RUBBER	—	PAINTED GYP. BD.	2	2	2	2	5/8" GYP. BD.	2	8'-0"	
118	COPY ROOM	—	—	—	—	—	1	1	1	1	ACOUSTICAL TILE	A	8'-10 1/2"	
119	STAFF DEV. STOR.	—	—	—	—	—	1	1	1	1	—	—	—	
120	VENDING	—	—	—	—	—	2	2	2	2	—	A	—	
121	COMPUTER ROOM	CARPET	A	RUBBER	—	PAINTED GYP. BD.	1	1	1	1	ACOUSTICAL TILE	A	8'-10 1/2"	
122	MULTI-PURPOSE ROOM	—	A	—	—	—	1	1	1	1	ACOUSTICAL TILE	—	—	
123	VESTIBULE	—	C	WOOD	—	PRIMED GYP. BD.	B	B	B	B	—	—	—	
124	HALL	—	C	WOOD	—	—	B	B	B	B	—	—	—	
125	VESTIBULE	CARPET	A	RUBBER	—	PAINTED GYP. BD.	1	1	1	1	—	A	8'-0"	
126	TOILET	CERAMIC TILE	—	CERAMIC TILE	—	CERAMIC TILE	—	—	—	—	5/8" GYP. BD.	2	8'-13 1/4"	ACCENT TILE FL & WALL
127	TOILET	CERAMIC TILE	—	CERAMIC TILE	—	CERAMIC TILE	—	—	—	—	5/8" GYP. BD.	2	8'-13 1/4"	
128	STORAGE	COMP. TILE	—	RUBBER	—	PAINTED GYP. BD.	2	2	2	2	ACOUSTICAL TILE	A	8'-10 1/2"	
129	BOARD ROOM	CARPET	A/B	WOOD	—	PRIMED GYP. BD.	B	B	B	B	—	C	VARIES	SEE SECTION - CARPET B AT ELEVATED PO. AC.
130	MECHANICAL	COMP. TILE	—	RUBBER	—	PAINTED GYP. BD.	2	2	2	2	5/8" GYP. BD.	2	8'-10 1/2"	
131	MEDIA	CARPET	A	RUBBER	—	PAINTED GYP. BD.	1	1	1	1	ACOUSTICAL TILE	A	9'-8"	
132	A V ROOM	CARPET	A	—	—	—	—	—	—	—	—	A	8'-10 1/2"	
133	STAFF DEVELOPMENT	CARPET	A	—	—	—	—	—	—	—	—	A	9'-8"	
134	STAFF DEV. STOR.	COMP. TILE	—	—	—	—	1	1	1	1	—	A	8'-10 1/2"	
135	FLAMABLE STORAGE	SEALED CONC.	—	—	—	—	2	2	2	2	5/8" GYP. BD.	2	—	
136	MECH.	SEALED CONC.	—	—	—	—	2	2	2	2	—	2	—	
137	CUSTODIAN	COMP. TILE	—	—	—	—	2	2	2	2	—	2	—	
138	TELEPHONE EQUIP.	—	—	—	—	—	2	2	2	2	—	2	—	
139	ADMIN. STORAGE	—	—	—	—	—	1	1	1	1	ACOUSTICAL TILE	A	—	
140	MAIL ROOM	CARPET	A	—	—	—	1	1	1	1	—	A	—	
141	OPEN OFFICE	CARPET	A	RUBBER	—	PAINTED GYP. BD.	1	1	1	1	ACOUSTICAL TILE	A	8'-10 1/2"	
142	H.R.M.D. DIRECTOR	—	A	—	—	—	—	—	—	—	—	A	—	
143	VAULT	COMP. TILE	—	—	—	—	—	—	—	—	—	A	—	
144	STAFF DEV. COORD.	CARPET	A	—	—	—	—	—	—	—	—	A	—	
145	PUBLIC INFO.	—	A	—	—	—	1	1	1	1	—	A	—	
146	ELEVATOR EQUIP. ROOM	COMP. TILE	—	—	—	—	2	2	2	2	5/8" GYP. BD.	2	—	
147	AUDIO TESTING	CARPET	A	—	—	—	1	1	1	1	ACOUSTICAL TILE	A	—	
148	MECHANICAL	COMP. TILE	—	—	—	—	2	2	2	2	5/8" GYP. BD.	2	—	
149	RECEPTION/SECRETARY	CARPET	A	—	—	—	1	1	1	1	ACOUSTICAL TILE	A	—	
150	M.S. DIRECTOR	CARPET	A	—	—	—	1	1	1	1	—	A	—	
151	COORDINATOR	CARPET	—	RUBBER	—	PAINTED GYP. BD.	1	1	1	1	ACOUSTICAL TILE	A	8'-10 1/2"	
152	OPEN OFFICE	—	—	—	—	—	—	—	—	—	—	—	—	
153	COMPUTER ROOM	TILE / RAISED FLOOR	—	—	—	—	—	—	—	—	—	—	—	
154	DATA CONTROL	—	—	—	—	—	—	—	—	—	—	—	—	
155	EQUIPMENT OPERATORS	CARPET / RAISED FL.	—	—	—	—	—	—	—	—	—	—	—	
156	COORDINATOR	—	—	—	—	—	—	—	—	—	—	—	—	
157	ELECTRICAL	TILE / RAISED FLOOR	—	—	—	—	2	2	2	2	—	—	—	
158	STORAGE	COMP. TILE	—	—	—	—	2	2	2	2	—	—	—	
159	HALL	CARPET	C	—	—	PRIMED GYP. BD.	A	A	A	A	—	—	8'-0"	
160	HALL	—	C	—	—	PRIMED GYP. BD.	A	A	A	A	—	—	8'-0"	
161	RECEPTION	—	A	RUBBER	—	PRIMED GYP. BD.	B	B	B	B	ACOUSTICAL TILE	B	8'-10 1/2"	
162	MECH	SEALED CONC.	—	—	—	PAINTED GYP. BD.	2	2	2	2	5/8" GYP. BD.	2	8'-10 1/2"	

FINISH CODE SCHEDULE

FLOORING

- A - CARPET TYPE A
B - CARPET TYPE B W/ ACCENT B
C - CARPET TYPE A W/ ACCENT B

WALL FINISH

- A - VINYL WALL COVERING A
B - VINYL WALL COVERING B
1. LATEX PAINT
2. EPOXY PAINT

CEILING FINISH


- A - CEILING TILE TYPE A
B - CEILING TILE TYPE B
C - CEILING TILE TYPE C
2. PAINTED SEMI GLOSS ENAMEL

NOTE: REFER TO SPECIFICATIONS FOR MATERIAL.

GROUND FLOOR DOOR SIGNAGE

Door No	Text	Door No	Text
100	Stair	129a	Board Room
101	Stair	130	Equipment
105	Assistant Superintendent	133	Staff Development A
	Administration	133a	Staff Development B
107	Personnel	133b	Staff Development A
113	Conference	133c	Staff Development B
113a	Conference	135	Flammable Storage
115	Men (H. C.)	136	Equipment
115a	Men (H. C.)	137	Custodian
116	Women (H. C.)	139	Administrative Storage
116a	Women (H. C.)	140	Mail Room
117	Janitor	141	HRMD
121	Computer Laboratory		Staff Development
121a	Computer Laboratory		Public Information
122	Multi-Purpose	146	Elevator Equipment
122a	Multi-Purpose	147	Audio Testing
125	Private	148	Equipment
126	Men	149	MIS
127	Women	157	Electrical
129	Board Room	158	Ring Bell for Delivery to MIS

REVISIONS

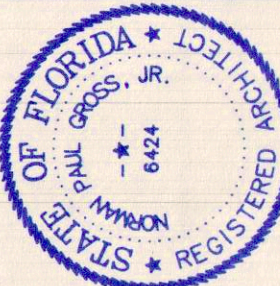

NORMAN GROSS & ASSOCIATES
architecture-planning-design

Post Office Box 2807
Panama City, Florida 32408

**SMITH
BOZARTH
FULLER** Architects & Planners, P.A.
442a Grace Avenue Panama City, Florida

PHASE III DOCUMENTS
BAY COUNTY SCHOOL BOARD
ADMINISTRATIVE OFFICE BUILDING
Panama City, Florida

DRAWN BY:

CHECKED BY:

PROJECT NUMBER

9020

DEVELOPMENT NUMBER

SHEET NO.

A14

SECOND FLOOR
ROOM FINISH SCHEDULE

ROOM NO.	ROOM NAME	FLOORING	CODE	BASE	CODE	WALL	FINISH CODE				CEILING	CODE	CEILING HEIGHT	REMARKS
							NORTH	EAST	SOUTH	WEST				
200	STAIR	RUBBER	—	RUBBER	—	PAINTED GYP. BD.	2	2	2	2	5/8" GYP. BD.	2	VARIES	RUBBER TREADS & RISERS
201	STAIR	RUBBER	—	RUBBER	—	PAINTED GYP. BD.	2	2	2	2	5/8" GYP. BD.	2	VARIES	RUBBER TREADS & RISERS
202	ELEVATOR	CARPET	A	—	—	—	—	—	—	—	—	—	—	SEE SPECS. FOR FINISHES
203	LOBBY	CARPET	B	RUBBER	—	PRIMED GYP. BD.	A	A	A	A	ACOUSTICAL TILE	B	8'-10 1/2"	
204	COPY	COMP. TILE	—	RUBBER	—	PAINTED GYP. BD.	1	1	1	1	ACOUSTICAL TILE	A	8'-10 1/2"	
205	WOMEN	CERAMIC TILE	—	CERAMIC TILE	—	CERAMIC TILE	—	—	—	—	5/8" GYP. BD.	2	8'-13 3/4"	ACCENT TILE FL. & WALLS
206	MEN	CERAMIC TILE	—	CERAMIC TILE	—	CERAMIC TILE	—	—	—	—	5/8" GYP. BD.	2	8'-13 3/4"	ACCENT TILE FL. & WALLS
207	JANITOR	COMP. TILE	—	RUBBER	—	PAINTED GYP. BD.	2	2	2	2	5/8" GYP. BD.	2	8'-0"	
208	ADMINISTRATIVE STORAGE	CARPET	A	RUBBER	—	PAINTED GYP. BD.	1	1	1	1	ACOUSTICAL TILE	A	8'-10 1/2"	
209	VENDING	COMP. TILE	—	RUBBER	—	PAINTED GYP. BD.	1	1	1	1	ACOUSTICAL TILE	A	8'-0"	
210	HALL	CARPET	C	RUBBER	—	PRIMED GYP. BD.	A	A	A	A	ACOUSTICAL TILE	A	8'-0"	
211	MECH	COMP. TILE	—	RUBBER	—	PAINTED GYP. BD.	2	2	2	2	5/8" GYP. BD.	2	8'-10 1/2"	
212	MECH	COMP. TILE	—	RUBBER	—	↓	2	2	2	2	5/8" GYP. BD.	2	8'-10 1/2"	
213	CONFERENCE	CARPET	B	—	—	PRIMED GYP. BD.	B	B	B	B	ACOUSTICAL TILE	B	8'-10 1/2"	
214	STAFF LOUNGE	↓	A	—	—	PAINTED GYP. BD.	1	1	1	1	↓	A	↓	
215	STORAGE	↓	A	—	—	↓	↓	↓	↓	↓	↓	↓	↓	
216	COORDINATOR (STUDENT SERV.)	↓	↓	—	—	↓	↓	↓	↓	↓	↓	↓	↓	
217	OPEN OFFICE	↓	↓	—	—	↓	↓	↓	↓	↓	↓	↓	↓	
218	OPEN OFFICE	↓	↓	—	—	↓	↓	↓	↓	↓	↓	↓	↓	
219	RECORDS STORAGE VAULT	COMP. TILE	—	↓	—	↓	↓	↓	↓	↓	↓	↓	↓	
220	CONFERENCE ROOM	CARPET	A	↓	—	↓	↓	↓	↓	↓	↓	↓	↓	
221	CONFERENCE ROOM	CARPET	A	RUBBER	—	PAINTED GYP. BD.	1	1	1	1	ACOUSTICAL TILE	A	8'-10 1/2"	
222	CONFERENCE ROOM	↓	↓	—	—	↓	↓	↓	↓	↓	↓	↓	↓	
223	CONFERENCE ROOM	↓	↓	—	—	↓	↓	↓	↓	↓	↓	↓	↓	
224	INACTIVE RECORDS STORAGE	COMP. TILE	—	↓	—	↓	↓	↓	↓	↓	↓	↓	↓	
225	COORDINATOR (FOOD SERV.)	CARPET	A	—	—	↓	↓	↓	↓	↓	↓	↓	↓	
226	SUPERVISOR (FOOD SERV.)	↓	↓	—	—	↓	↓	↓	↓	↓	↓	↓	↓	
227	OPEN OFFICE	↓	↓	—	—	↓	↓	↓	↓	↓	↓	↓	↓	
228	OPEN OFFICE	↓	↓	—	—	↓	↓	↓	↓	↓	↓	↓	↓	
229	OPEN OFFICE	↓	↓	—	—	↓	↓	↓	↓	↓	↓	↓	↓	
230	INACTIVE RECORDS STORAGE	COMP. TILE	—	↓	—	↓	↓	↓	↓	↓	↓	↓	↓	
231	STATE AUDITORS	CARPET	A	RUBBER	—	PAINTED GYP. BD.	1	1	1	1	ACOUSTICAL TILE	A	8'-10 1/2"	
232	RECORDS STORAGE	↓	↓	—	—	↓	↓	↓	↓	↓	↓	↓	↓	
233	VAULT	COMP. TILE	—	↓	—	↓	↓	↓	↓	↓	↓	↓	↓	
234	INTERNAL AUDITOR	CARPET	A	—	—	↓	↓	↓	↓	↓	↓	↓	↓	
235	LIBRARY FILES	↓	↓	—	—	↓	↓	↓	↓	↓	↓	↓	↓	
236	BID TABULATION ROOM	↓	↓	—	—	↓	↓	↓	↓	↓	↓	↓	↓	
237	DIRECTOR (FINANCE)	↓	↓	—	—	↓	↓	↓	↓	↓	↓	↓	↓	
238	PLANS REVIEW ROOM	↓	↓	—	—	↓	↓	↓	↓	↓	↓	↓	↓	
239	DIRECTOR (FACILITIES)	↓	↓	—	—	↓	↓	↓	↓	↓	↓	↓	↓	
240	OPEN OFFICE	↓	↓	↓	↓	↓	↓	↓	↓	↓	↓	↓	↓	
241	SECRETARY / RECEPTION	CARPET	A	RUBBER	—	PAINTED GYP. BD.	1	1	1	1	ACOUSTICAL TILE	A	8'-10 1/2"	
242	ASSIST. SUP'T BUSINESS	↓	B	—	—	PRIMED GYP. BD.	A	A	A	A	↓	A	↓	
243	STATE AUDITOR	↓	A	↓	—	PAINTED GYP. BD.	1	1	1	1	↓	A	↓	

FINISH CODE SCHEDULE

FLOORING

- A - CARPET TYPE A
B - CARPET TYPE B W/ ACCENT B
C - CARPET TYPE A W/ ACCENT B

WALL FINISH

- A - VINYL WALL COVERING A
B - VINYL WALL COVERING B
1. LATEX PAINT
2. EPOXY PAINT

CEILING FINISH

- A - CEILING TILE TYPE A
B - CEILING TILE TYPE B
C - CEILING TILE TYPE C
2. PAINTED SEMI GLOSS ENAMEL

NOTE: REFER TO SPECIFICATIONS FOR MATERIAL.

SECOND FLOOR DOOR SIGNAGE

Door No.	Text	Door No.	Text
200	Stair	217	Student Services
201	Stair	224	Inactive Records
205	Men (H. C.)	227	Payroll
206	Women (H. C.)		Finance
207	Janitor	228	Payroll
208	Administrative Storage		Finance
211	Equipment	240	Finance
212	Equipment		Purchasing
213	Conference	241	Assistant Superintendent
214	Lounge		Business

DATE
9-5-91

REVISIONS

OF FLORIDA
REGISTERED
PROFESSIONAL ARCHITECT
#424

NORMAN GROSS & ASSOCIATES
architecture, planning, design
423 West Beach Drive
Panama City, Florida 32402
Post Office Box 2207
Panama City, Florida 32402
(904) 786-3408

SMITH
BOZARTH
FULLER
Architects & Planners, P.A.
442a Grace Avenue
Panama City, Florida

SHEET TITLE
PHASE III DOCUMENTS
BAY COUNTY SCHOOL BOARD
ADMINISTRATIVE OFFICE BUILDING
Panama City, Florida

DRAWN BY:
CHECKED BY:

PROJECT NUMBER
9020

DEVELOPMENT NUMBER

SHEET NO.
A15

THIRD FLOOR
ROOM FINISH SCHEDULE

ROOM NO.	ROOM NAME	FLOORING	CODE	BASE	CODE	WALL	FINISH CODE				CEILING	CODE	HEIGHT	REMARKS
							NORTH	EAST	SOUTH	WEST				
300	STAIR	RUBBER	—	RUBBER	—	PAINTED GYP. BD.	2	2	2	2	5/8" GYP. BD.	2	VARIES	
301	STAIR	RUBBER	—	RUBBER	—	PAINTED GYP. BD.	2	2	2	2	5/8" GYP. BD.	2	VARIES	
302	ELEVATOR	CARPET	A	—	—	—	—	—	—	—	—	—	—	
303	LOBBY	CARPET	B	RUBBER	—	PRIMED GYP. BD.	A	A	A	A	ACOUSTICAL TILE	B	8'-10 1/2"	
304	COPY	CARPET	A	RUBBER	—	PAINTED GYP. BD.	1	1	1	1	ACOUSTICAL TILE	A	8'-10 1/2"	
305	WOMEN	CERAMIC TILE	—	CERAMIC TILE	—	CERAMIC TILE	—	—	—	—	5/8" GYP. BD.	2	8'-1 3/4"	ACCENT TILE FL & CLG.
306	MEN	CERAMIC TILE	—	CERAMIC TILE	—	CERAMIC TILE	—	—	—	—	5/8" GYP. BD.	2	8'-1 3/4"	ACCENT TILE FL & CLG.
307	JANITOR	COMP. TILE	—	RUBBER	—	PAINTED GYP. BD.	1	1	1	1	5/8" GYP. BD.	2	8'-0"	
308	ADMINISTRATIVE STORAGE	CARPET	A	RUBBER	—	PAINTED GYP. BD.	—	—	—	—	ACOUSTICAL TILE	A	8'-10 1/2"	
309	VENDING	COMP. TILE	—	RUBBER	—	PAINTED GYP. BD.	↓	↓	↓	↓	↓	A	8'-0"	
310	HALL	CARPET	C	RUBBER	—	PRIMED GYP. BD.	A	A	A	A	ACOUSTICAL TILE	A	8'-0"	
311	MECH	COMP. TILE	—	RUBBER	—	PAINTED GYP. BD.	2	2	2	2	5/8" GYP. BD.	2	8'-10 1/2"	
312	MECH	COMP. TILE	—	RUBBER	—	↓	2	2	2	2	5/8" GYP. BD.	2	8'-10 1/2"	
313	CONFERENCE	CARPET	B	—	—	PRIMED GYP. BD.	B	B	B	B	ACOUSTICAL TILE	B	8'-10 1/2"	
314	REC./SEC./CLERK	CARPET	A	—	—	PAINTED GYP. BD.	1	1	1	1	—	A	—	
315	ASSIST. SPT. INSTRUCTION	—	B	—	—	PRIMED GYP. BD.	A	A	A	A	—	—	—	
316	SUPERVISOR (P.E.)	—	A	—	—	PAINTED GYP. BD.	1	1	1	1	—	—	—	
317	STORAGE	—	—	—	—	—	—	—	—	—	—	—	—	
318	COORDINATOR (SECONDARY ED.)	—	—	—	—	—	—	—	—	—	—	—	—	
319	COORDINATOR (MIDDLE ED.)	—	—	—	—	—	—	—	—	—	—	—	—	
320	OPEN OFFICE	—	—	—	—	—	—	—	—	—	—	—	—	
321	OPEN OFFICE	CARPET	A	RUBBER	—	PAINTED GYP. BD.	1	1	1	1	ACOUSTICAL TILE	A	8'-10 1/2"	
322	COORDINATOR (MEDIA)	—	—	—	—	—	—	—	—	—	—	—	—	
323	COORDINATOR (PREP.)	—	—	—	—	—	—	—	—	—	—	—	—	
324	SUPERVISOR (PRE-K)	—	—	—	—	—	—	—	—	—	—	—	—	
325	STORAGE (INSTR. DEPT.)	COMP. TILE	—	—	—	—	—	—	—	—	—	—	—	
326	COORDINATOR (ELEM. ED.)	CARPET	A	—	—	—	—	—	—	—	—	—	—	
327	CHAPTER I	—	—	—	—	—	—	—	—	—	—	—	—	
328	CLERKS (CHAPTER I)	—	—	—	—	—	—	—	—	—	—	—	—	
329	DIRECTOR (VO-TECH)	—	—	—	—	—	—	—	—	—	—	—	—	
330	SUPERVISOR (VO-TECH)	—	—	—	—	—	—	—	—	—	—	—	—	
331	OPEN OFFICE	CARPET	A	RUBBER	—	PAINTED GYP. BD.	1	1	1	1	ACOUSTICAL TILE	A	8'-10 1/2"	
332	MULTI. SECRETARY	—	—	—	—	—	—	—	—	—	—	—	—	
333	OPEN OFFICE	—	—	—	—	—	—	—	—	—	—	—	—	
334	COORDINATOR (ESE)	—	—	—	—	—	—	—	—	—	—	—	—	
335	CONFERENCE	—	—	—	—	—	—	—	—	—	—	—	—	
336	INACTIVE RECORDS STORAGE	COMP. TILE	—	—	—	—	—	—	—	—	—	—	—	
337	PROGRAM SPECIALIST	CARPET	A	—	—	—	—	—	—	—	—	—	—	
338	PROGRAM SPECIALIST	—	A	—	—	—	—	—	—	—	—	—	—	
339	RECORDS VAULT	COMP. TILE	—	—	—	—	—	—	—	—	—	—	—	
340	STORAGE	CARPET	A	RUBBER	—	PAINTED GYP. BD.	↓	↓	↓	↓	ACOUSTICAL TILE	↓	8'-10 1/2"	
341	PROFESSIONAL LIBRARY	CARPET	A	RUBBER	—	PAINTED GYP. BD.	1	1	1	1	ACOUSTICAL TILE	A	8'-10 1/2"	
342	TOILET	CERAMIC TILE	—	CERAMIC TILE	—	CERAMIC TILE	—	—	—	—	5/8" GYPSUM BD.	2	8'-1 3/4"	
343	SUPERINTENDENT	CARPET	B	RUBBER	—	PRIMED GYP. BD.	B	B	B	B	ACOUSTICAL TILE	B	8'-10 1/2"	
344	STORAGE	—	A	—	—	PAINTED GYP. BD.	1	1	1	1	—	A	↓	
345	RECEPTION/SEC./CLERK	—	A	—	—	↓	1	1	1	1	—	A	↓	

FINISH CODE SCHEDULE

FLOORING

- A - CARPET TYPE A
B - CARPET TYPE B W/ ACCENT B
C - CARPET TYPE A W/ ACCENT B

WALL FINISH

- A - VINYL WALL COVERING A
B - VINYL WALL COVERING B
1. LATEX PAINT
2. EPOXY PAINT

CEILING FINISH

- A - CEILING TILE TYPE A
B - CEILING TILE TYPE B
C - CEILING TILE TYPE C
2. PAINTED SEMI GLOSS ENAMEL

NOTE: REFER TO SPECIFICATIONS FOR MATERIAL

THIRD FLOOR DOOR SIGNAGE

Door No.	Text	Door No.	Text
300	Stair	320	Middle & Secondary Education
301	Stair	321	Elementary Education
305	Men (H. C.)	321a	Vocational Education
306	Women (H. C.)	325	Storage
307	Janitor	331	Exceptional Student Education
308	Administrative Storage	332	Exceptional Student Education
311	Equipment	336	Inactive Records
312	Equipment	345	Superintendent
313	Conference		
314	Assistant Superintendent Instruction		


FOURTH FLOOR
ROOM FINISH SCHEDULE

ROOM NO.	ROOM NAME	FLOORING	CODE	BASE	CODE	WALL	FINISH CODE				CEILING	CODE	HEIGHT	REMARKS
							NORTH	EAST	SOUTH	WEST				
400	STAIR	RUBBER	—	RUBBER	—	PAINTED GYP. BD.	2	2	2	2	5/8" GYP. BD.	2	VARIES	
401	STAIR	RUBBER	—	RUBBER	—	PAINTED GYP. BD.	2	2	2	2	5/8" GYP. BD.	2	VARIES	
402	ELEVATOR	CARPET	A	—	—	—	—	—	—	—	—	—	—	
403	LOBBY	CONCRETE	—	NO BASE	—	PRIMED GYP. BD.	—	—	—	—	ACOUSTICAL TILE	A	8'-10 1/2"	
404	COPY	—	—	—	—	—	—	—	—	—	↓	A	8'-10 1/2"	
405	WOMEN	—	—	—	—	—	—	—	—	—	5/8" GYP. BD.	2	8'-1 3/4"	
406	MEN	—	—	—	—	—	—	—	—	—	5/8" GYP. BD.	2	8'-1 3/4"	
407	JANITOR	—	—	—	—	—	—	—	—	—	5/8" GYP. BD.	2	8'-0"	
408	ADMINISTRATIVE STORAGE	—	—	—	—	—	—	—	—	—	ACOUSTICAL TILE	A	8'-10 1/2"	
409	VENDING	—	—	—	—	—	—	—	—	—	ACOUSTICAL TILE	A	8'-0"	
410	FUTURE EXPANSION	—	—	—	—	—	—	—	—	—	NONE	—	—	
411	MECH	COMP. TILE	—	RUBBER	—	PAINTED GYP. BD.	2	2	2	2	5/8" GYP. BD.	2	8'-10 1/2"	
412	MECH	COMP. TILE	—	RUBBER	—	PAINTED GYP. BD.	2	2	2	2	5/8" GYP. BD.	2	8'-10 1/2"	

FOURTH FLOOR DOOR SIGNAGE

Door No.	Text	Door No.	Text
400	Stair		
401	Stair		
405	Men (H. C.)		
406	Women (H. C.)		
407	Janitor		
408	Administrative Storage		
411	Equipment		
412	Equipment		
413	Equipment		

REVISIONS

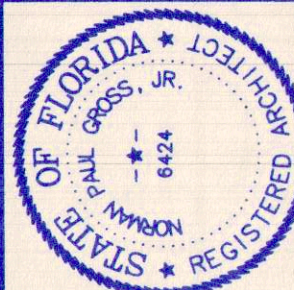

NORMAN GROSS & ASSOCIATES
architecture · planning · design

423 West Beach Drive
Panama City, Florida 32402
Phone (904) 786-3406

**SMITH
BOZARTH
FULLER** Architects & Planners, P.A.
442a Grace Avenue Panama City, Florida

PHASE III DOCUMENTS
BAY COUNTY SCHOOL BOARD
ADMINISTRATIVE OFFICE BUILDING
Panama City, Florida

DRAWN BY:


CHECKED BY:

PROJECT NUMBER
9020

DEVELOPMENT NUMBER

SHEET NO.

A16

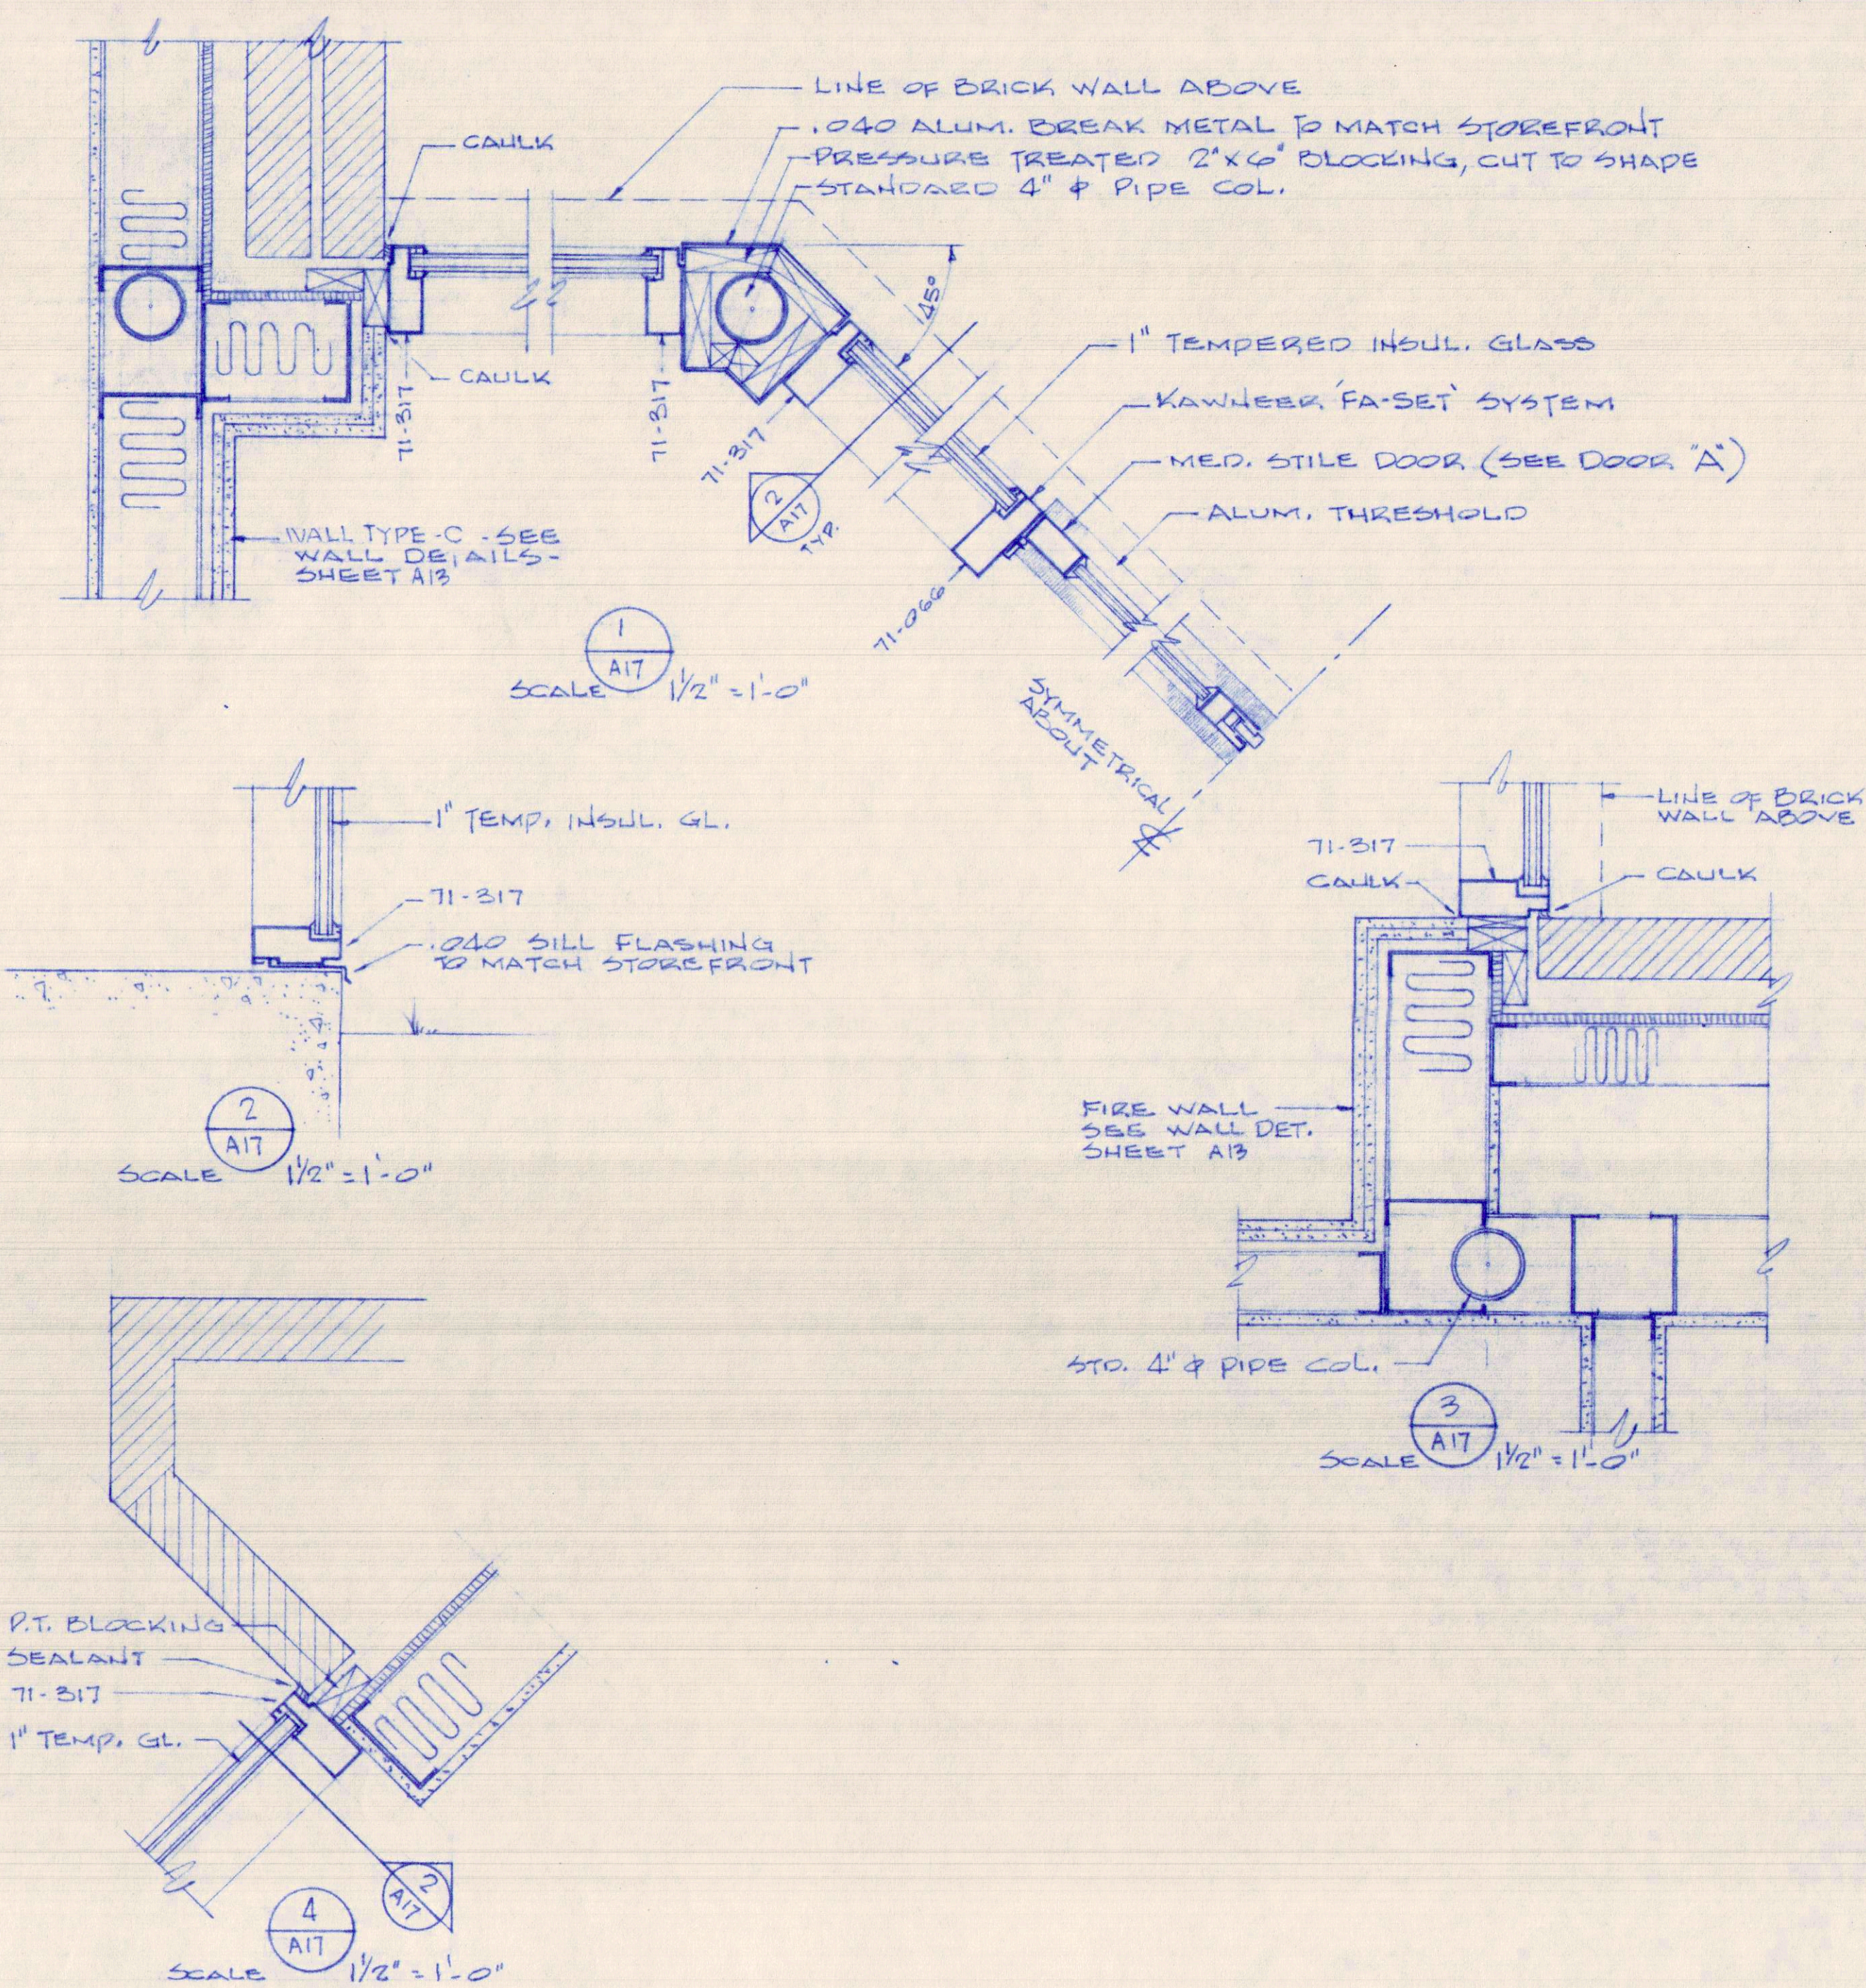


CASED OPENING SCHEDULE				
NUMBER	WIDTH	HEIGHT	HEAD	JAMB
118	3-6	7-0	A	A
120	8-0	7-0	A	A
204	3-6	7-0	A	A
209	3-6	7-0	A	A
304	3-6	7-0	A	A
309	3-6	7-0	A	A
404	3-6	7-0	A	A
409	3-6	7-0	A	A

Note: Omit door from Head and Jamb Detail A


FIRST FLOOR DOOR SCHEDULE										
NUMBER	TYPE	WIDTH	HEIGHT	THICK	FINISH	ASSM	RATING	HEAD	JAMB	REMARKS
100	W1	3-0	7-0	1.75	STAIN	SINGLE	B LABEL	E	E	
101	W1	3-0	7-0	1.75	STAIN	SINGLE	B LABEL	E	E	
104	W	3-0	7-0	1.75	STAIN	PAIR	20 MIN	K	K	
105	W2	3-0	7-0	1.75	STAIN	SINGLE	20 MIN	A	A1	
106	W	3-0	7-0	1.75	STAIN	SINGLE	20 MIN	C	C	
106A	W	3-0	7-0	1.75	STAIN	SINGLE	20 MIN	C	C	
107	W2	3-0	7-0	1.75	STAIN	SINGLE	20 MIN	A	A1	
108	W2	3-0	7-0	1.75	STAIN	SINGLE	20 MIN	A	A1	
109	W2	3-0	7-0	1.75	STAIN	SINGLE	20 MIN	A	A1	
110	W2	3-0	7-0	1.75	STAIN	SINGLE	20 MIN	A	A1	
112	W	3-0	7-0	1.75	STAIN	SINGLE	B LABEL	B	B	
113	W	3-0	7-0	1.75	STAIN	SINGLE	B LABEL	C	C	
113A	W	3-0	7-0	1.75	STAIN	SINGLE	B LABEL	B	B	
114	W	2-8	7-0	1.75	STAIN	SINGLE	20 MIN	A	A	
115	W	2-10	7-0	1.75	STAIN	SINGLE	20 MIN	A	A	
115A	W	2-10	7-0	1.75	STAIN	SINGLE	B LABEL	B	B	
116	W	2-10	7-0	1.75	STAIN	SINGLE	B LABEL	B	B	
116A	W	2-10	7-0	1.75	STAIN	SINGLE	B LABEL	B	B	
117	W	2-8	7-0	1.75	STAIN	SINGLE	20 MIN	A	A	
119	W	3-0	7-0	1.75	STAIN	SINGLE	20 MIN	A	A	
121	W	3-0	7-0	1.75	STAIN	SINGLE	20 MIN	A	A	
121A	W	3-0	7-0	1.75	STAIN	SINGLE	B LABEL	B	B	
122	W	3-0	7-0	1.75	STAIN	SINGLE	20 MIN	A	A	
122A	W	3-0	7-0	1.75	STAIN	SINGLE	20 MIN	A	A	
123	A	3-0	7-0	1.75	N/A	PAIR	NONE	F	F	
124	A	3-0	7-0	1.75	N/A	PAIR	NONE	F	F	
125	W	3-0	7-0	1.75	STAIN	SINGLE	B LABEL	B	B	
126	W	3-0	7-0	1.75	STAIN	SINGLE	20 MIN	A	A	
127	W	3-0	7-0	1.75	STAIN	SINGLE	20 MIN	A	A	
128	W	3-0	7-0	1.75	STAIN	SINGLE	B LABEL	B	B	
129	W	3-0	7-0	1.75	STAIN	PAIR	B LABEL	B	B	
129A	W	3-0	7-0	1.75	STAIN	SINGLE	20 MIN	I	I	
129B	FP	29-6	9-0	3.0	N/A	SPEC	N/A	H	H	
130	W	3-0	7-0	1.75	STAIN	SINGLE	C LABEL	B	B	
132	W	3-0	7-0	1.75	STAIN	SINGLE	20 MIN	A	A	
133	W	3-0	7-0	1.75	STAIN	SINGLE	B LABEL	B	B	
133A	W	3-0	7-0	1.75	STAIN	SINGLE	20 MIN	I	I	
133B	W	3-0	7-0	1.75	STAIN	SINGLE	B LABEL	B	B	
133C	W	3-0	7-0	1.75	STAIN	SINGLE	B LABEL	B	B	
133D	FP	27-6	9-0	3.0	N/A	SPEC	N/A	H	H	
134	W	3-0	7-0	1.75	STAIN	SINGLE	20 MIN	A	A	
135	M1	3-0	7-0	1.75	PAINT	SINGLE	N/A	I	I	3
136	M	3-0	7-0	1.75	PAINT	SINGLE	N/A	I	I	
137	W	3-0	7-0	1.75	STAIN	SINGLE	C LABEL	B	B	
138	M	3-0	7-0	1.75	PAINT	SINGLE	B LABEL	B	B	
139	W	3-0	7-0	1.75	STAIN	SINGLE	20 MIN	A	A	
140	W	3-0	7-0	1.75	STAIN	SINGLE	20 MIN	A	A	
141	W2	3-0	7-0	1.75	STAIN	SINGLE	20 MIN	A	A1	
142	W2	3-0	7-0	1.75	STAIN	SINGLE	20 MIN	A	A1	
143	W	3-0	7-0	1.75	STAIN	SINGLE	B LABEL	B	B	
144	W2	3-0	7-0	1.75	STAIN	SINGLE	20 MIN	A	A1	
145	W2	3-0	7-0	1.75	STAIN	SINGLE	20 MIN	A	A1	
146	W	3-0	7-0	1.75	STAIN	SINGLE	B LABEL	B	B	
147	W2	3-0	7-0	1.75	STAIN	SINGLE	20 MIN	C	A1	1
148	W	3-0	7-0	1.75	STAIN	SINGLE	C LABEL	B	B	
149	W2	3-0	7-0	1.75	STAIN	SINGLE	20 MIN	A	A1	
150	W2	3-0	7-0	1.75	STAIN	SINGLE	20 MIN	A	A1	
151	W2	3-0	7-0	1.75	STAIN	SINGLE	20 MIN	A	A1	
152	W2	3-0	7-0	1.75	STAIN	SINGLE	20 MIN	A	A1	
153	W2	3-0	7-0	1.75	STAIN	SINGLE	20 MIN	C	A1	1
154	W	3-0	7-0	1.75	STAIN	SINGLE	20 MIN	A	A	
154A	W	3-0	7-0	1.75	STAIN	SINGLE	20 MIN	A	A	
155	W	3-0	7-0	1.75	STAIN	SINGLE	20 MIN	C	C	
156	W2	3-0	7-0	1.75	STAIN	SINGLE	20 MIN	C	A1	1
157	W	3-0	7-0	1.75	STAIN	SINGLE	B LABEL	B	B	
158	W	3-6	7-0	1.75	STAIN	SINGLE	B LABEL	B	B	
158A	A	3-6	7-0	1.75	PAINT	SINGLE	N/A	I	I	
158	A	3-0	7-0	1.75	N/A	SINGLE	N/A	G	G	
158A	W3	3-0	7-0	1.75	STAIN	PAIR	C LABEL	D	D	
160	W	3-0	7-0	1.75	STAIN	PAIR	B LABEL	B	B	
161	W	3-0	7-0	1.75	STAIN	SINGLE	20 MIN	A	L	
162	M	3-0	7-0	1.75	PAINT	SINGLE	B LABEL	B	B	

SECOND FLOOR DOOR SCHEDULE										
NUMBER	TYPE	WIDTH	HEIGHT	THICK	FINISH	ASSM	RATING	HEAD	JAMB	REMARKS
200	W1	3-0	7-0	1.75	STAIN	SINGLE	B LABEL	E	E	
201	W1	3-0	7-0	1.75	STAIN	SINGLE	B LABEL	E	E	
203	W	3-0	7-0	1.75	STAIN	PAIR	C LABEL	A	A	
203A	W	3-0	7-0	1.75	STAIN	PAIR	C LABEL	A	A	
205	W	2-10	7-0	1.75	STAIN	SINGLE	20 MIN	A	A	
206	W	2-10	7-0	1.75	STAIN	SINGLE	20 MIN	A	A	
207	W	2-8	7-0	1.75	STAIN	SINGLE	20 MIN	A	A	
208	W	3-0	7-0	1.75	STAIN	SINGLE	20 MIN	A	A	
210	W3	3-0	7-0	1.75	STAIN	PAIR	C LABEL	D	D	
210A	W3	3-0	7-0	1.75	STAIN	PAIR	C LABEL	D	D	
211	W	3-0	7-0	1.75	STAIN	SINGLE	C LABEL	B	B	
212	W	3-0	7-0	1.75	STAIN	SINGLE	C LABEL	B	B	
213	W2	3-0	7-0	1.75	STAIN	SINGLE	20 MIN	C	A1	1
214	W2	3-0	7-0	1.75	STAIN	SINGLE	20 MIN	A	A1	
215	W	3-0	7-0	1.75	STAIN	SINGLE	20 MIN	A	A	
216	W2	3-0	7-0	1.75	STAIN	SINGLE	20 MIN	A	A1	
217	W2	3-0	7-0	1.75	STAIN	SINGLE	20 MIN	A	A1	
218	W2	3-0	7-0	1.75	STAIN	SINGLE	20 MIN	A	A1	
218A	W2	3-0	7-0	1.75	STAIN	SINGLE	20 MIN	A	A1	
219	W	3-0	7-0	1.75	STAIN	SINGLE	C LABEL	A	A	
220	W2	3-0	7-0	1.75	STAIN	SINGLE	20 MIN	A	A1	
221	W2	3-0	7-0	1.75	STAIN	SINGLE	20 MIN	A	A1	
222	W2	3-0	7-0	1.75	STAIN	SINGLE	20 MIN	A	A1	
223	W2	3-0	7-0	1.75	STAIN	SINGLE	20 MIN	A	A1	
224	W	3-0	7-0	1.75	STAIN	SINGLE	C LABEL	A	A	
225	W2	3-0	7-0	1.75	STAIN	SINGLE	20 MIN	A	A1	
226	W2	3-0	7-0	1.75	STAIN	SINGLE	20 MIN	A	A1	
227	W2	3-0	7-0	1.75	STAIN	SINGLE	20 MIN	A	A1	2
228	W2	3-0	7-0	1.75	STAIN	SINGLE	20 MIN	A	A1	
230	W	3-0	7-0	1.75	STAIN	SINGLE	C LABEL	A	A	
231	W2	3-0	7-0	1.75	STAIN	SINGLE	20 MIN	A	A1	
232	W	3-0	7-0	1.75	STAIN	SINGLE	20 MIN	A	A	
233	W	3-0	7-0	1.75	STAIN	SINGLE	B LABEL	B	B	
234	W2	3-0	7-0	1.75	STAIN	SINGLE	20 MIN	A	A1	
235	W	3-0	7-0	1.75	STAIN	SINGLE	20 MIN	A	A	
236	W2	3-0	7-0	1.75	STAIN	SINGLE	20 MIN	A	A1	
237	W2	3-0	7-0	1.75	STAIN	SINGLE	20 MIN	A	A1	
238	W2	3-0	7-0	1.75	STAIN	SINGLE	20 MIN	A	A1	
239	W2	3-0	7-0	1.75	STAIN	SINGLE	20 MIN	A	A1	
240	W2	3-0	7-0	1.75	STAIN	SINGLE	20 MIN	A	A1	
241	W2	3-0	7-0	1.75	STAIN	SINGLE	20 MIN	A	A1	
242	W	3-0	7-0	1.75	STAIN	SINGLE	20 MIN	C	C	
243	W2	3-0	7-0	1.75	STAIN	SINGLE	20 MIN	A	A1	

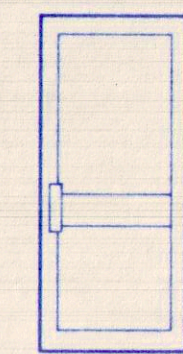


A

MEDIUM STYLE BRONZE ANOD.
ALUM. DOOR - KANNEER 350
ASTRAGAL W/ 5/8" TEMP. GLASS
W/ STYLE Y PULL AND
KANNEER SAM 1 CLOSER
REFER TO ELEVATIONS FOR FRAMES

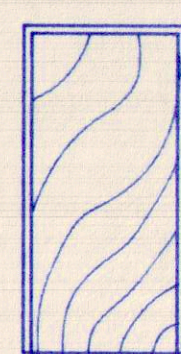


W

FLUSH PANEL SOLID
CORE RED OAK DOOR
IN METAL FRAME

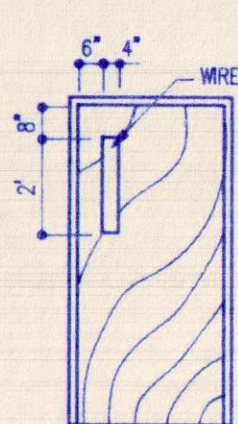


W1

FLUSH PANEL SOLID
CORE RED OAK DOOR
IN METAL FRAME

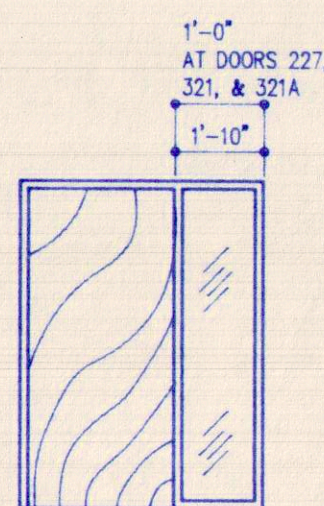

W2

FLUSH PANEL SOLID
CORE RED OAK DOOR
IN METAL FRAME
W/ TEMPERED GLASS
SIDELIGHT

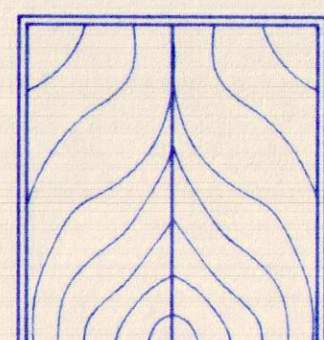


W3

FLUSH PANEL SOLID
CORE RED OAK DOOR
IN METAL FRAME
SMOKE DOORS


DOOR ELEVATIONS

SC: 1/4"=1'-0"

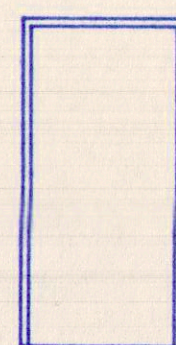


M

INSULATED STEEL DOOR
PROVIDE STEEL FRAME

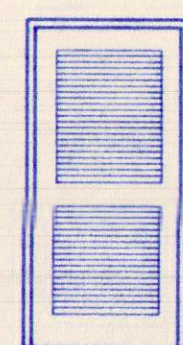

M1

INSULATED STEEL DOOR
PROVIDE STEEL FRAME
FULL LOUVERED

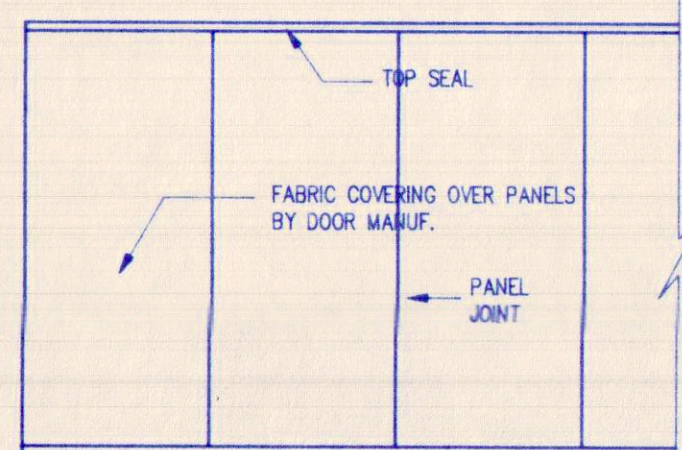


FP


FOLDING WALL PANELS
W/ WALL COVERING FACE

NOTE:
Refer to Sheet A15 for
HEAD AND JAMB DETAILS


THIRD FLOOR DOOR SCHEDULE										
NUMBER	TYPE	WIDTH	HEIGHT	THICK	FINISH	ASSM	RATING	HEAD	JAMB	REMARKS
300	W1	3-0	7-0	1.75	STAIN	SINGLE	B LABEL	E	E	
301	W1	3-0	7-0	1.75	STAIN	SINGLE	B LABEL	E	E	
303	W	3-0	7-0	1.75	STAIN	PAIR	C LABEL	A	A	
303A	W	3-0	7-0	1.75	STAIN	PAIR	C LABEL	A	A	
305	W	2-10	7-0	1.75	STAIN	SINGLE	20 MIN	A	A	
306	W	2-10	7-0	1.75	STAIN	SINGLE	20 MIN	A	A	
307	W	3-0	7-0	1.75	STAIN	SINGLE	20 MIN	A	A	
308	W	3-0	7-0	1.75	STAIN	SINGLE	20 MIN	A	A	
310	W3	3-0	7-0	1.75	STAIN	PAIR	C LABEL	D	D	
310A	W3	3-0	7-0	1.75	STAIN	PAIR	C LABEL	D	D	
311	W	3-0	7-0	1.75	STAIN	SINGLE	C LABEL	B	B	
312	W	3-0	7-0	1.75	STAIN	SINGLE	C LABEL	B	B	
313	W2	3-0	7-0	1.75	STAIN	SINGLE	20 MIN	C	A1	1
314	W2	3-0	7-0	1.75	STAIN	SINGLE	20 MIN	A	A1	
314A	W2	3-0	7-0	1.75	STAIN	SINGLE	20 MIN	A	A1	
315	W	3-0	7-0	1.75	STAIN	SINGLE	20 MIN	A	A	
316	W2	3-0	7-0	1.75	STAIN	SINGLE	20 MIN	A	A1	
317	W	3-0	7-0	1.75	STAIN	SINGLE	20 MIN	A	A	
318	W2	3-0	7-0	1.75	STAIN	SINGLE	20 MIN	A	A1	
319	W2	3-0	7-0	1.75	STAIN	SINGLE	20 MIN	A	A1	
320	W2	3-0	7-0	1.75	STAIN	SINGLE	20 MIN	A	A1	
321	W2	3-0	7-0	1.75	STAIN	SINGLE	20 MIN	A	A1	2
321A	W2	3-0	7-0	1.75	STAIN	SINGLE	20 MIN	A	A1	
322	W2	3-0	7-0	1.75	STAIN	SINGLE	20 MIN	A	A1	2
323	W2	3-0	7-0	1.75	STAIN	SINGLE	20 MIN	A	A1	
324	W2	3-0	7-0	1.75	STAIN	SINGLE	20 MIN	A	A1	
325	W	3-0	7-0	1.75	STAIN	SINGLE	20 MIN	A	A	
326	W2	3-0	7-0	1.75	STAIN	SINGLE	20 MIN	A	A1	
327	W2	3-0	7-0	1.75	STAIN	SINGLE	20 MIN	A	A1	
328	W2	3-0	7-0	1.75	STAIN	SINGLE	20 MIN	A	A1	
328	W2	3-0	7-0	1.75	STAIN	SINGLE	20 MIN	A	A1	
330	W2	3-0	7-0	1.75	STAIN	SINGLE	20 MIN	A	A1	
331	W2	3-0	7-0	1.75	STAIN	SINGLE	20 MIN	A	A1	
332	W2	3-0	7-0	1.75	STAIN	SINGLE	20 MIN	A	A1	
333	W	3-0	7-0	1.75	STAIN	SINGLE	20 MIN	A	A	
334	W2	3-0	7-0	1.75	STAIN	SINGLE	20 MIN	A	A1	
335	W2	3-0	7-0	1.75	STAIN	SINGLE	20 MIN	A	A1	
336	W	3-0	7-0	1.75	STAIN	SINGLE	C LABEL	A	A	
337	W2	3-0	7-0	1.75	STAIN	SINGLE	20 MIN	A	A1	
338	W2	3-0	7-0	1.75	STAIN	SINGLE	20 MIN	A	A1	
339	W	3-0	7-0	1.75	STAIN	SINGLE	B LABEL	B	B	
340	W	3-0	7-0	1.75	STAIN	SINGLE	20 MIN	A	A	
341	W2	3-0	7-0	1.75	STAIN	SINGLE	20 MIN	A	A1	
342	W	3-0	7-0	1.75	STAIN	SINGLE	20 MIN	C	C	
343	W	3-0	7-0	1.75	STAIN	SINGLE	20 MIN	C	C	
343A	W	3-0	7-0	1.75	STAIN	SINGLE	20 MIN	C	C	
344	W	3-0	7-0	1.75	STAIN	SINGLE	20 MIN	A	A	
345	W2	3-0	7-0	1.75	STAIN	SINGLE	20 MIN	A	A1	
346	W	3-0	7-0	1.75	STAIN	SINGLE	C LABEL	A	A	

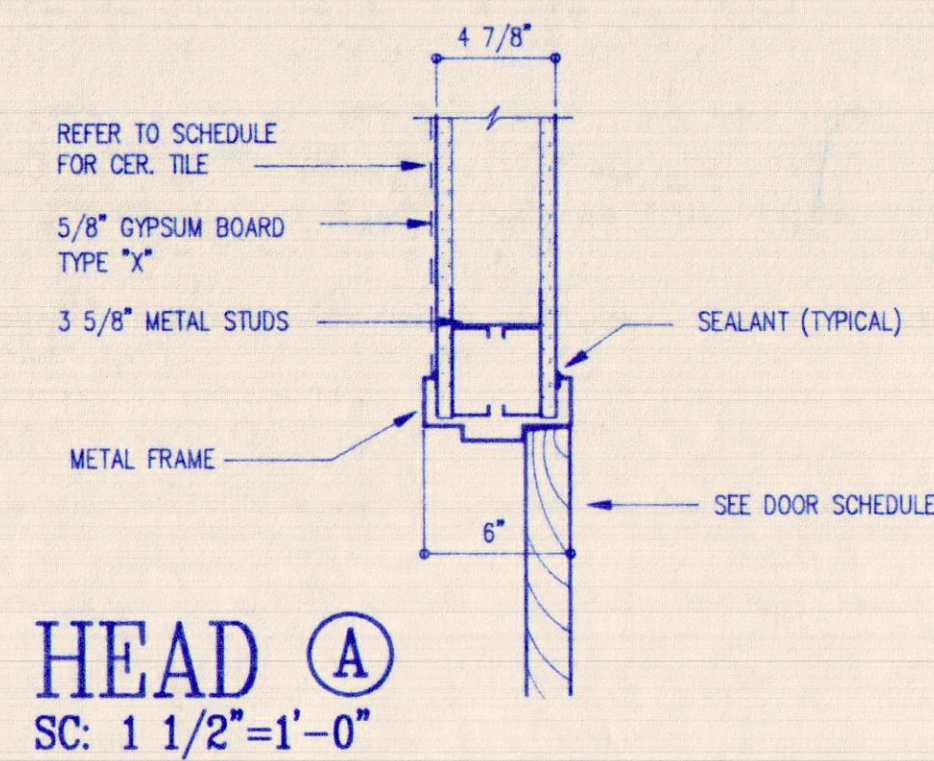


HEAD A
SC: 1 1/2"=1'-0"

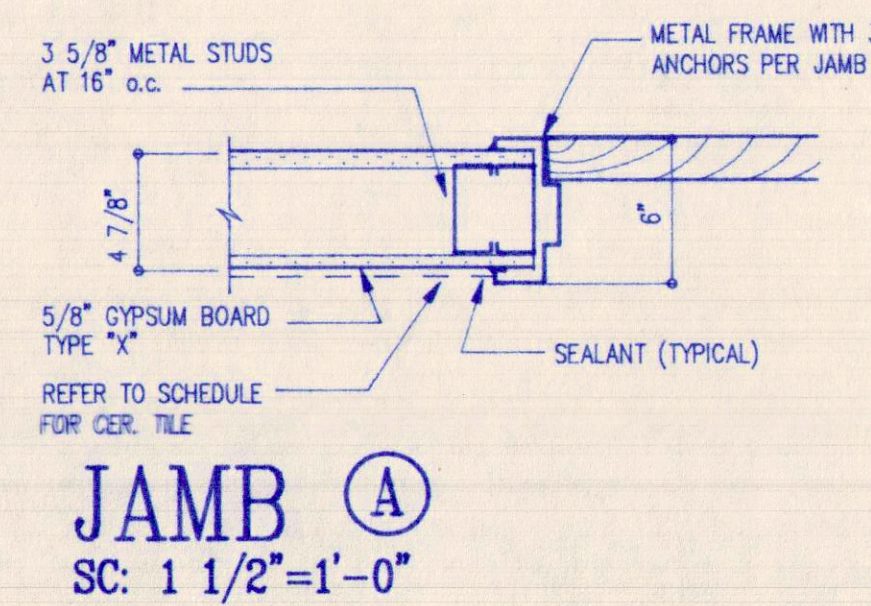


JAMB A
SC: 1 1/2"=1'-0"

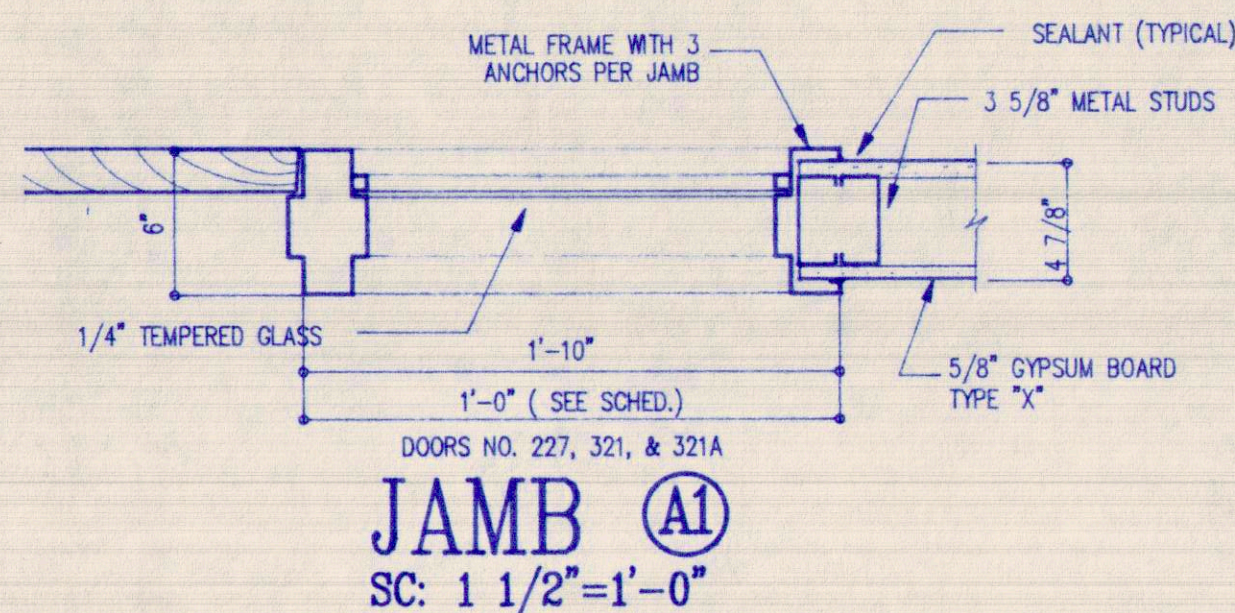


JAMB A1
SC: 1 1/2"=1'-0"

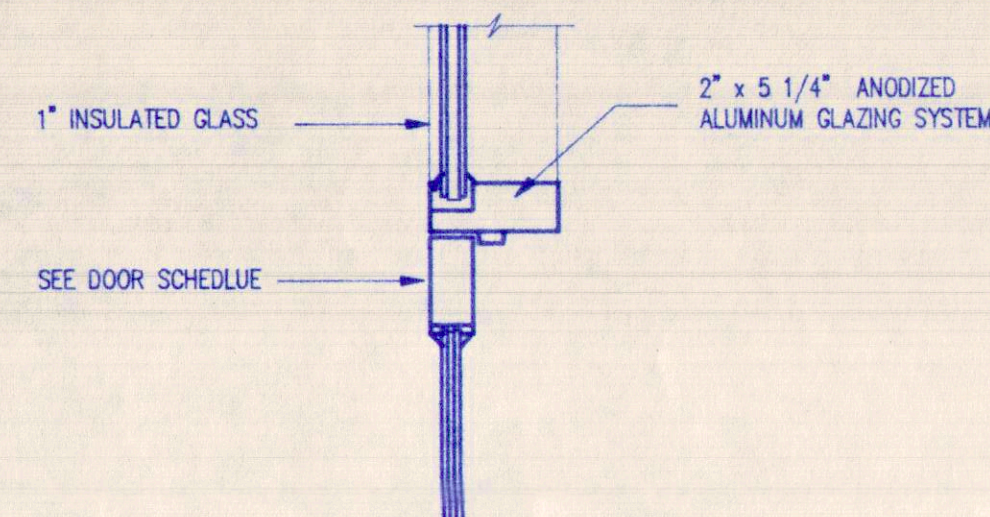


HEAD F
SC: 1 1/2"=1'-0"

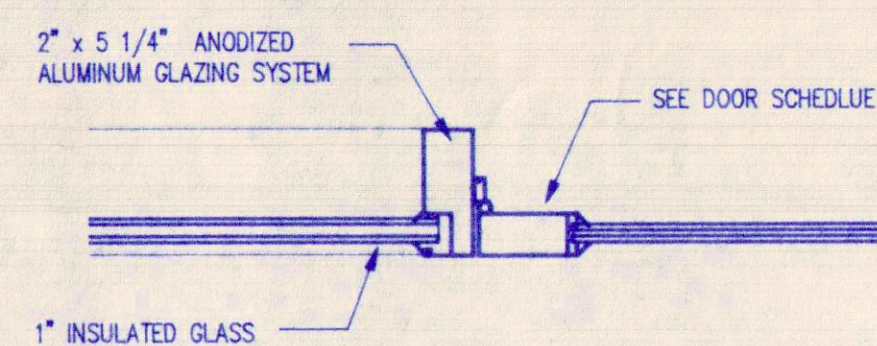


JAMB F
SC: 1 1/2"=1'-0"

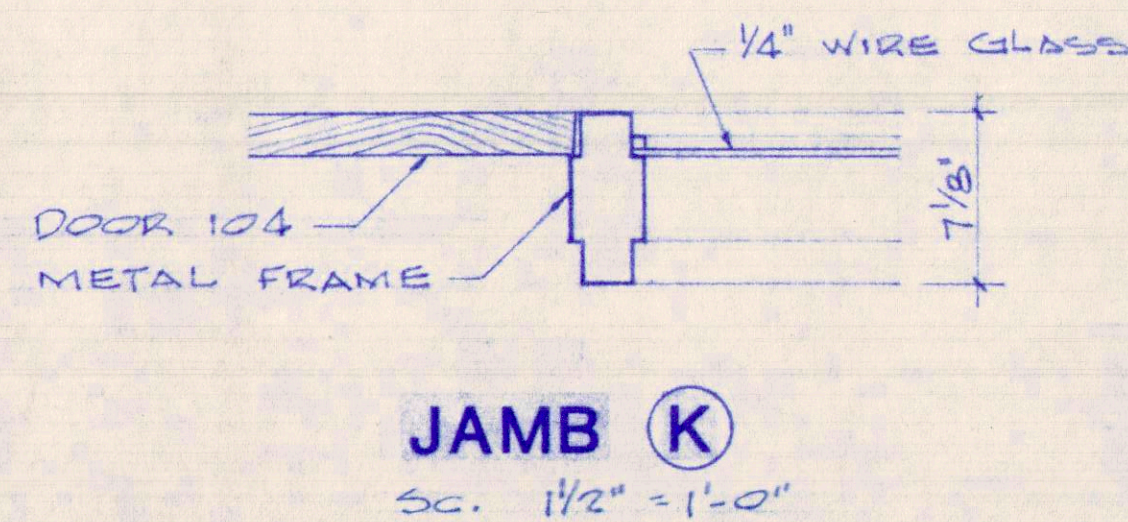


JAMB K
SC: 1 1/2"=1'-0"

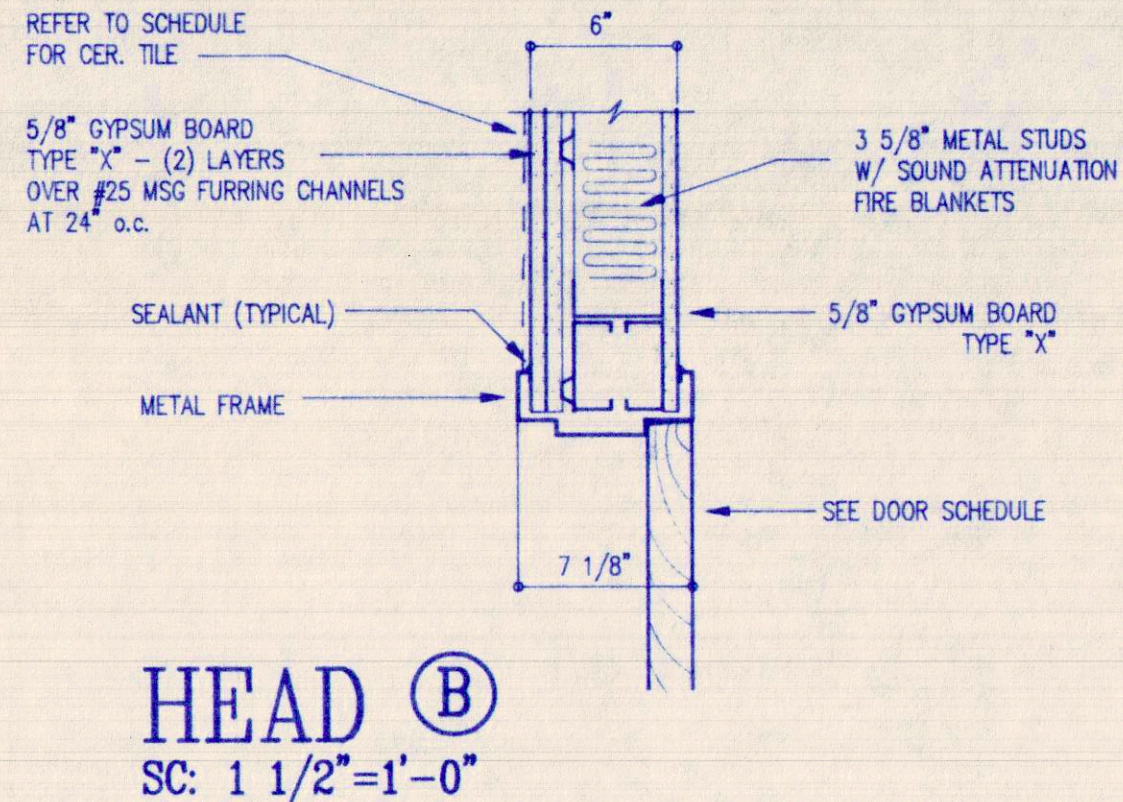


HEAD B
SC: 1 1/2"=1'-0"

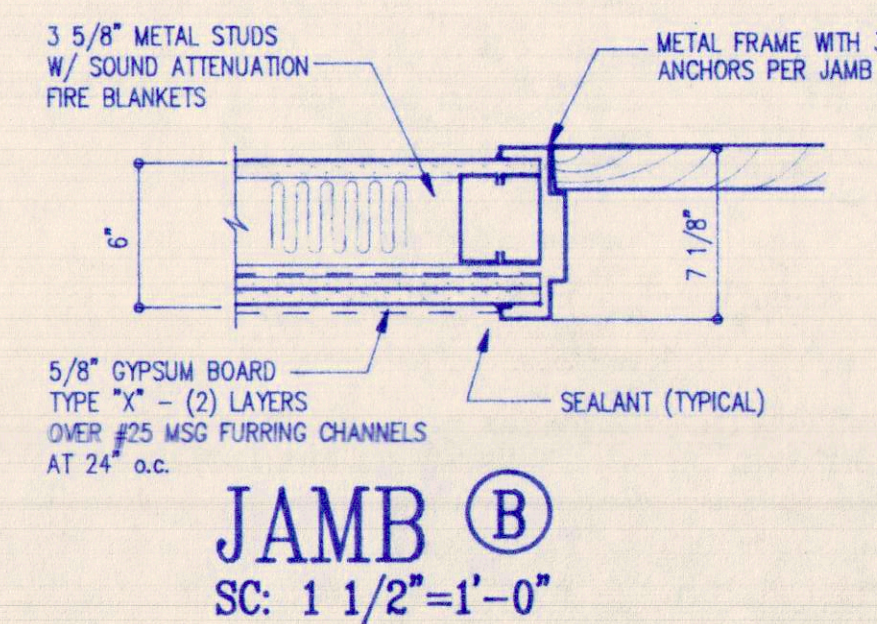


JAMB B
SC: 1 1/2"=1'-0"

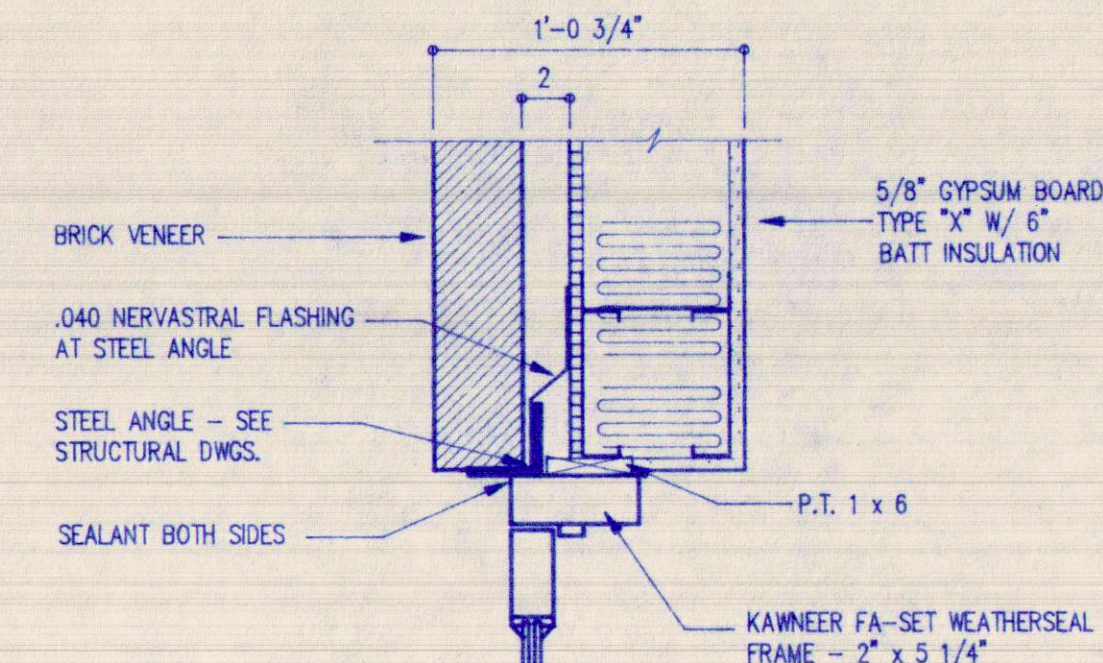


HEAD G
SC: 1 1/2"=1'-0"

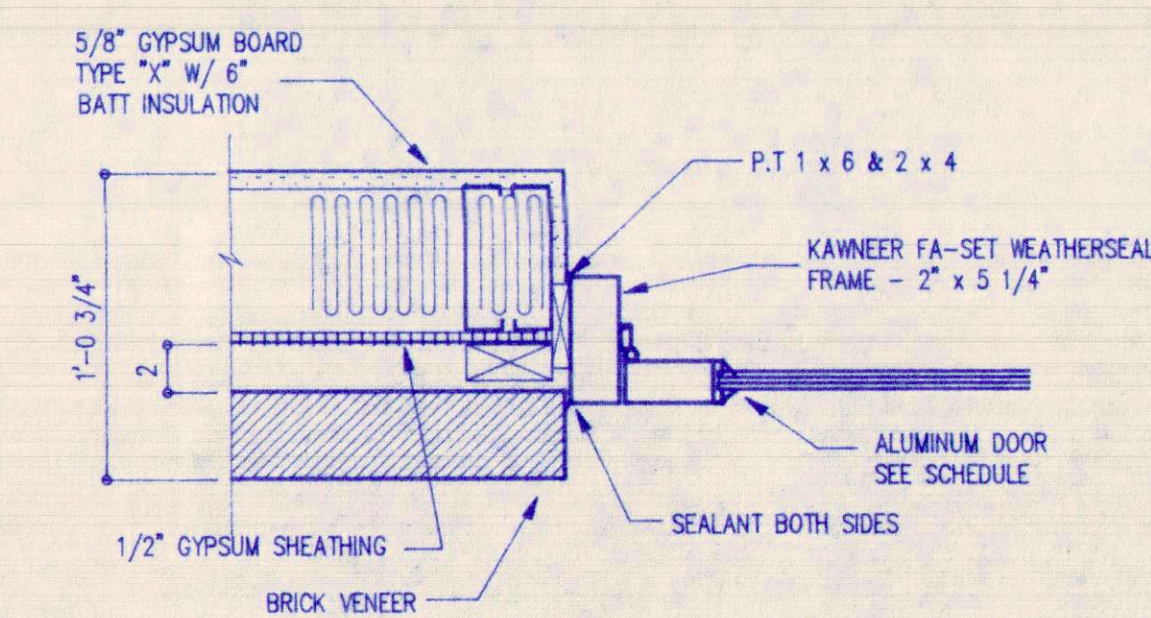


JAMB G
SC: 1 1/2"=1'-0"

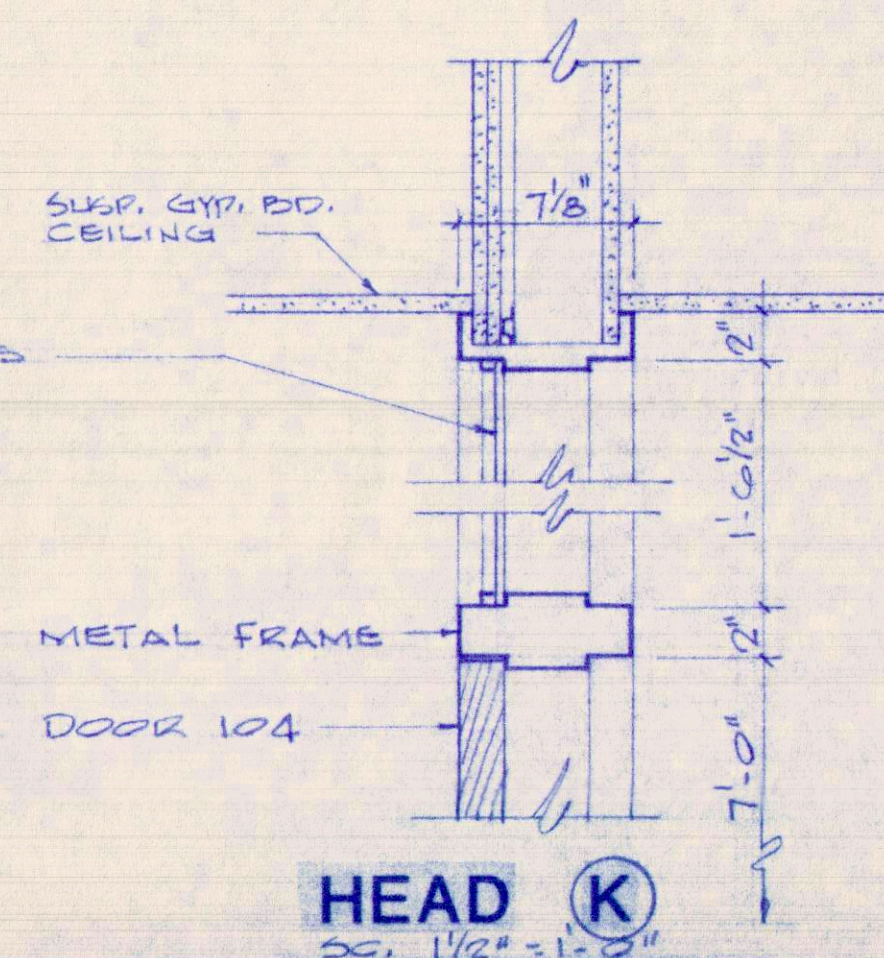


HEAD K
SC: 1 1/2"=1'-0"

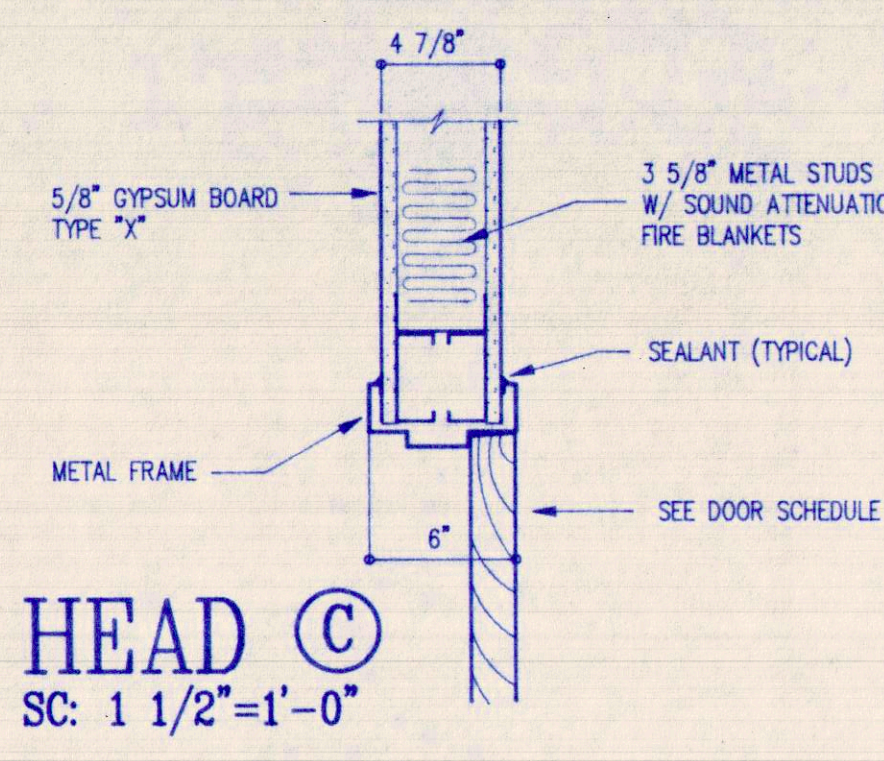


HEAD C
SC: 1 1/2"=1'-0"

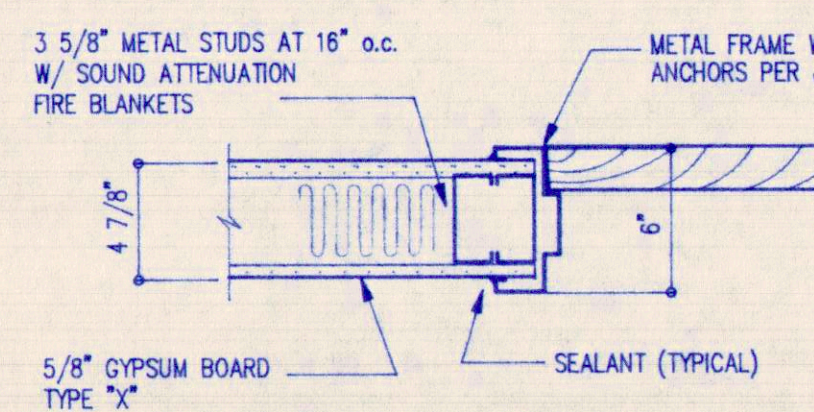


JAMB C
SC: 1 1/2"=1'-0"

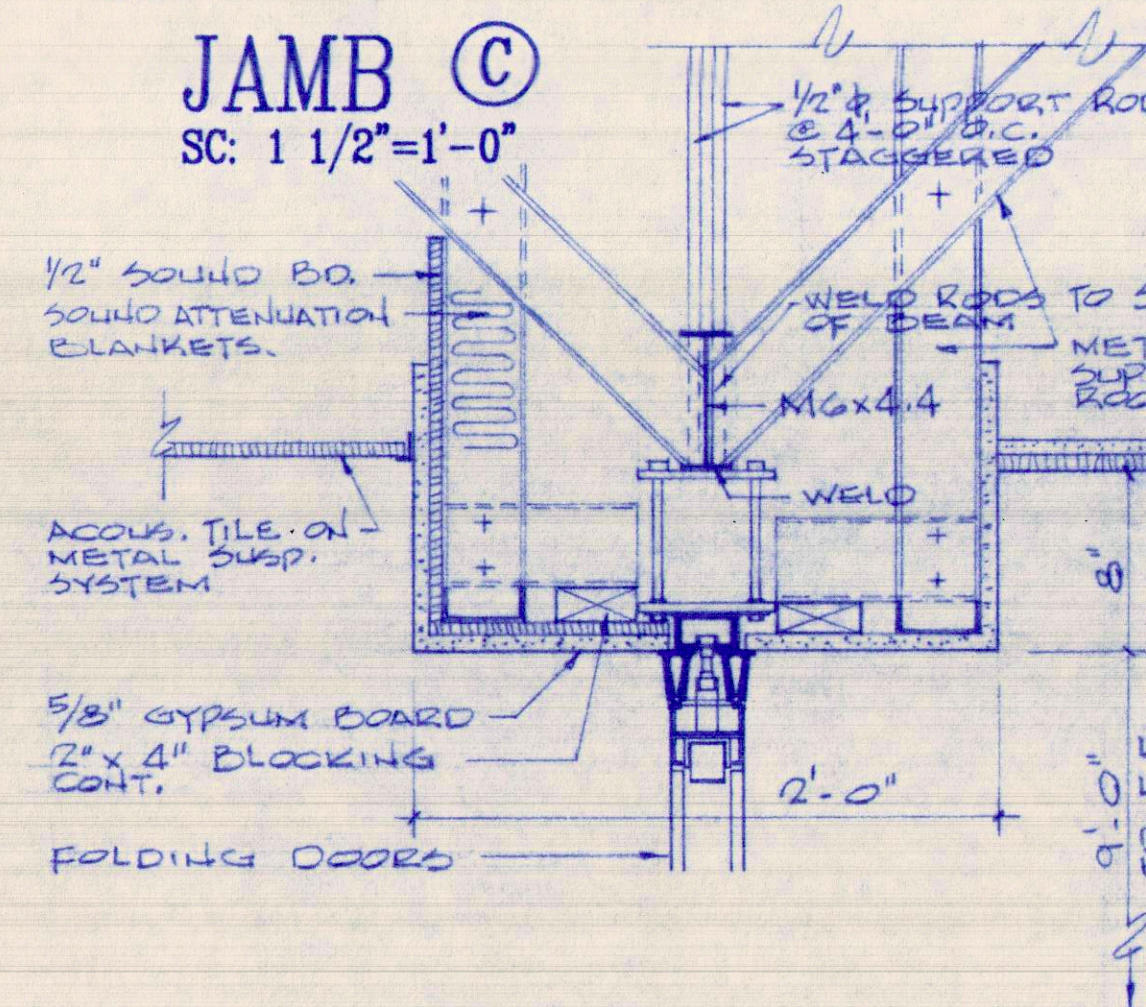


HEAD H
SC: 1 1/2"=1'-0"

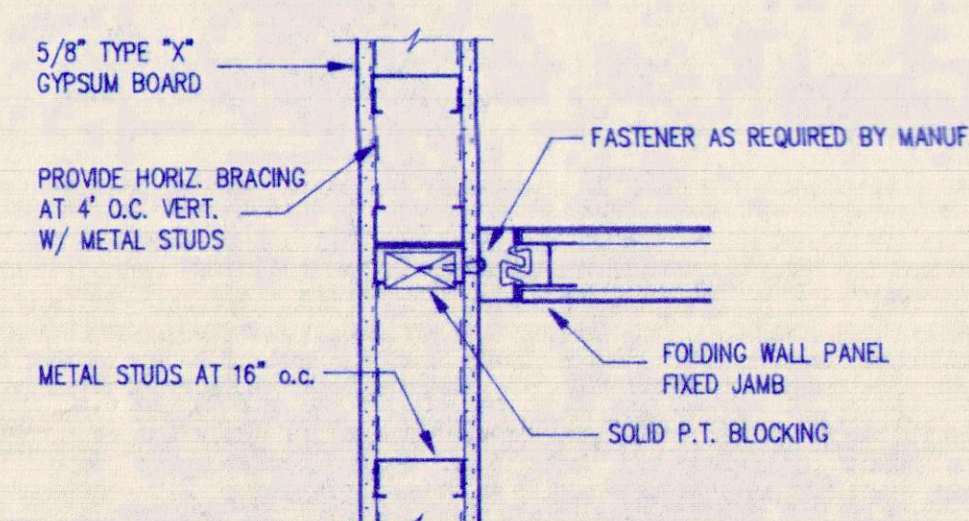


JAMB H
SC: 1 1/2"=1'-0"

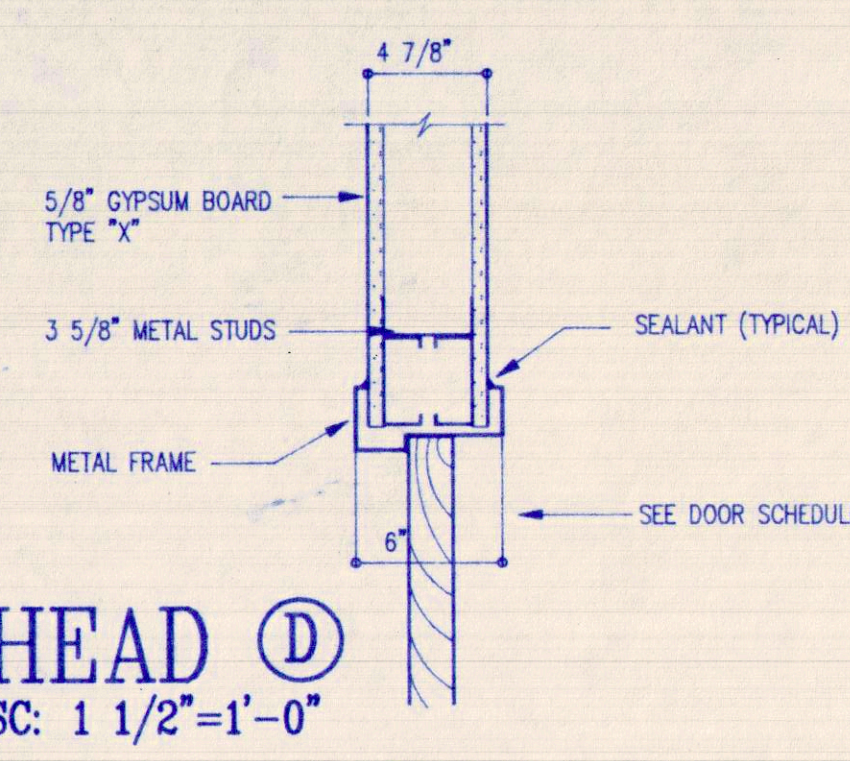


HEAD D
SC: 1 1/2"=1'-0"

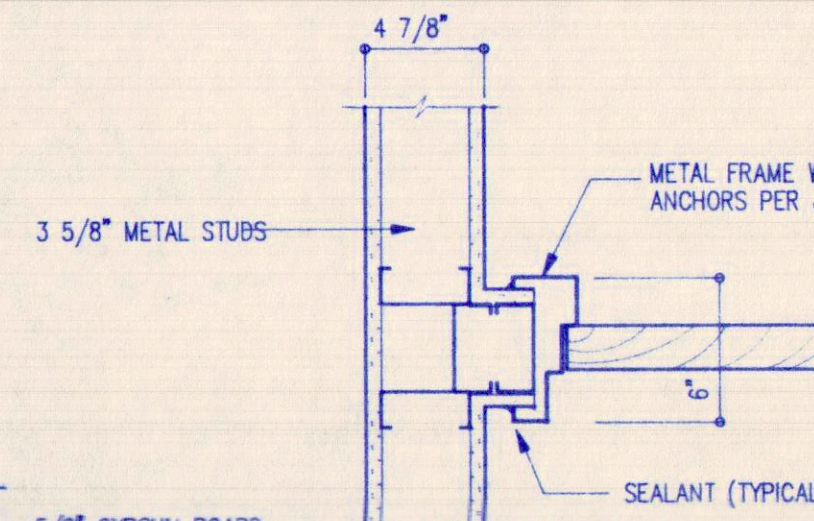


JAMB D
SC: 1 1/2"=1'-0"

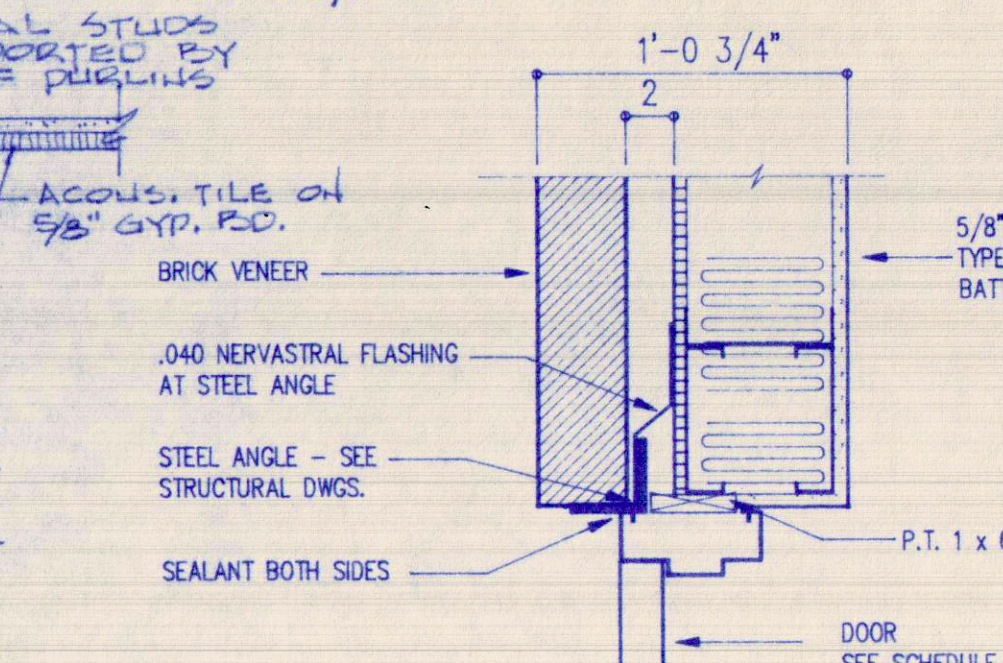


HEAD I
SC: 1 1/2"=1'-0"

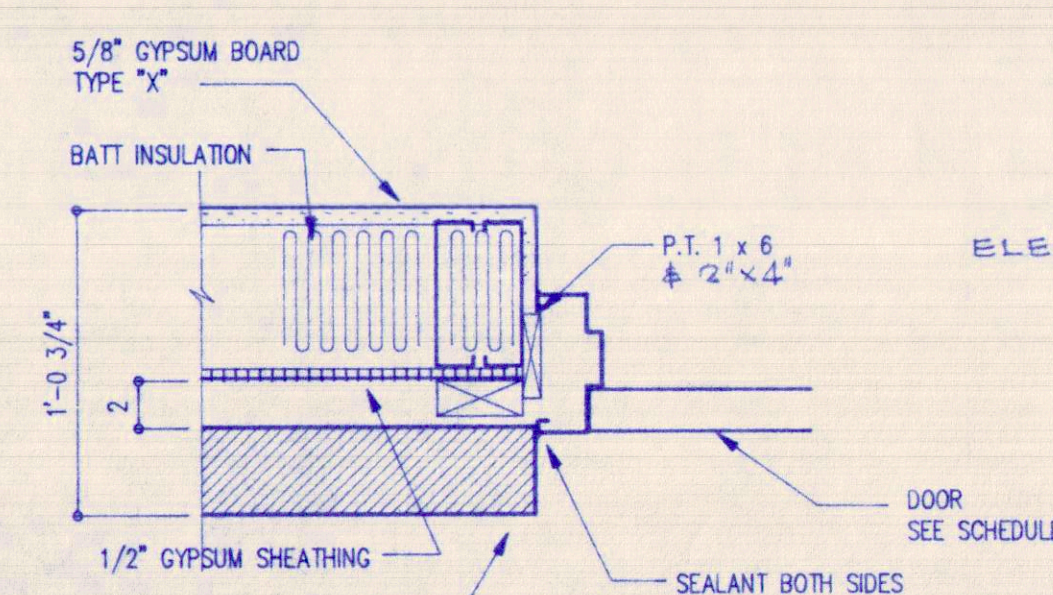


JAMB I
SC: 1 1/2"=1'-0"

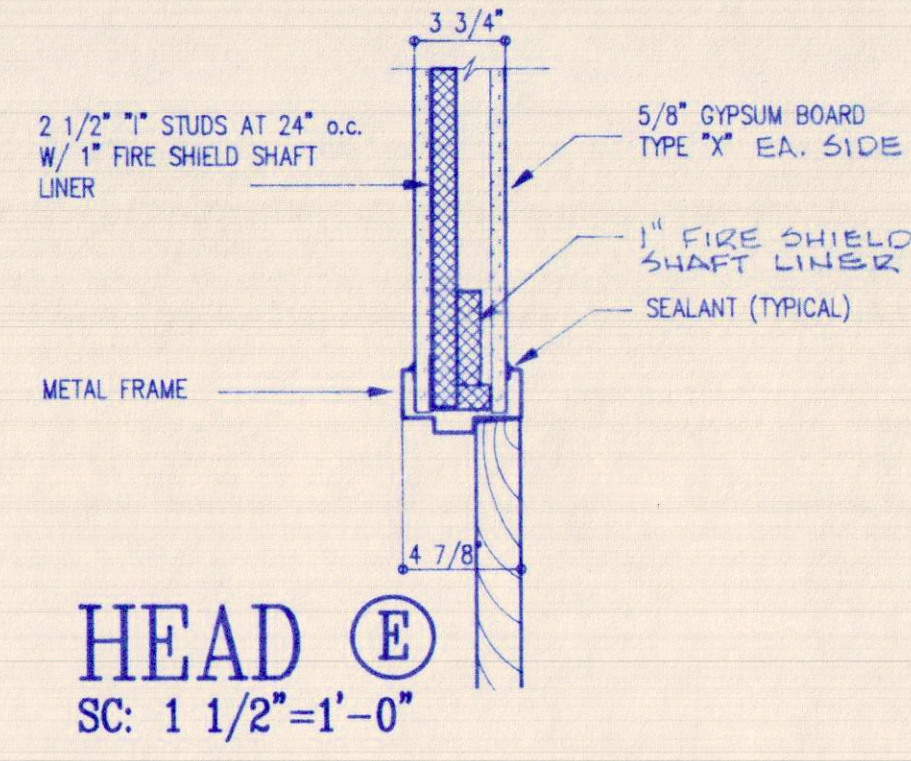


HEAD E
SC: 1 1/2"=1'-0"

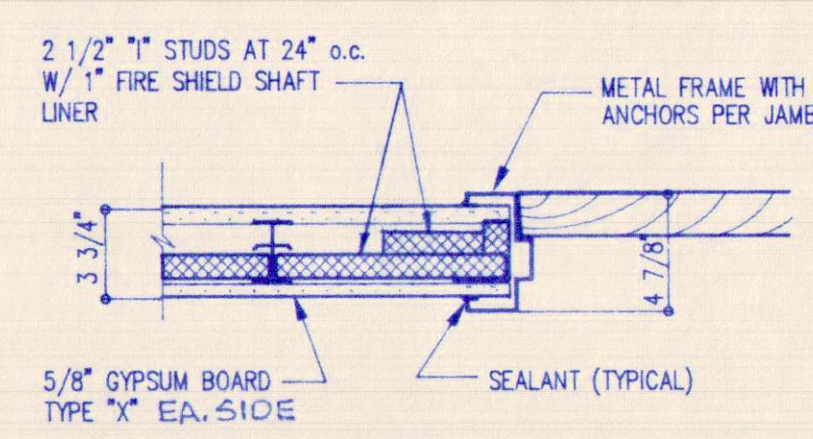


JAMB E
SC: 1 1/2"=1'-0"

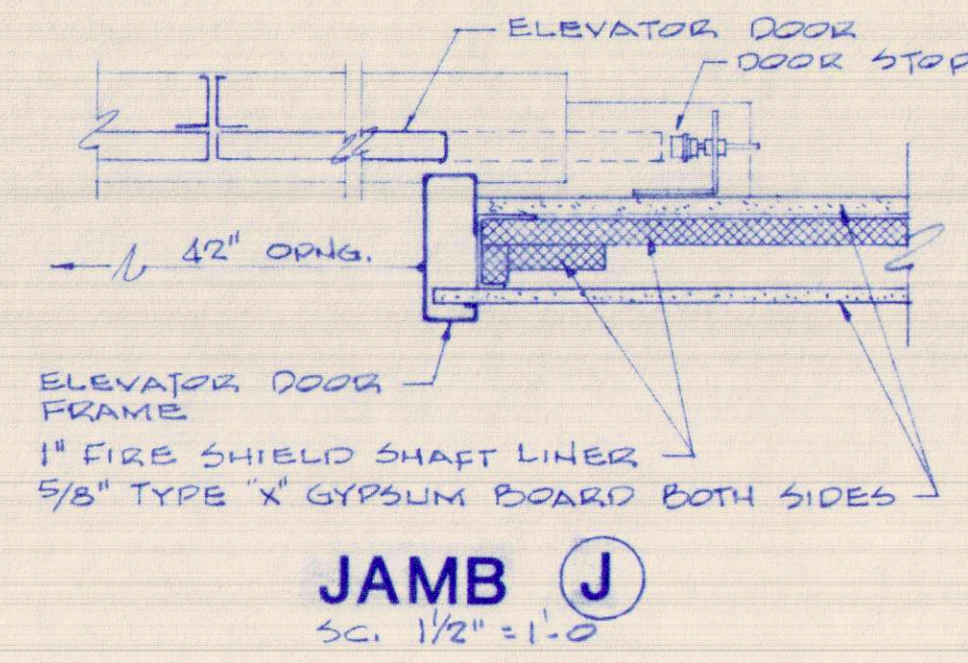

JAMB J
SC: 1 1/2"=1'-0"

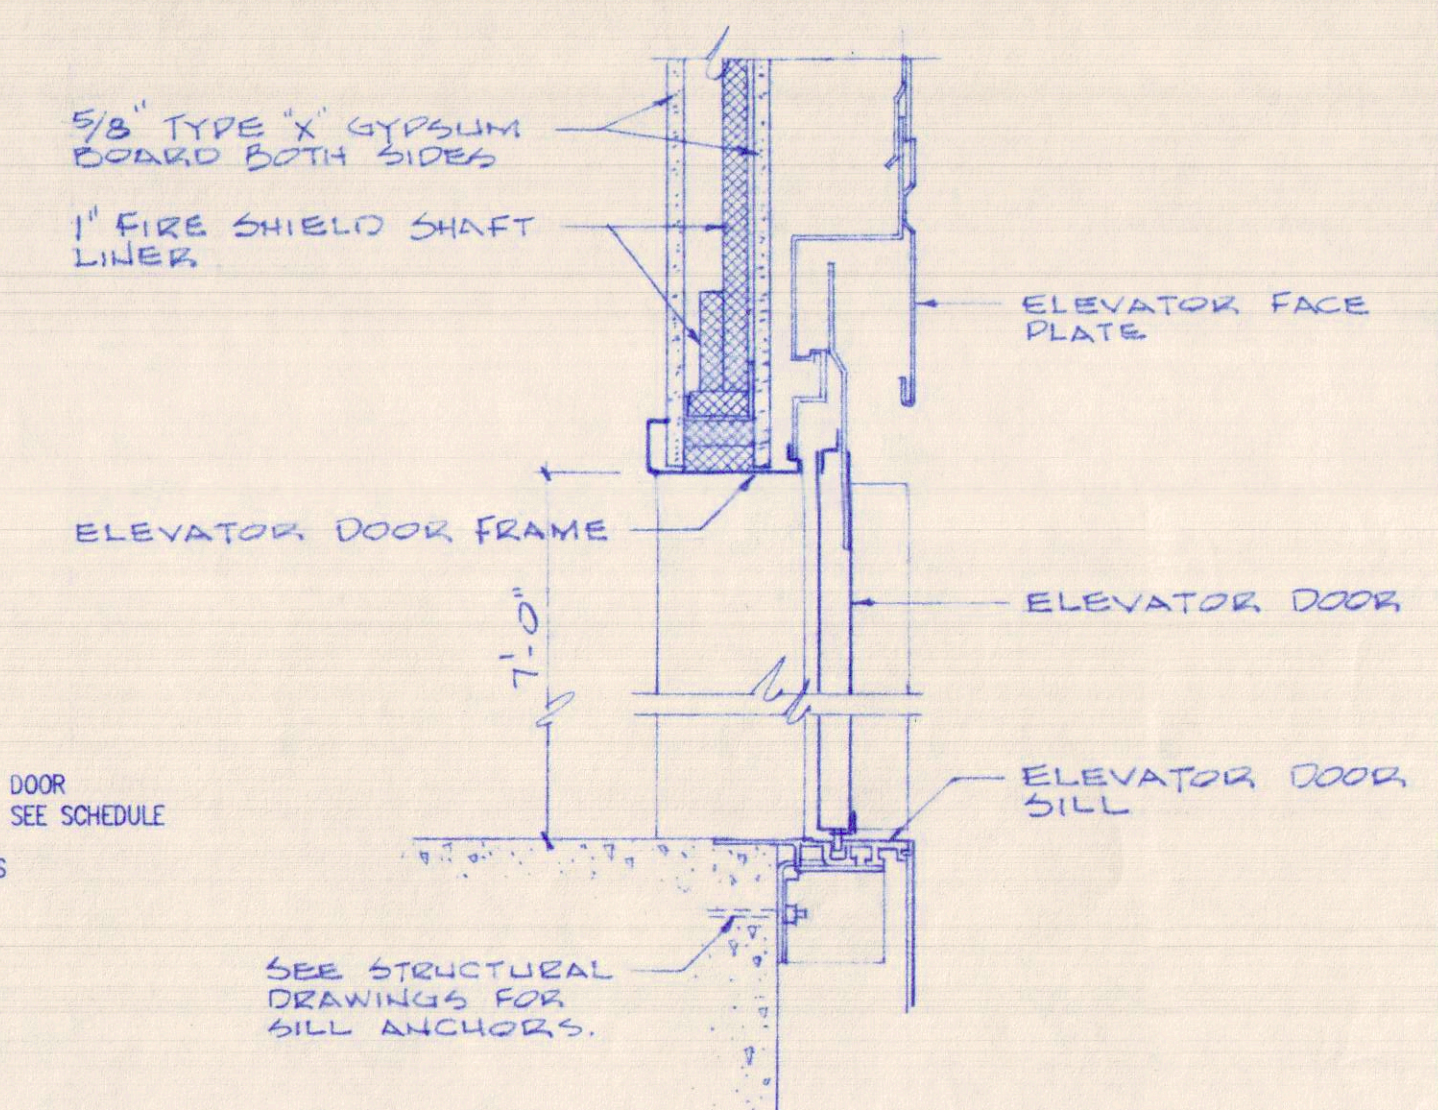


HEAD & SILL J
SC: 1 1/2"=1'-0"

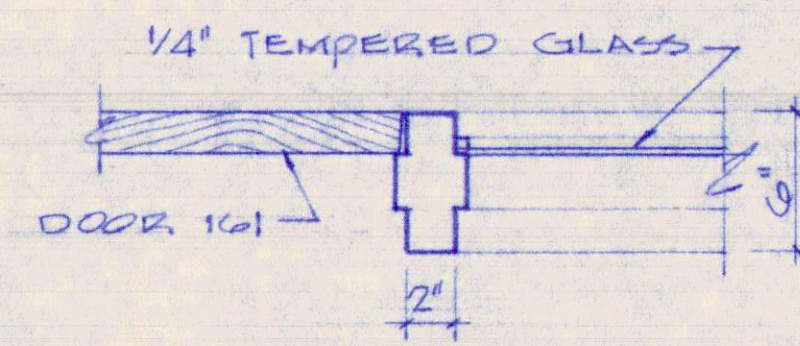

JAMB L
SC: 1 1/2"=1'-0"


DATE	9-5-91
REVISIONS	
OF FLORIDA Professional Seal 8424 REGISTERED ARCHITECT NORMAN GROSS & ASSOCIATES architecture • planning • design 423 West Beach Drive Panama City, Florida 32402 (904) 785-5405	
SMITH BOZARTH FULLER Architects & Planners, P.A. 4424 Grace Avenue Panama City, Florida SHEET TITLE PHASE III DOCUMENTS BAY COUNTY SCHOOL BOARD ADMINISTRATIVE OFFICE BUILDING Panama City, Florida	
DRAWN BY:	CHECKED BY:
PROJECT NUMBER	9020
DEVELOPMENT NUMBER	
SHEET NO.	A18

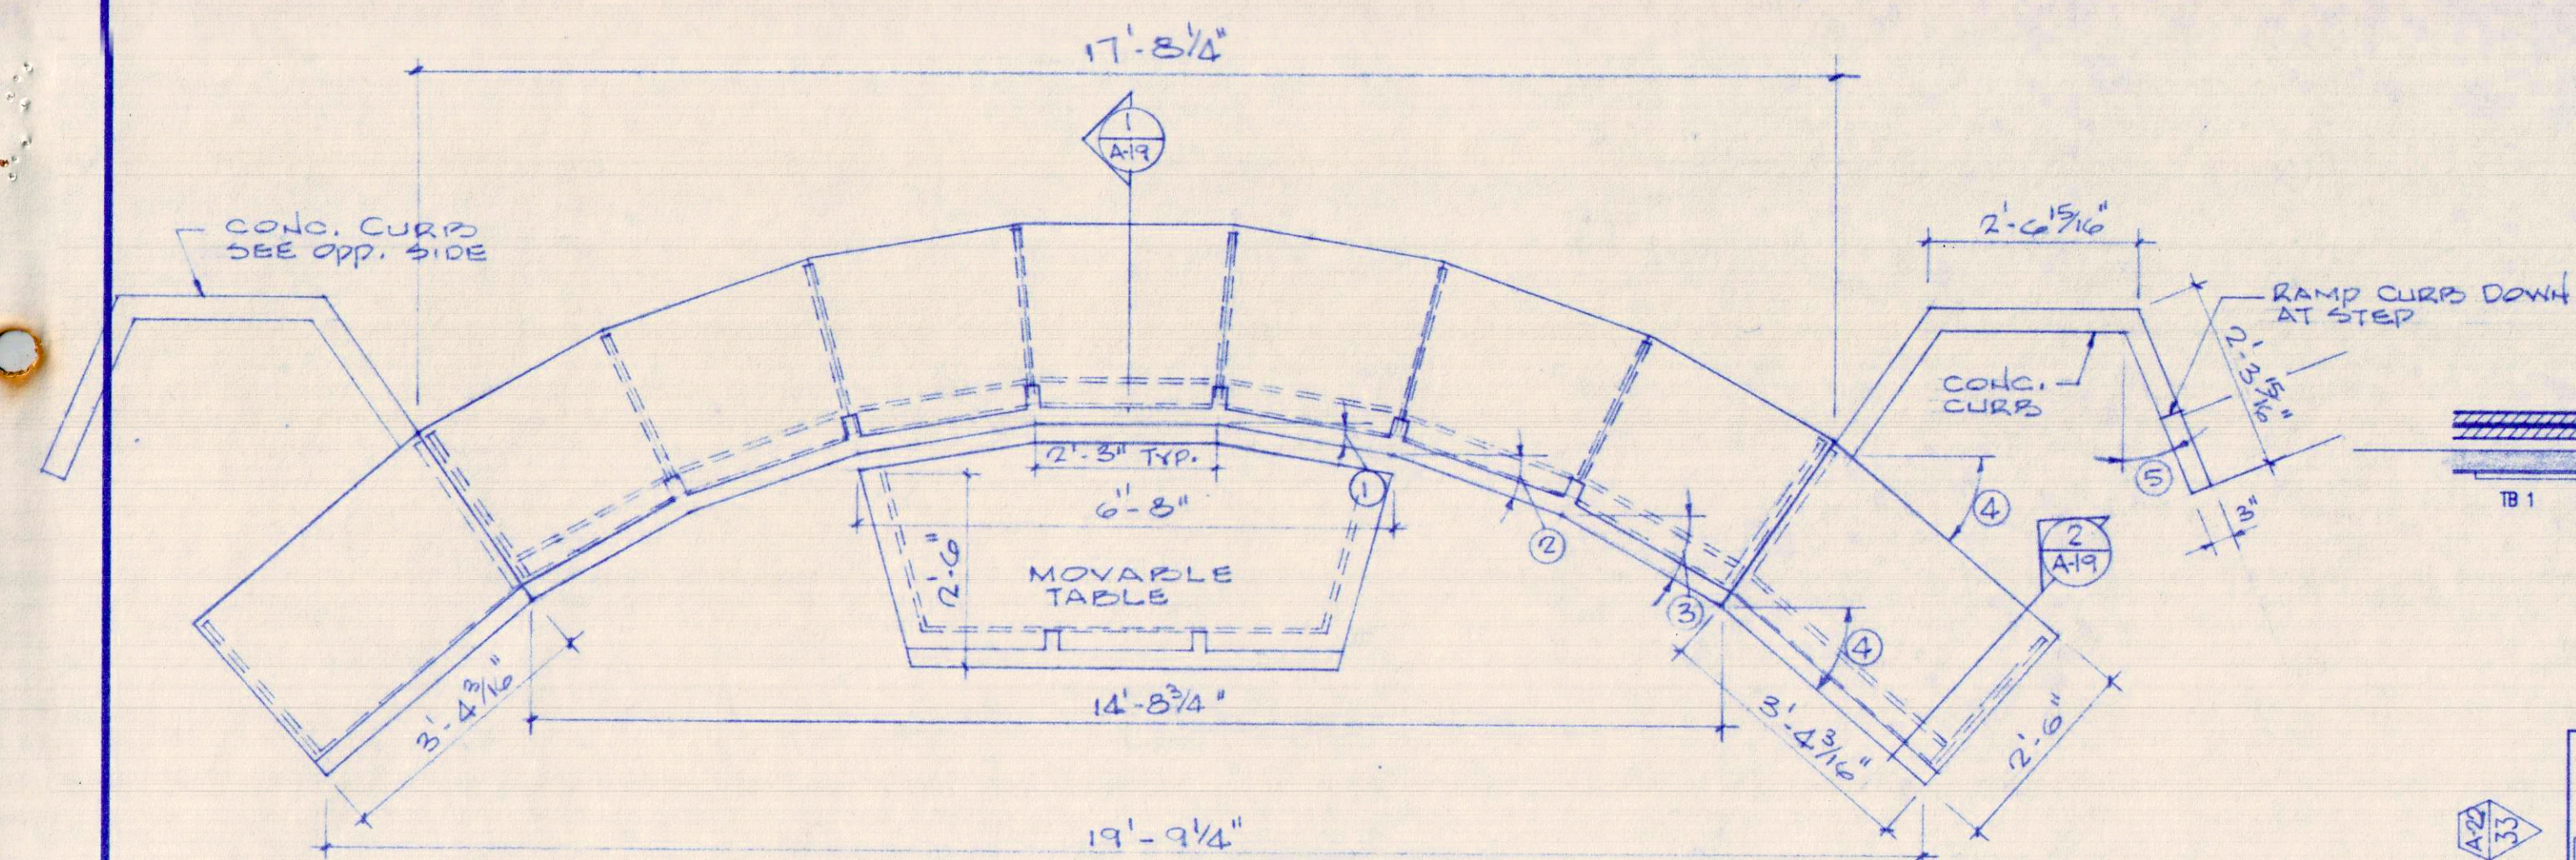

PLAN OF BOARD TABLE


SCALE $1/2" = 1'-0"$

- ① $11^{\circ} 34' 34''$
- ② $20^{\circ} 36' 36''$
- ③ $30^{\circ} 56' 14''$
- ④ $41^{\circ} 15' 52''$
- ⑤ $22^{\circ} 30' 0''$

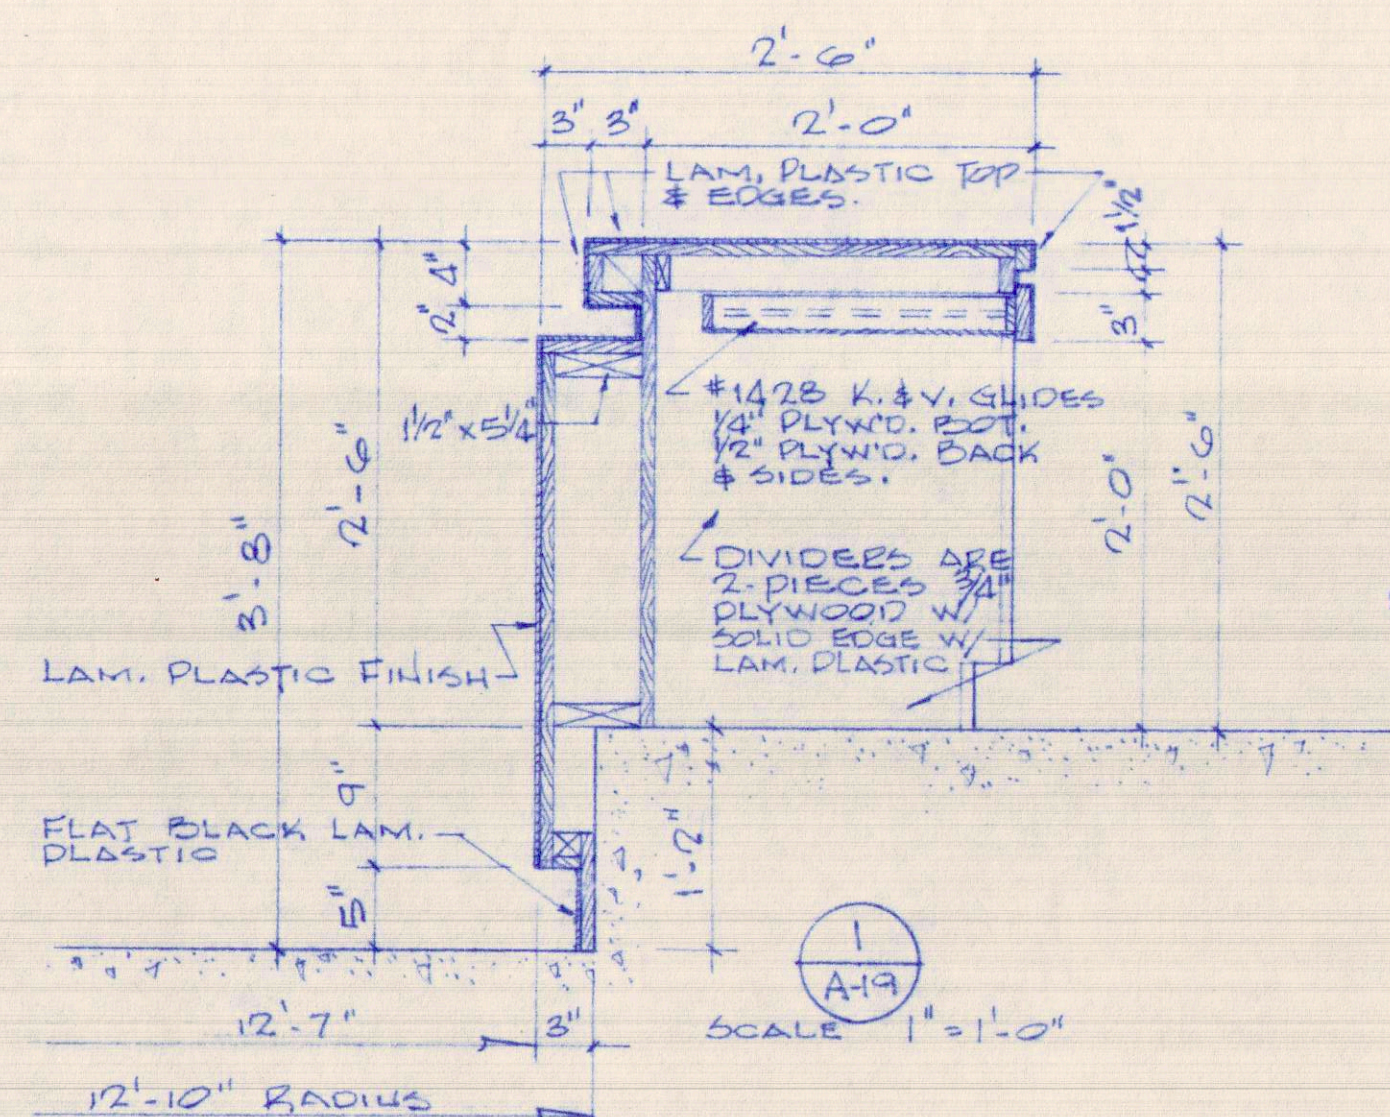


BOARD ROOM
RAMP HANDRAIL DETAIL

SCALE: 3" = 1'-0"

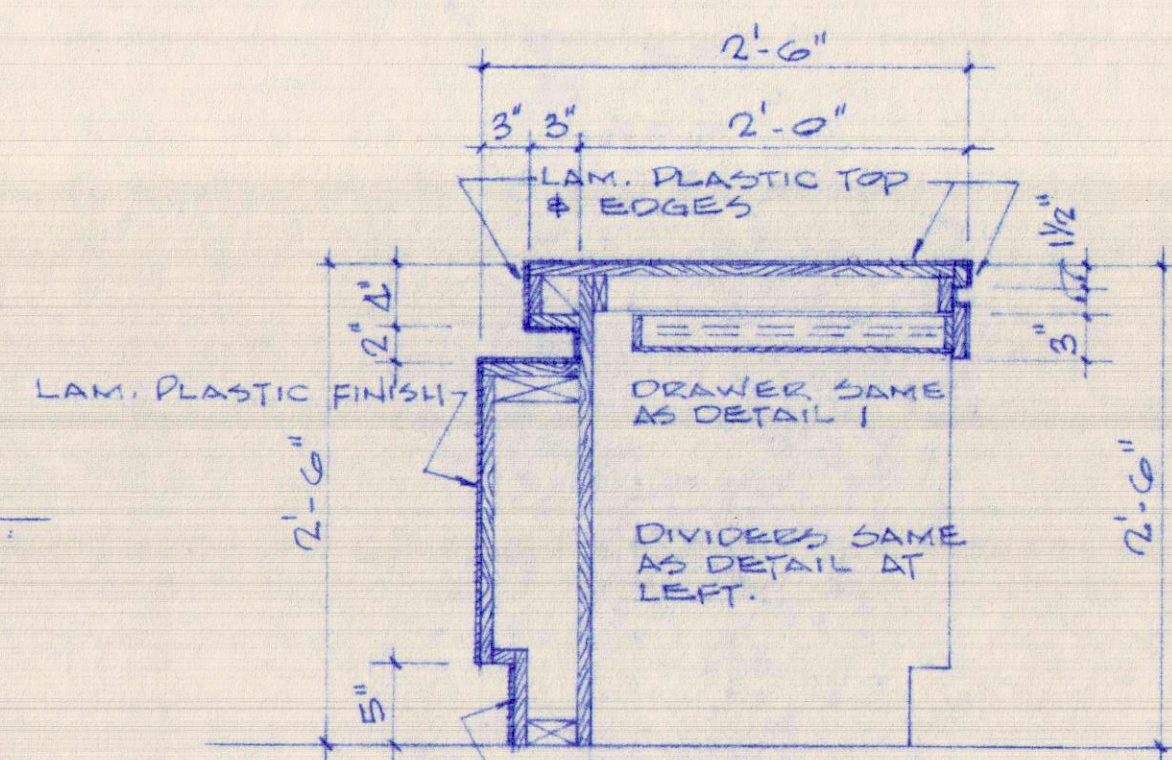



2
A-19
SCALE 1" = 1'-0"

SCALE $\textcircled{\text{A-14}}$ 1" = 1'-0"

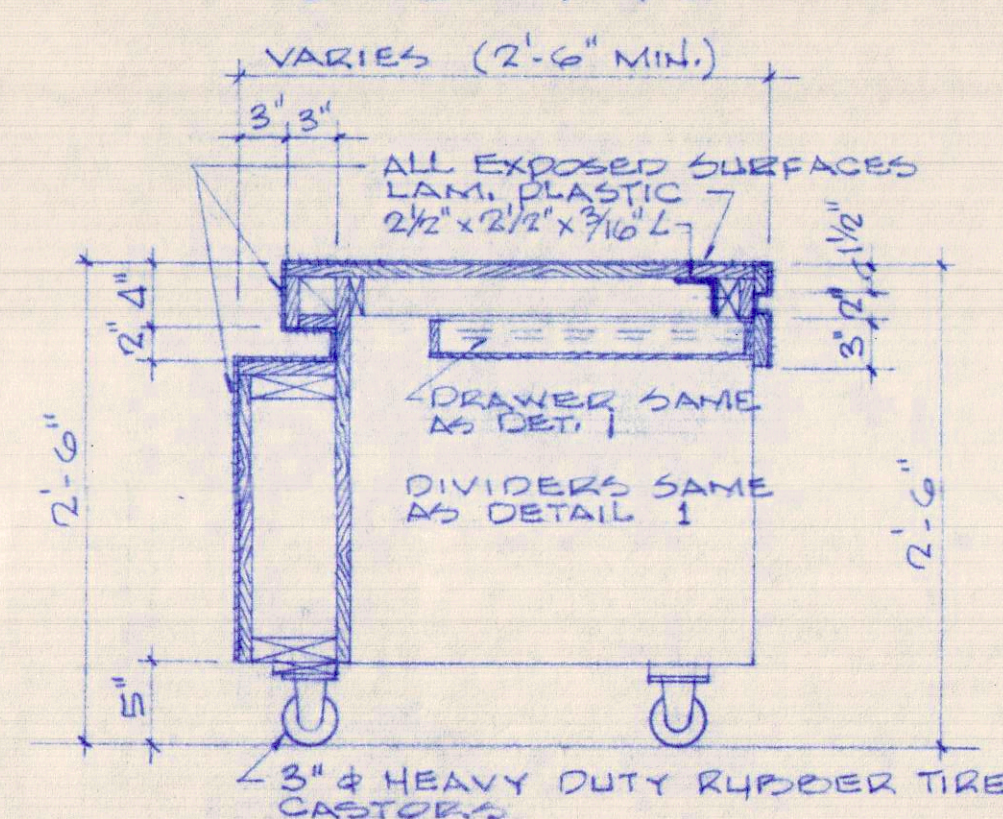


3
A-19
SCALE 1" = 1'-0"

SCALE $\textcircled{A-19}$ $1'' = 1'-0''$

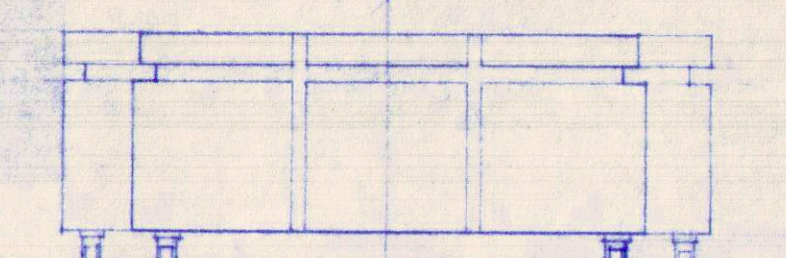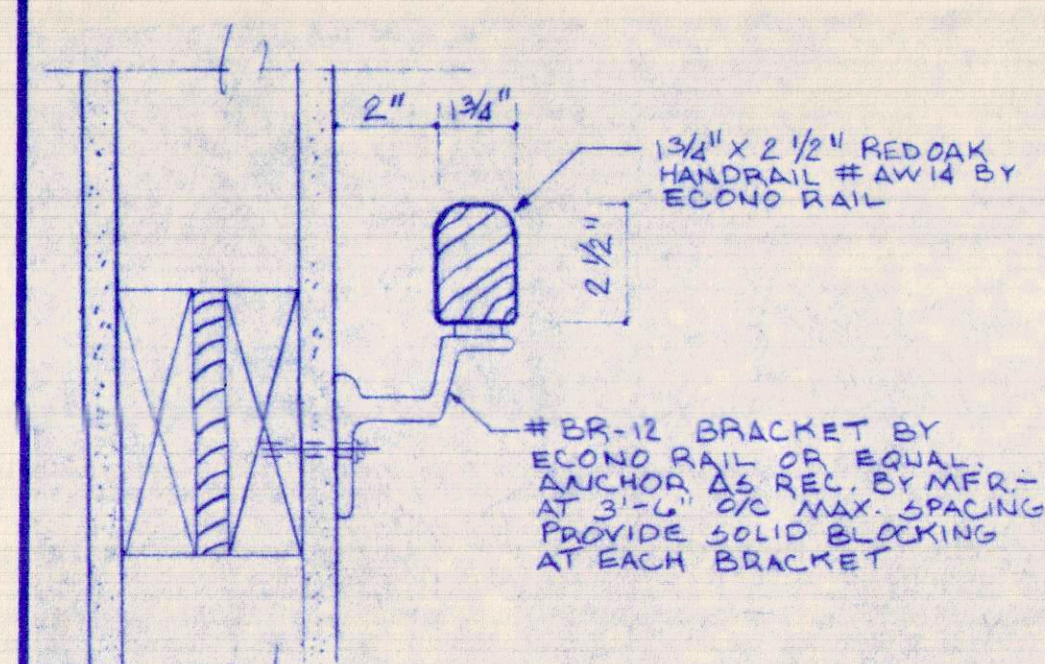


ELEVATION OF MOVABLE TABLE

SCALE: $\frac{1}{2}'' = 1'-0''$

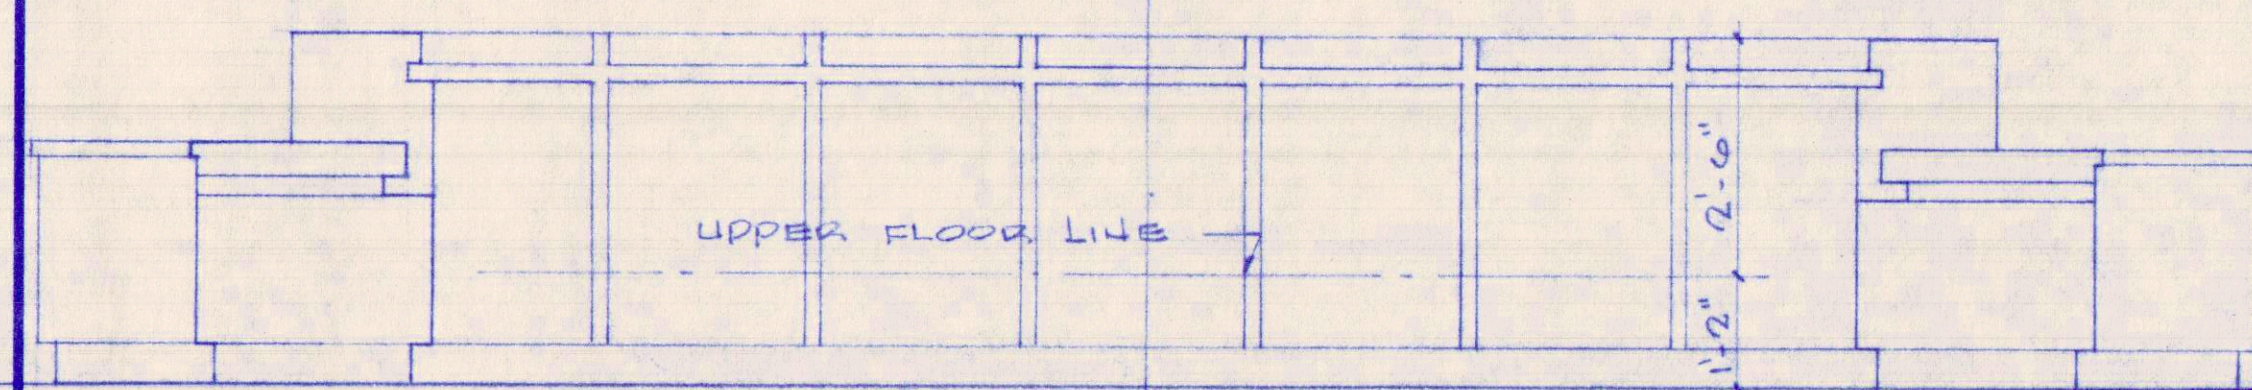

ELEVATION OF BOARD TABLE

SCALE $\frac{1}{2}'' = 1'-0''$

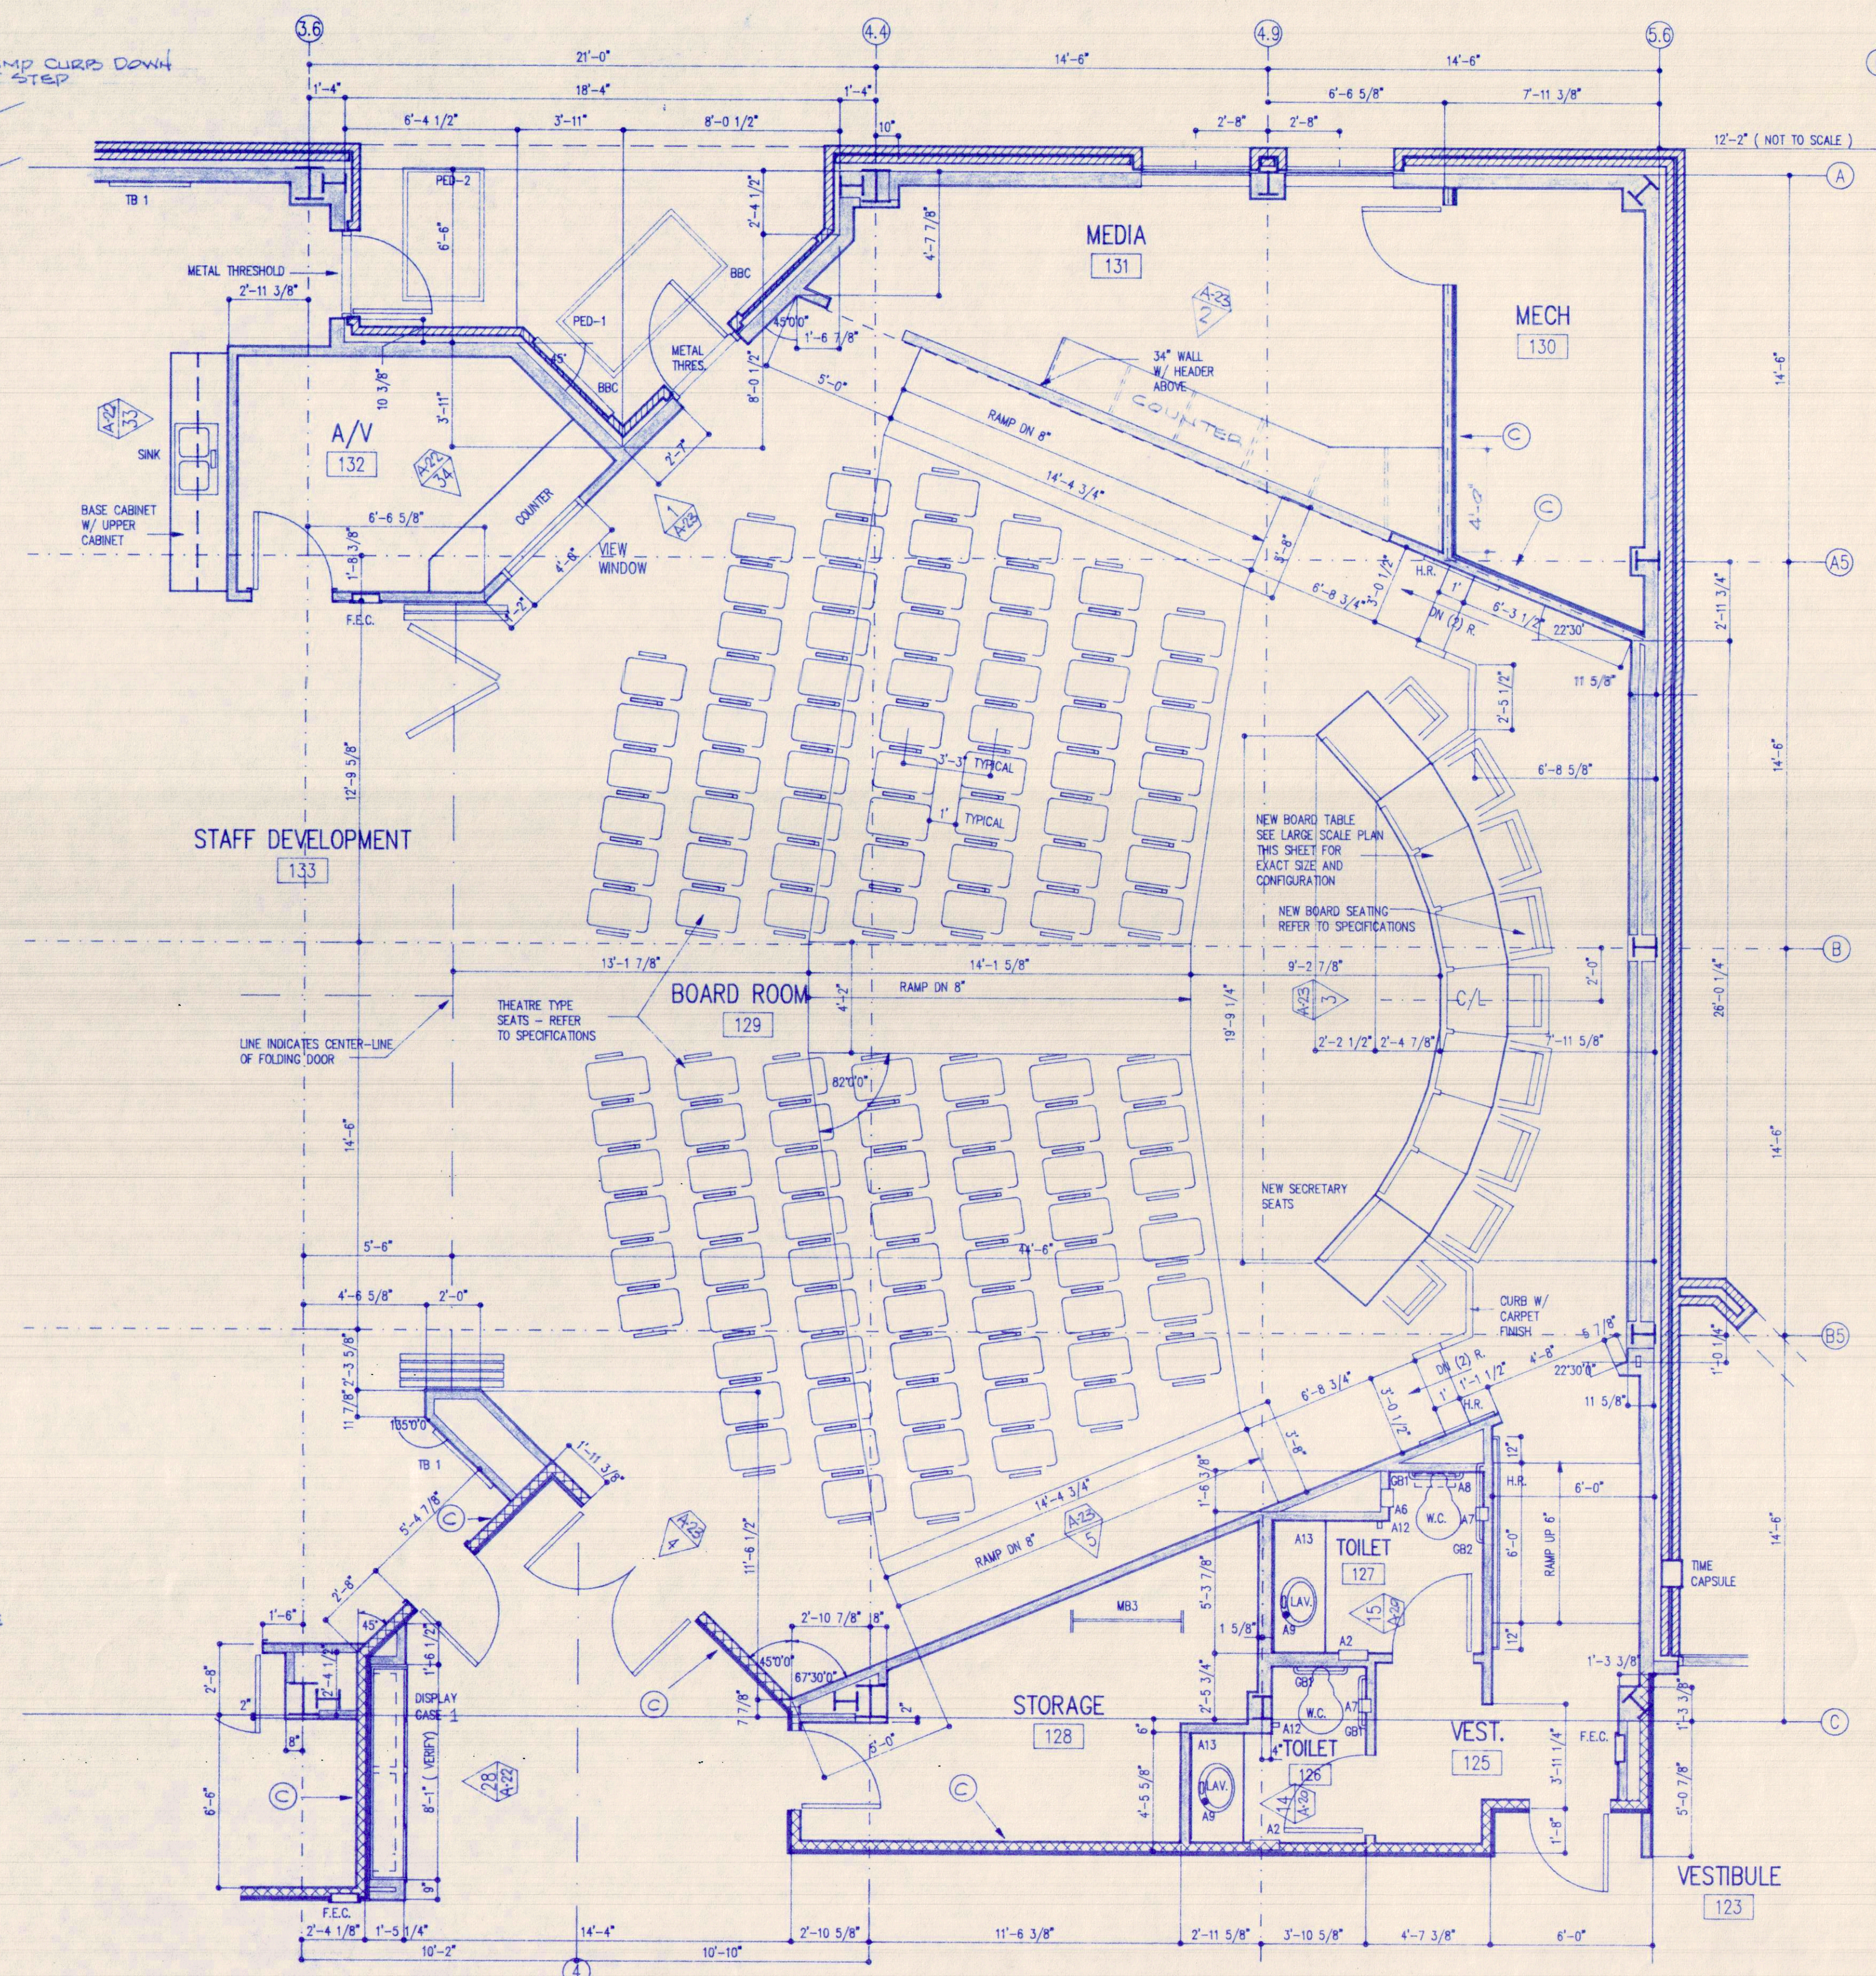

LARGE SCALE PLAN BOARD ROOM

SC: $1/4"=1'-0"$

A
A-19

REVISIONS

NORMAN GROSS & ASSOCIATES
architecture · planning · design

423 West Beach Drive
Panama City, Florida 32402

**SMITH
BOZARTH
FULLER** Architects & Planners, P.A.
442a Grace Avenue Pease City, Florida

PHASE III DOCUMENTS

BAY COUNTY SCHOOL BOARD
ADMINISTRATIVE OFFICE BUILDING

Palmdale, California

DRAWN BY:


DRAWN BY:

PROJECT NUMBER
9020

DEVELOPMENT NUMBER


SHEET NO.

A19

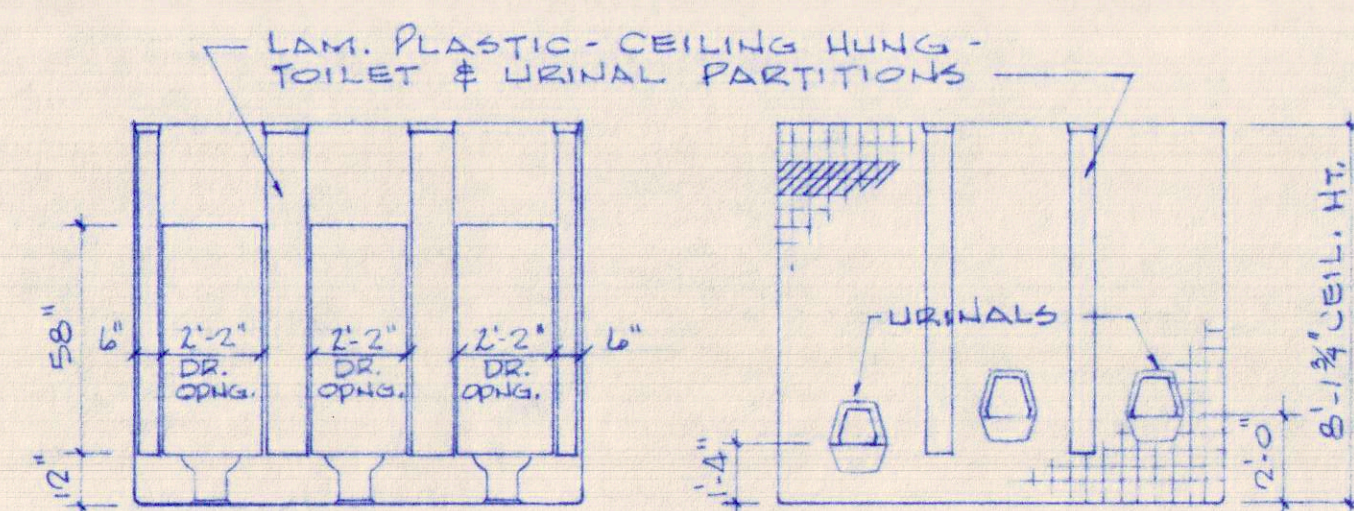


SCALE $\frac{1}{4}" = 1'-0"$


SCALE $\frac{1}{4}" = 1'-0"$

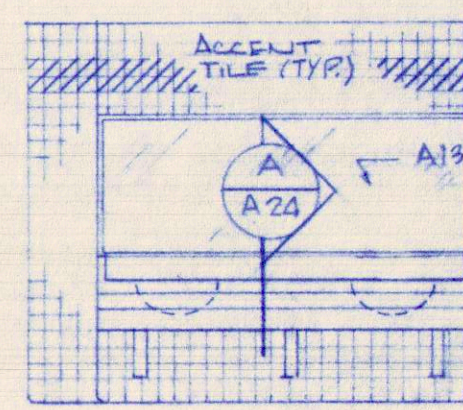


SCALE $\frac{1}{4}" = 1'-0"$

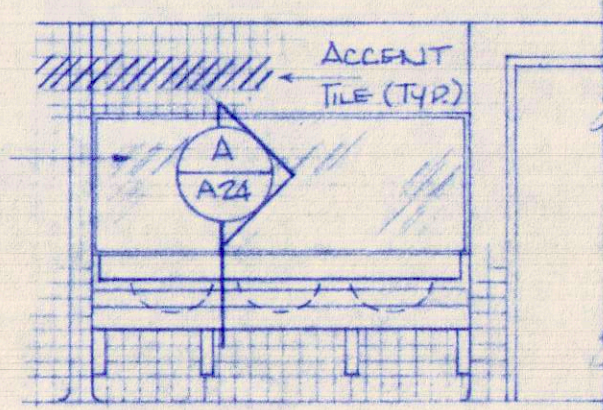

SCALE $\frac{1}{4}" = 1'-0"$

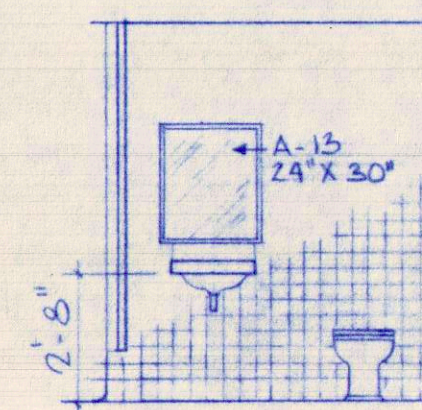


SCALE $\frac{1}{4}" = 1'-0"$

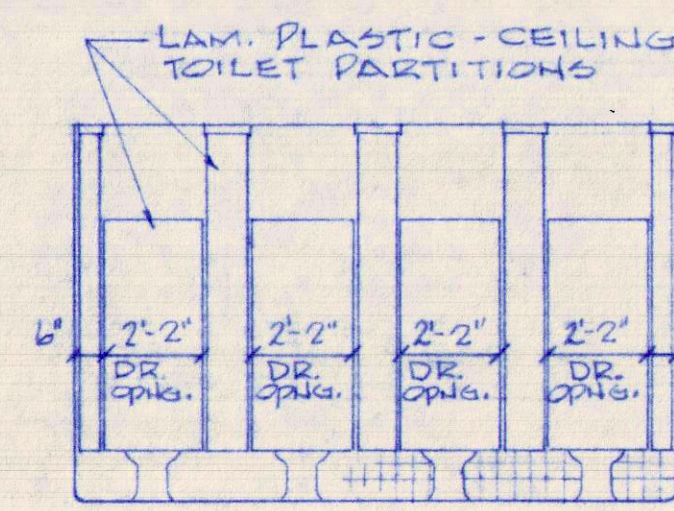


SCALE $\frac{1}{4}" = 1'-0"$


SCALE $\frac{1}{4}" = 1'-0"$

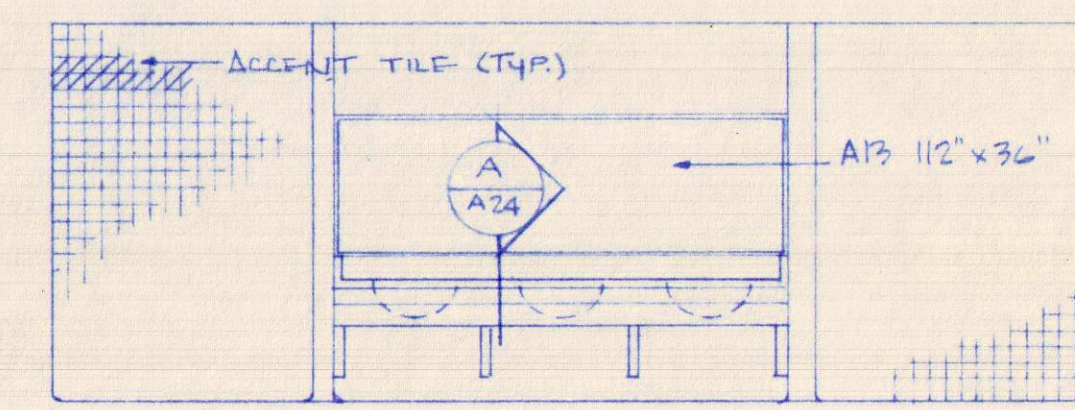


SCALE $\frac{1}{4}" = 1'-0"$

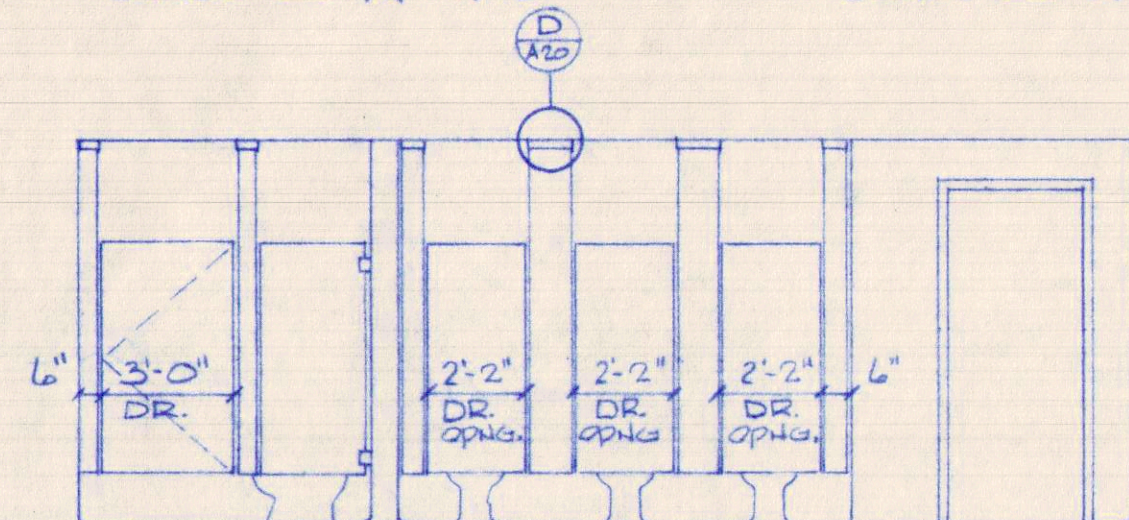


SCALE $\frac{1}{4}" = 1'-0"$

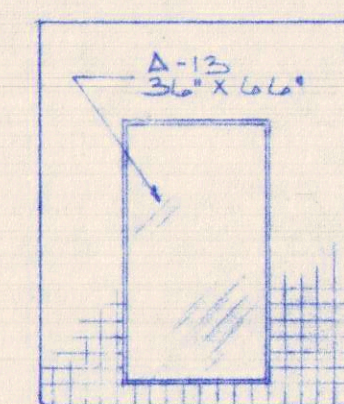


SCALE $\frac{1}{4}" = 1'-0"$

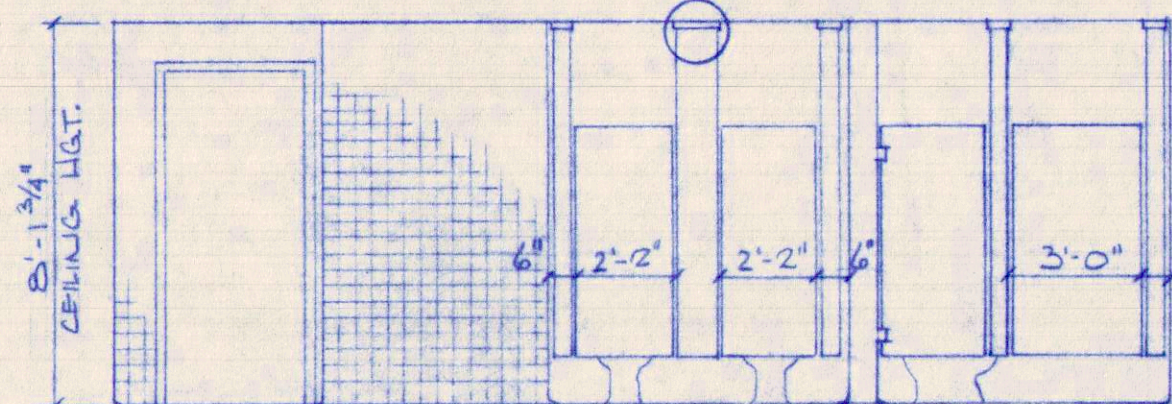

SCALE $\frac{1}{4}" = 1'-0"$

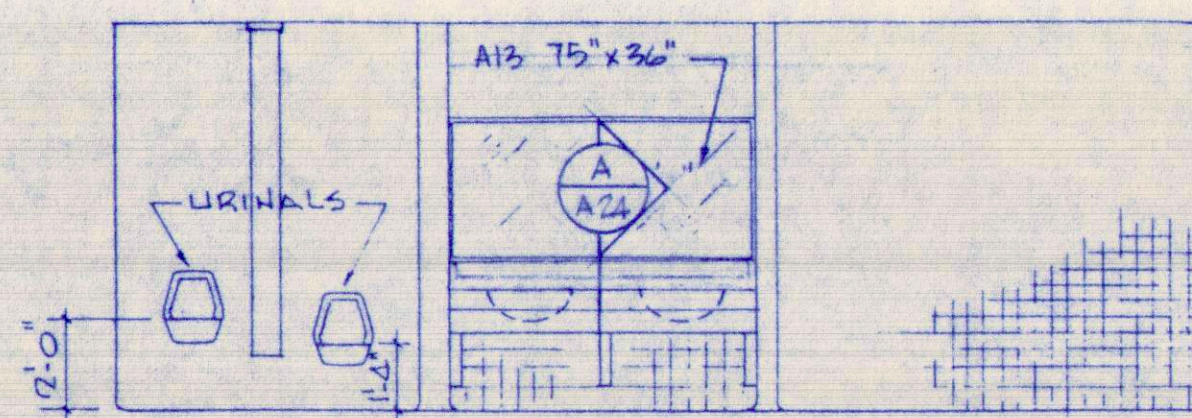



SCALE $\frac{1}{4}" = 1'-0"$

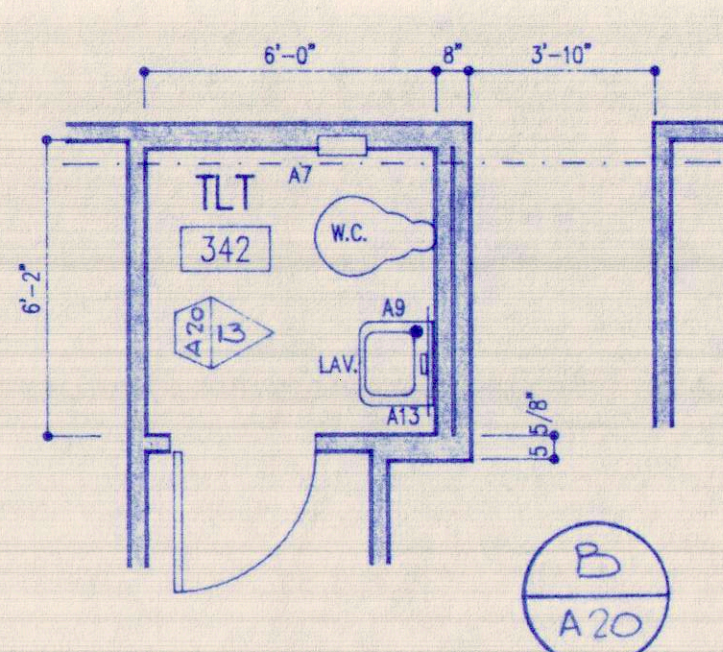


THIRD FLOOR PRIVATE TOILET
 $\frac{1}{4}" = 1'-0"$

MARK	DESCRIPTION	MOUNTING HEIGHT
A1	TOWEL DISPENSER/WASTE (LARGE)	59 3/4" TOP
A2	TOWEL DISPENSER/WASTE (SMALL)	50" TOP
A3	NAPKIN VENDOR	59 3/4" TOP
A4	TISSUE DISPENSER (DOUBLE)	59" TOP
A5	TISSUE DISPENSER (SINGLE)	45" TOP
A6	NAPKIN DISPENSER	33" TOP
A7	TISSUE DISPENSER	36" TOP
A8	SHELF (18")	40" TOP
A9	SOAP DISPENSER	IN LAV.
A10	MOP RACK	64" TOP
A11	SHELF (42")	72" TOP
A12	HOOK	48" C
A13	MIRRORS	SEE INT. ELEVATIONS
GB1/GB2	GRAB BAR	33" C


NOTE: ACCESSORIES OMITTED FROM ELEVATIONS FOR CLARITY EXCEPT A13.

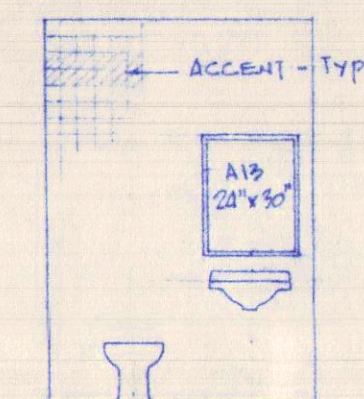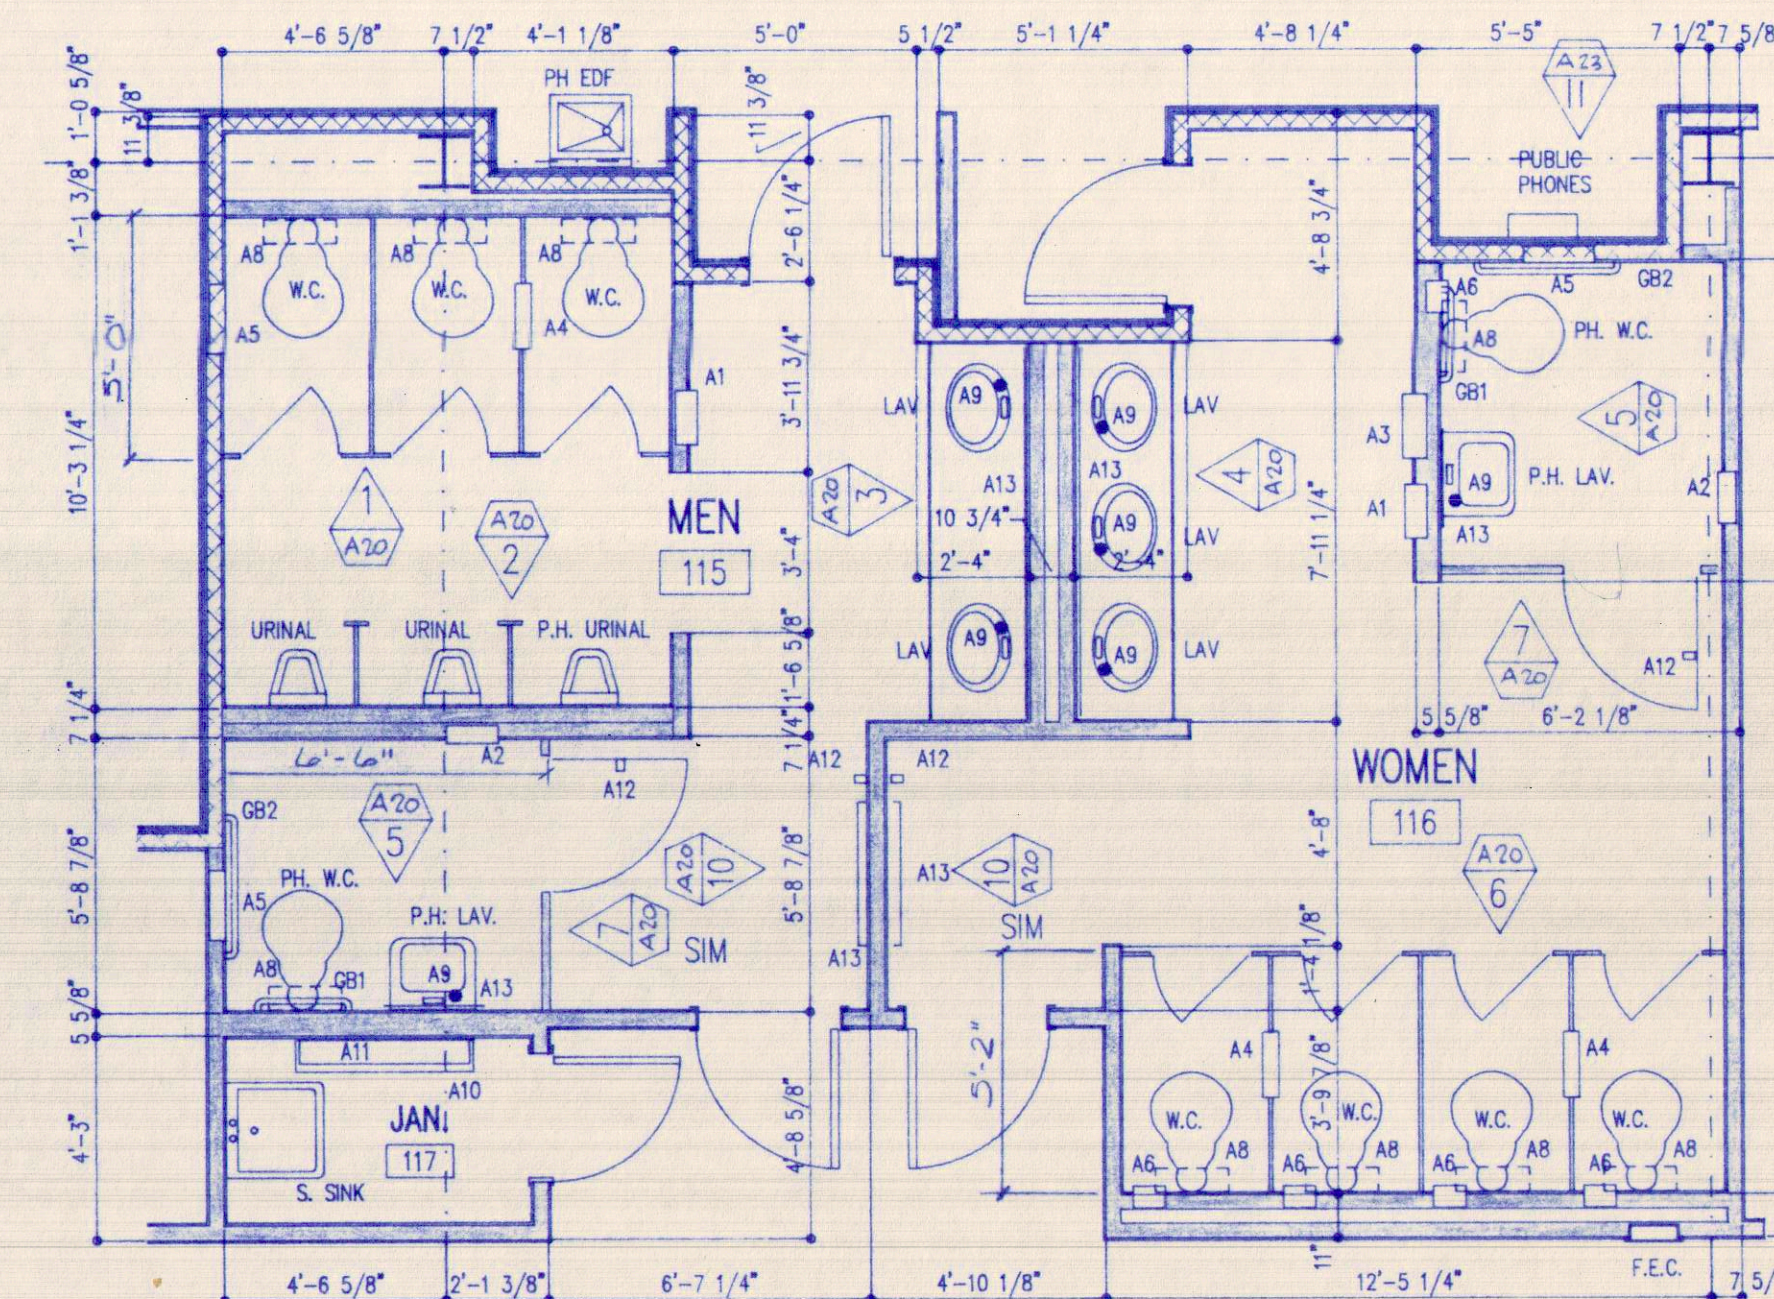



SCALE $\frac{1}{4}" = 1'-0"$



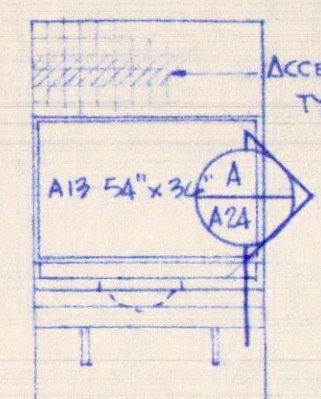


SCALE $\frac{1}{4}" = 1'-0"$

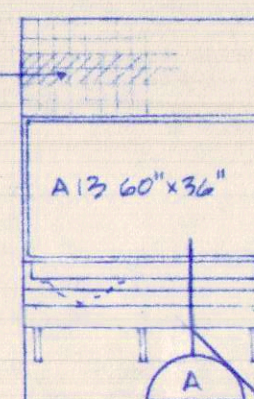


SCALE $\frac{1}{4}" = 1'-0"$

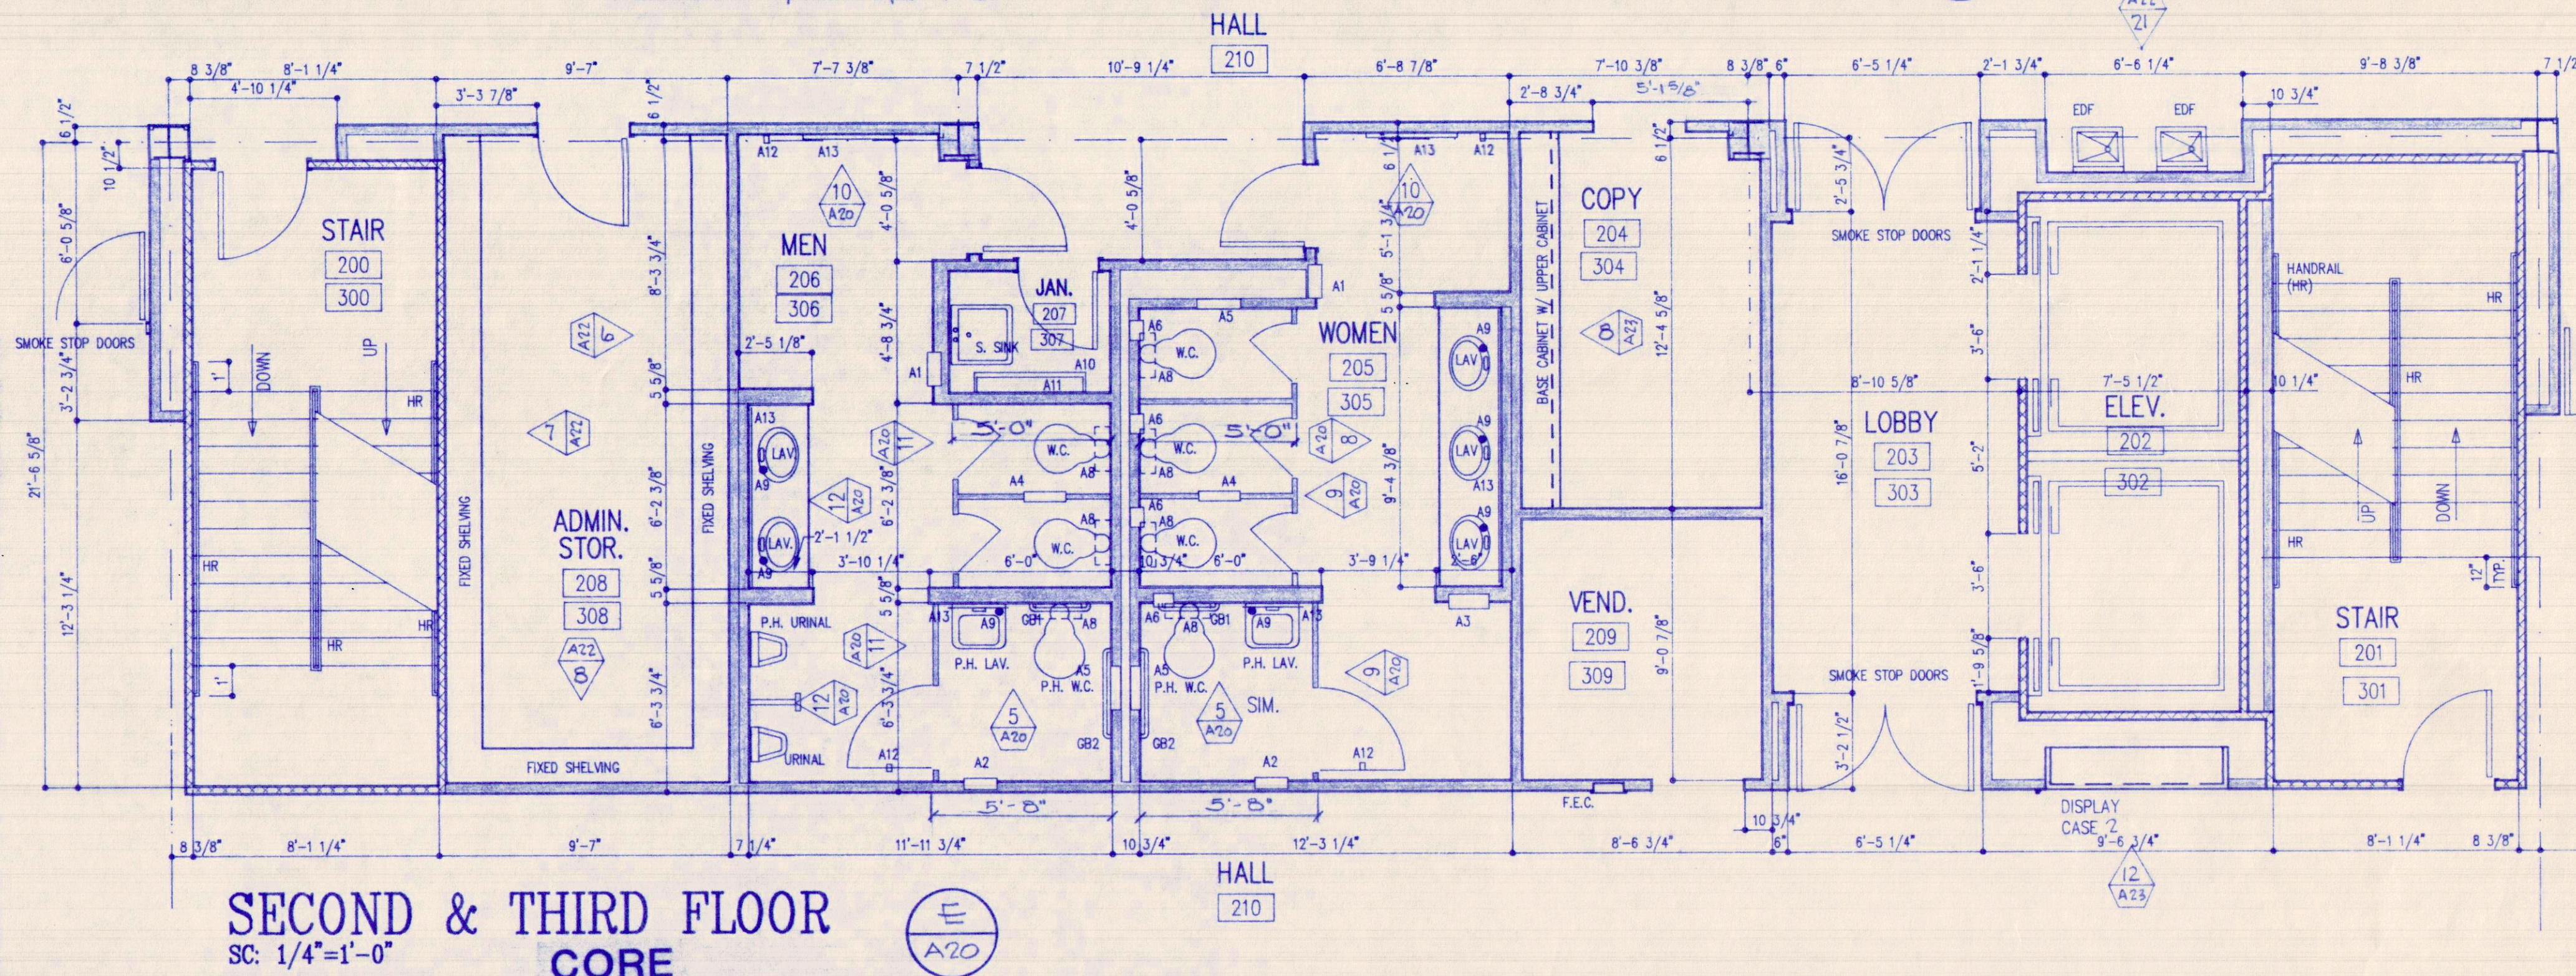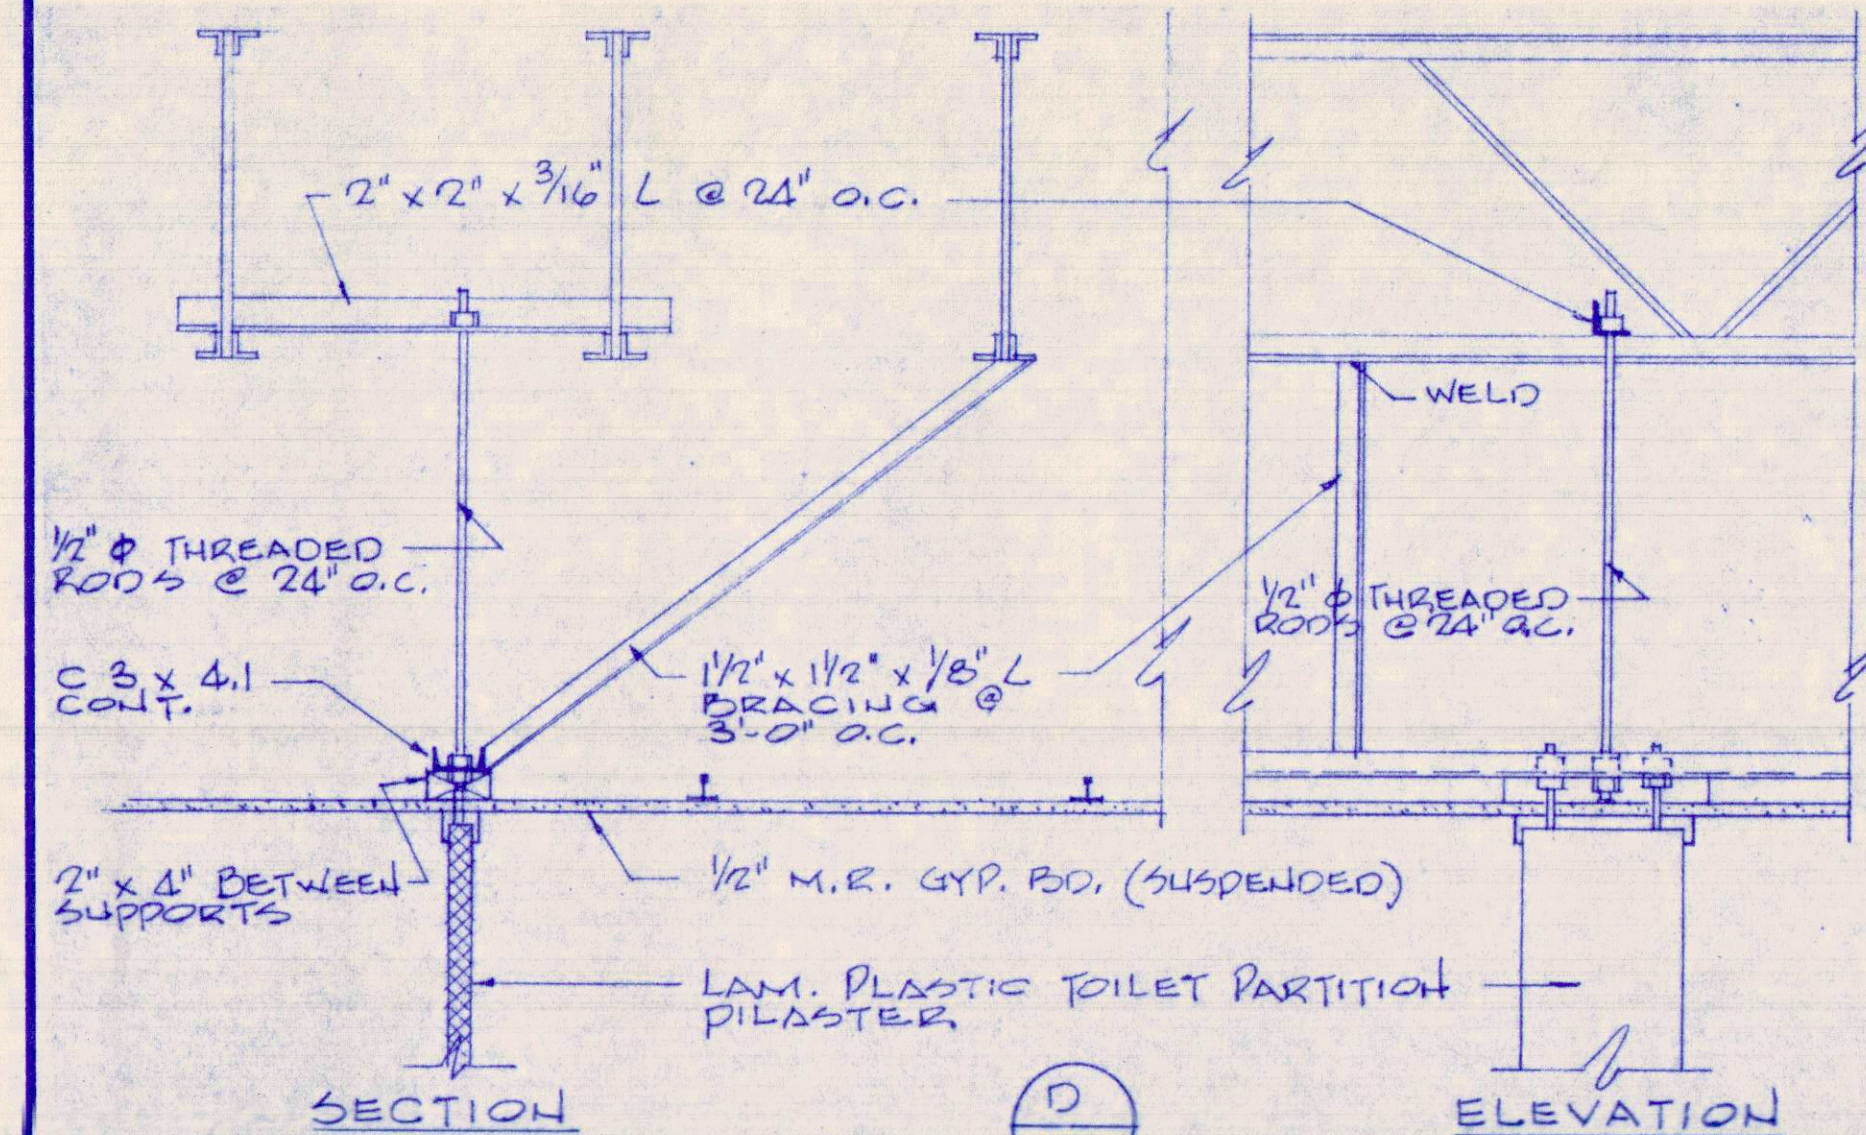


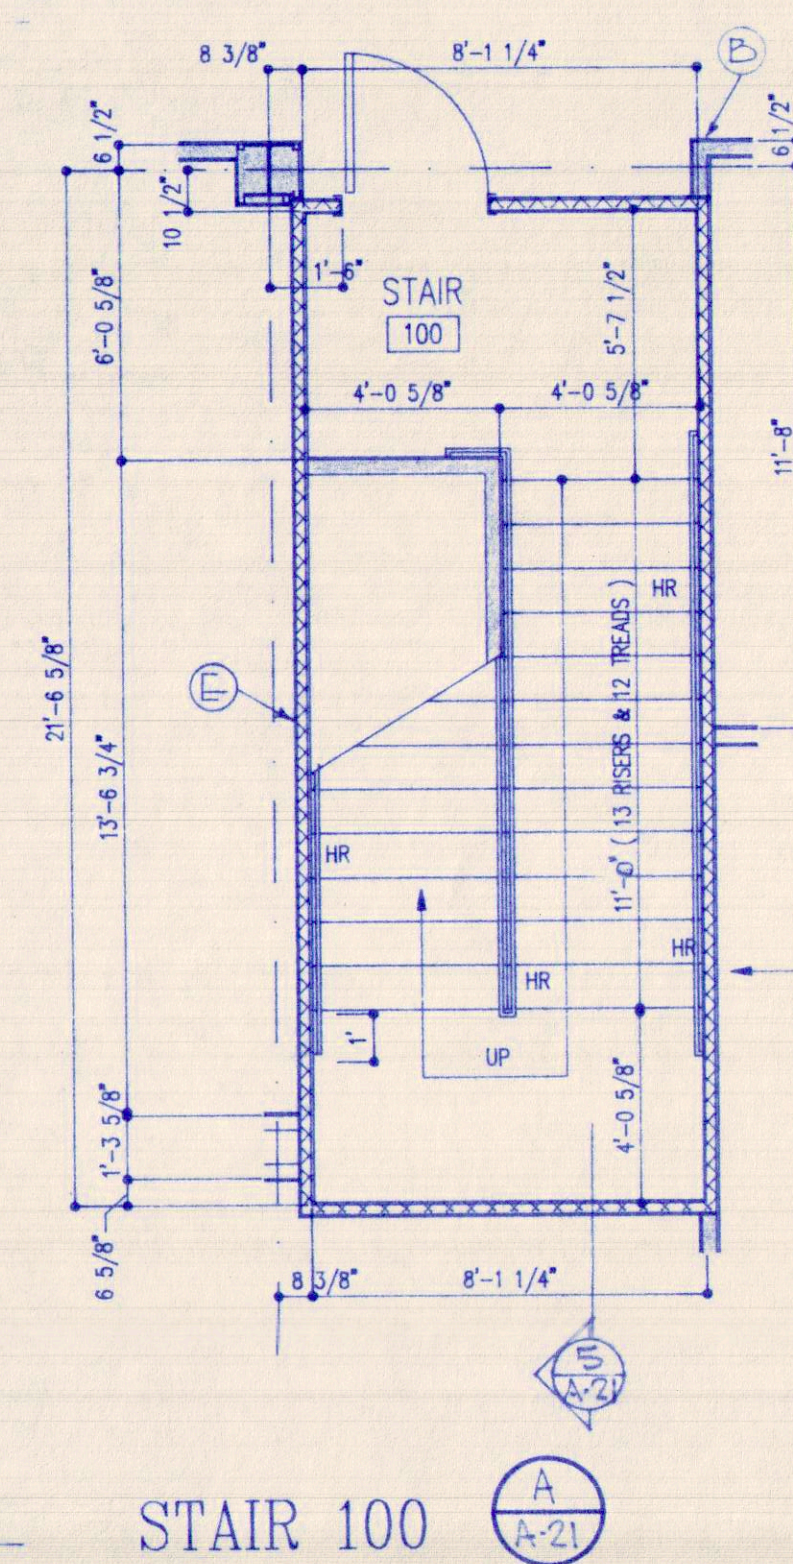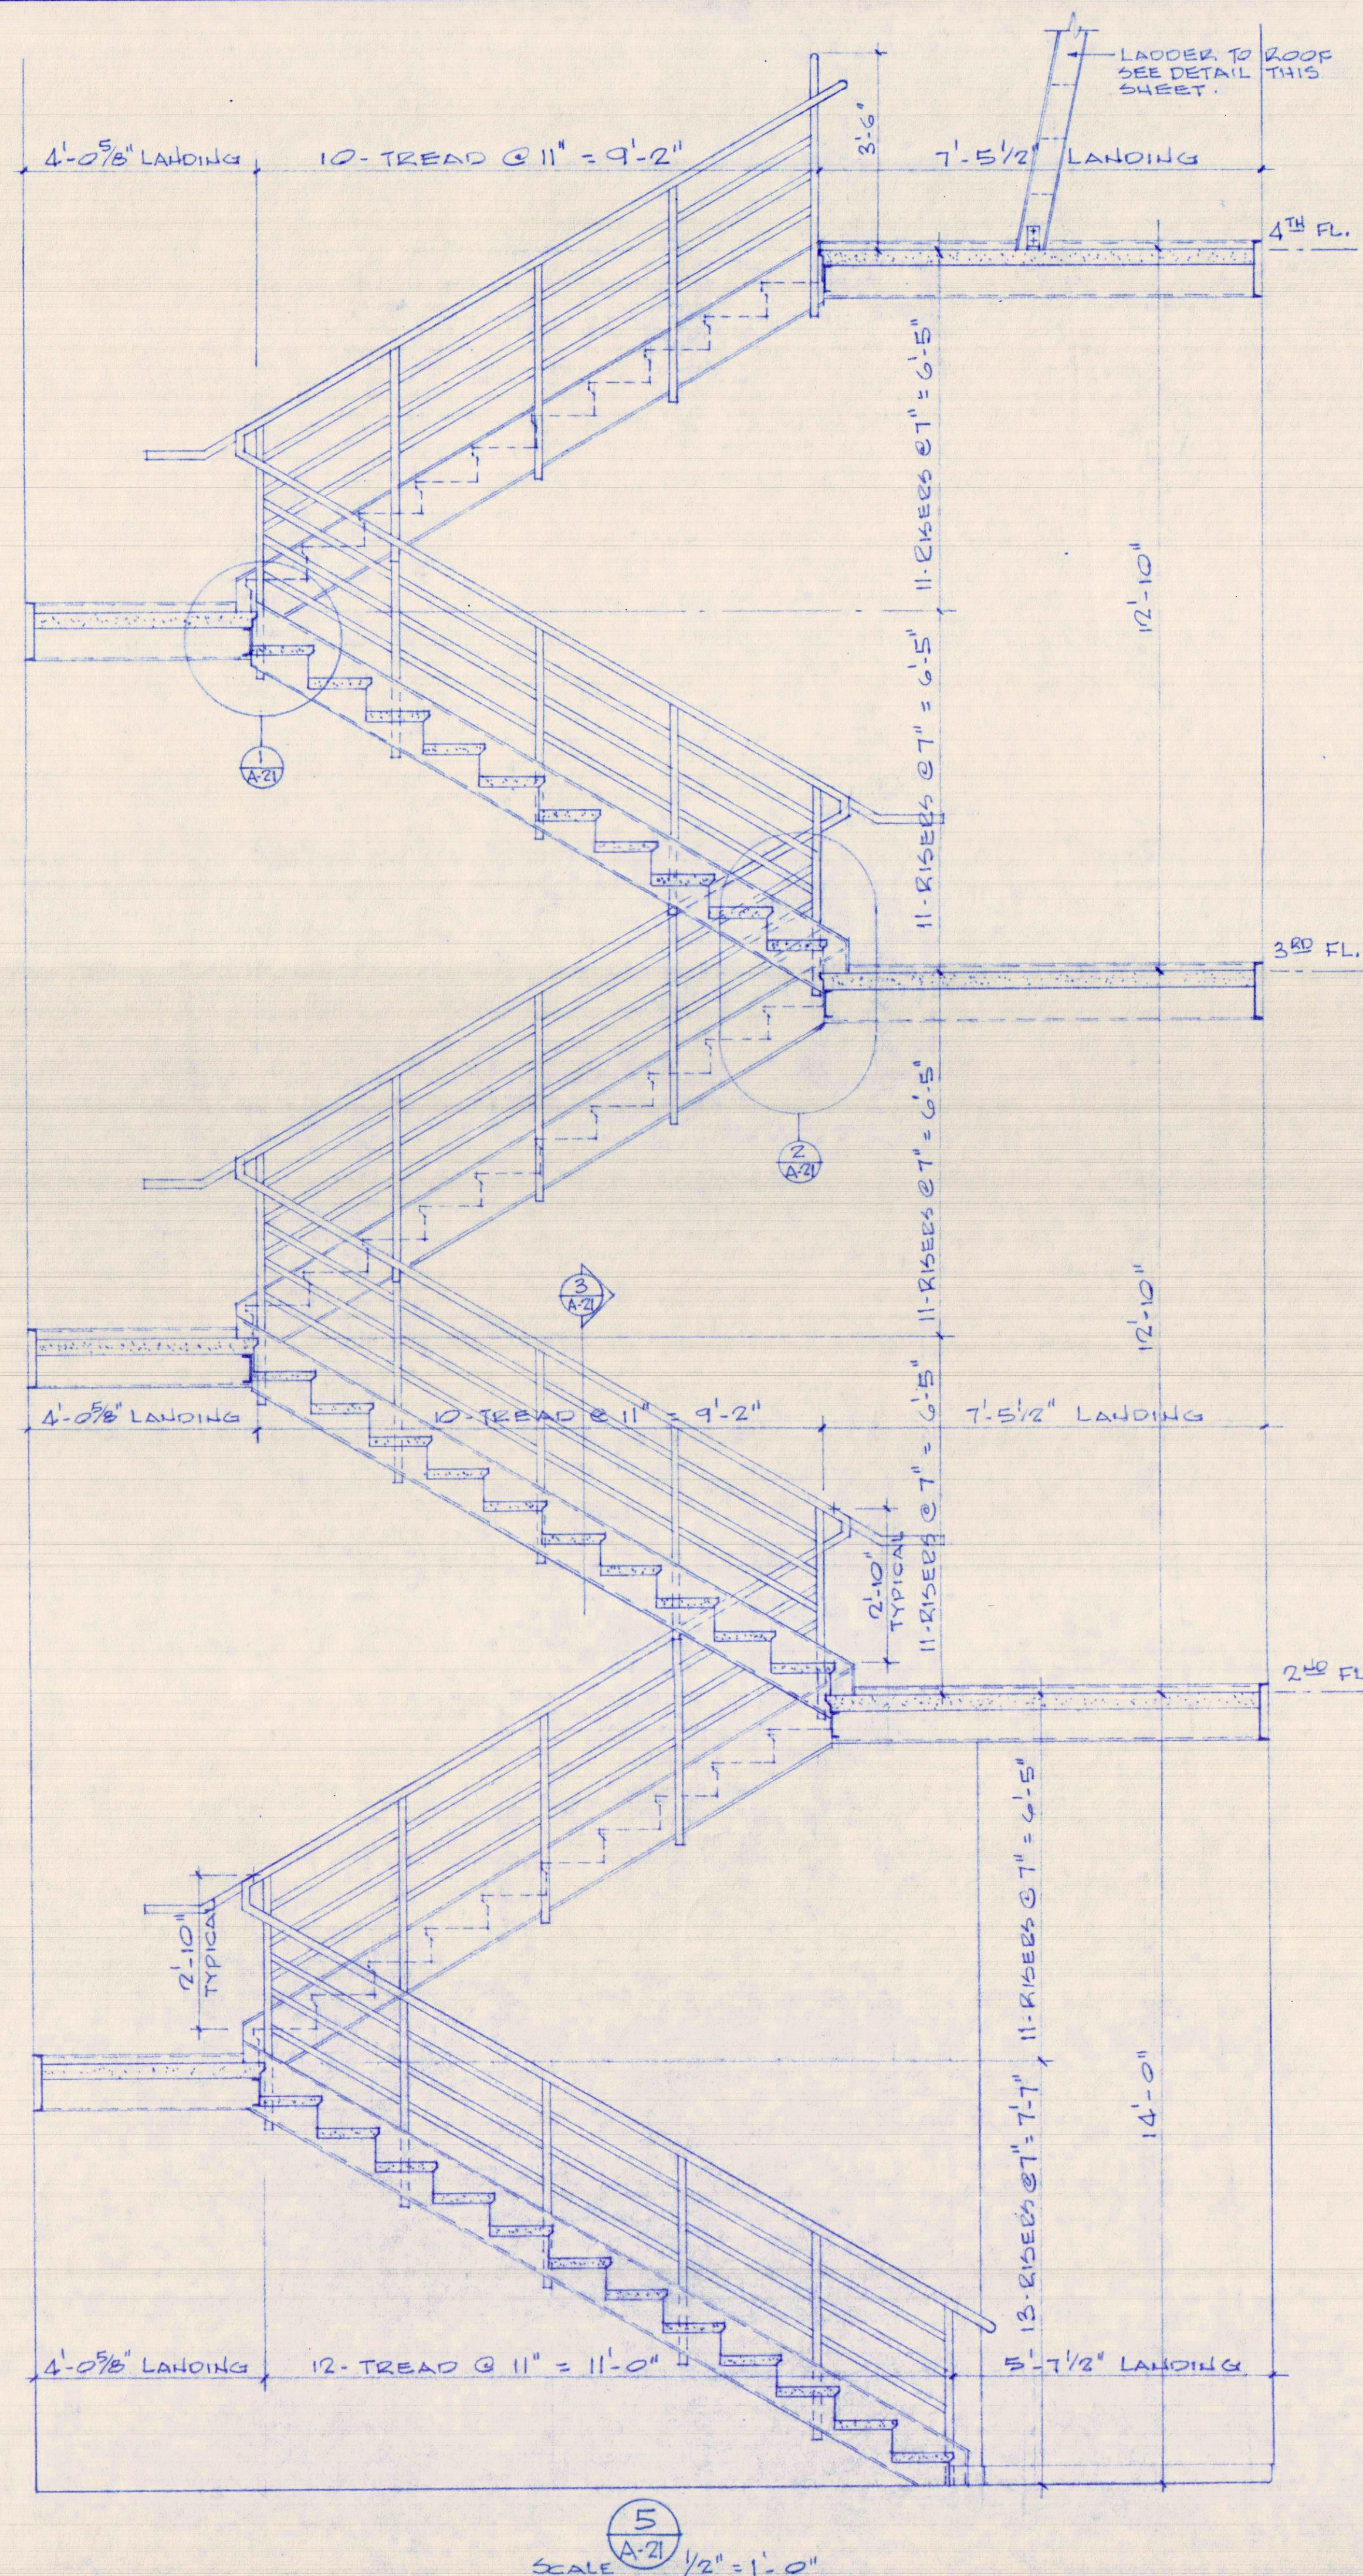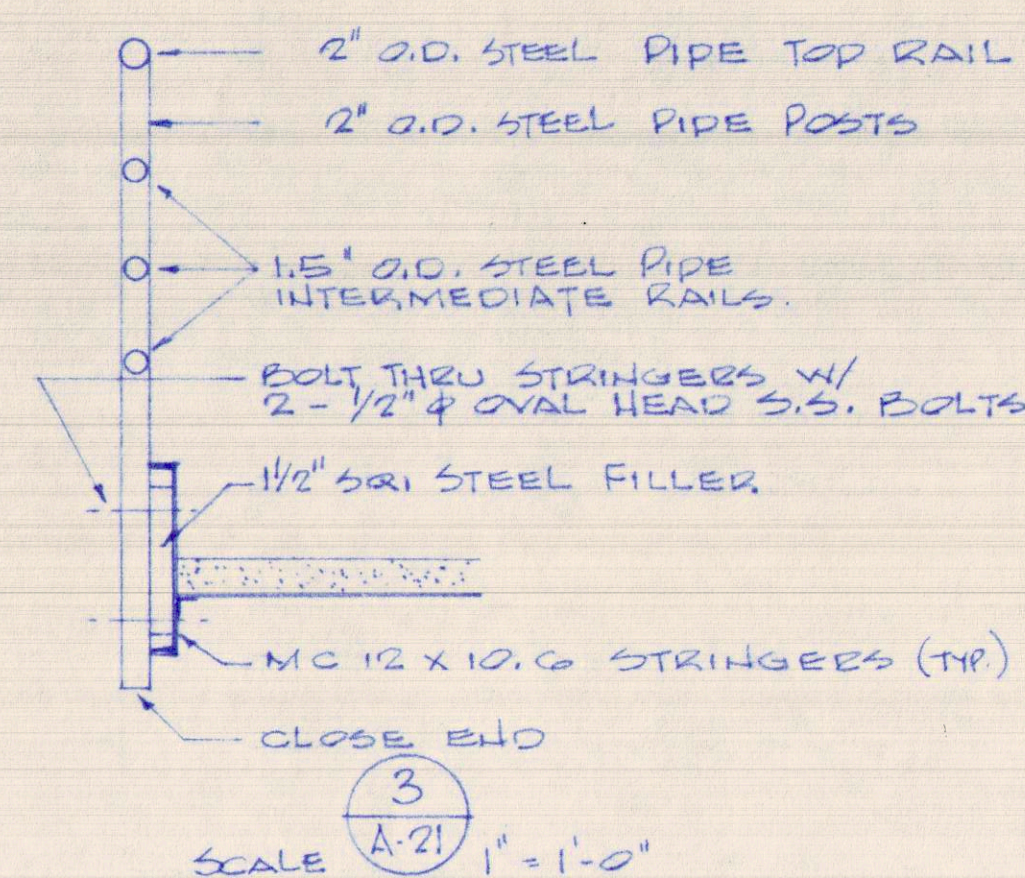


STAIR 100

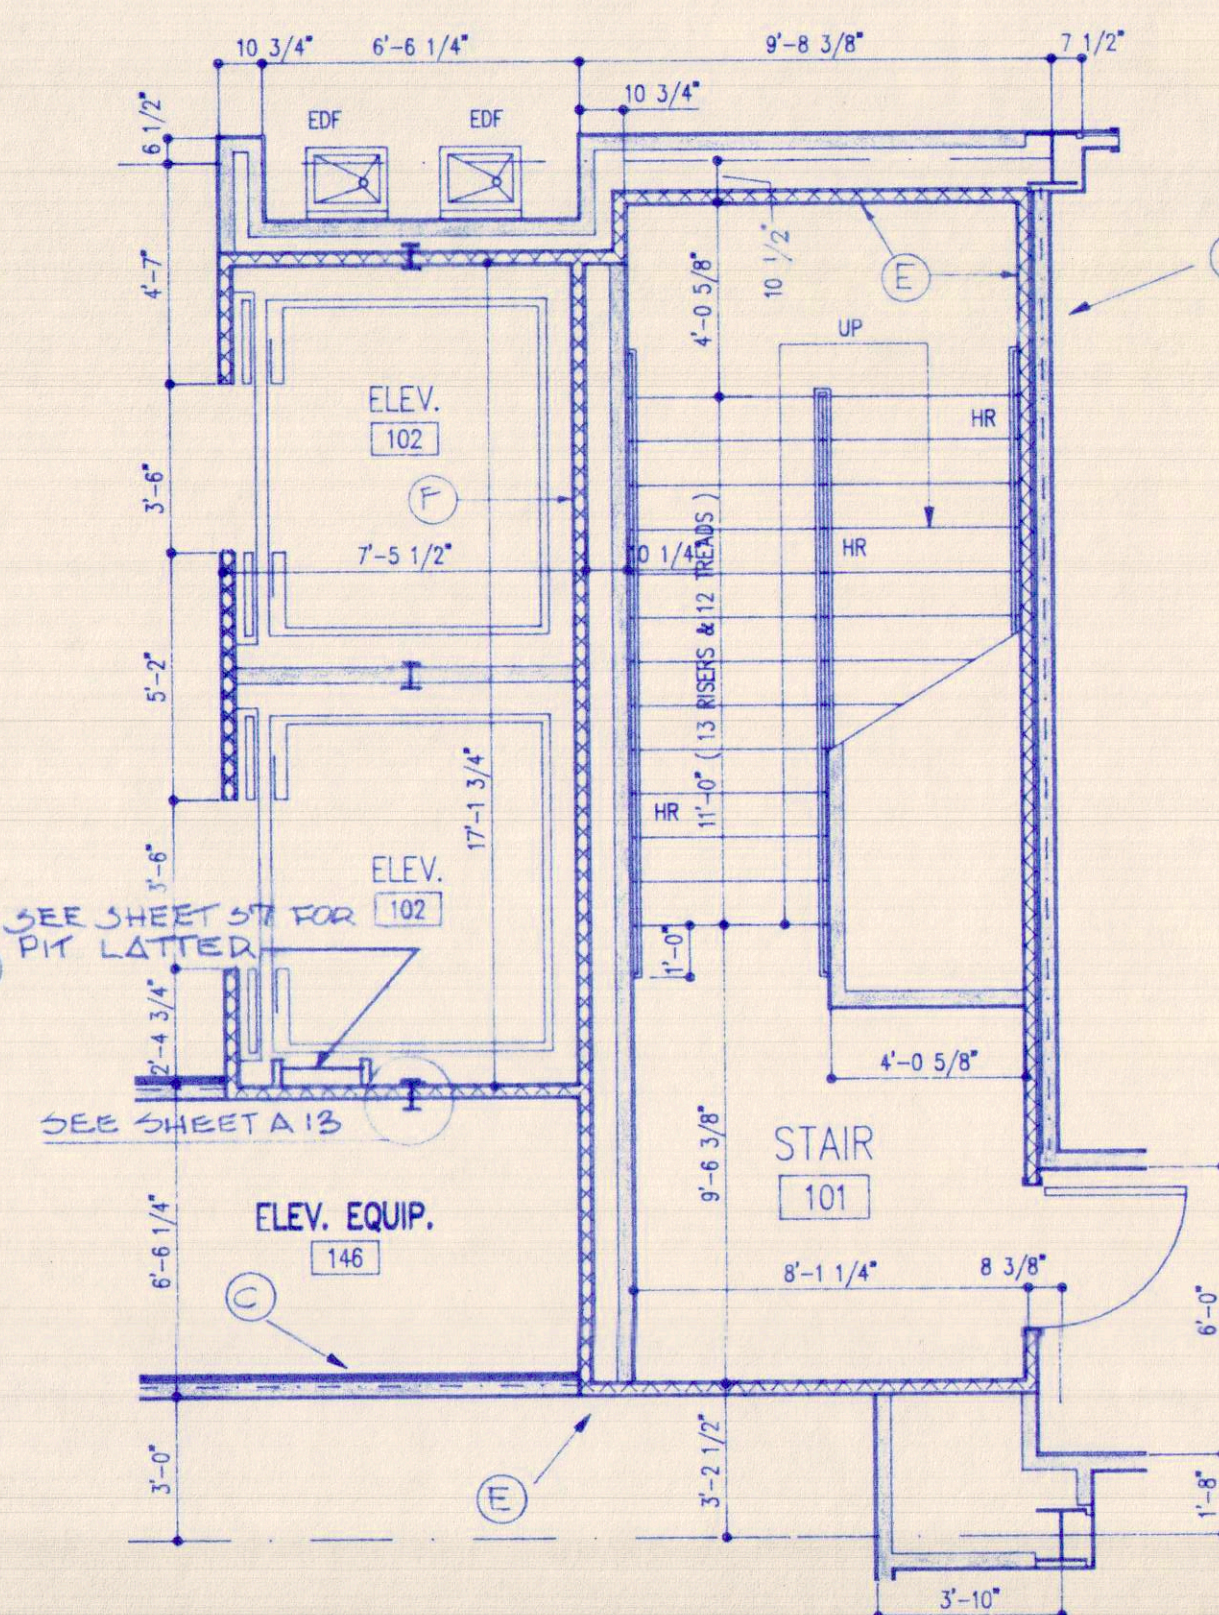

STAIR 101 & ELEV 102

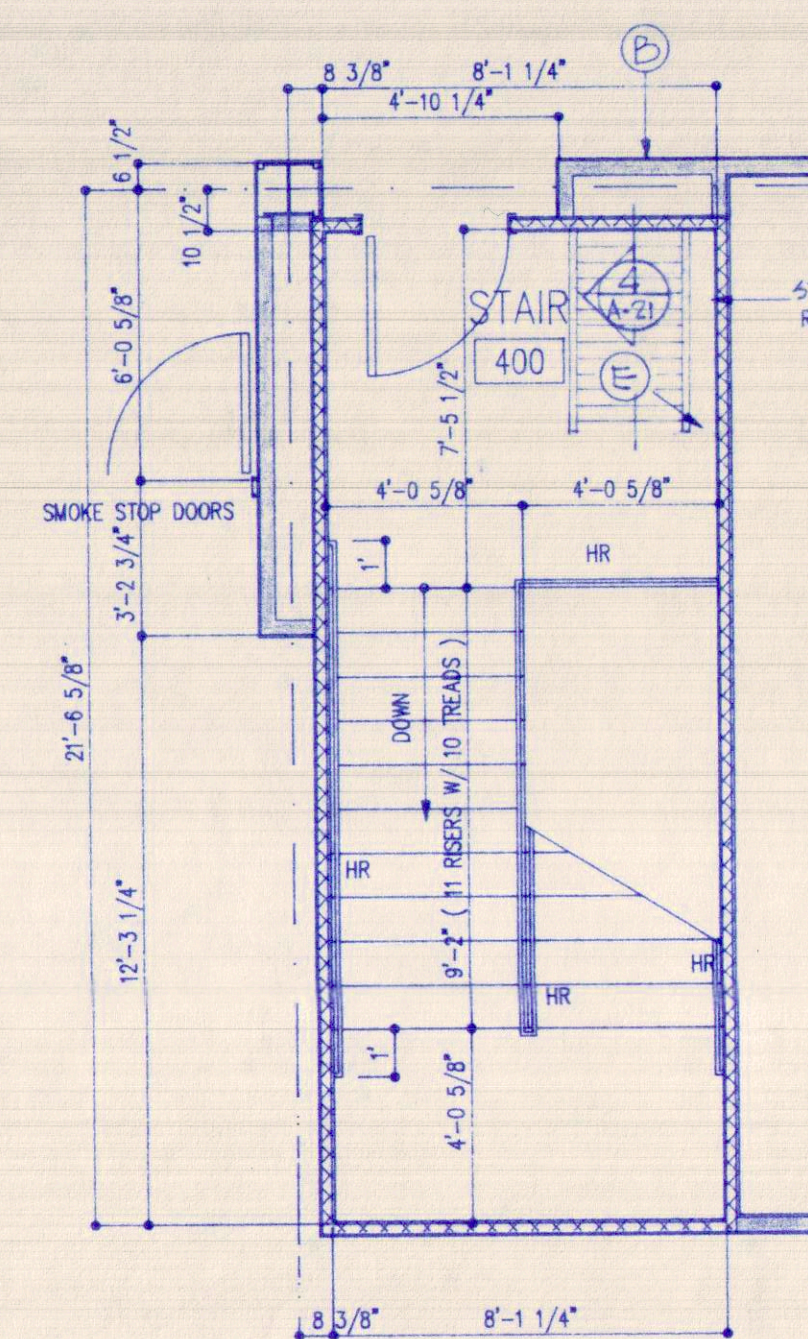

STAIR 400 

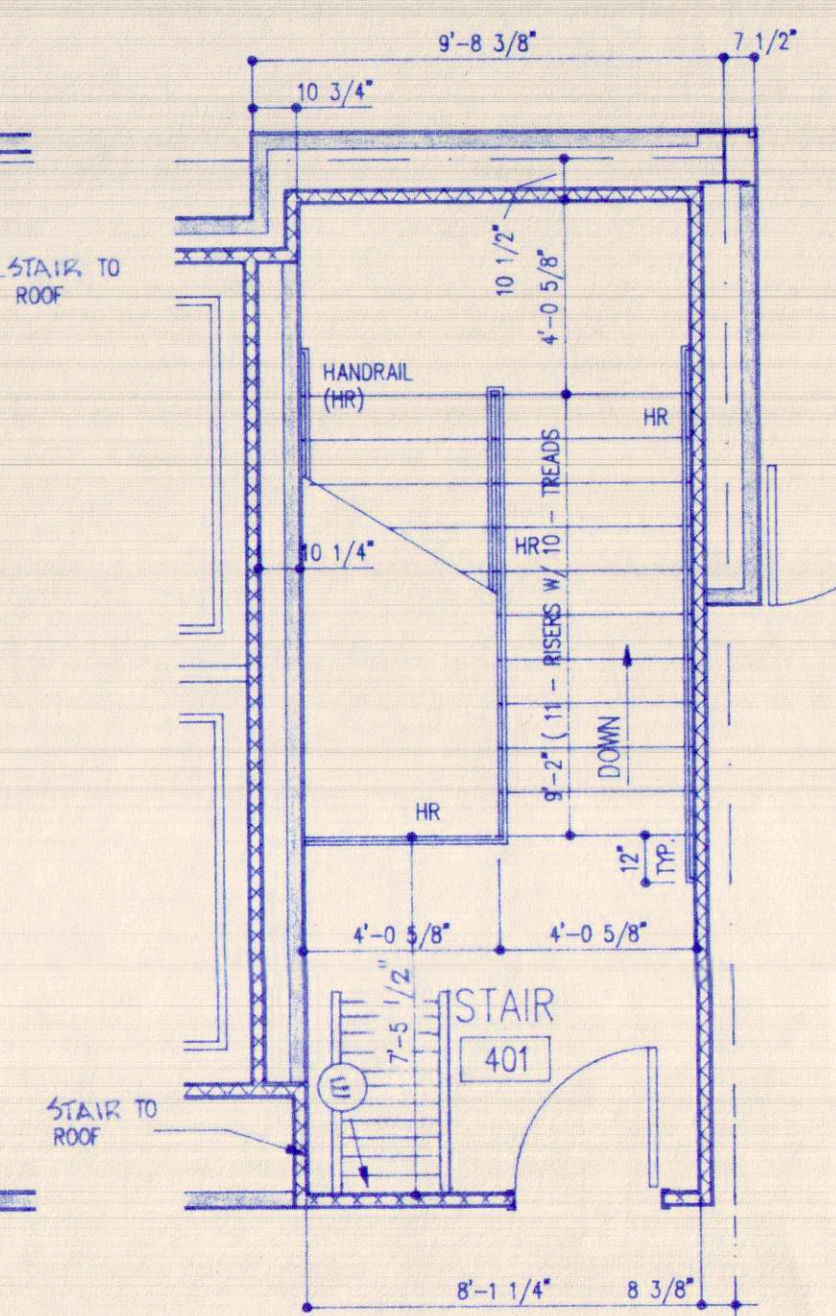

STAIR 401 

LARGE SCALE PLANS


SC: $1/4''=1'-0''$

STAIR 101 & ELEV 102

LARGE SCALE PLANS

SC: $1/4''=1'-0''$

100

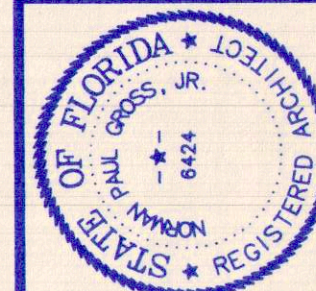

NORMAN GROSS & ASSOCIATES
architecture · planning · design

423 West Beach Drive
Panama City, Florida 32402

**SMITH
BOZARTH
FULLER** Architects & Planners, P.A.
442a Grace Avenue Panama City, Florida

PHASE III DOCUMENTS

SHEET TITLE

BAY COUNTY SCHOOL BOARD
ADMINISTRATIVE OFFICE BUILDING

Panama City, Florida

Florida

DRAWN BY:


PROJECT NUMBER
9020

DEVELOPMENT NUMB

SHEET NO.

A21

REVISIONS

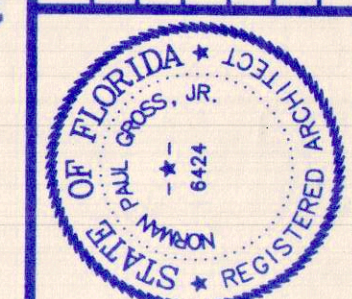


NORMAN GROSS & ASSOCIATES
architecture • planning • design
Post Office Box 8207
Panama City, Florida 32408
(904) 765-5408






















SMITH BOZARTH FULLER Architects & Planners, P.A.
442a Grace Avenue Panama City, Florida

PHASE III DOCUMENTS
BAY COUNTY SCHOOL BOARD
ADMINISTRATIVE OFFICE BUILDING
Panama City, Florida

DRAWN BY: PROJECT NUMBER 9020
CHECKED BY: DEVELOPMENT NUMBER
SHEET NO. **A22**

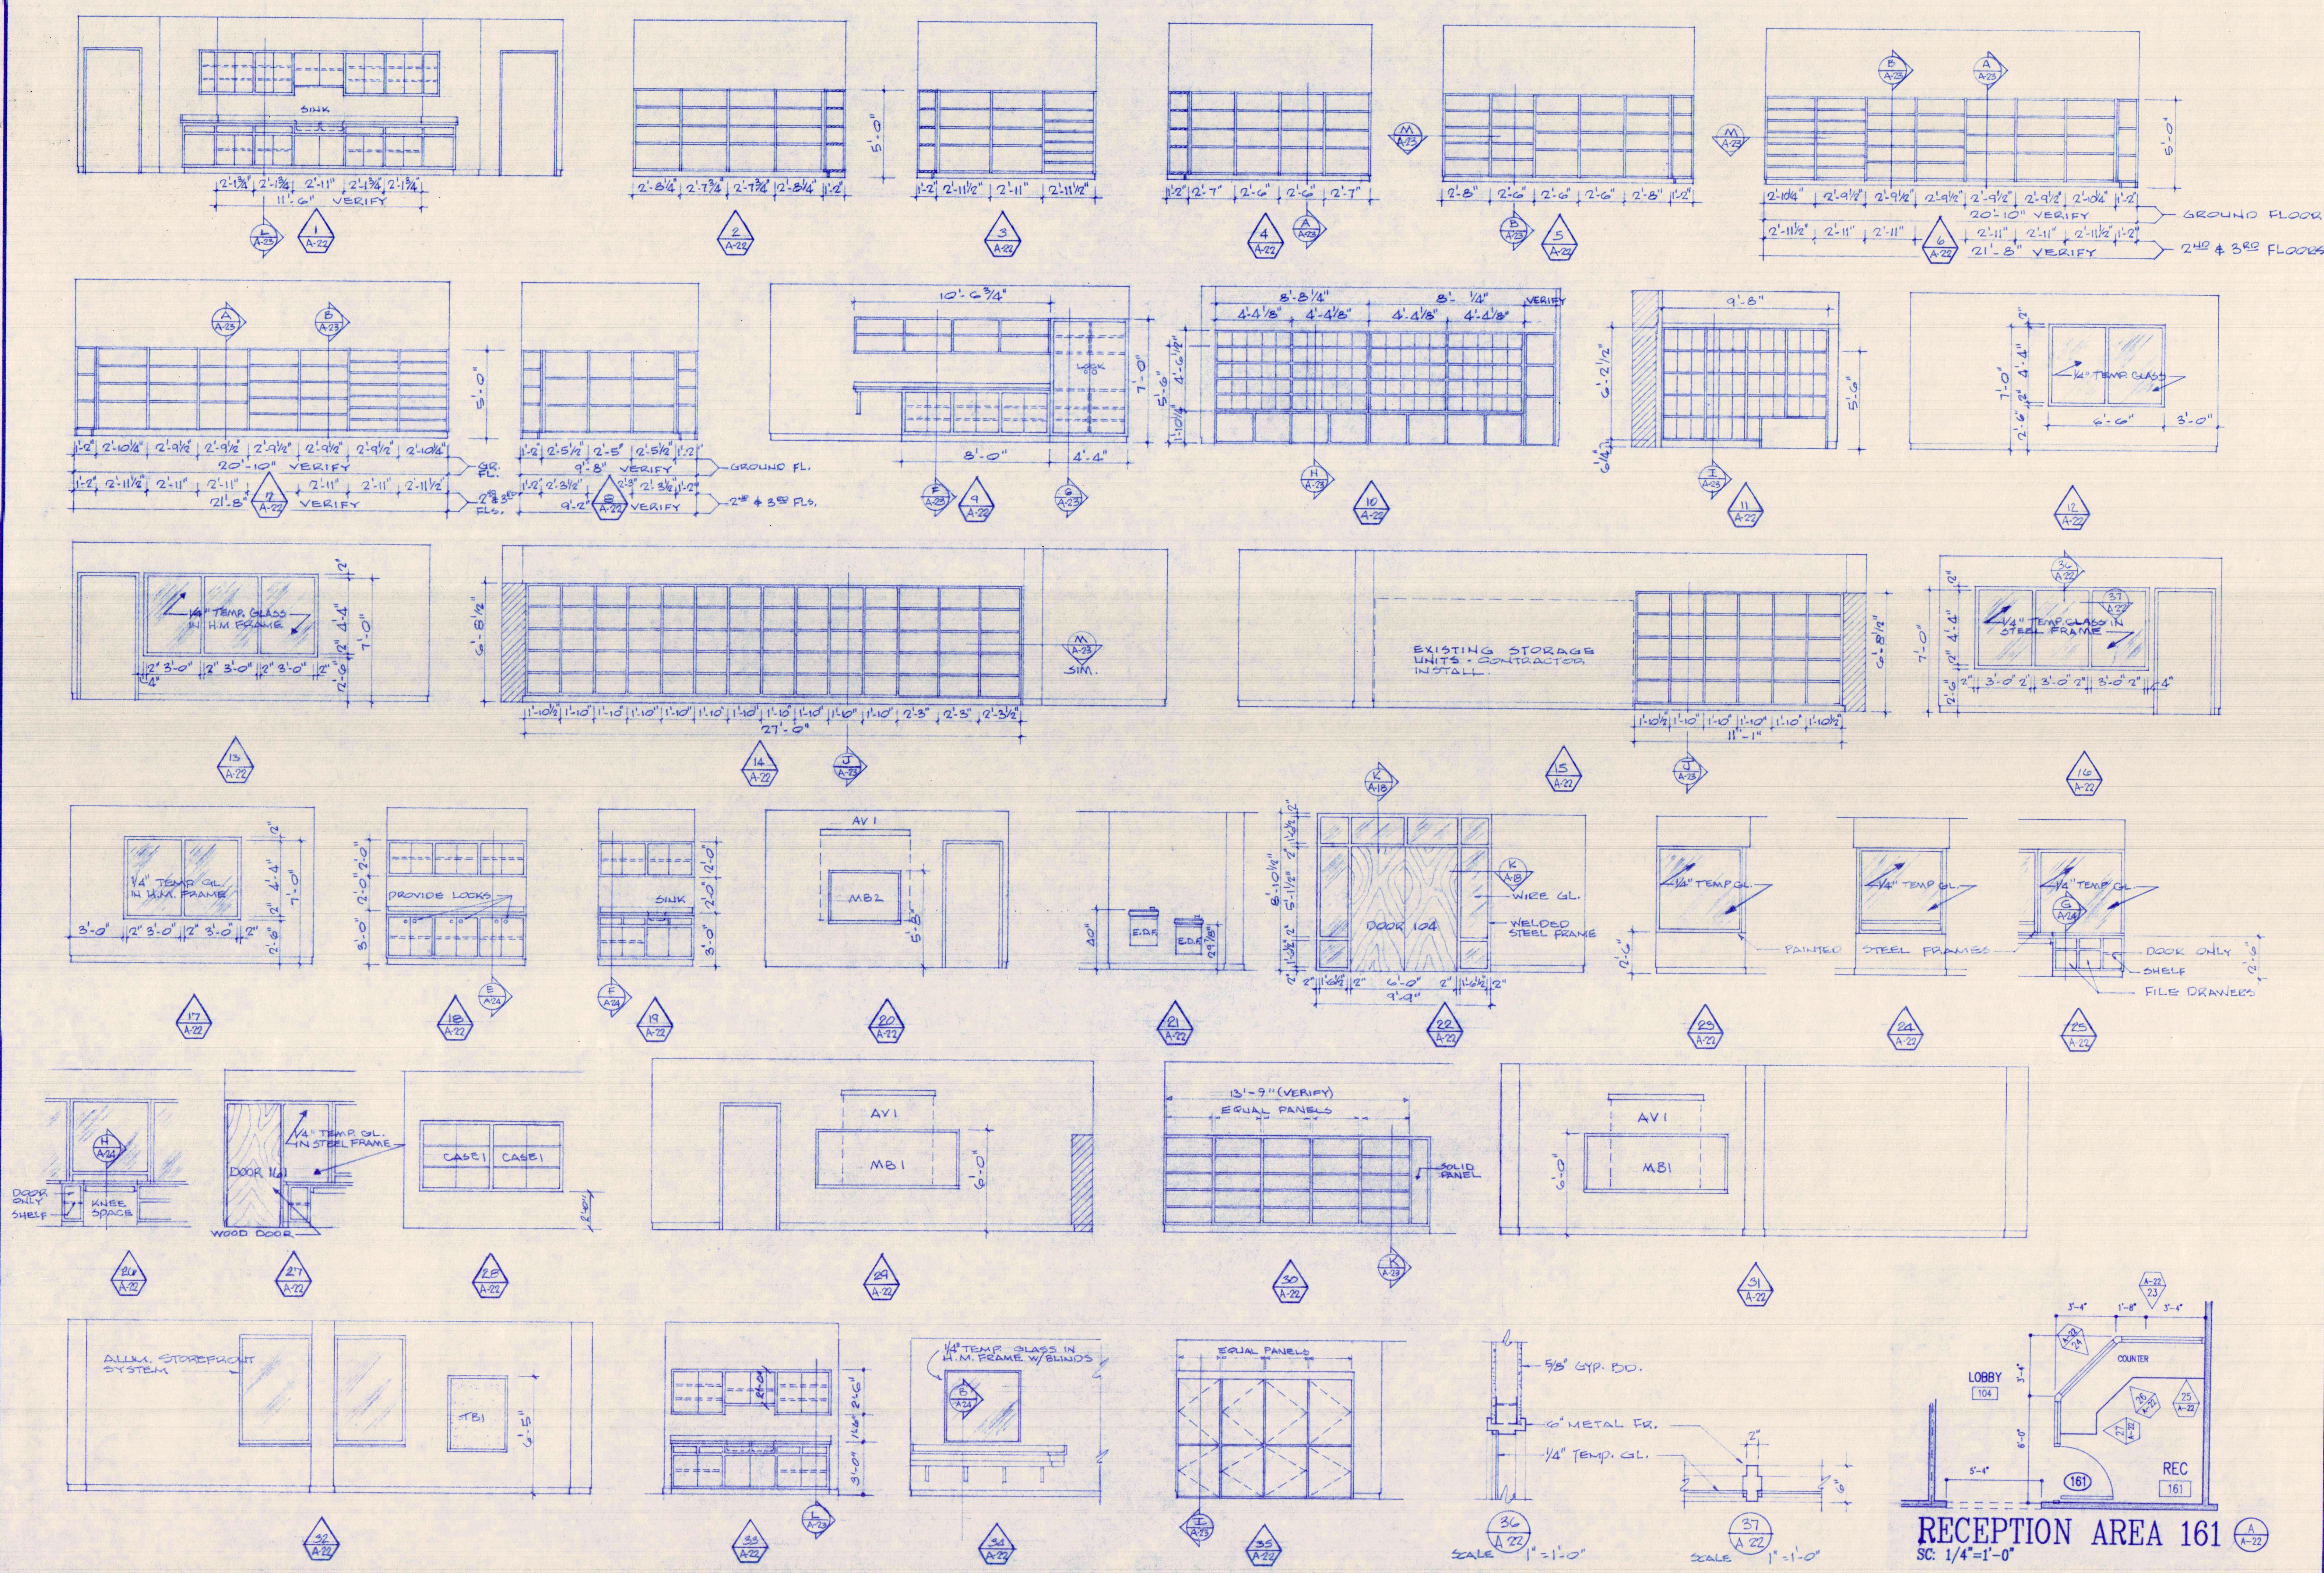


RECEPTION AREA 161
SC: 1/4"=1'-0"

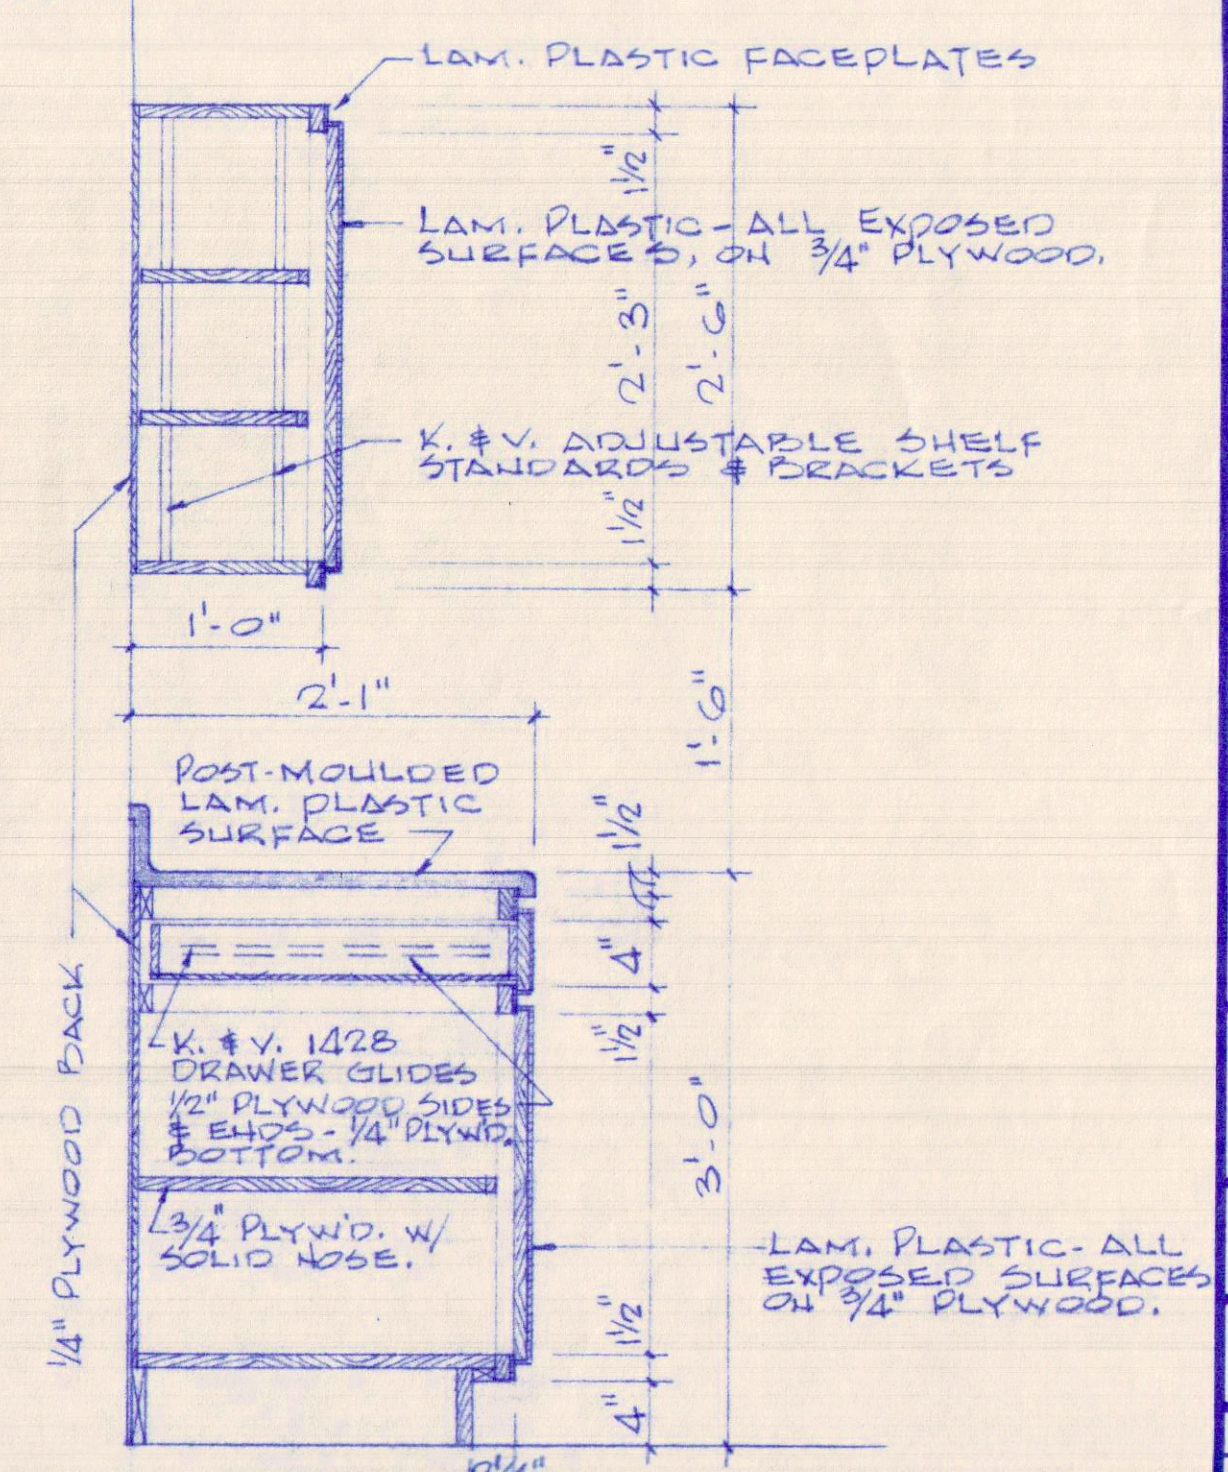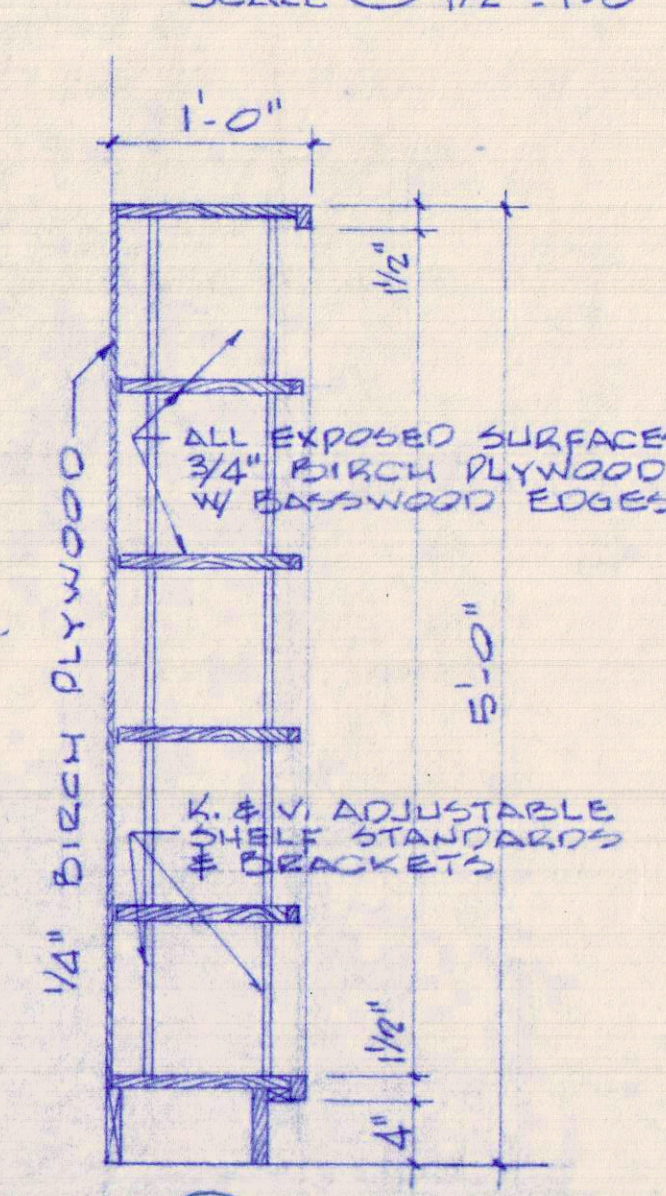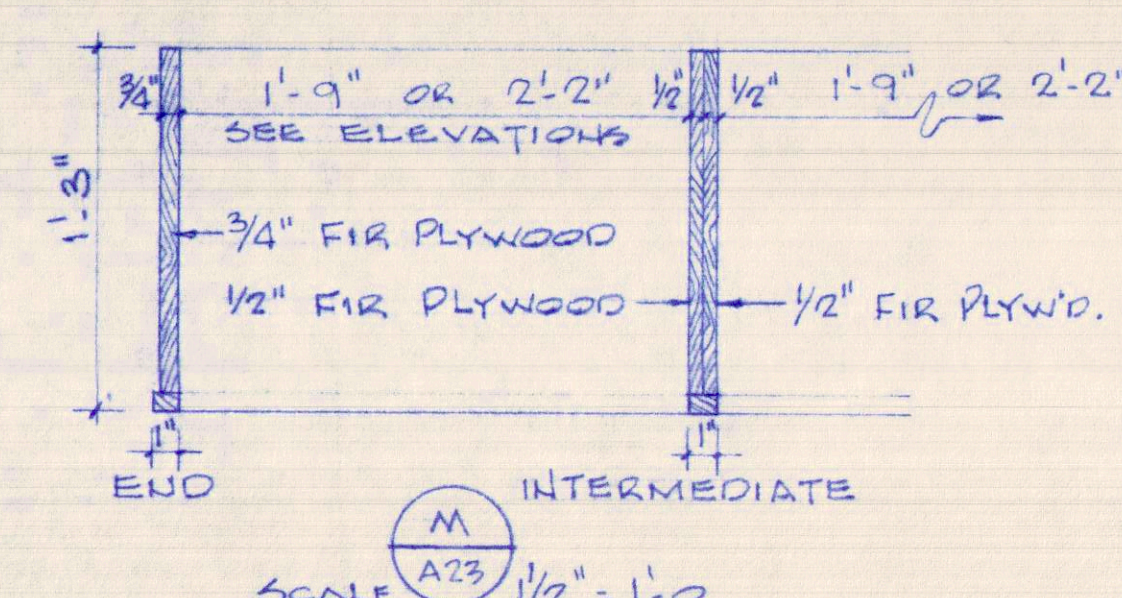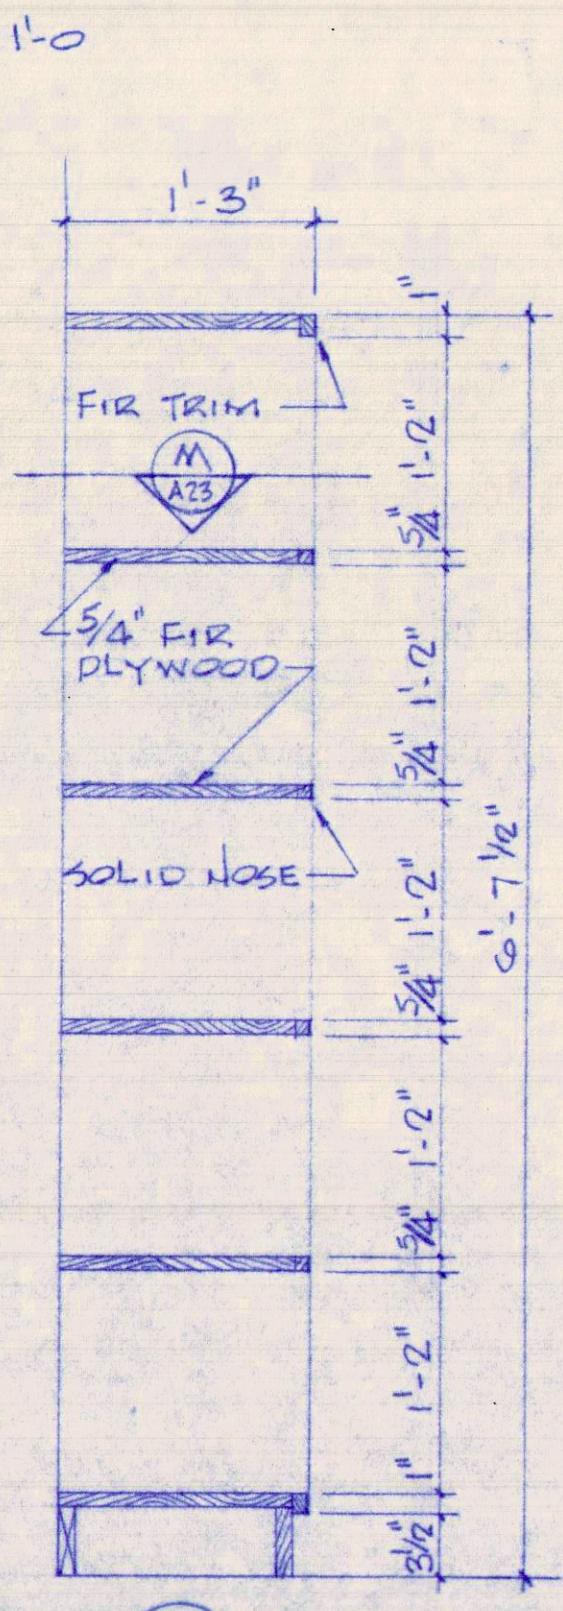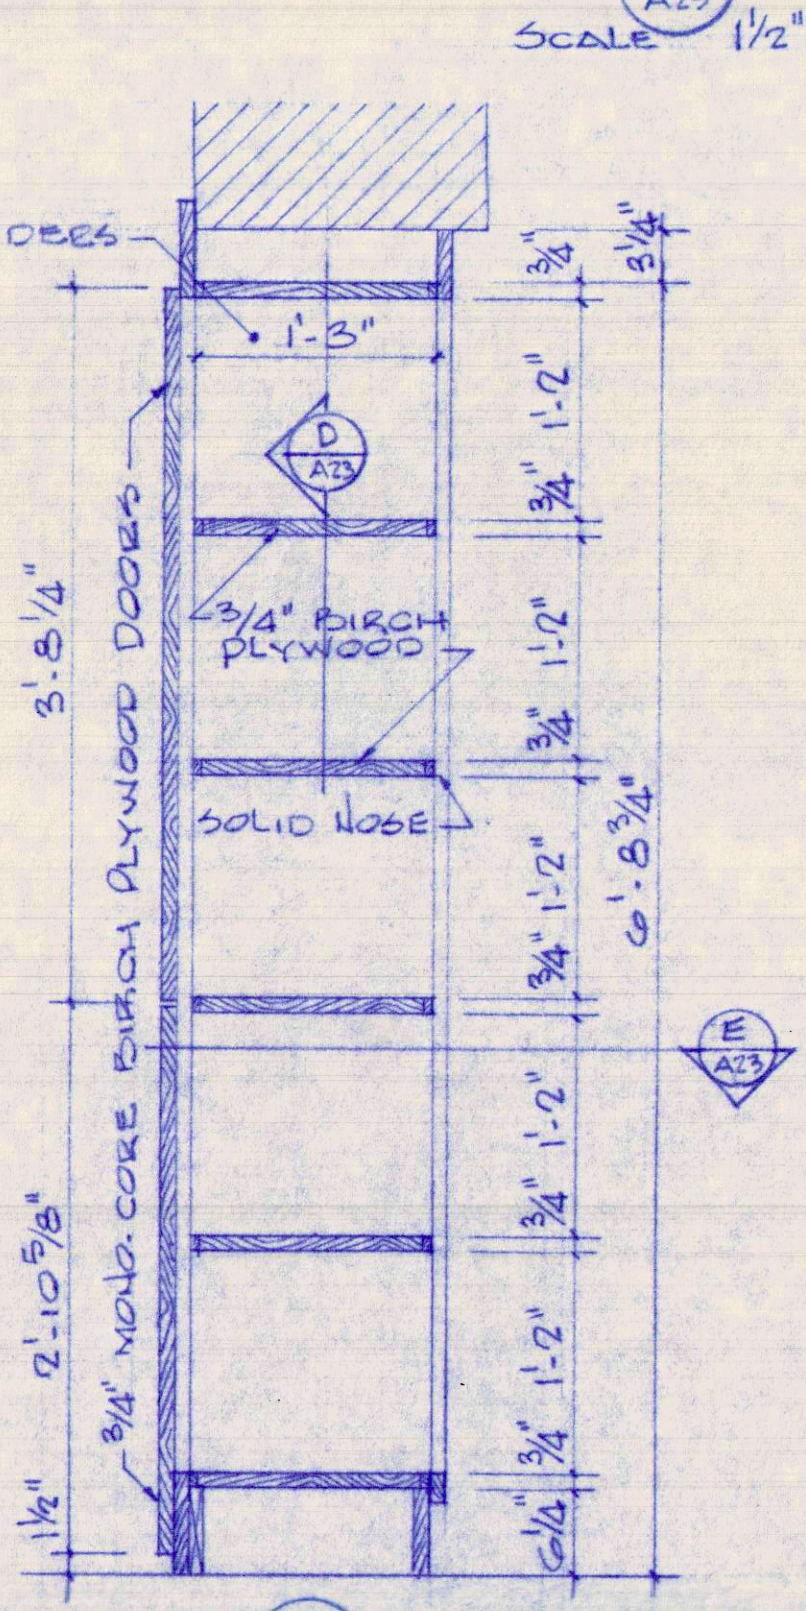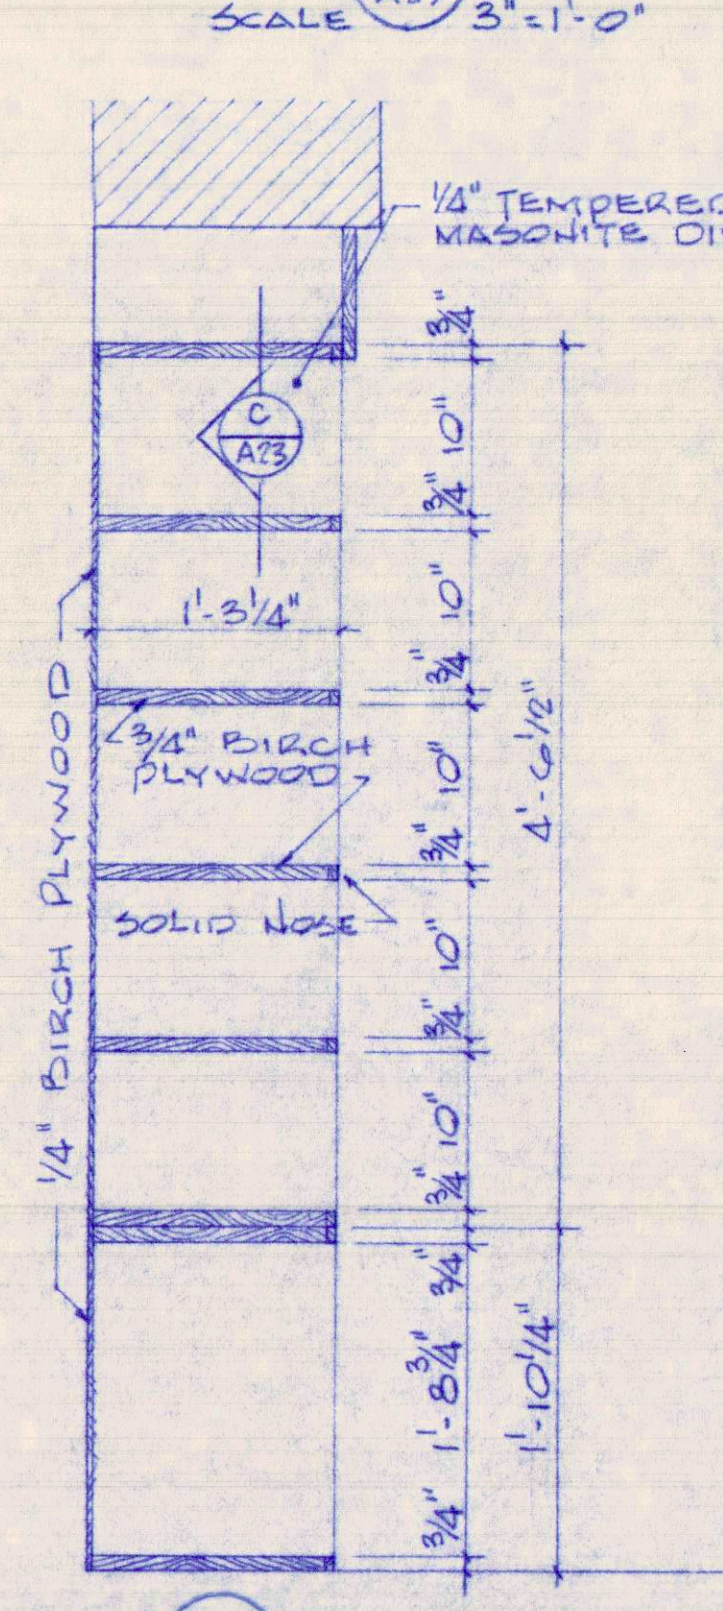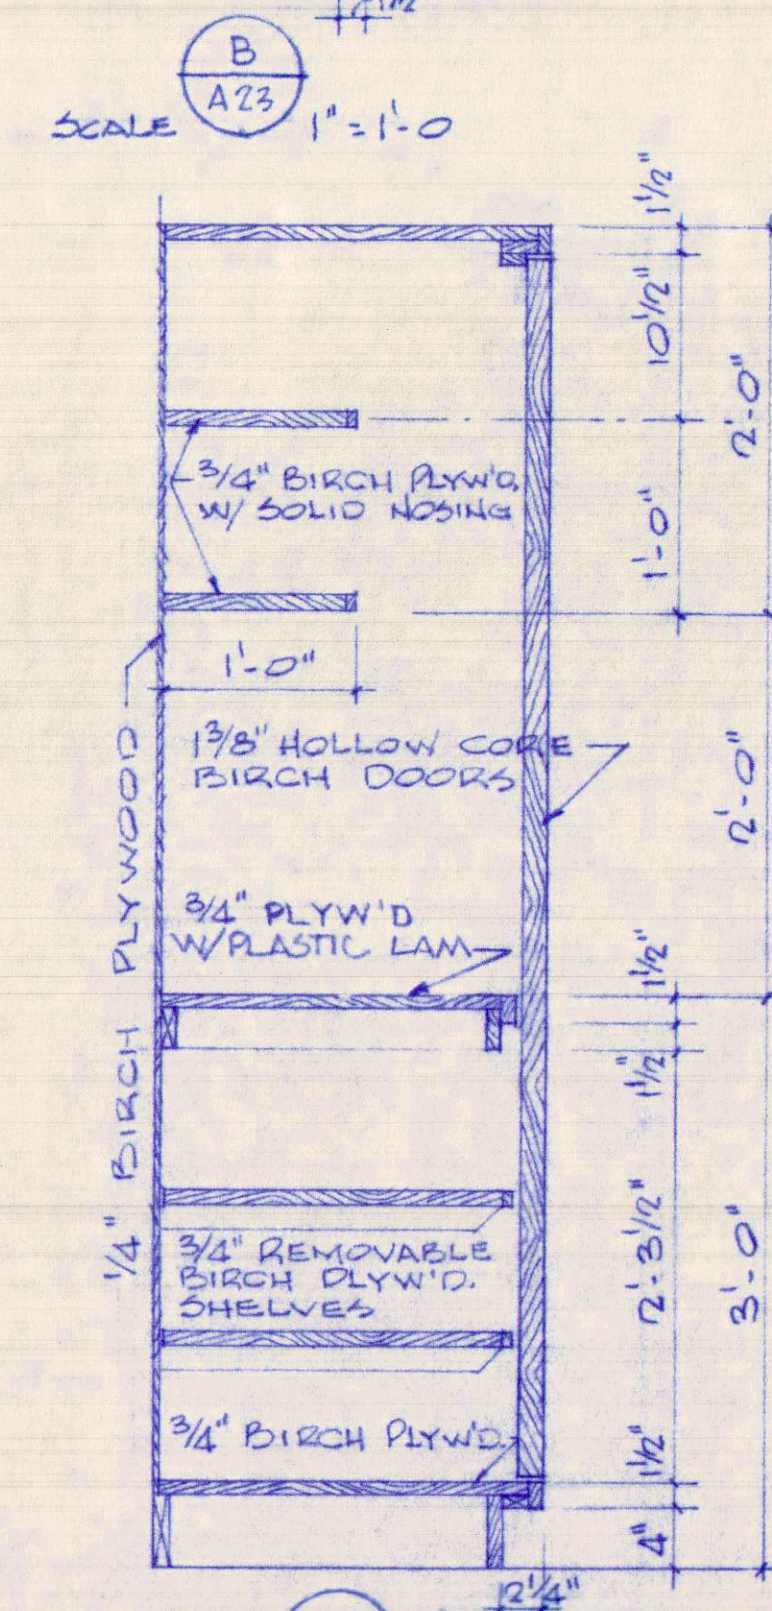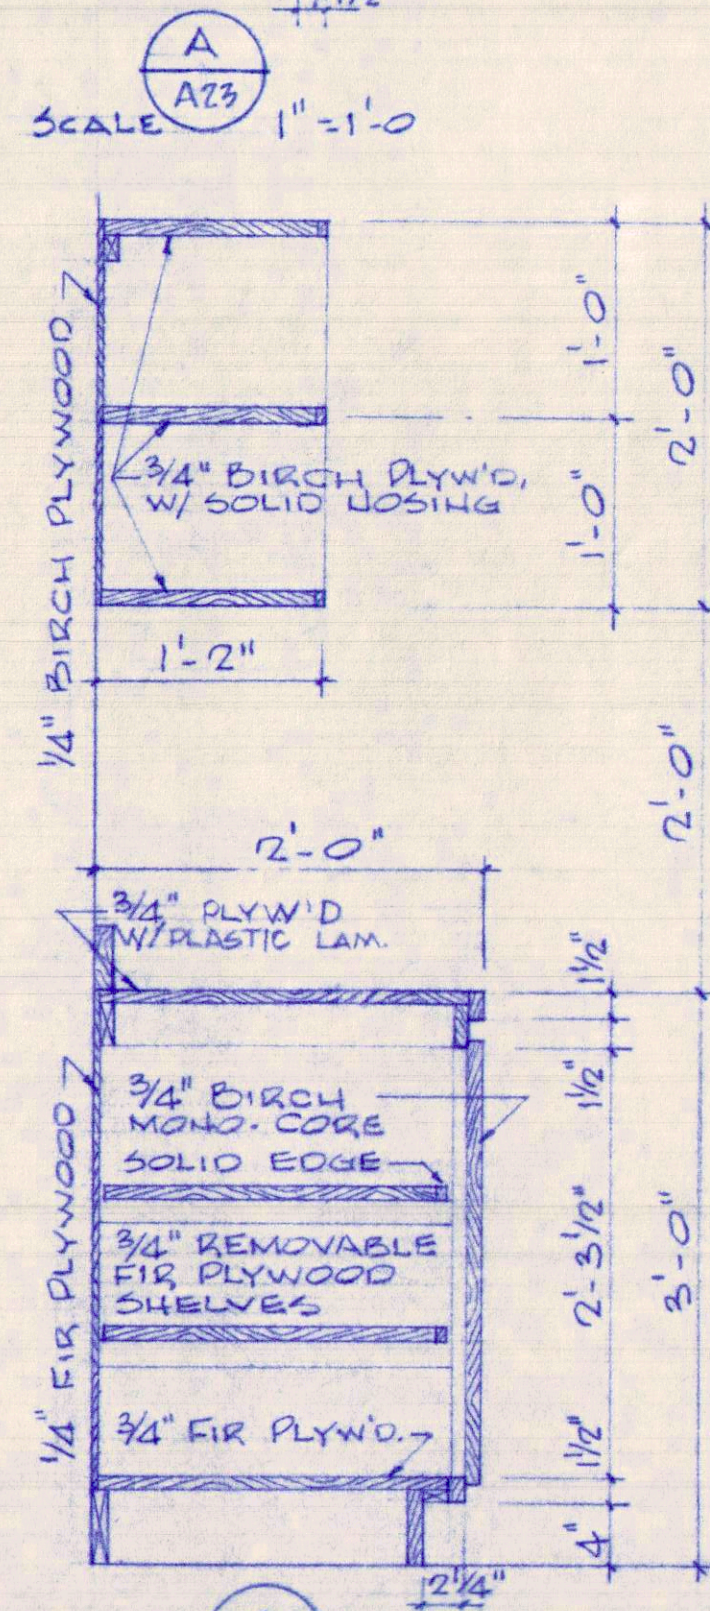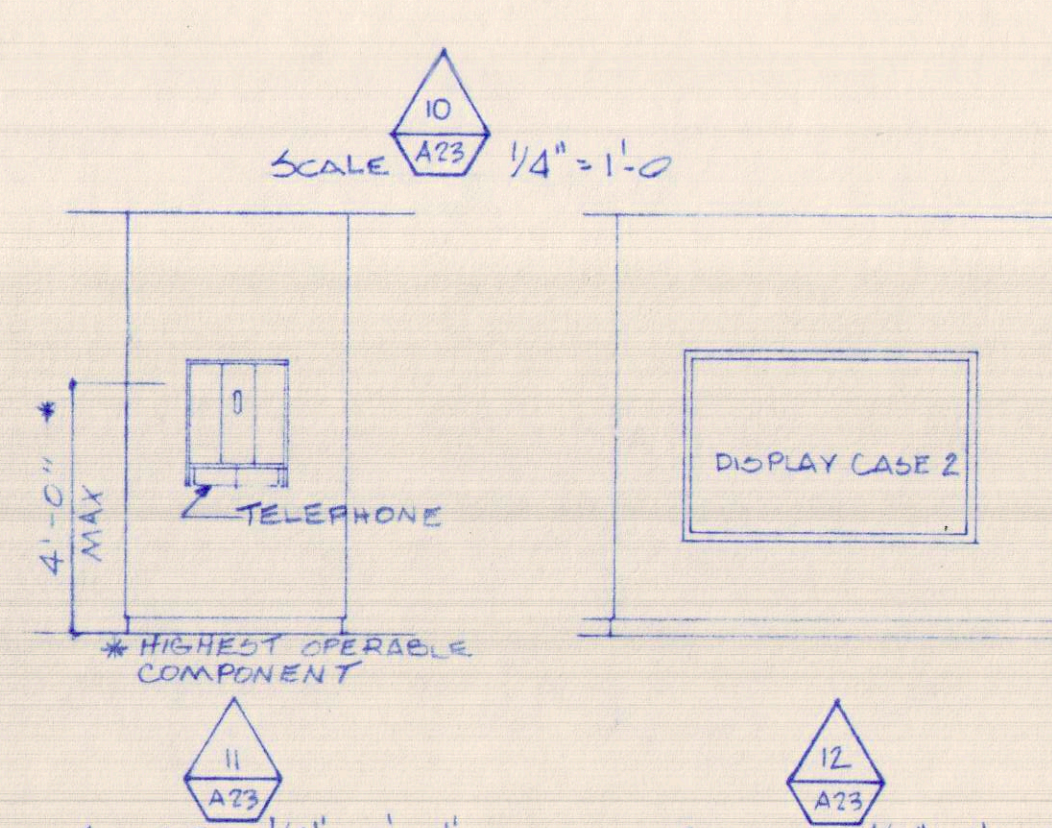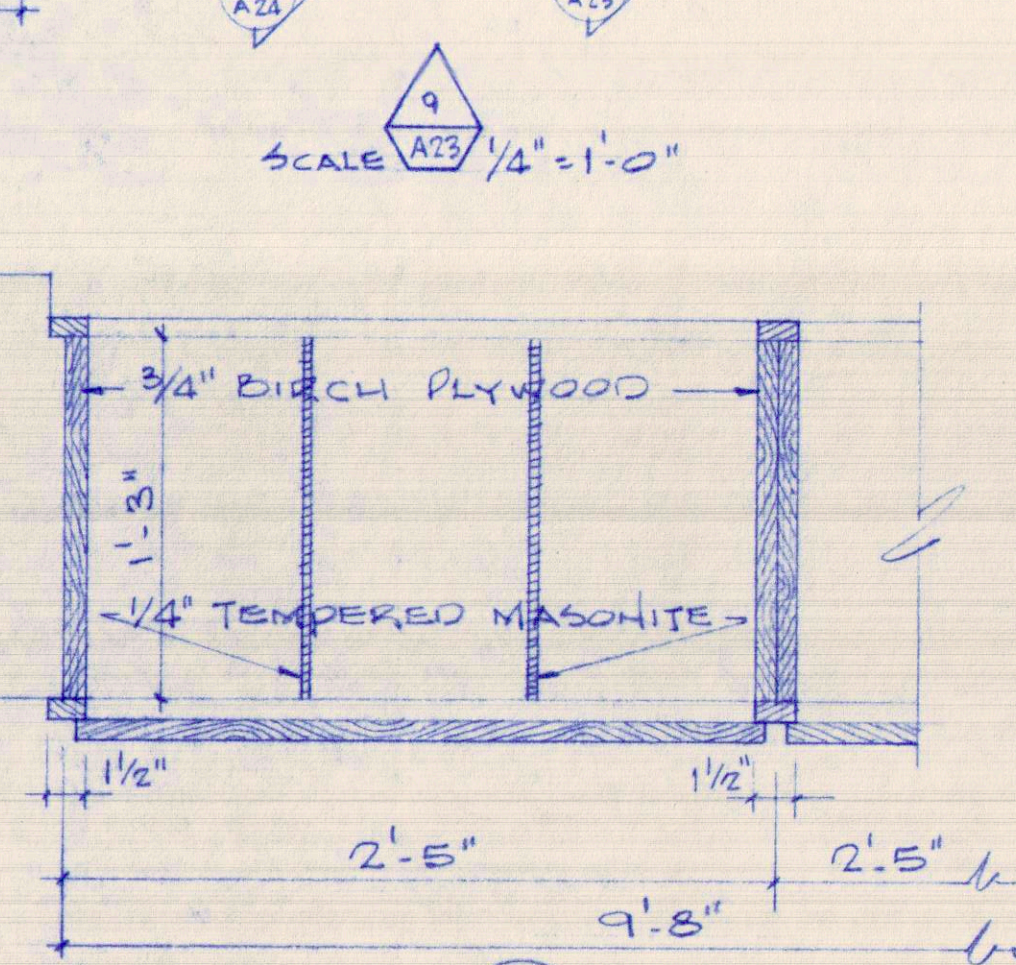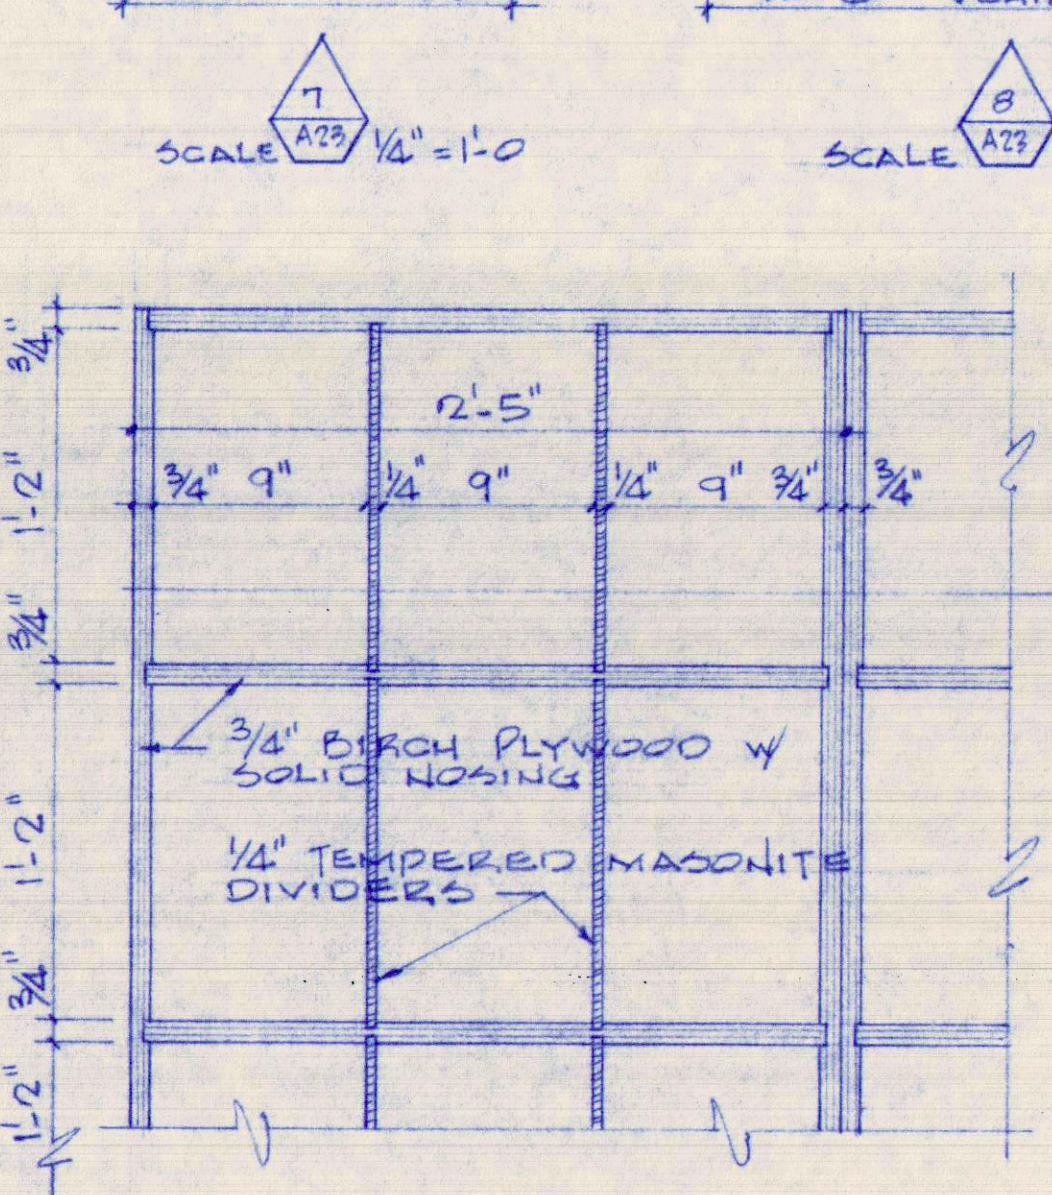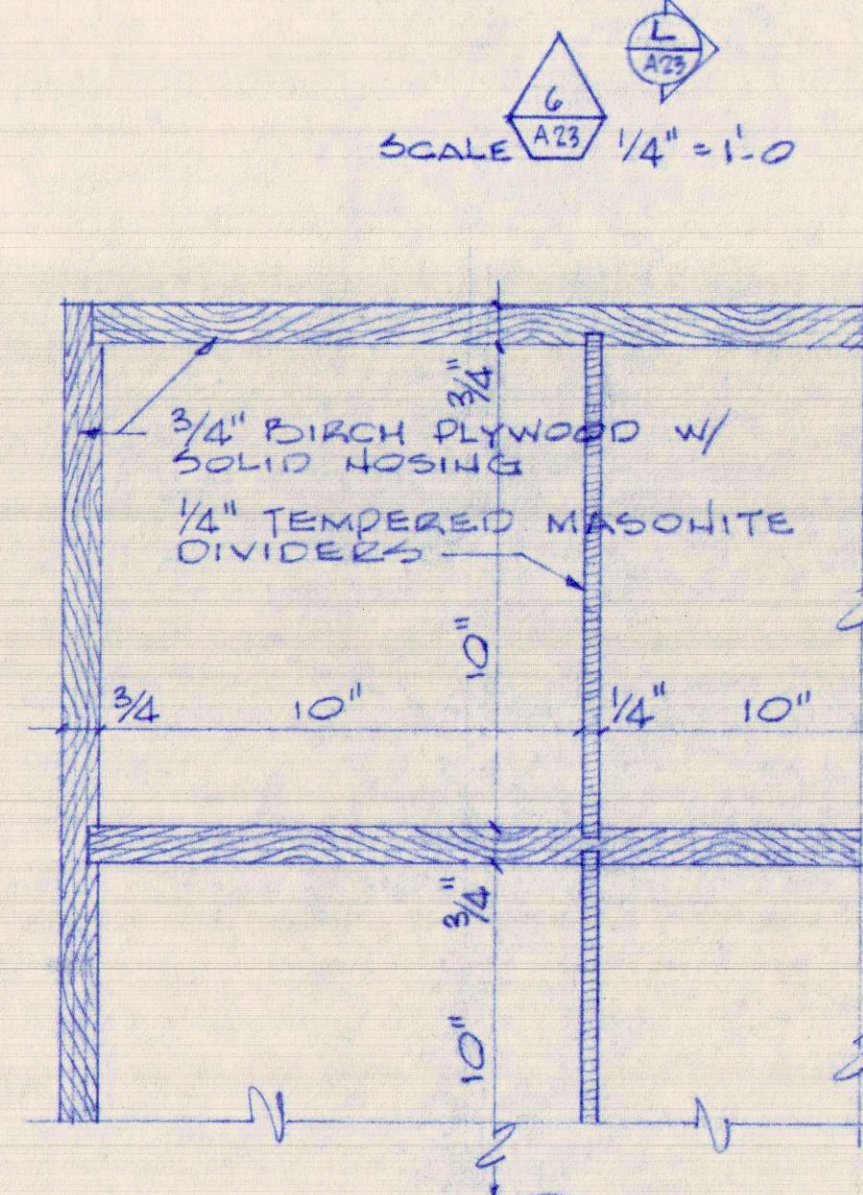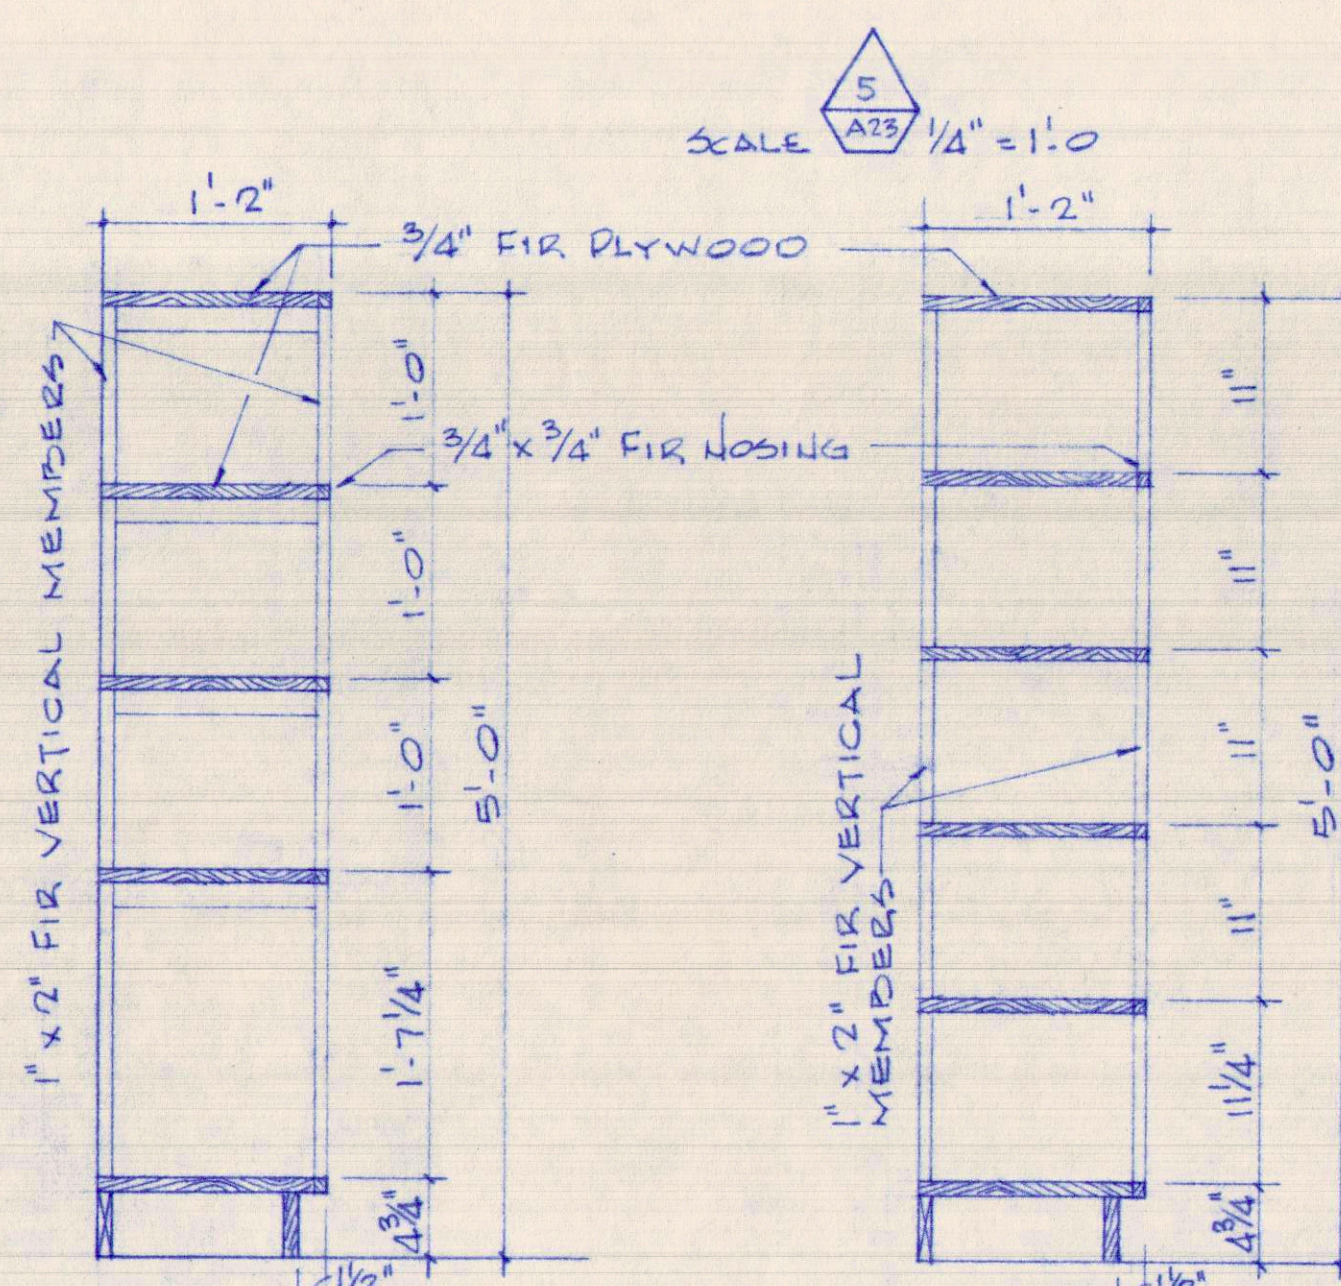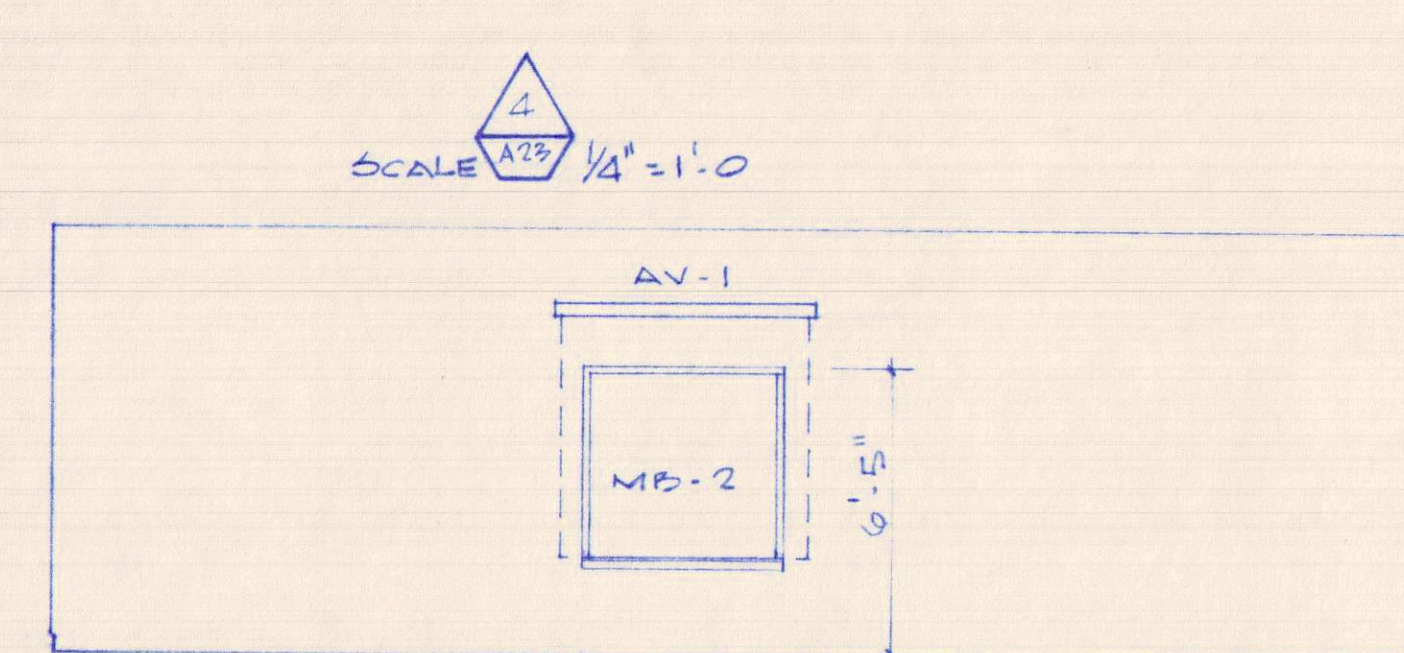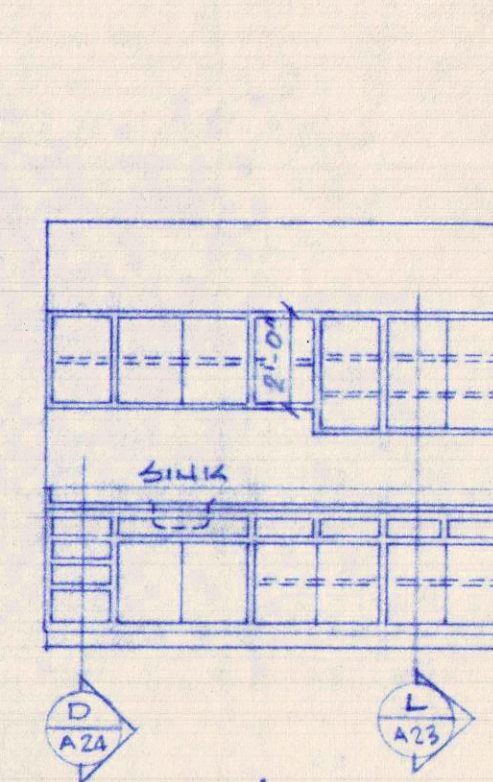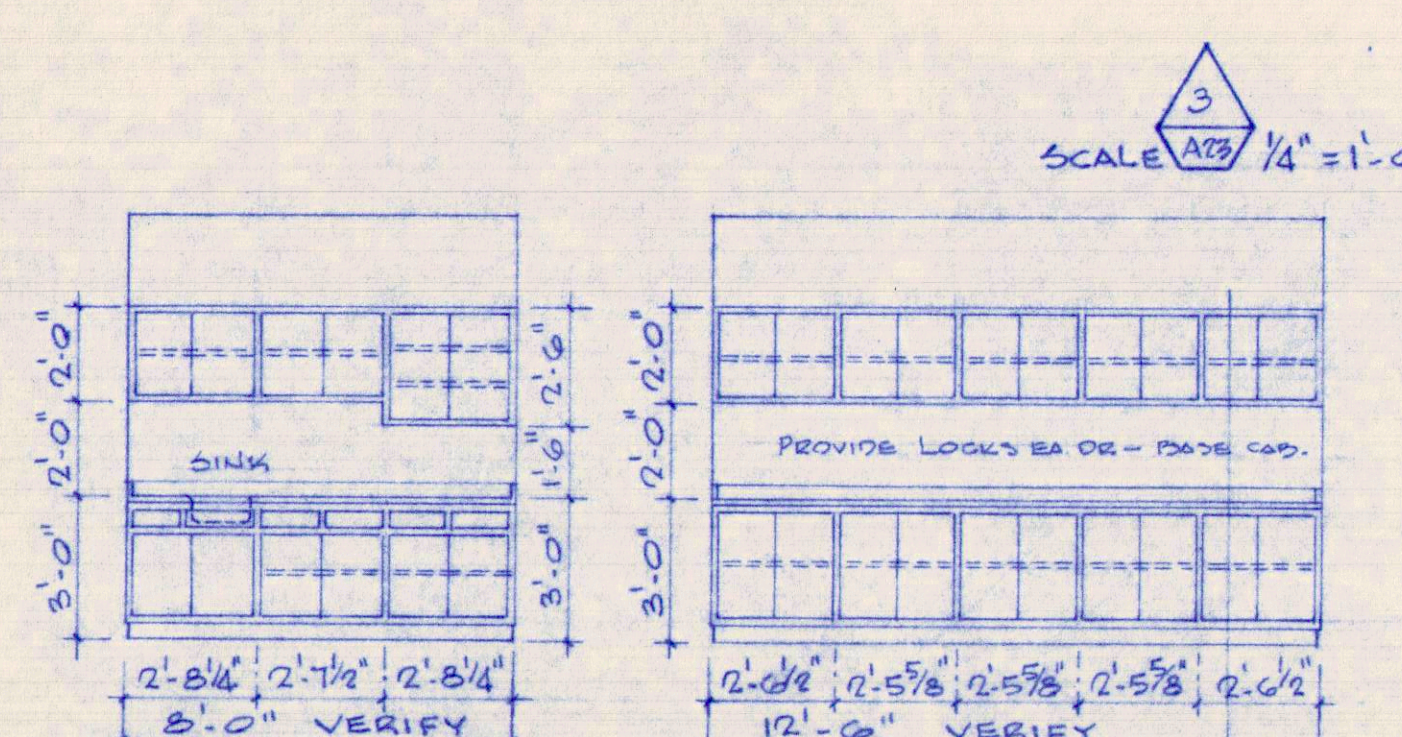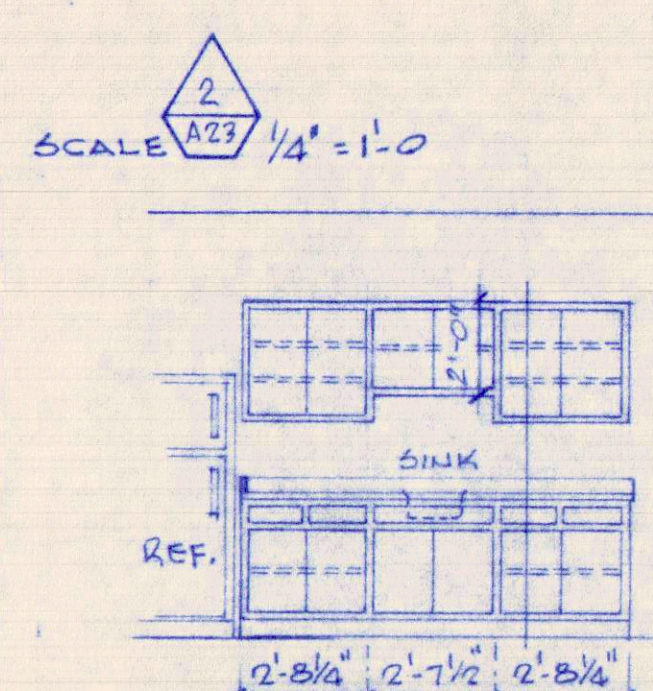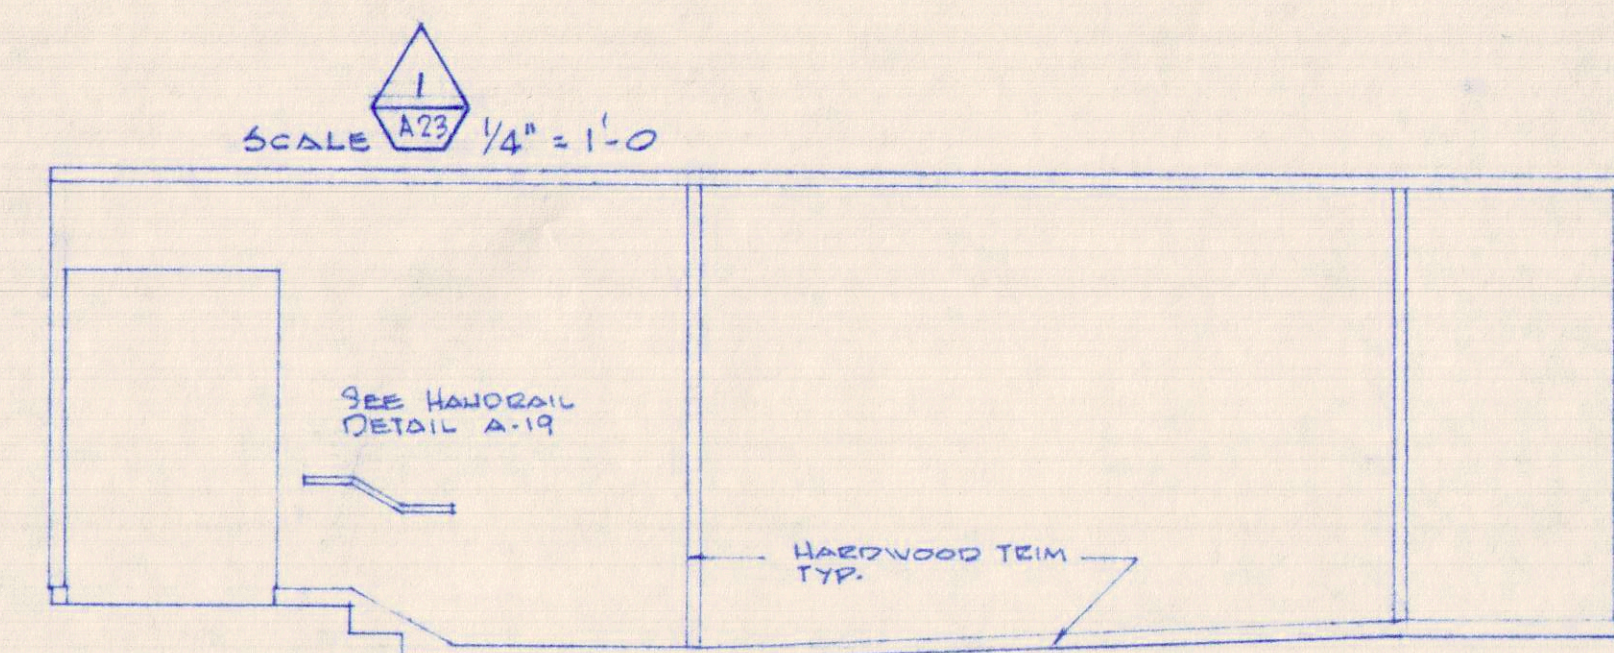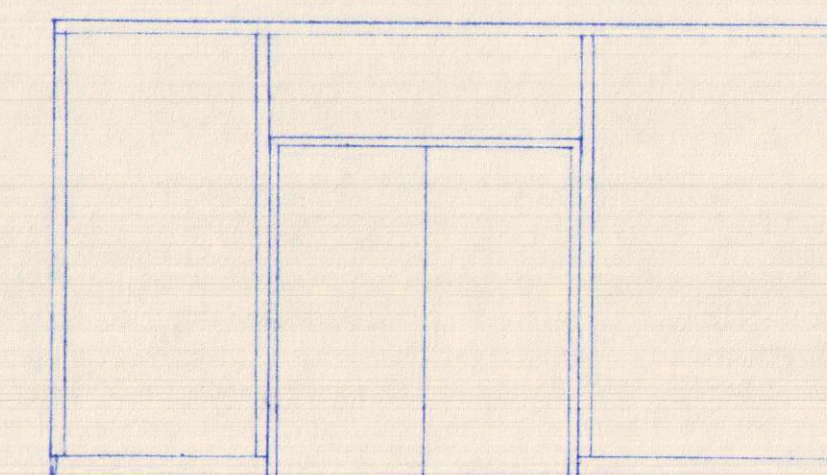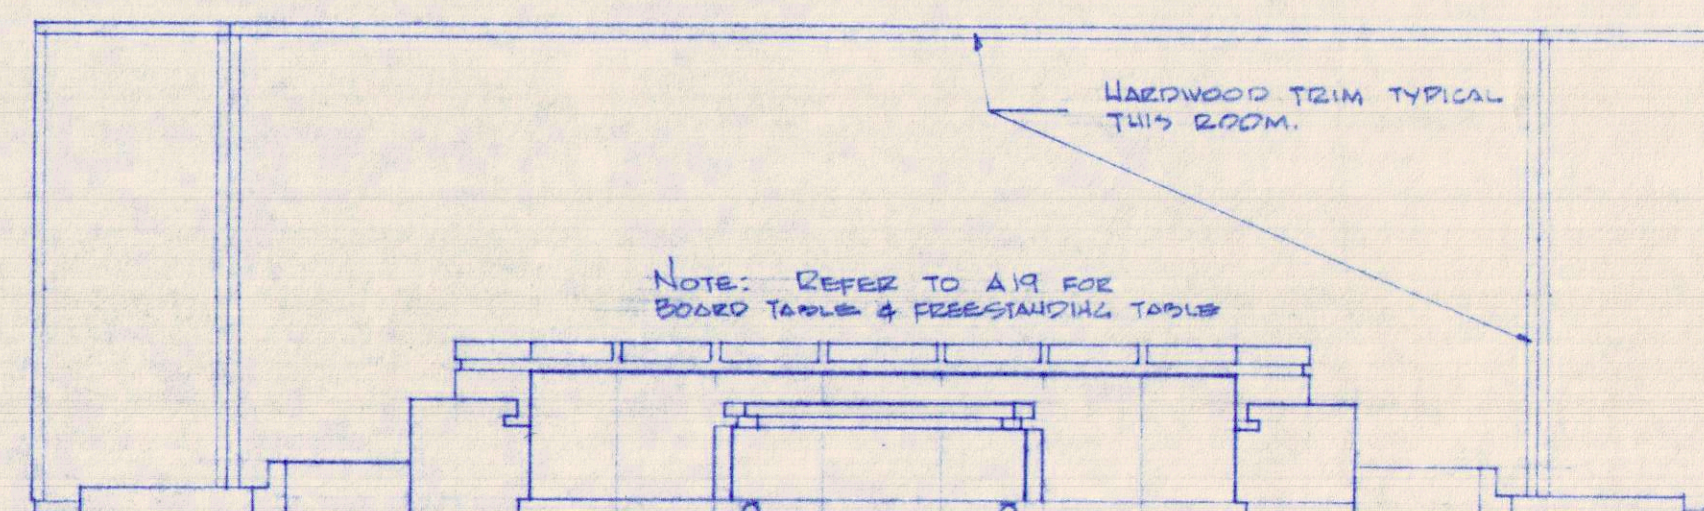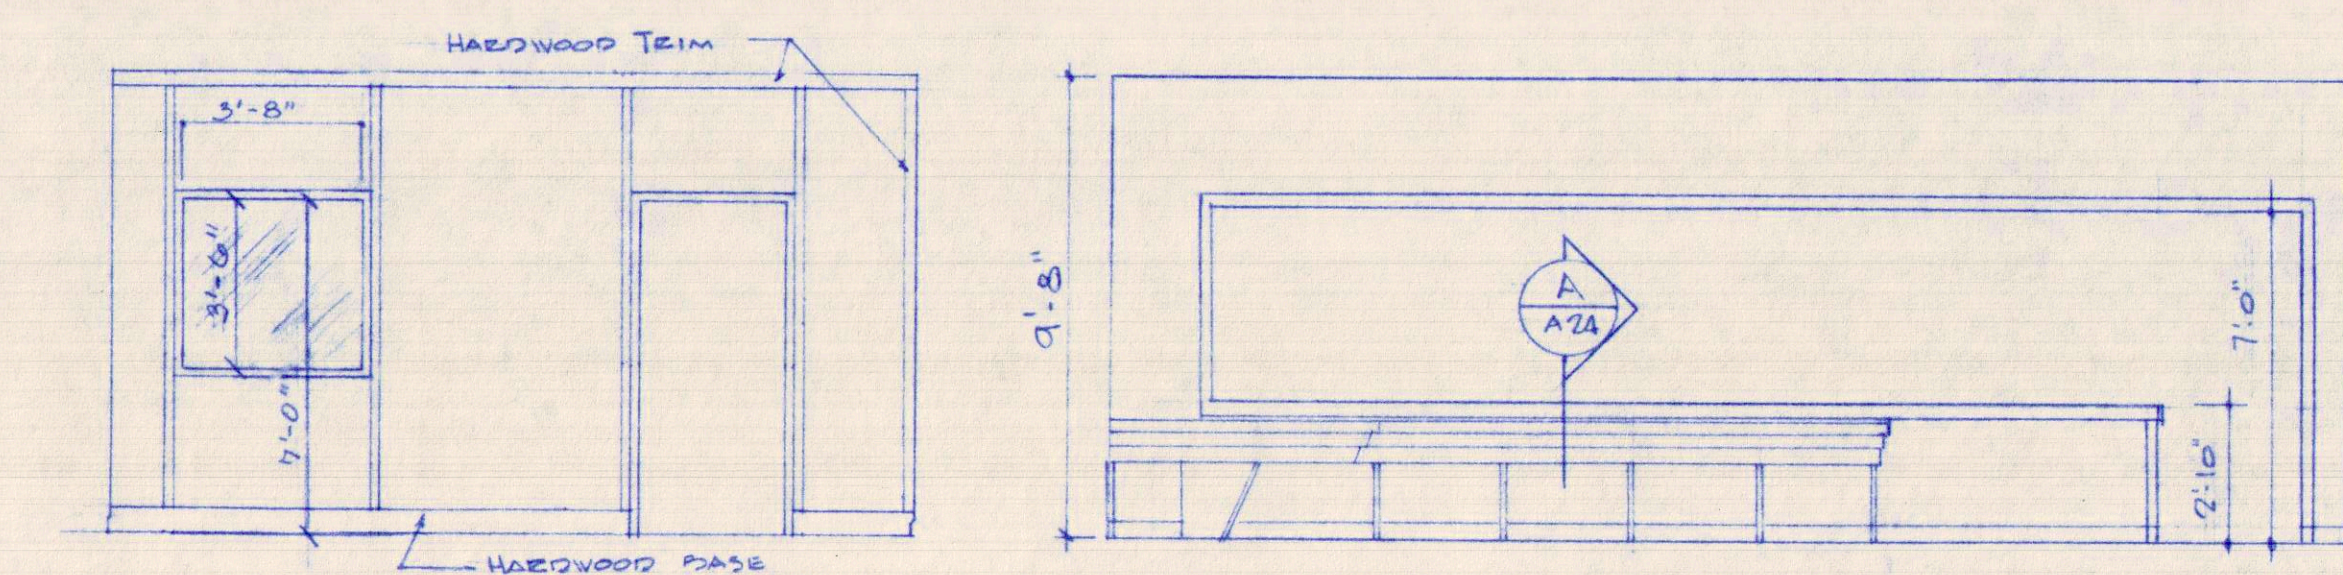

REVISIONS

DATE
9-5-9

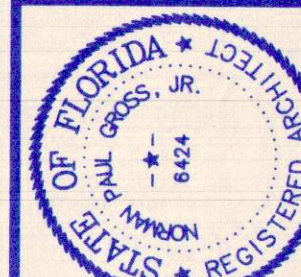

NORMAN GROSS & ASSOCIATES
architecture · planning · design

423 West Beach Drive
Deneme City, Florida 32402
Post Office Box 2207

423 West Beach Drive
Beverly Hills, CA 90210

**SMITH
BOZARTH
FULLER** Architects & Planners, P.A.

IG

SHEET TITLE

PHASE III DOCUMENTS

BAY COUNTY SCHOOL BOARD
ADMINISTRATIVE OFFICE BUILDING












RAWN BY:

PROJECT NUMBER
9020

DEVELOPMENT NUMBER

SHEET NO.

A23

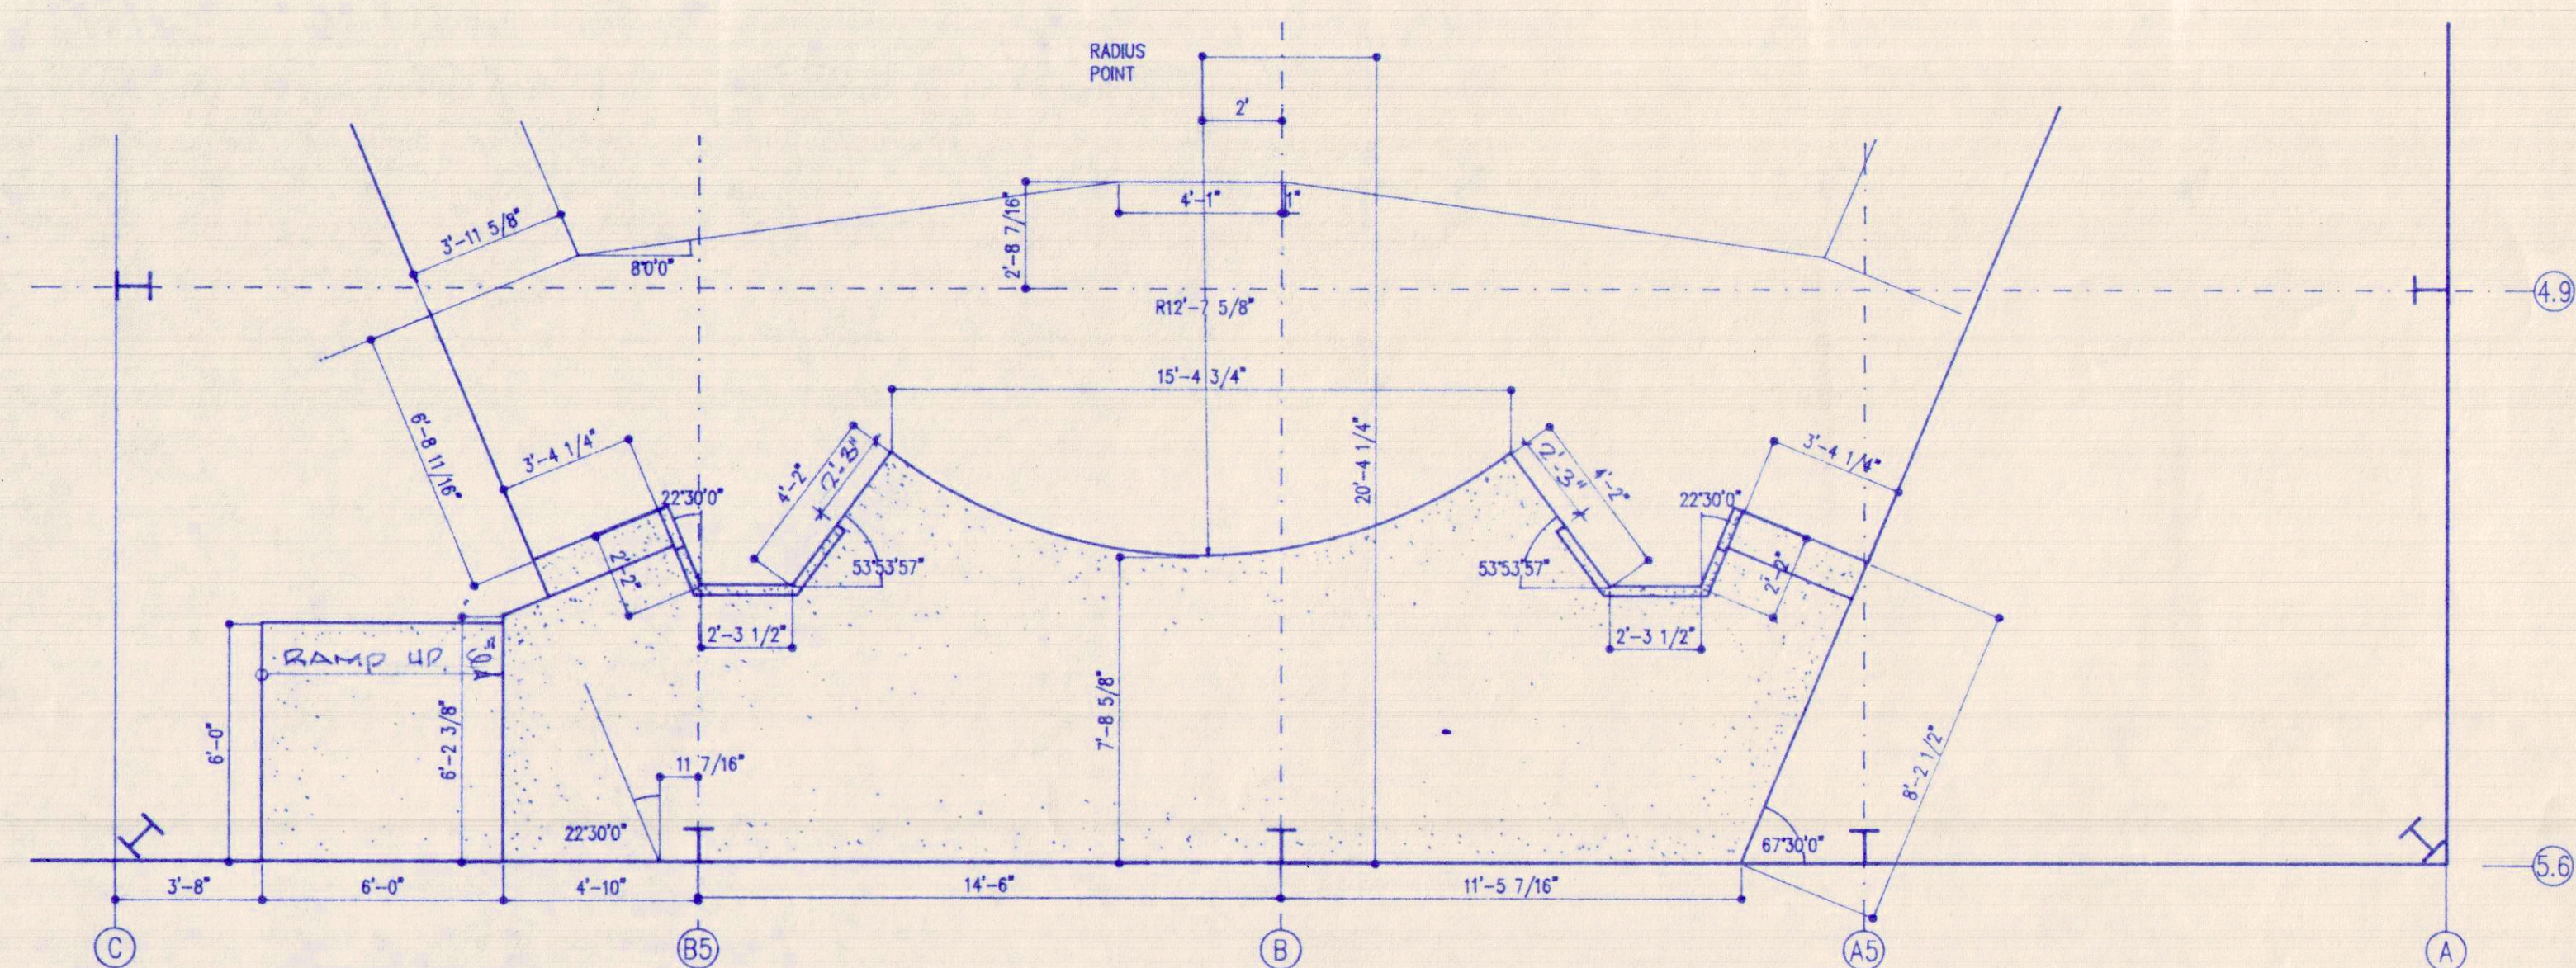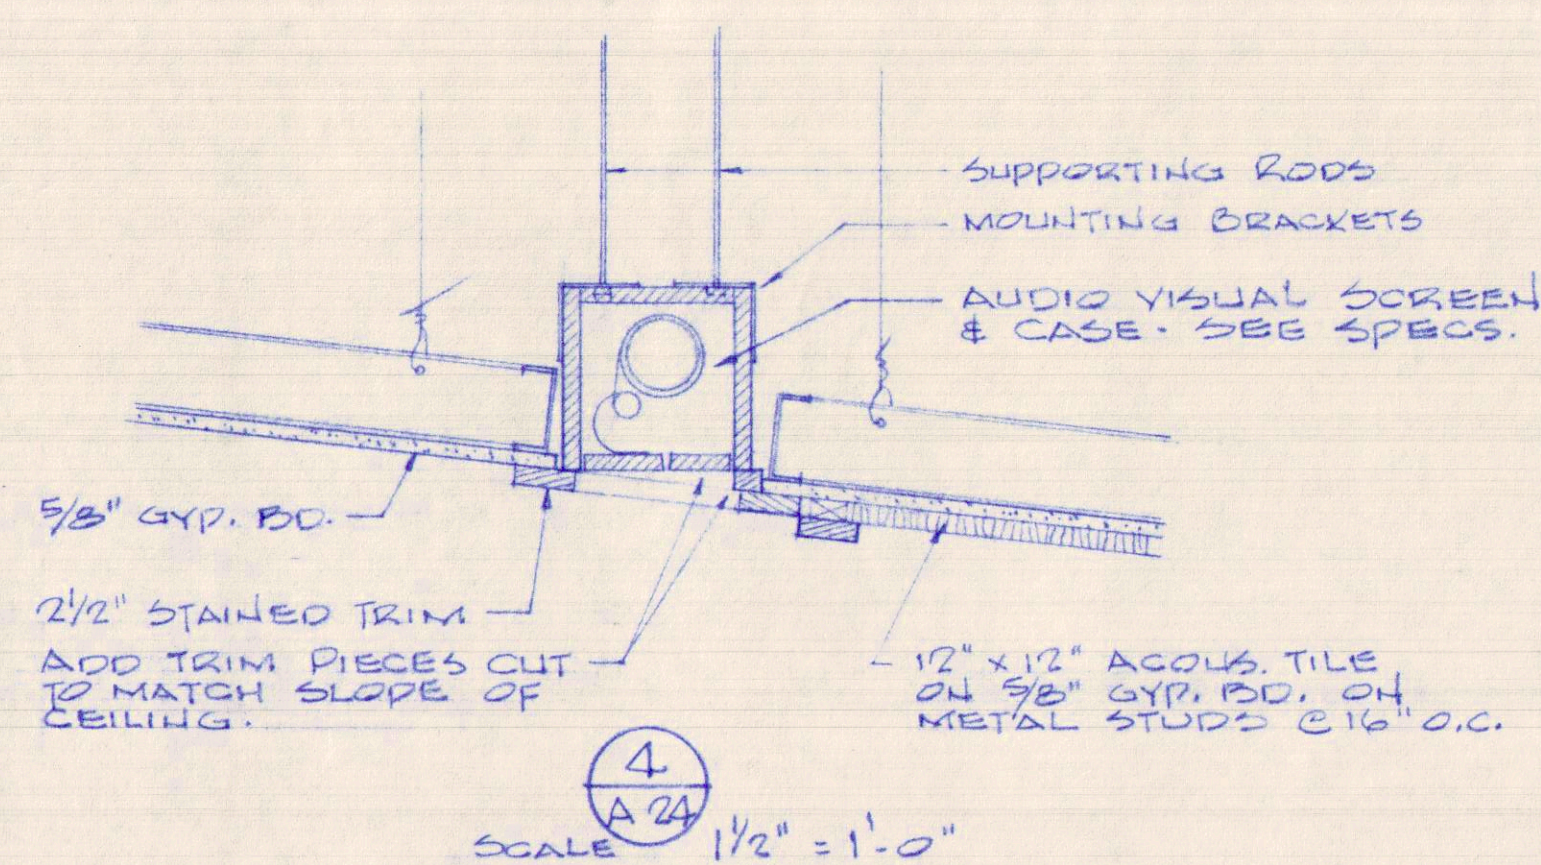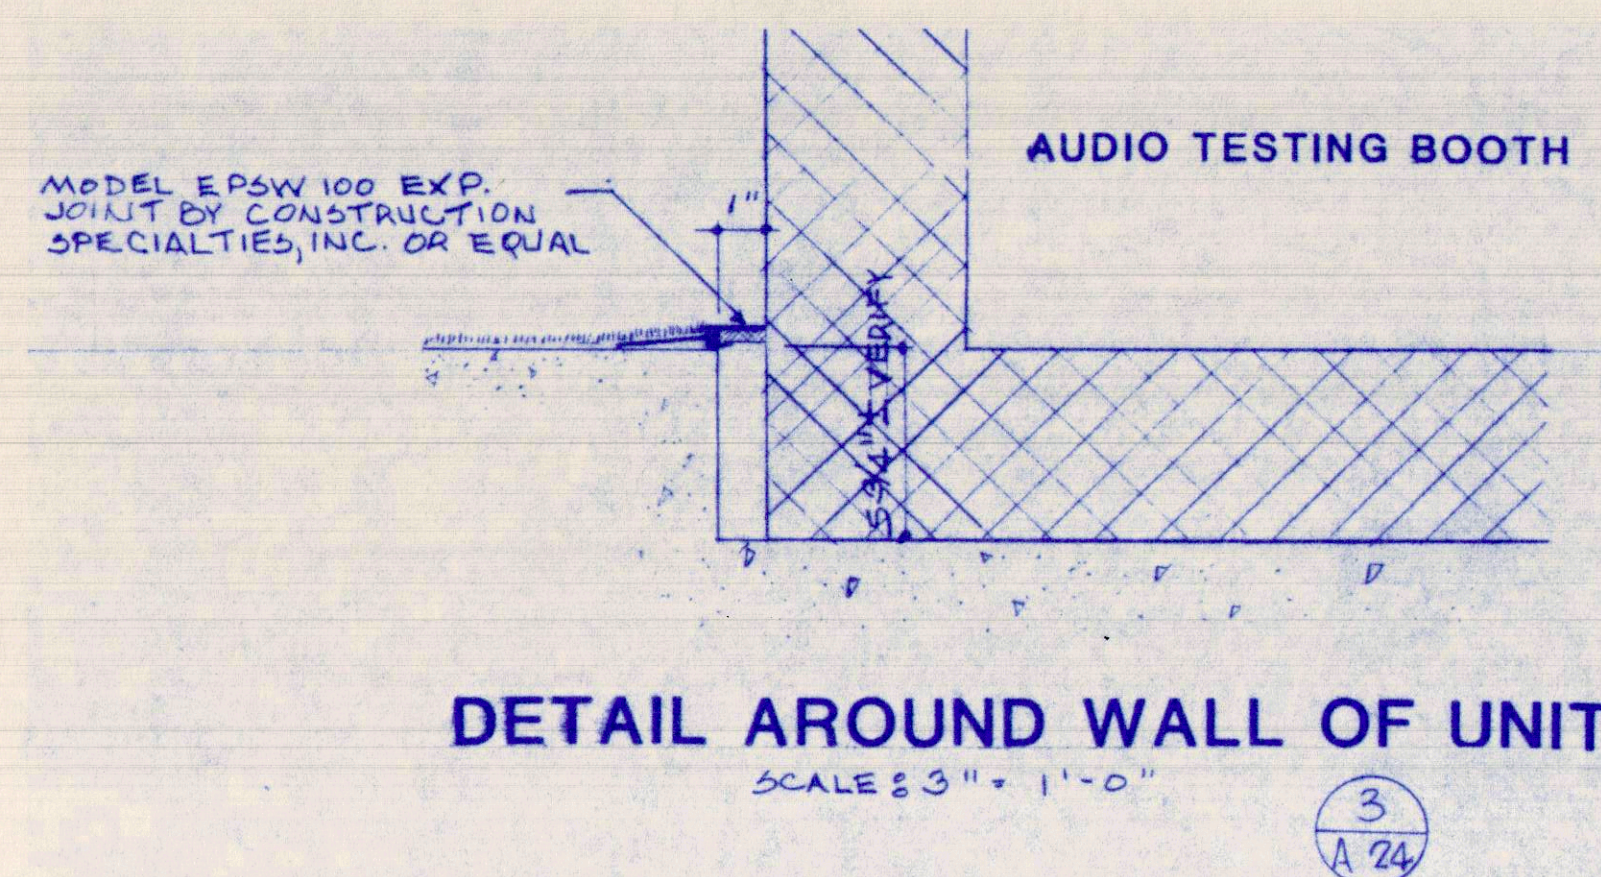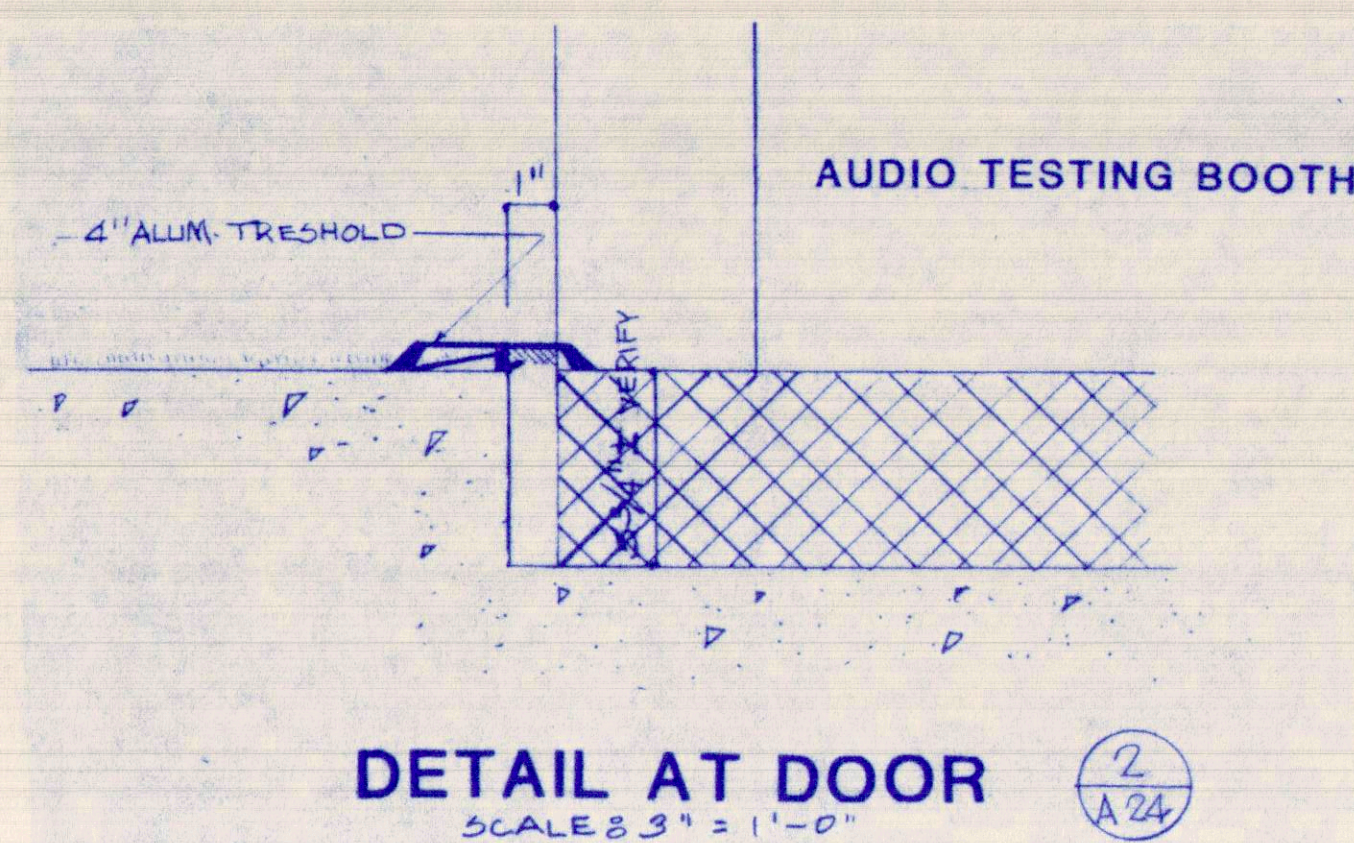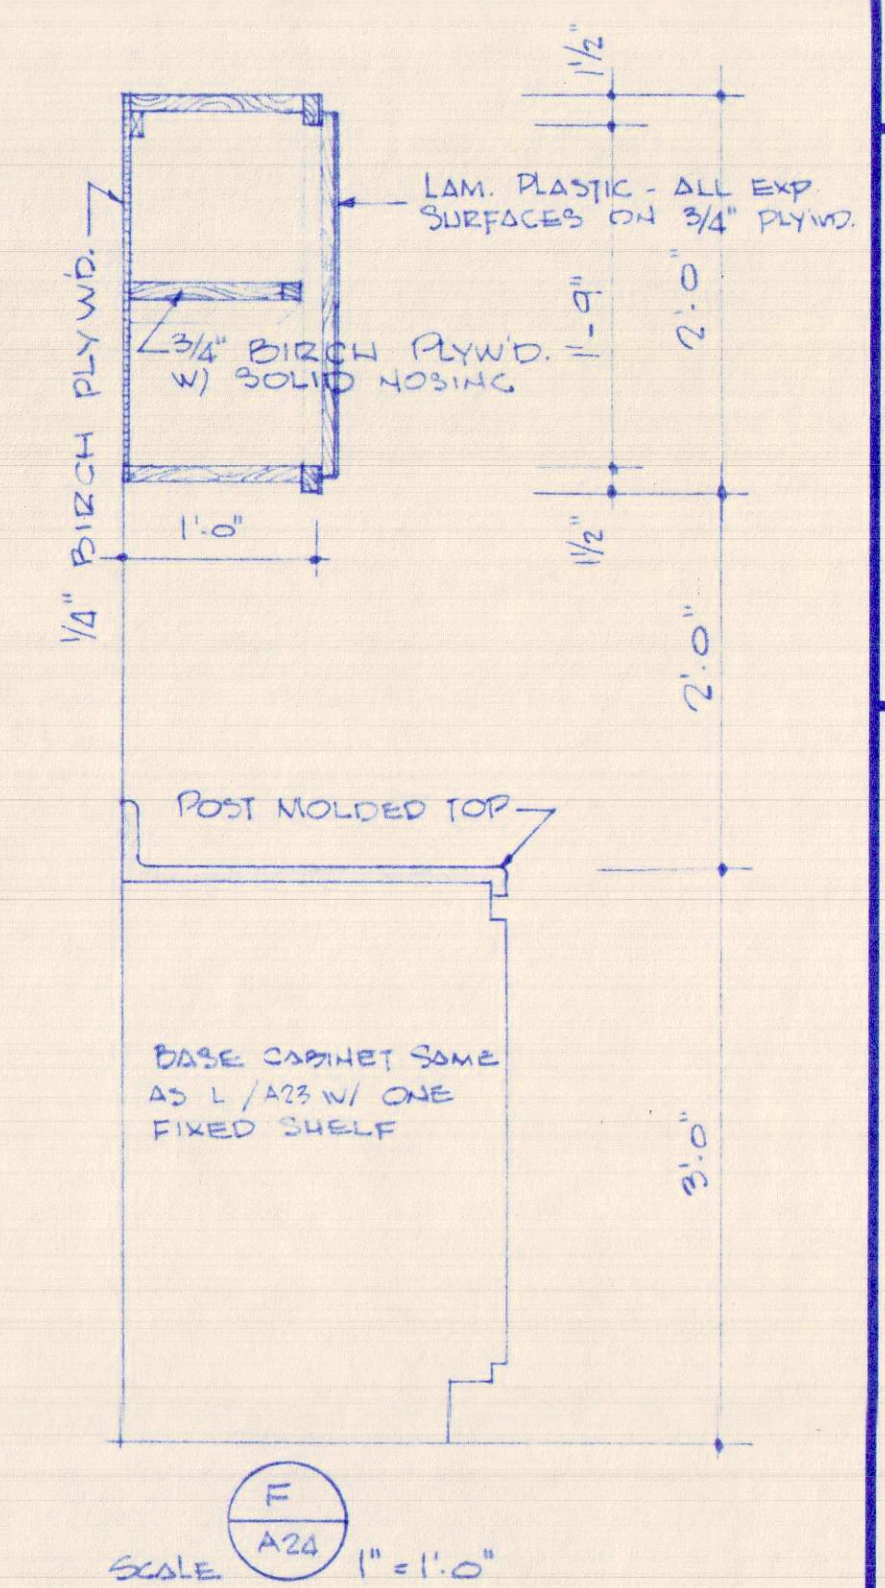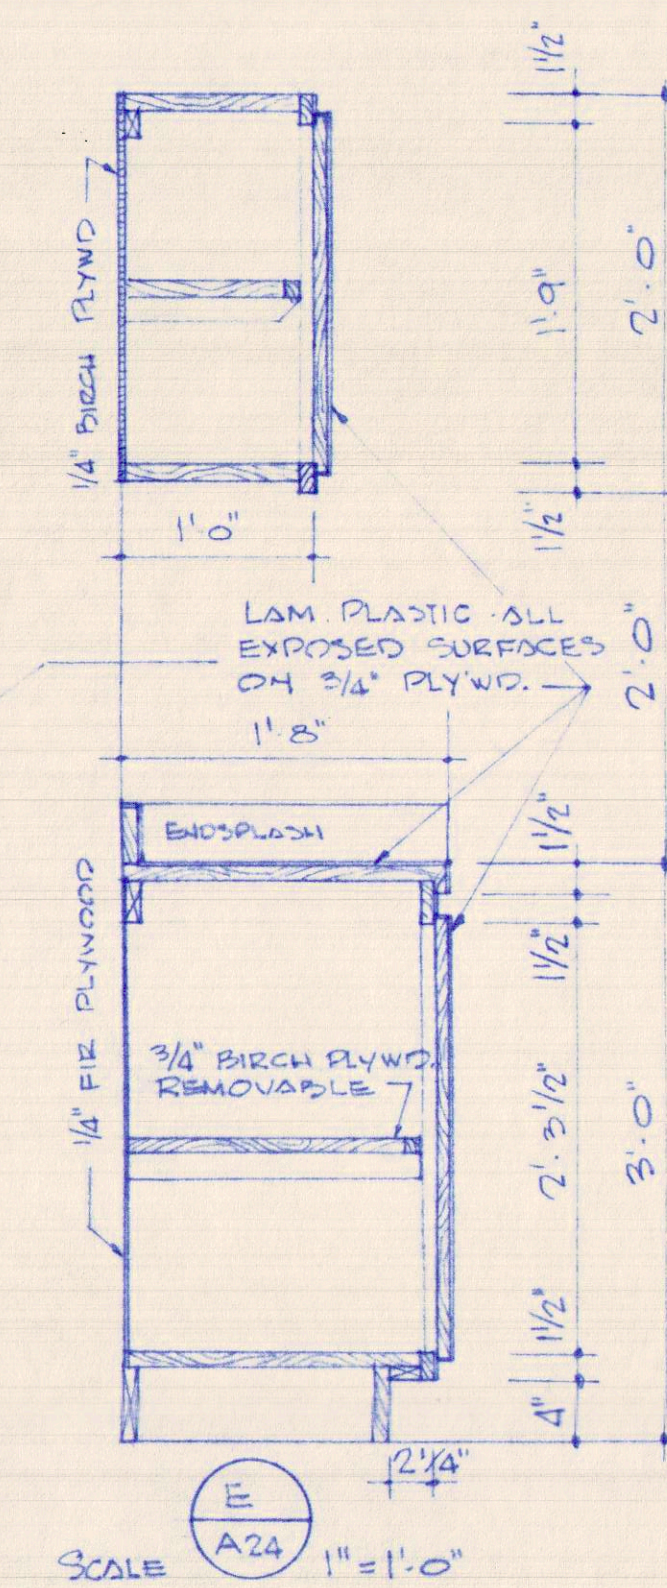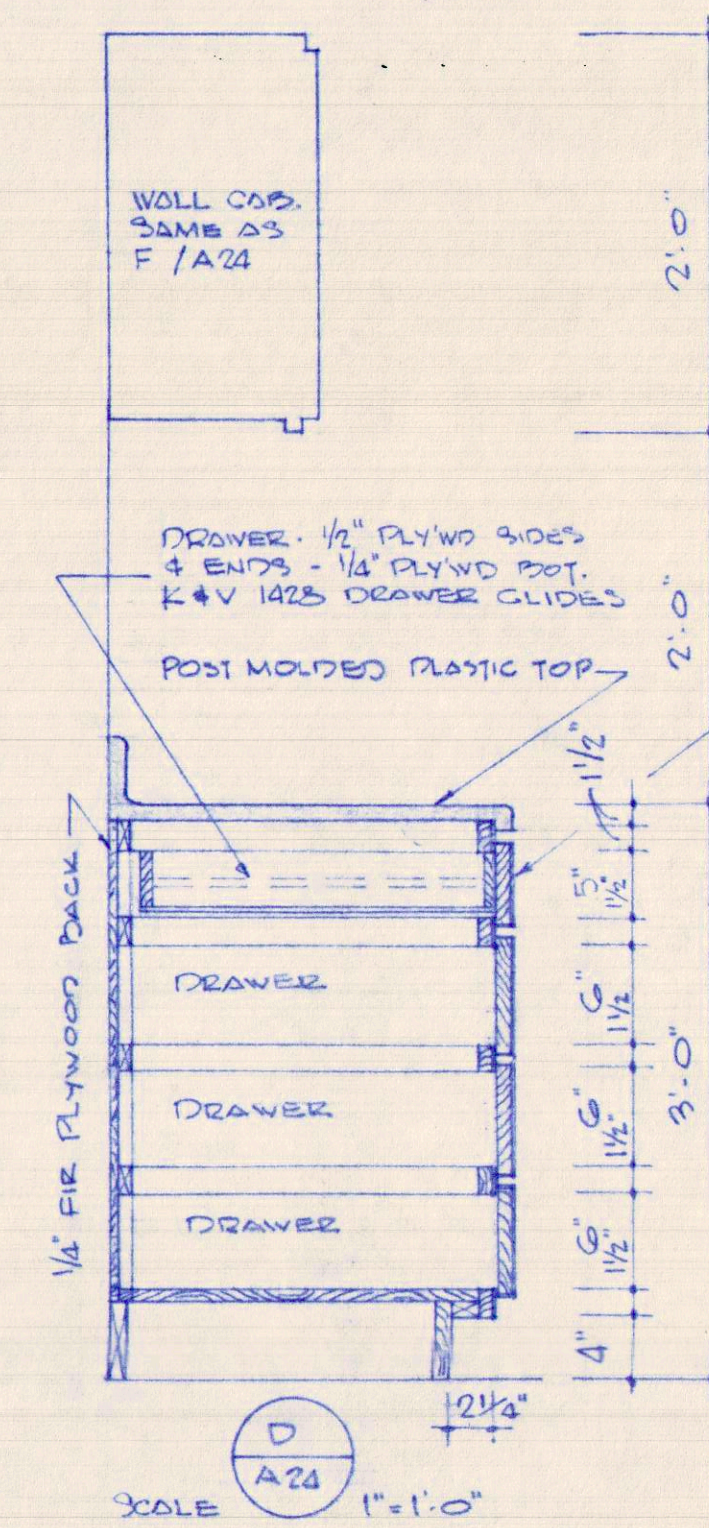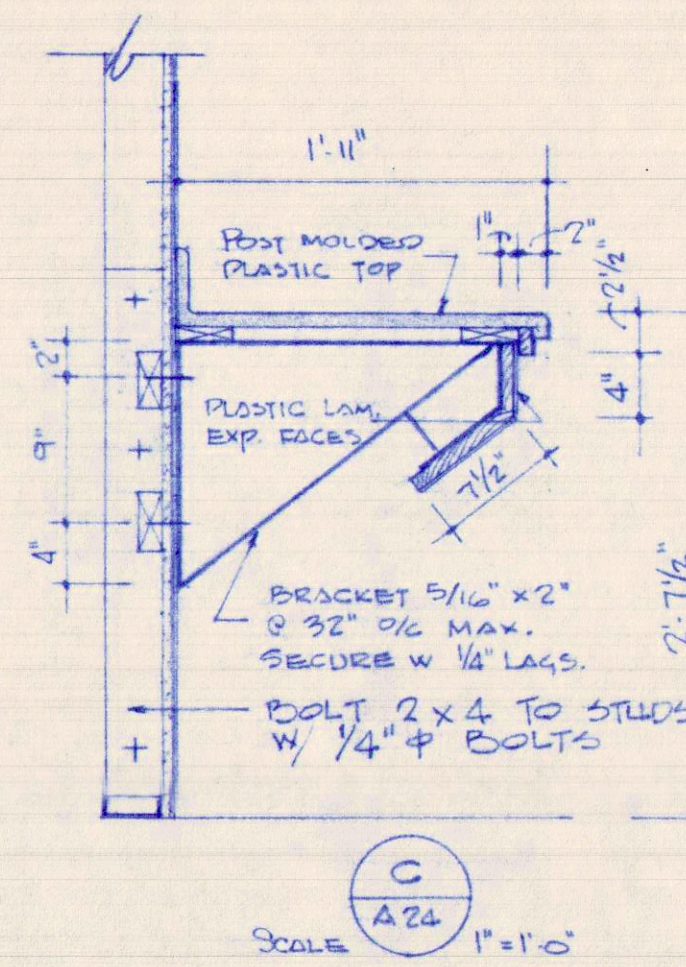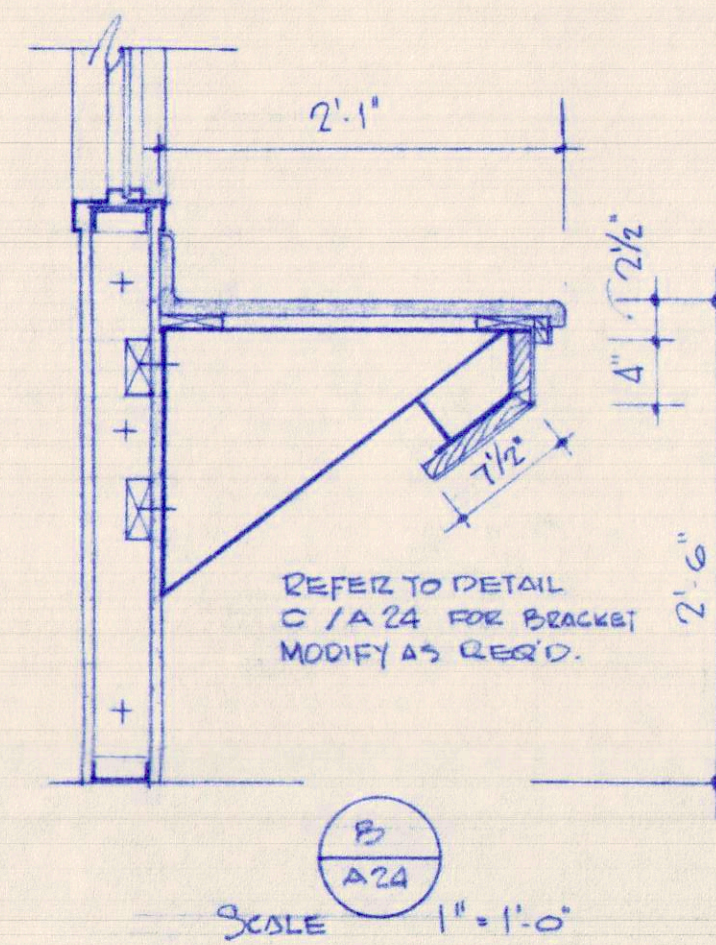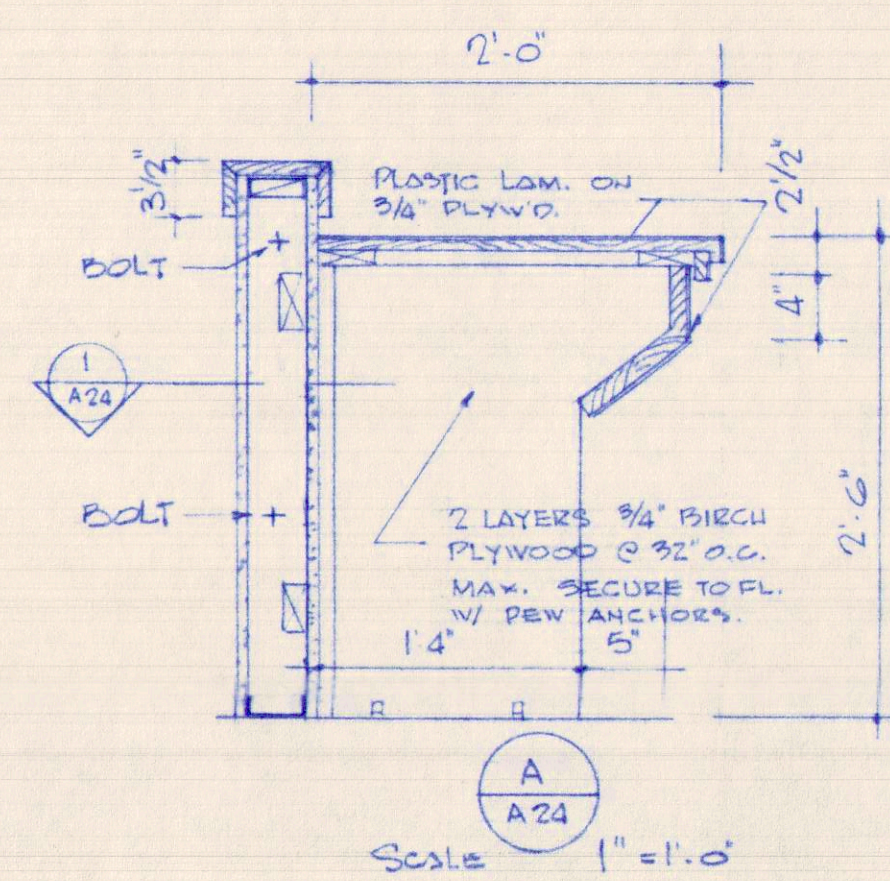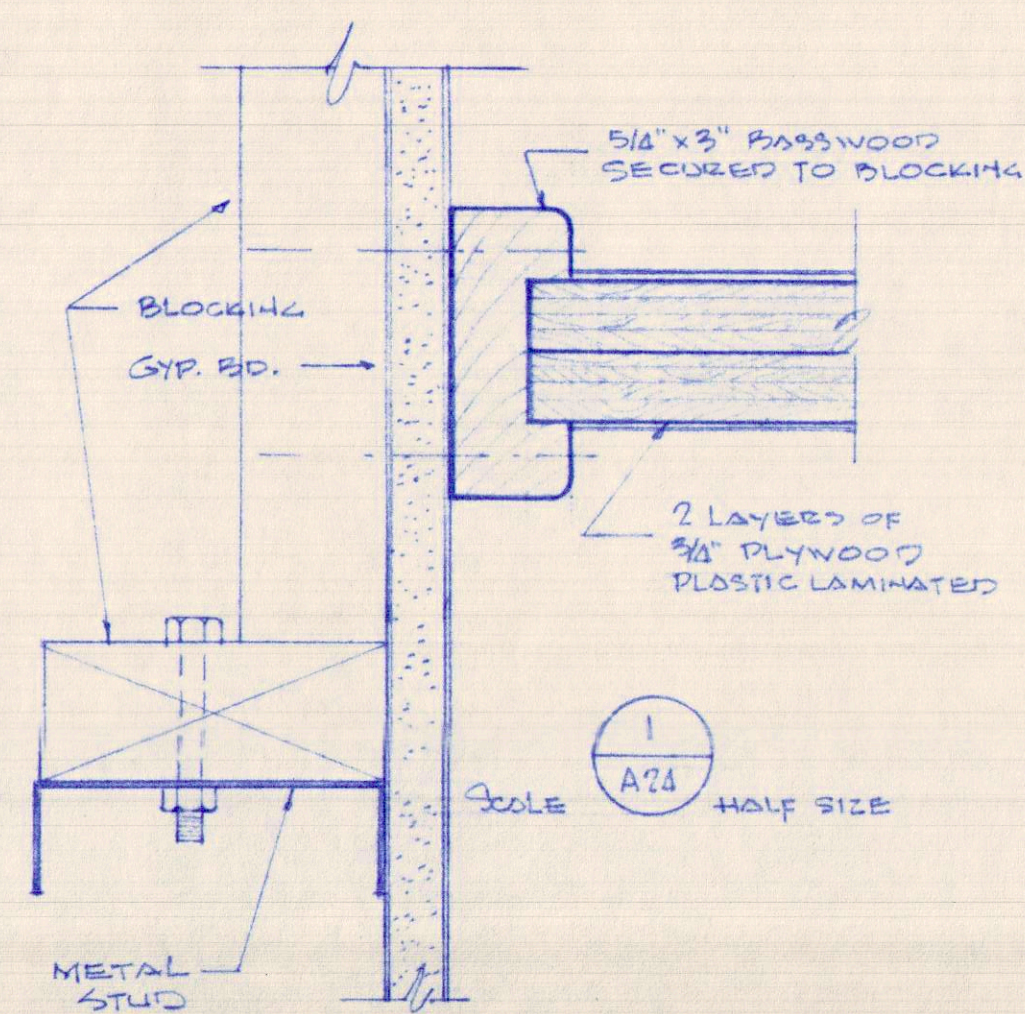


SLAB DIMENSION PLAN BOARD ROOM
SC: 1/4"=1'-0"

REFER TO STRUCTURAL DRAWINGS FOR
FOOTINGS, SECTION CUTS, NOTES, ETC.

IT IS THE PURPOSE OF THIS PLAN TO PROVIDE
ADDITIONAL DIMENSIONS AT THE BOARD ROOM

REVISIONS

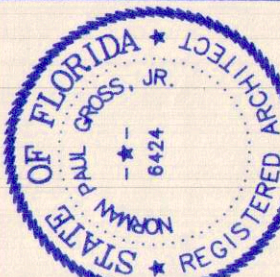

NORMAN GROSS & ASSOCIATES
architecture · planning · design

423 West Beach Drive
Panama City, Florida 32402
Post Office Box 2207
(904) 785-3406

**SMITH
BOZARTH
FULLER** Architects & Planners, P.A.
442a Grace Avenue Panama City, Florida

PHASE III DOCUMENTS

**BAY COUNTY SCHOOL BOARD
ADMINISTRATIVE OFFICE BUILDING**

Panama City, Florida


DRAWN BY:

PROJECT NUMBER
9020


DEVELOPMENT NUMBER

SHEET NO.


A24

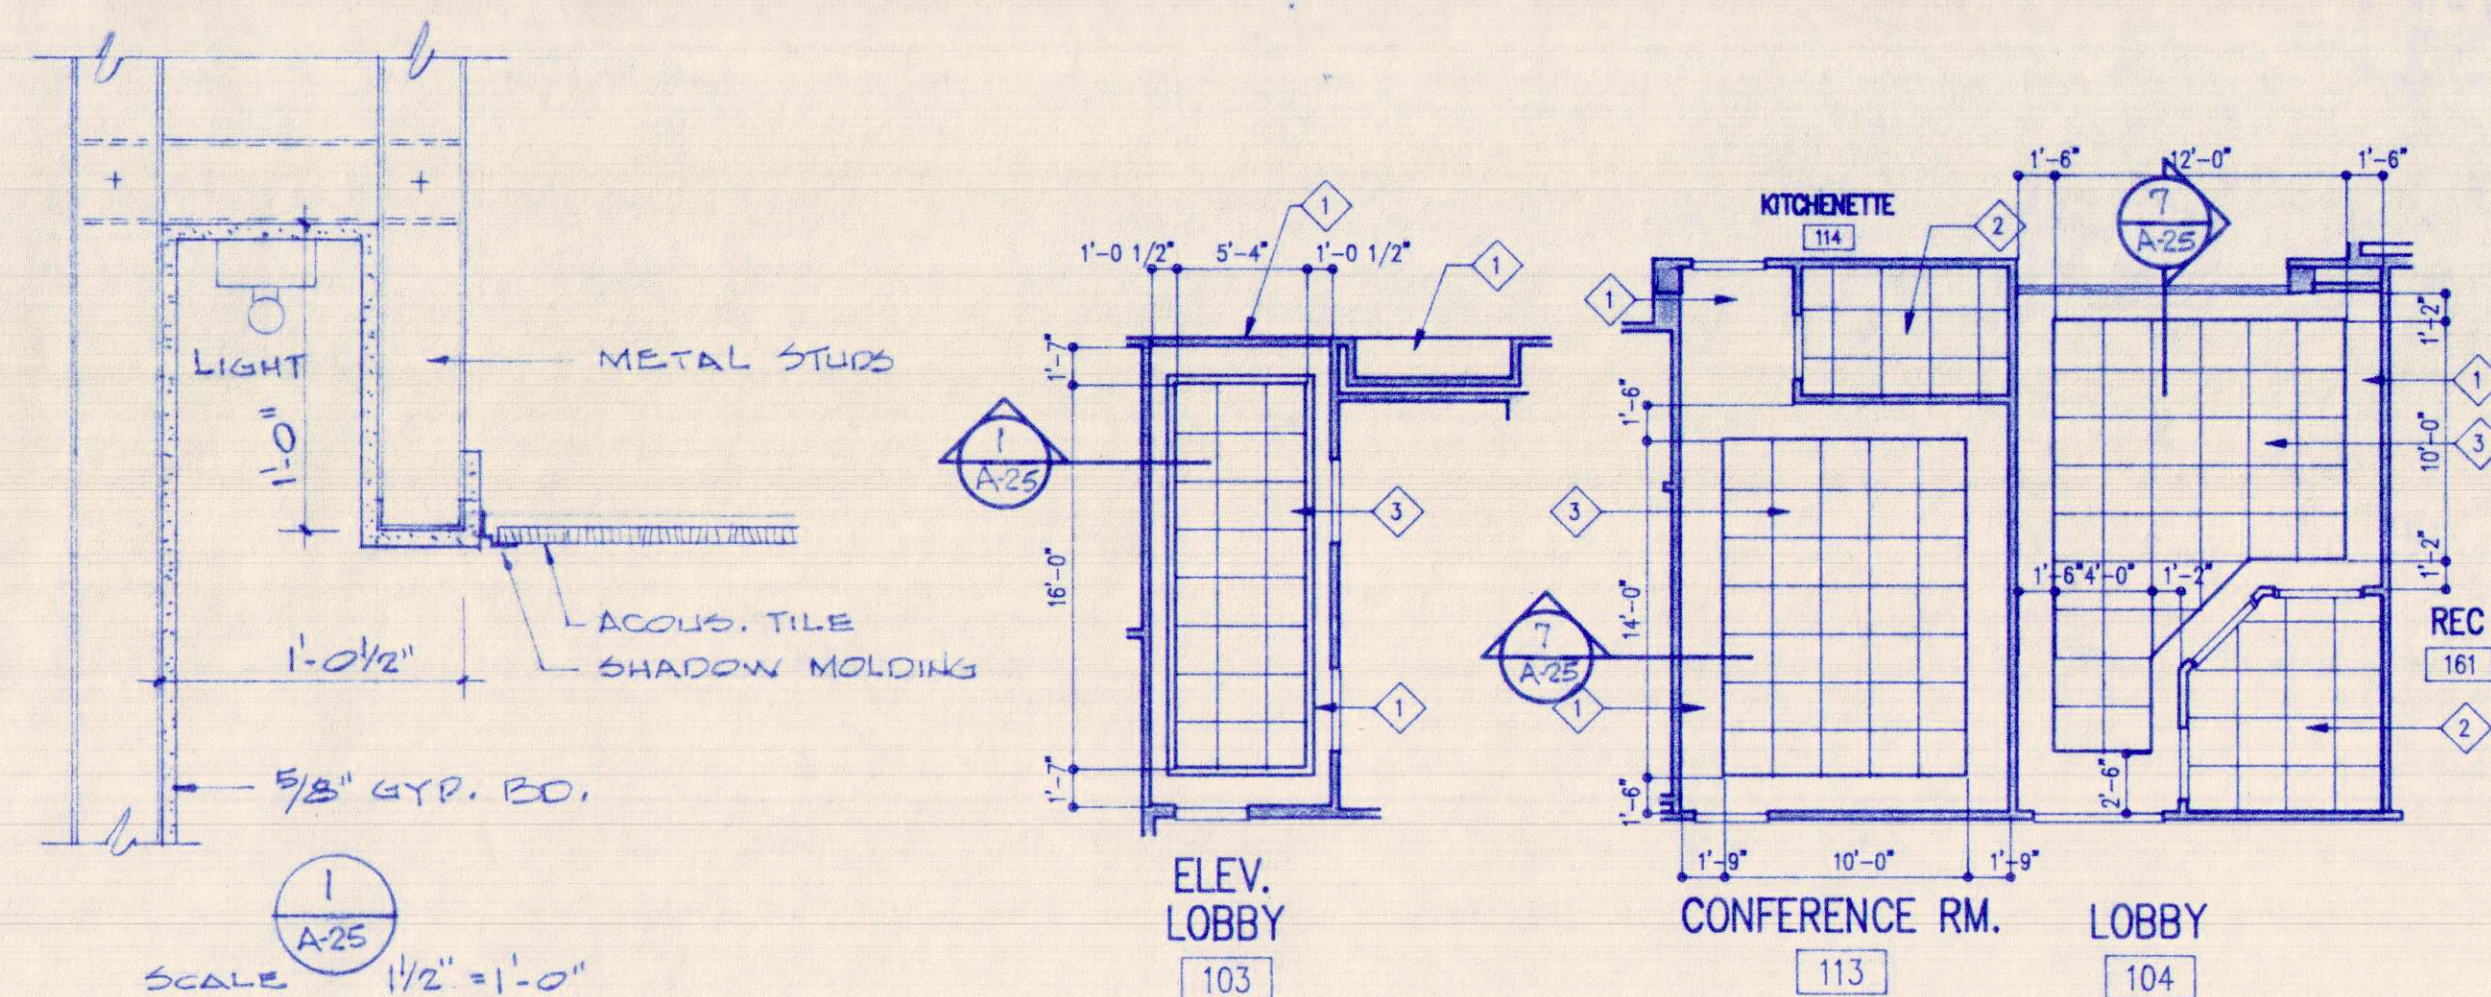


PARTIAL REFLECTED CEILING PLAN
SC: 1/8"=1'-0" GROUND FLOOR - ELEV. LOBBY, CONFERENCE ROOM, LOBBY

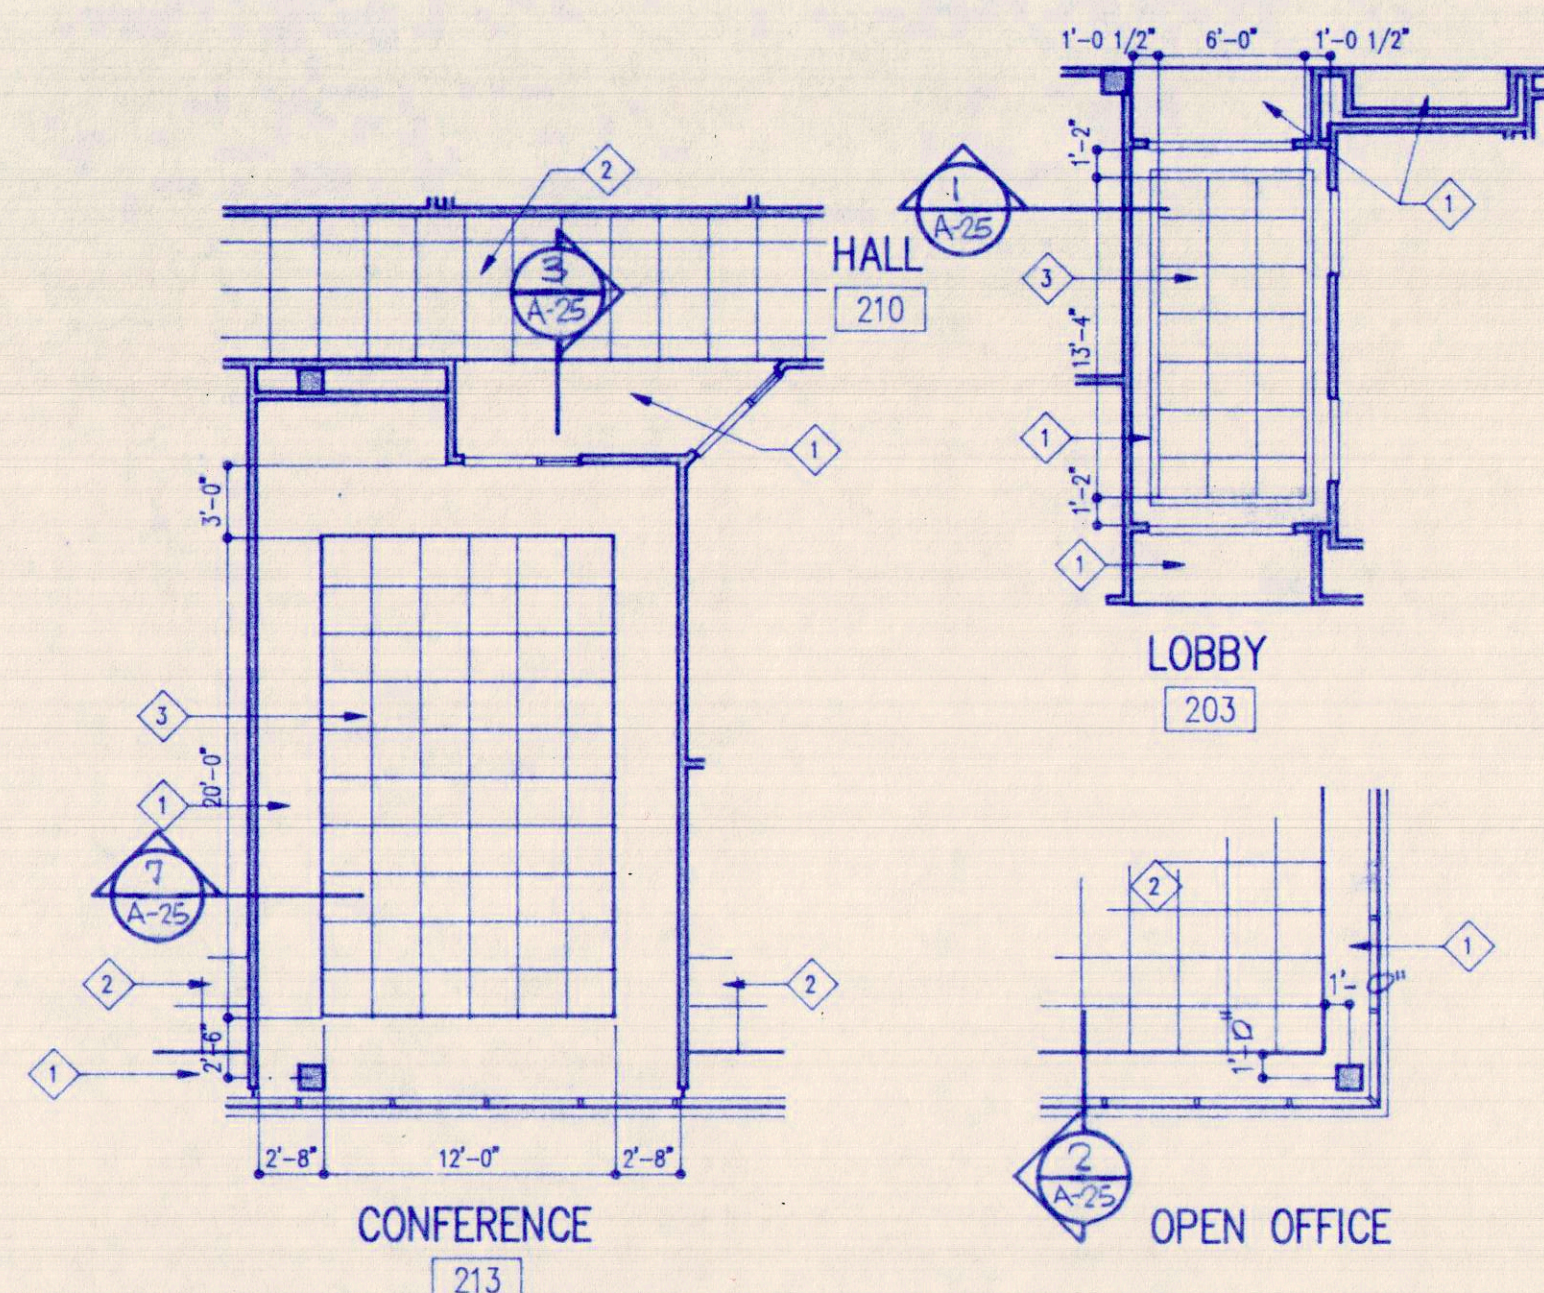


PARTIAL REFLECTED CEILING PLAN
SC: 1/8"=1'-0" SECOND FLOOR - ELEV. LOBBY, CONF. ROOM, OPEN OFFICE

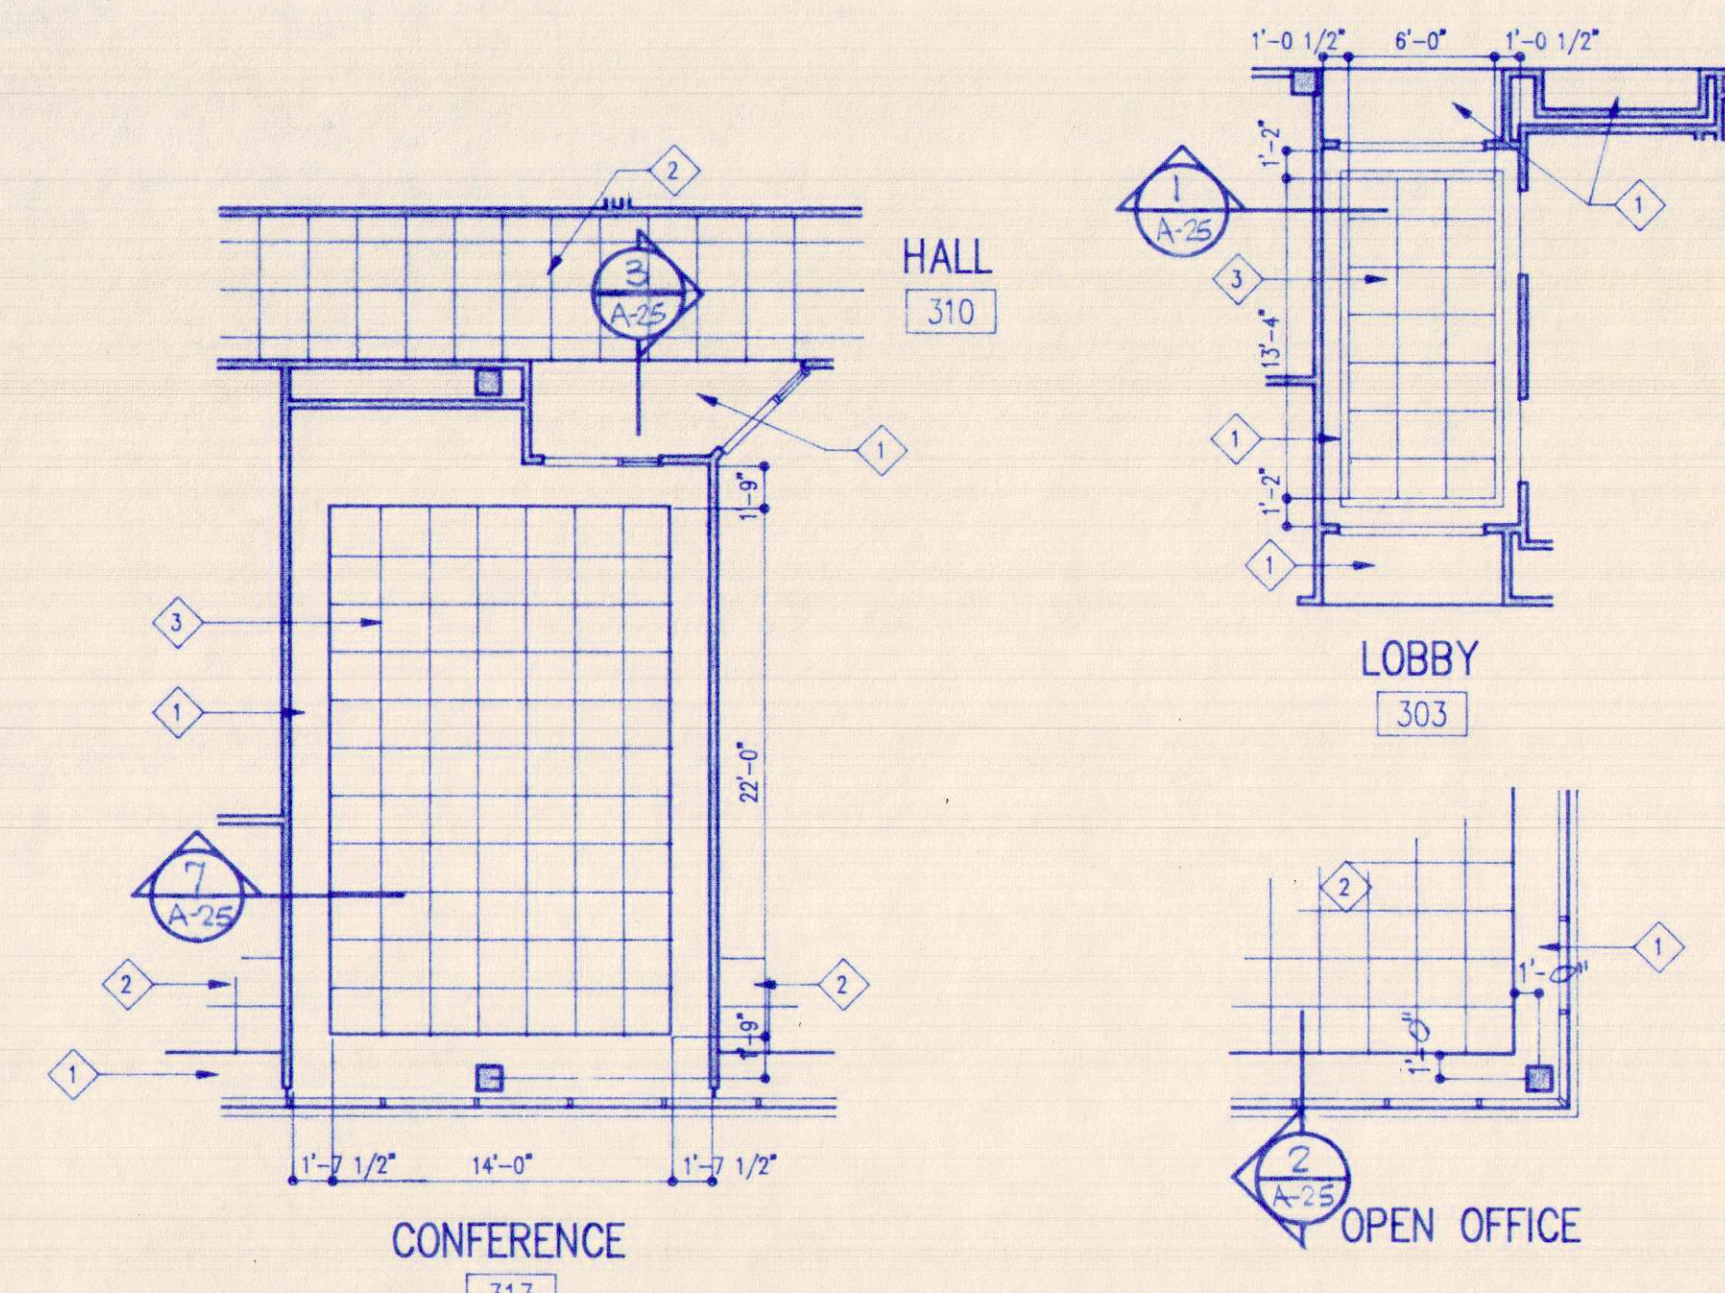

PARTIAL REFLECTED CEILING PLAN
SC: 1/8"=1'-0" SECOND FLOOR - ELEV. LOBBY, CONF. ROOM, OPEN OFFICE

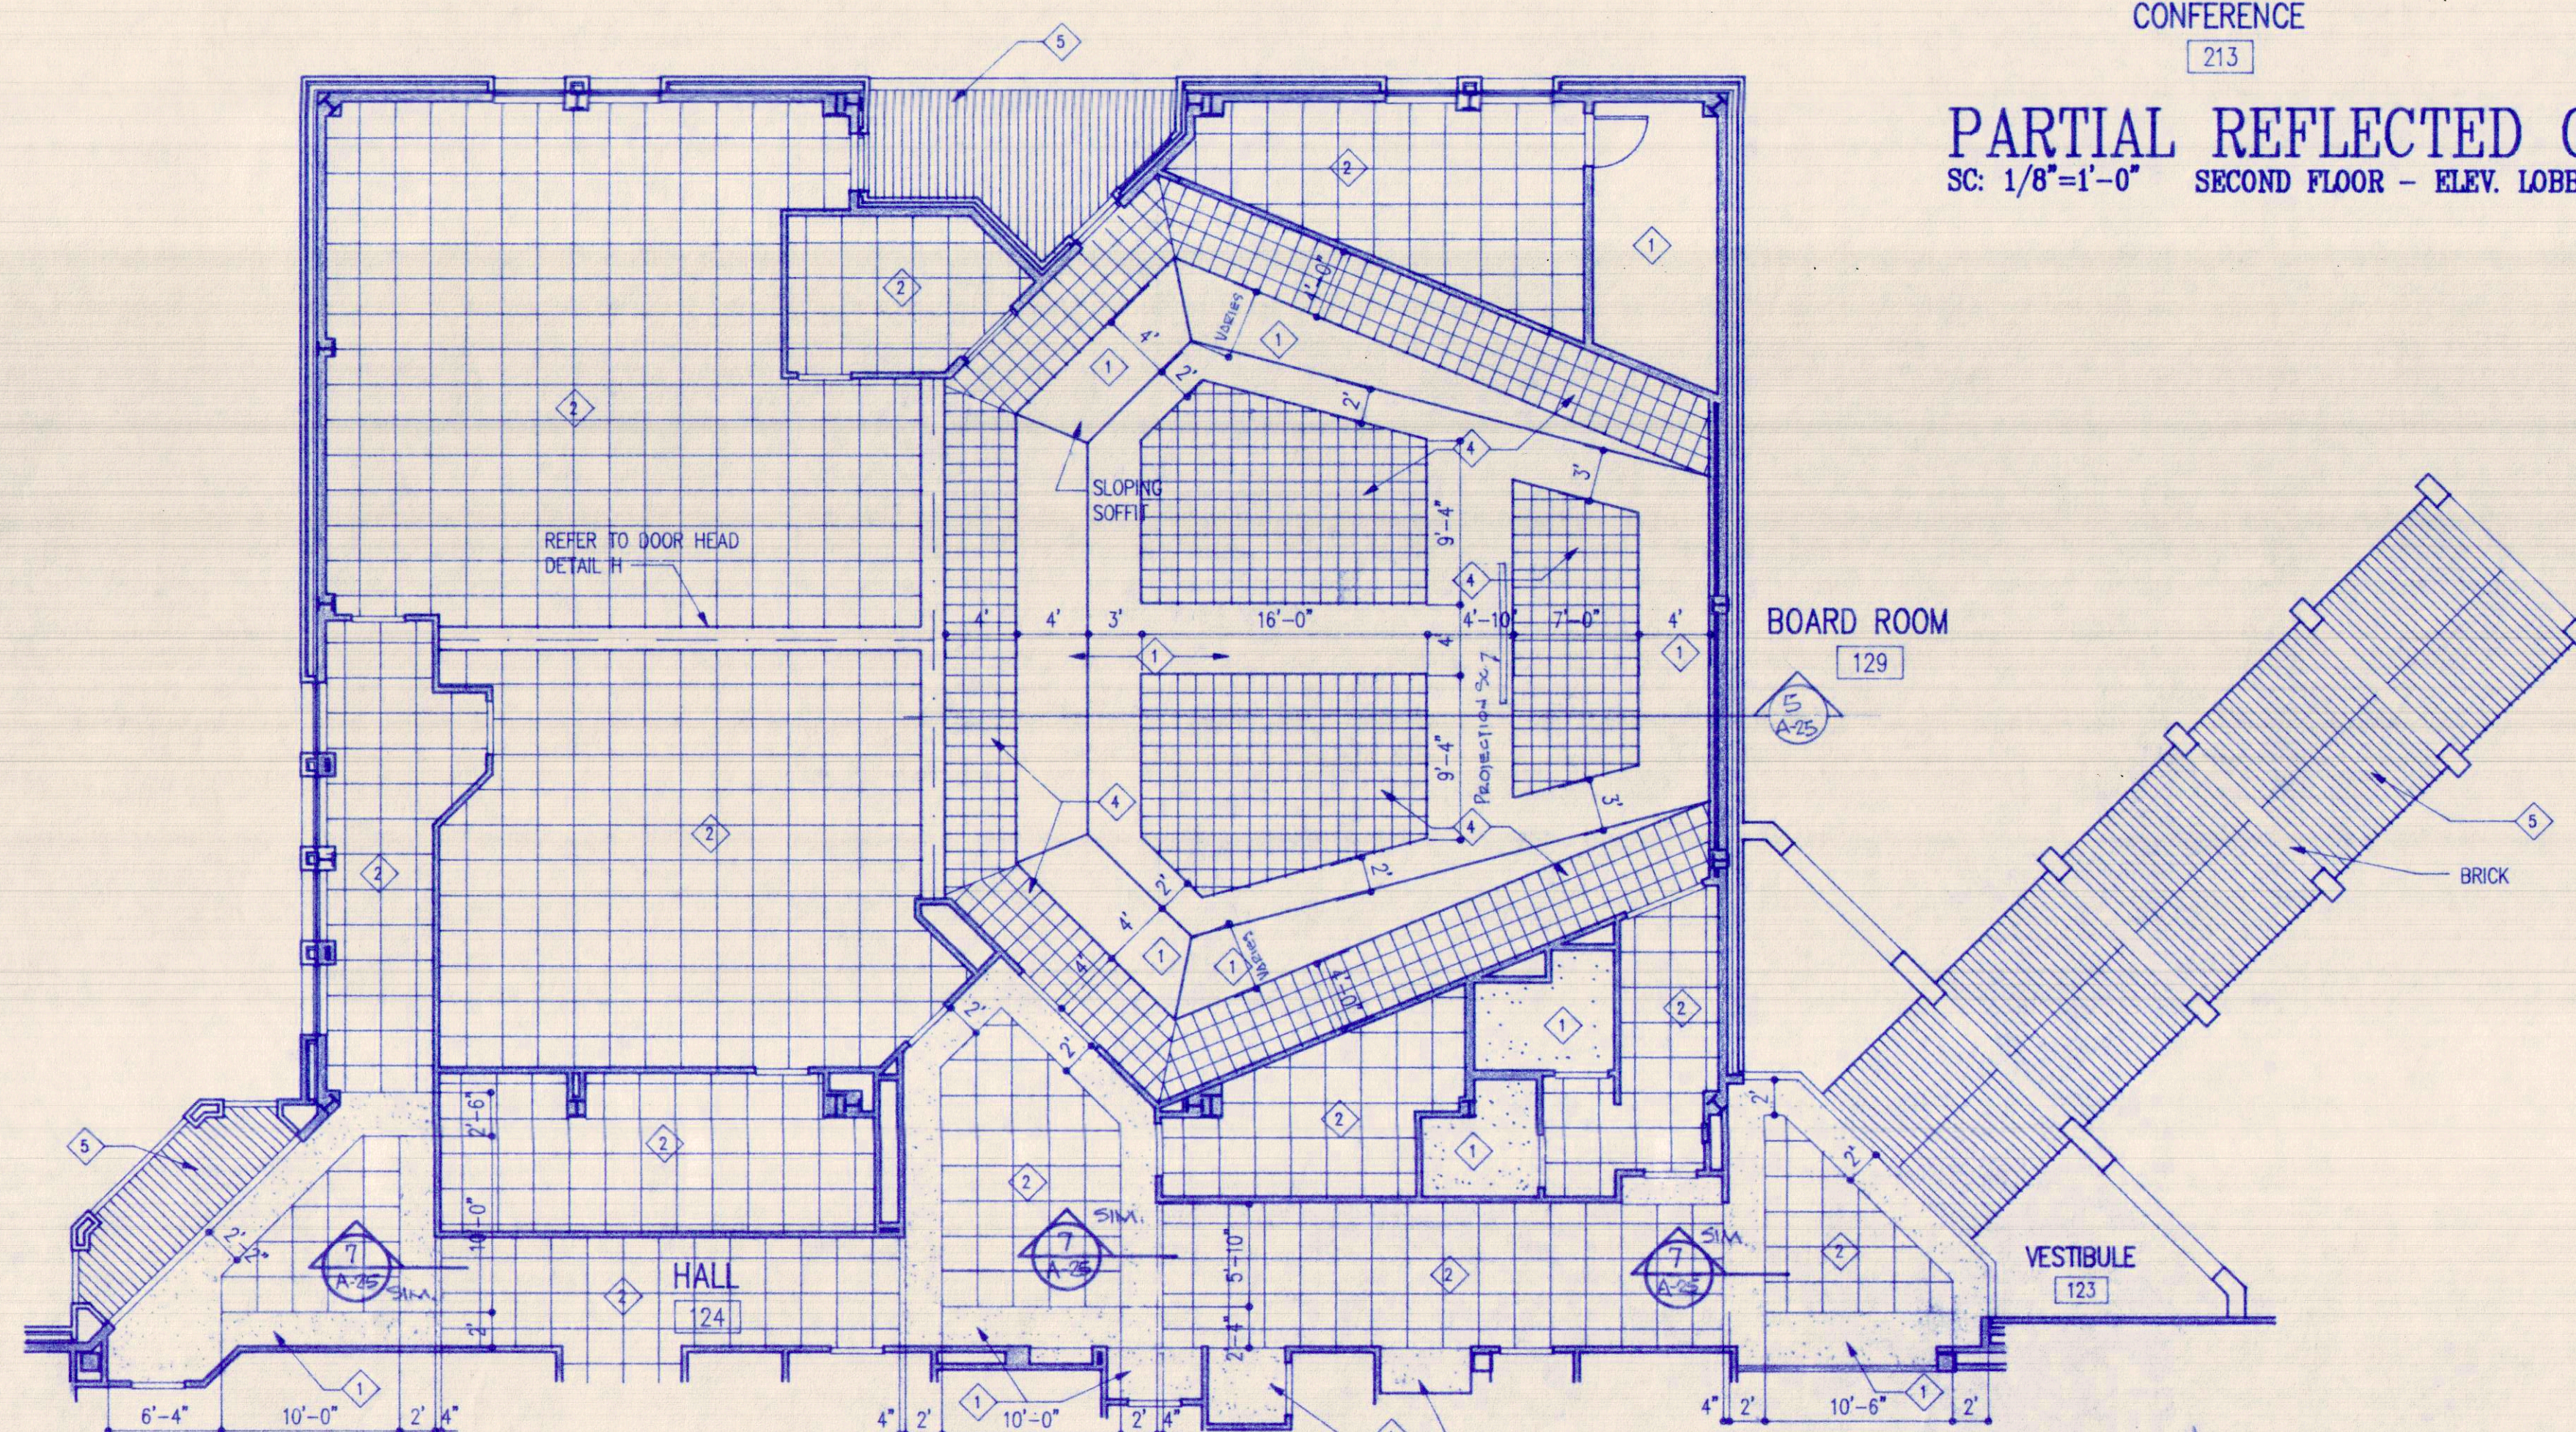

PARTIAL REFLECTED CEILING PLAN
SC: 1/8"=1'-0" GROUND FLOOR - BOARD ROOM, HALL & VESTIBULE

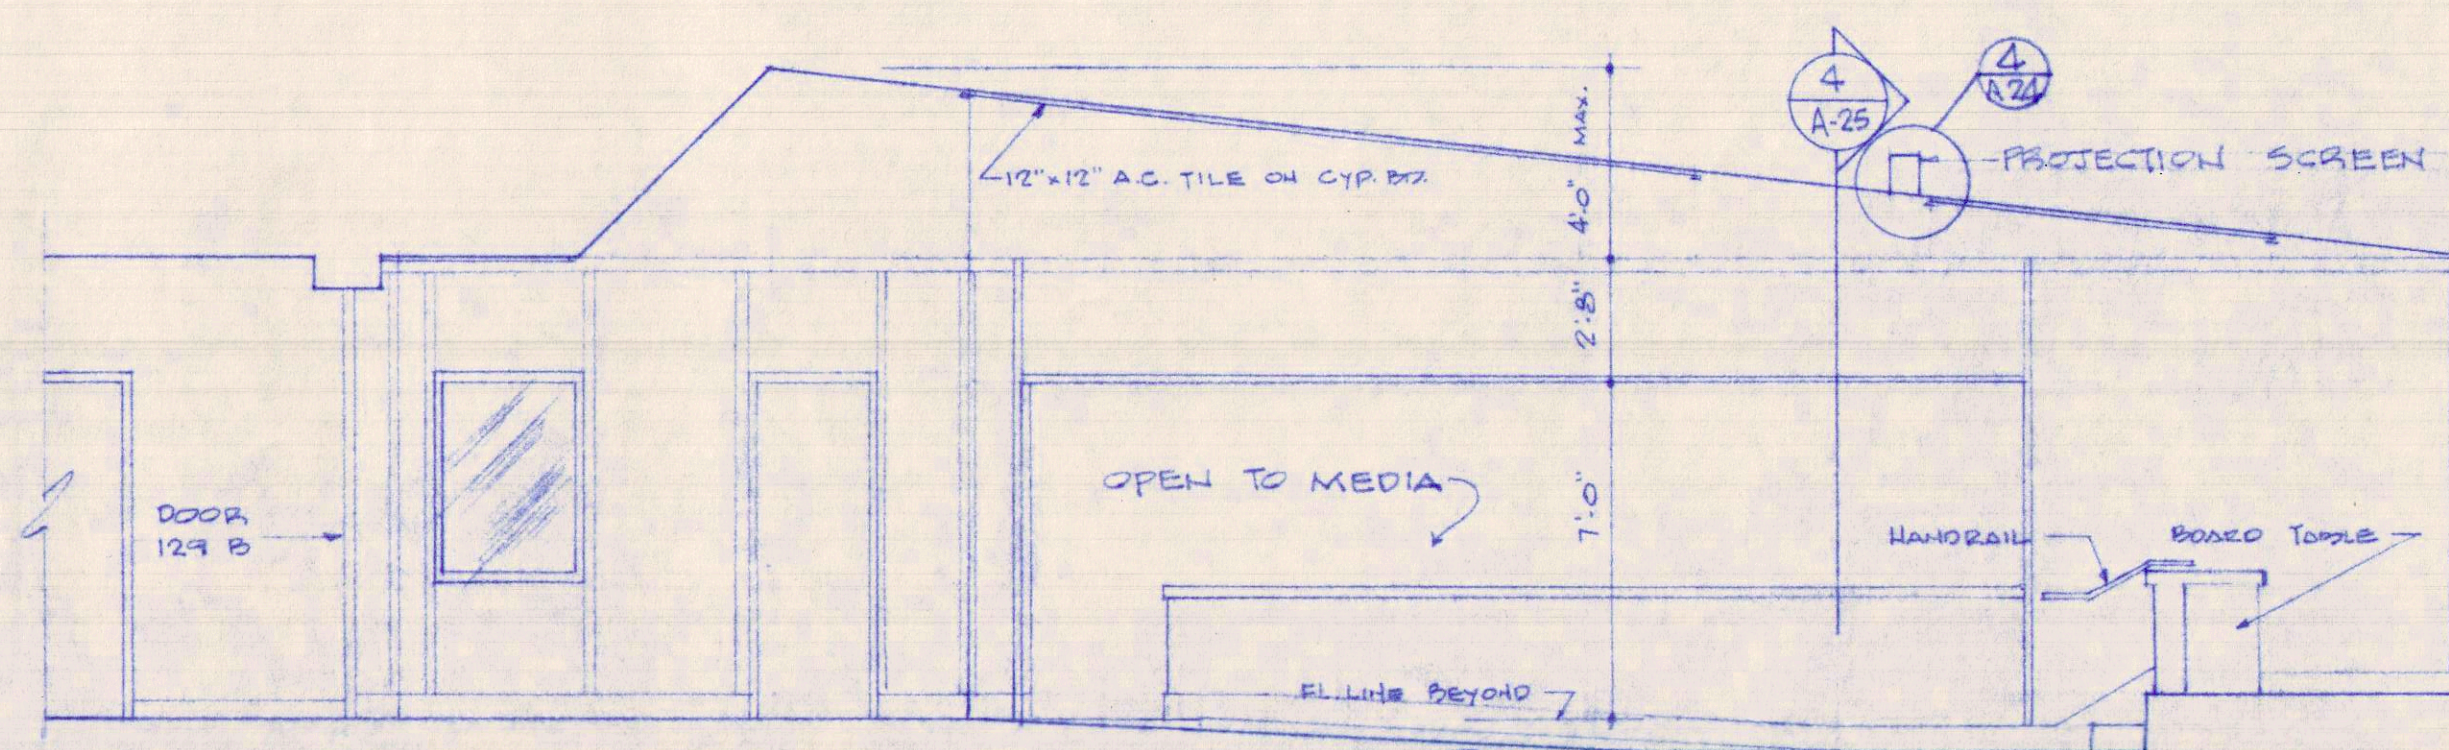




SECTION
SCALE 1/4"=1'-0"

LEGEND


- 1 GYPSUM BOARD - PAINTED
- 2 LAY-IN ACOUS. TILE - TYPE "A" REFER TO SPECIFICATIONS.
- 3 LAY-IN ACOUS. TILE - TYPE "B" REFER TO SPECIFICATIONS.
- 4 12" x 12" ACOUSICAL TILE OVER GYPSUM BOARD - TYPE "C"
- 5 METAL SOFFIT - REFER TO DETAILS

GENERAL NOTES

1. FOR LIGHT FIXTURES SEE ELECTRICAL PLAN
2. FOR MECHANICAL DIFFUSERS SEE MECHANICAL PLAN
3. ALL ACOUSTICAL CEILING TILE SHALL BE CENTERED IN AREAS AND WORKED TO WALLS.
4. ALL LIGHT FIXTURES SHALL BE CENTERED IN ALL AREAS UNLESS NOTED AND DRAWN OTHERWISE.
5. COORDINATE MECHANICAL EQUIPMENT WITH MECHANICAL CONTRACTOR AND ARCHITECT. SEE MECHANICAL SHEETS.
6. REFER TO LIGHTING PLANS FOR ADDITIONAL CEILING GRID AND LIGHT FIXTURE LOCATIONS

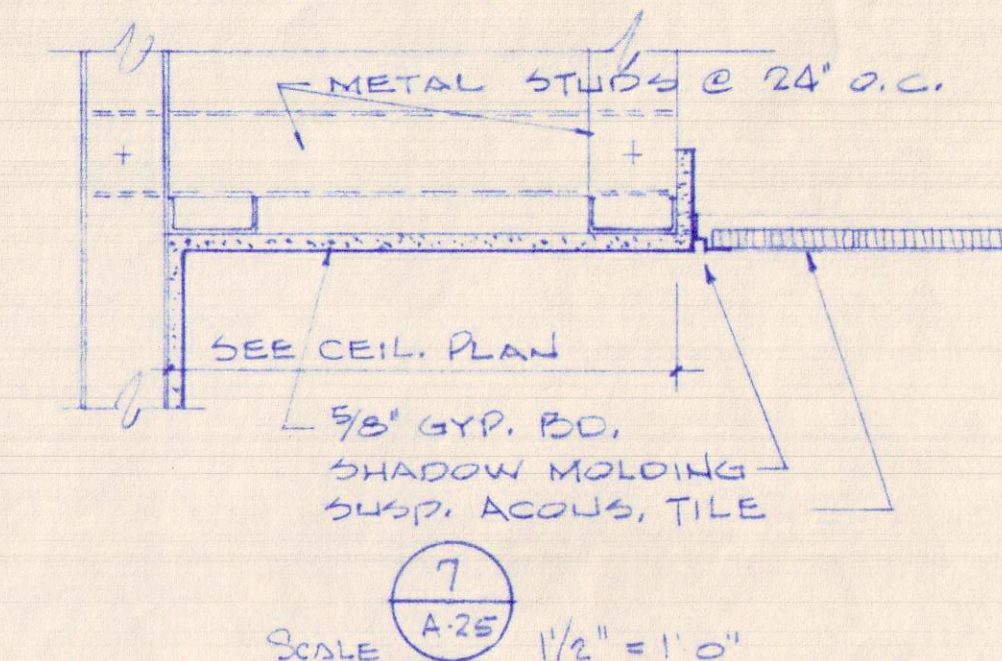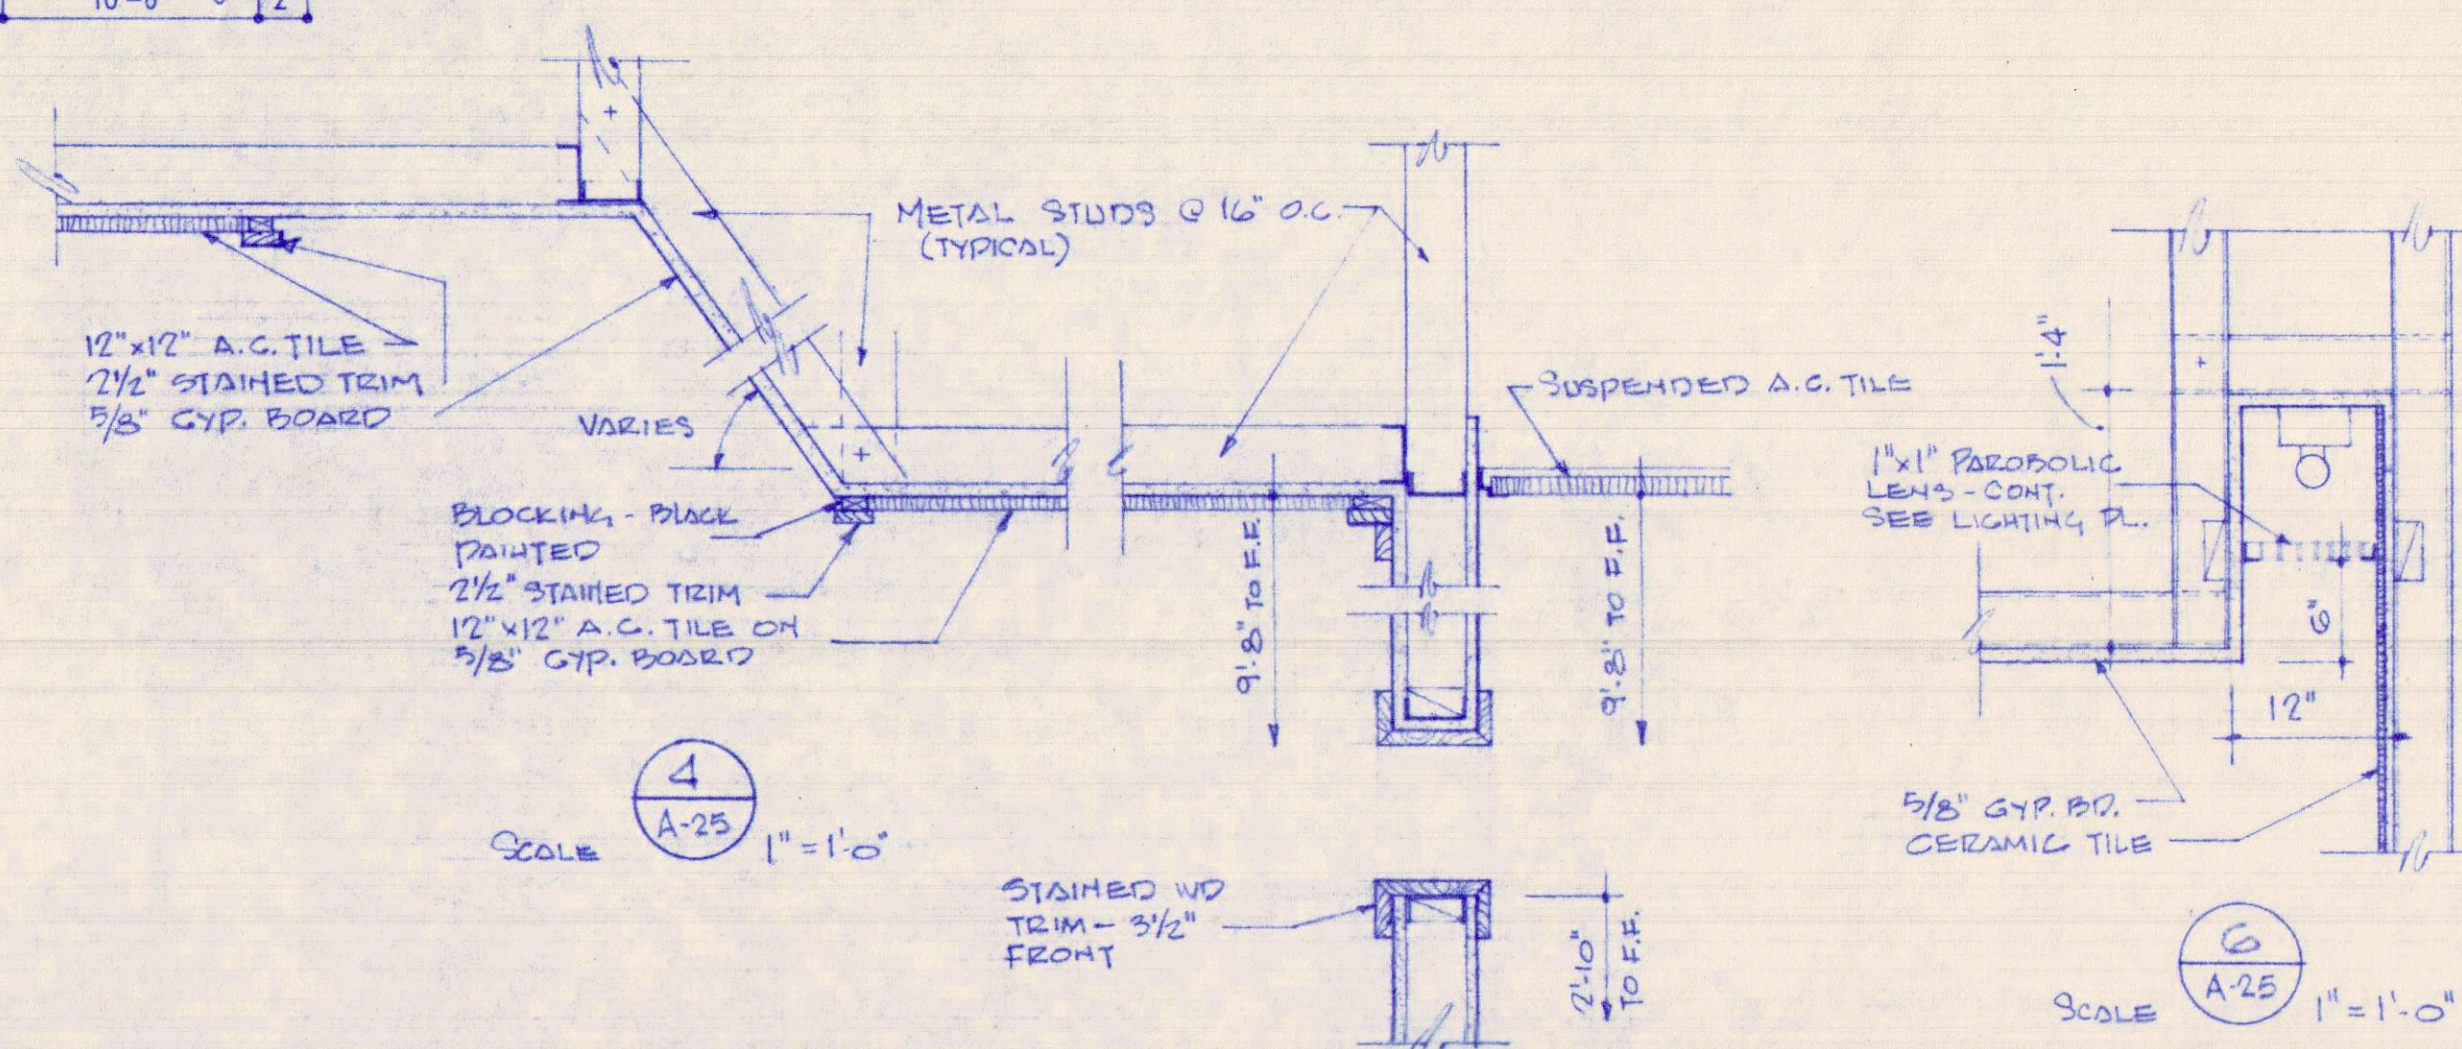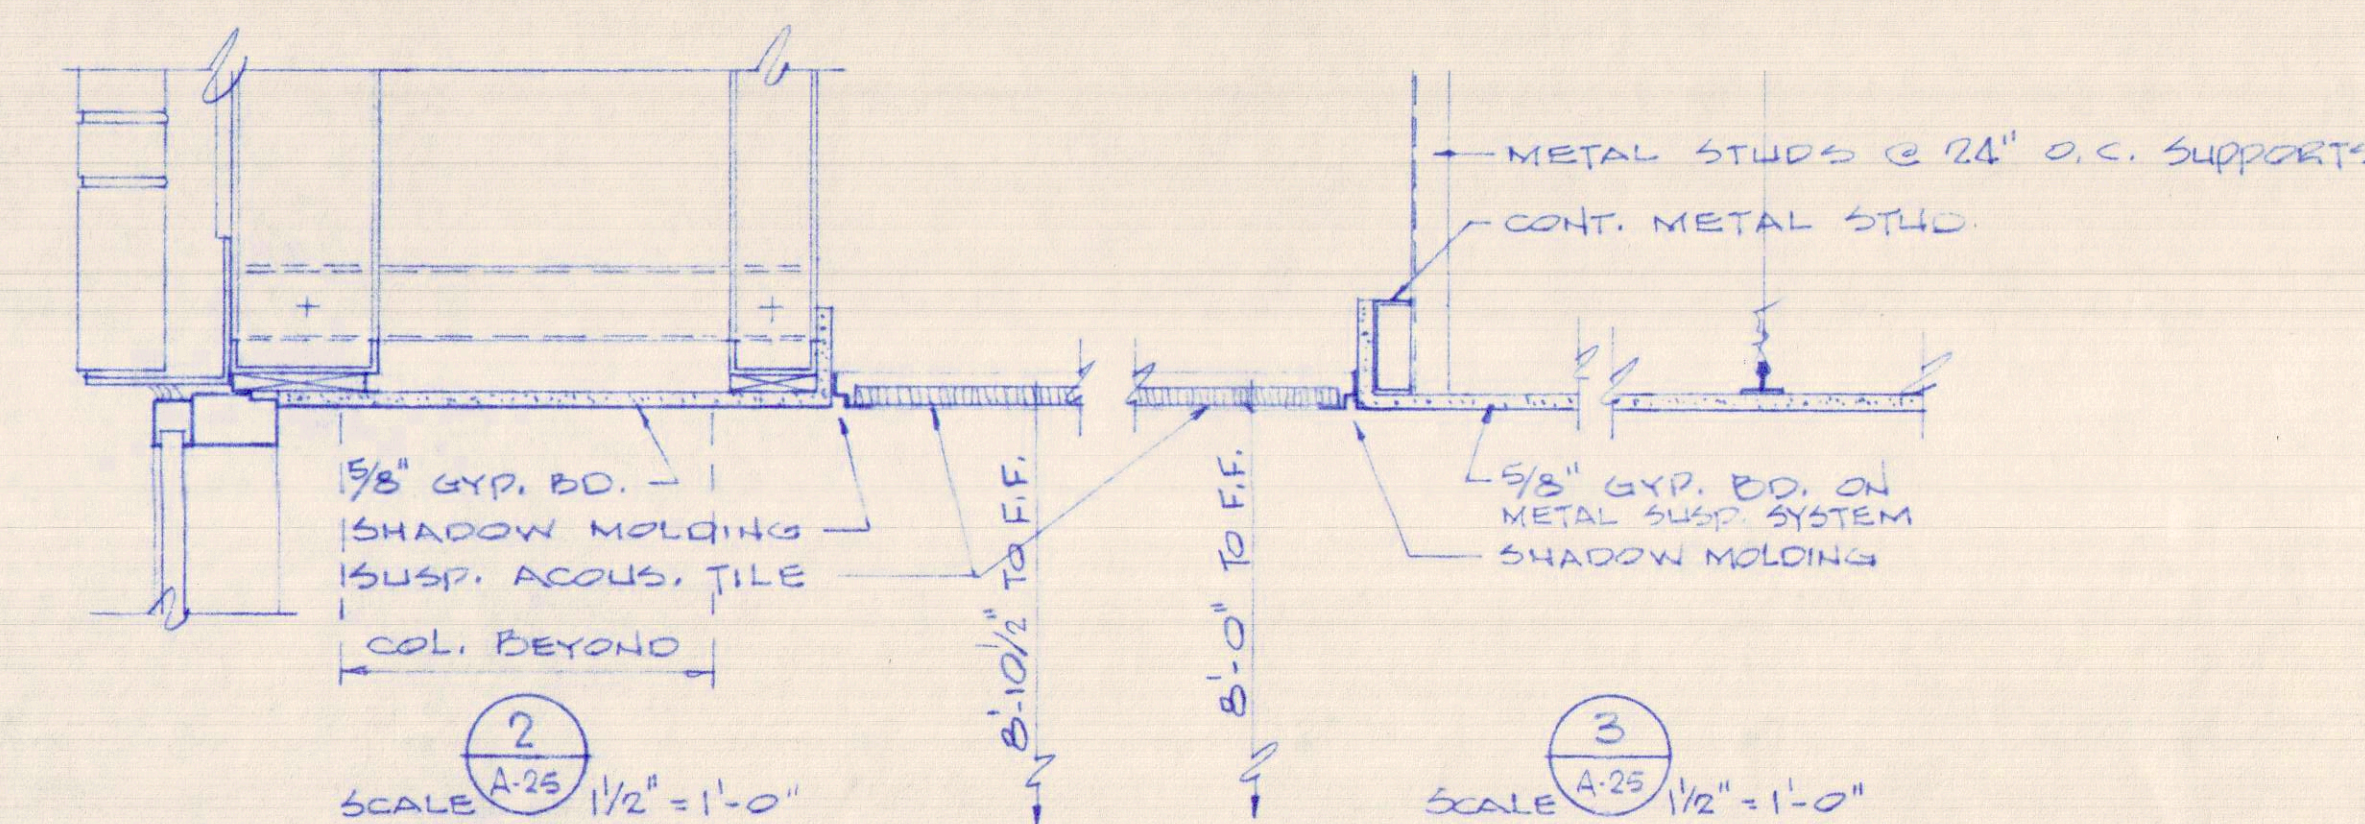

REVISIONS

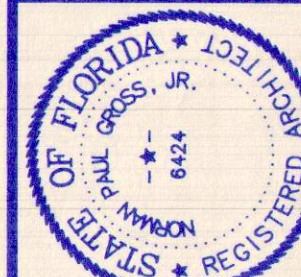

NORMAN GROSS & ASSOCIATES
architecture · planning · design

Post Office Box 2807
Panama City, Florida 32402

423 West Beach Drive
Panama City, Florida 32402

SMITH BOZARTH FULLER
Architects & Planners, P.A.
4424 Grace Avenue
Panama City, Florida

PHASE III DOCUMENTS
BAY COUNTY SCHOOL BOARD
ADMINISTRATIVE OFFICE BUILDING
Panama City, Florida

DRAWN BY:

PROJECT NUMBER
9020

DEVELOPMENT NUMBER

SHEET NO.

A25