



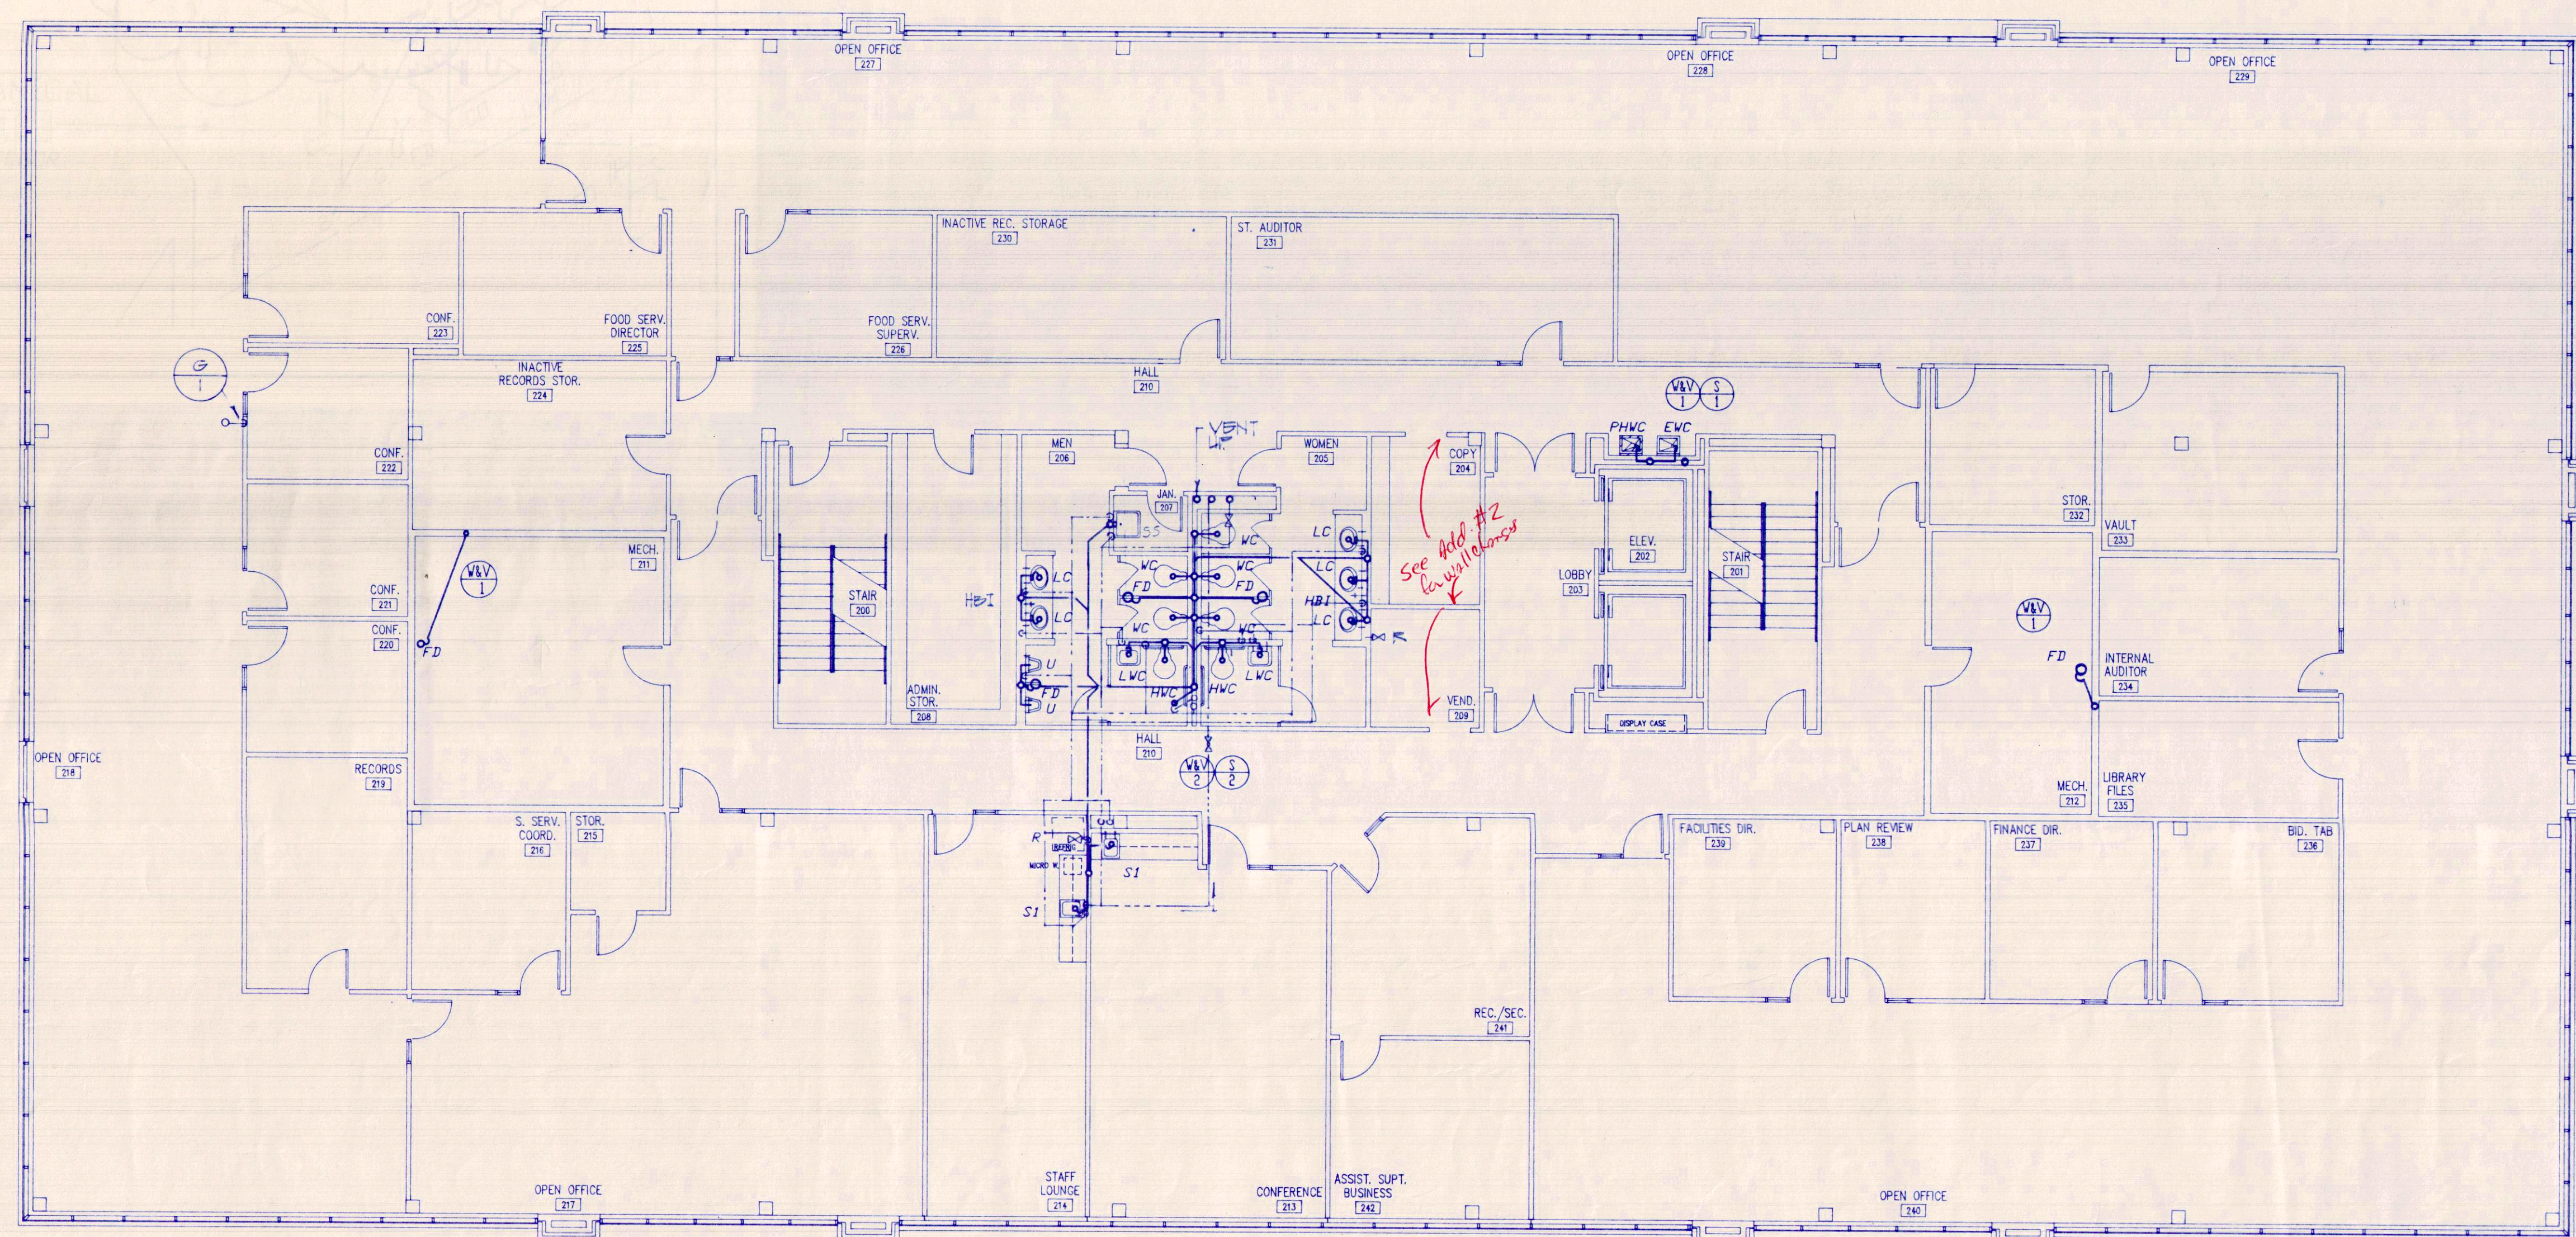

SECOND FLOOR PLAN - PLUMBING
SCALE: 1/8" = 1'-0"

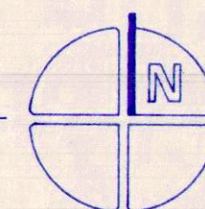

HUMBER/ALMOND/BLYTHE, INC.
CONSULTING ENGINEERS
218 HOSPITAL DRIVE
FORT WALTON BEACH, FLORIDA, 32548
PHONE: 904-243-7325 243-1425

JOB NO.
751

SHEET NO.
P2

DEVELOPMENT NUMBER

PROJECT NUMBER
9020


CHECKED BY
SCA

DRAWN BY
VET. CO

PHASE III DOCUMENTS
BAY COUNTY SCHOOL BOARD
ADMINISTRATIVE OFFICE BUILDING
Panama City, Florida


SMITH
BOZARTH
FULLER Architects & Planners, P.A.
442a Grace Avenue Panama City, Florida

NORMAN GROSS & ASSOCIATES
architecture-planning-design
425 West Beach Drive
Panama City, Florida 32408
Post Office Box 2807
(904) 785-5408

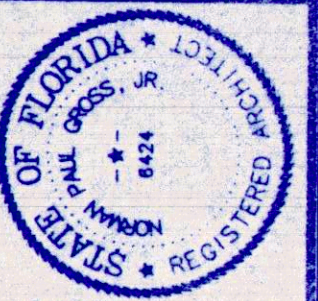


REVISIONS

DATE
9.5.91

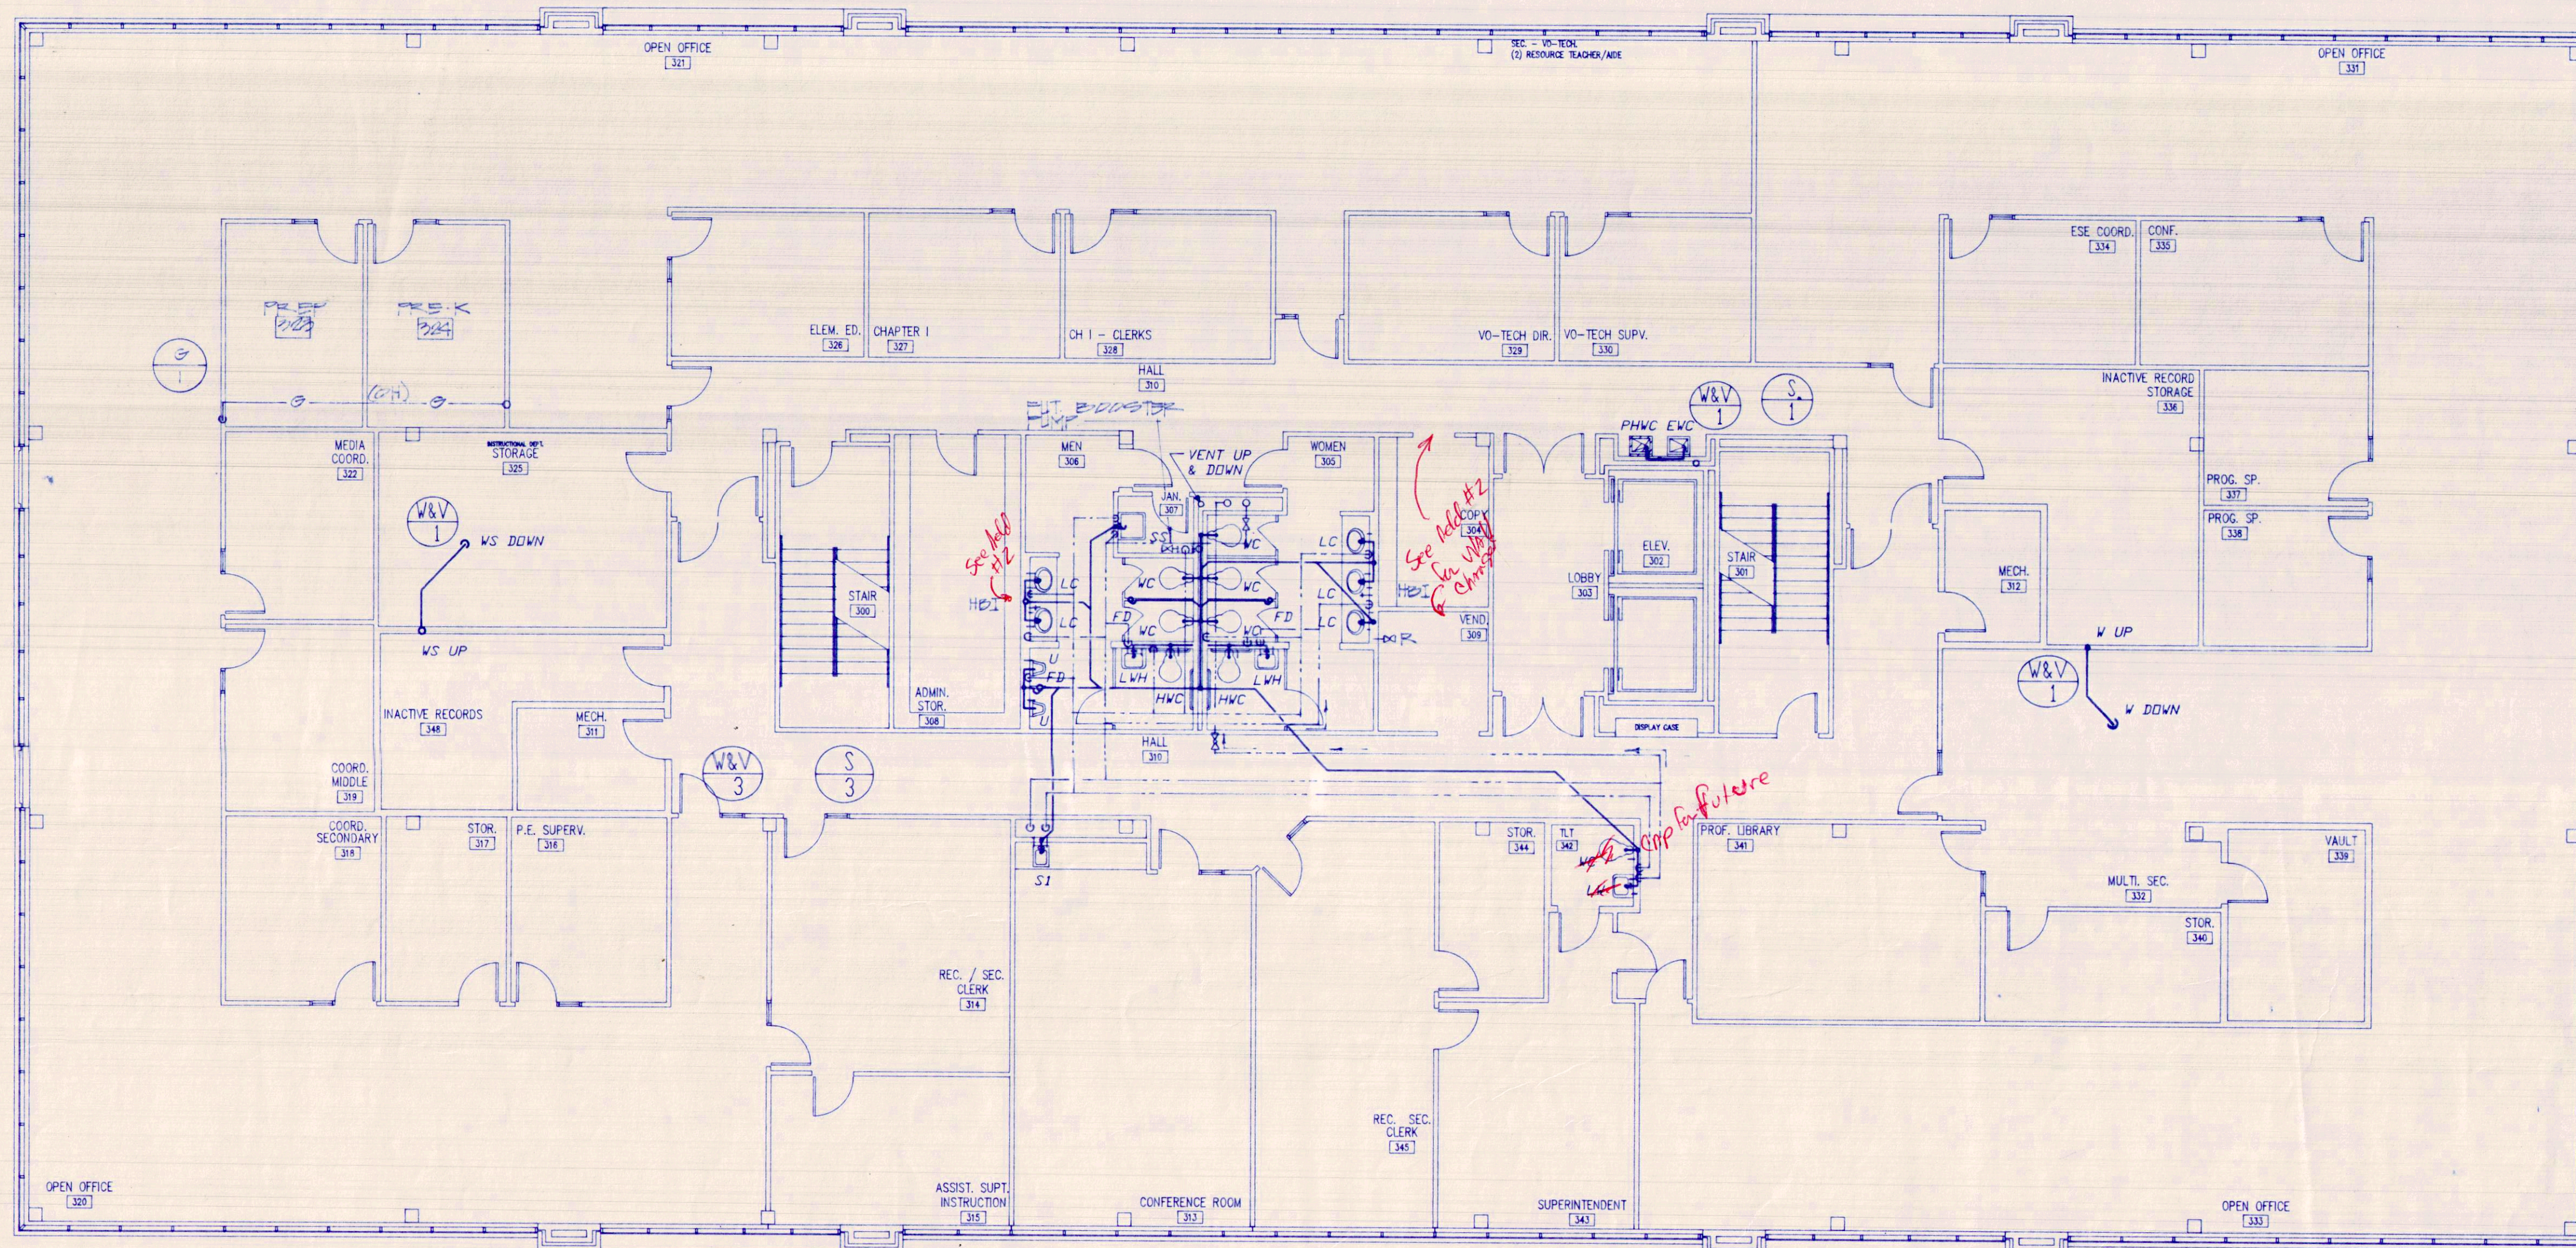


THIRD FLOOR PLAN - PLUMBING
SCALE: 1/8" = 1'-0"



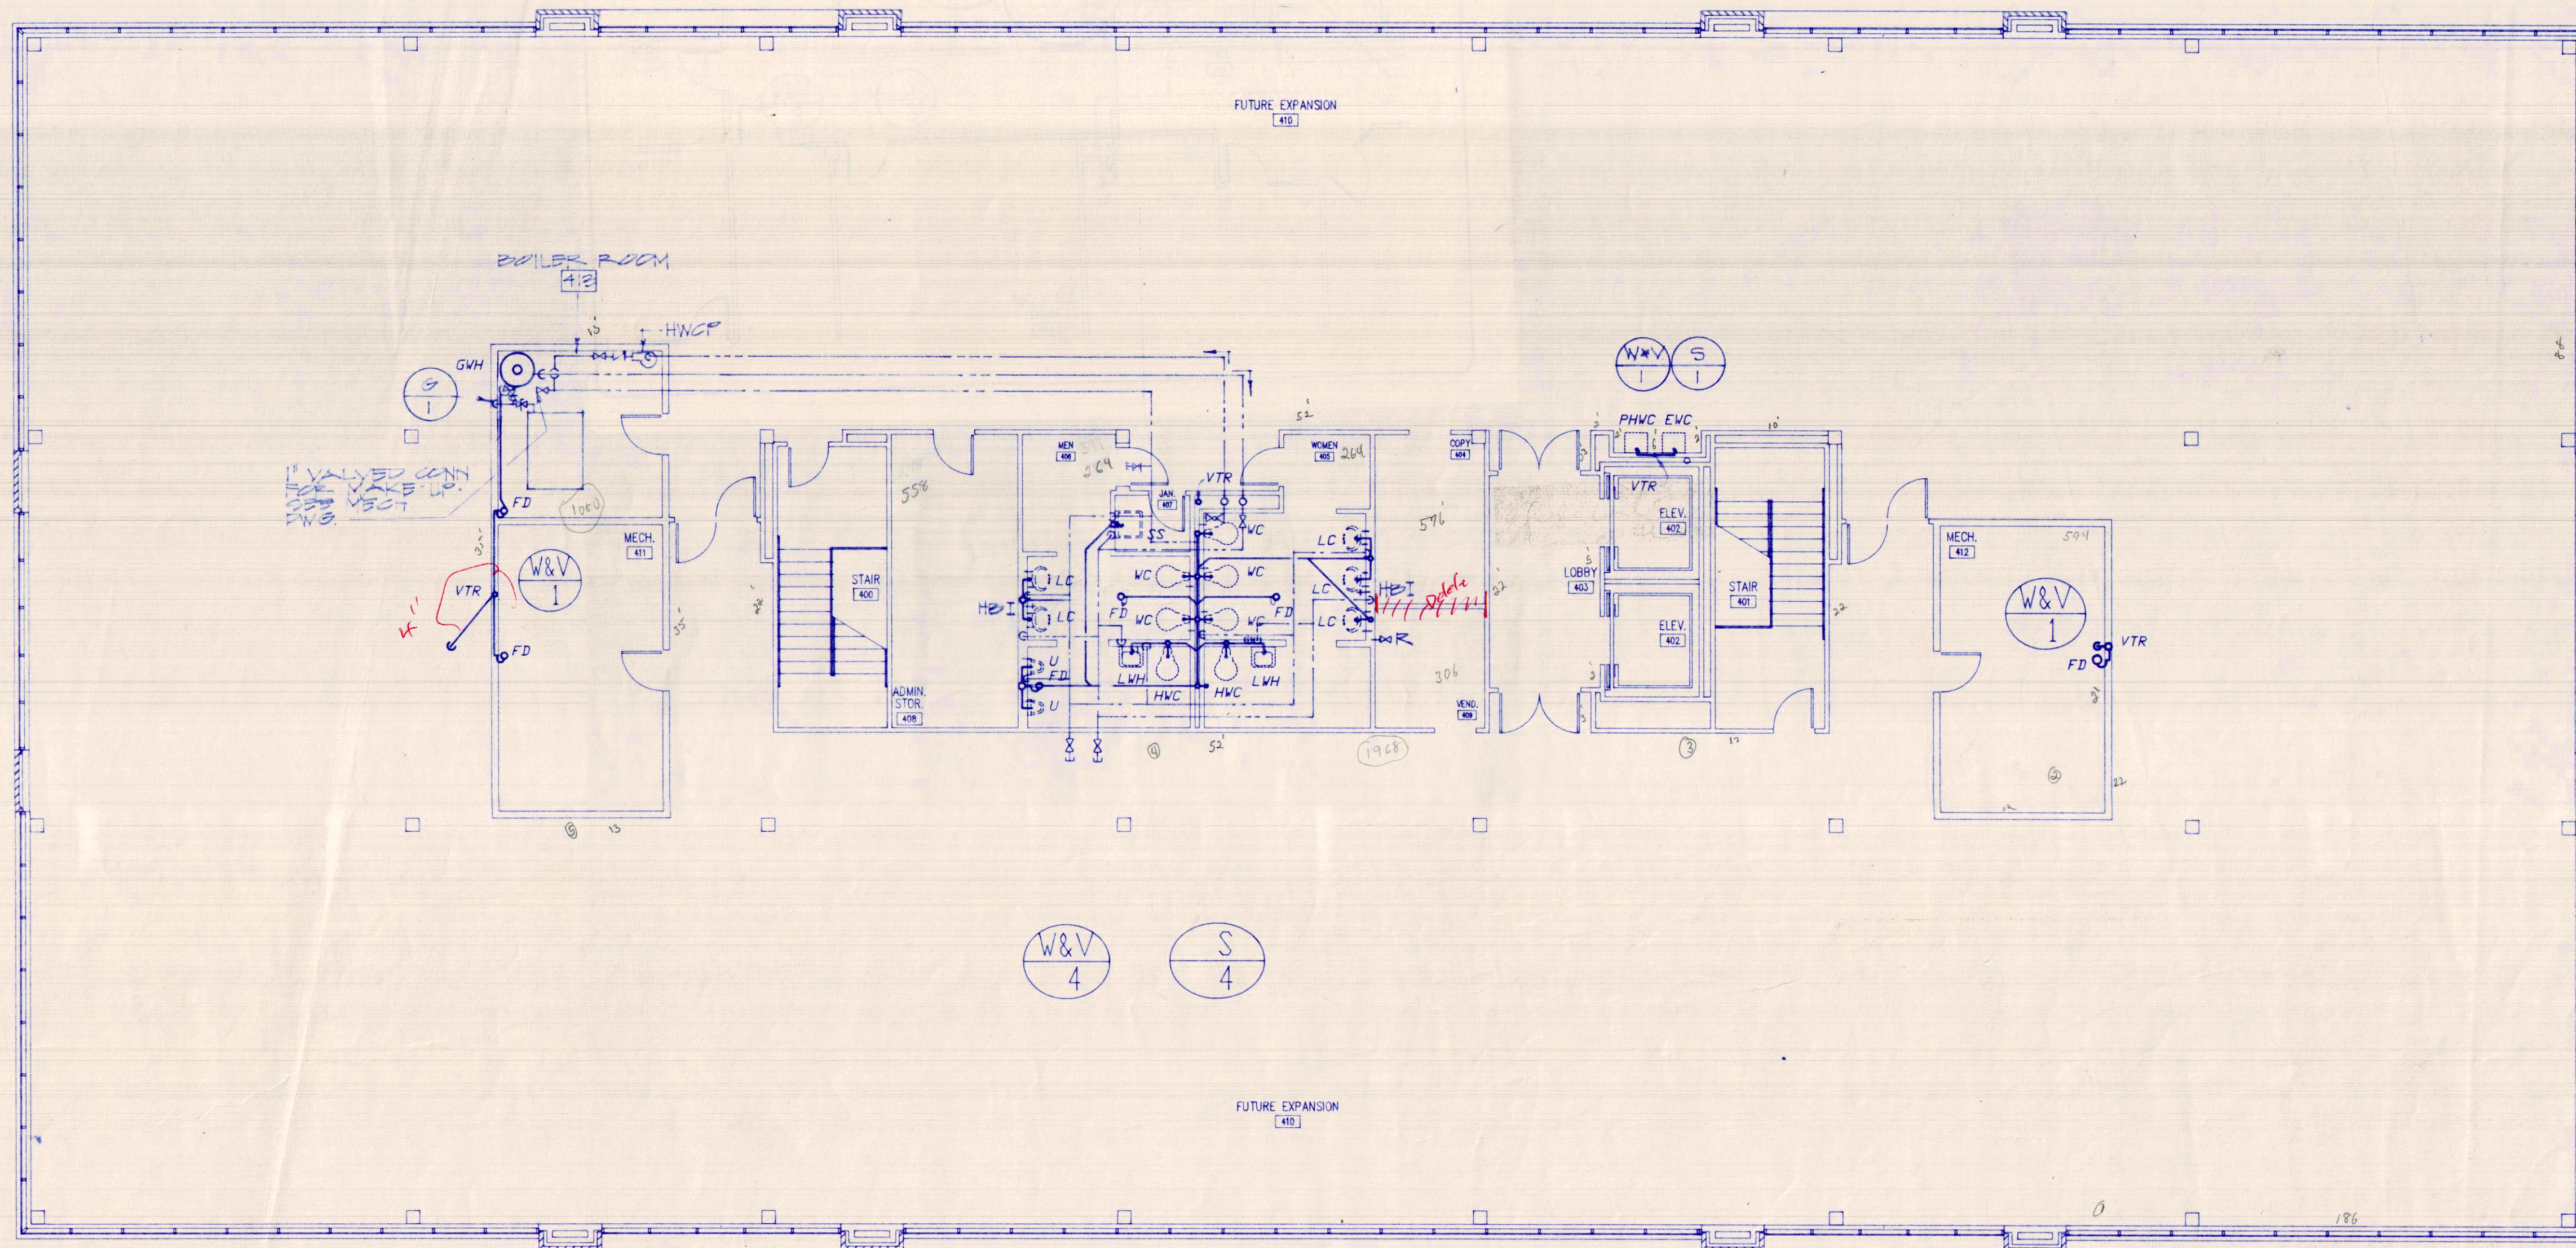

FOURTH FLOOR PLAN - PLUMBING

SCALE: 1/8" = 1'-0"

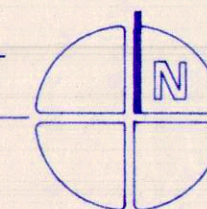

NOTES:

1. ALL PLUMBING FIXTURES ON THIS FLOOR ARE HEATER & HOT WATER CIRC. PUMP ONE WATER
2. PROVIDE CONNS THRU WALL OR FLOOR FOR ALL WASTE & WATER REQUIREMENT ACCORDING TO FIXTURE CONNECTION DETAIL.

HUMBER/ALMOND/BLYTHE, INC
CONSULTING ENGINEERS
218 HOSPITAL DRIVE
FORT WALTON BEACH, FLORIDA, 32548
PHONE: 904-243-7322 243-1425

JOB NO
751

SHEET NO.
P4

DEVELOPMENT NUMBER

PROJECT NUMBER
9020


CHECKED BY:
VET, SS

DRAWN BY:
VET, SS

SHEET TITLE
PHASE III DOCUMENTS
BAY COUNTY SCHOOL BOARD
ADMINISTRATIVE OFFICE BUILDING
Panama City, Florida



SMITH
BOZARTH
FULLER Architects & Planners, P.A.
442a Grace Avenue Panama City, Florida

NORMAN GROSS & ASSOCIATES
architecture-planning design
423 West Beach Drive
Panama City, Florida 32402
Phone: (904) 795-3406

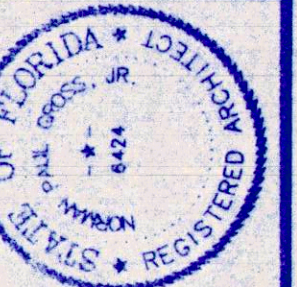

REVISIONS

DATE	REVISIONS
9.5.91	

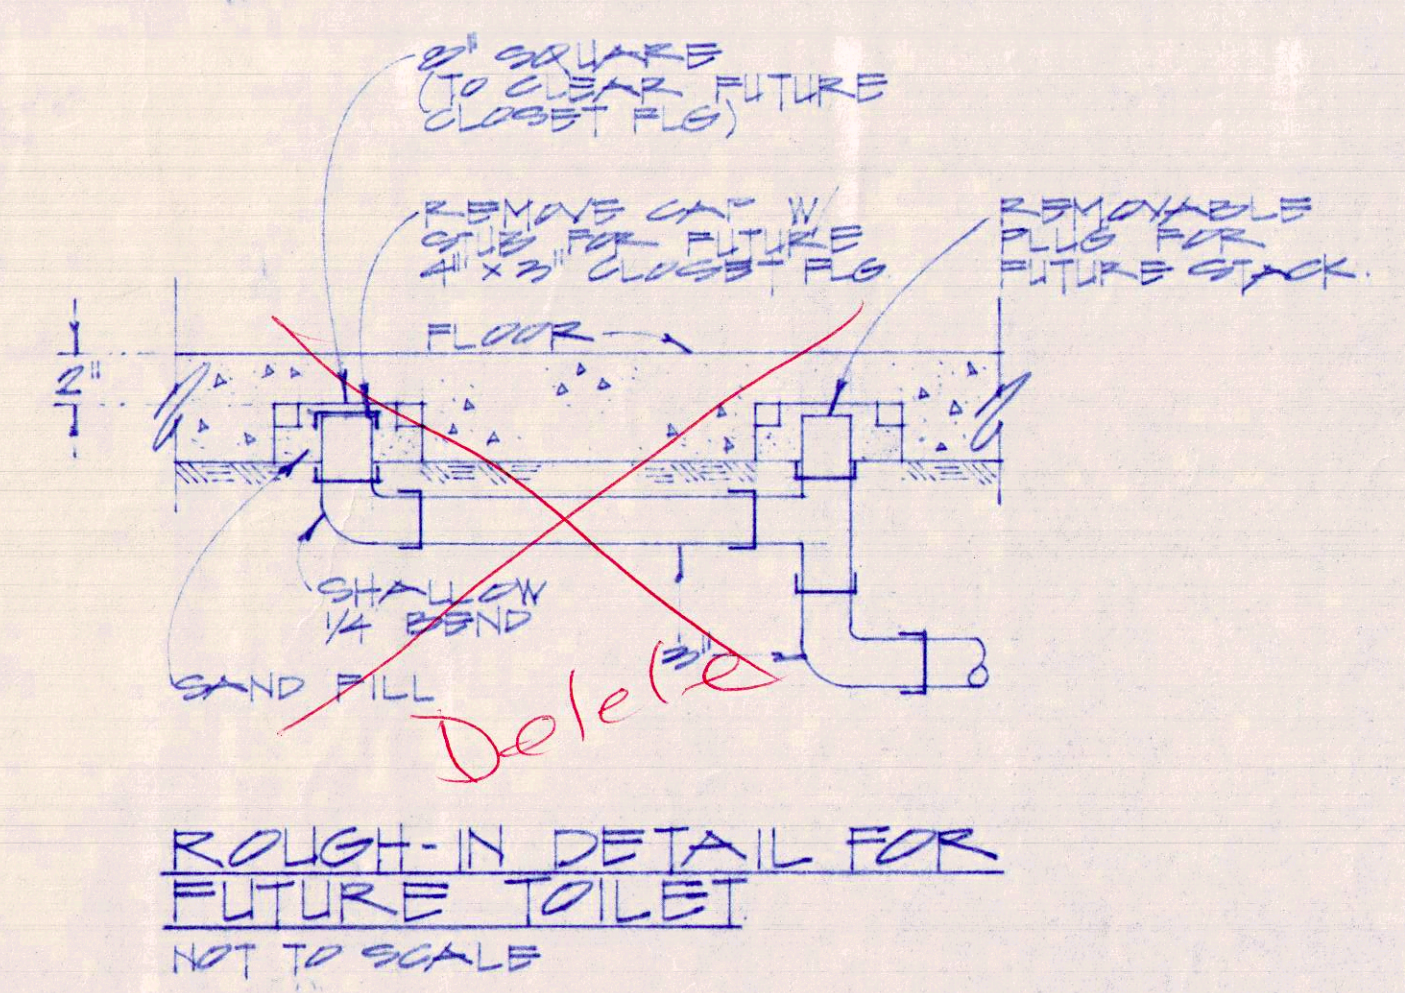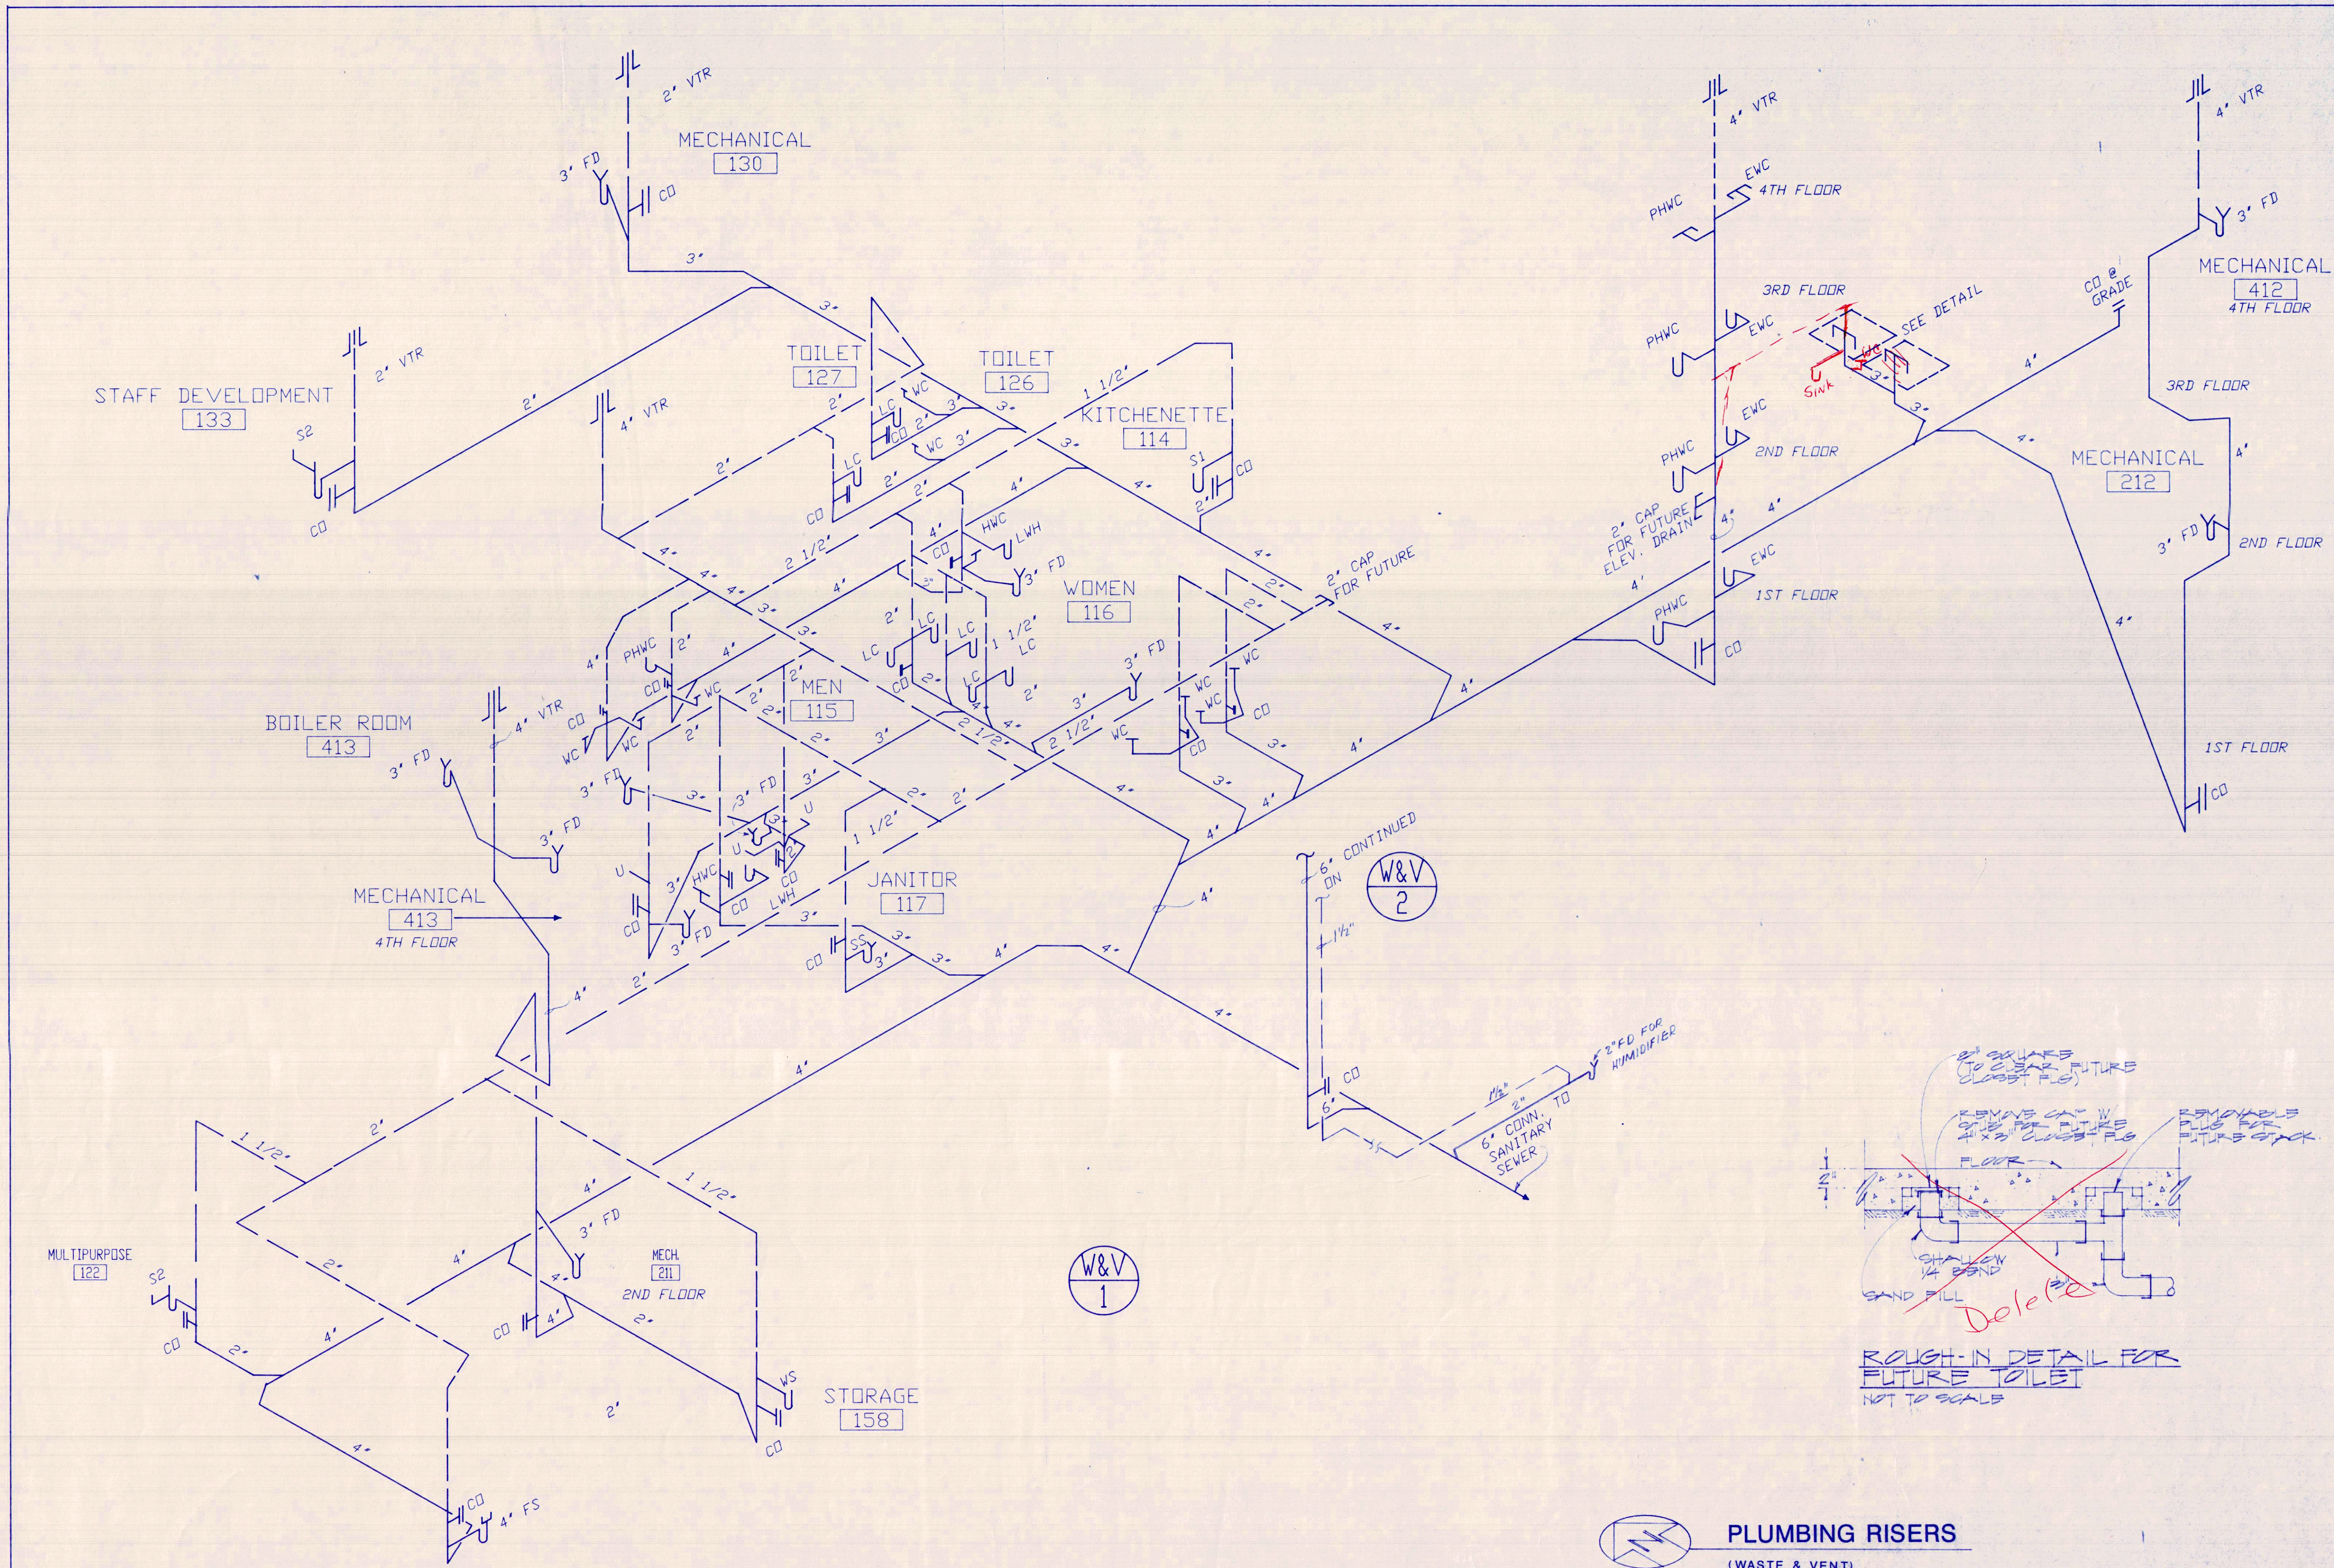





 **PLUMBING RISERS**
(WASTE & VENT)
NO SCALE

HUMBER/ALMOND/BLYTHE, INC
CONSULTING ENGINEERS
218 HOSPITAL DRIVE
FORT WALTON BEACH, FLORIDA 32548
PHONE 904-243-7325 243-1425

JOB NO
751

DATE 1-1-1	
REVISIONS	
NORMAN GROSS & ASSOCIATES architecture-planning design 423 West Beach Drive Panama City, Florida 32402 (904) 786-3408	
SMITH BOZARTH FULLER Architects & Planners, P.A. 442a Grace Avenue Panama City, Florida	
SHEET TITLE PHASE III DOCUMENTS BAY COUNTY SCHOOL BOARD ADMINISTRATIVE OFFICE BUILDING Panama City, Florida	
DRAWN BY: VST, 06	CHECKED BY: BOA
PROJECT NUMBER 9000	
DEVELOPMENT NUMBER	
SHEET NO. P5	


HUMBER/ALMOND/BLYTHE, INC.
CONSULTING ENGINEERS
318 HOSPITAL DRIVE, FT. WALTON BEACH, FL. 32548, PH. 243-7325
Project Name: BAY COUNTY ADMINISTRATIVE COMPLEX
Title: _____
Date: NOV. 15, 1991
Drawn by: _____
Checked by: _____
Project #: _____
Sheet #: P6 of _____

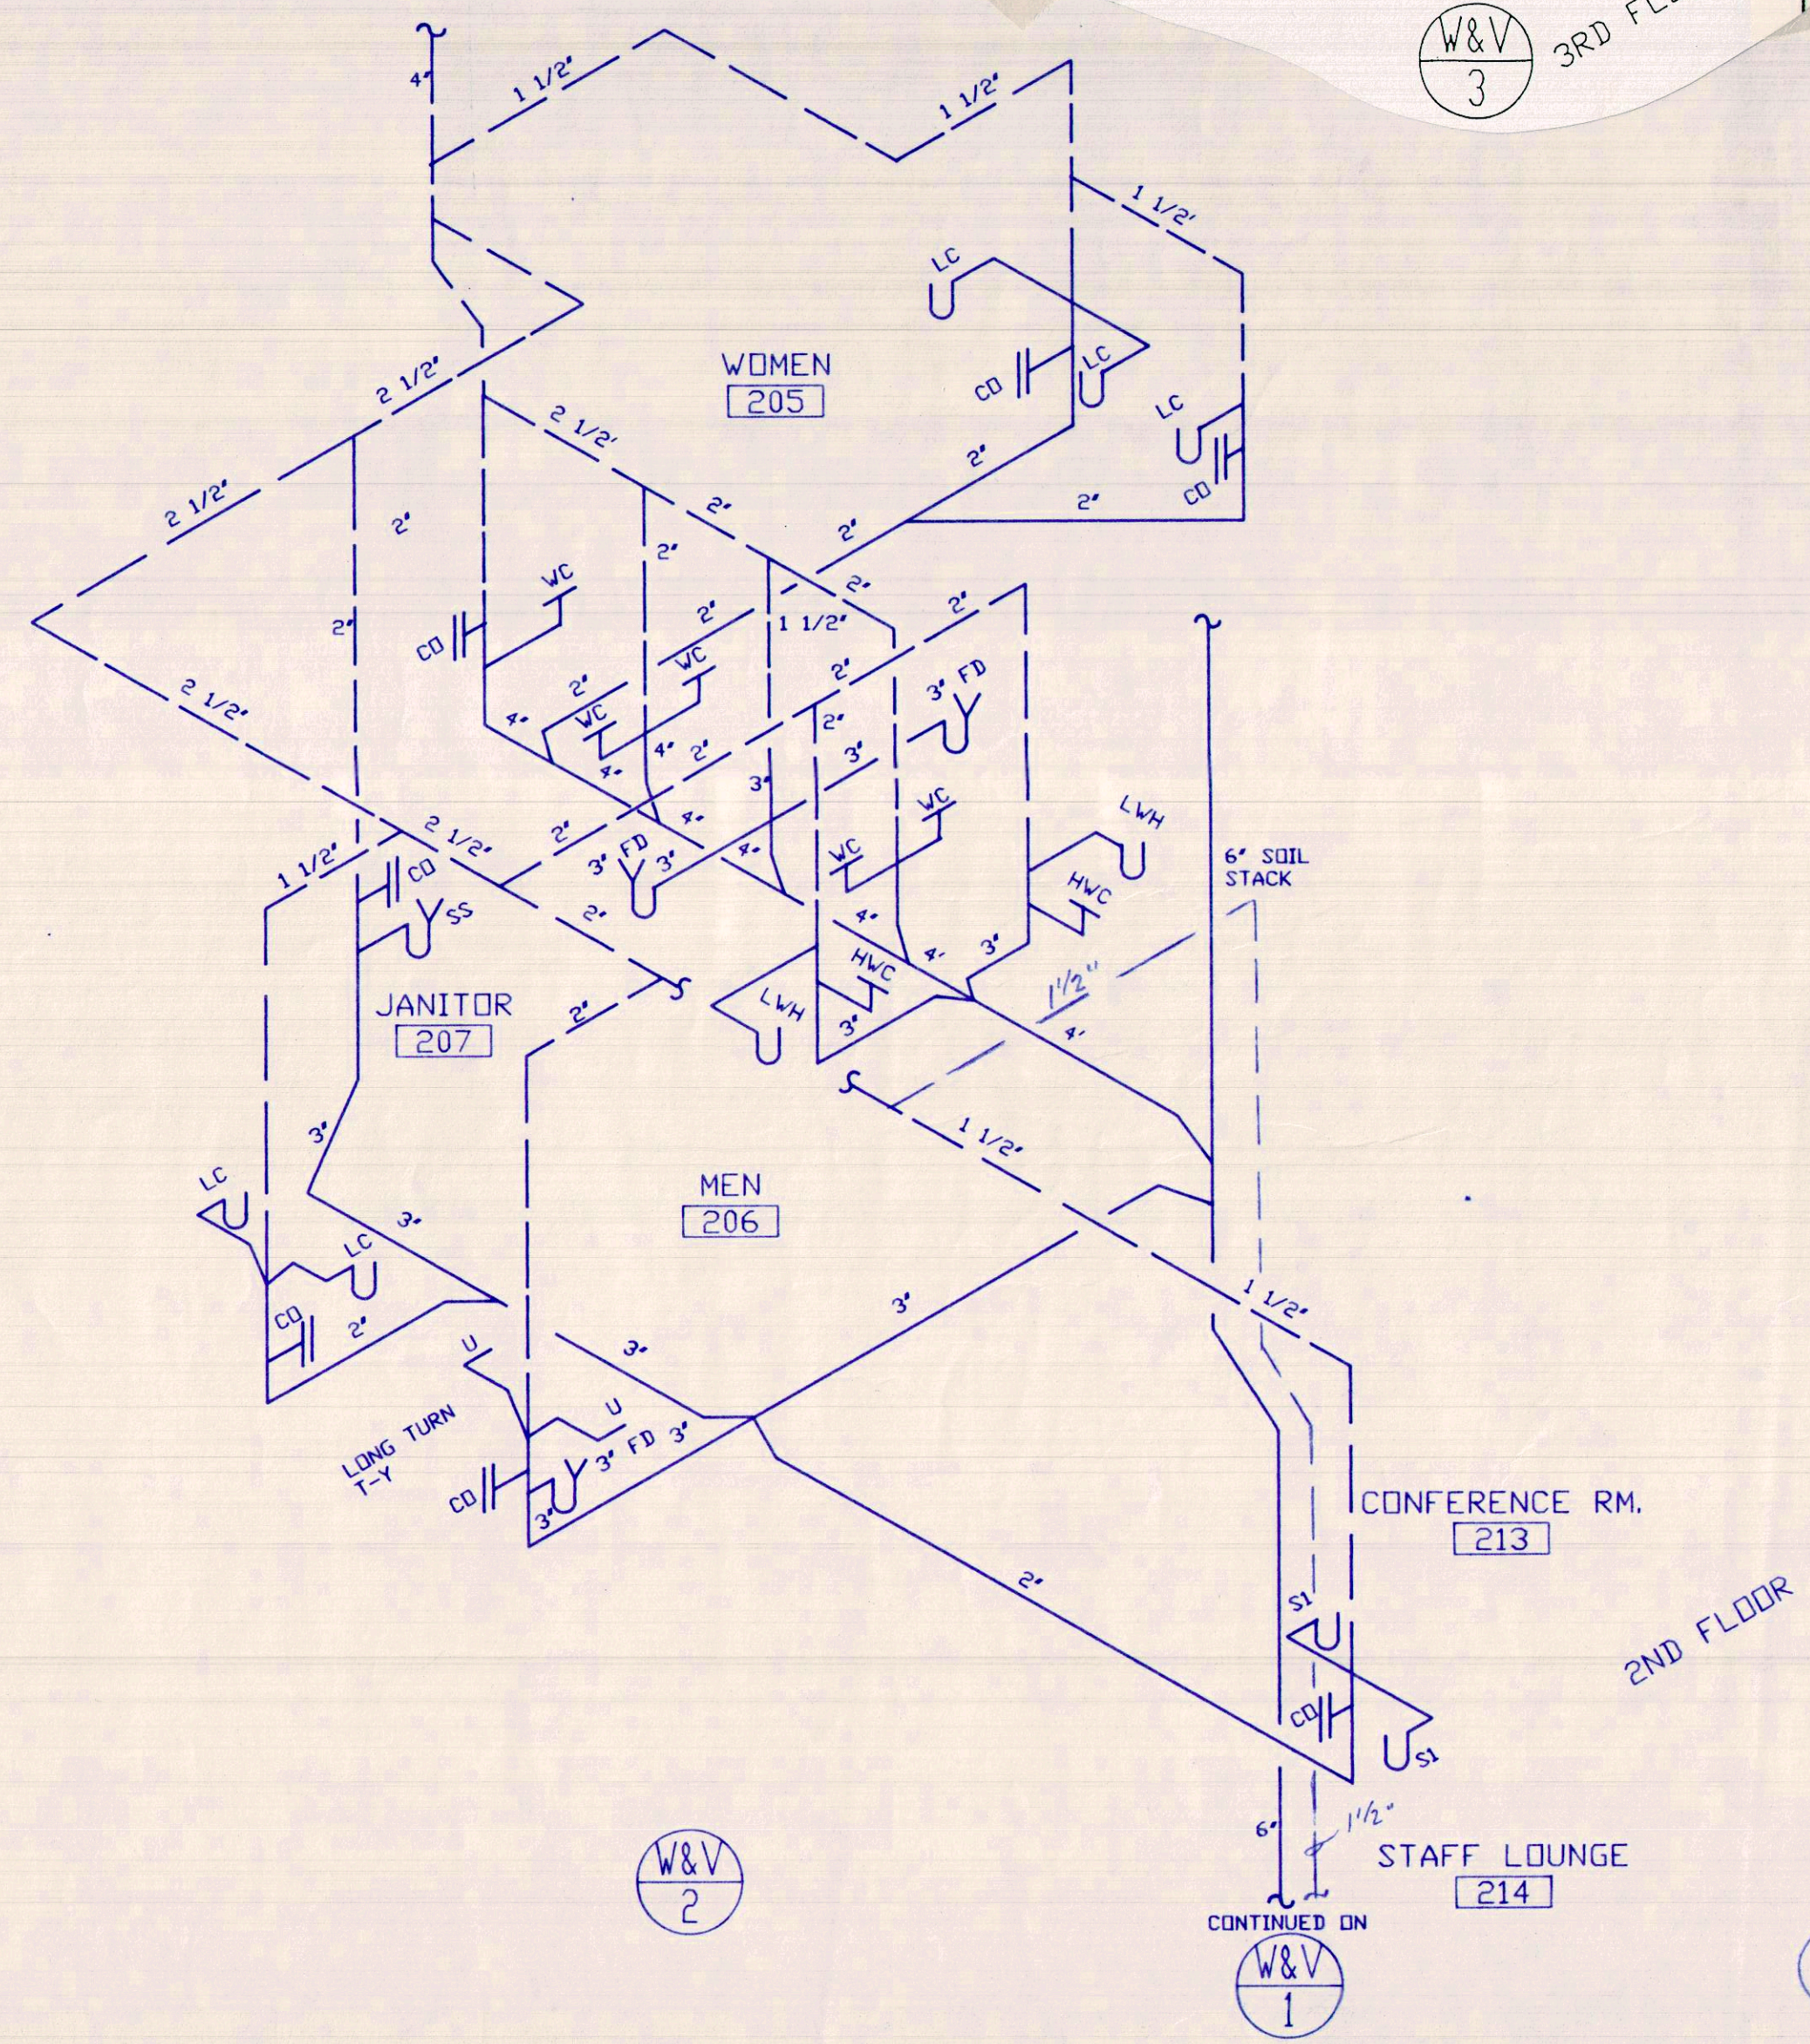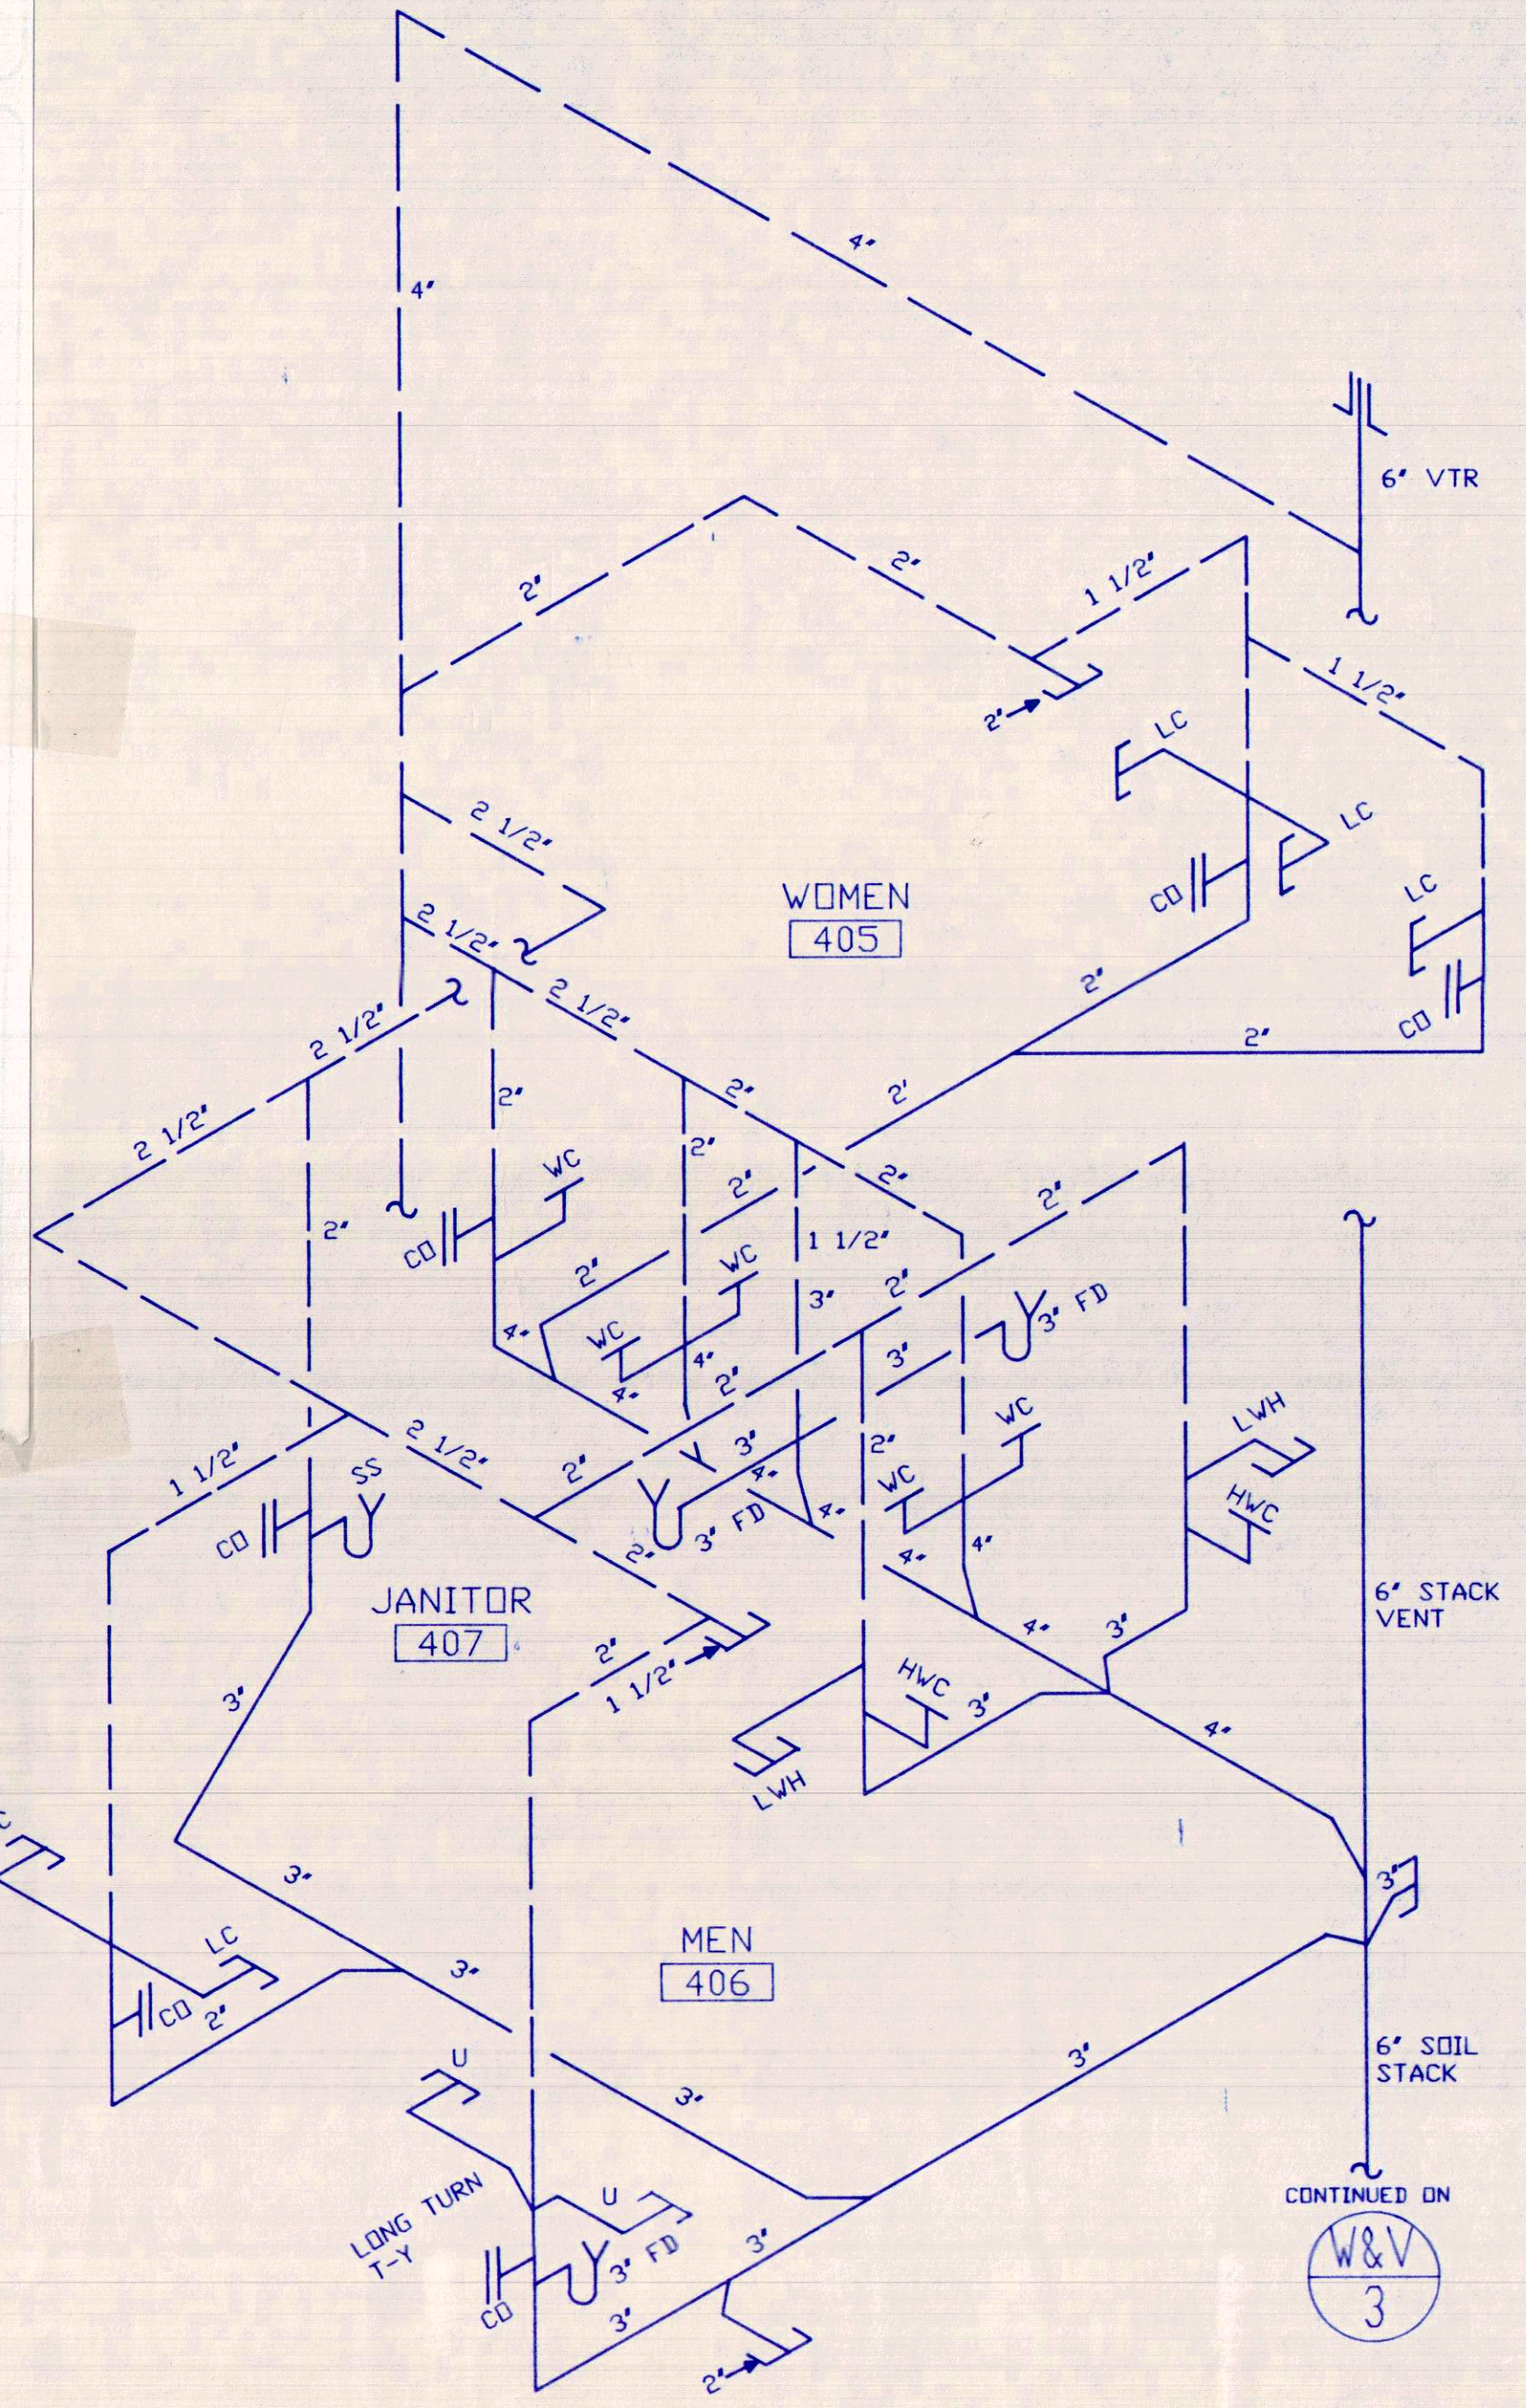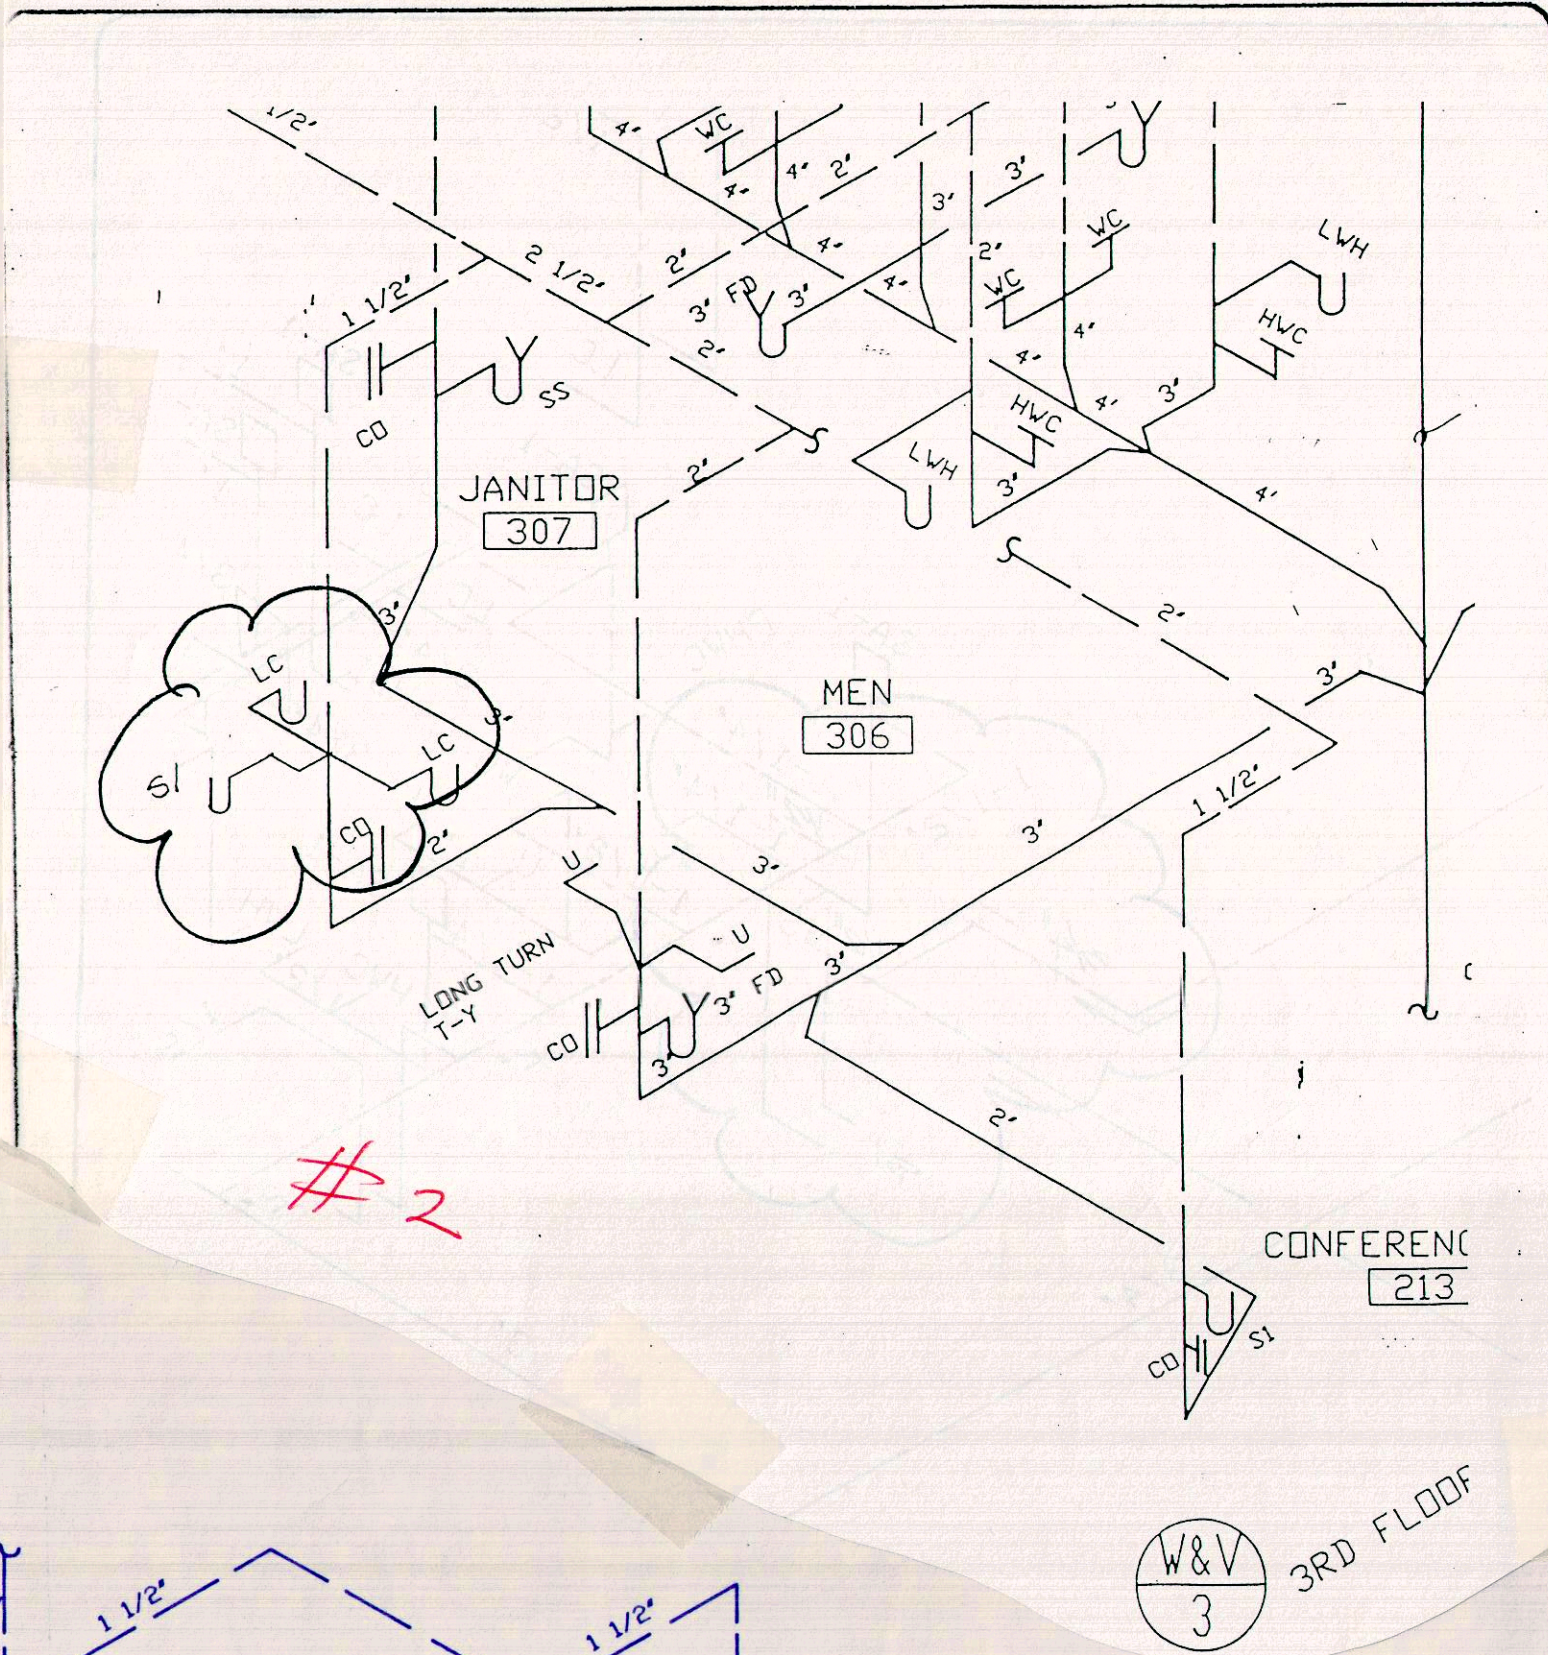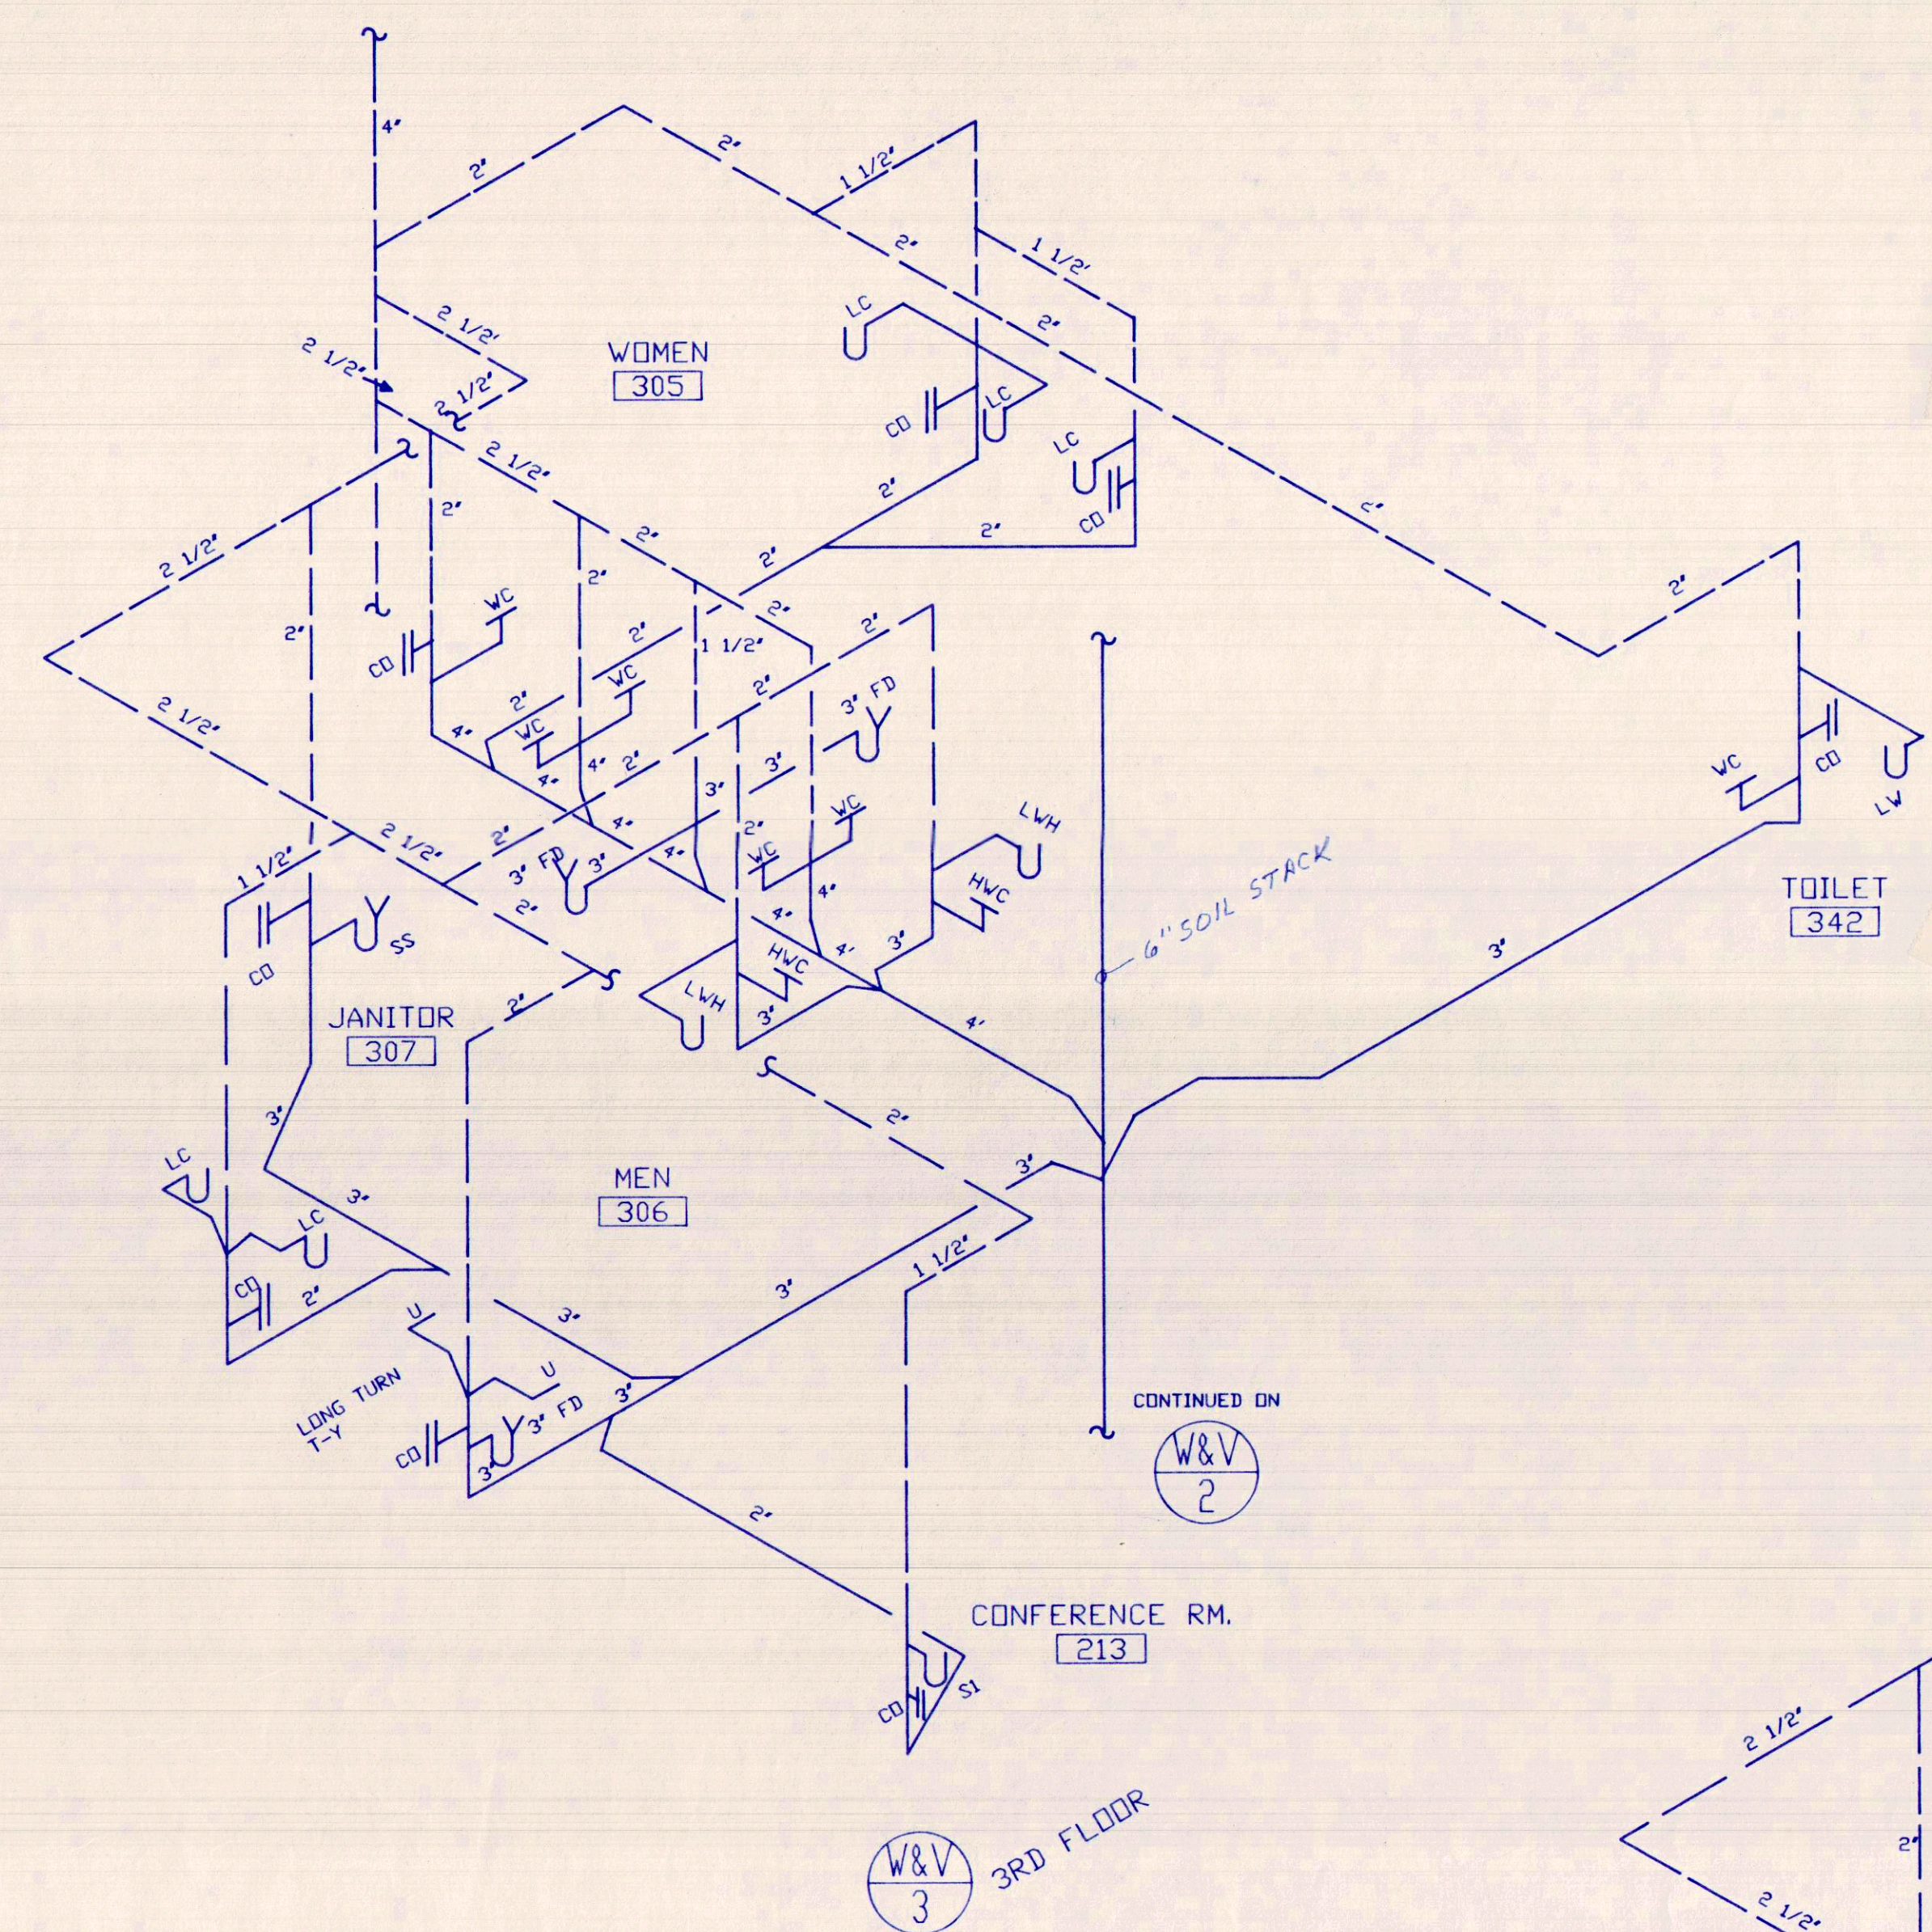

PLUMBING RISERS
(WASTE & VENT)
NO SCALE

HUMBER/ALMOND/BLYTHE, INC.
CONSULTING ENGINEERS
318 HOSPITAL DRIVE
FORT WALTON BEACH, FLORIDA, 32548
PHONE 904-243-7325 243-1425
JOB NO. 751







DATE 9.5.91	
REVISIONS	
OF FLORIDA * JAILLON STATE REGISTERED NORMAN GROSS & ASSOCIATES architect-planning-design 425 West Beach Drive Panama City, Florida 32402 Phone 904-768-5408	
SMITH BOZARTH FULLER Architects & Planners, P.A. 442a Grace Avenue Panama City, Florida	
SHEET TITLE PHASE III DOCUMENTS BAY COUNTY SCHOOL BOARD ADMINISTRATIVE OFFICE BUILDING Panama City, Florida	
DRAWN BY: V.S.G.	CHECKED BY: E.A.
PROJECT NUMBER 9020	
DEVELOPMENT NUMBER	
SHEET NO. P6	

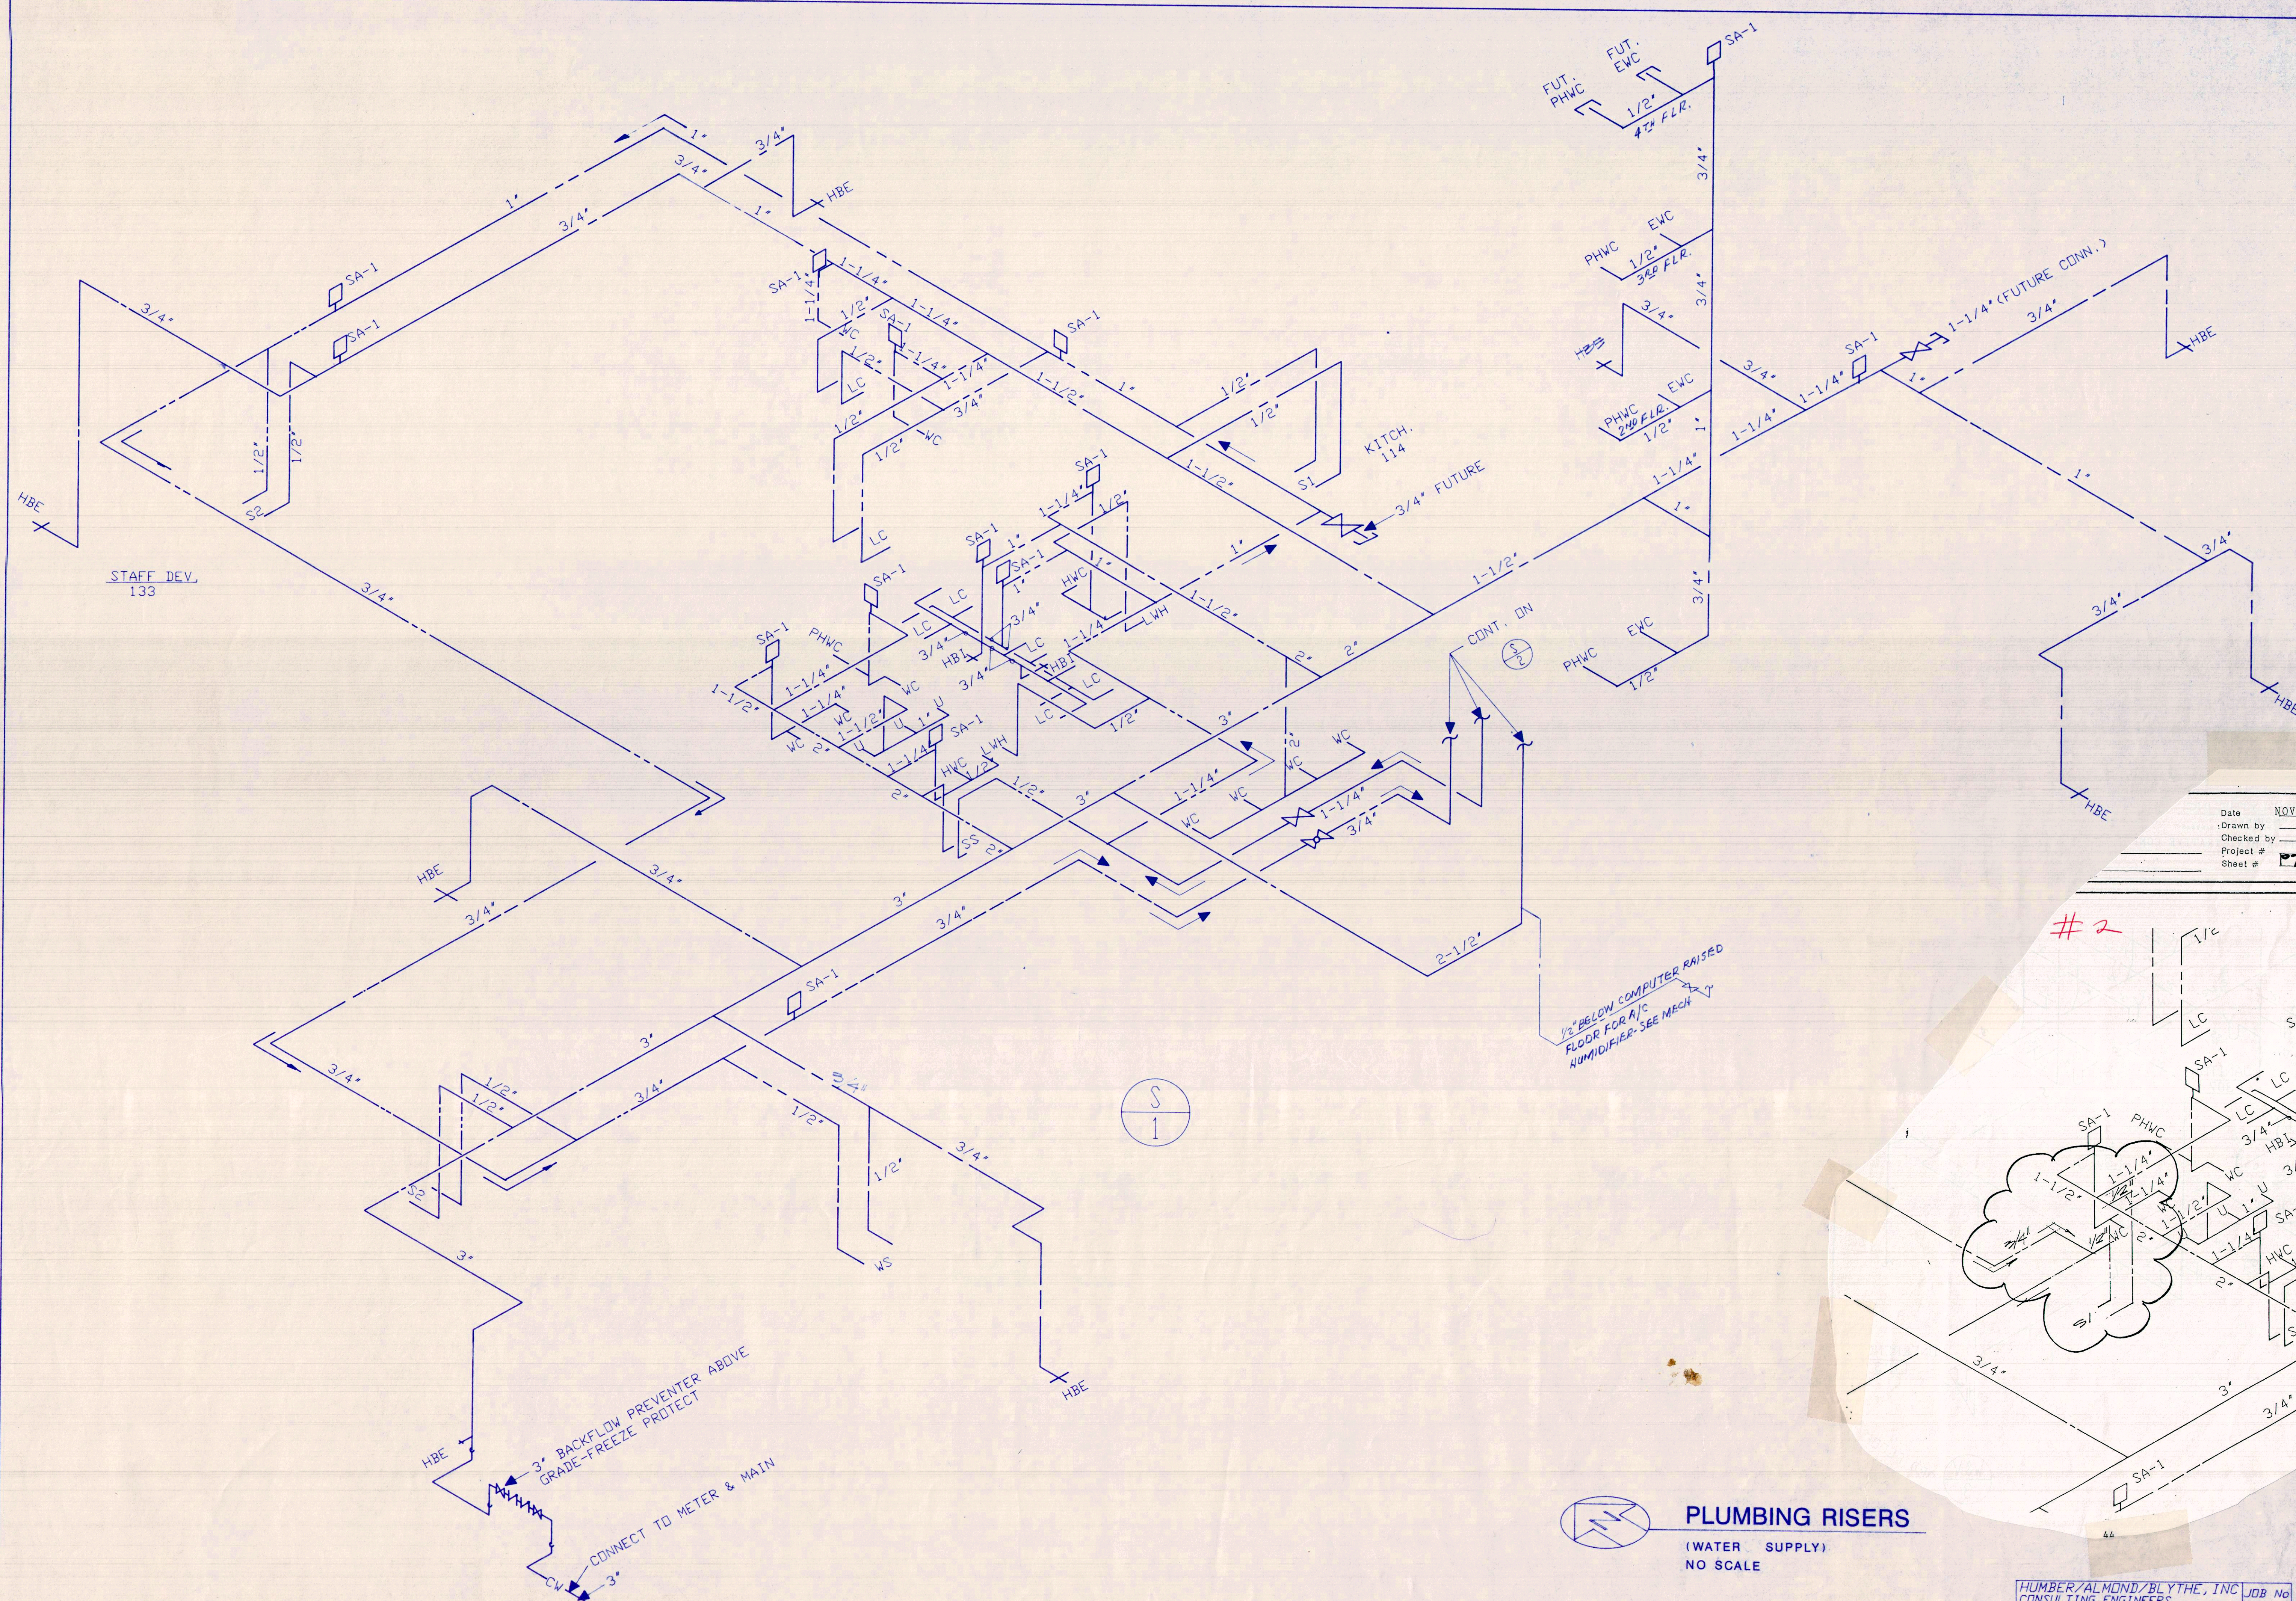

PLUMBING RISERS
 (WATER SUPPLY)
 NO SCALE

HUMBER/ALMOND/BLYTHE, INC
 CONSULTING ENGINEERS
 218 HOSPITAL DRIVE
 FORT WALTON BEACH, FLORIDA 32548
 PHONE: 904-243-2255 243-1425

DATE 9-5-91	
REVISIONS	
NORMAN GROSS & ASSOCIATES architecture • planning • design 423 West Beach Drive Panama City, Florida 32408 (904) 795-2408	
Date NOV. 15, 1991 Drawn by _____ Checked by _____ Project # _____ Sheet # 17A of _____	
PROJECT NUMBER 0020 DEVELOPMENT NUMBER SHEET NO. P7	

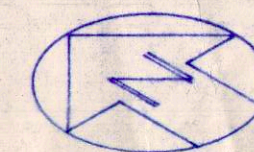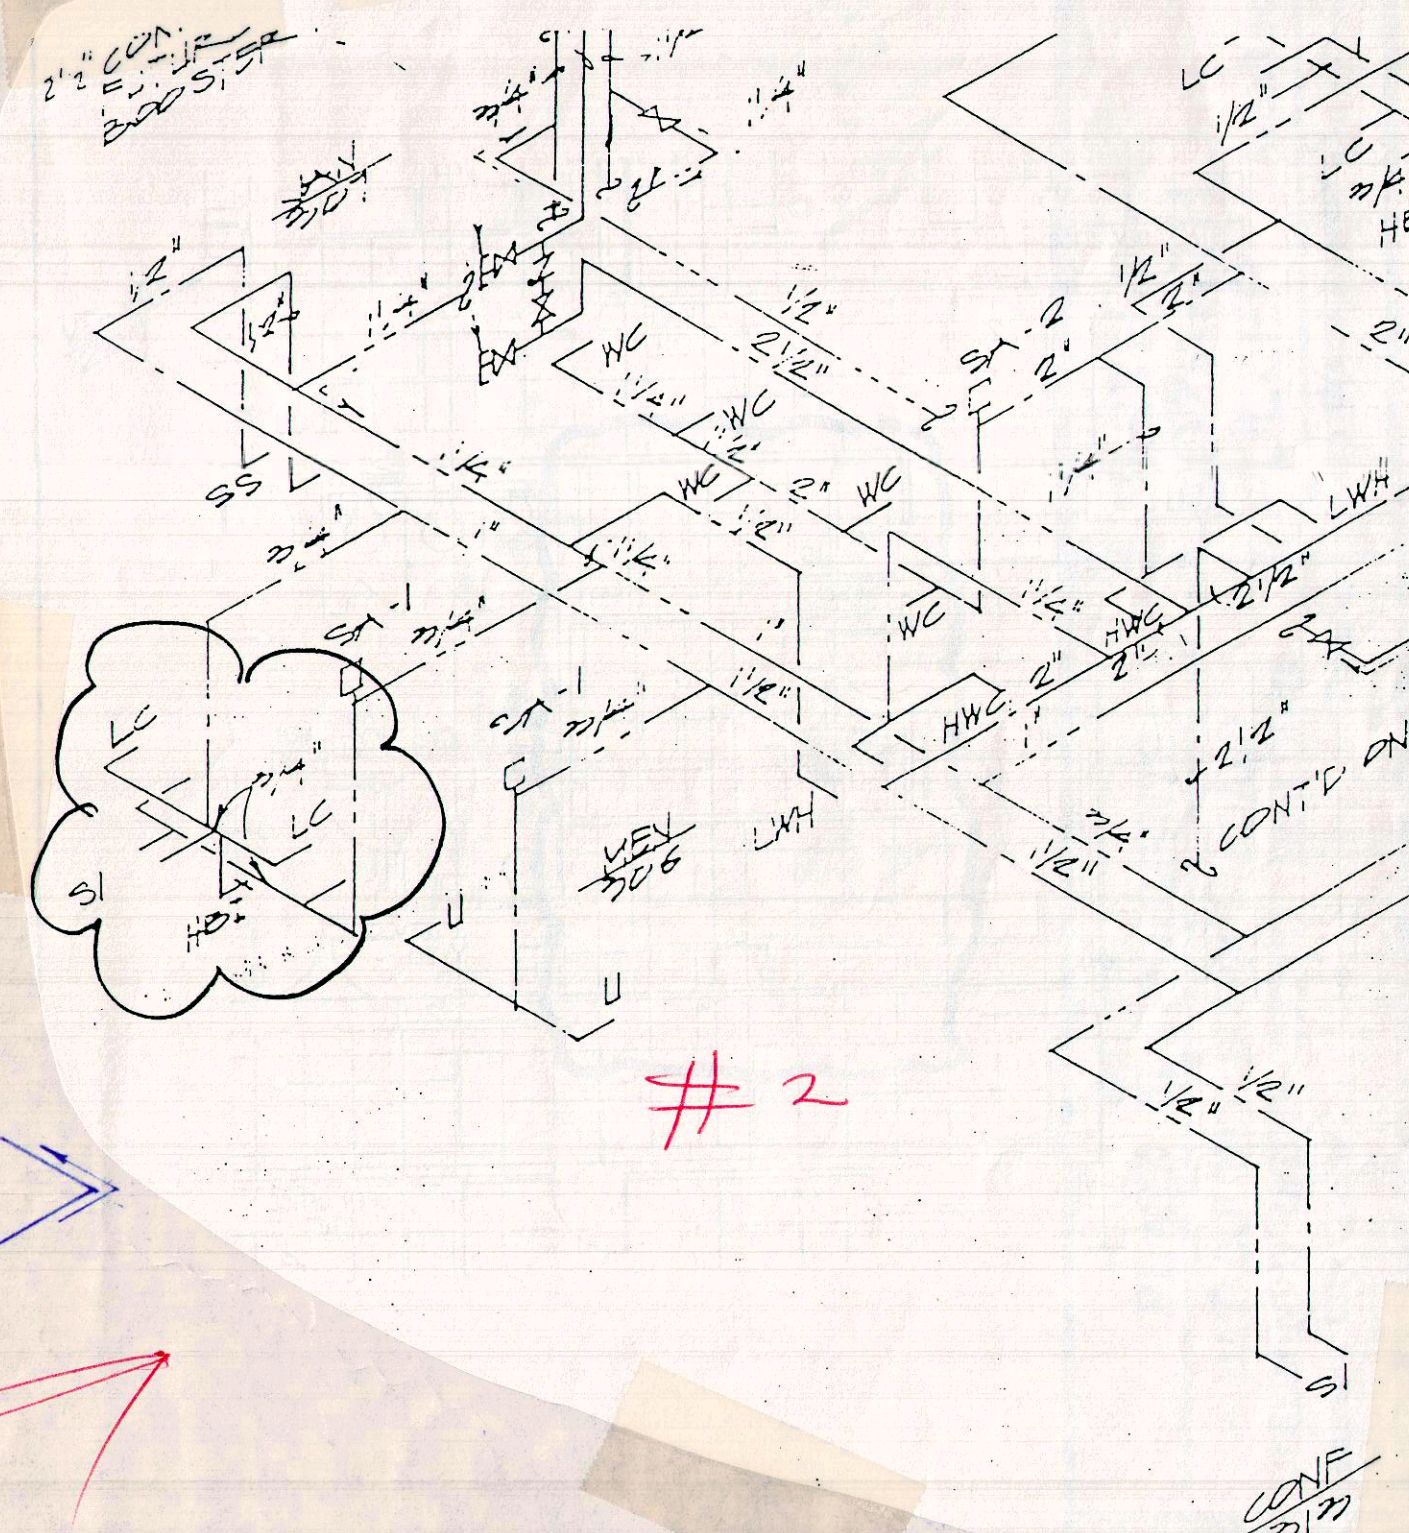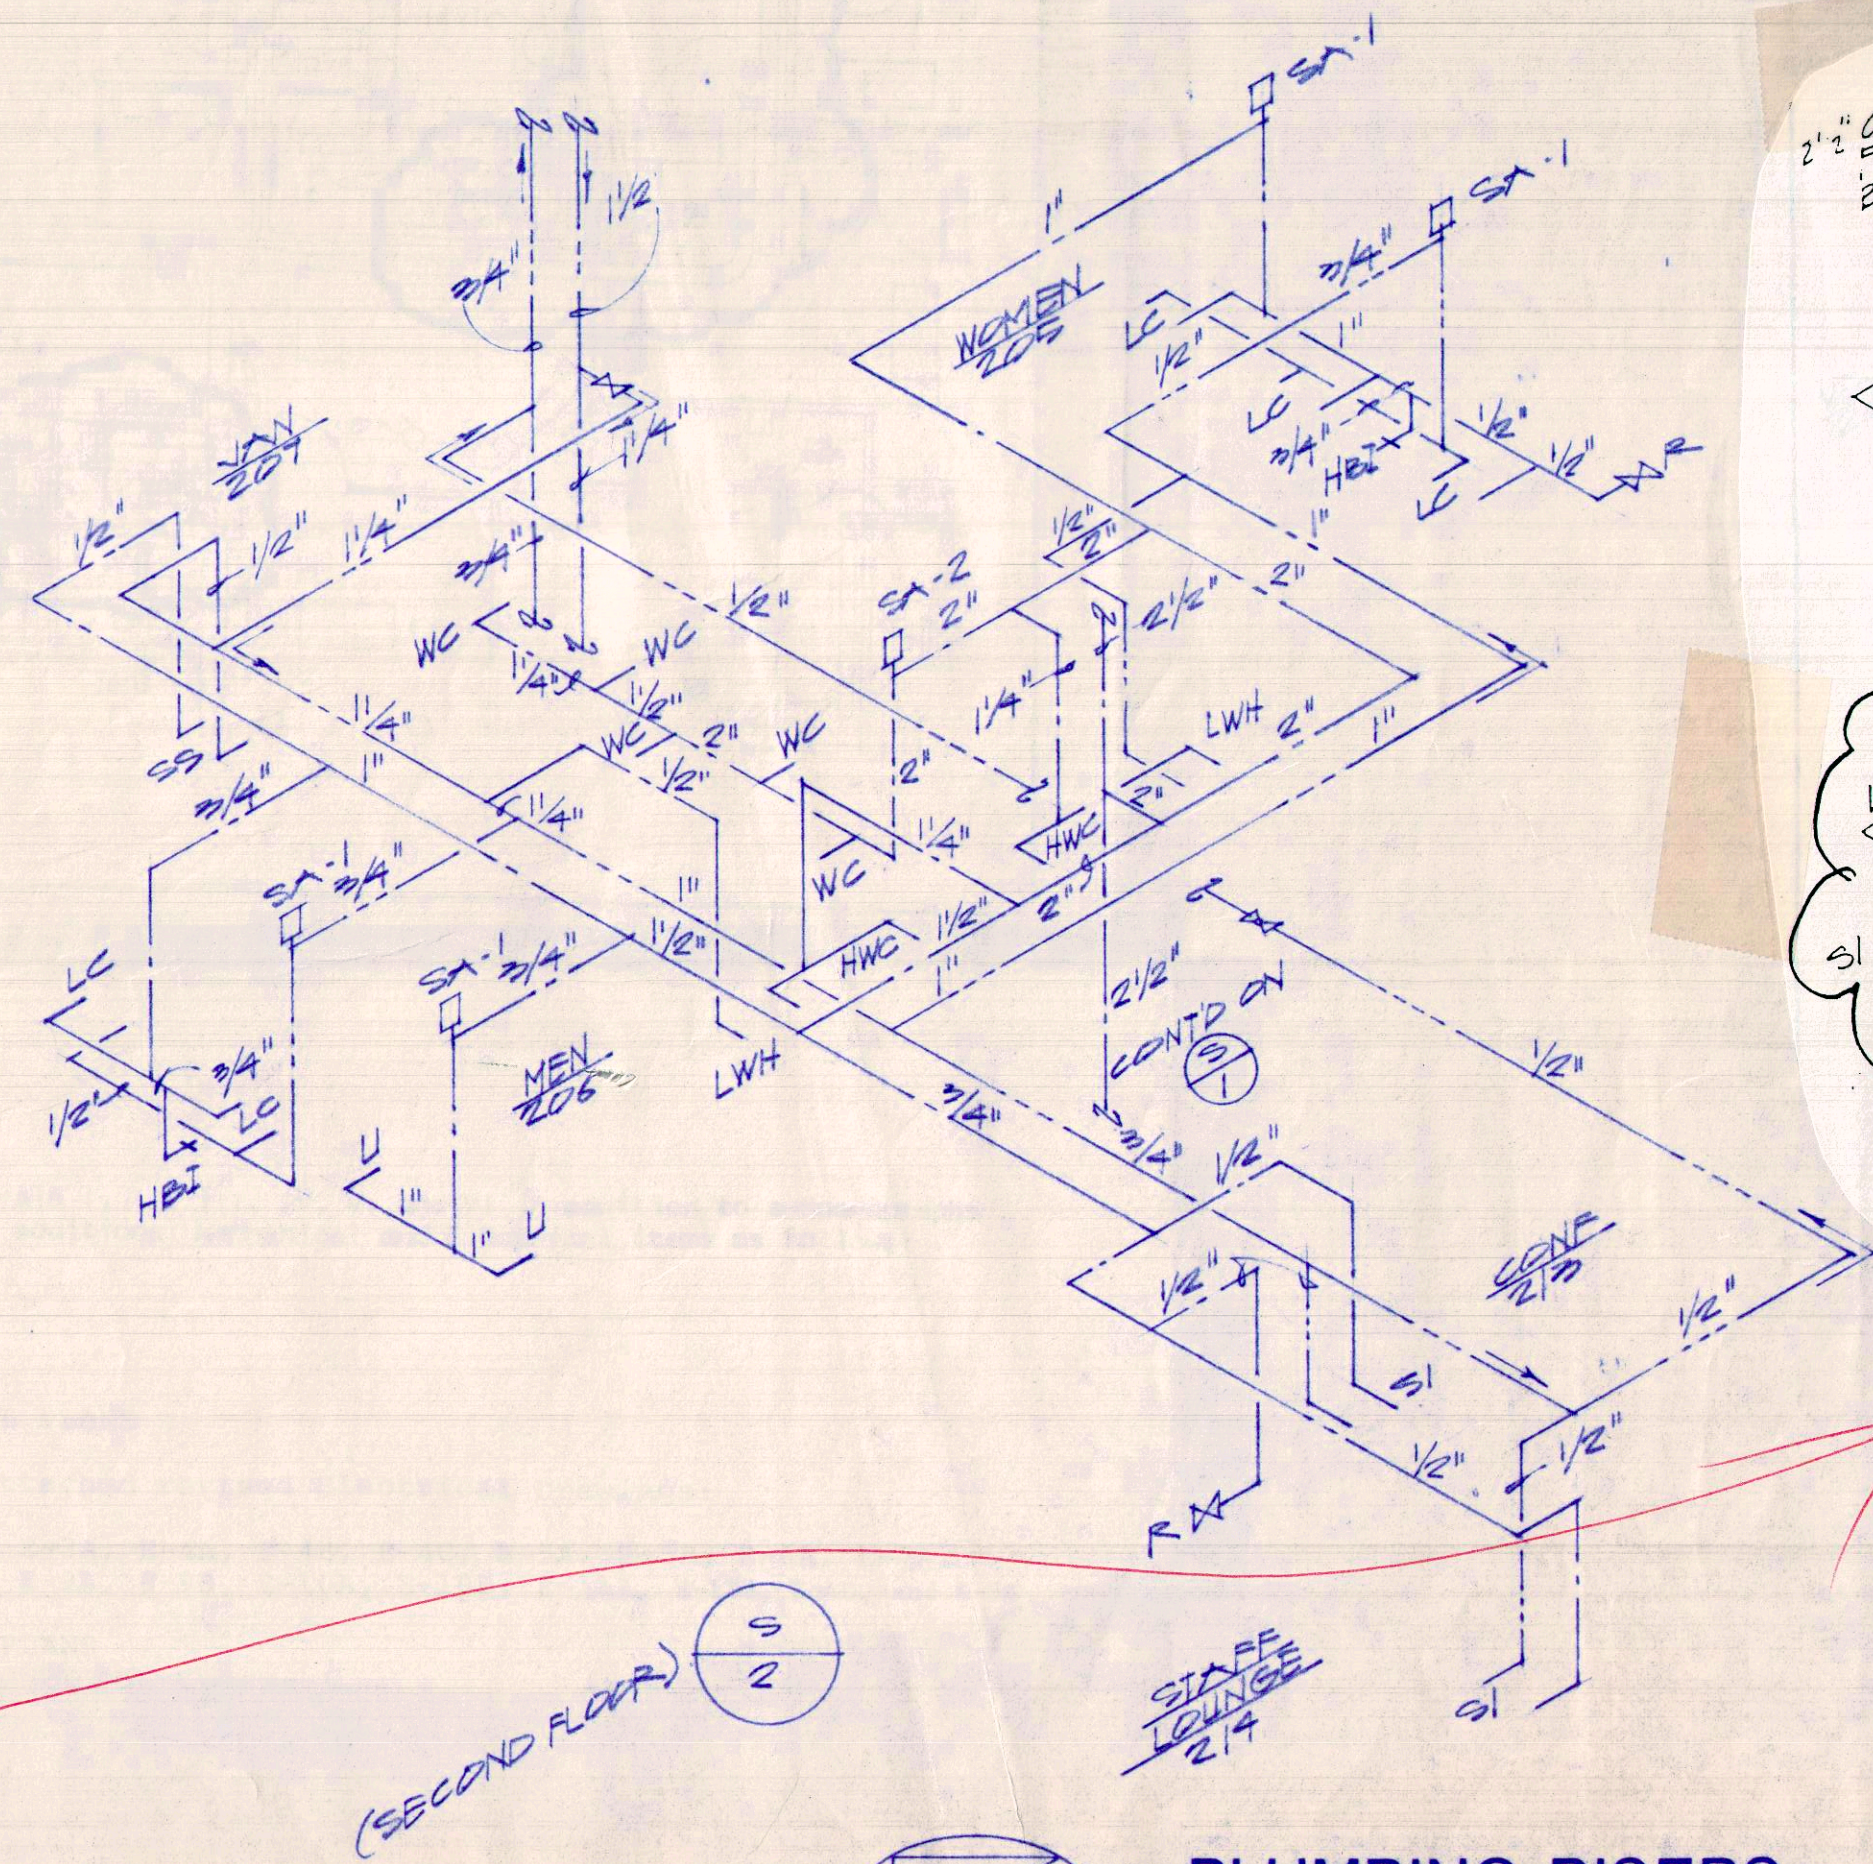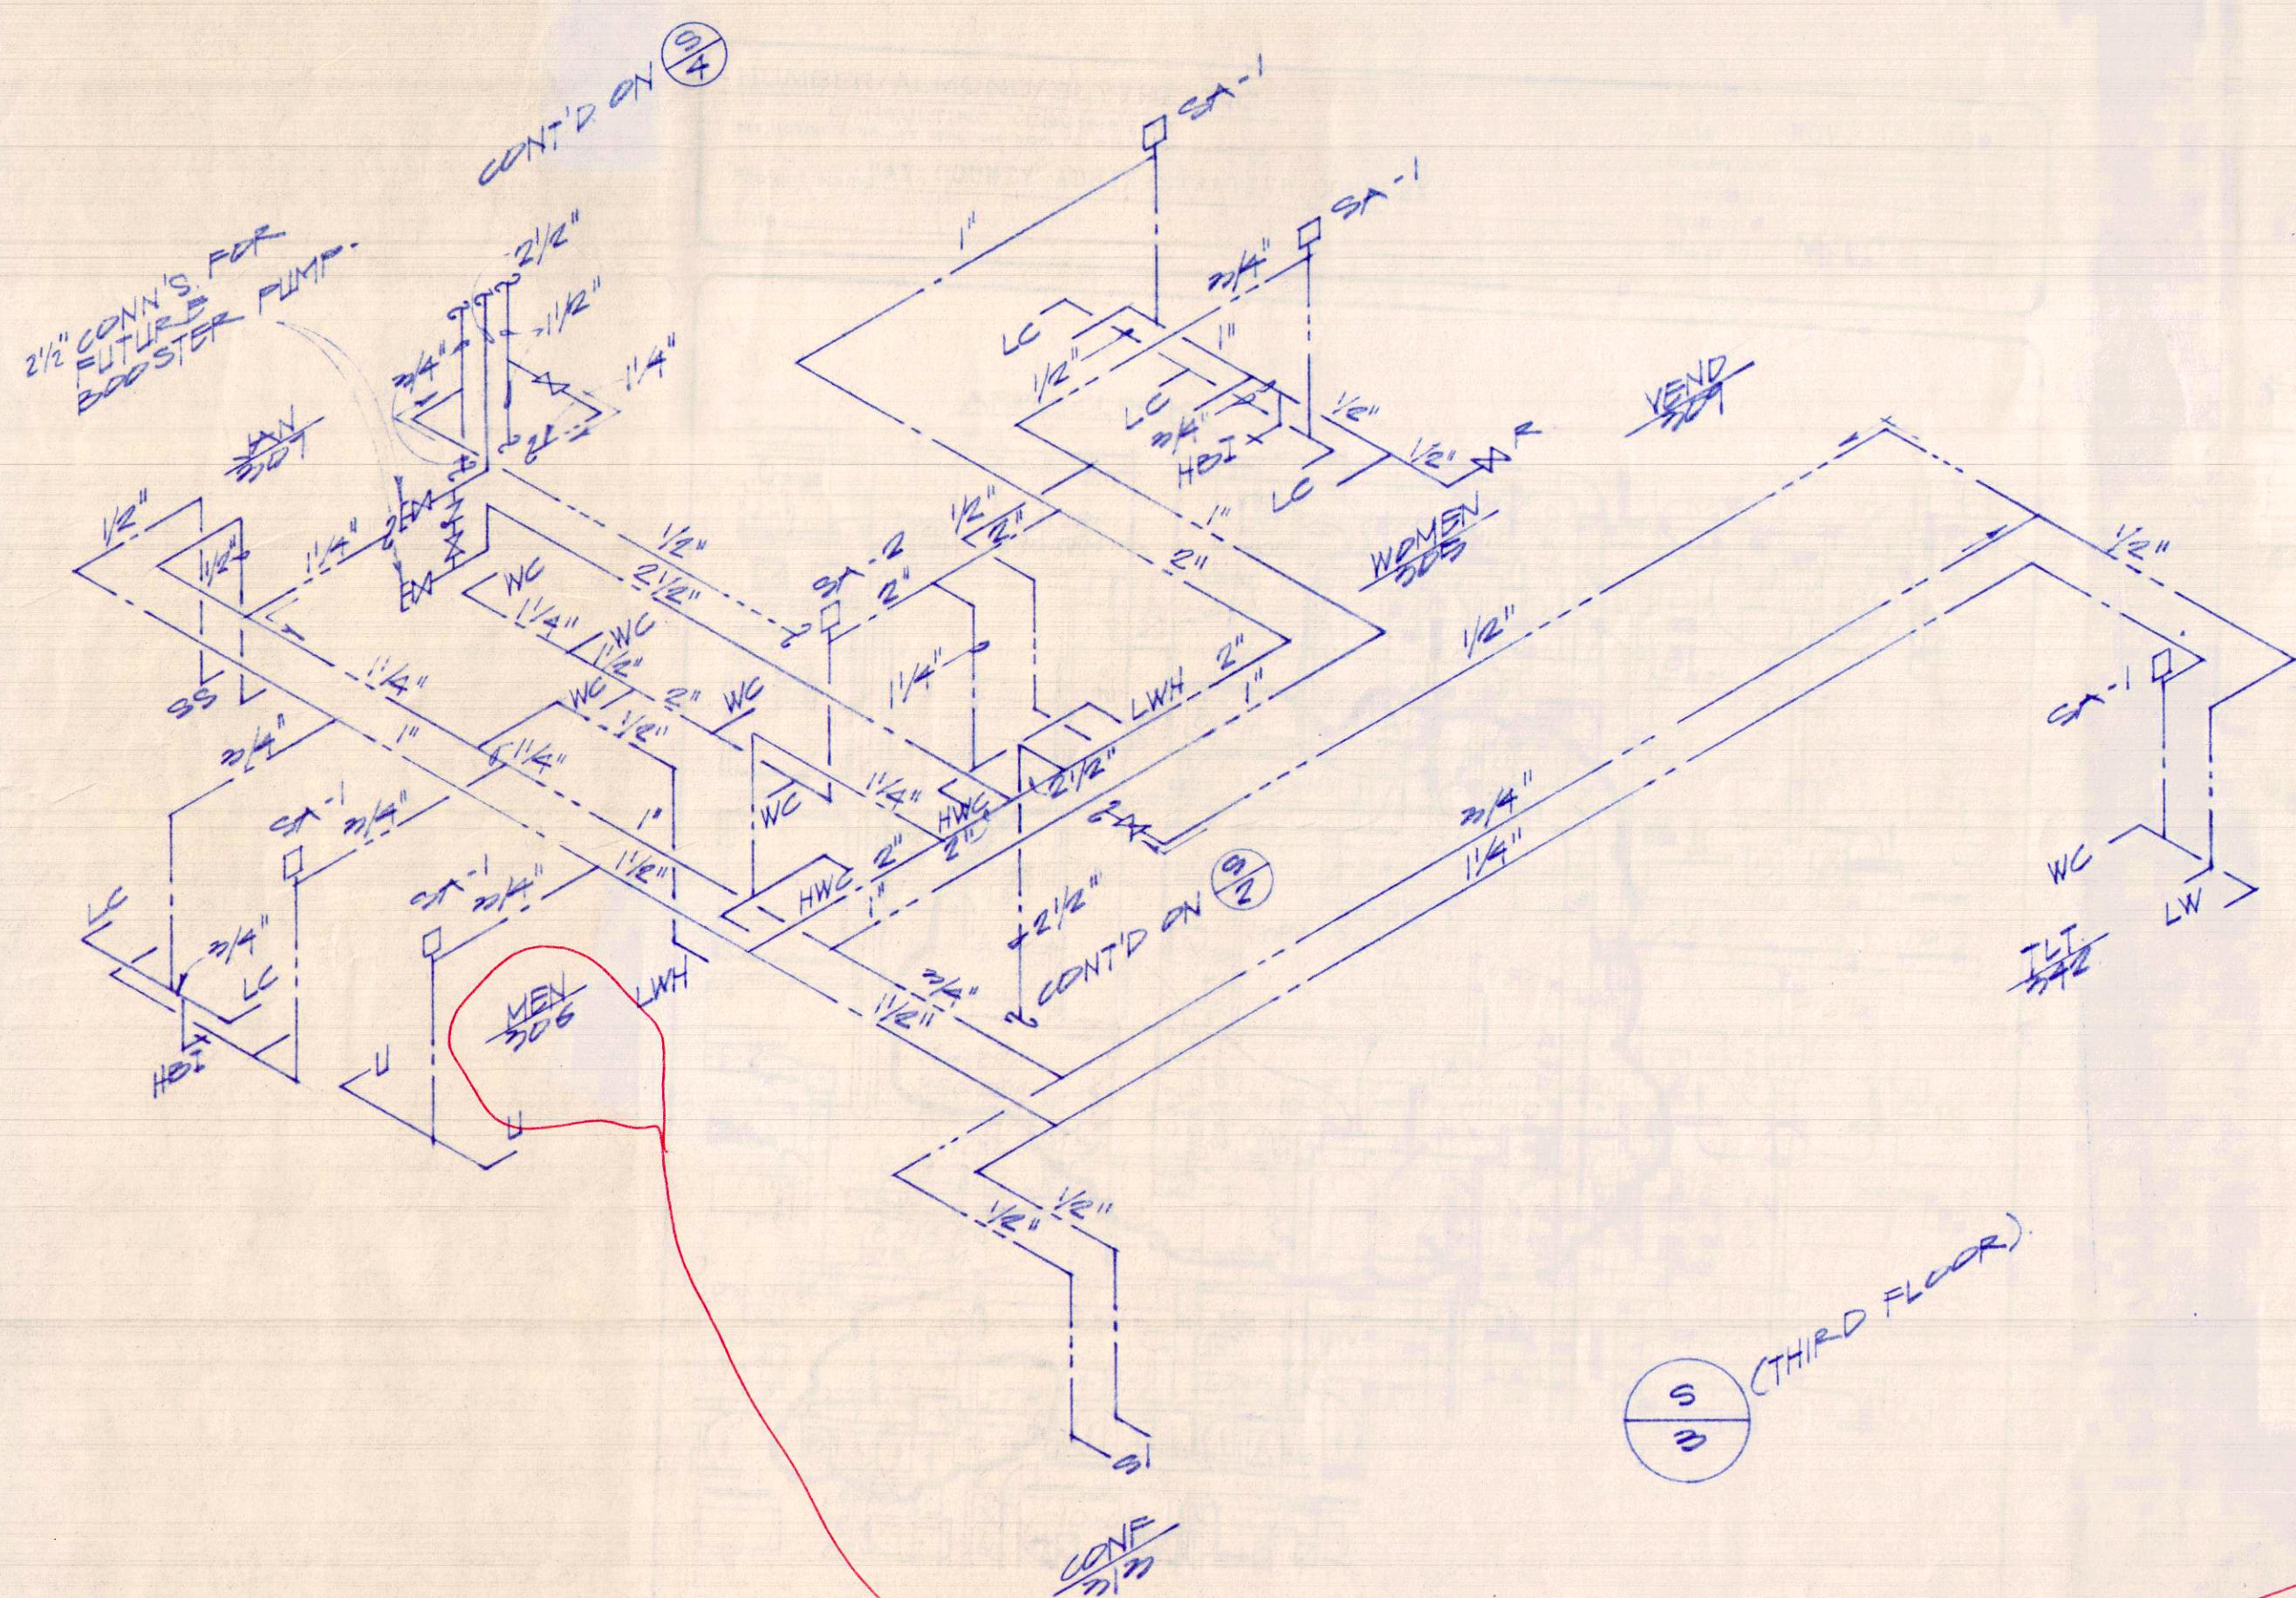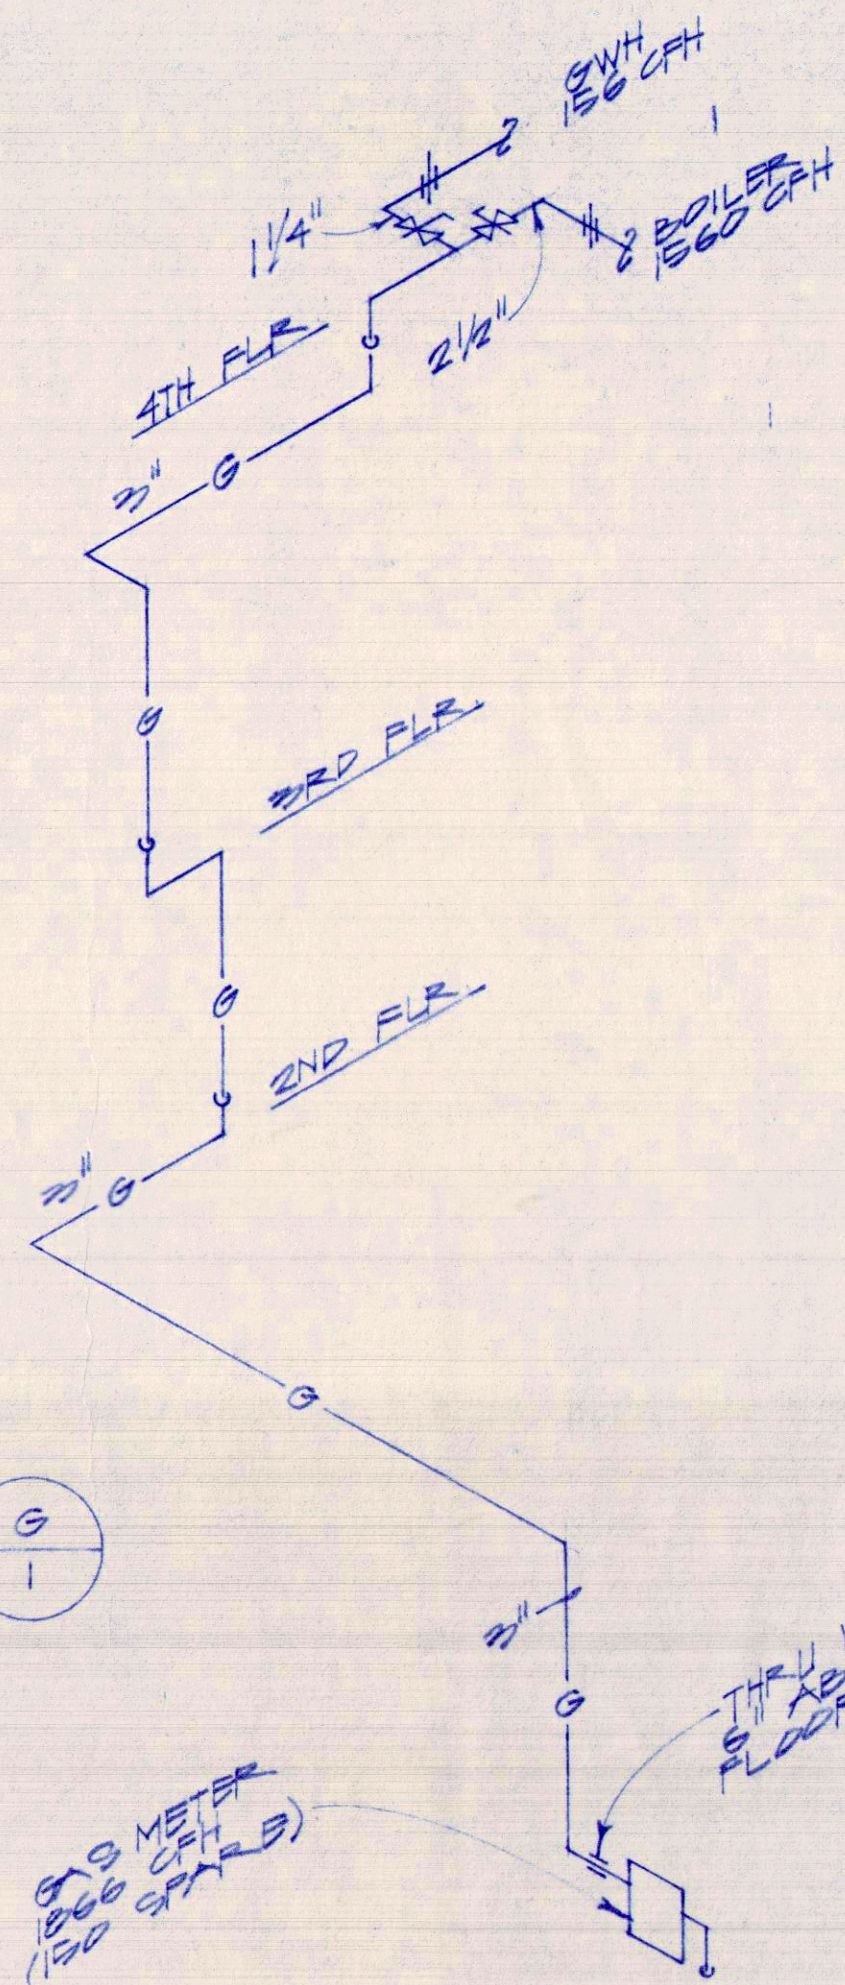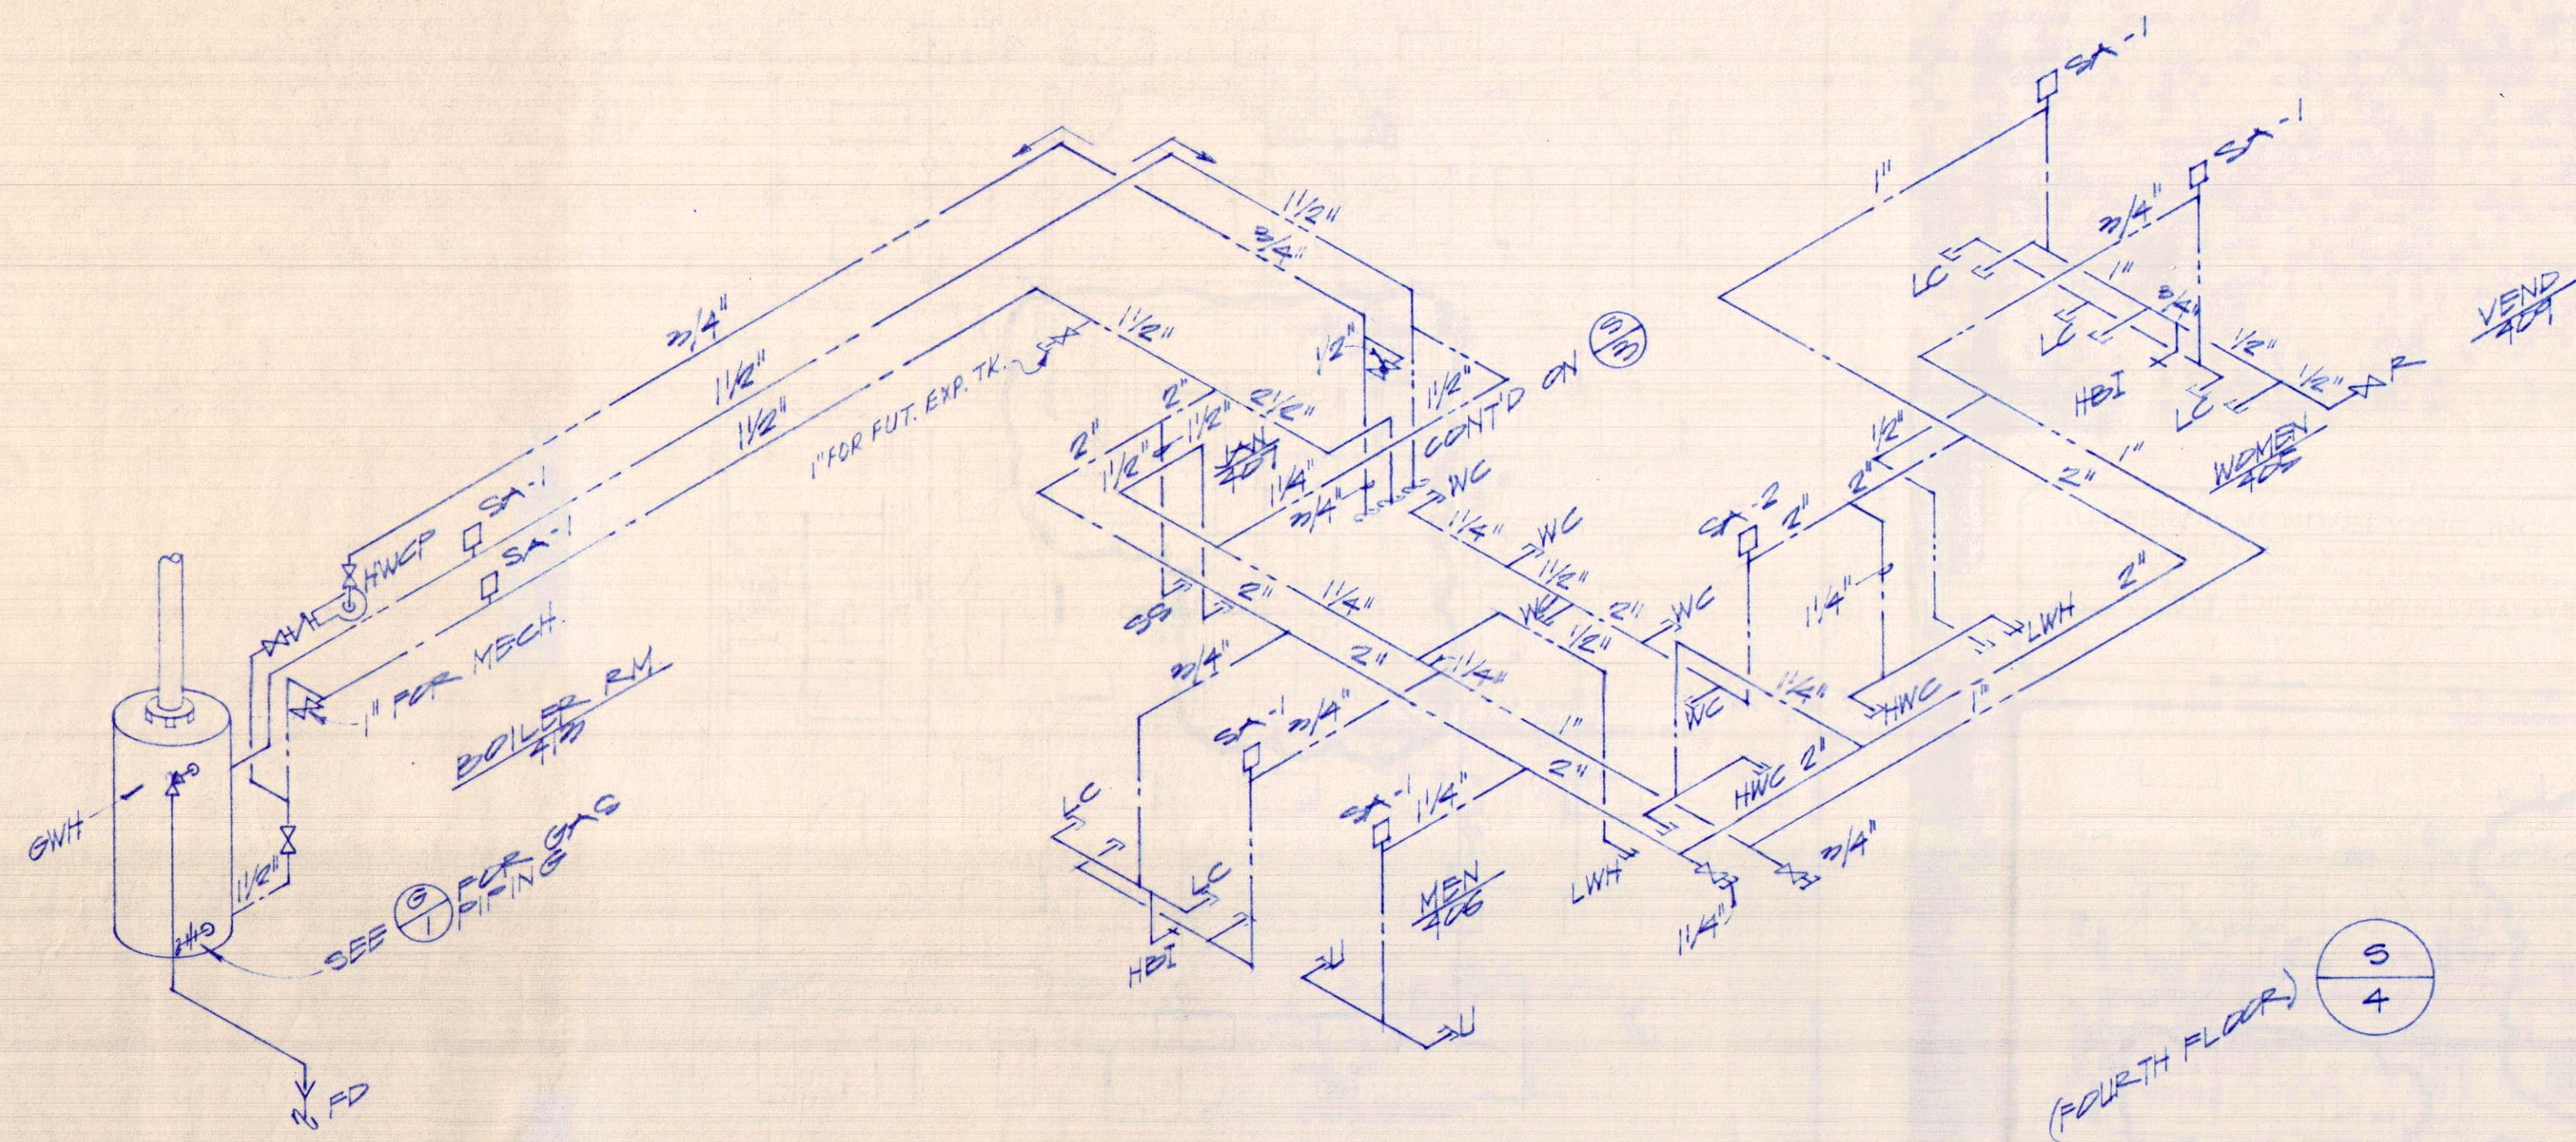

PLUMBING RISERS

(WATER & GAS SUPPLY)
NO SCALE

HUMBER/ALMOND/BLYTHE, INC
CONSULTING ENGINEERS
218 HOSPITAL DRIVE
FORT VALTON BEACH, FLORIDA, 32548
PHONE: 904-243-7325 243-1425

DRAWN BY	VT	CHECKED	SC
PROJECT NUMBER	9020		
DEVELOPMENT NUMBER			
SHEET NO.	P8		
JOB NO.	751		

DATE
9.5.91

REVISIONS

STATE OF FLORIDA
NORMAN GROSS, JR.
REGISTERED PROFESSIONAL ENGINEER
No. 8424

NORMAN GROSS & ASSOCIATES
architecture, planning, design

100 West Beach Drive
Fort Walton Beach, Florida 32548
(904) 751-5000

Drawn by
Checked by
Project #
Sheet #

PLUMBING RISERS
NO SCALE