

OKALOOSA COUNTY
FACILITIES WAREHOUSE
5489 OLD BETHEL ROAD
CRESTVIEW, FLORIDA

APPLICABLE CODES

STATE CODES	NATIONAL CODES
2023 FLORIDA BUILDING CODE: RESIDENTIAL 2023 FLORIDA PLUMBING CODE 2023 FLORIDA MECHANICAL CODE 2023 FBC: ENERGY CONSERVATION, 6th EDITION	2023 NFPA 70 NATIONAL ELECTRICAL CODE 2023 FIRE PREVENTION CODE [7th EDITION] 2024 NFPA 1 & NFPA 101

BUILDING AREA

SHOP GROSS SQUARE FOOTAGE	2,000 SF
WAREHOUSE GROSS SQUARE FOOTAGE	5,000 SF
OFFICE GROSS SQUARE FOOTAGE	2,000 SF
TOTAL GROSS BUILDING AREA	9,000 SF

CODE ANALYSIS:

CH. 3 SECTION 311.3	USE AND OCCUPANCY CLASSIFICATION STORAGE GROUP S-2
CH. 5 TABLE 504.3 TABLE 504.4 TABLE 506.2 508.3 508.3.3	GENERAL BUILDING HEIGHTS AND AREAS TYPE II-B - 55' HEIGHT LIMIT [30'-0" ACTUAL] 3 STORY [1 ACTUAL] 26,000 SF LIMIT [9,000 SF ACTUAL] BUILDING IS NON-SEPARATED OCCUPANCY NO SEPARATION REQUIRED FOR NON-SEPARATED OCCUPANCY
CH. 6 TABLE 601	TYPES OF CONSTRUCTION CONSTRUCTION TYPE: II-B STRUCTURAL FRAME: 0 HOUR BEARING WALLS - EXTERIOR: 0 HOUR BEARING WALLS - INTERIOR: 0 HOUR NON-BEARING WALLS: 0 HOUR FLOOR CONSTRUCTION: 0 HOUR ROOF CONSTRUCTION: 0 HOUR (NOT REQUIRED FOR ROOF CONSTRUCTION OVER 20' A.F.F.)
TABLE 602	PERIMETER WALLS GREATER THAN 30' FROM PROPERTY LINE REQUIRES NO FIRE RATING
CH. 8 TABLE 803.11	INTERIOR FINISHES NON-SPRINKLERED BUILDING EXIT ENCLOSURES & EXIT PASSAGEWAYS: CLASS B FINISH CORRIDORS: CLASS B FINISH ROOMS & ENCLOSED SPACES: CLASS C FINISH
CH.9 TABLE 906.3(1) TABLE 906.3(2) 9072.25	FIRE PROTECTION SYSTEMS AN AUTOMATIC SPRINKLER SYSTEM IS NOT REQUIRED MAXIMUM DISTANCE OF TRAVEL TO EXTINGUISHER: 75 FEET BASIC MINIMUM EXTINGUISHER RATING: 5-B SMOKE DETECTION SYSTEM IS NOT REQUIRED
CH. 10 1004.5	MEANS OF EGRESS MAXIMUM FLOOR AREA ALLOWANCES PER OCCUPANT SHOP (1 Per 300 sq ft) 7 TOTAL WAREHOUSE (1 Per 500 sq ft) 12 TOTAL OFFICE (1 Per 150 sq ft) 14 TOTAL 33 TOTAL
1005.1	EGRESS WIDTH: STAIRWAYS: 0.37/PERSON OTHER COMPONENTS: 0.27/PERSON
TABLE 1006.2.1 1008 1010 1010.2.9	COMMON PATH OF EGRESS TRAVEL: 75 FEET IN GROUP S EMERGENCY LIGHTING IS REQUIRED REQUIRED EGRESS DOORS WILL COMPLY WITH ADA PANIC HARDWARE REQUIRED ON EXIT DOORS SERVING MORE THAN 50 OCCUPANTS-NOT REQUIRED
1013 TABLE 1017.2	EXIT SIGNS REQUIRED ALONG THE EGRESS PATH EXIT ACCESS TRAVEL DISTANCE BY OCCUPANCY: STORAGE GROUP S-2 200 FT.
CH. 11	ACCESSIBILITY WILL COMPLY WITH 2023 FLORIDA BUILDING CODE, ACCESSIBILITY, 7TH ED.
CH. 12	INTERIOR ENVIRONMENT INTERIOR ENVIRONMENT- REFER TO MEP
CH. 13	ENERGY EFFICIENCY WILL COMPLY WITH 2023 FLORIDA BUILDING CODE, ENERGY CONSERVATION, 7TH ED

SITE INFORMATION


WIND LOAD: EXPOSURE: RISK CATEGORY: JURISDICTION:	145 MPH FASTEST MILE WIND LOAD EXPOSURE 'B' II OKALOOSA COUNTY
--	---

PLUMBING FIXTURE COUNT

CH.4 TABLE 403.1	FIXTURES, FAUCETS AND FIXTURE FITTINGS MINIMUM NUMBER OF REQUIRED PLUMBING FIXTURES WATER CLOSET STORAGE @ 1 per 100 (33occt / 100) TOTAL WATER CLOSETS REQUIRED WATER CLOSETS PROVIDED	 33 33 = 1 2
	LAVATORIES STORAGE @ 1 per 100 (33occt / 100) TOTAL LAVATORIES REQUIRED LAVATORIES PROVIDED	 33 33 = 1 2
	DRINKING FOUNTAIN STORAGE @ 1 per 1000 (33occt / 100) TOTAL DRINKING FOUNTAINS REQUIRED DRINKING FOUNTAINS PROVIDED	 03 03 = 1 2
	SERVICE SINK TOTAL SERVICE SINKS REQUIRED	 1

INDEX TO DRAWINGS

G1.01 G1.02	TITLE SHEET GENERAL NOTES
STRUCTURAL: S.0 GENERAL NOTES S.1 FOUNDATION PLAN S.2 ENTRY ROOF FRAMING SECTIONS & DETAILS	
ARCHITECTURAL: A1.01 LIFE SAFETY PLAN A1.11 FLOOR PLAN, FINISH SCHEDULES, DOOR and WINDOW LEGEND A1.21 REFLECTED CEILING PLAN, ENLARGED PLAN and INTERIOR ELEVATIONS A1.31 ROOF PLAN A2.01 BUILDING ELEVATIONS A3.01 BUILDING SECTIONS A4.01 WALL SECTIONS A4.02 WALL SECTIONS A6.01 WINDOW and DOOR DETAILS	
MECHANICAL: M1.01 MECHANICAL FLOOR PLAN, LEGEND, NOTES and SCHEDULE M5.01 DETAILS, LEGEND and NOTES M5.02 MECHANICAL DETAILS	
PLUMBING: P1.01 PLUMBING FLOOR PLAN P2.01 PLUMBING RISER, SCHEDULE, LEGEND and NOTES P2.02 PLUMBING DETAILS	
ELECTRICAL: E1.00 LEGEND and NOTES E2.00 ELECTRICAL SITE PLAN E3.00 ELECTRICAL FLOOR PLAN E3.01 FLOOR PLAN HVAC POWER E3.02 FLOOR PLAN LIGHTING E4.00 ELECTRICAL DETAILS E4.01 ELECTRICAL DETAILS E4.02 ELECTRICAL DETAILS E4.03 GROUNDING DETAILS E4.04 LIGHTING CONTROLS DETAILS and SCHEDULES E4.05 LIGHTING CONTROLS and DETAILS E4.06 LIGHTING CONTROLS and DETAILS E5.00 SINGLE LINE POWER RISER and DETAILS P51.0 PHOTOMETRIC CALCULATIONS	
TELECOMMUNICATIONS: T1.00 LEGEND and NOTES T2.00 FLOOR PLAN SYSTEMS T3.00 TELECOMMUNICATIONS DETAILS T3.01 TELECOMMUNICATIONS DETAILS T3.02 ACCESS CONTROL DETAILS T3.03 IP SECURITY CCTV DETAILS	

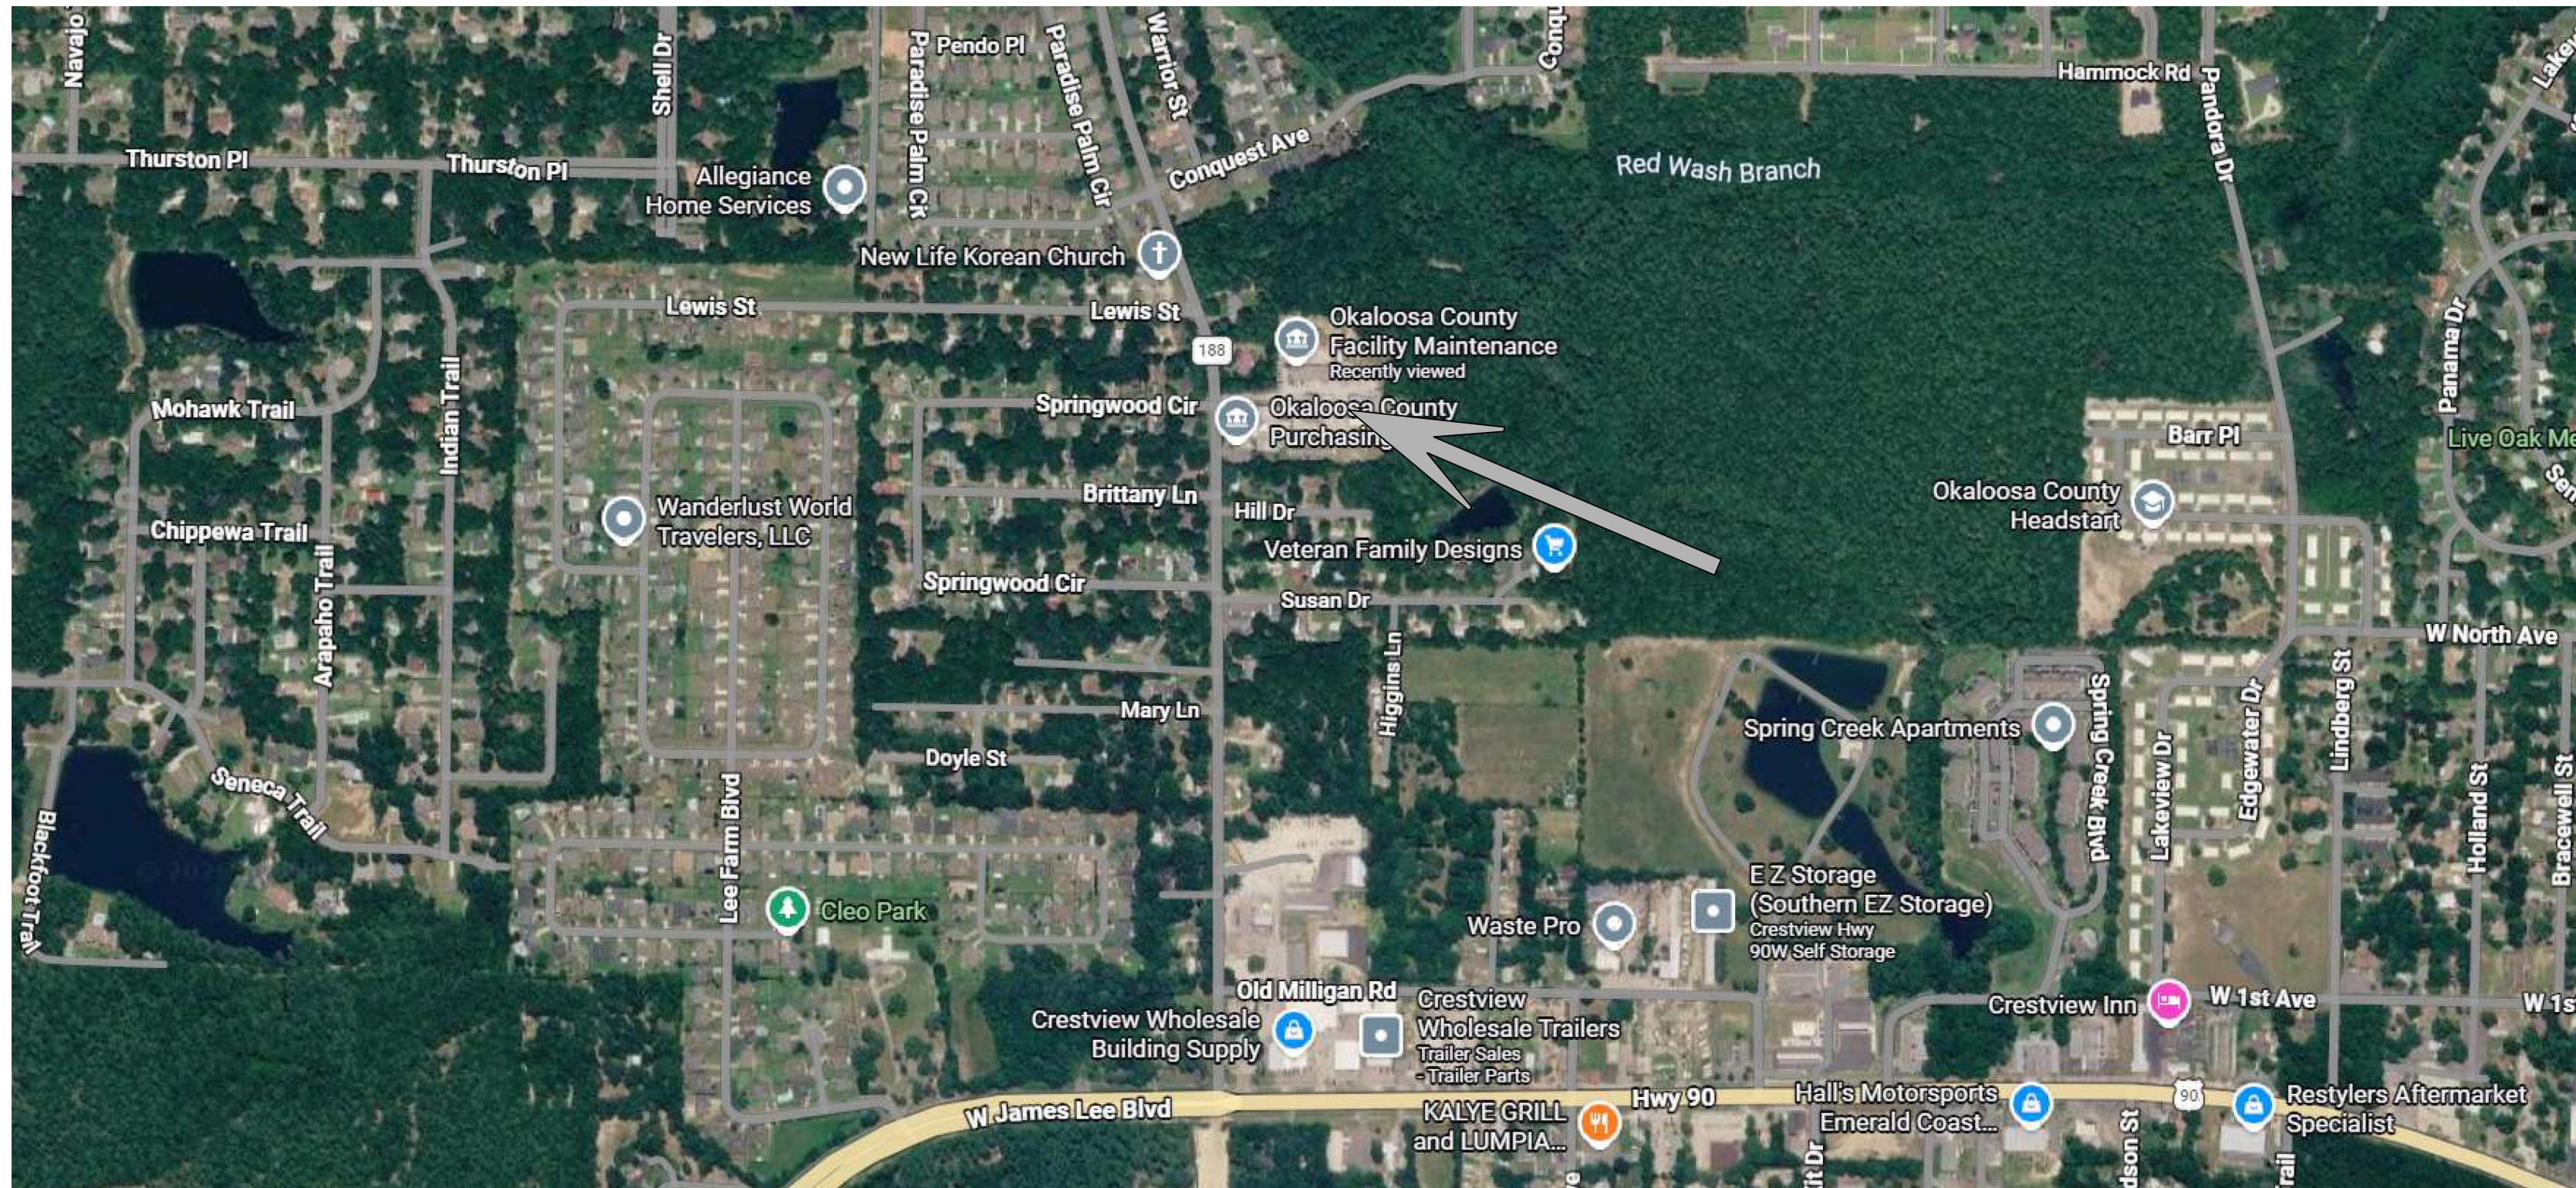VICINITY MAP 

ABBREVIATIONS			
A		N	
A/C ACT	AIR CONDITIONER. ACOUSTICAL CEILING TILE ARMSTRONG PRELUDE XL 2x2 1/8" GRID w/2x2 SQUARE EDGE FINE FISSURED	N/A NFPA	NOT APPLICABLE. NATIONAL FIRE PROTECTION AGENCY
ADA AFF AL ALSF	AMERICANS WITH DISABILITIES ACT. ABOVE FINISH FLOOR. ALUMINUM. ALUMINUM STOREFRONT WINDOW / DOOR SYSTEM.	NIC NL NTS	NOT IN CONTRACT NARROW LIGHT [DOOR / GLAZING]. NOT TO SCALE
B		O	
BLDG BV	BUILDING. BRICK VENEER	OC OCC OCD OD	ON CENTER OCCUPANCY [TYPE OR LOAD] OVERHEAD COILING DOOR. OVERHEAD [GARAGE / PANEL] DOOR.
C		OSPEC	(SEE)OWNER SPECIFICATIONS
		P	
CBRM CS CS/P	CONCRETE BROOM FINISH CONCRETE, SEALED. CONCRETE, SEALED / POLISHED	P1 PH PR PT	PAINT, TYPE 1. PRE-HUNG [DOOR] PAIR PRESSURE TREATED.
CARP C / T CDX	CARPET CARPET TILE. 24" x 24" PLYWOOD, CLASS C TO D EXPOSURE	Q	
CL CLG CLO CONC CONC CONT CT CW	CENTERLINE. CEILING. CLOSET. CONCRETE MASONRY UNIT. CONCRETE. CONTINUOUS CERAMIC TILE CURTAIN WALL. [GLAZING].	R	
D		R-38 R 1'-11" RB RM RO	INSULATION VALUE RADIUS 6" RUBBER BASE ROOM ROUGH OPENING
DBL DEMO DIA DN DWG	DOUBLE DEMOLITION DIAMETER. DOWN DRAWING	S	
E		SAP	SUSPENDED ACOUSTIC PANEL. CEILING SYSTEM WITH EXPOSED GRID.
EJ ELEV EPX ES EX EXP	EXPANSION JOINT. ELEVATION or ELEVATOR. EPOXY FLOOR COATING. EXPOSED STRUCTURE. EXISTING EXPOSED	SHT SIM SPEC(S) SQ SQ FT STL STN STRUCT STUC. SV-WD SV SSV	SHEET SIMILAR SPECIFICATION(S) SQUARE SQUARE FOOTAGE. STEEL STAINED, WOOD. STRUCTURAL STUCCO SHEET VINYL WOOD SHEET VINYL SEAMLESS/WELDED SEAM SHEET VINYL
F		T	
F FE FFE FEC	FLUSH [DOOR]. FINISH ELEVATION. FINISH FLOOR ELEVATION FIRE EXTINGUISHER AND CABINET.	TBD T.F. TYP T & G T & S TR	TO BE DETERMINED. TOP OF FOOTING TYPICAL TONGUE GROOVE TAPED, SANDED AND PRIMED PAPER TOWEL DISPENSER & TRASH RECEPTACLE
FG FIN FLR FPP FRP	FULL GLASS FINISH FLOOR FOLDING PANEL PARTITION FIBERGLASS REINFORCED PANELS FOOT // FEET	U	
G		UNO	UNLESS NOTED OTHERWISE.
GALV GHM GHMI	GALVANIZED. GALV. HOLLOW METAL [DOOR]. GALV. HOLLOW METAL [DOOR]. INSULATED.	V	
GLS GS GYM	GLASS. GALV. STEEL. GYMNASIUM // GYMNASIUM FLOORING AND BASE SYSTEM.	VCT VERT VLD	VINYL COMPOSITION TILE VERTICAL VERTICAL LIFT DOOR [GARAGE / PANEL]
GYP1 GYP2	5/8" TYPE 'X' GYPSUM BOARD. 5/8" TYPE 'X' GYPSUM BOARD. MOISTURE RESISTANT.	VLP VTR	VINYL LAMINATE PLANK VENT THROUGH ROOF
GYPA	5/8" TYPE 'X' GYPSUM BOARD. IMPACT RESISTANT.	W	
H		W W / W / O WD WH WWF	WIDE // WIDTH. WITH. WITHOUT WOOD. WATER HEATER WELDED WIRE FABRIC
H HB HC HDW HHD	HEIGHT // HIGH. HARDI BOARD HANDICAP ACCESSIBLE HARDWARE [DOOR // WINDOW] HORIZONTAL ROLLING HANGAR DOOR	X	
HR HVAC	HOUR HEATING, VENTILATION AND AIR CONDITIONING.	Y	
HM HORIZ	HOLLOW METAL. HORIZONTAL.	Z	
I		SYMBOLS	
J		@ & #	AT AND NUMBER
K			
L			
LMIR	LARGE MISSILE IMPACT RATED [DOOR // WINDOW].		
LVP	LUXURY VINYL PLANK FLOORING, COMMERCIAL GRADE		
LVR	LOUVERED (DOOR)		
M			
MATL MAX MECH MGYP	MATERIAL. MAXIMUM. MECHANICAL MOLD & MOISTURE RESISTANT GYP BOARD		
MI M.O. MTLB	MIRROR IMAGE MASONRY OPENING METAL BUILDING		

THE 2023 FLORIDA BUILDING CODE: ACCESSIBILITY, 8th EDITION CHAPTER 4: SECTION 404 DOORS, DOORWAYS AND GATES

FIGURE 404.2.3 CLEAR WITH OF DOORWAYS

TABLE 404.2.4.1 MANEUVERING CLEARANCE AT MANUAL SWINGING DOORS AND GATES

Type of Use		Minimum Maneuvering Clearance	
Approach Direction	Door or Gate Side	Perpendicular to Doorway	Parallel to Doorway(beyond latch side unless noted)
From front	Pull	60 inches (1525 mm)	18 inches (455 mm)
From front	Push	48 inches (1220 mm)	0 inches (0 mm)1
From hinge side	Pull	60 inches (1525 mm)	36 inches (915 mm)
From hinge side	Pull	54 inches (1370 mm)	42 inches (1065 mm)
From hinge side	Push	42 inches (1065 mm)2	22 inches (560 mm)3
From latch side	Pull	48 inches (1220 mm)4	24 inches (610 mm)
From latch side	Push	42 inches (1065 mm)4	24 inches (610 mm)

1.Add 12 inches (305 mm) if closer and latch are provided.

2.Add 6 inches (150 mm) if closer and latch are provided.

3.Beyond hinge side.

4.Add 6 inches (150 mm) if closer is provided.

(a) front approach, pull side

(b) front approach, push side

(c) front approach, push side, door provided with both closer and latch

(d) hinge approach, pull side

(e) hinge approach, pull side

(f) hinge approach, push side

SYMBOLS LEGEND

SECTION / DETAIL KEY SYMBOL

KEYNOTE

DEMOLITION KEYNOTE

ROOM NAME

SQ. FT. / INFO

Figure 1 consists of six diagrams (a-f) illustrating the dimensions for front and hinge approaches to a door. The diagrams are arranged in a 3x2 grid. Each diagram shows a door with a handle and a dashed line indicating the approach area. The dimensions are given in millimeters (min).

- (a) front approach, pull side: 60 min height, 1525 width, 18 min height, 445 width.
- (b) front approach, push side: 48 min height, 1525 width.
- (c) front approach, push side, door provided with both closer and latch: 12 min height, 305 width, 48 min height, 1525 width.
- (d) hinge approach, pull side: 36 min height, 915 width, 60 min height, 1525 width.
- (e) hinge approach, pull side: 42 min height, 1065 width, 54 min height, 1370 width.
- (f) hinge approach, push side: 42 min height, 1065 width, 22 min height, 560 width.

SYMBOLS LEGEND


<u>SECTION / DETAIL KEY SYMBOL</u> SECTION / DETAIL NUMBER DRAWING NUMBER <u>KEYNOTE</u> DIVISION NUMBER KEY NUMBER <u>DEMOLITION KEYNOTE</u> DIVISION NUMBER KEY NUMBER	<u>ROOM NAME</u> ROOM KEY <u>SQ. FT. / INFO</u> INFO INFO INFO <u>DOOR</u> DOOR KEY <u>WINDOW</u> WINDOW KEY <u>ALSF</u> ALUMINUM STOREFRONT KEY <u>ACW</u> ALUMINUM CURTAIN WALL KEY <u>WT</u> WALL TYPE KEY <u>STRUCTURAL COLUMN</u> STRUCTURAL COLUMN KEY <u>ELEVATION</u> ELEVATION KEY <u>REVISION</u> REVISION KEY
--	--





[illegible]

GENERAL NOTES


G1.02

	PRIMARY EXIT ACCESS PATH OF TRAVEL TO EGRESS
	SECONDARY EXIT ACCESS PATH OF TRAVEL TO EGRESS
	LOCATION OF EXIT SIGNS (COORDINATE W/ ELECTRICAL DRAWINGS) (VERIFY LOCATIONS WITH LOCAL FIRE MARSHAL)
	FIRE EXTINGUISHER CABINET, SEMI-RECESSED WITH 5lbs EXTINGUISHER LARSEN "MF", EQUAL TO LARSEN 2409R, SEMI-REC. 3 1/2" ROLLED EDGE STEEL BOX, FULL PANEL DOOR WITH CLEAR ACRYLIC, WITH STANDARD VERTICAL LETTERING. WHITE ENAMEL. LARSEN'S MANUFACTURING CO. 9570 NORWAY STREET NW COON RAPIDS, MN 55433 Ph: (800) 527-7367
	BRACKET MOUNTED FIRE EXTINGUISHER CABINET (VERIFY LOCATIONS WITH LOCAL FIRE MARSHAL)
OCCUPANT LOAD TOTAL: SHOP WAREHOUSE MAINTENANCE	33 OCCUPANTS 7 OCCUPANTS 12 OCCUPANTS 14 OCCUPANTS

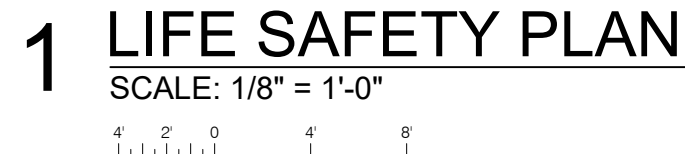

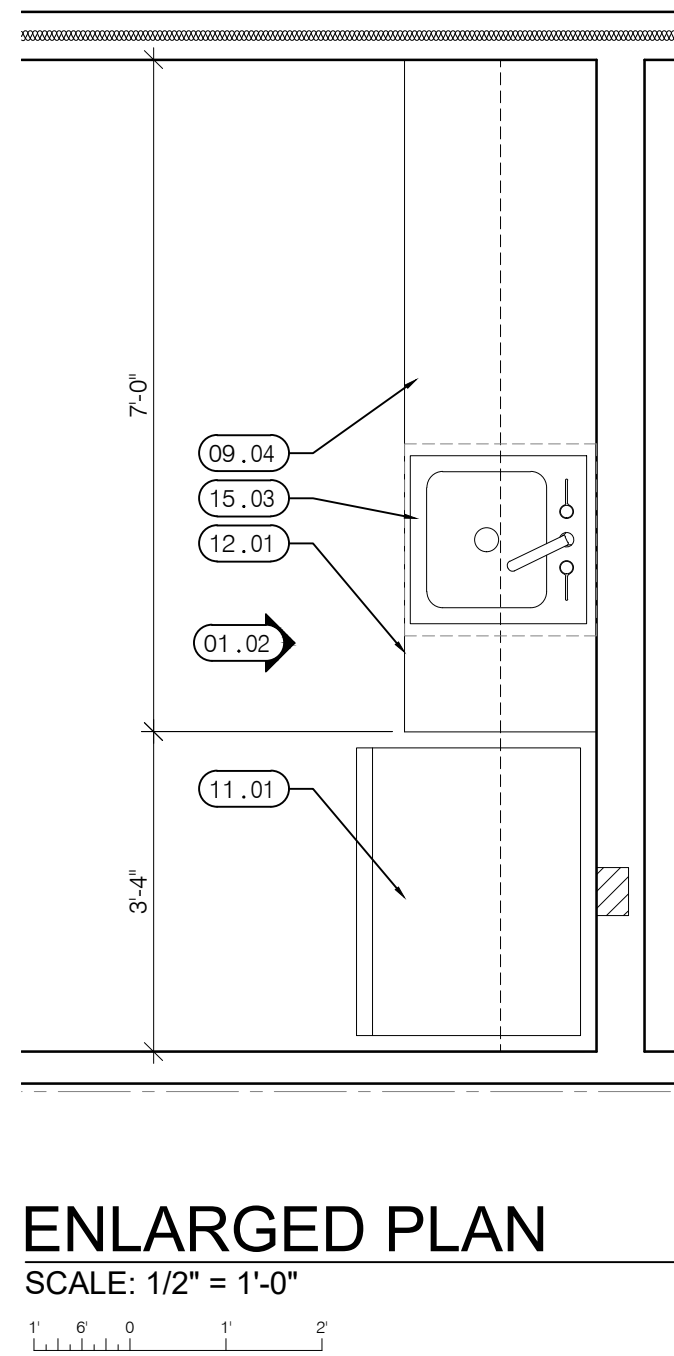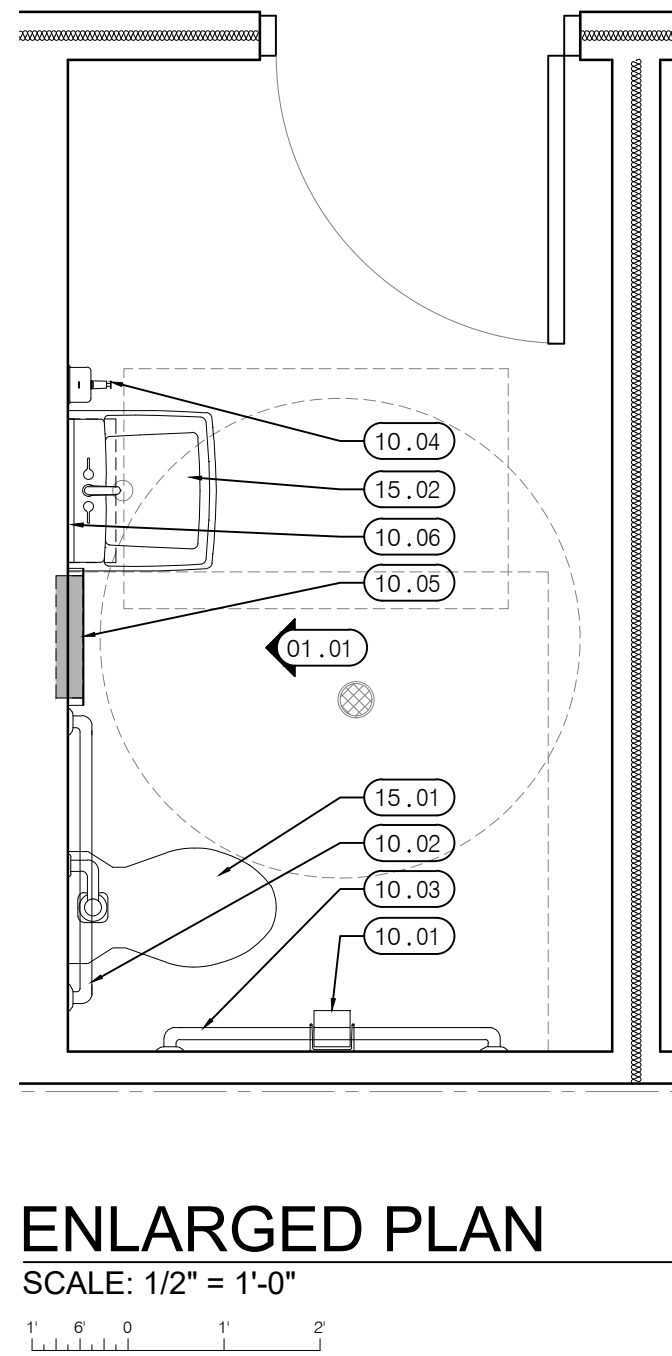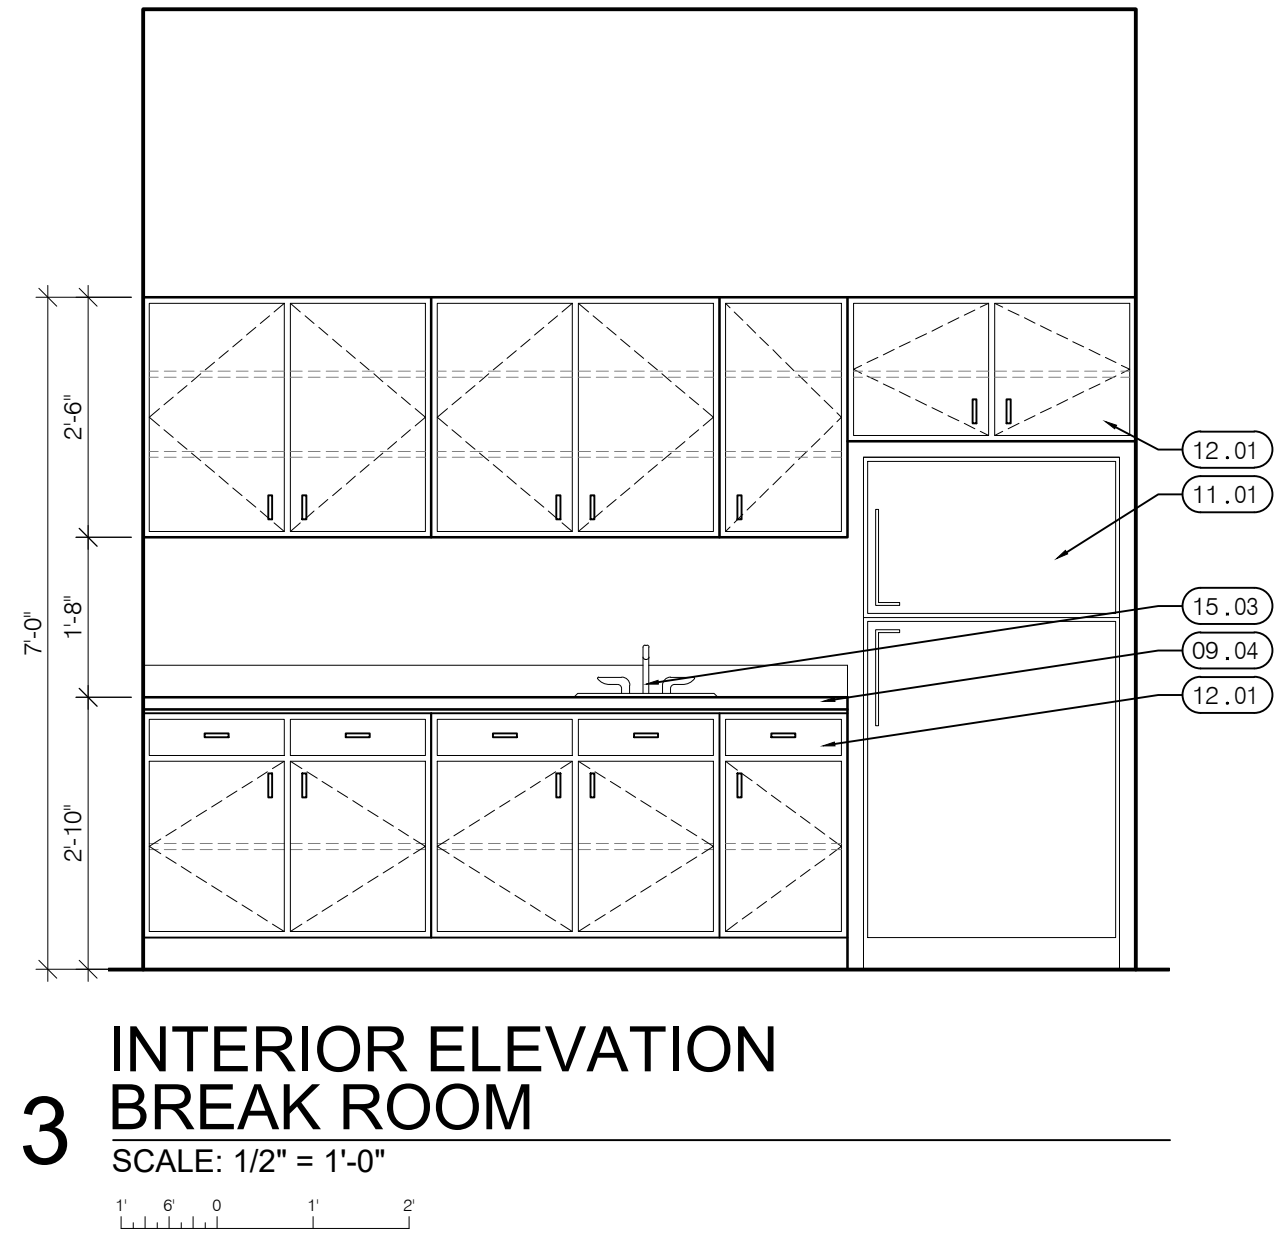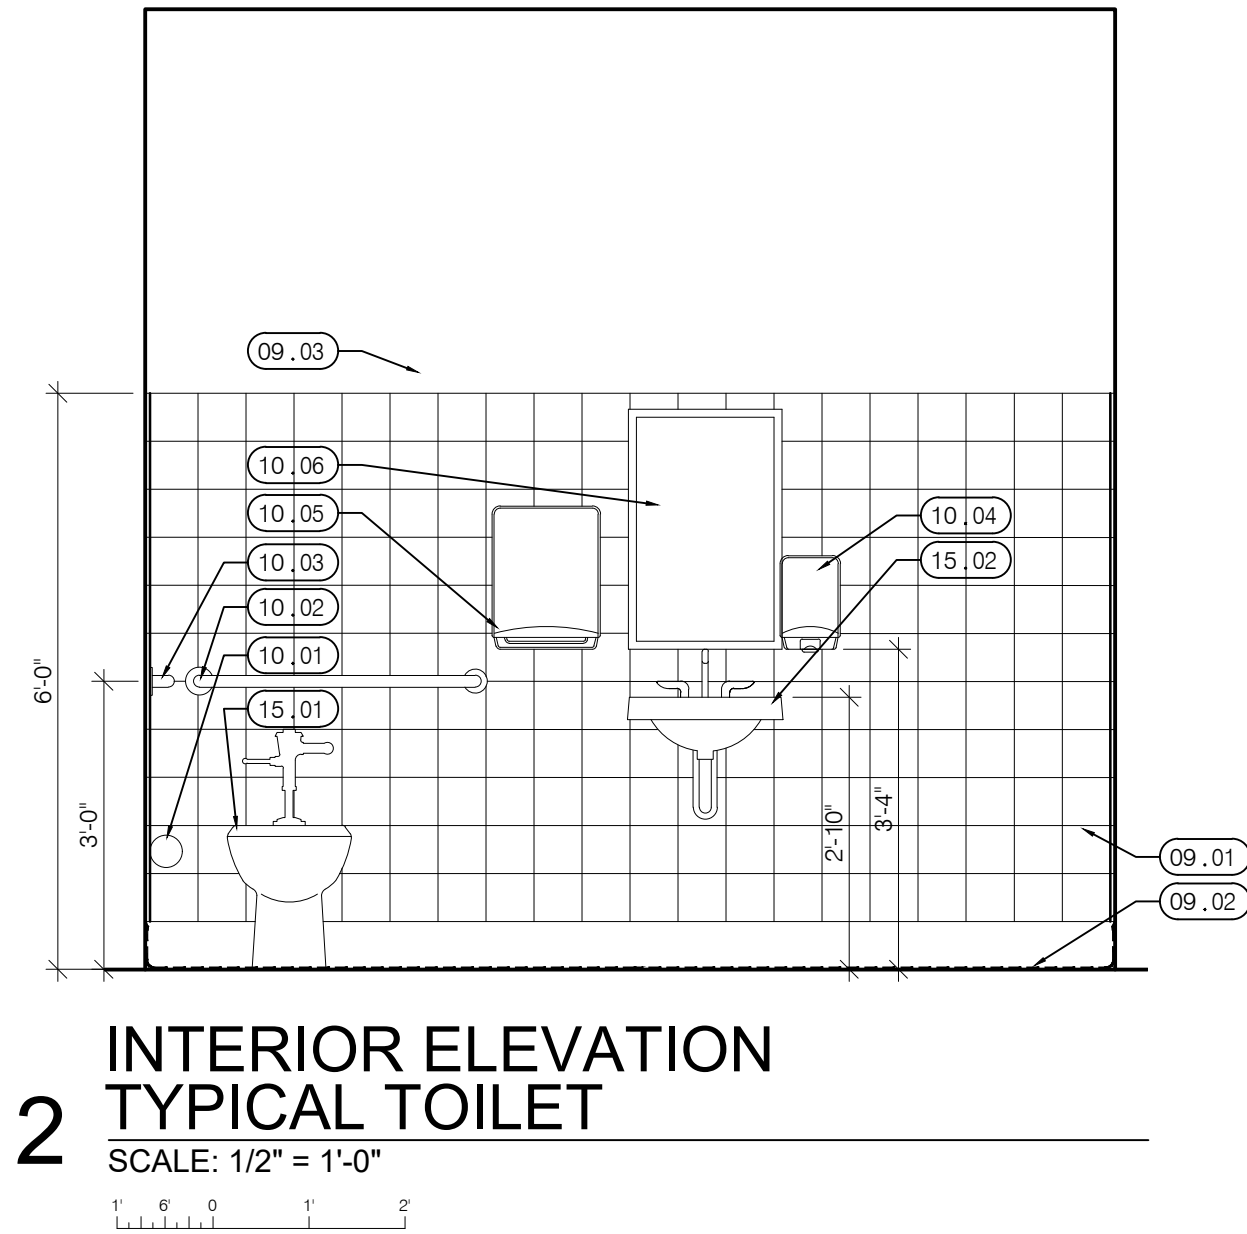


- KEYNOTES:** SHEET A1.21 ONLY
- 01 GENERAL:**
01.01 SEE INTERIOR ELEVATION 2 / A1.21
01.02 SEE INTERIOR ELEVATION 3 / A1.21
- 09 FINISHES:**
09.01 6x6 GLAZED CERAMIC WALL TILE, STANDARD COLOR.
09.02 SLIP RESISTANT EPOXY FLOOR COATING, COLOR: GREY.
09.03 GYPBOARD FINISH-PAINTED
09.04 3cm SOLID SURFACE, CORIAN OR EQUAL, TOP, BACK SPLASH, AND FRONT. COLOR TO BE DETERMINED.
- 10 SPECIALTIES:**
(UNLESS NOTED OTHERWISE LISTED ITEMS ARE BY BRADLEY CO.)
10.01 2 ROLL TOILET TISSUE DISPENSER, MOUNT AT 1'-8" A.F.F.
10.02 GRAB BAR #812-001-36 HORIZONTAL, 1-1/2" DIAMETER, MOUNT 36" MAX. A.F.F. TO TOP OF BAR.
10.03 GRAB BAR #812-001-42 HORIZONTAL, 1-1/2" DIAMETER, MOUNT 36" MAX. A.F.F. TO TOP OF BAR.
10.04 SOAP DISPENSER, MOUNT AT 3'-4" SPOUT.
10.05 AUTOMATIC PAPER TOWEL DISPENSER MOUNT AT 4'-0" TO PAPER SLOT.
10.06 MIRROR #B-740-1836, 18" X 36", TILTED, TEMPERED GLASS, STAINLESS STEEL FRAME, MOUNT 40" MAX. TO BOTTOM A.F.F.
- 11 EQUIPMENT:**
11.01 STANDARD REFRIGERATOR, NOT IN CONTRACT.
- 12 FURNISHINGS:**
12.01 PLASTIC LAMINATE CLAD CABINET BASE WITH DRAWER(S) AND LOCKS, SEE SPECIFICATIONS.
- 15 MECHANICAL:**
15.01 ADA COMPLIANT TOILET.
15.02 ADA COMPLIANT SINK AND FAUCET GROUP, WALL HUNG, W/ ADA COMPLIANT PIPE PROTECTOR.
15.03 24" SINGLE BOWL, STAINLESS STEEL, DECK MOUNTED SINK AND FAUCET GROUP.
15.04 ADA COMPLIANT DRINKING FOUNTAIN WITH BOTTLE FILLER.
15.05 DRINKING FOUNTAIN [STANDARD].

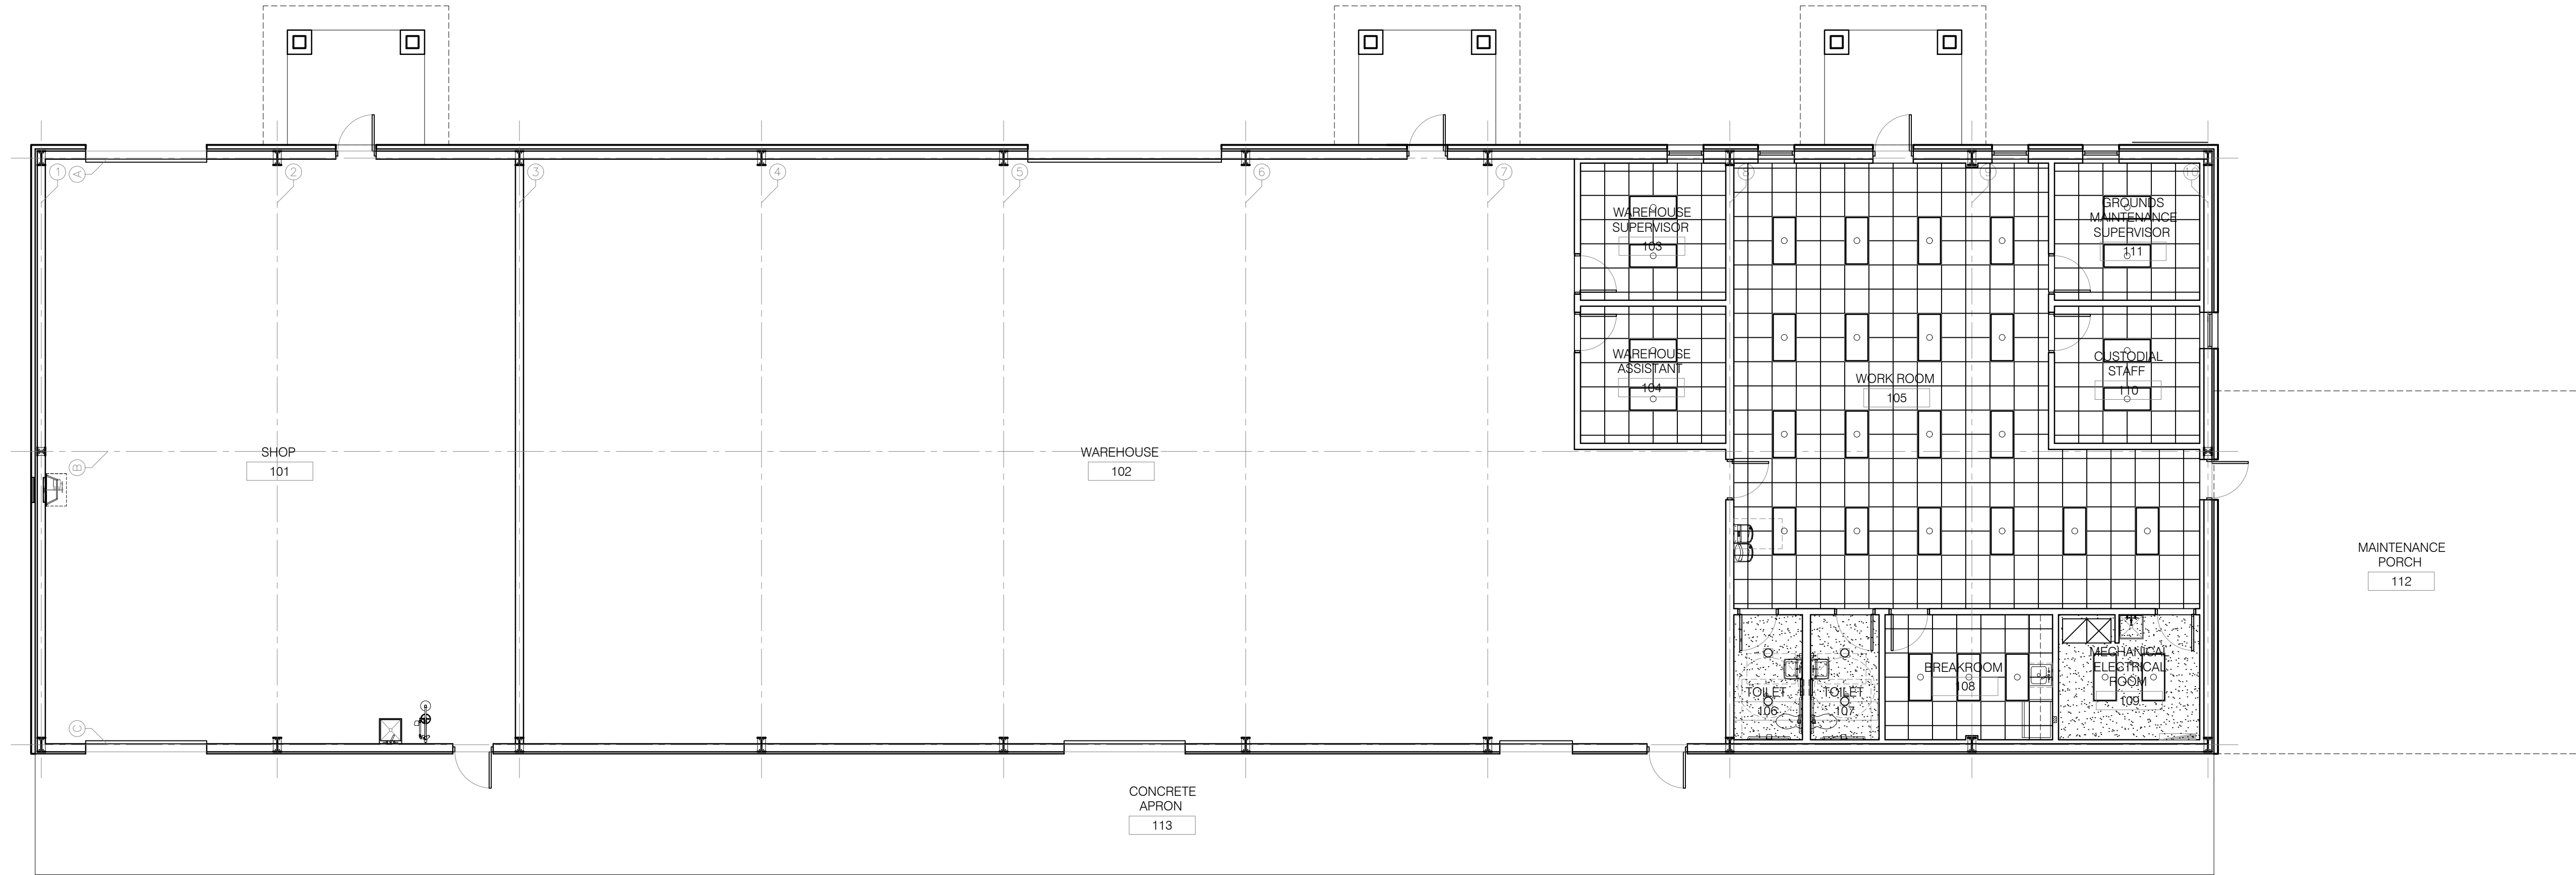

These plans and the ideas and concepts contained herein including digital information are the property of jdf architecture and are not to be reproduced, copied, modified, or changed in any form or manner without the express written permission and consent of jdf architecture. copyright. © 2027

Date: 15 SEP 26
Drawn By: jdf
Project Number: 2601
Revisions: _____

FOR BUILDING PERMIT

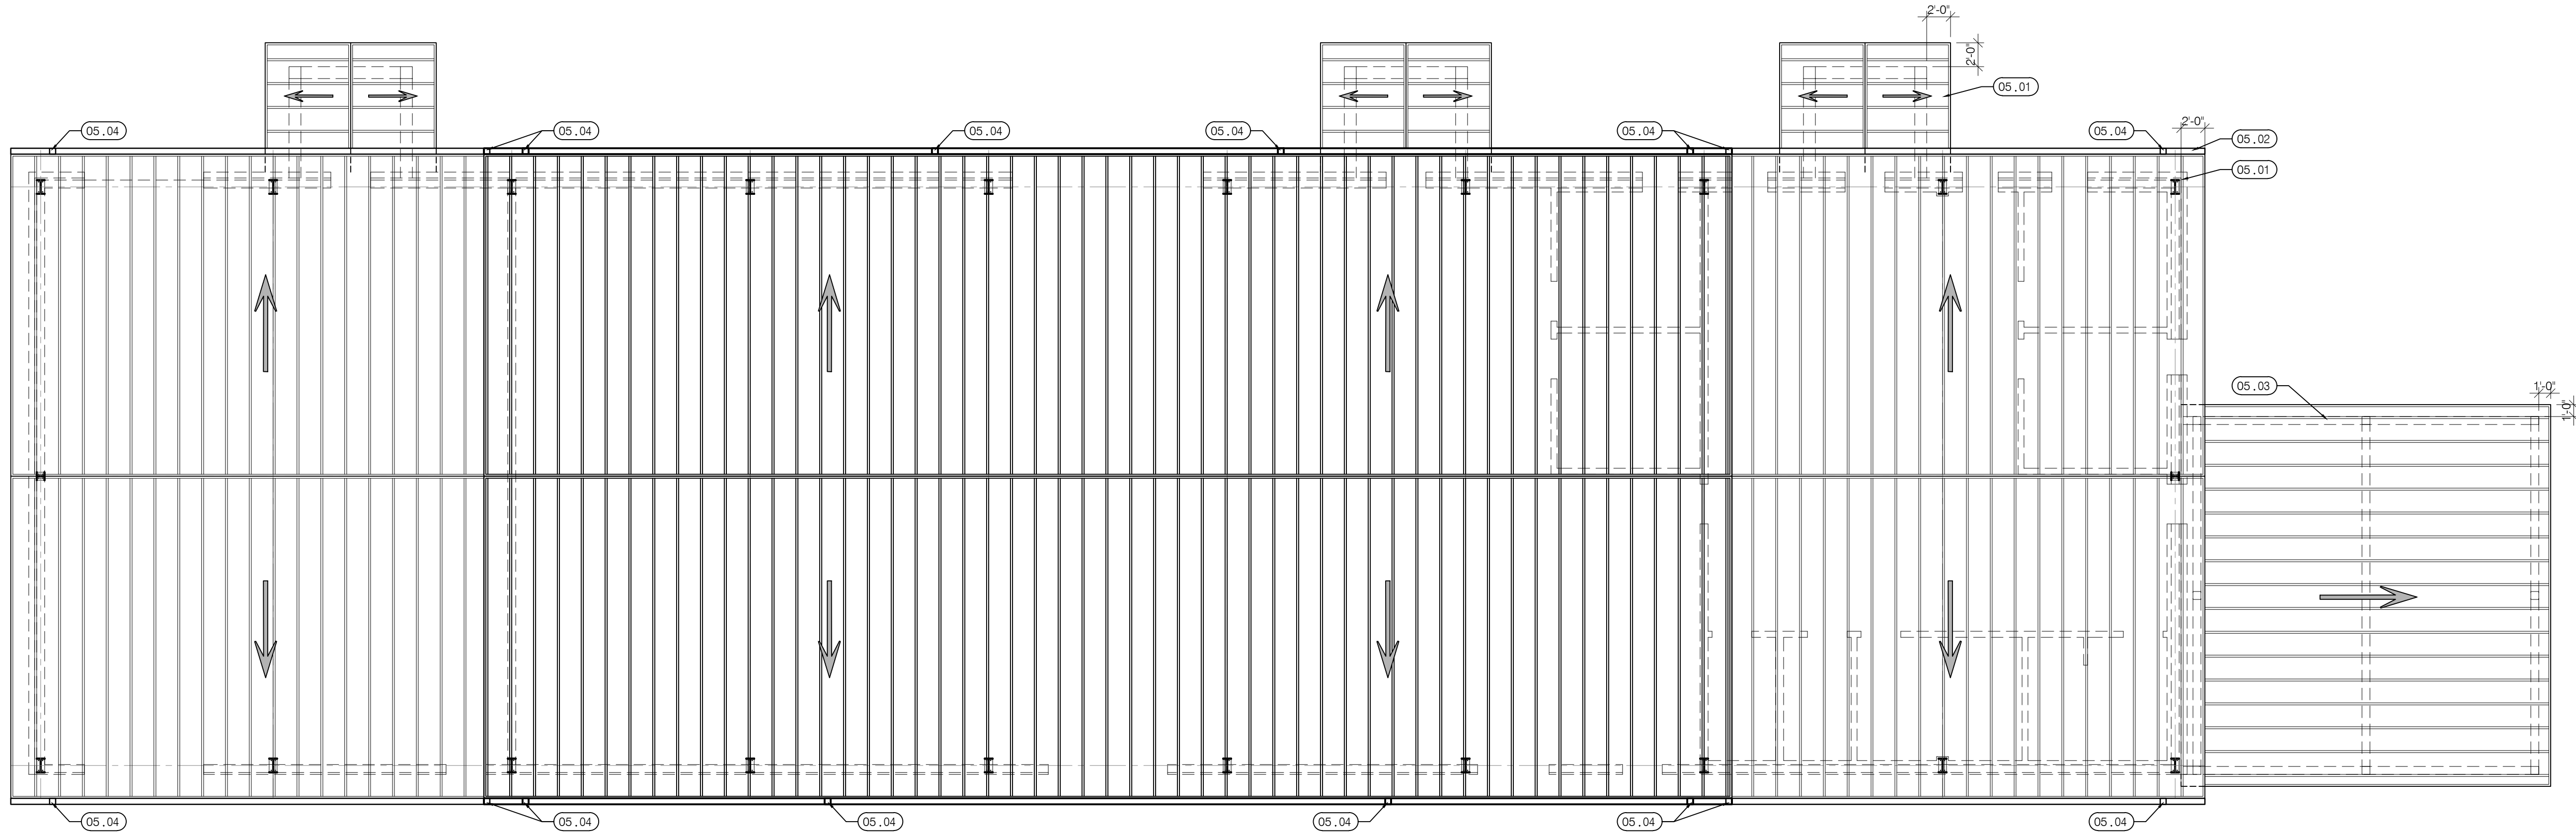

KEYNOTES:

05 METAL:
05.01 STANDING SEAM METAL ROOF
05.02 PRE-FIN ALUM. GUTTER SYSTEM
05.03 PRE-FIN ALUM. CANOPY SYSTEM
05.04 PRE-FIN ALUM. DOWNSPOUTS; PROVIDE SPLASH BLOCKS

SHEET A1.31 ONLY

1 ROOF PLAN
SCALE: 1/8" = 1'-0"



11 Sep 2026

ROOF PLAN

A1.31

Okaloosa County
Facilities Warehouse

5489 OLD BETHEL ROAD
CRESTVIEW, FLORIDA

jdf+ architecture llc



201 Hollywood Blvd ne | ft walton beach | florida | 32548
850.486.2706 | www.jdfarchitecture.com

Date: 15 SEP 26
Drawn By: jdf
Project Number: 2601
Revisions

FOR BUILDING PERMIT

Digitally signed by Daniel Floyd, DN: cn=Daniel Floyd, o=jdf architecture llc, email=jdf@jdfarchitecture.com, c=US
Date: 2026.09.15 10:02:19 -0500

These plans and the ideas and concepts contained herein including digital information are the property of jdf architecture and are not to be reproduced, copied, modified, or changed in any form or manner without the express written permission and consent of jdf architecture. copyright. © 2027

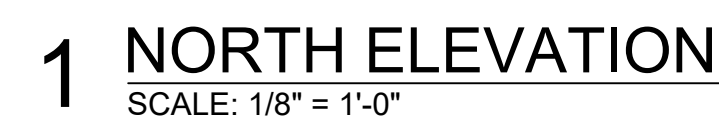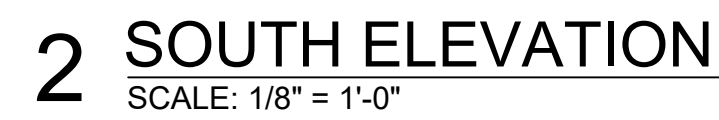

- These plans and the ideas and concepts contained herein including digital information are the property of jdf architecture and are not to be reproduced, copied, modified, or changed in any form or manner without the express written permission and consent of jdf architecture. copyright © 2027

Okaloosa County
Facilities Warehouse
5489 OLD BETHEL ROAD
CRESTVIEW, FLORIDA

j d l f + architecture llc
201 hollywood Blvd ne | ft. walton beach | florida | 32548
850.496.2166 | www.jdfarchitecture.com | AA26002502





Digitally signed by John Floyd, DN: cn=John Floyd, o=John Floyd Architects, ou=John Floyd Architects, email=j.floyd@jfaarchitects.com, c=US
Date: 2006.09.11 09:56:05-0500

Date:	15 SEP 26
Drawn By:	jdf
Project Number:	2601
Revisions	
FOR BUILDING PERMIT	

EXTERIOR ELEVATIONS

A2.01

11 Sep 2026

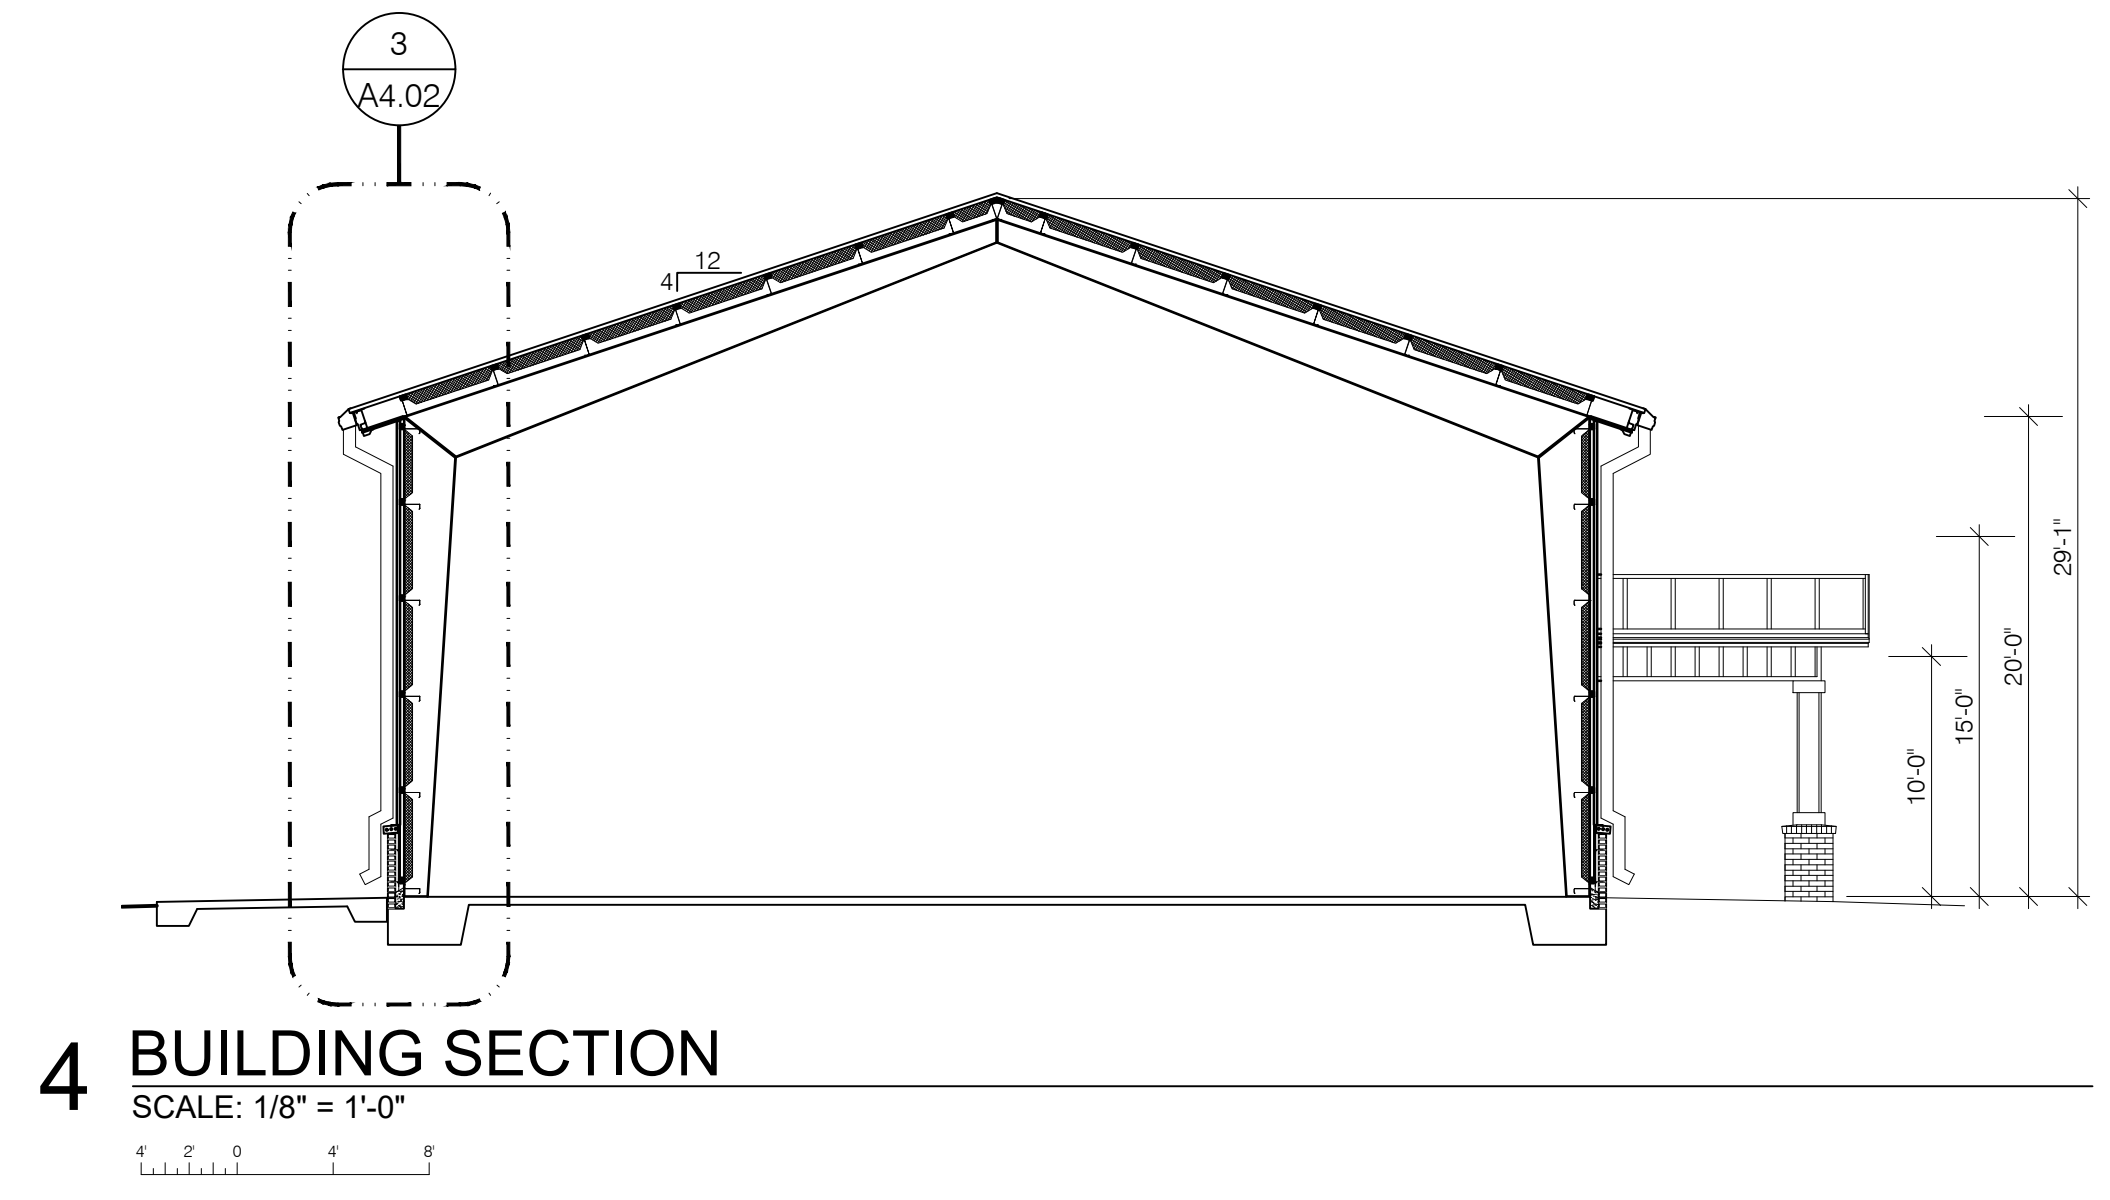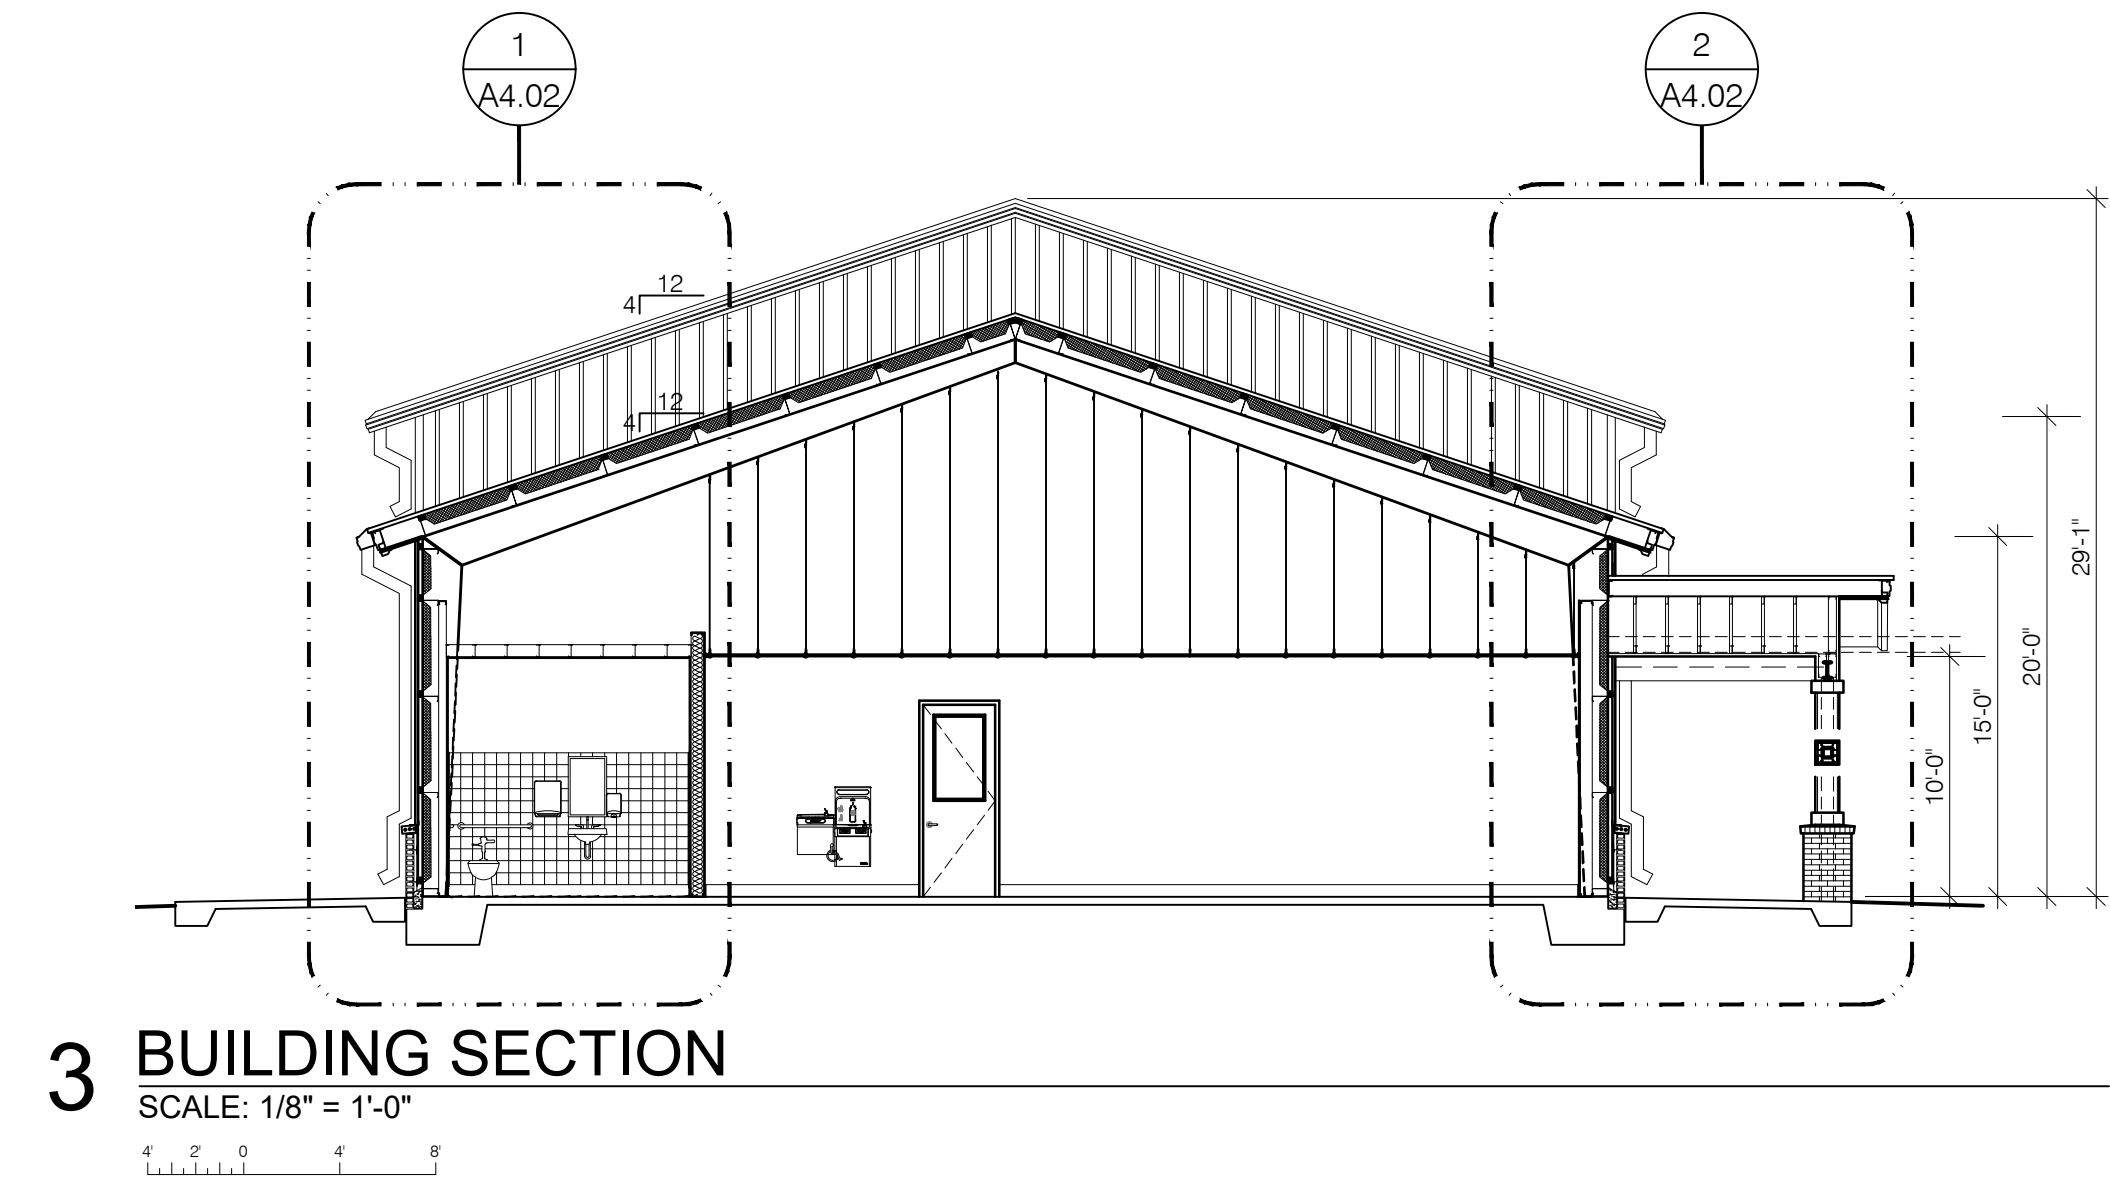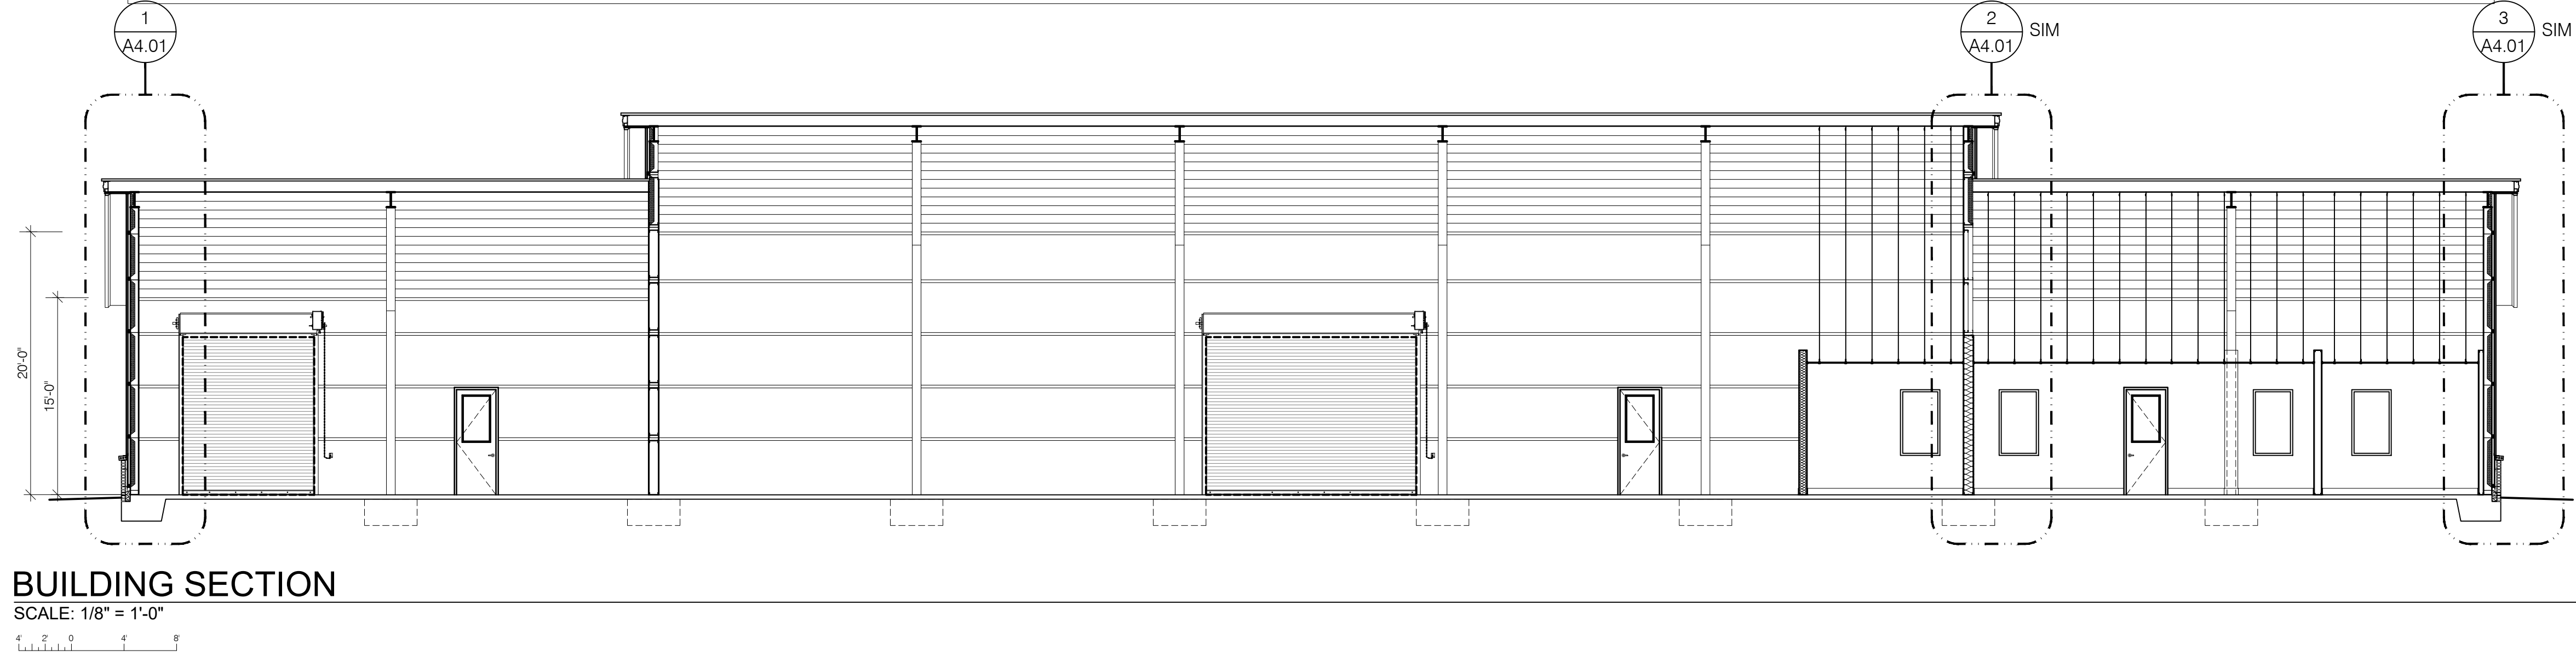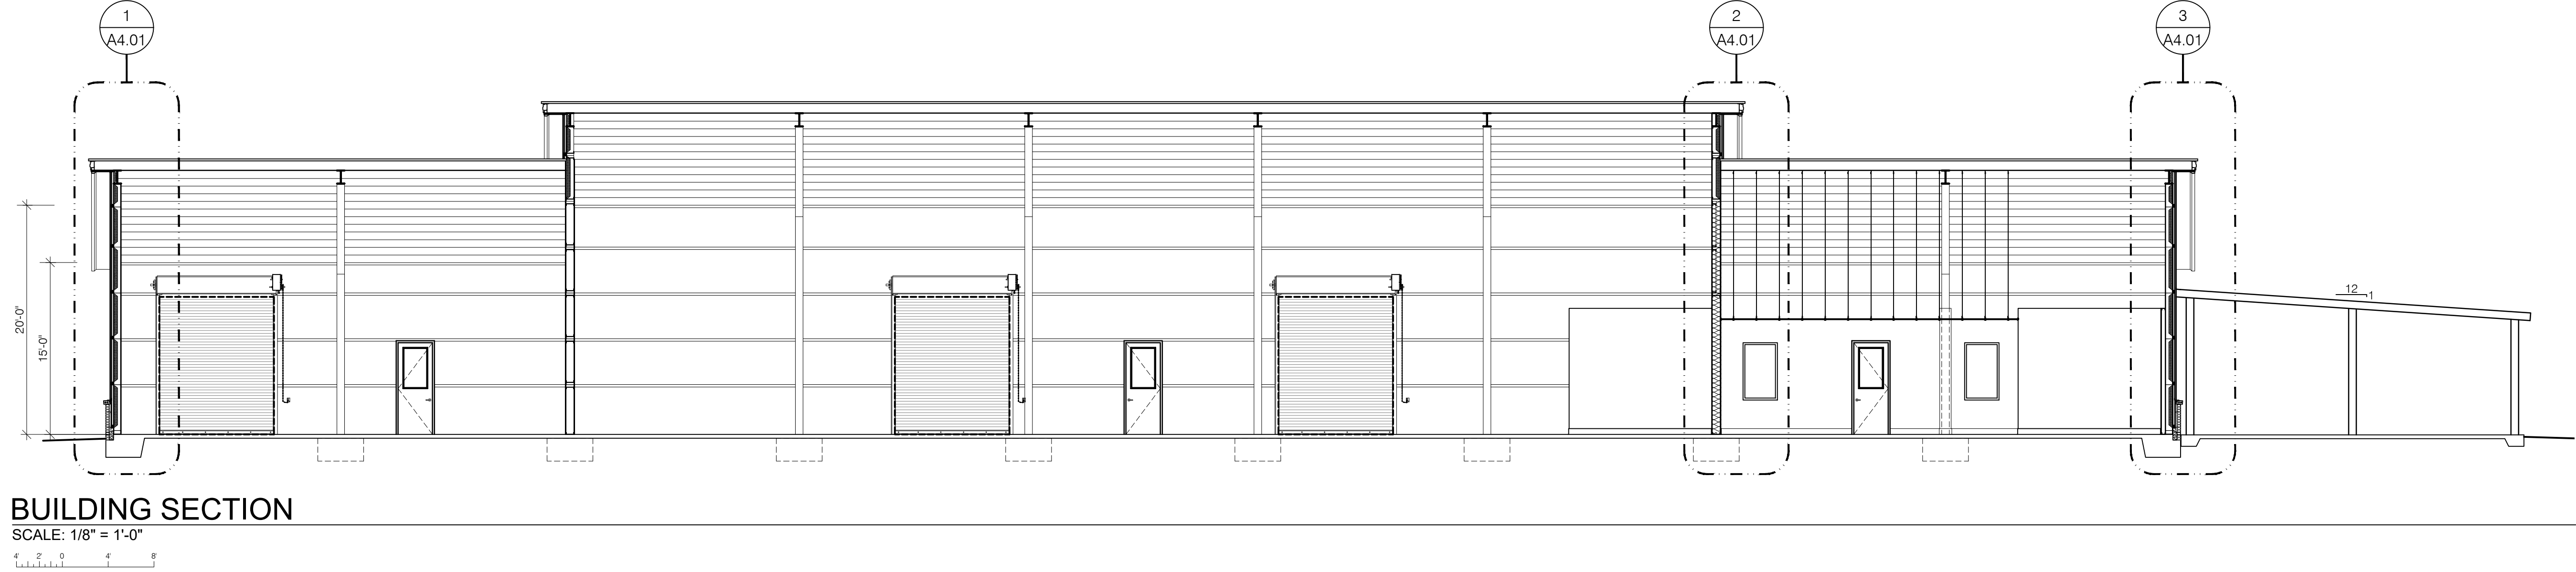

11 Sep 2026

BUILDING SECTIONS
INTERIOR ELEVATIONS




A3.01

Okaloosa County
Facilities Warehouse
5489 OLD BETHEL ROAD
CRESTVIEW, FLORIDA

jldf+
architecture llc
201. hollywood blvd. no. 11 ft. walter beach | florida | 32548
sfc0436 2166 | www.jldfarchitecture.com | 4072007292

these plans and the ideas and concepts contained herein including digital information are the property of jdf architecture and are not to be reproduced, copied, modified, or changed in any form or manner without the express written permission and consent of jdf architecture. copyright © 2027

[illegible]

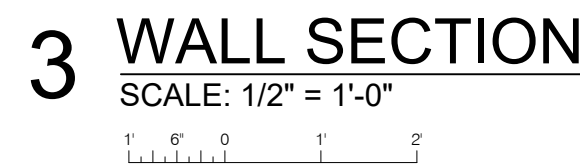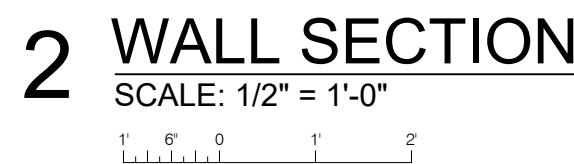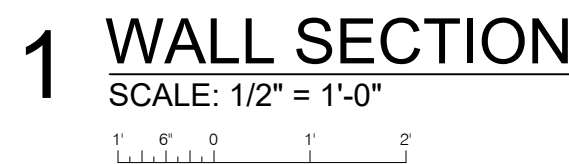

- These plans and the ideas and concepts contained herein including digital information are the property of JdF architecture and are not to be reproduced, copied, modified, or changed in any form or manner without the express written permission and consent of JdF architecture. copyright © 2027

WALL SECTIONS

Okaloosa County Facilities Warehouse




5489 OLD BETHEL ROAD
CRESTVIEW, FLORIDA

Digitally signed by Jason Floyd
DN: cn=Jason Floyd, o=JF Architects
LLC, ou=, email=j.floyd@jfar
chitects.net, c=US
Date: 2009.11.10 05:00

[illegible]

A4.01

jldf+ architecture llc
201 holywood blvd ne | ft. walton beach | florida | 32548
850.496.2166 | www.jldfarchitecture.com | AA26002502

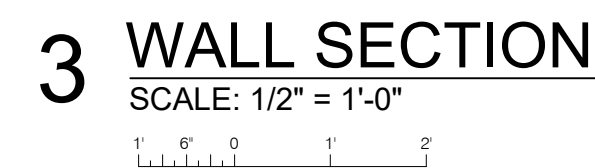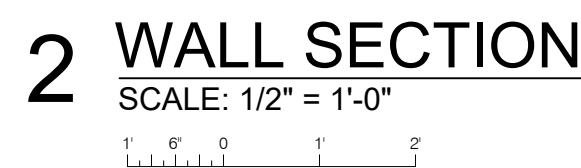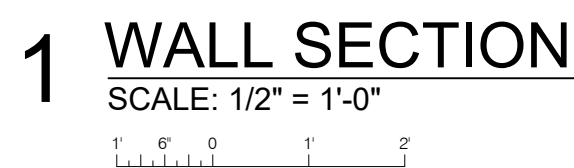

- 01 GENERAL:
- 01.01 EAVE HEIGHT.
- 03 CONCRETE:
- 03.01 CONCRETE SIDEWALK; SLOPE $\frac{3}{4}$ " PER
AWAY FROM BUILDING.
- 04 MASONRY:
- 04.01 BRICK ROWLOCK, 1" OVERHANG (TYPE
04.02 BRICK VENEER.
04.03 DOVETAIL MASONRY ANCHORS.
- 05 METAL:
- 05.01 STANDING SEAM METAL ROOF.
- 05.02 PRE-FIN ALUM. METAL WALL PANEL.
05.03 PRE-FIN ALUM. FASCIA AND SOFFITS.
05.04 PRE-FIN ALUM. GUTTER SYSTEM; PRO
SPLASH BLOCKS.
05.05 PRE-FIN ALUM. METAL COLUMN WRAP
05.06 PRE-FIN ALUM. CANOPY SYSTEM.
05.07 PRE-FIN ALUM. FLASHING.
05.08 METAL STUD FRAMING.
05.09 STEEL STRUCTURE, SEE STRUCTURAL
PLANS.
05.10 6x6 STEEL TUBE COLUMN; REFER TO
STRUCTURAL.
05.11 12" W11 X 41 W1F AS JOINT
REINFORCING AT 16" O. C. VERT.
05.12 4" STEEL ANGLE TO SUPPORT ROWLOCK
BRICK CAP AT COLUMN BASE; WELD
COLUMN

07	THERMAL & MOISTURE PROTECTION:
07.01	PRE-FABRICATED METAL BUILDING INSULATION SYSTEM.
07.02	PRE-FABRICATED METAL BUILDING SYSTEM THERMAL BLOCKS.
07.03	CONTINUOUS BRICK WEEP FLASHING OVER GROUT VOID.
08	DOORS & WINDOWS:
08.01	LARGE MISSILE IMPACT RATED, ALUMINUM WINDOW SYSTEM.
08.02	LARGE MISSILE IMPACT RATED, HOLLOW METAL DOOR SYSTEM.
08.03	LARGE MISSILE IMPACT RATED, OVERHEAD COILING DOOR SYSTEM.
09	FINISHES:
09.01	SEE SCHEDULE FOR WALL FINISH.
09.02	NOT USED.
09.03	5/8" TYPE A GYPSUM BOARD.
09.04	ACOUSTICAL CEILING TILE.
09.05	6" RUBBER BASE, STANDARD COLOR.
09.06	EPOXY FLOOR SYSTEM WITH 6" TURN-UP BASE.
13	SPECIAL CONSTRUCTION:
13.01	PREFABRICATED METAL BUILDING SYSTEM

11 Sep 2026

WALL SECTIONS

Okaloosa County Facilities Warehouse






5489 OLD BETHEL ROAD
CRESTVIEW, FLORIDA

jldf+
architecture llc
201 hollywood Blvd ne | ft. walton beach | florida | 32548
850.496.2166 | www.jldfarchitecture.com | AA26002502

Digitally signed by Daniel Floyd
DN: cn=DANIEL FLOYD, o=DR
Architectural LLC, ou=DR
Architectural LLC, email=dr@drarchi
tecture.com, c=US
Date: 2006.09.10 09:34 -0500

Date:	15 SEP 26
Drawn By:	jdf
Project Number:	2601
Revisions	

A4.02

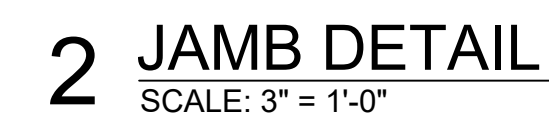 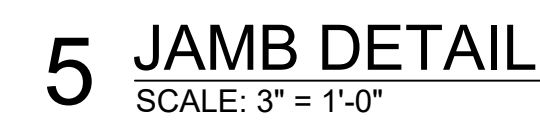 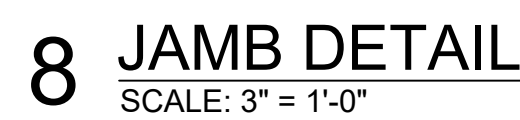

These plans and the ideas and concepts contained herein including digital information are the property of jdi architecture and are not to be reproduced, copied, modified, or changed in any form or manner without the express written permission and consent of jdi architecture. copyright © 2027

Digitally signed
by Daniel Floyd
DN: cn=Daniel
Floyd, o=JPH
Architecture, ou=,
email=j.floyd@jph
architecture.com,
c=US
Date: 2006.09.15
08:58:05-0500

Okaloosa County Facilities Warehouse

5489 OLD BETHEL ROAD
CRESTVIEW, FLORIDA

jd + arch

201 hollywood blvd ne | ft walton beach | florida | 32548
850.496.2166 | www.jdfarchitecture.com | AA26002502

A6.01