

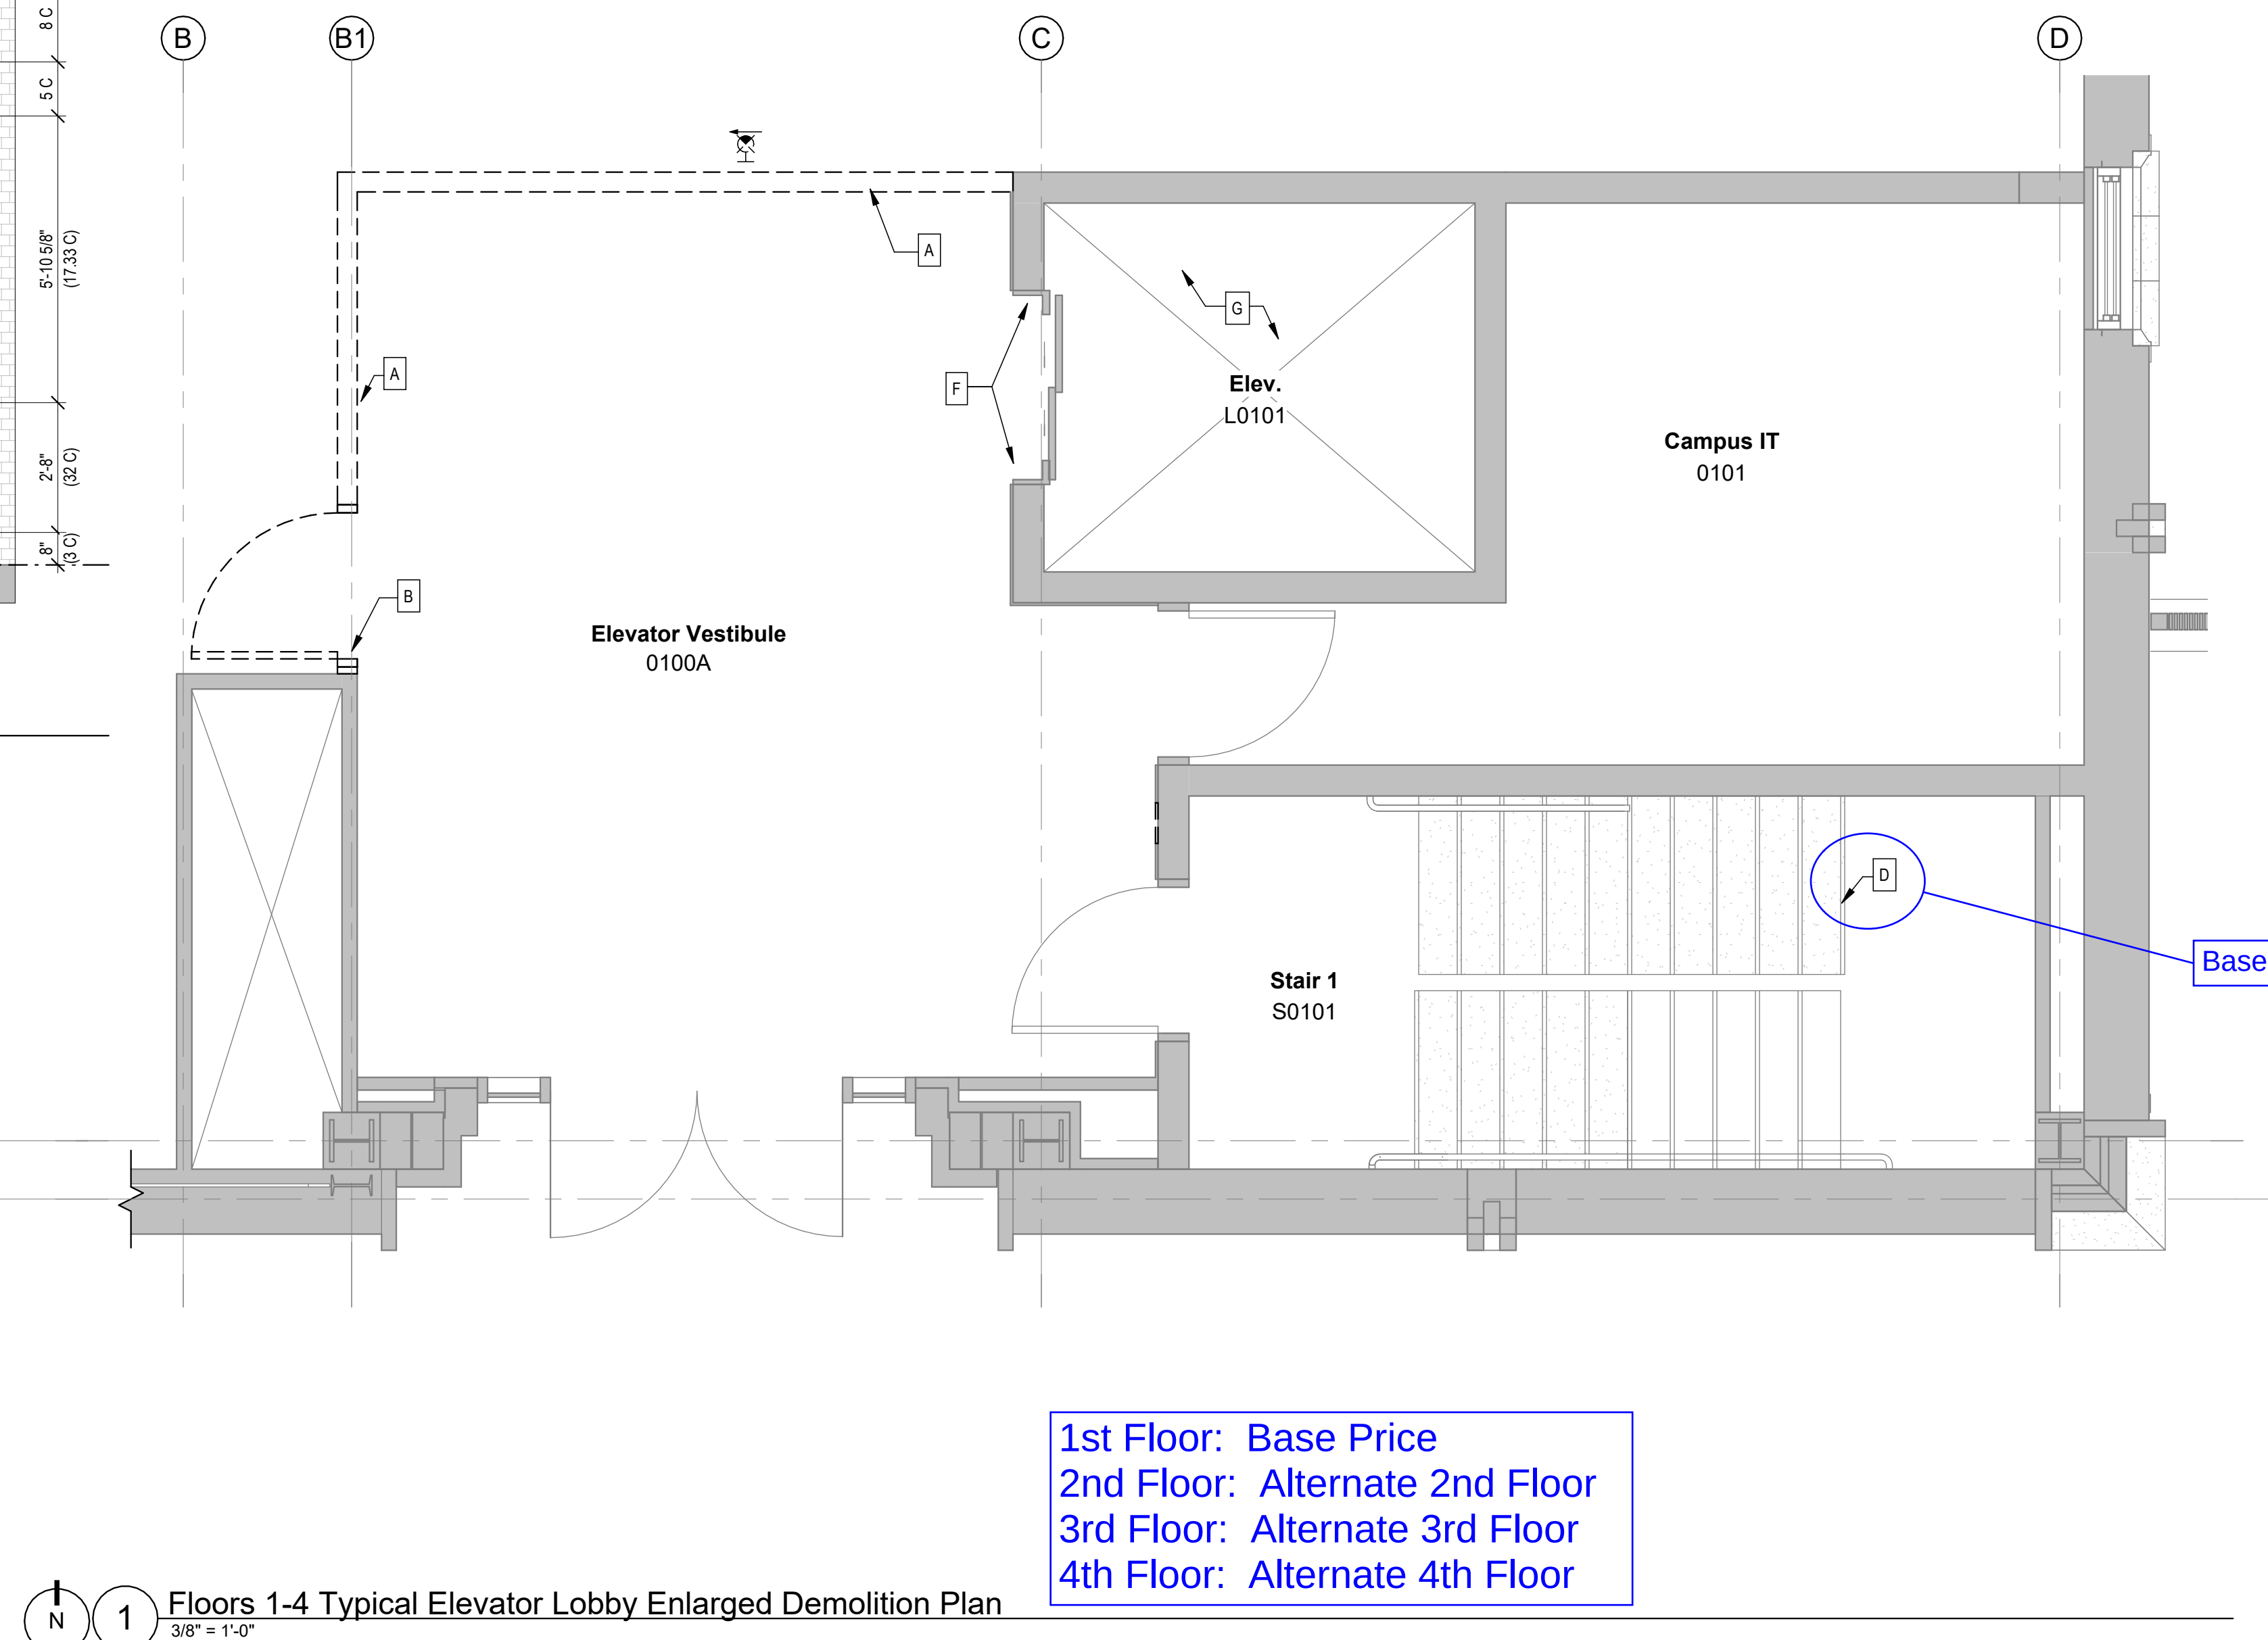
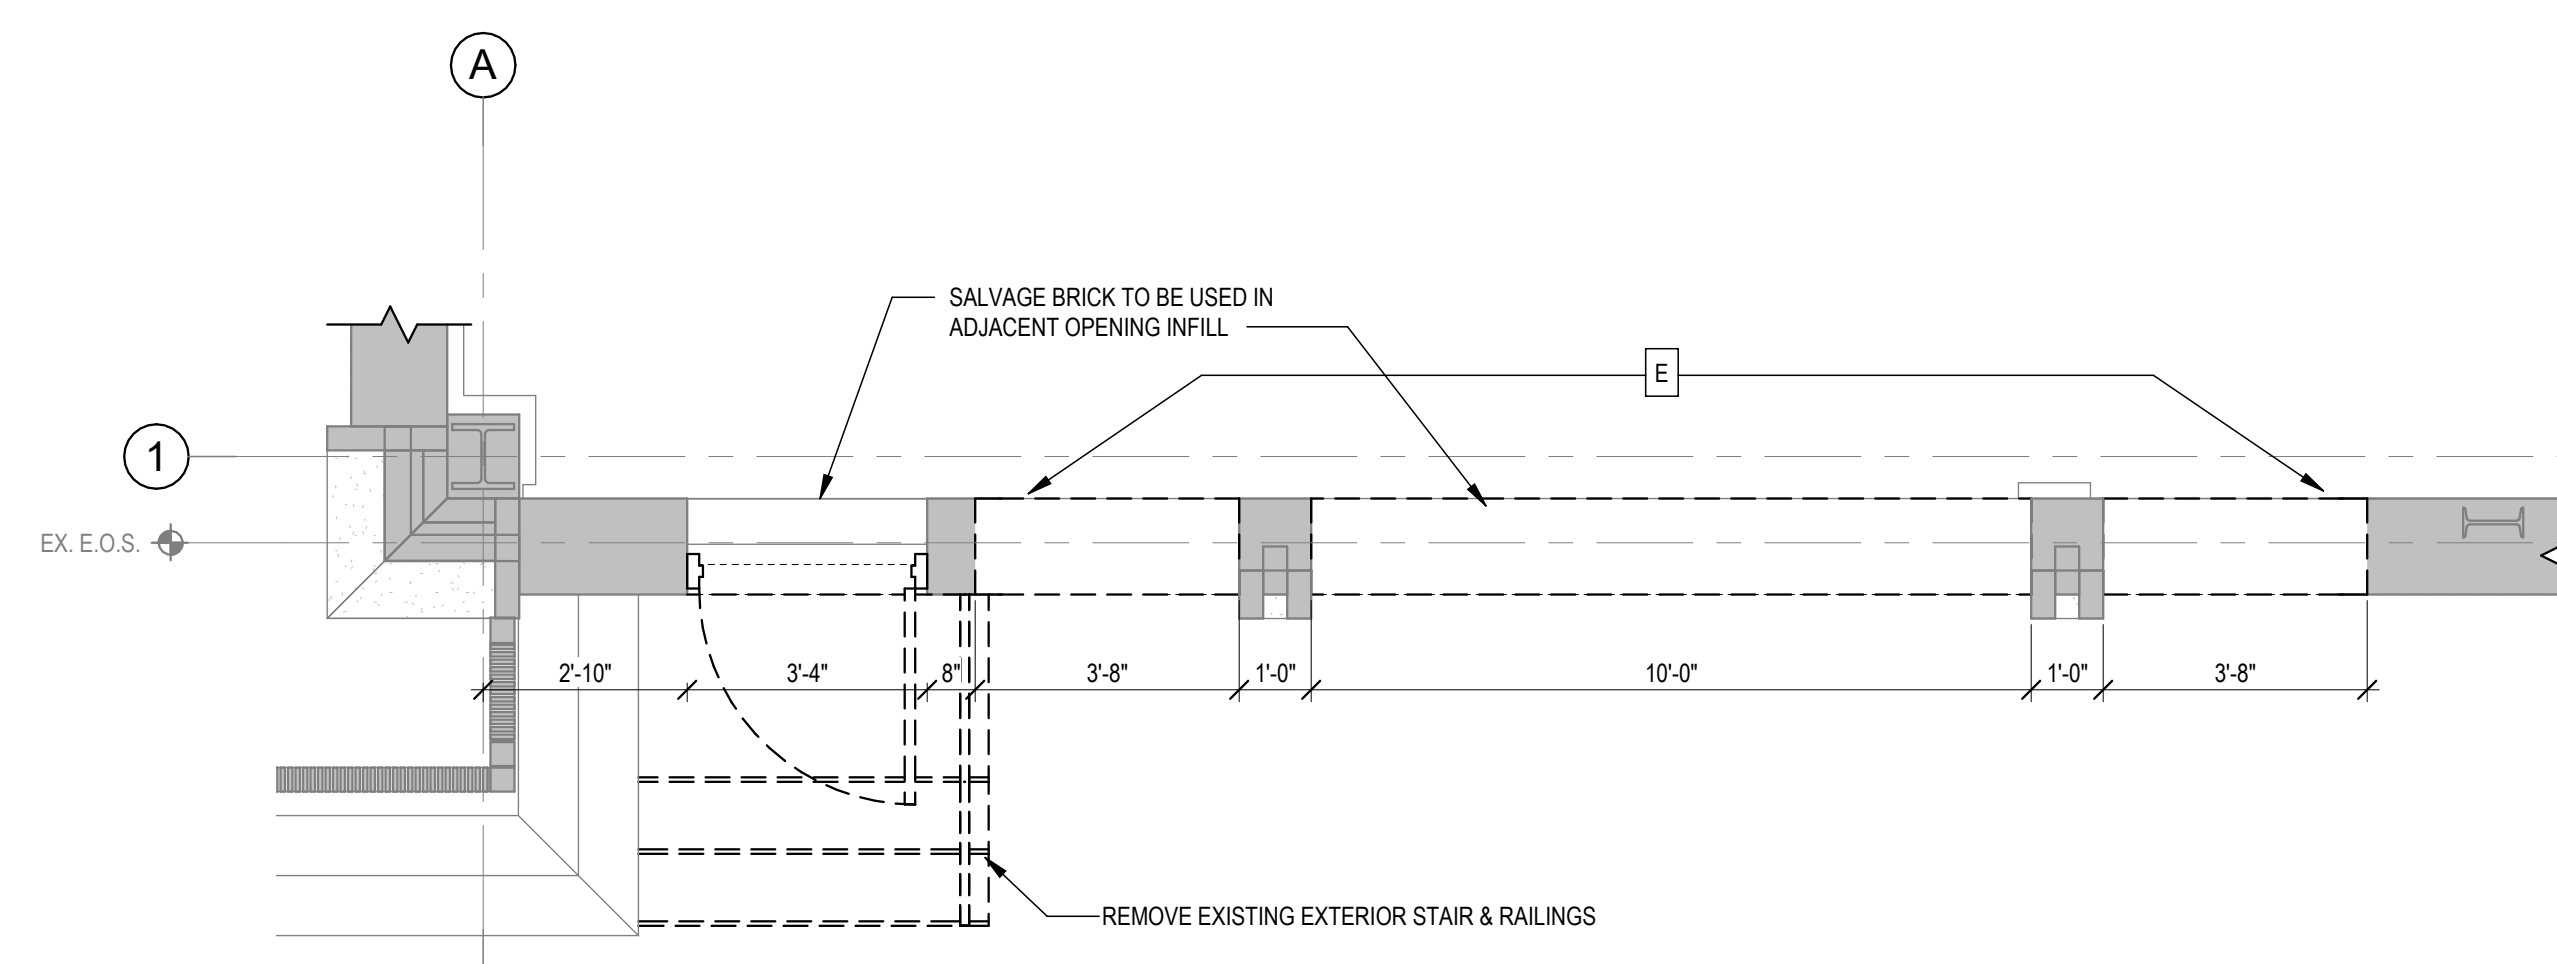
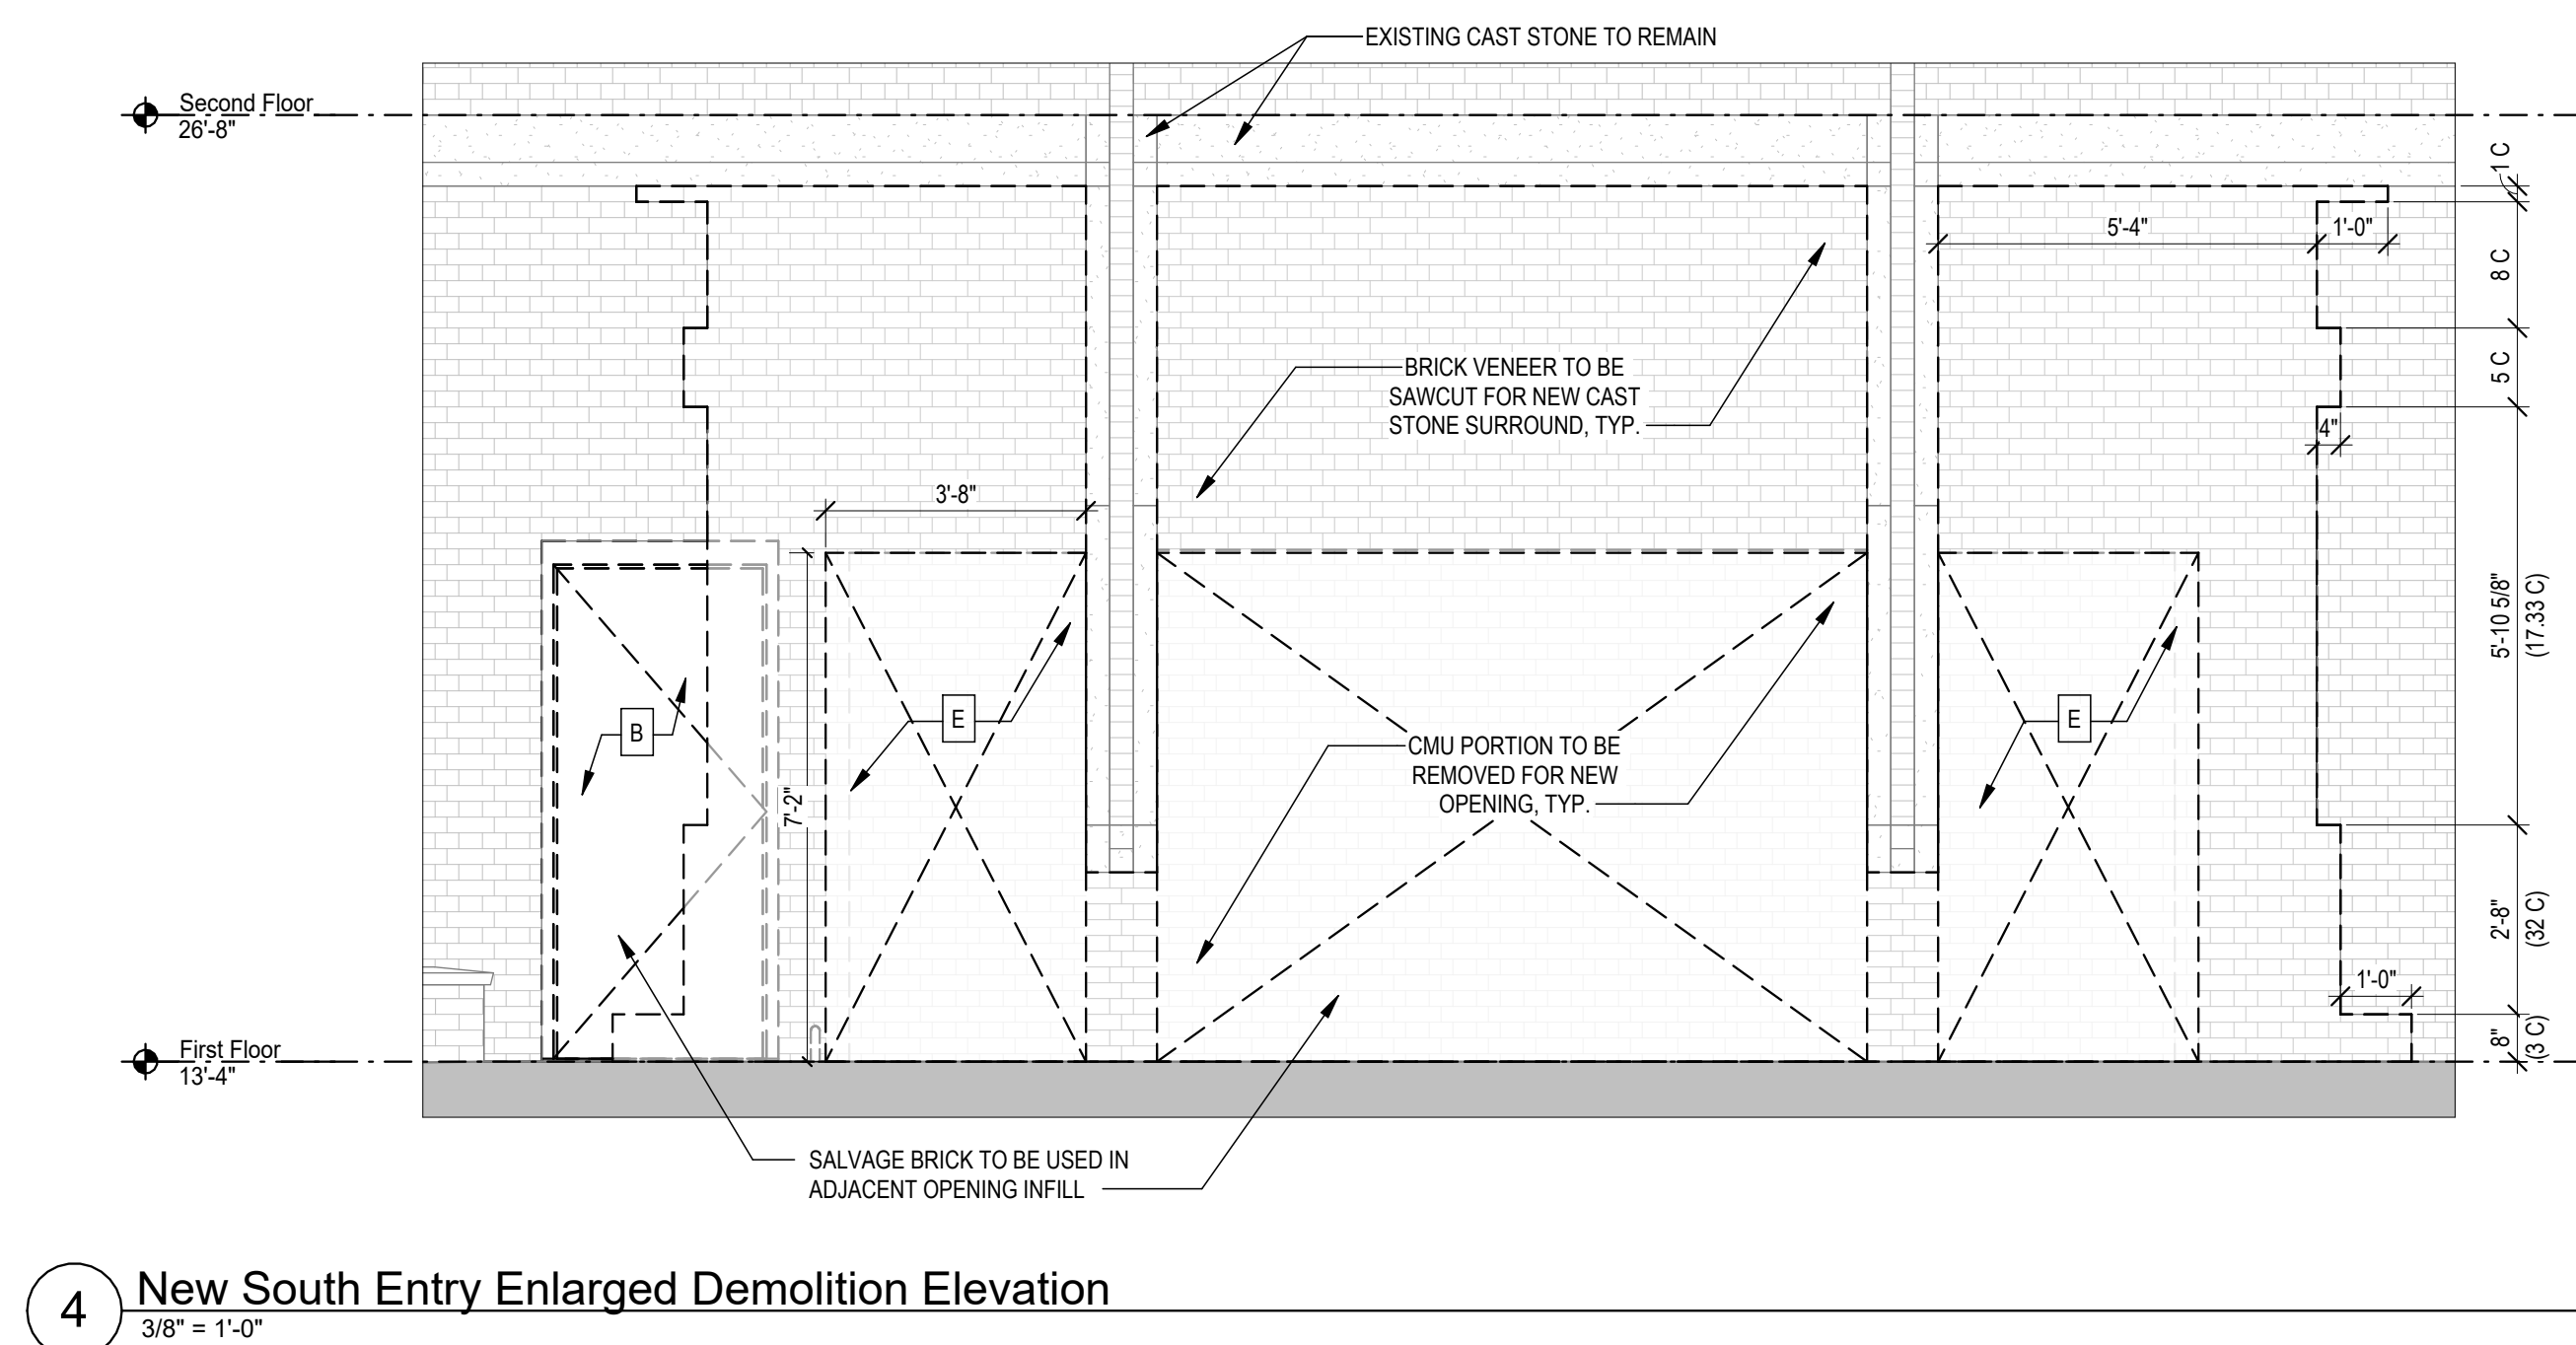
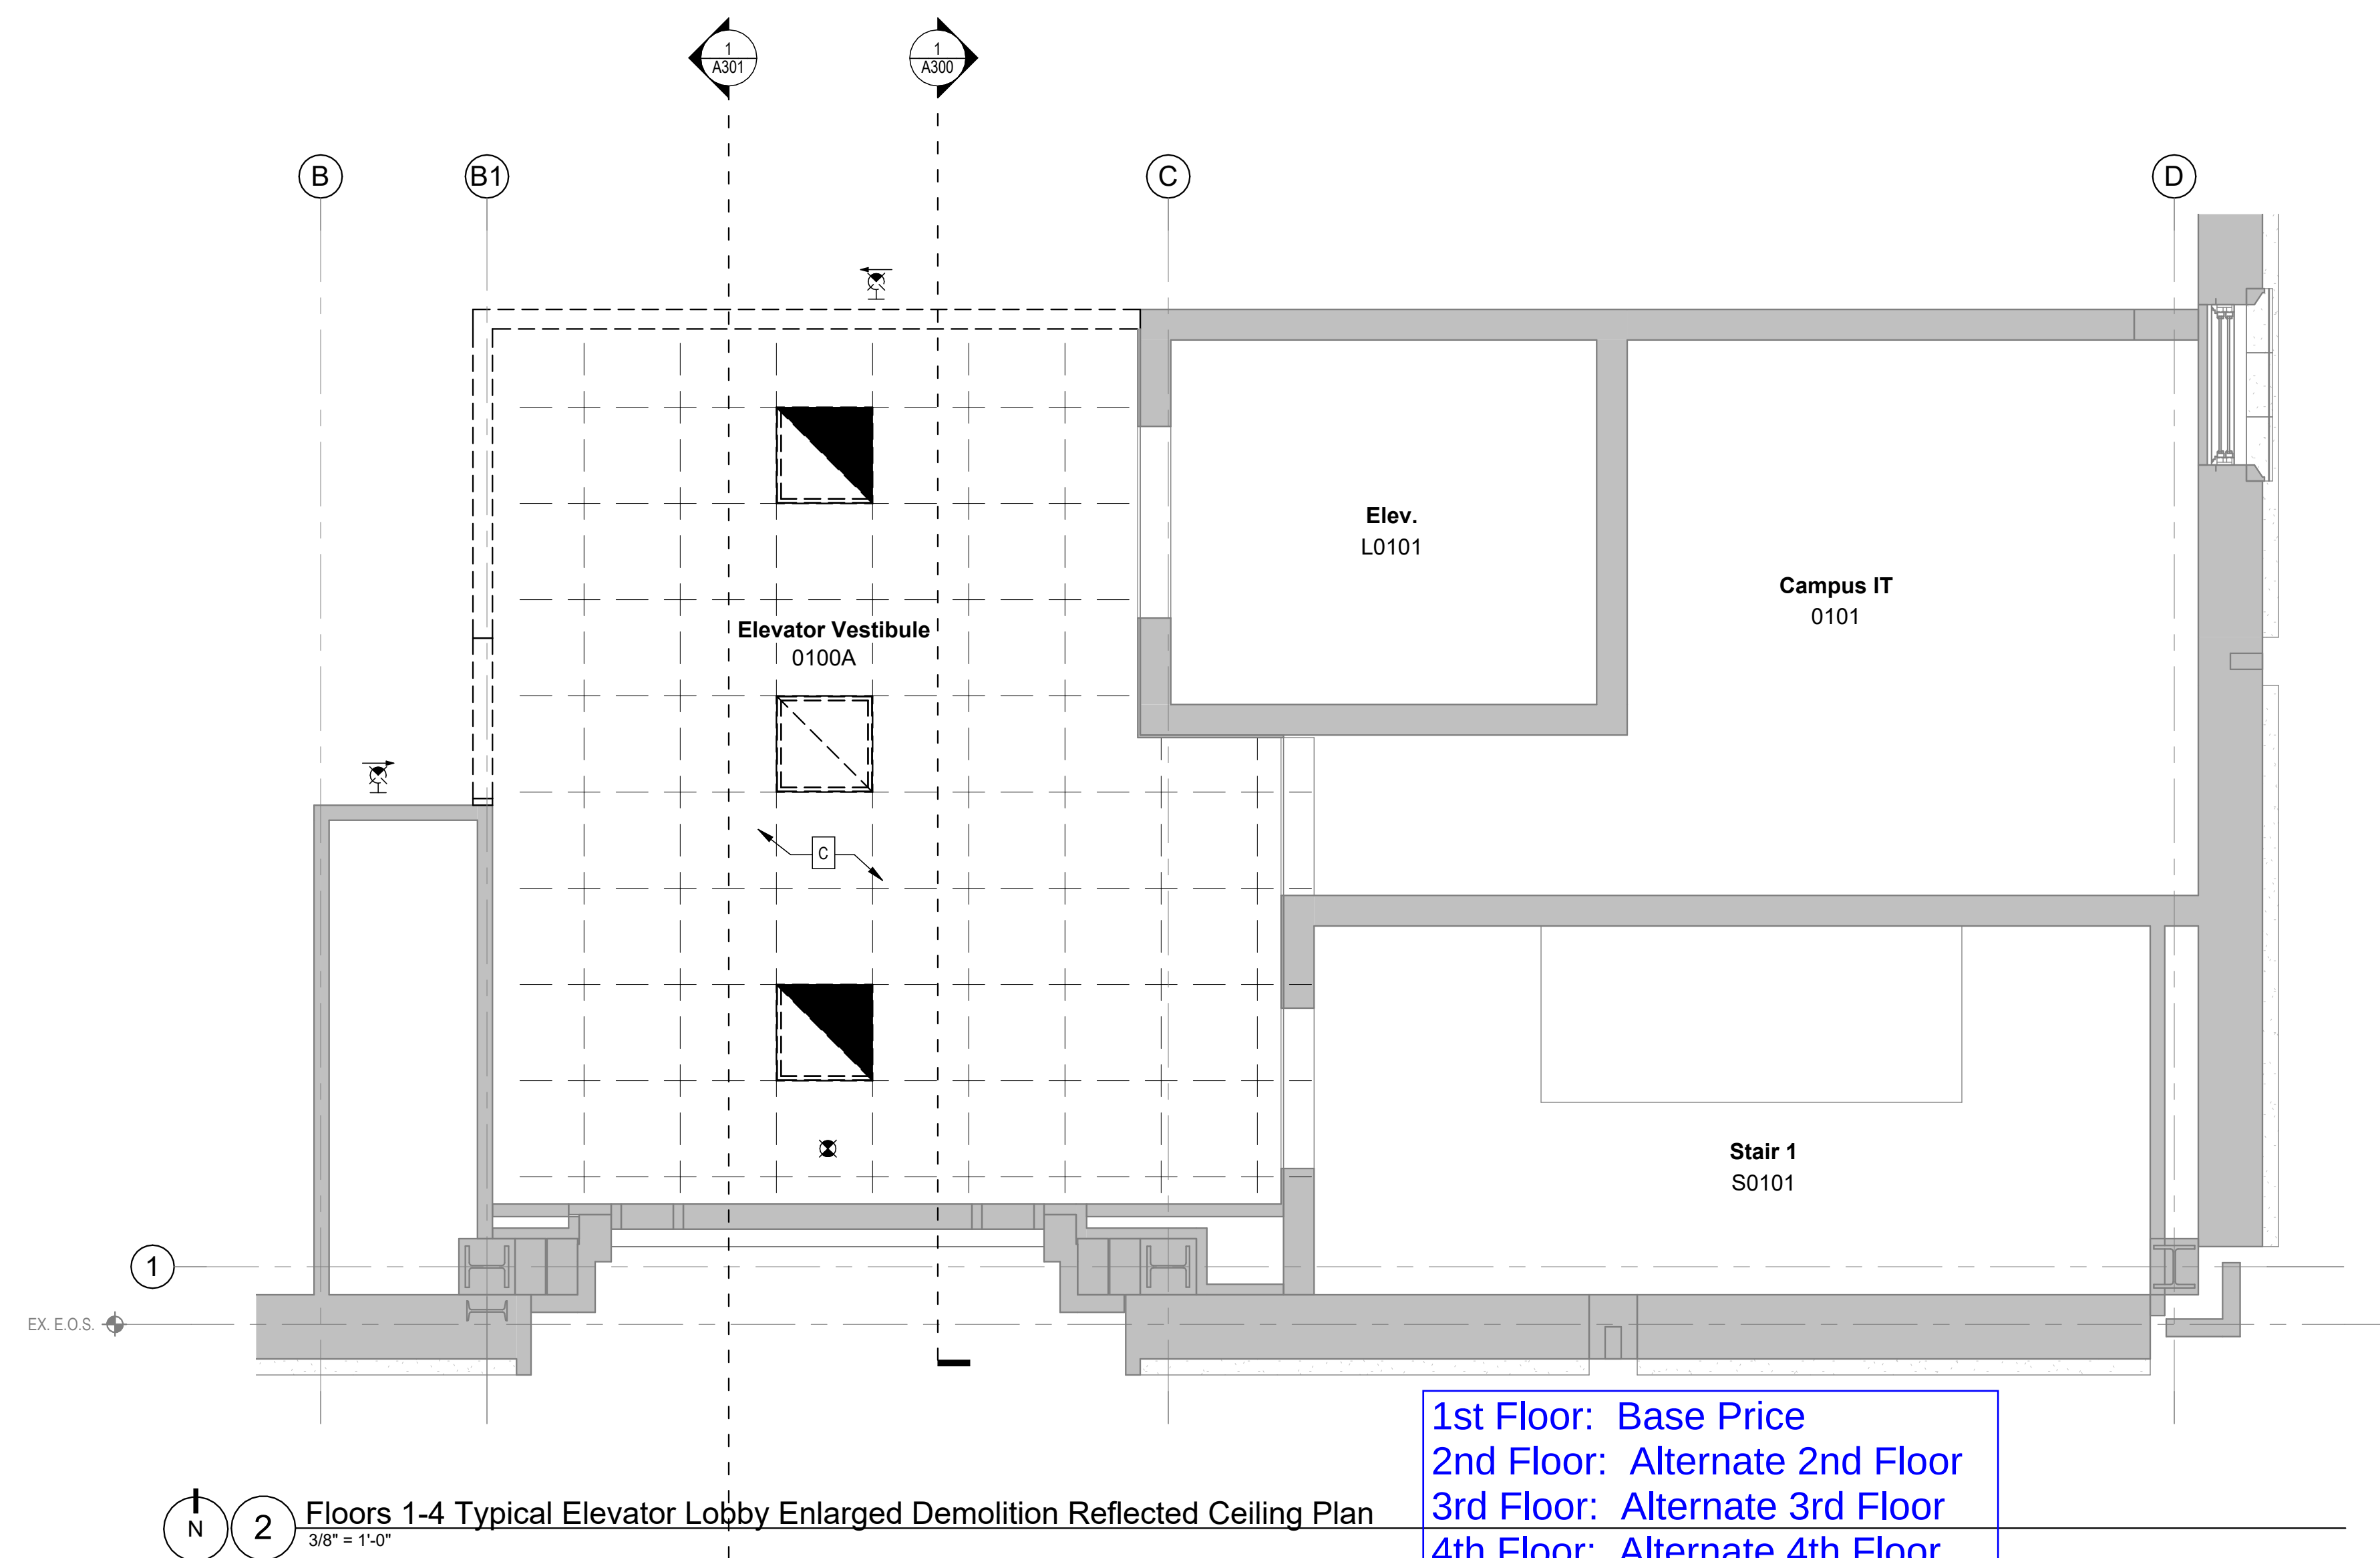


 


GENERAL NOTES - DEMOLITION

- A. COORDINATE ALL DEMOLITION ACTIVITIES WITH ABATEMENT PLAN AND SPECIALTY ABATEMENT CONTRACTOR.
- B. PROVIDE SAFE MEANS OF EGRESS THROUGH AND AROUND THE BUILDING AND SITE AT ALL TIMES.
- C. PROVIDE FIRE EXTINGUISHERS PER AUTHORITY HAVING JURISDICTION'S REQUIREMENTS AT ALL TIMES THROUGHOUT CONSTRUCTION AREA.
- D. ALL SHUTDOWS OF MECHANICAL SYSTEMS, SUCH AS THE ALARM AND ELECTRICAL SYSTEMS SHALL BE COORDINATED WITH OWNER, COMPLY WITH AUTHORITY HAVING JURISDICTION'S REQUIREMENTS FOR NOTIFICATION, HE-TESTING, ETC.
- E. AVOID DISRUPTION TO ADJACENT BUILDINGS TO THE EXTENT PRACTICAL. KEEP NOISE TO A LEVEL ACCEPTABLE TO THE OWNER BY SCHEDULING EXCESSIVE NOISE OR VIBRATION TASKS WITH OWNER.
- F. PROVIDE CONSTRUCTION BARRIERS AND DUST CONTROL BETWEEN CONSTRUCTION AREAS AND OCCUPIED AREAS OF ADJACENT BUILDING WITHIN THE CONSTRUCTION ZONE AT ALL TIMES.
- G. VERIFY EXISTING CONDITIONS AND DIMENSIONS. COORDINATE THE EXTENT OF DEMOLITION WORK AND EXISTING CONSTRUCTION TO REMAIN WITH NEW WORK. NOTIFY ARCHITECT OF CONFLICTS.
- H. DASHED LINES INDICATE EXISTING CONSTRUCTION TO BE REMOVED, UNLESS NOTED OTHERWISE.
- I. REFER TO STRUCTURAL AND MEP DRAWINGS FOR SPECIFIC DISJUNCT DEMOLITION ITEMS NOT SHOWN OR NOTED.
- J. WHERE EXISTING CONSTRUCTION IS REMOVED, CUT, DRILLED, DAMAGED OR OTHERWISE DISTURBED, PATCH DEFECTIVE AND INCOMPLETE SURFACES AS REQUIRED TO MATCH ADJACENT, EXISTING UNDAMAGED SURFACES, UNLESS OTHERWISE NOTED.
- K. REFER TO DESIGNATED VENT, WALL, AND PARTITIONS IN THEIR ENTIRETY INCLUDING DUCTS, PIPING, CONDUITS, BRACING AND OTHER ELEMENTS IN OR ON THESE ASSEMBLIES WHICH MAY OR MAY NOT BE SPECIFICALLY IDENTIFIED, UNLESS OTHERWISE NOTED.
- L. PATCH OPENINGS IN WALLS, PARTITIONS, FLOORS AND CEILINGS THAT ARE TO REMAIN TO MATCH EXISTING, ADJACENT FINISHED SURFACE. MAINTAIN PENETRATION LISTINGS AND ALL FIRE RATING REQUIREMENTS.
- M. PATCH FIRE PROOFING AS REQUIRED TO MAINTAIN RATINGS. REFER TO FIRE SAFETY DRAWINGS.
- N. THOROUGHLY CLEAN AND PREPARE ALL SURFACES TO RECEIVE NEW FINISH OR OVERLAYING, CONCRETE, GROUT, EPOXY, GROUT, GROUT, GRANT, LOOSE MATERIALS, SOL, ETC. AS NECESSARY TO PREPARE FOR FINISHES OR OVERLAYS.
- O.  NOT USED
- P. WHERE EXISTING PIPING IS PARTIALLY REMOVED, CAP AND TAG END OF REMAINING PORTION.
- Q. REFER TO DEMOLITION CEILING PLANS FOR EXTENT OF CEILING DEMOLITION. REMOVE UNUSED SUSPENSION WYDS, WALL ANGLES, BRACES, STRUTS, FRAMING, ETC.

DEMOLITION FLOOR PLAN LEGEND

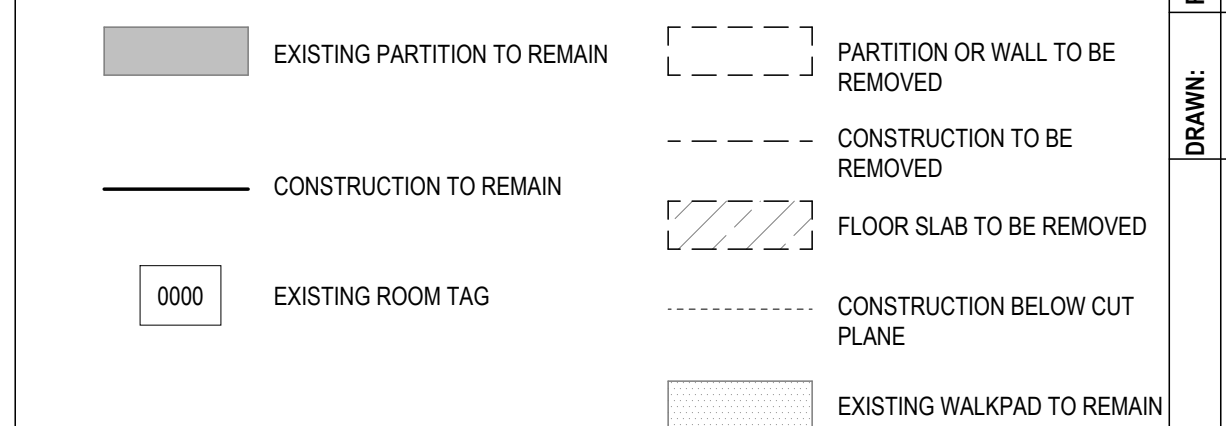

DEMOLITION RCP LEGEND

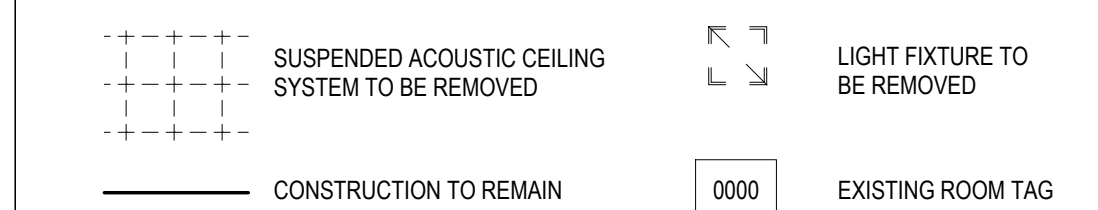

DEMOLITION NOTES

- | | |
|---|--|
| A | REMOVE EXISTING PARTITION. |
| B | REMOVE EXISTING DOOR, FRAME, AND HARDWARE. |
| C | REMOVE EXISTING CEILING AND ALL ASSOCIATED MECHANICAL/ELECTRICAL COMPONENTS. |
| D | REMOVE EXISTING INTEGRATED MITL STAR NOGIN. TYPICAL ALL TREADS WITH STAIRWELL. |
| E | REMOVE PORTION OF EXISTING CHU WALL FOR NEW OPENING- SEE STRUCTURAL FOR TEMPORARY SUPPORTING/SHORE REQUIREMENTS. BRICK VENER TO BE REMOVED BY SAWCUT AND PREPARED FOR NEW CAST STONE SURROUND. SEE ELEVATIONS FOR FULL EXTENTS OF BRICK REMOVAL. |
| F | REMOVE EXISTING SS WRAP AT ELEVATOR DOOR. TYP. ALL FLOORS |
| G | REMOVE EXISTING FLOORING. PROTECT CAB INTERIOR OTHERWISE. |

[illegible]

al:

ALW

Architects Lewis + Whitlock
100 West Virginia St.
Tallahassee, Florida 32301
Tel. 904.217.1718
www.think3d.net

Description:
Demolition - Partial Floor
Plans

Sheet No.:

AD100