

#	NUMBER
@	AT
&	AND
+	AND

BD	BOARD
BL	BUILDING LINE
BLDG	BUILDING
BM	BEAM
BO	BOTTOM OF
BOF	BOTTOM OF FOOTING
BOW	BOTTOM OF WALL
BSMT	BASEMENT
BTM	BOTTOM
BRG	BEARING
BYND	BEYOND

① View Name
1/8" = 1'-0"

SEAL:

PROJECT TITLE:

**UU&PI - LBR Relocation Administration
& Workshop Building For
City of Tallahassee**

1900 Rankin Avenue, Tallahassee, FL 32310

JOB NO.: 21.130

DESIGNED: DC

DRAWN: JR

CHECKED: BD/DC

THIS DRAWING AND ANY REPRODUCTIONS
ARE THE PROPERTY AND COPYRIGHT
OF BKJ, INC. AND MAY NOT BE
REPRODUCED, PUBLISHED, OR USED IN ANY
MANNER WITHOUT WRITTEN
PERMISSION OF THE ARCHITECT

[illegible]

DRAWING PHASE:
100% Construction Documents

DRAWING TITLE:


Abbreviations & Symbols

SHEET NO.:

A0.1

DATE:

October 3, 2025

 

Item	22.773	
Total Building SF		
Fire Resistance Rating for Building Elements (Type I-4, unprotected)		
Column (I-4)		
Structural Frame	0hr	0hr
Roofing With Exterior	0hr	0hr
Roofing With Interior	0hr	0hr
Nonbearing walls and partitions - Exterior	0hr	0hr
Nonbearing walls and partitions - Interior	0hr	0hr
Floor Construction	0hr	0hr
Roof Construction	0hr	0hr
Minimum Fire Resistance		
Occupancy Separation (IFC Table 5.10.6)		
Business (B) and Storage (S-1), Other - Non-separated Occupancy	0hr	0hr
Required Separation of Occupancies (IFC Table 5.10.6.1A)	2hr	1hr
IFC Table 5.10.6.2 - Business (B)	0hr	Business separated throughout
Corridor (IFC-B: Table 10.20.2, Storage (S-1))		Whereupen throughout
Classification of Finishes		
IFC-B: Table 9.0.1.1		
Business (B) (sprinkled)	Class B	Class A or B
Corridor and enclosure for exit access stairways and ramps	Class C	Class A or B
Corridor and enclosure for exit access stairways and ramps	Class C	Class A or B
Storage (S-1) (sprinkled)	Class C	Class A or B
Corridor and enclosure for exit access stairways and ramps	Class C	Class A or B
Corridor and enclosure for exit access stairways and ramps	Class C	Class A or B
Nonresidential	Class C	Class A or B
Nonresidential	Class C	Class A or B
IFC-B: Table 9.0.1.1		
Interior Wall and Ceiling Finish - general	Class A or B	Class A or B
Interior Wall and Ceiling Finish - exit access stairways	Class A or B	Class A or B
Interior Wall Finish - exit access stairways	Class A or B	Class A or B
IFC-B: Table 9.0.1.1		

1. SEE ELECTRICAL DRAWINGS FOR INFORMATION ON EMERGENCY EGRESS LIGHTING LOCATIONS AND/OR FIRE ALARM INFORMATION.

	NEW WALLS		STORAGE / UTILITY USE
	NEW ELEMENTS		
	SMOKE PARTITION		ASSEMBLY USE
	TRAVEL DISTANCE		
	NUMBER OF OCCUPANTS AT EXIT		CLASSROOM USE
	NUMBER OF OCCUPANTS WITHIN A ROOM / AREA		
	NUMBER OF COMBINED OCCUPANTS WITHIN A ROOM / AREA		BUSINESS USE
	NUMBER OF OCCUPANTS EXITING A ROOM / AREA		
FEB	WALL MOUNTED FIRE EXTINGUISHER		
	EXIT SIGN		

SEAL:

PROJECT TITLE:

**UU&PI - LBR Relocation Administration
& Workshop Building For
City of Tallahassee**

1900 Rankin Avenue, Tallahassee, FL 32310

JOB NO.: 21.130

DESIGNED: DC

DRAWN: JR

CHECKED: BD/DC

THIS DRAWING AND ANY REPRODUCTIONS
ARE THE PROPERTY AND COPYRIGHT
OF BKJ, INC. AND MAY NOT BE
REPRODUCED, PUBLISHED, OR USED IN ANY
MANNER WITHOUT WRITTEN
PERMISSION OF THE ARCHITECT

REVISIONS:

NO.	DATE	DESCRIPTION
1	11/21/25	Addendum 1
2	12/17/25	Addendum 2

DRAWING PHASE:

**100% Construction
Documents**

DRAWING TITLE:


**Architectural
Dimensioned Floor
Plan & Partition Types**

SHEET NO.:

A1.0



DATE:

October 3, 2025

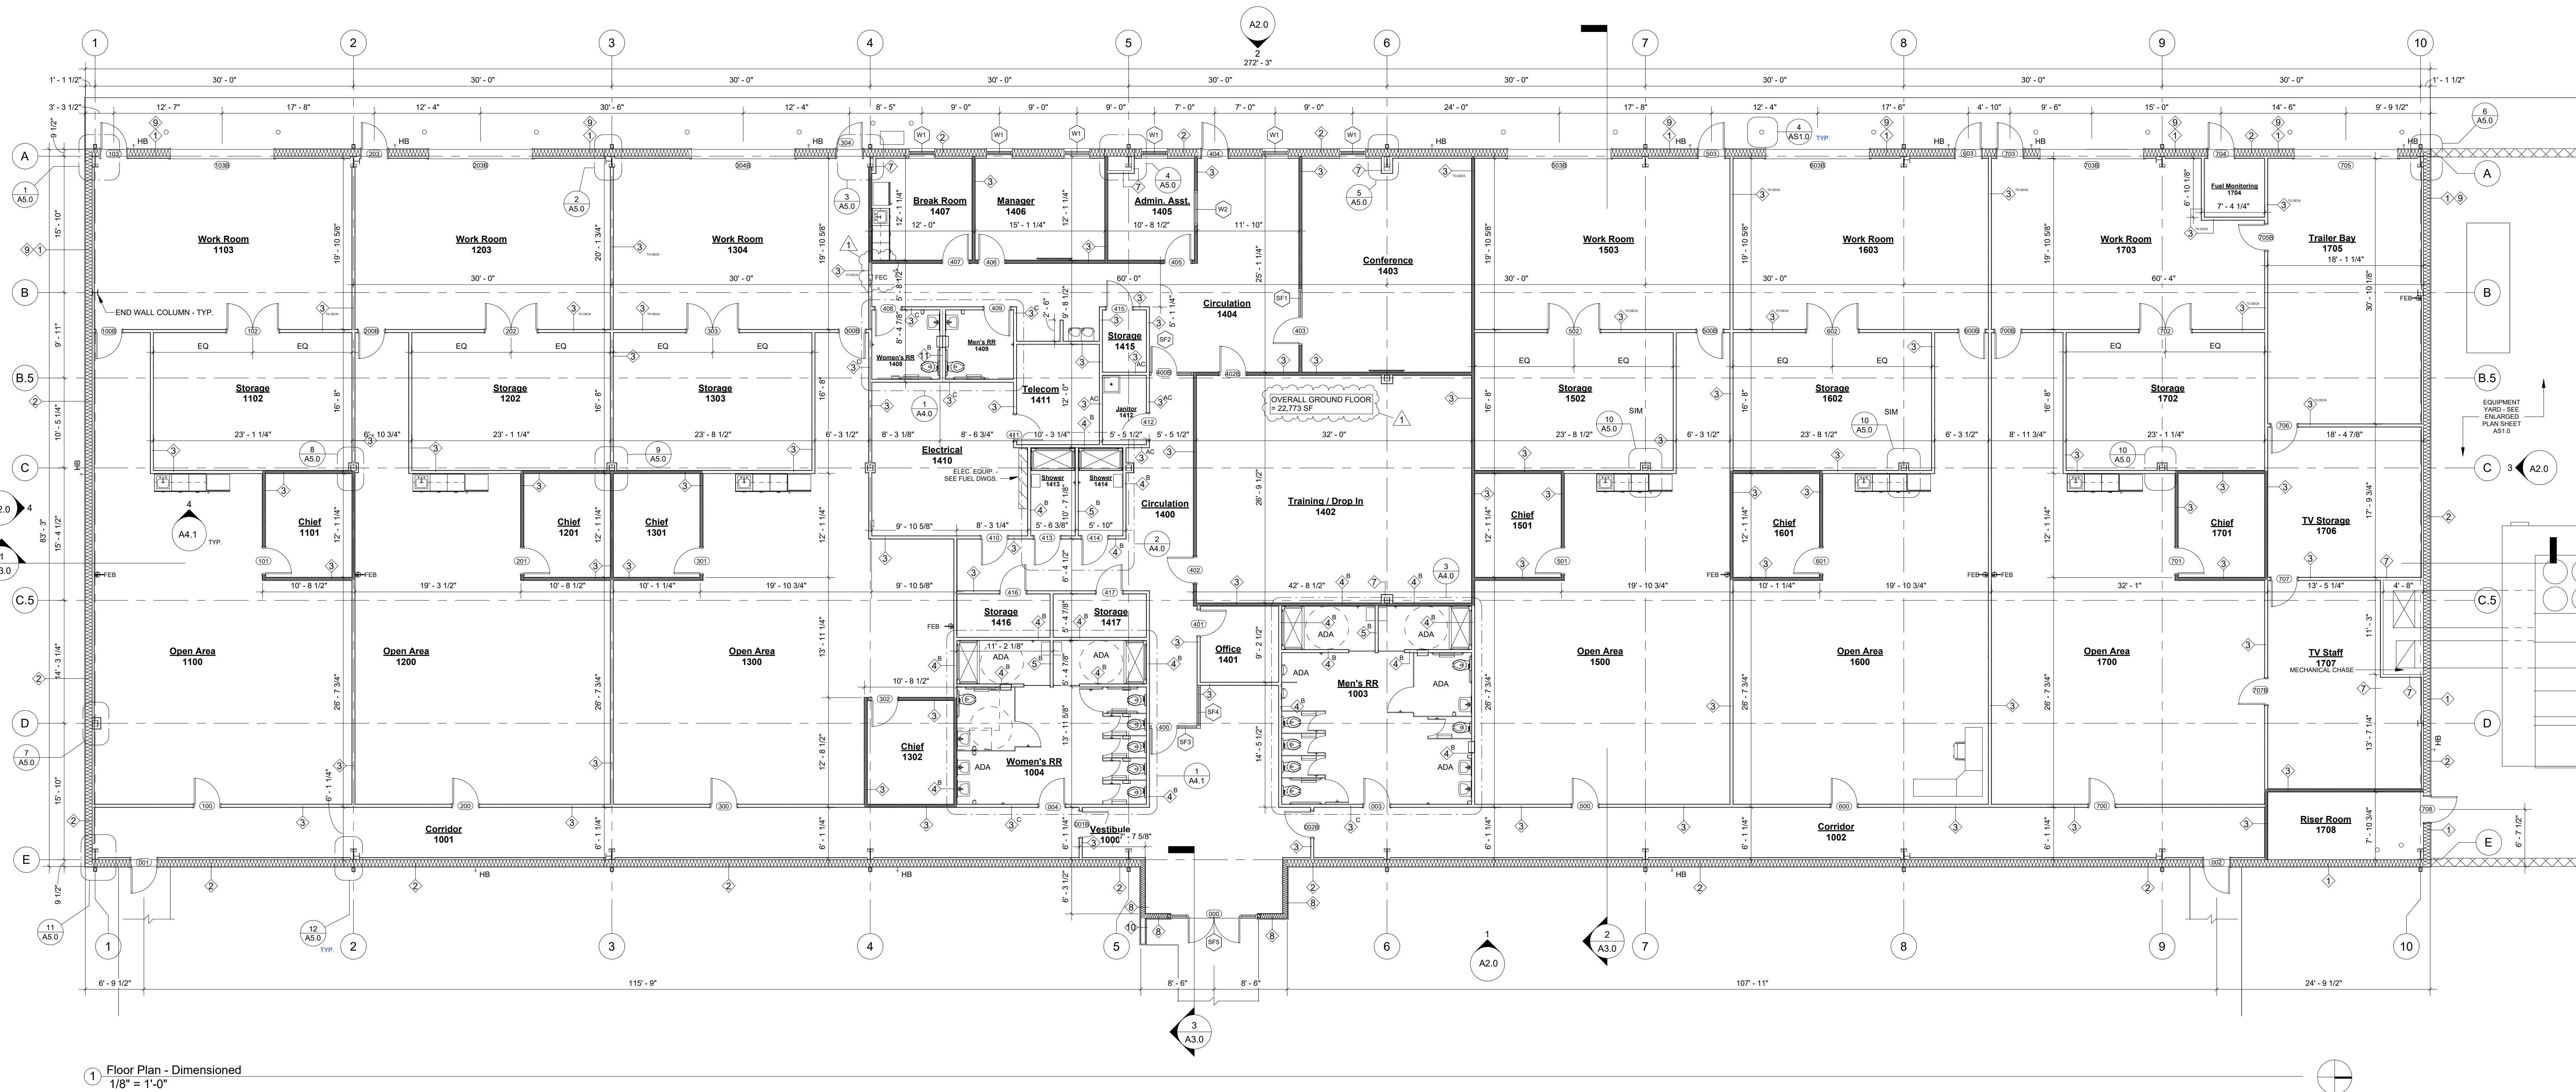

1 Floor Plan - Dimensioned
1/8" = 1'-0"

Floor Plan Legend:

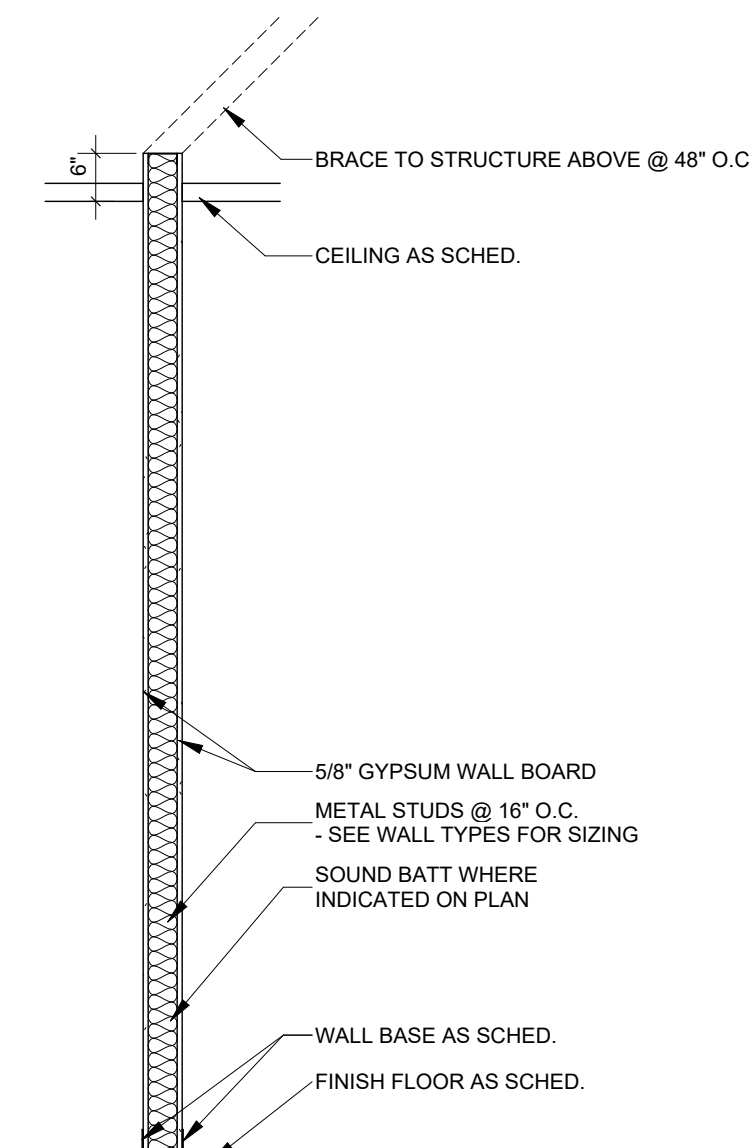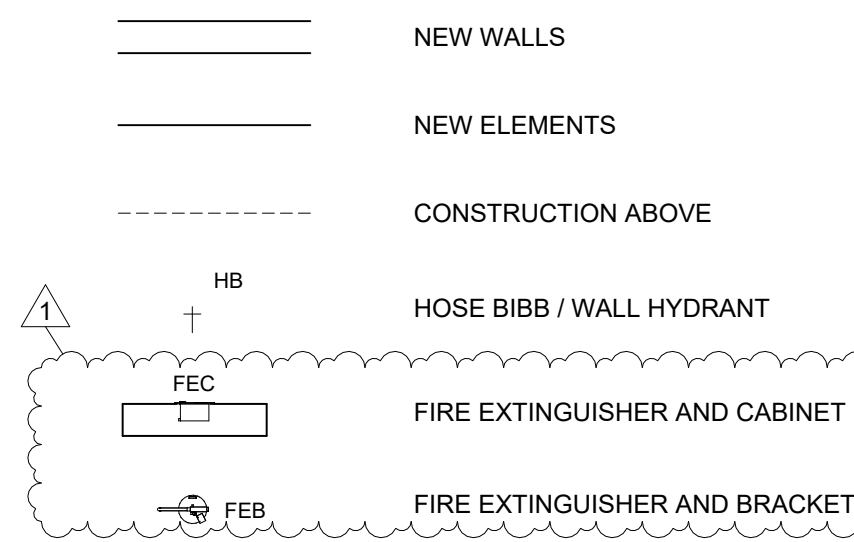

2 Typical Wall Section
1/2" = 1'-0"


Floor Plan General Notes:

1. ALL DIMENSIONS FOR NEW PARTITIONS ARE TO FACE OF STUD. DIMENSIONS TO EXISTING WALLS ARE TO FACE OF FINISH SURFACE.
2. ALL DOOR OPENINGS TO BE LOCATED 6" FROM FACE OF STUD OF ADJACENT WALL ON HINGE SIDE UNLESS OTHERWISE NOTED. SEE DOOR SCHEDULE COMMENTS AND PLAN DIMENSIONS.
3. FIRE EXTINGUISHERS SHALL BE MOUNTED BETWEEN 41" MIN. AND 48" MAX. ABOVE FINISH FLOOR. PORTABLE FIRE EXTINGUISHERS SHALL BEAR THE LABEL OF AN APPROVED AGENCY, BE AN APPROVED TYPE, AND BE INSTALLED IN A LOCATION VISIBLE AND ACCESSIBLE TO THE OCCUPANTS. VERIFY LOCATION IN FIELD WITH FIRE MARSHALL.
4. ANY PENETRATIONS THROUGH AN EXISTING FIRE RATED ASSEMBLY, EITHER PRIOR TO CONSTRUCTION ACTIVITIES, OR AS A RESULT OF CONSTRUCTION SHALL BE SEALED WITH APPROPRIATE U.L. RATED ASSEMBLY.
5. PROVIDE PLYWOOD BLOCKING BEHIND GYP. BOARD TO SUPPORT EQUIPMENT AND/OR MISC. ITEMS INSTALLED (MILLWORK, TOILET PAPER HOLDERS, GRAB BARS, MIRRORS, KITCHEN SHELVING ETC.).
6. CONTRACTOR TO COORDINATE DELIVERY OF ALL OWNER SUPPLIED ITEMS.
7. CONTRACTOR TO SUBMIT SHOP DRAWINGS FOR ALL MILLWORK.
8. THE DESIGN AND CONSTRUCTION OF ALL NON-LOAD BEARING INTERIOR LIGHT GAUGE METAL FRAMING SHALL BE THE RESPONSIBILITY OF THE CONTRACTOR. AT A MINIMUM, THIS FRAMING SHALL BE CONSTRUCTED OF 20 GAUGE (30 MIL - 33 KSI) OR 20 GAUGE EO (18 MIL - 70 KSI) METAL STUDS AND TRACK. STUDS SHALL HAVE MAXIMUM SPACING OF 16" O.C. WITH DOUBLE STUDS AT DOOR AND WINDOW JAMBS. PROVIDE A MINIMUM OF TWO #10 SELF TAPPING SCREWS AT ALL CONNECTIONS.
9. AT ALL UTILITY TRENCHES IN EXISTING SLAB, ADD 6 MIL VAPOR BARRIER AFTER SOIL HAS BEEN TREATED. PROVIDE #3 DOWELS @ 24" O.C. ON BOTH SIDES. DRILL HOLES 6" DEEP IN ADJACENT SLAB. DOWELS TO FIT TIGHT AND SECURE IN HOLES.
10. SLAB TO INCLUDE A 1/2" RECESSED EDGE AT OVERHEAD DOOR - TYP. TO CONSIST OF 1/4" STEP / 1/4" SLOPE - REFER TO STRUCTURAL DRAWINGS.
11. ALL PLYWOOD SHEATHING SHALL BE 5/8" FIRE-RATED SHEATHING WITH A PAINTED FINISH.
12. IN ALL WORK ROOMS AND STORAGE ROOMS - PROVIDE IMPACT RESISTANT GYPSUM WALL BOARD ON ALL WALL UP TO 48" AFF.

Partition Types General Notes:


1. ALL FIRE RATED PARTITIONS SHALL EXTEND TO STRUCTURE ABOVE AND HAVE A FIRE SEALED PERIMETER AND PENETRATIONS.
2. ALL SMOKE TIGHT PARTITIONS SHALL EXTEND TO STRUCTURE ABOVE AND HAVE A SMOKE SEALED PERIMETER AND PENETRATIONS.
3. SEE UL FIRE SYSTEMS FOR ADDITIONAL INFORMATION ON CONSTRUCTION OF FIRE RATED PARTITIONS AND/OR BARRIERS. MEET ALL UL REQUIREMENTS FOR EACH SPECIFIED SYSTEM.
4. WALLS WITH TILE FINISH TRANSITION TO PAINTED GWB - SEE INTERIOR ELEVATIONS FOR TRANSITION HEIGHT.
5. INTERIOR METAL FRAMED PARTITIONS SHALL HAVE 2 CONTINUOUS BEADS OF ACOUSTIC SOUND SEALANT PLACED BELOW THE BASE PLATE - TYPICAL AT ALL LOCATIONS UNLESS OTHERWISE NOTED.
6. EXTERIOR PARTITIONS INCLUDING FURRING, INSULATION AND GWB SHEATHING SHALL EXTEND UP TO UNDERSIDE OF ROOF DECK - TYPICAL AT BUILDING PERIMETER.
7. STC RATED WALL SYSTEMS SHALL BE CONSTRUCTED AS TESTED.
8. TILE BACKER BOARD SHALL BE USED AT WALL LOCATIONS TO RECEIVE TILE FINISH.

Partition Types:

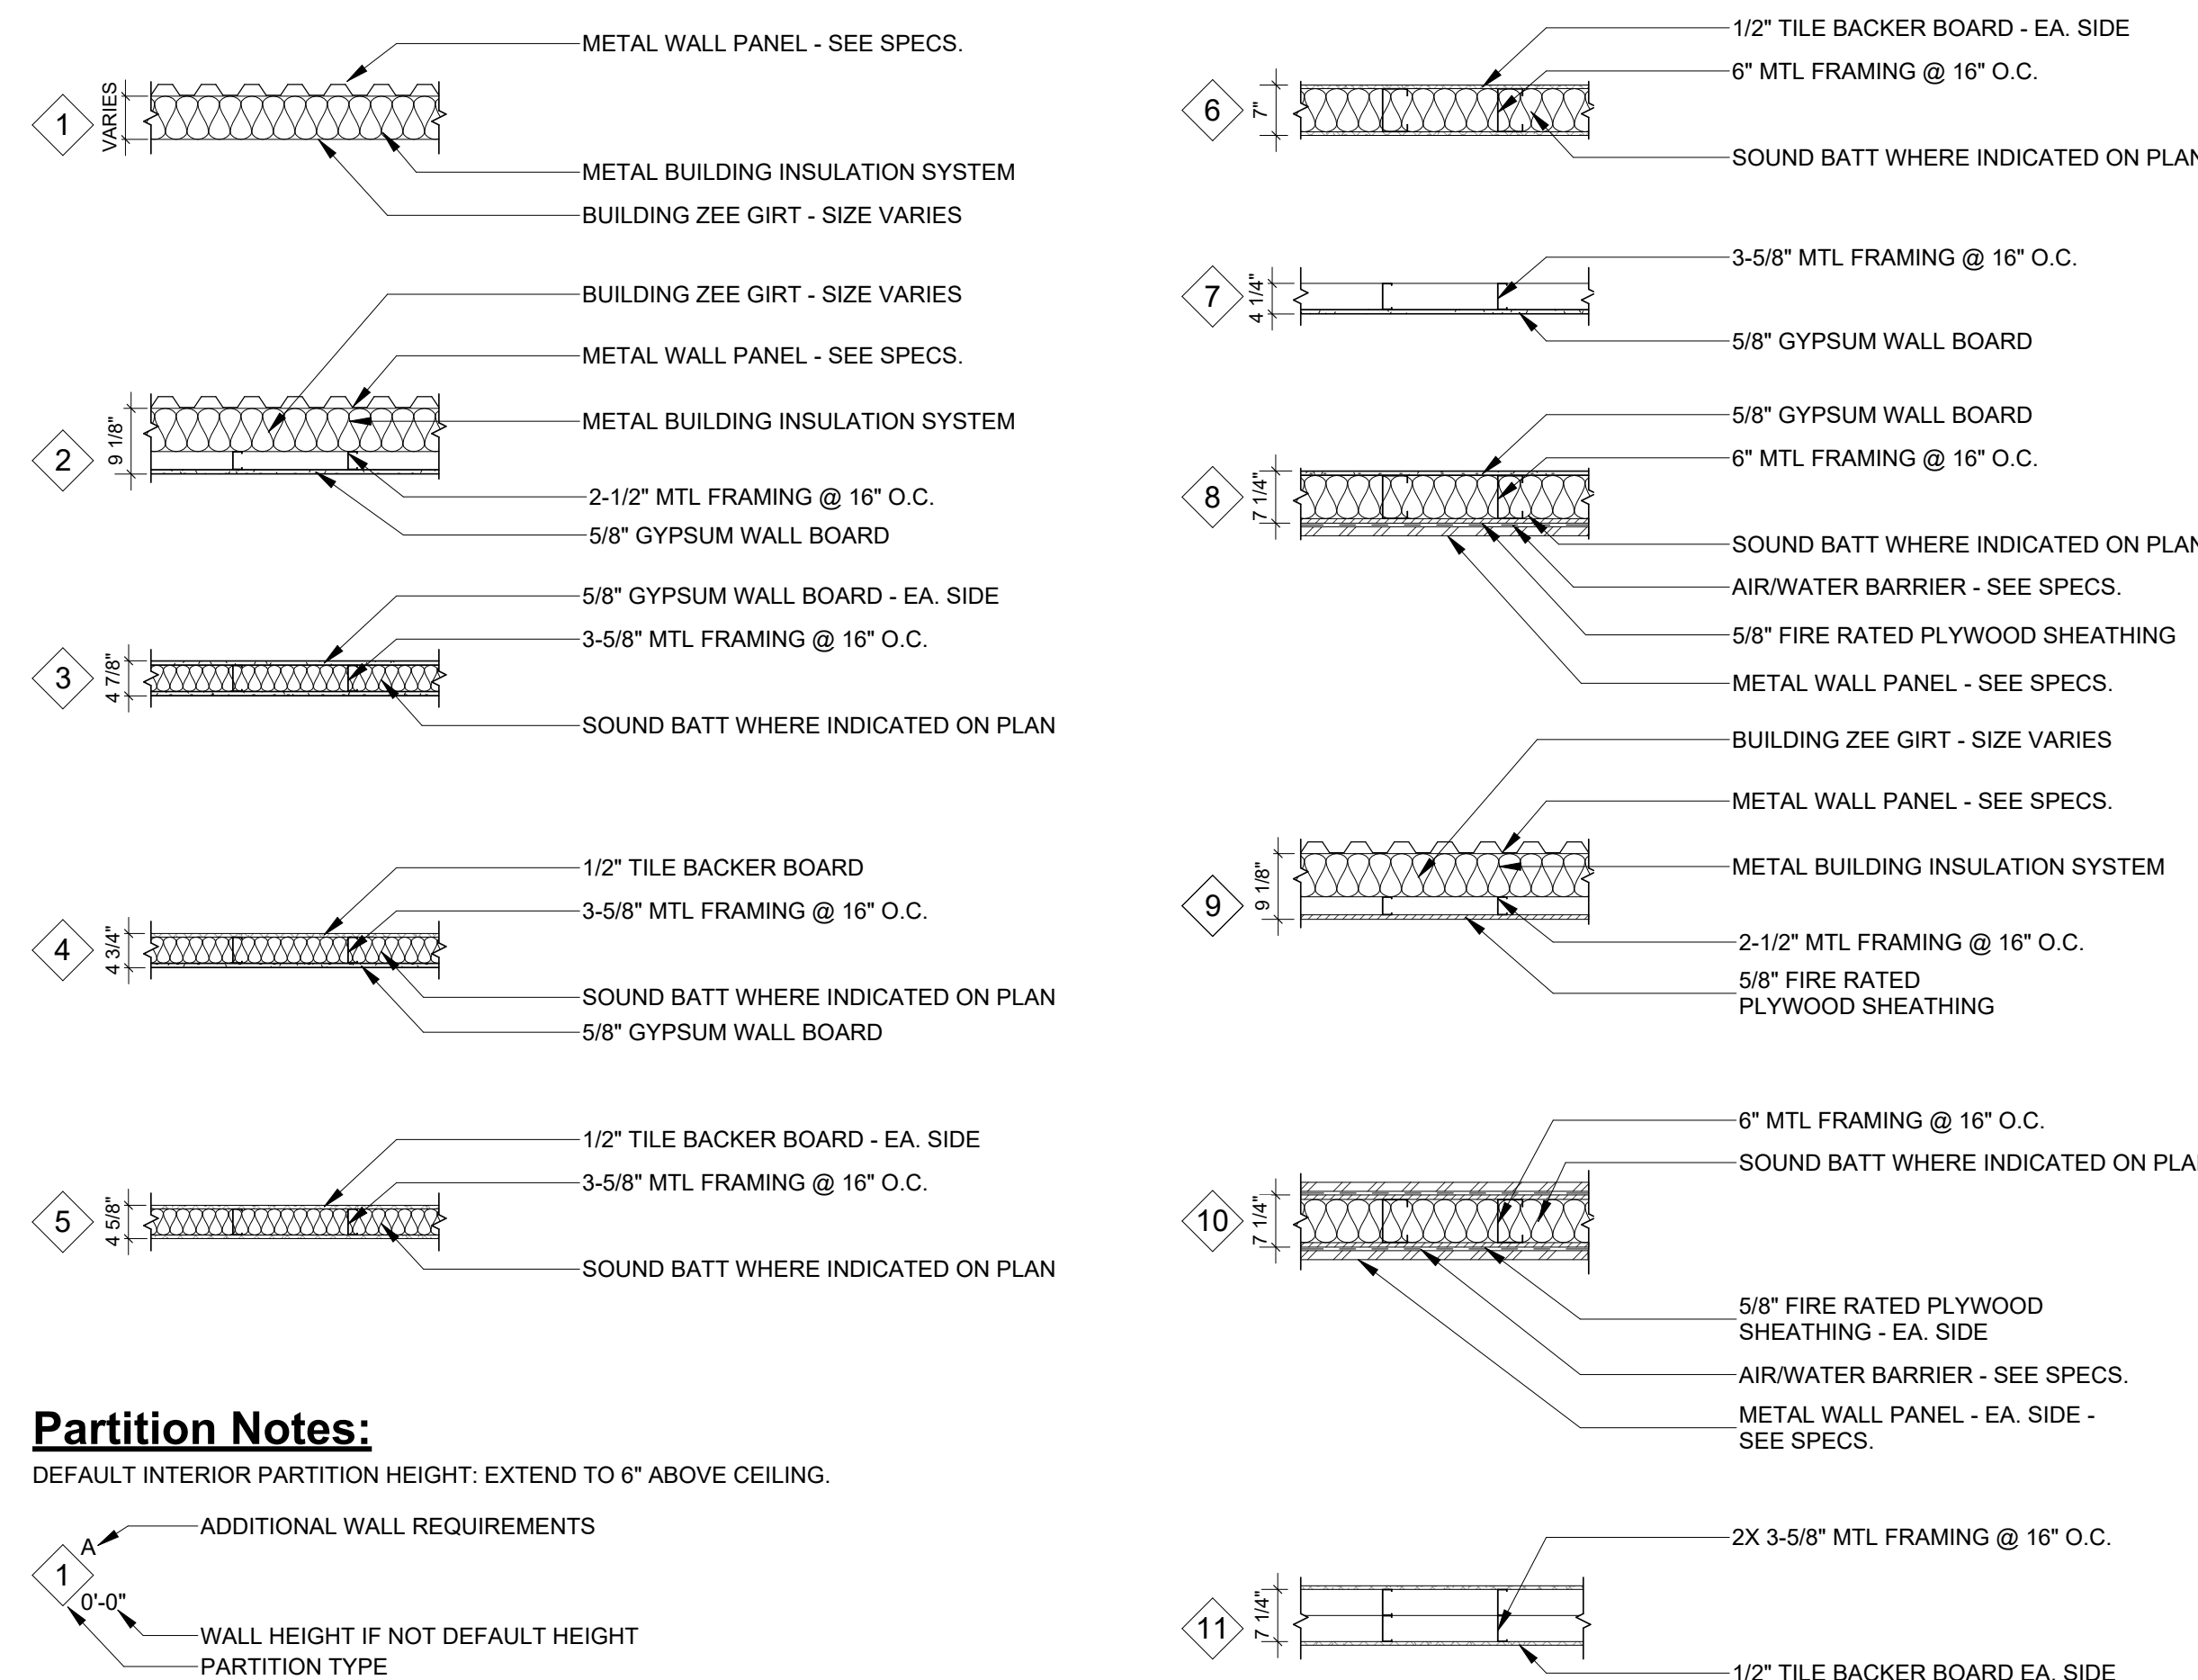


Partition Notes:

DEFAULT INTERIOR PARTITION HEIGHT: EXTEND TO 6" ABOVE CEILING.

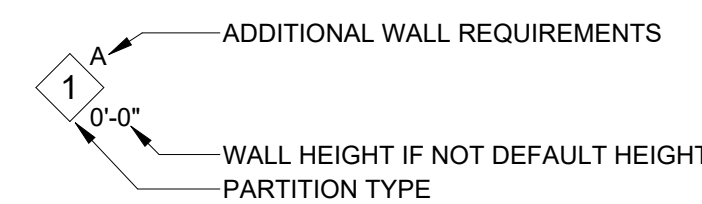

Additional Requirements:

- FRP PANEL OVER GYPSUM WALL BOARD
- CERAMIC TILE OVER TILE BACKER BOARD
- MOLD AND MOISTURE RESISTANT GYPSUM WALL BOARD

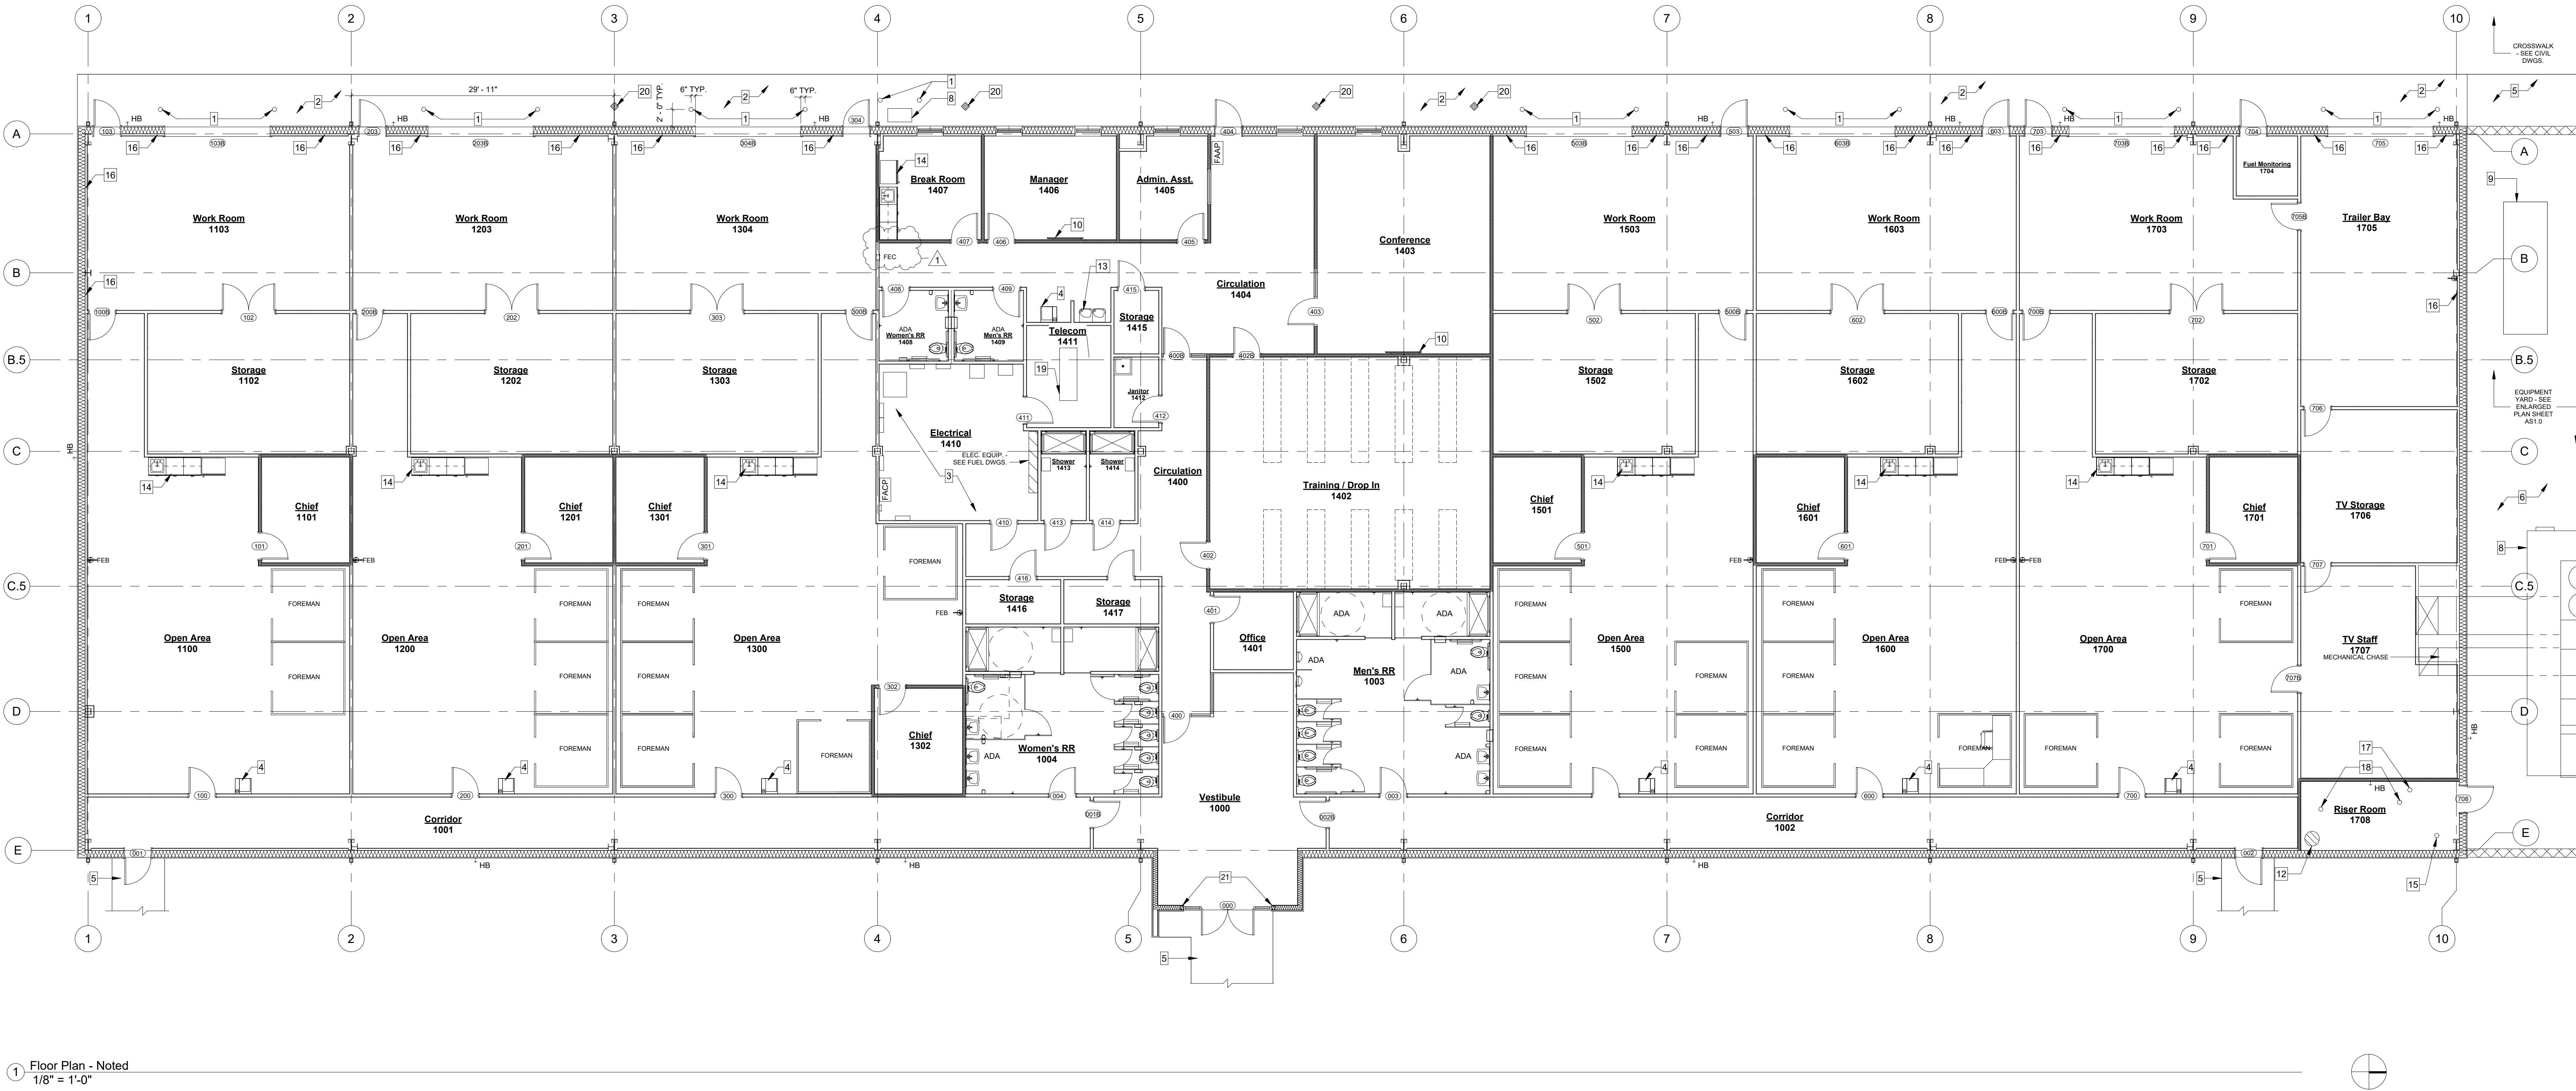

1 Floor Plan - Noted
1/8" = 1'-0"

Floor Plan General Notes:

1. ALL DIMENSIONS FOR NEW PARTITIONS ARE TO FACE OF STUD. DIMENSIONS TO EXISTING WALLS ARE TO FACE OF FINISH SURFACE.
2. ALL DOOR OPENINGS TO BE LOCATED 6" FROM FACE OF STUD OF ADJACENT WALL ON HINGE SIDE UNLESS OTHERWISE NOTED. SEE DOOR SCHEDULE COMMENTS AND PLAN DIMENSIONS.
3. FIRE EXTINGUISHERS SHALL BE MOUNTED BETWEEN 41" MIN. AND 48" MAX. ABOVE FINISH FLOOR. PORTABLE FIRE EXTINGUISHERS SHALL BEAR THE LABEL OF AN APPROVED AGENCY. BE AN APPROVED TYPE, AND BE INSTALLED IN A LOCATION VISIBLE AND ACCESSIBLE TO THE OCCUPANTS. VERIFY LOCATION IN FIELD WITH FIRE MARSHALL.
4. ANY PENETRATIONS THROUGH AN EXISTING FIRE RATED ASSEMBLY, EITHER PRIOR TO CONSTRUCTION ACTIVITIES, OR AS A RESULT OF CONSTRUCTION SHALL BE SEALED WITH APPROPRIATE U.L. RATED ASSEMBLY.
5. PROVIDE PLYWOOD BLOCKING BEHIND GYP. BOARD TO SUPPORT EQUIPMENT AND/OR MISC. ITEMS INSTALLED (MILLWORK, TOILET PAPER HOLDERS, GRAB BARS, MIRRORS, KITCHEN SHELVING ETC.).
6. CONTRACTOR TO COORDINATE DELIVERY OF ALL OWNER SUPPLIED ITEMS.
7. CONTRACTOR TO SUBMIT SHOP DRAWINGS FOR ALL MILLWORK.
8. THE DESIGN AND CONSTRUCTION OF ALL NON-LOAD BEARING INTERIOR LIGHT GAUGE METAL FRAMING SHALL BE THE RESPONSIBILITY OF THE CONTRACTOR. AT A MINIMUM, THIS FRAMING SHALL BE CONSTRUCTED OF 20 GAUGE (30 MIL - 33 KSI) OR 20 GAUGE EQ (18 MIL - 70 KSI) METAL STUDS AND TRACK. STUDS SHALL HAVE MAXIMUM SPACING OF 16" O.C. WITH DOUBLE STUDS AT DOOR AND WINDOW JAMBS. PROVIDE A MINIMUM OF TWO #10 SELF TAPPING SCREWS AT ALL CONNECTIONS.
9. AT ALL UTILITY TRENCHES IN EXISTING SLAB, ADD 6 MIL. VAPOR BARRIER AFTER SOIL HAS BEEN TREATED. PROVIDE #3 DOWELS @ 24" O.C. ON BOTH SIDES. DRILL HOLES 6" DEEP IN ADJACENT SLAB. DOWELS TO FIT TIGHT AND SECURE IN HOLES.
10. SLAB TO INCLUDE A 1/2" RECESSED EDGE AT OVERHEAD DOOR - TYP. TO CONSIST OF 1/4" STEP / 1/4" SLOPE - REFER TO STRUCTURAL DRAWINGS.
11. ALL PLYWOOD SHEATHING SHALL BE 5/8" FIRE-RATED SHEATHING WITH A PAINTED FINISH.
12. IN ALL WORK ROOMS AND STORAGE ROOMS - PROVIDE IMPACT RESISTANT GYPSUM WALL BOARD ON ALL WALL UP TO 48" AFF.

Floor Plan Keynotes:

- 1 6" O.D. PAINTED GALV. STEEL PIPE BOLLARD FILLED W/ CONC. - TYP.
- 2 CONCRETE APRON - SEE CIVIL DWGS.
- 3 ELECTRICAL EQUIPMENT - SEE ELEC. DWGS.
- 4 PRINTER - EQUIPMENT BY OWNER
- 5 CONCRETE SIDEWALK - SEE CIVIL DWGS.
- 6 GRAVEL MECHANICAL YARD - SEE CIVIL DWGS.
- 7 METAL GATE - SEE ELEVATION ON SHEET A6.0
- 8 HVAC UNIT - SEE MECH. DWGS.
- 9 GENERATOR - SEE ELEC. DWGS.
- 10 WALL MOUNTED LED SCREEN - SEE ELEC. DWGS.
- 11 GAS METER & REGULATOR - SEE PLUMB. DWGS.
- 12 WATER HEATER - SEE PLUMB. DWGS.
- 13 HI-LO WATER COOLER - SEE PLUMB. DWGS.
- 14 MILLWORK - SEE INTERIOR ELEVATIONS
- 15 FIRE SERVICE RISER - SEE FS DWGS.
- 16 5/8" FIRE-RATED PLYWOOD SHEATHING UP TO 8' AFF. - PAINTED
- 17 WATER SERVICE ENTRANCE - SEE PLUMB. DWGS.
- 18 FLOOR DRAIN - SEE PLUMB. DWGS.
- 19 SERVER EQUIPMENT - SEE TC DWGS.
- 20 EV CHARGING STATION - SEE ELEC. DWGS.
- 21 STEEL COLUMN - SEE STRUCT. DWGS.

Floor Plan Legend:

- NEW WALLS
- NEW ELEMENTS
- CONSTRUCTION ABOVE
- HOSE BIBB / WALL HYDRANT
- FIRE EXTINGUISHER AND CABINET
- FIRE EXTINGUISHER AND BRACKET

SEAL:

PROJECT TITLE:

**UU&PI - LBR Relocation Administration
& Workshop Building For
City of Tallahassee**
1900 Rankin Avenue, Tallahassee, FL 32310

JOB NO.: 21.130

DESIGNED: DC

DRAWN: JR

CHECKED: BD/DC

THIS DRAWING AND ANY REPRODUCTIONS
ARE THE PROPERTY AND COPYRIGHT
OF BKI, INC. AND MAY NOT BE
REPRODUCED, PUBLISHED, OR USED IN ANY
MANNER WITHOUT WRITTEN
PERMISSION OF THE ARCHITECT

REVISIONS:

NO.	DATE	DESCRIPTION
1	11/21/25	Addendum 1
2	12/17/25	Addendum 2

DRAWING PHASE:

**100% Construction
Documents**

DRAWING TITLE:


**Architectural Noted
Floor Plan**

SHEET NO.:


A1.1

DATE:

October 3, 2025

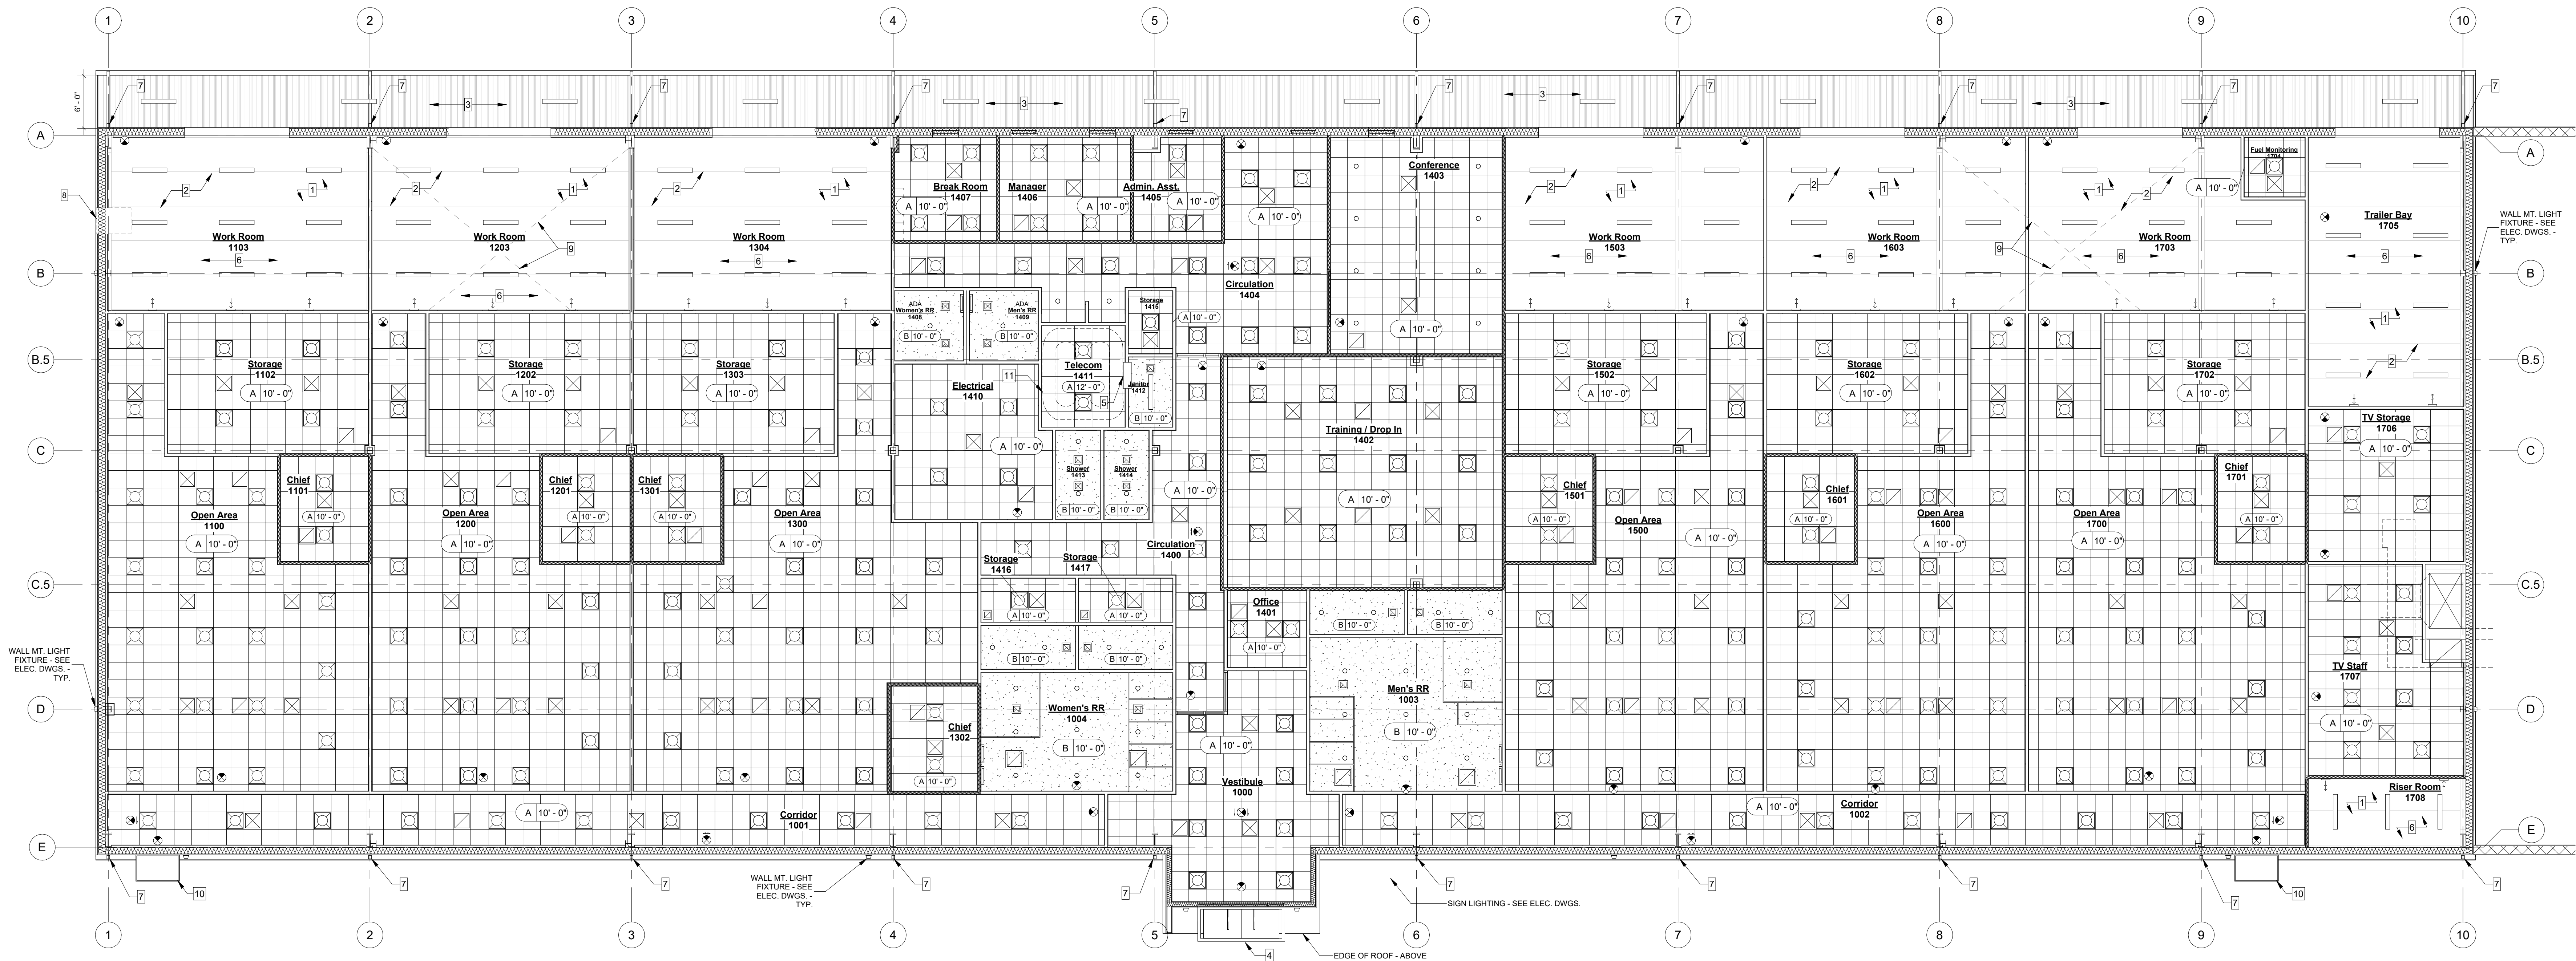

1 Reflected Ceiling Plan
1/8" = 1'-0"

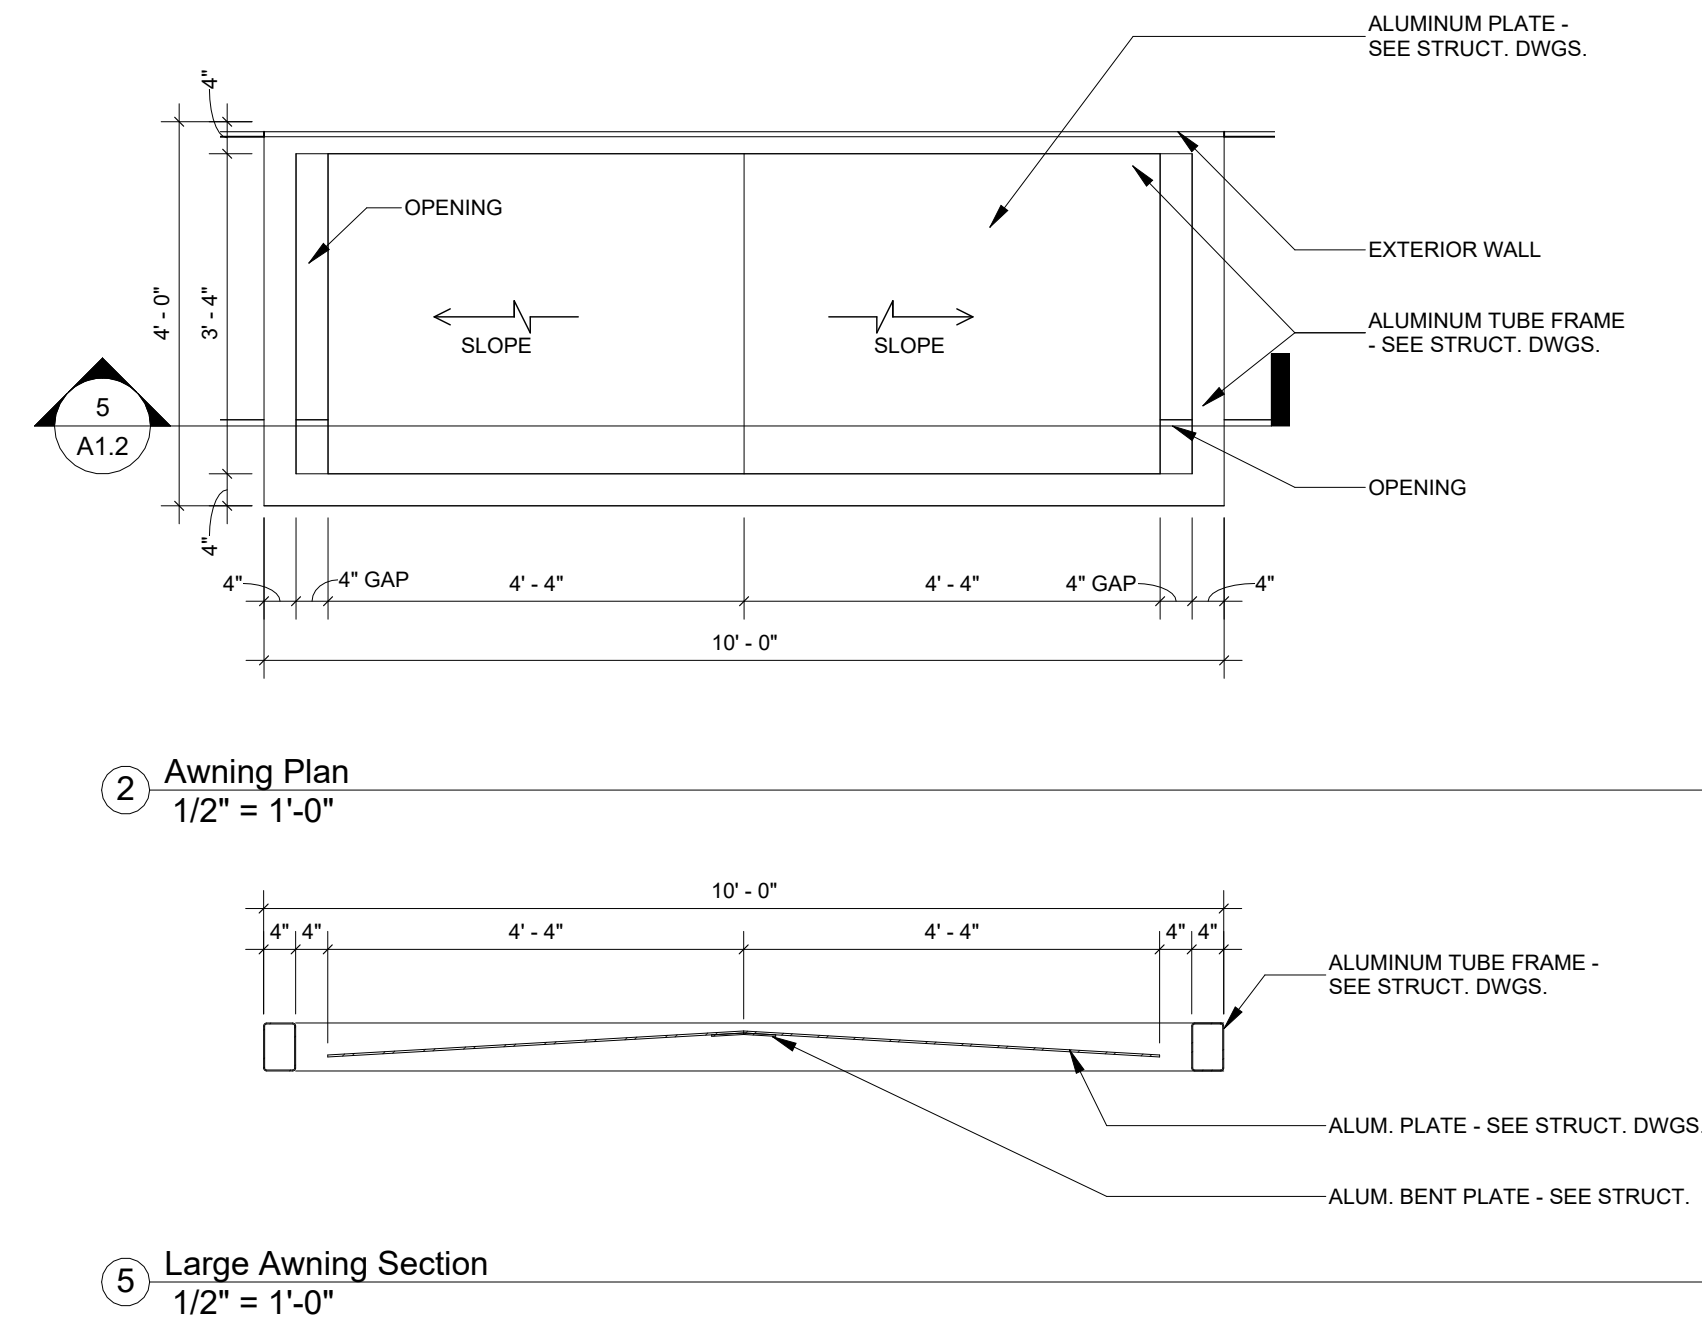

RCP Keynotes:

- 1 EXPOSED TO STRUCTURE ABOVE
- 2 PRE-ENGINEERED METAL BUILDING ROOF PURLIN - TYP.
- 3 ROOF OVERHANG W/ METAL SOFFIT.
- 4 AWNING STRUCTURE
- 5 DUCTLESS SPLIT SYSTEM FOR DATA ROOM - SEE MECH. DWGS.
- 6 PRE-ENGINEERED METAL BUILDING ROOF INSULATION - SEE SPECS.
- 7 METAL DOWNSPOUT
- 8 LOUVER W/ PLENUM BOX - SEE MECH. DWGS.
- 9 CROSS BRACING - SEE STRUCT. DWGS.
- 10 PRE-ENGINEERED METAL CANOPY - SEE CANOPY NOTES ON SHEET A2.0
- 11 CABLE RUNWAY - SEE TO DWGS.

RCP General Notes:

1. COORDINATE WITH ELECTRICAL PLAN FOR LOCATION OF FIXTURES AND SWITCHING. ANY DISCREPANCIES DISCOVERED IN THE DRAWINGS SHALL BE BROUGHT TO THE ATTENTION OF THE ARCHITECT.
2. COORDINATE WITH MECHANICAL PLAN FOR LOCATION OF DUCTWORK AND DIFFUSERS. ANY DISCREPANCIES DISCOVERED IN THE DRAWINGS SHALL BE BROUGHT TO THE ATTENTION OF THE ARCHITECT.

Ceiling Finish Legend:

- A - ACOUSTICAL CEILING TILE
B - GYPSUM BOARD CEILING

RCP Legend:

- GYPSUM BOARD
2x2 ACOUSTIC CEILING TILE

Lighting & HVAC Legend:

- 2x2' RECESSED LIGHT FIXTURE
RECESSED LED CAN LIGHT
SURFACE MOUNTED LINEAR LED LIGHT
SUPPLY DIFFUSER
EXHAUST FAN
RETURN GRILLE
TRANSFER GRILLE
EMERGENCY LIGHTS
EXIT LIGHT
SIGNAGE LIGHT
48" UNFACED BATTS INSULATION ON CEILING/WALL
EXTERIOR WALL MT. FIXTURE
LINEAR FIXTURE
SIDEWALL RETURN AIR GRILLE
SIDEWALL SUPPLY AIR GRILLE

SEAL:

PROJECT TITLE:

**UU&PI - LBR Relocation Administration
& Workshop Building For
City of Tallahassee**
1900 Rankin Avenue, Tallahassee, FL 32310

JOB NO.: 21.130
DESIGNED: DC
DRAWN: JR
CHECKED: BD/DC

THIS DRAWING AND ANY REPRODUCTIONS
ARE THE PROPERTY AND COPYRIGHT
OF BKI, INC. AND MAY NOT BE
REPRODUCED, PUBLISHED, OR USED IN ANY
MANNER WITHOUT WRITTEN
PERMISSION OF THE ARCHITECT


REVISIONS:					
2	12/17/25	Addendum 2			

DRAWING PHASE:
**100% Construction
Documents**

DRAWING TITLE:
Reflected Ceiling Plan


SHEET NO.:
A1.2

DATE:
October 3, 2025

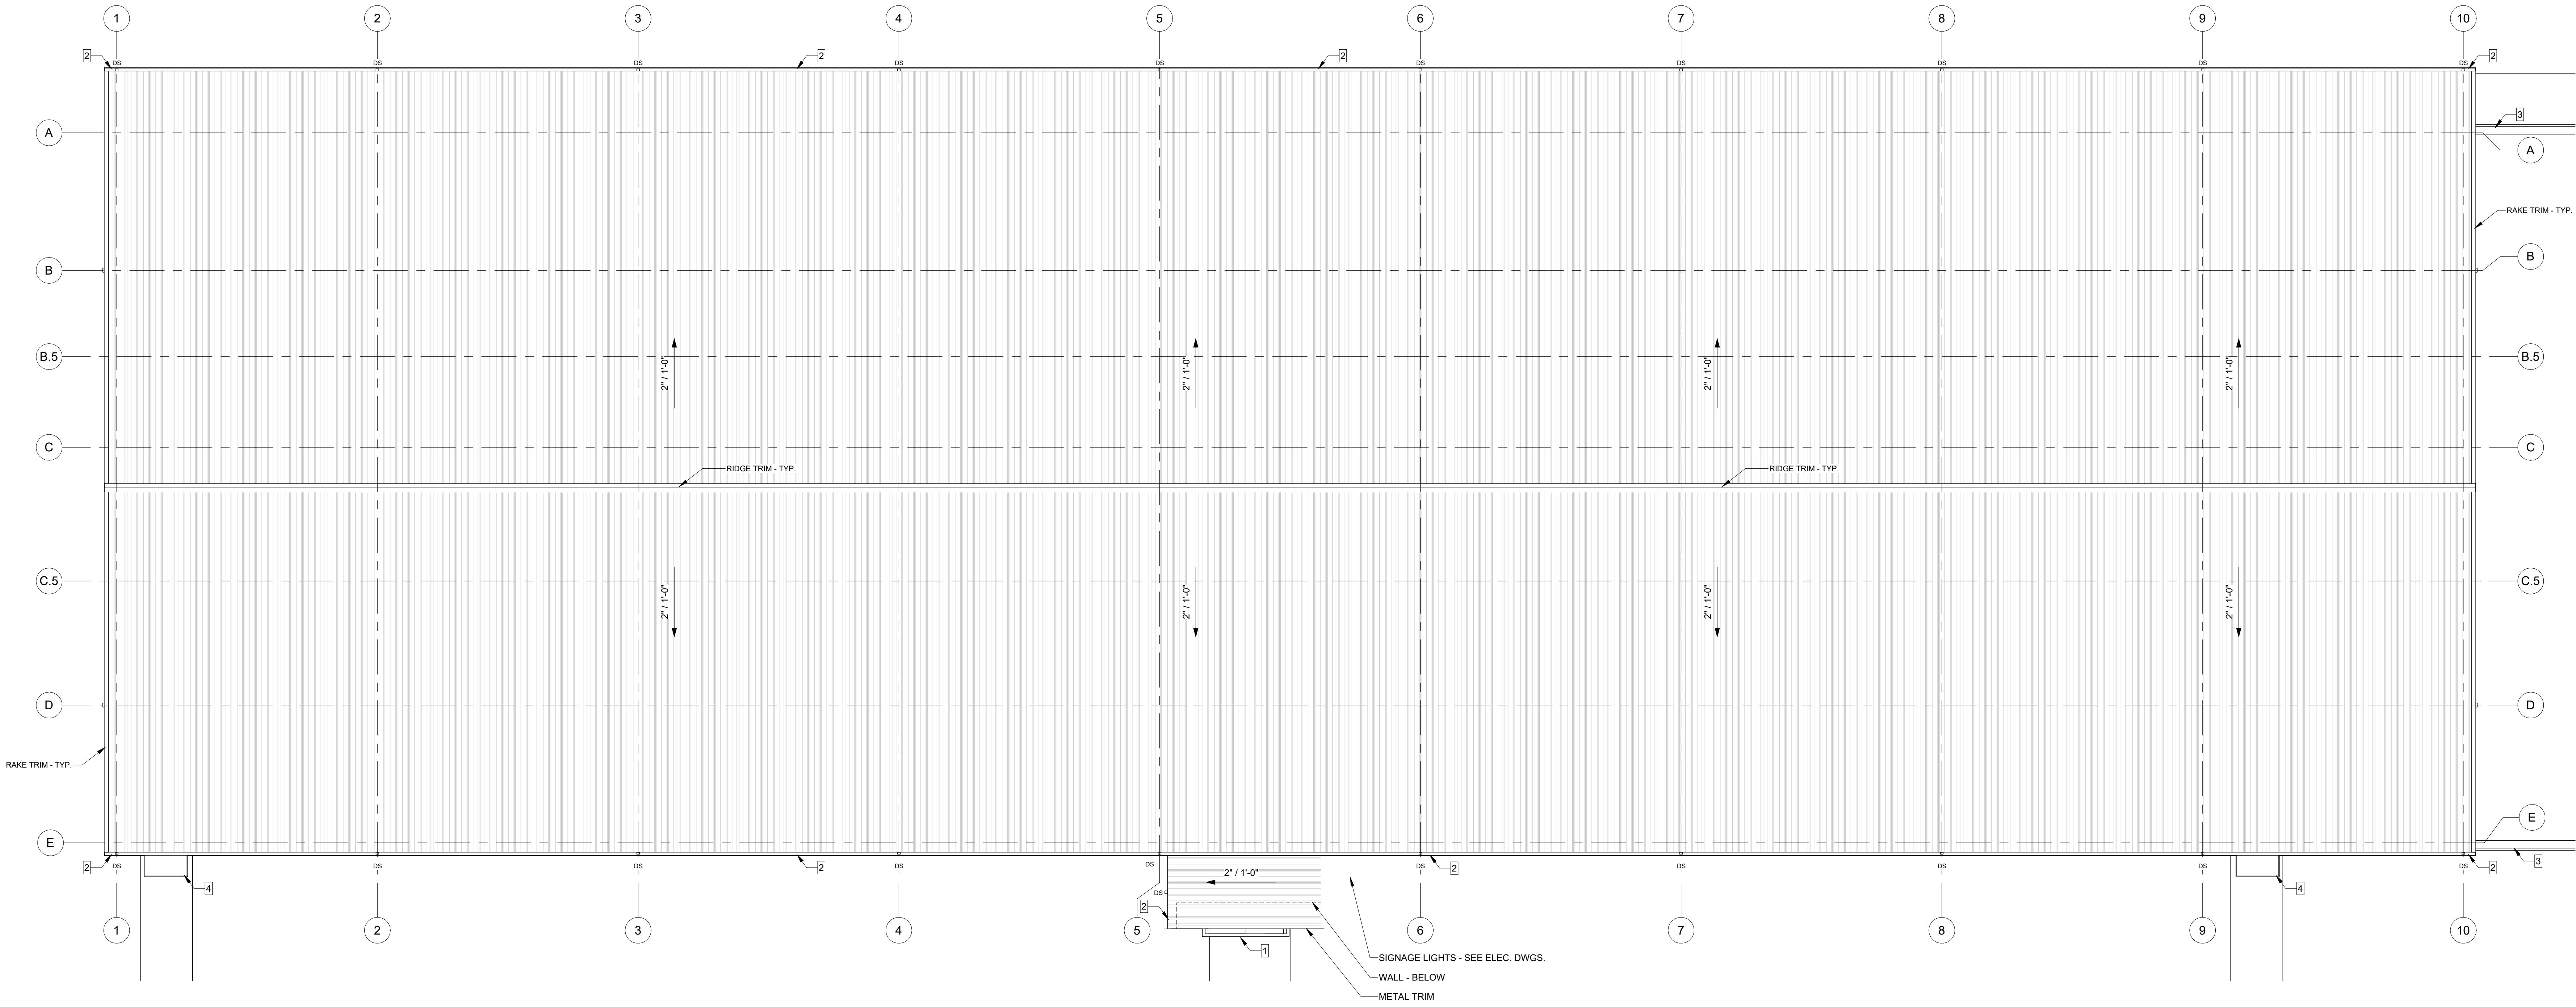

1 Roof Plan
1/8" = 1'-0"

Roof Plan Legend:

 -  METAL ROOF
-  PRE-FINISHED METAL DOWNSPOUT

Roof Plan Keynotes

- 1 AWNING STRUCTURE
- 2 PREFINISHED METAL GUTTER & DOWNSPOUT BY METAL BUILDING MANUFACTURER
- 3 PREFINISHED METAL COPING (MECH. YARD)
- 4 PRE-ENGINEERED METAL CANOPY - SEE CANOPY NOTES ON SHEET A2.0

SEAL:

PROJECT TITLE:

**UU&PI - LBR Relocation Administration
& Workshop Building For
City of Tallahassee**

1900 Rankin Avenue, Tallahassee, FL 32310

JOB NO.: 21.130
DESIGNED: DC
DRAWN: JR
CHECKED: BD/DC

THIS DRAWING AND ANY REPRODUCTIONS
ARE THE PROPERTY AND COPYRIGHT
OF BKI, INC. AND MAY NOT BE
REPRODUCED, PUBLISHED, OR USED IN ANY
MANNER WITHOUT WRITTEN
PERMISSION OF THE ARCHITECT


REVISIONS:	2	12/17/25	Addendum 2						

DRAWING PHASE:
**100% Construction
Documents**


DRAWING TITLE:
Roof Plan

SHEET NO.:
A1.3


DATE:
October 3, 2025

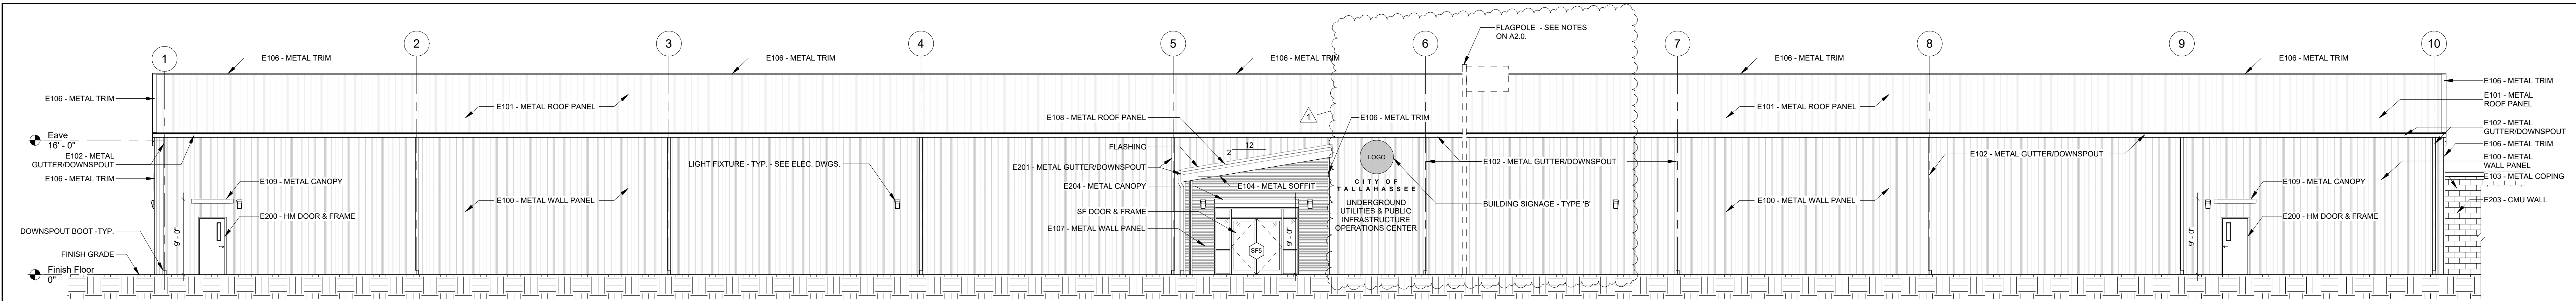


1 East Elevation
1/8" = 1'-0"

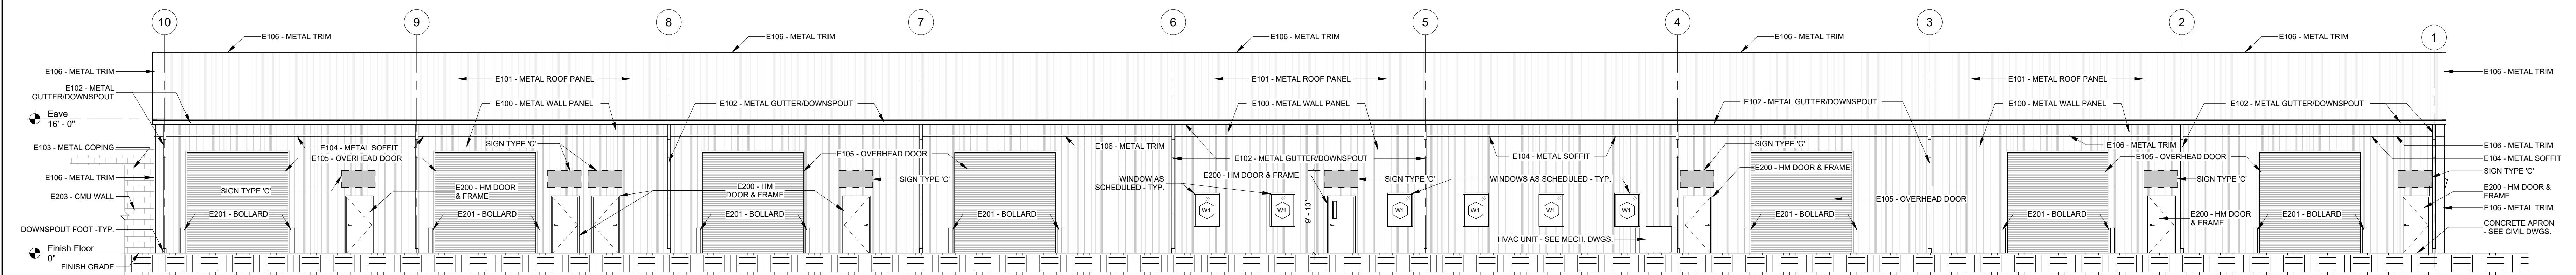

2 West Elevation
1/8" = 1'-0"

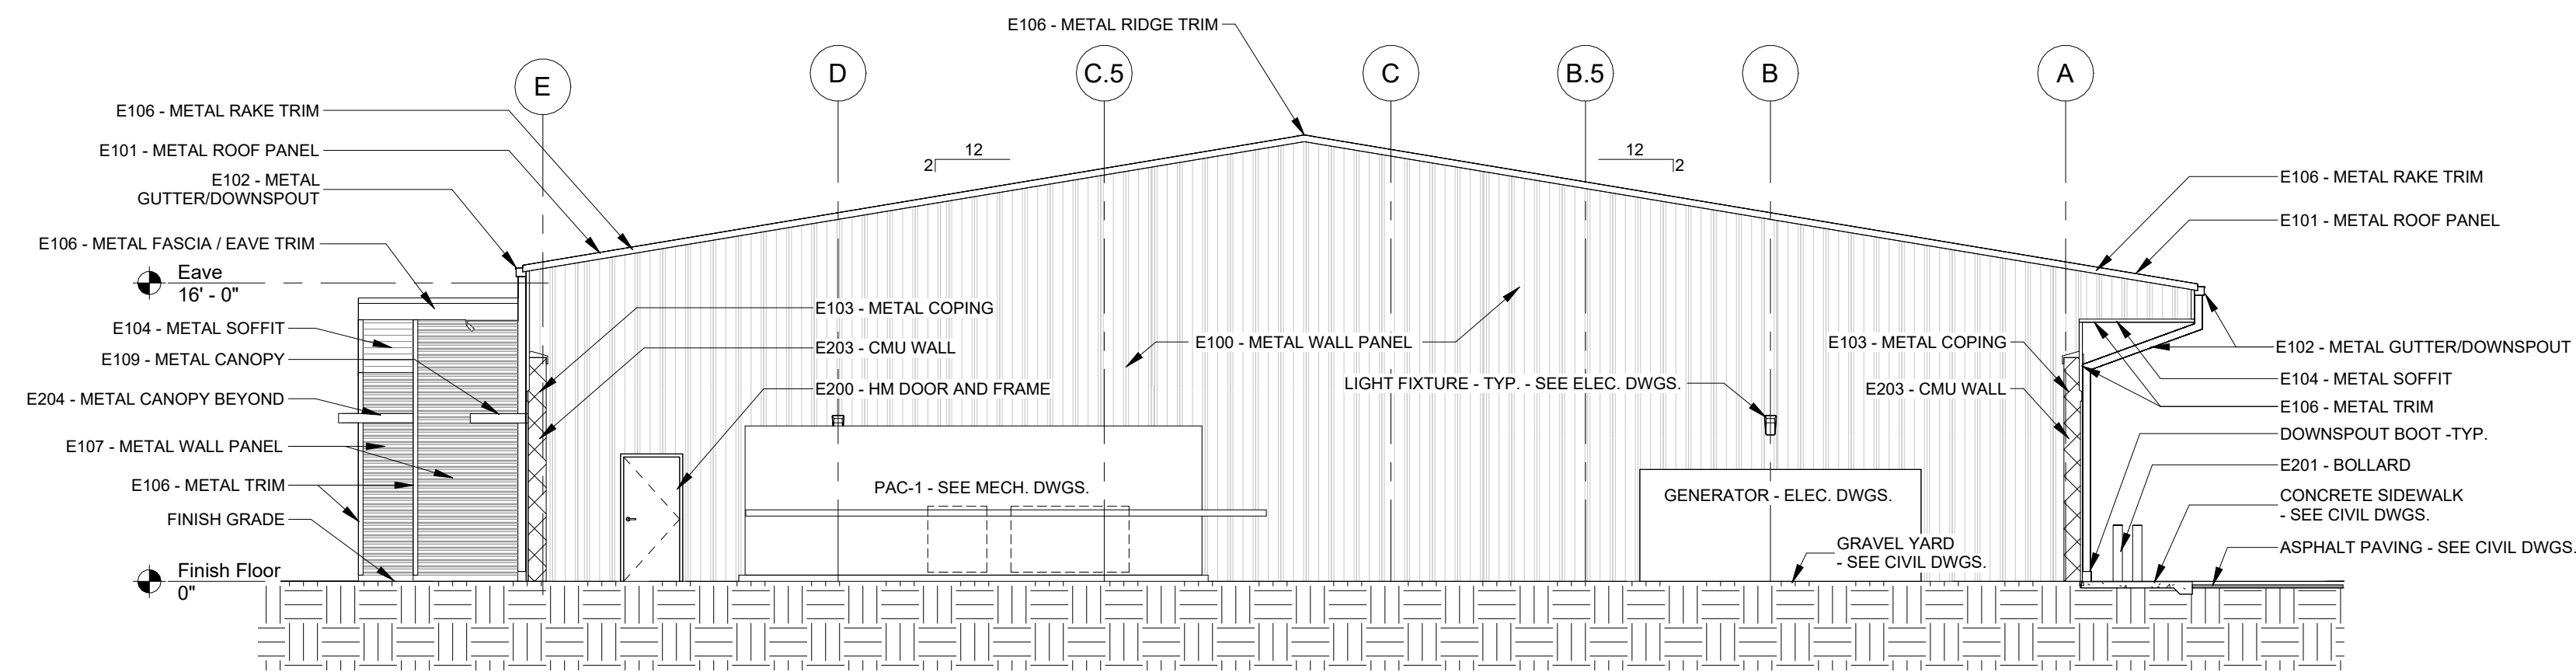

3 North Elevation
1/8" = 1'-0"

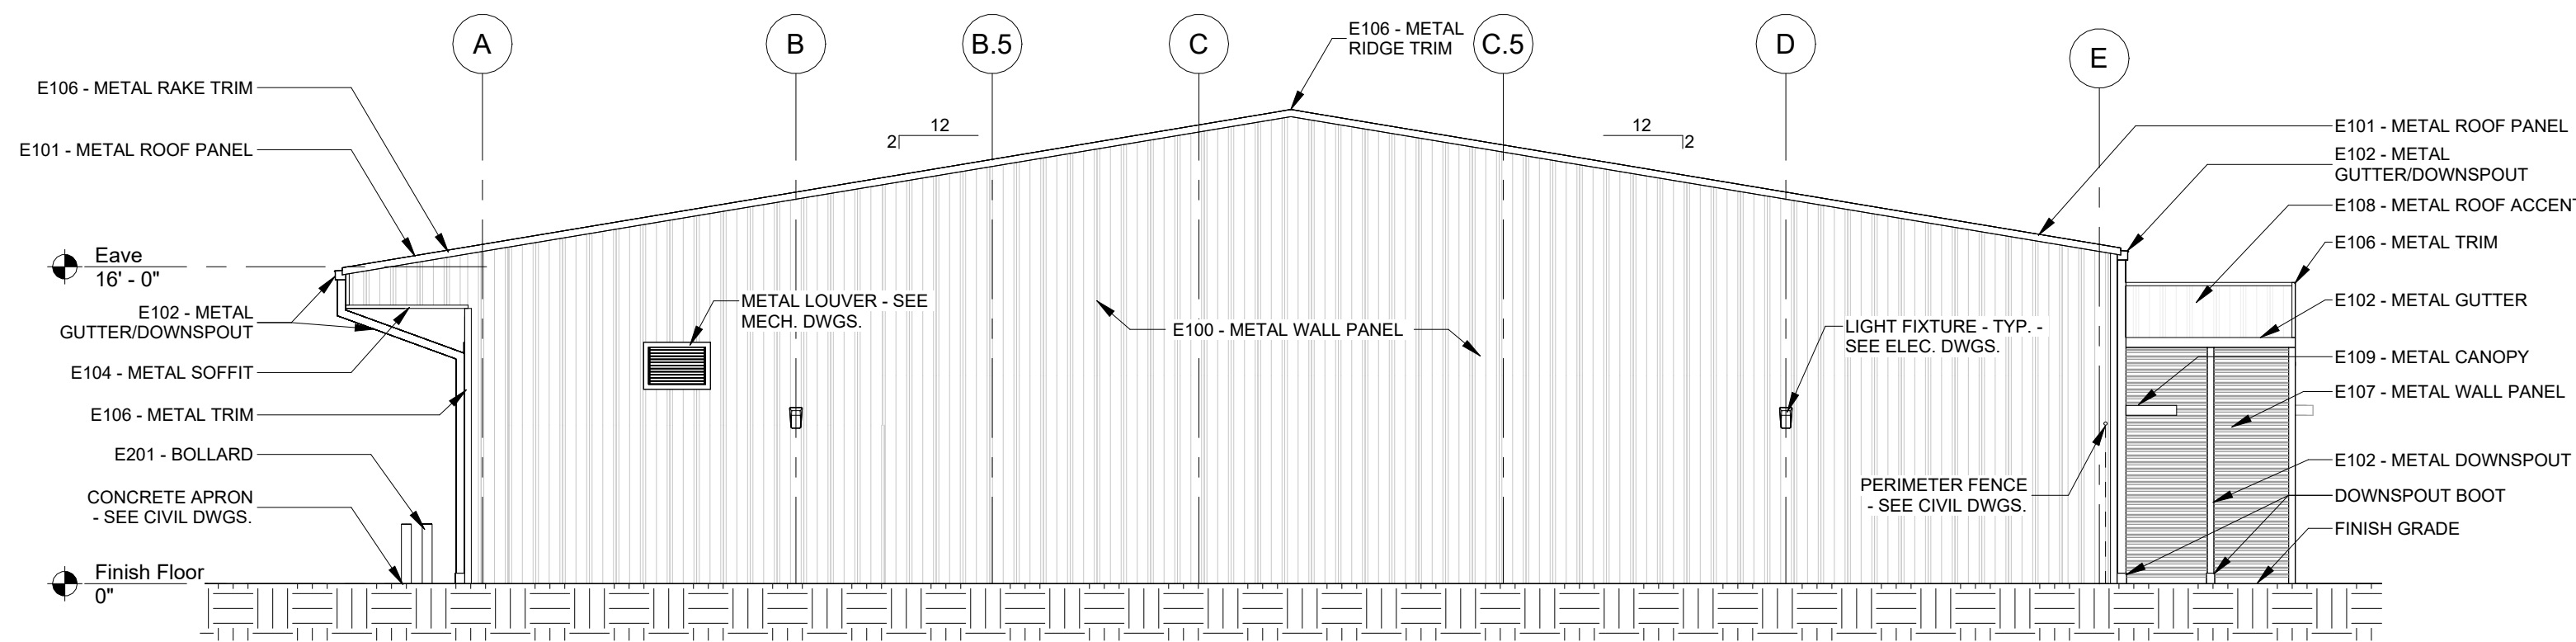

4 South Elevation
1/8" = 1'-0"

Exterior Finish Legend:

METAL FINISHES

- E100 - PRE-FINISHED METAL WALL PANEL - COLOR: TBD
- E101 - PRE-FINISHED METAL ROOF PANEL - COLOR: TBD
- E102 - PRE-FINISHED METAL GUTTER/DOWNSPOUT - COLOR: TBD
- E103 - PRE-FINISHED METAL COPING - COLOR: TBD
- E104 - PRE-FINISHED METAL SOFFIT - COLOR: TBD
- E105 - PRE-FINISHED OVERHEAD DOOR - SEE SPECS.
- E106 - PRE-FINISHED METAL TRIM - COLOR: TBD
- E107 - PRE-FINISHED METAL WALL PANEL - ACCENT COLOR: TBD
- E108 - PRE-FINISHED METAL ROOF PANEL - ACCENT COLOR: TBD
- E109 - PRE-FINISHED METAL CANTILEVER CANOPY - ACCENT COLOR: TBD

PAINTED FINISHES

- E200 - HM DOOR AND FRAME - PAINTED - COLOR: TBD
- E201 - METAL BOLLARD - PAINTED - COLOR: SAFETY YELLOW
- E202 - METAL GATE - POWDER COATED - COLOR: TBD
- E203 - CMU WALL - PAINTED - COLOR: TBD
- E204 - POWDER COATED ALUMINUM CANOPY - COLOR: TBD

METAL CANOPY NOTES

BASIS OF DESIGN: CUSTOM CANOPY SYSTEM W/ INTEGRAL RAIN SCUPPERS BY COASTAL CANVAS PRODUCTS OR APPROVED EQUAL - SUBJECT TO REQUIREMENTS.

ALL EXTRUDED ALUMINUM (T6-6063) CONSTRUCTION
FASCIA MATERIAL THICKNESS: .125 - .150
DECKING THICKNESS: .075

SIZE:
3FT DEEP X 5FT WIDE W/ 4X8 FASCIA

COLOR:
TO BE SELECTED FROM MANUFACTURERS' FULL STANDARD RANGE OF POWER COATED FINISHES

APPLY RUBBER SPACERS, WASHERS, OR APPLY A BARRIER COATING FOR ADDITIONAL PROTECTION BETWEEN THE METAL BUILDING AND CANOPY. USE MANUFACTURERS' RECOMMENDED PRODUCTS.

FLAGPOLE AND FLAG NOTES AND SPECS:

BASIS OF DESIGN FLAGPOLE: LIBERTY SIGNATURE SERIES 25FT EXTERNAL HALYARD COMMERCIAL FLAGPOLE - BY LIBERTY FLAGPOLES, INC. OR APPROVED EQUAL - SUBJECT TO REQUIREMENTS.

HEAVY-DUTY ALUMINUM SHAFT FLAGPOLE DESIGNED FOR 178MPH WIND RATING (W/O FLAG) AND CONSTRUCTED IN A SINGLE POLE SECTION.

5 INCH BUTT DIAMETER
3 INCH TOP DIAMETER
156" WALL THICKNESS
2'-6" SET DEPTH

SIZE:
3FT DEEP X 5FT WIDE W/ 4X8 FASCIA

COLOR:
ANODIZED CLEAR FINISH

INSTALL FLAGPOLE PER MANUFACTURERS' RECOMMENDATIONS.

BASIS OF DESIGN FLAG: 5' X 8' AMERICAN FLAG MANUFACTURED IN THE UNITED STATES - BY ALLEGIANCE FLAG SUPPLY, INC. OR APPROVED EQUAL - SUBJECT TO REQUIREMENTS.

HAND STITCHED FLAG W/ EMBROIDERED STAR FIELDS.
NYLON FABRIC W/ REINFORCED STITCHING.

SEAL:

PROJECT TITLE:

**UU&PI - LBR Relocation Administration
& Workshop Building For
City of Tallahassee**

1900 Rankin Avenue, Tallahassee, FL 32310

JOB NO.: 21.130

DESIGNED: DC

DRAWN: JR

CHECKED: BD/DC

THIS DRAWING AND ANY REPRODUCTIONS
ARE THE PROPERTY AND COPYRIGHT
OF BKI, INC. AND MAY NOT BE
REPRODUCED, PUBLISHED, OR USED IN ANY
MANNER WITHOUT WRITTEN
PERMISSION OF THE ARCHITECT

REVISIONS:

NO.	DATE	DESCRIPTION
1	11/21/25	Addendum 1
2	12/17/25	Addendum 2

DRAWING PHASE:

**100% Construction
Documents**

DRAWING TITLE:




Exterior Elevations


SHEET NO.:

A2.0


DATE:

October 3, 2025

   


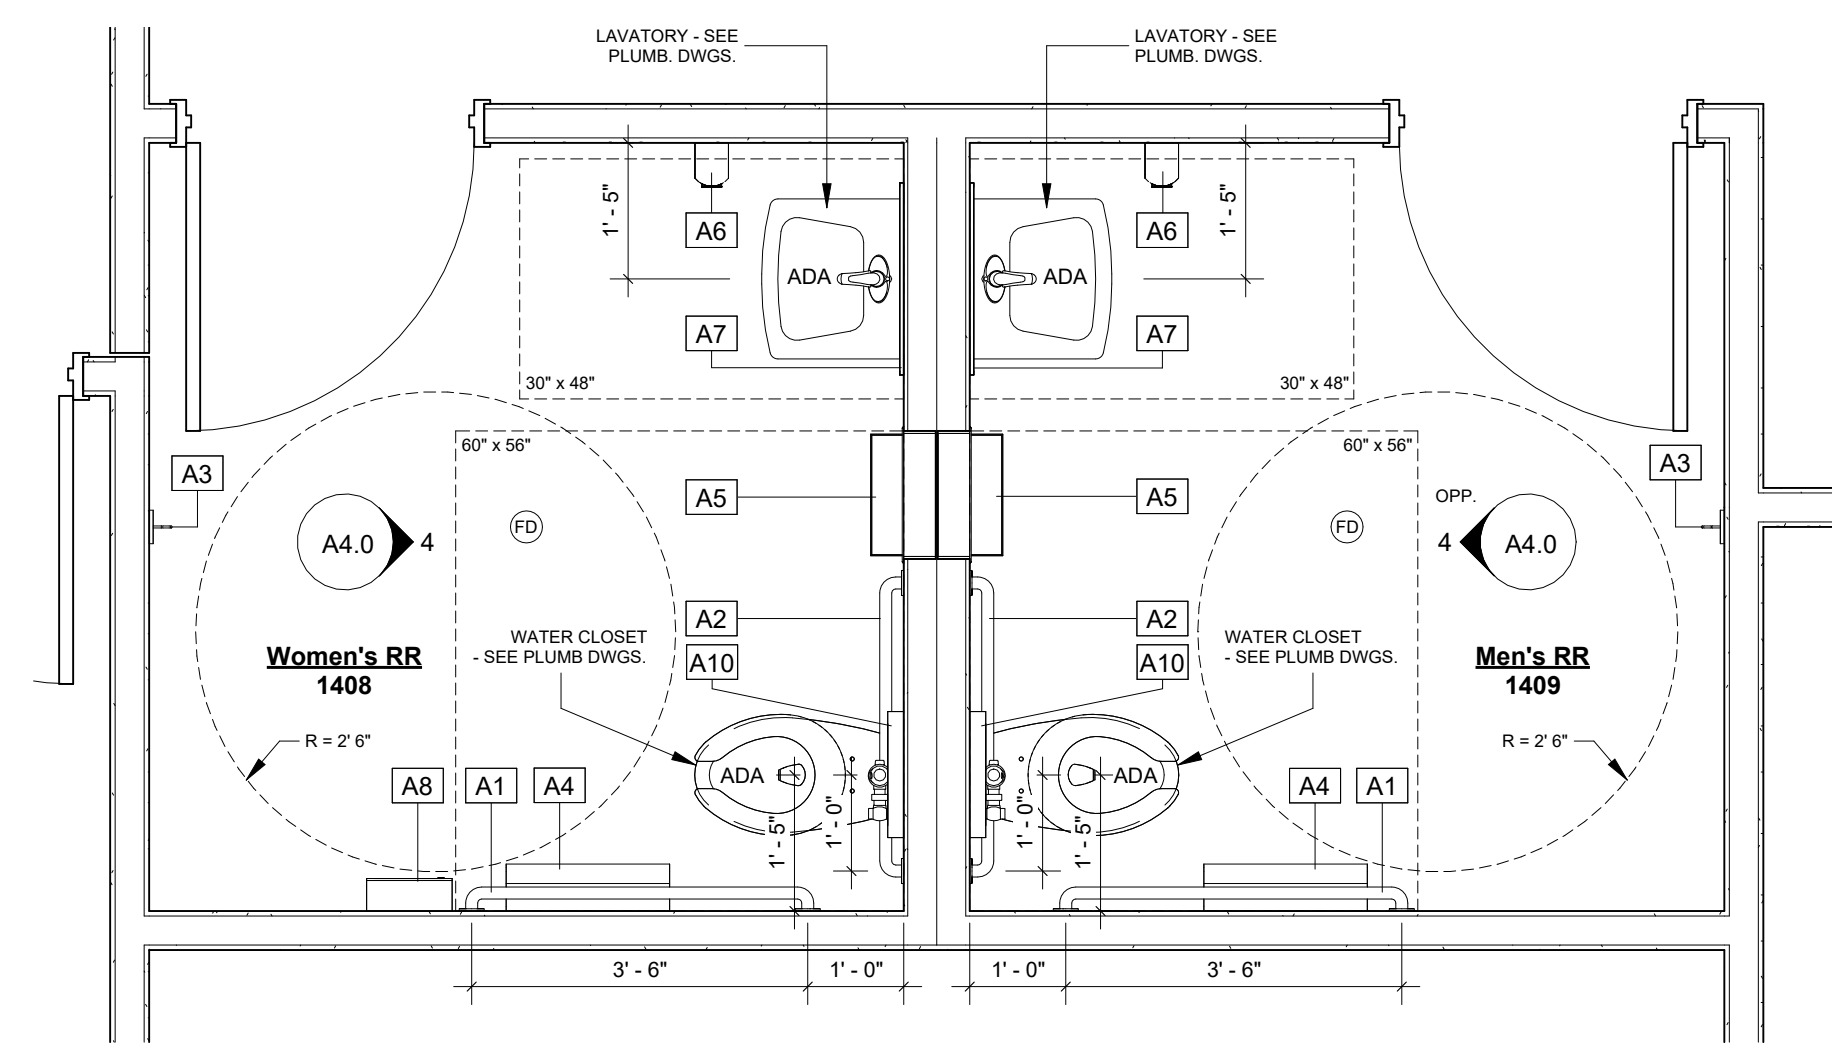


1 Enlarged Plan - ADA Restrooms
1/2" = 1'-0"

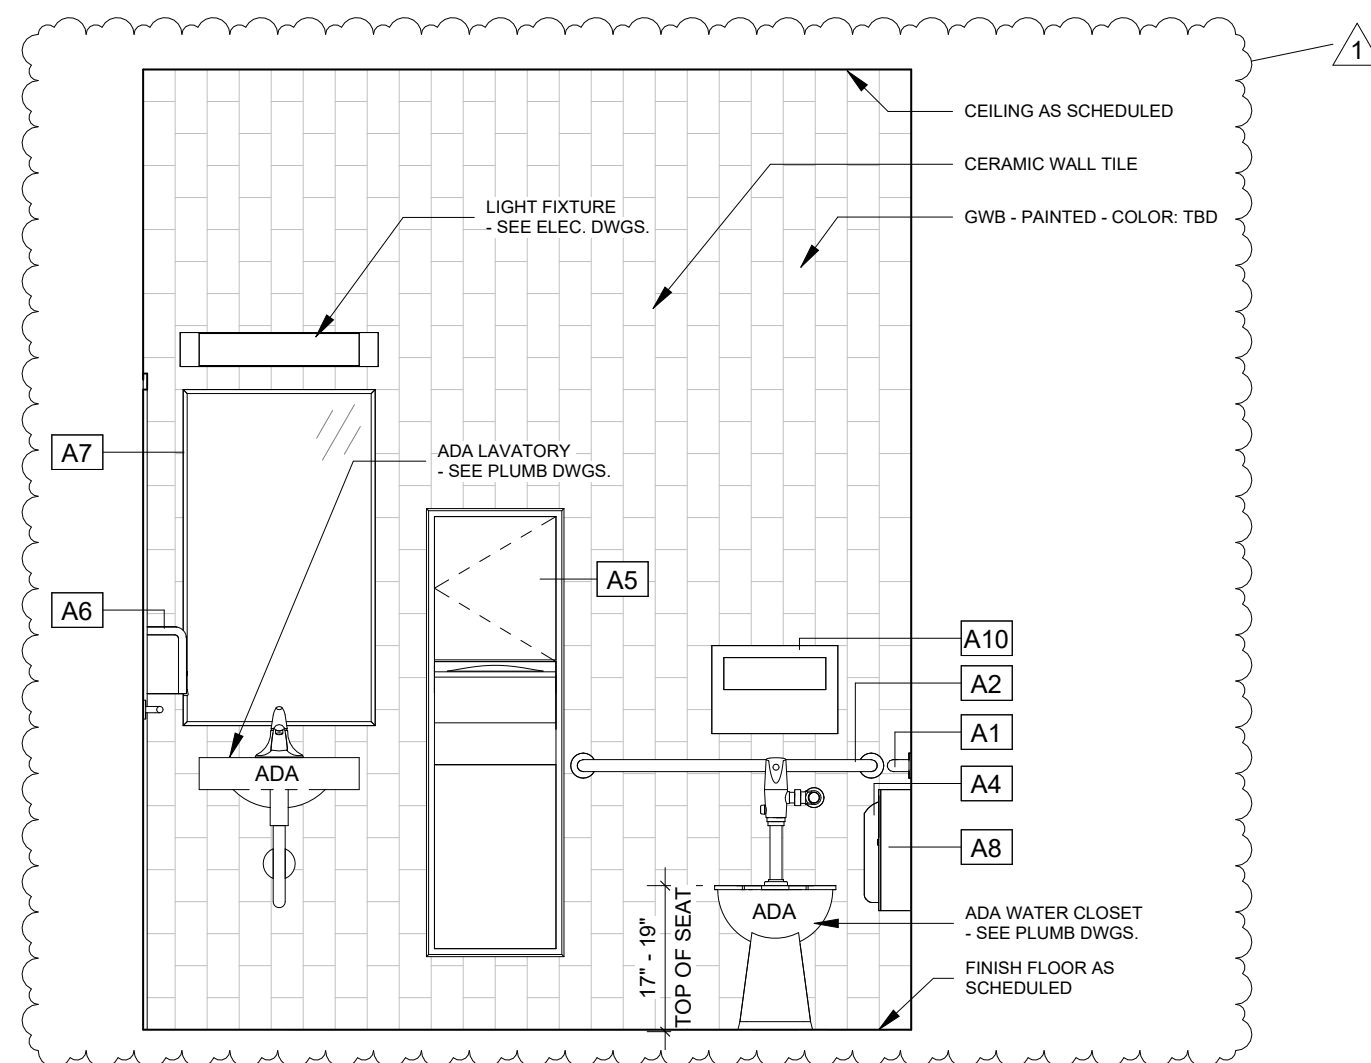


4 Interior Elevation - ADA Restrooms
1/2" = 1'-0"

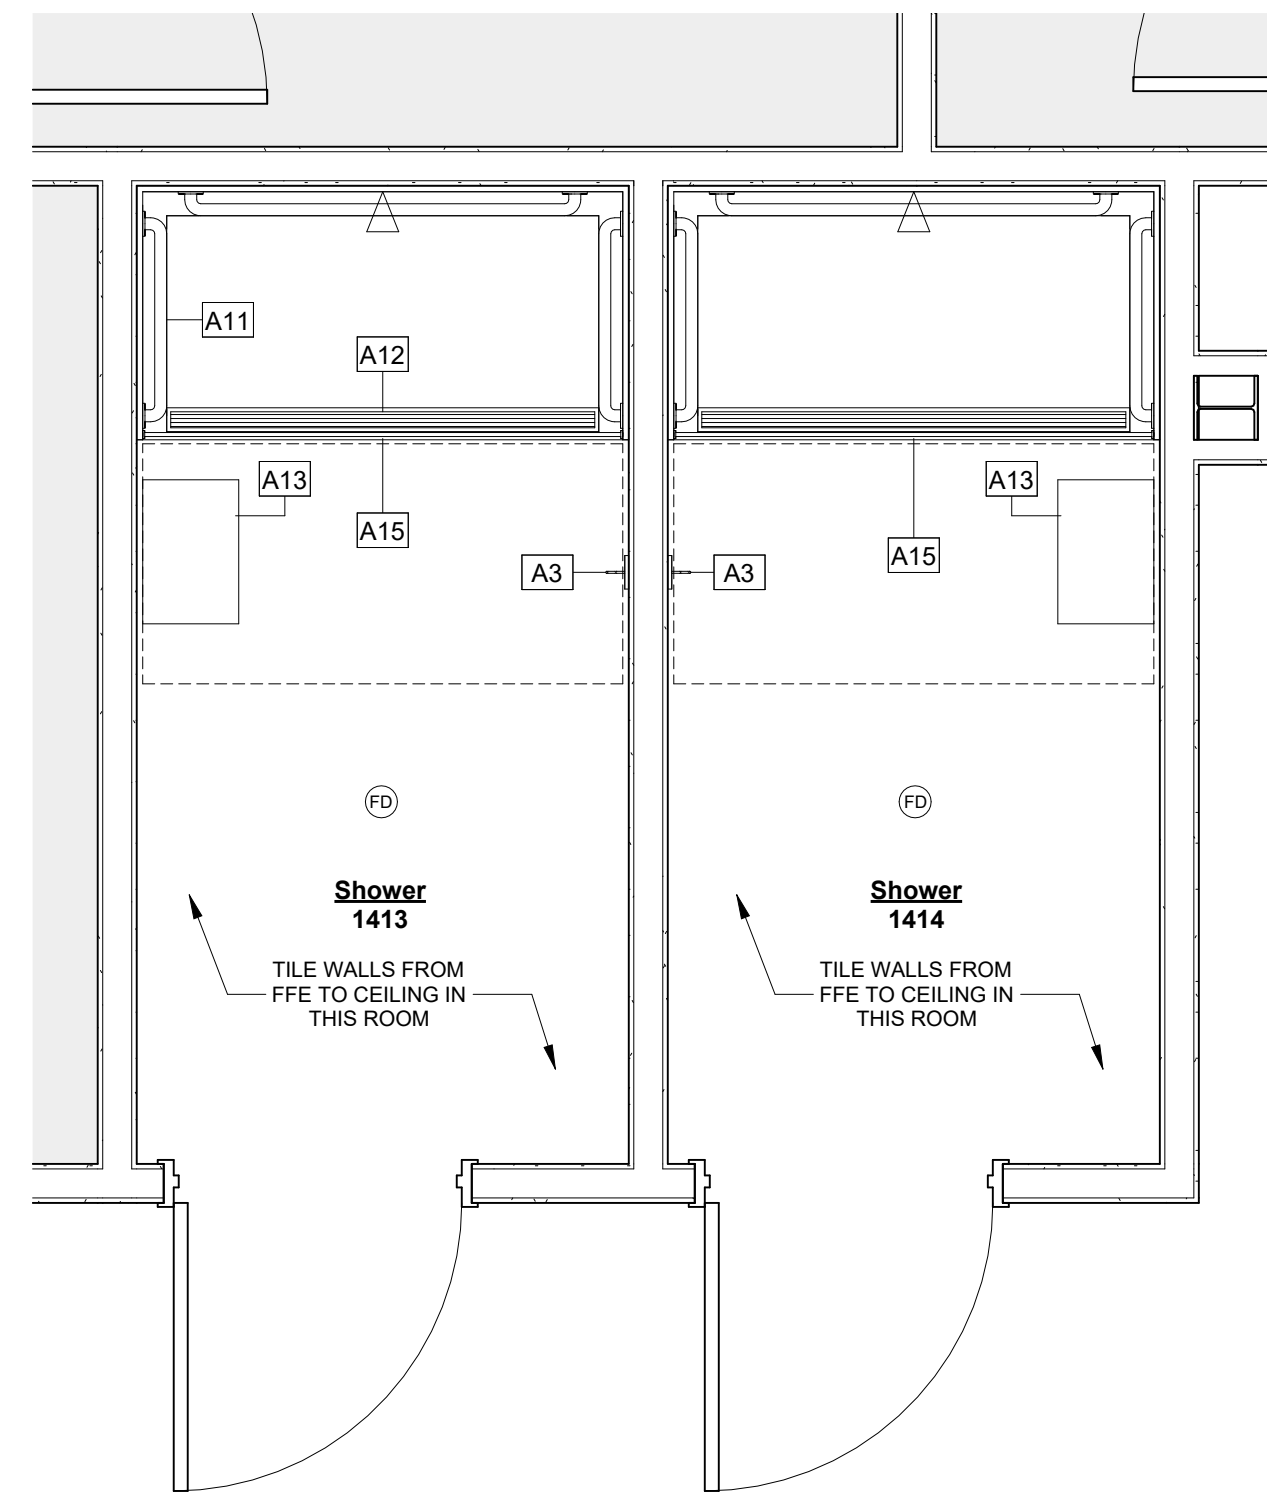


2 Enlarged Plan - Showers
1/2" = 1'-0"

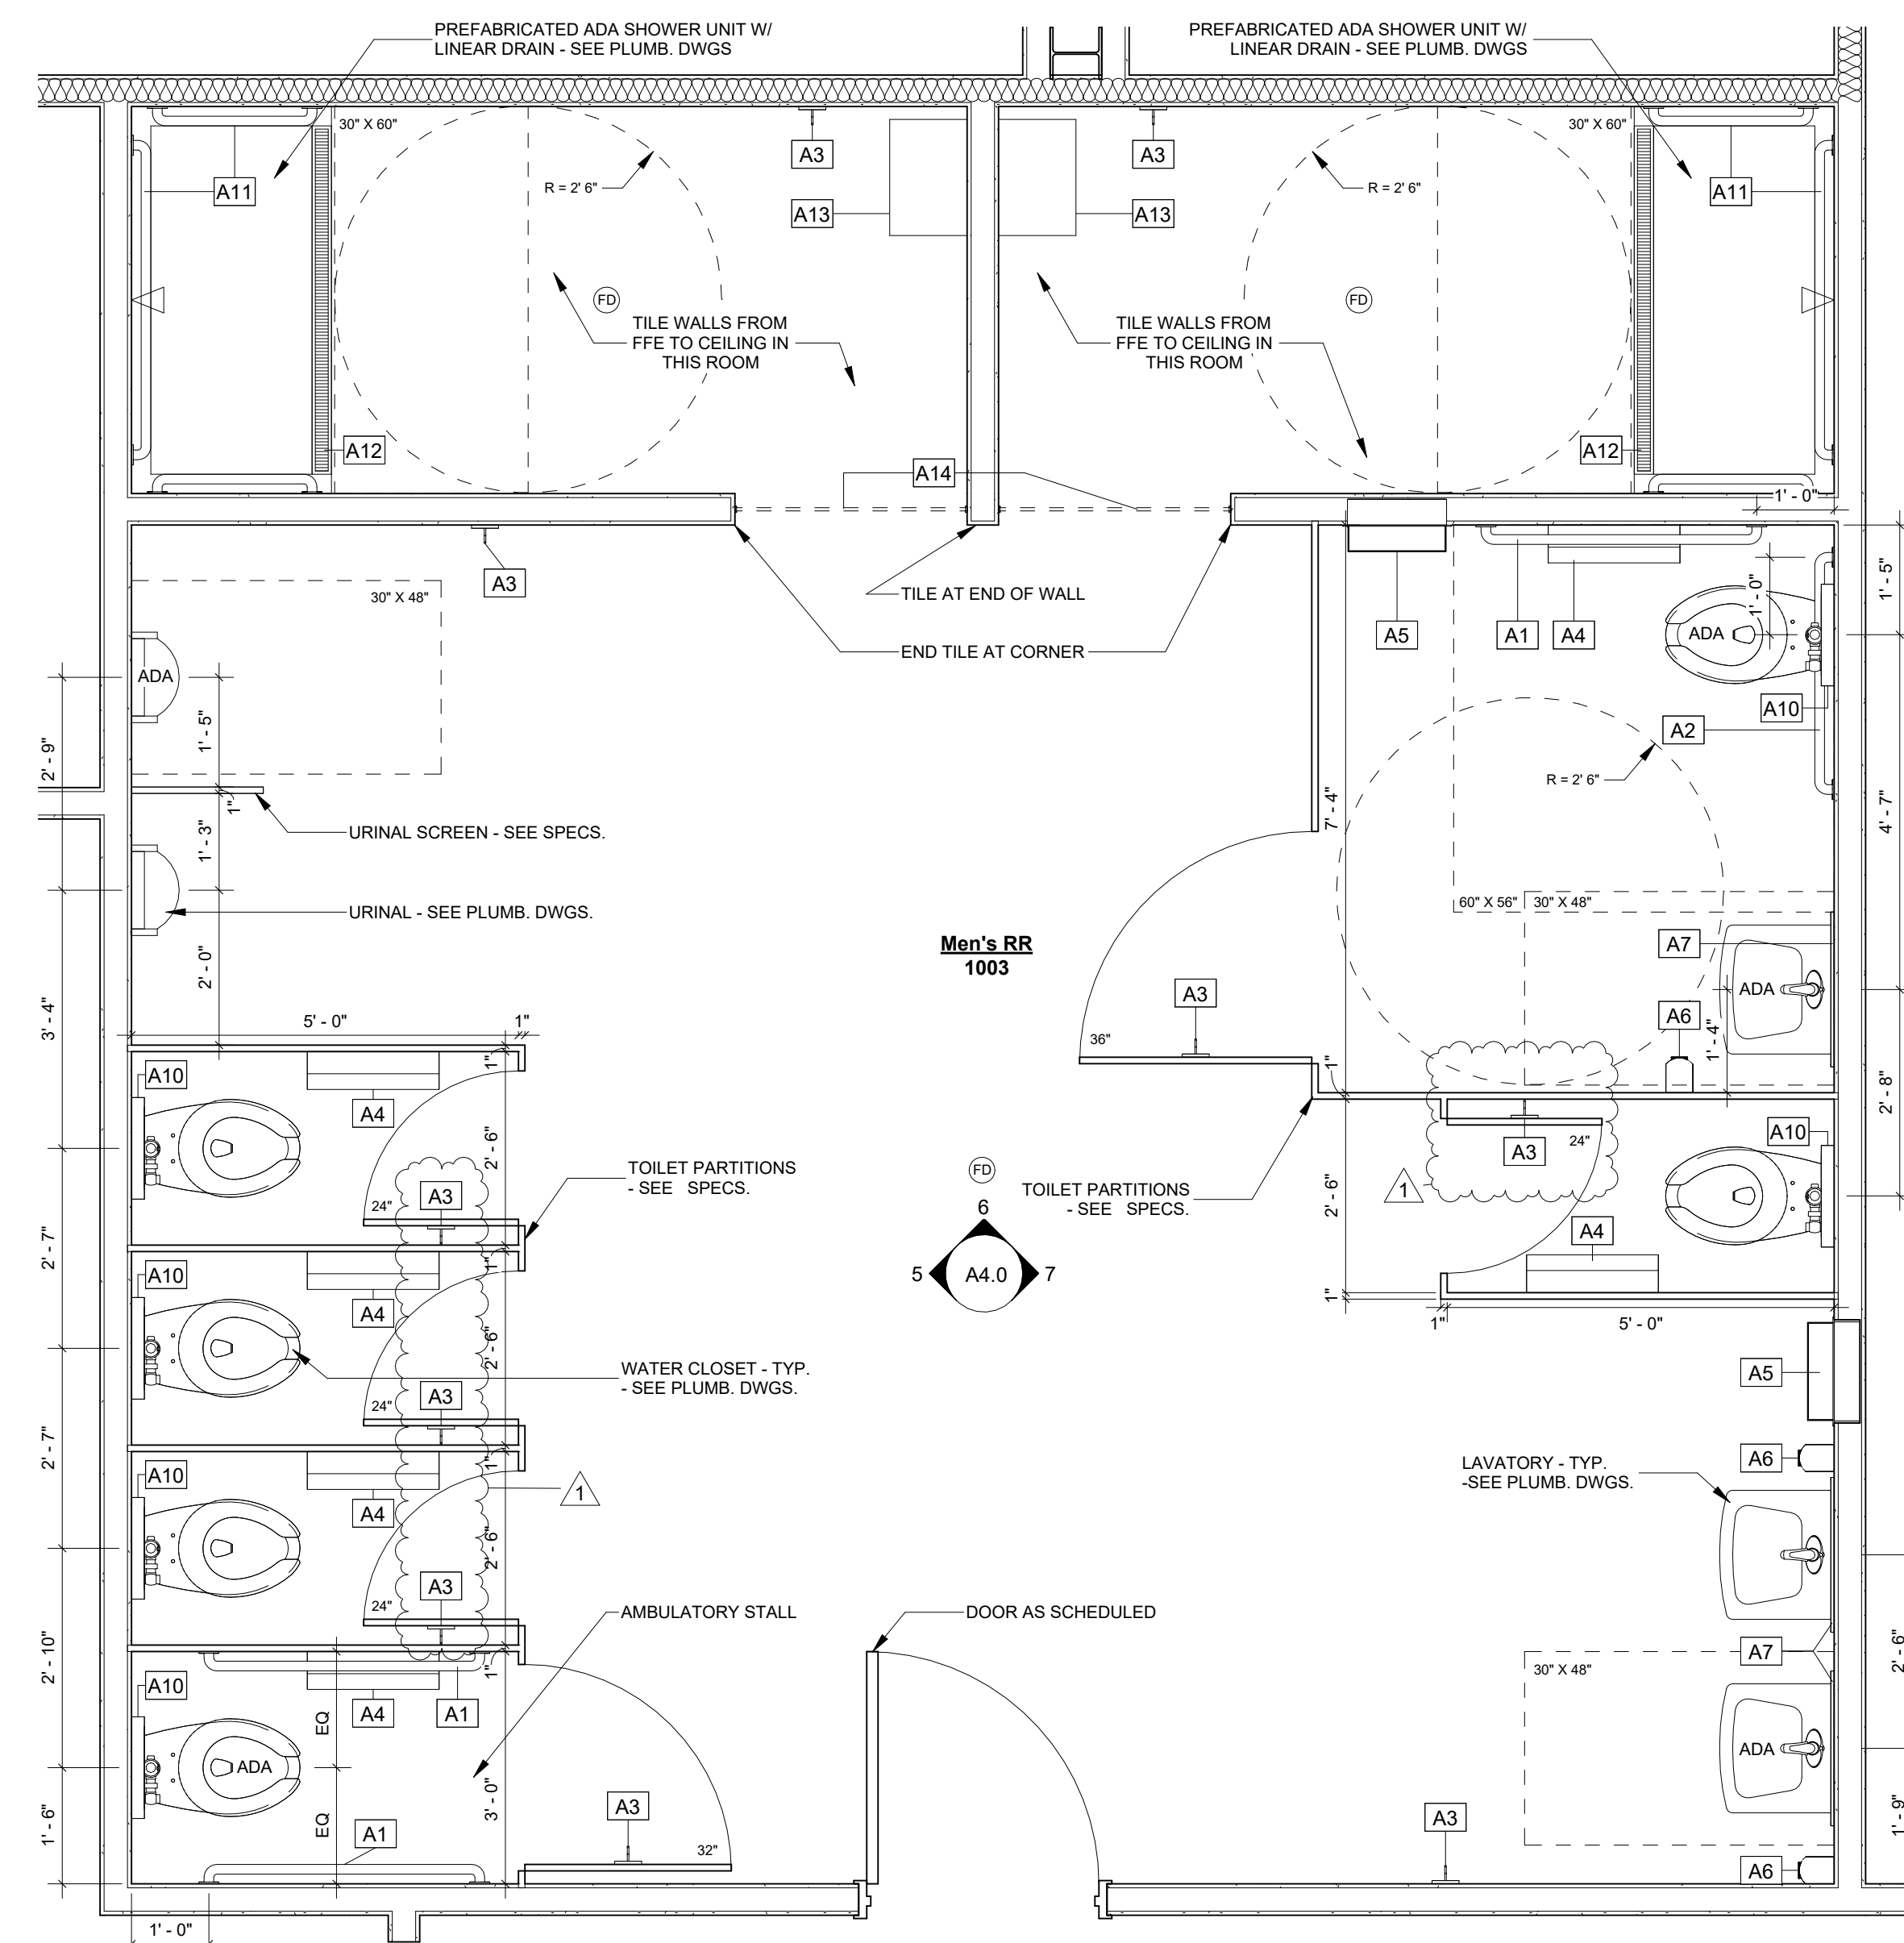

3 Enlarged Plan - Mens Restroom
1/2" = 1'-0"

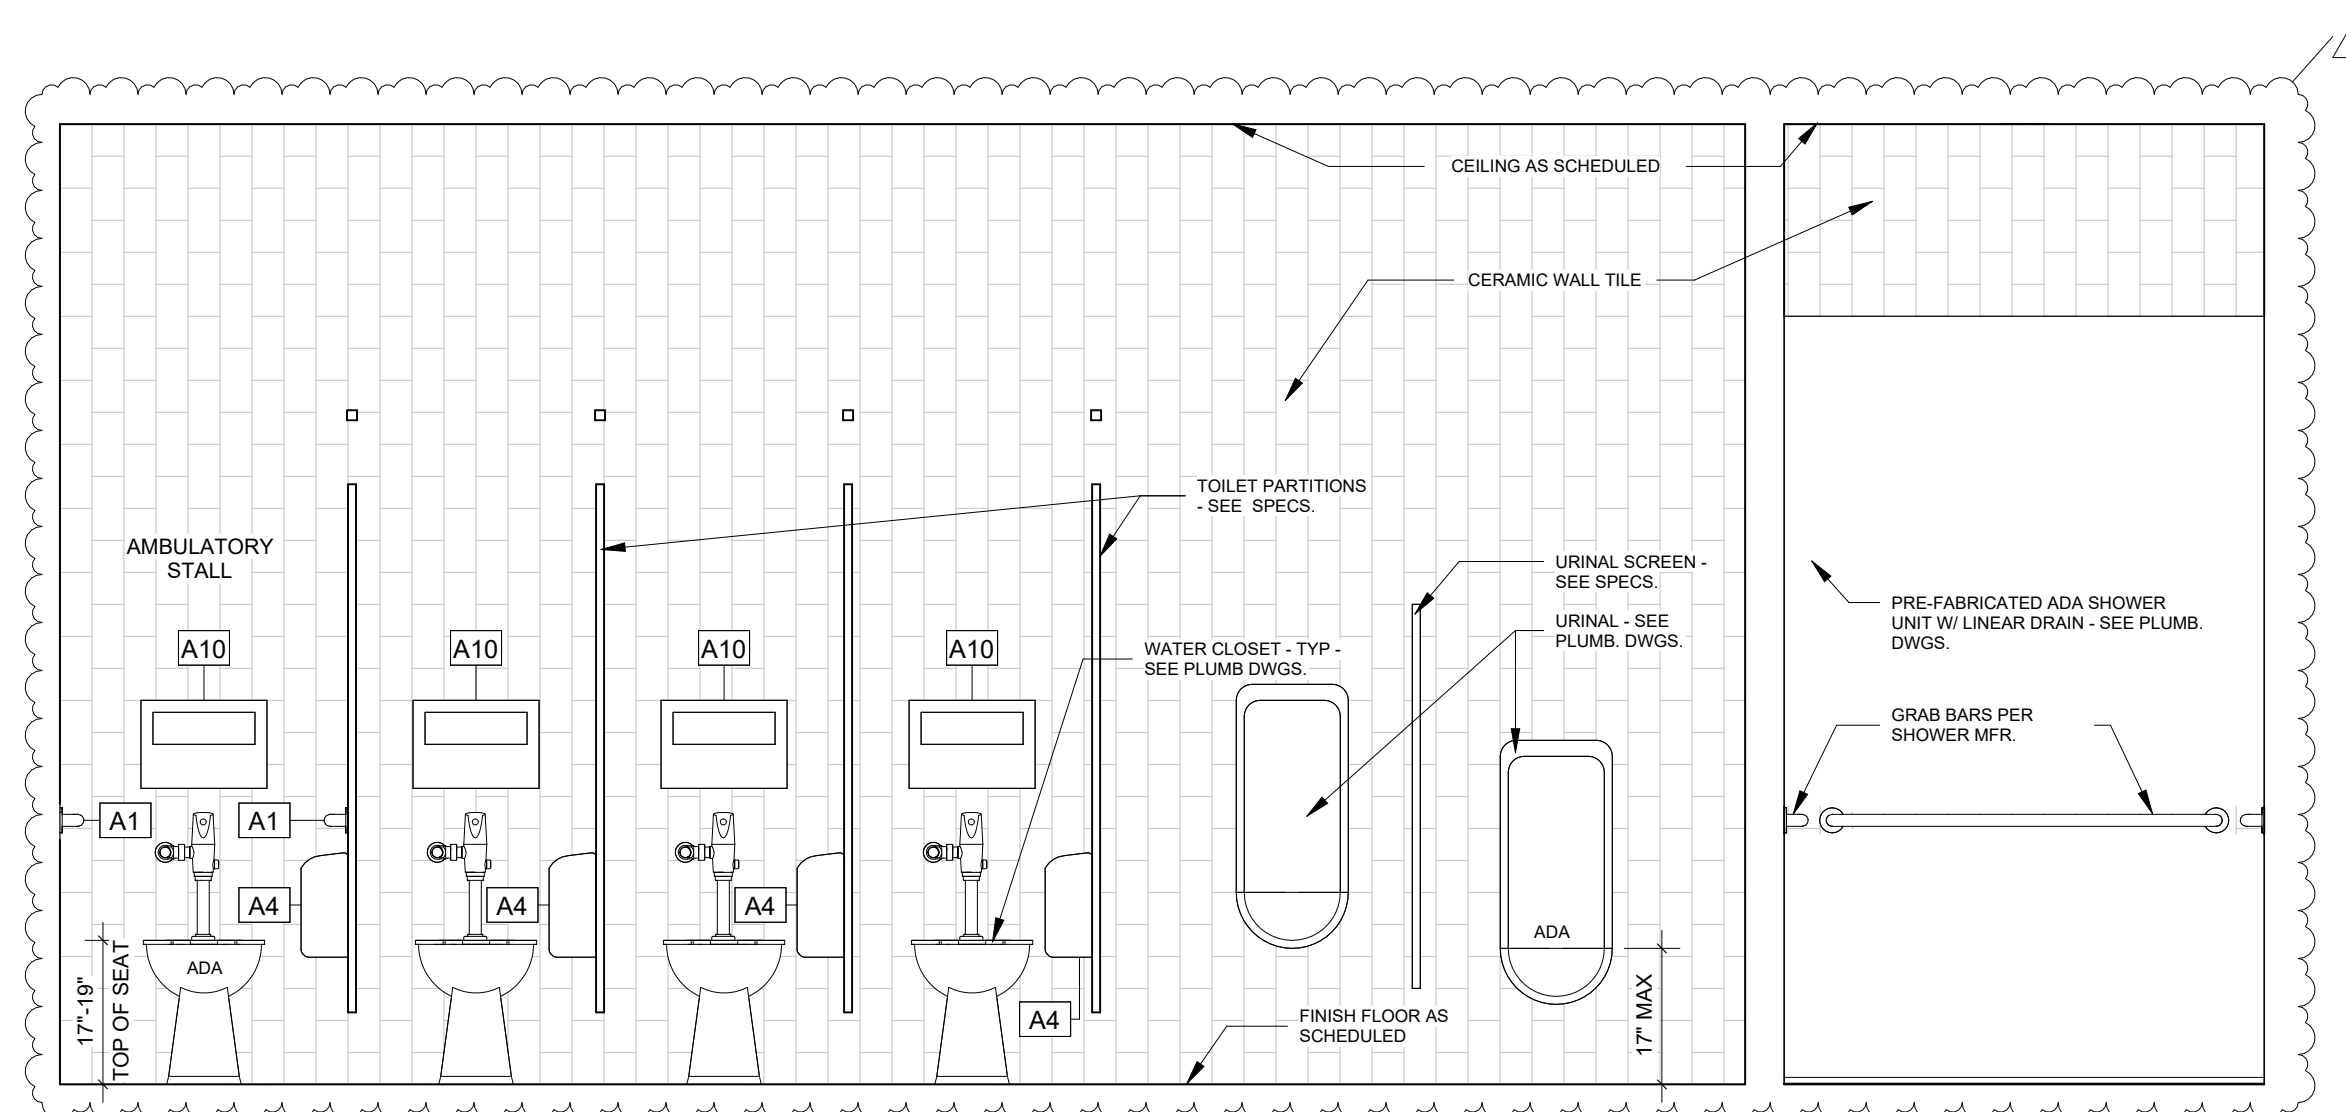


5 Interior Elevation - Mens Restroom 1
1/2" = 1'-0"

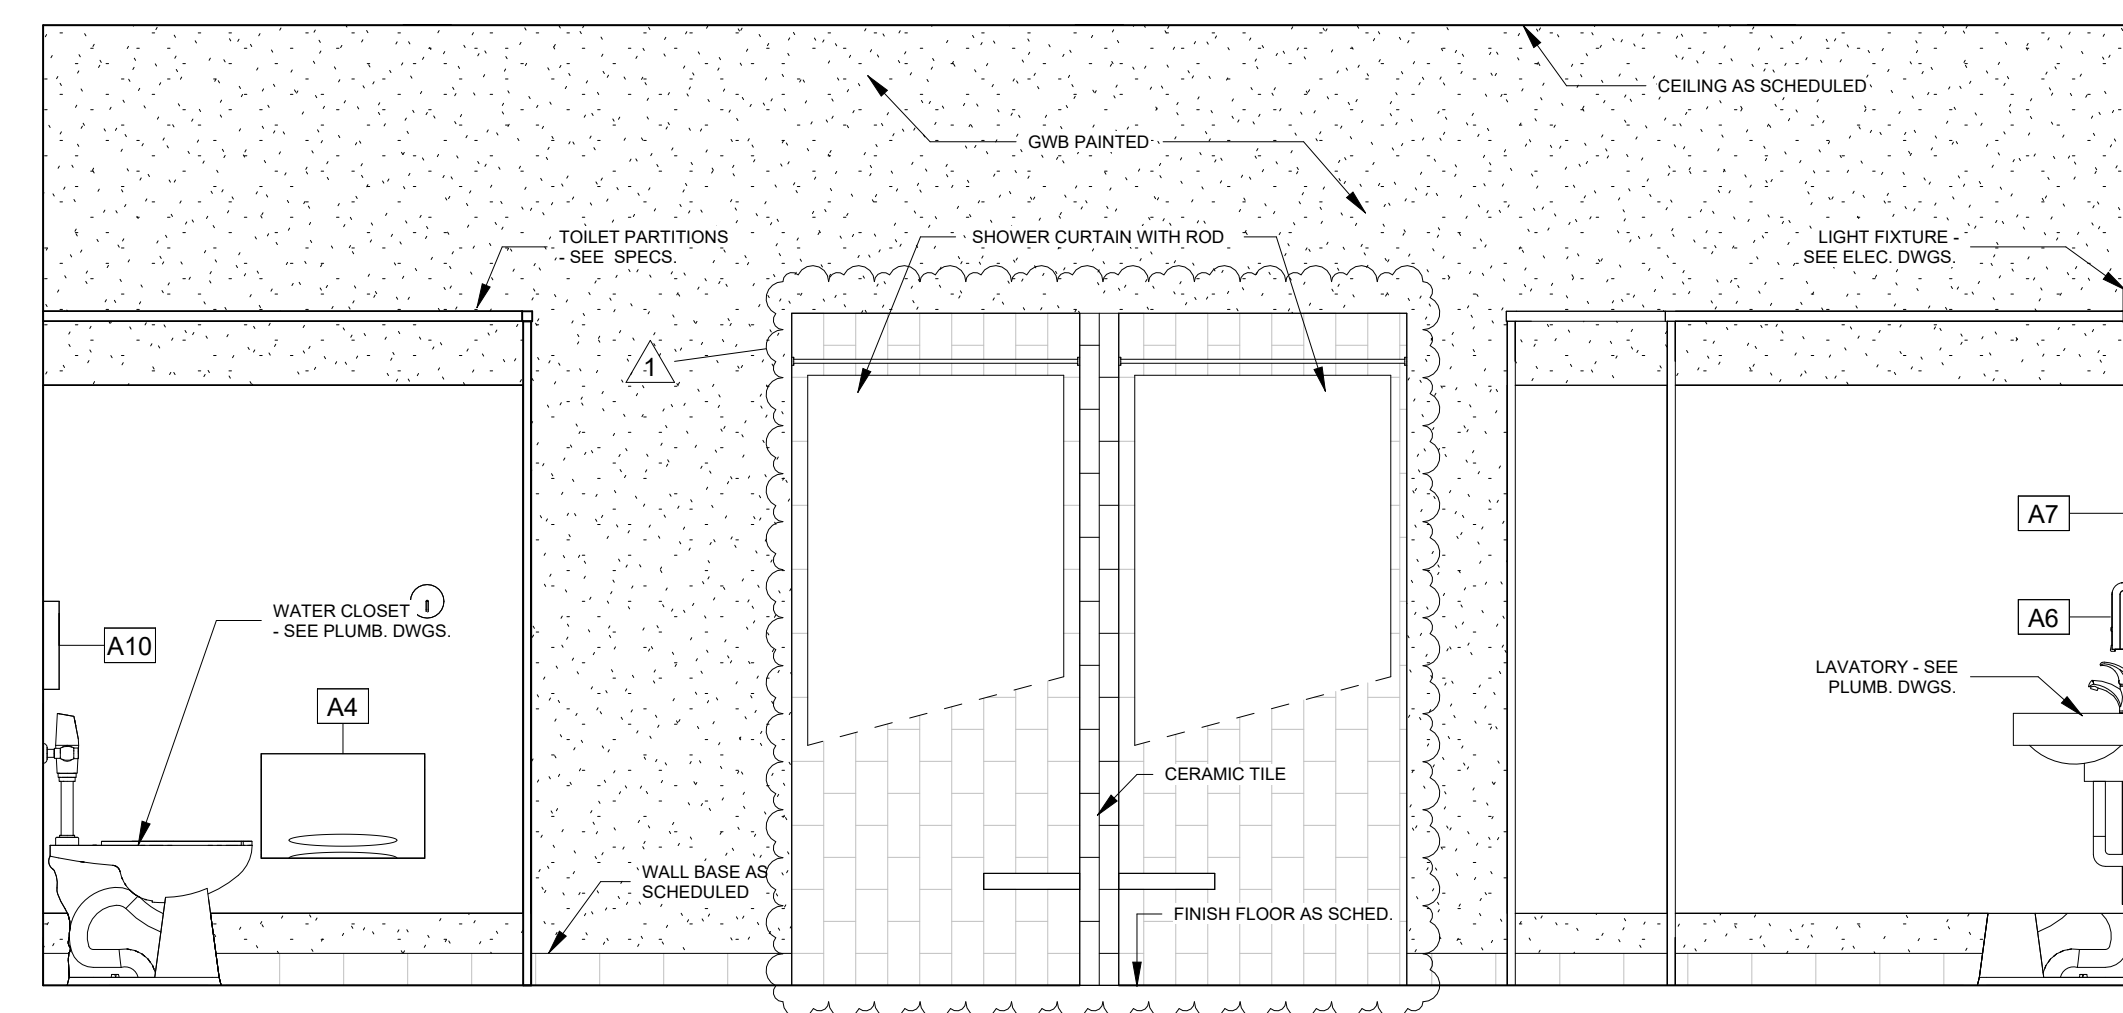


6 Interior Elevation - Mens Restroom 2
1/2" = 1'-0"

Accessory Schedule:

- A1- 42" GRAB BAR - 1 1/4" DIA. - BOBRICK B-5006X42
- A2- 36" GRAB BAR - 1 1/4" DIA. - BOBRICK B-5006X36
- A3- CLOTHES HOOK - BOBRICK B-211
- A4- TOILET TISSUE DISPENSER - KIMBERLY CLARK - MODEL #09551
- A5- COMBO PAPER TOWEL WASTE RECEPTACLE - BOBRICK B-3944
- A6- SOAP DISPENSER - BY OTHERS
- A7- 24"x42" MIRROR - BOBRICK B-165 2442
- A8- SANITARY NAPKIN RECEPTACLE - BOBRICK B-254
- A9- ADA HI-LO WATER COOLER
- A10- TOILET SEAT COVER DISPENSER - BOBRICK - B-221
- A11- ADA SHOWER GRAB BARS PER SHOWER MFR. - SEE PLUMB DWGS.
- A12- 72" SHOWER CURTAIN ROD - BOBRICK - B-207X72 - W/ SHOWER CURTAIN B-204-3
- A13- 24" x 16" FOLDING SEAT W/ LEGS - GRAB BAR SPECIALISTS - MODEL #62-1K26WLEG - TEAK SEAT FINISH
- A14- 36" SHOWER CURTAIN ROD - BOBRICK - B-207X36 - W/ SHOWER CURTAIN B-204-2
- A15- PRE-MOLDED ADA SHOWER UNIT W/ GRAB BARS - SEE PLUMB DWGS. FOR MODEL INFORMATION. TOP OF GRAB BARS MOUNTED AT 35.5" AFF AND COMPLY WITH 2023 FBC-ACCESSIBILITY 604.5

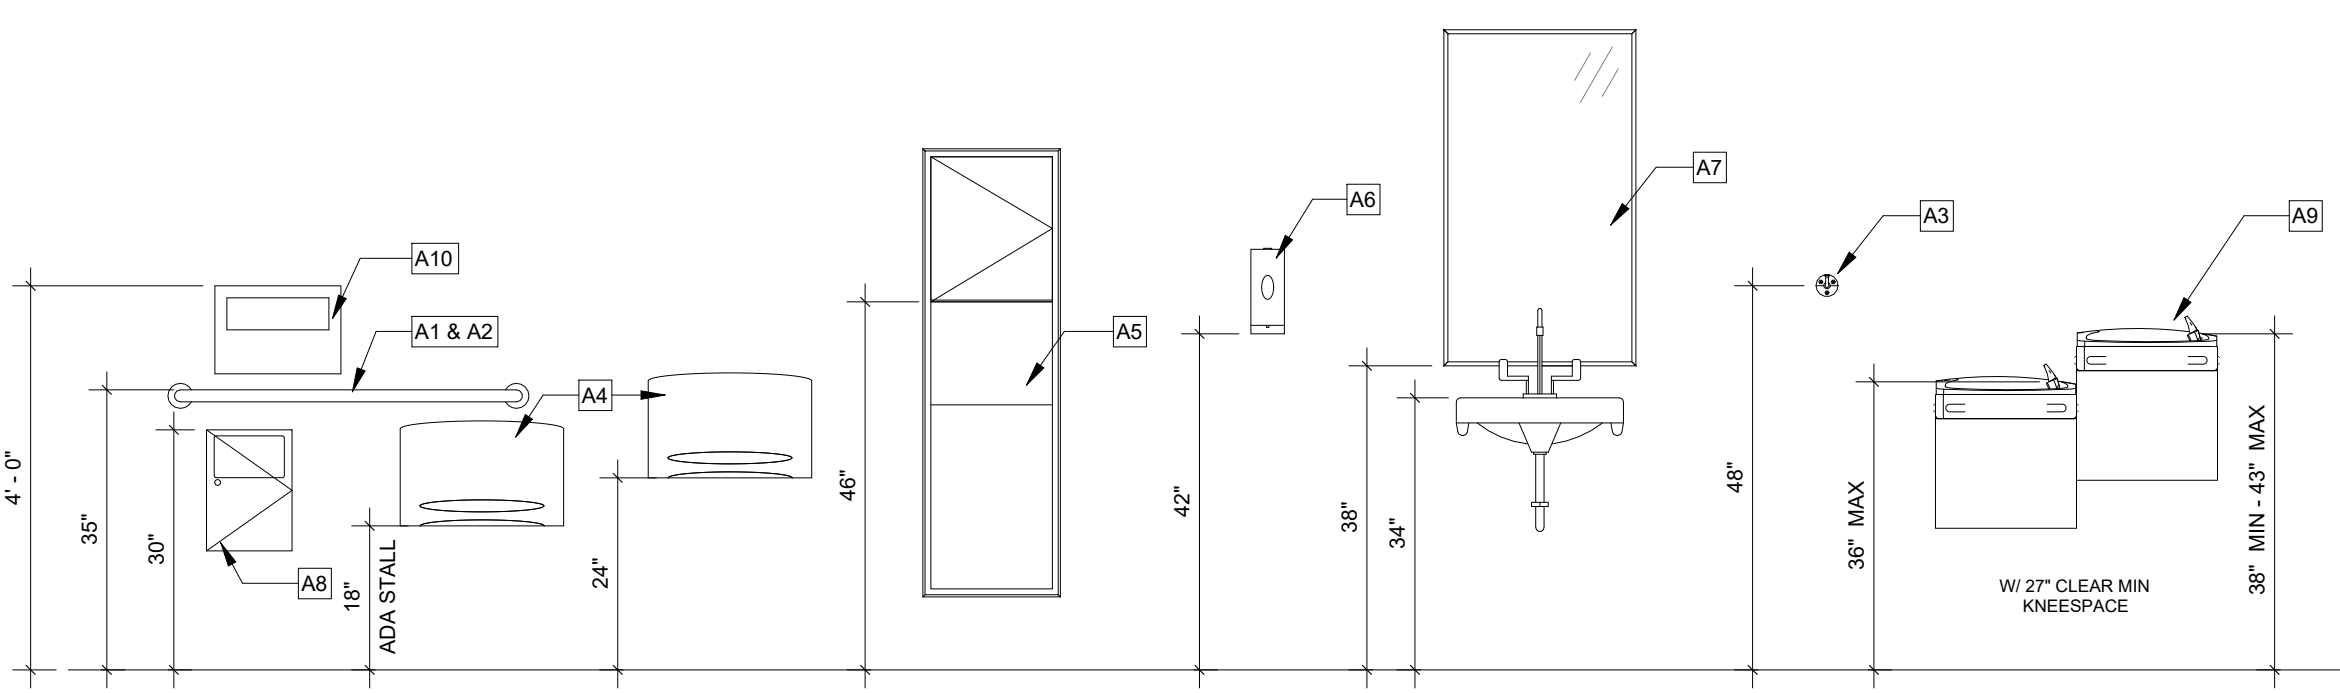

Accessory Mounting Height
1/2" = 1'-0"

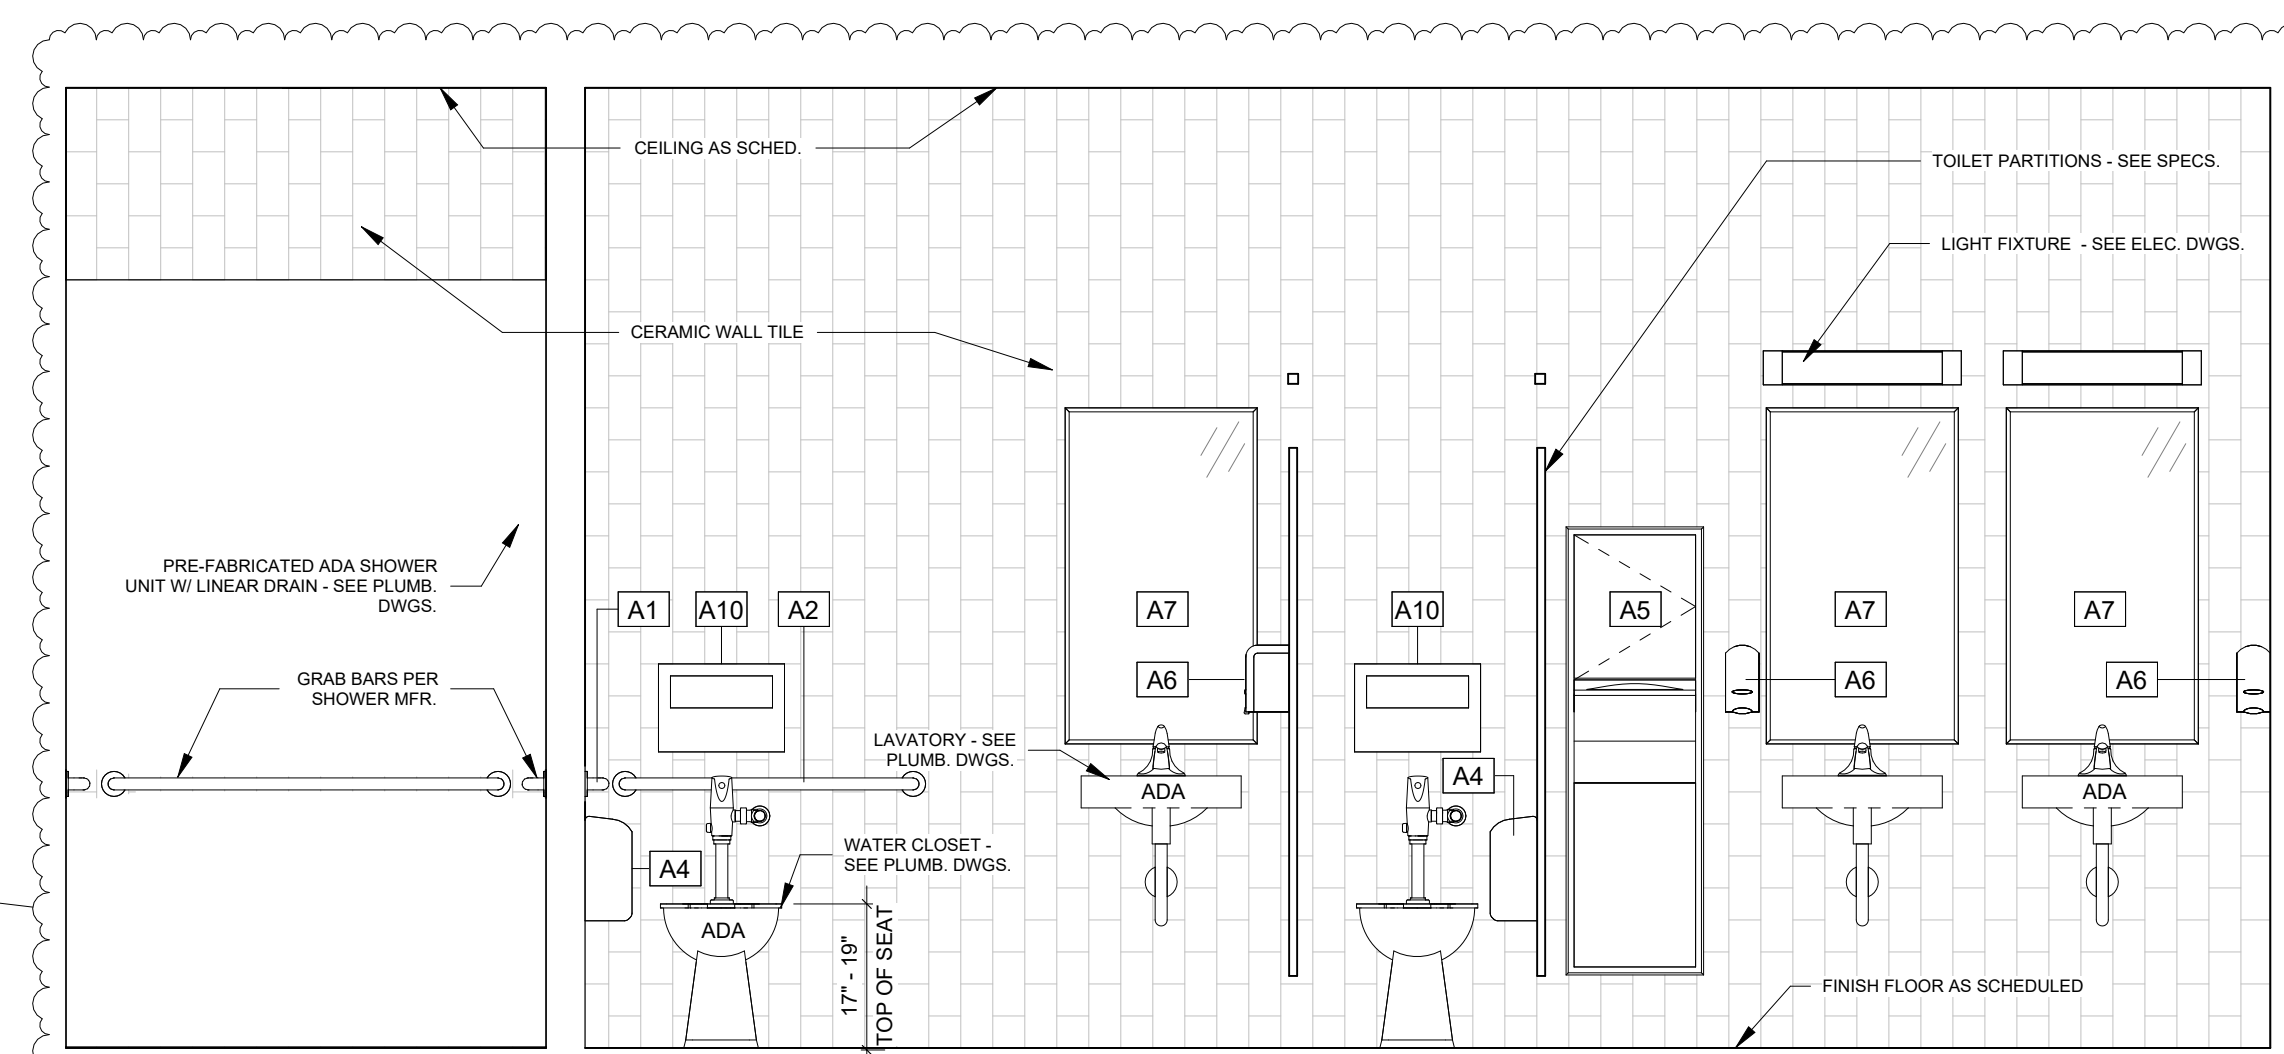

7 Interior Elevation - Mens Restroom 3
1/2" = 1'-0"

SEAL:

PROJECT TITLE:

**UU&PI - LBR Relocation Administration
& Workshop Building For
City of Tallahassee**

1900 Rankin Avenue, Tallahassee, FL 32310

JOB NO.: 21.130

DESIGNED: DC

DRAWN: JR

CHECKED: BD/DC

THIS DRAWING AND ANY REPRODUCTIONS
ARE THE PROPERTY AND COPYRIGHT
OF BKI, INC. AND MAY NOT BE
REPRODUCED, PUBLISHED, OR USED IN ANY
MANNER WITHOUT WRITTEN
PERMISSION OF THE ARCHITECT

REVISIONS:

1	11/21/25	Addendum 1
2	11/21/25	Addendum 2


DRAWING PHASE:
**100% Construction
Documents**

DRAWING TITLE:
**Enlarged Restroom
Plans, Elevations &
Accessories**

SHEET NO.:

A4.0

DATE:
October 3, 2025

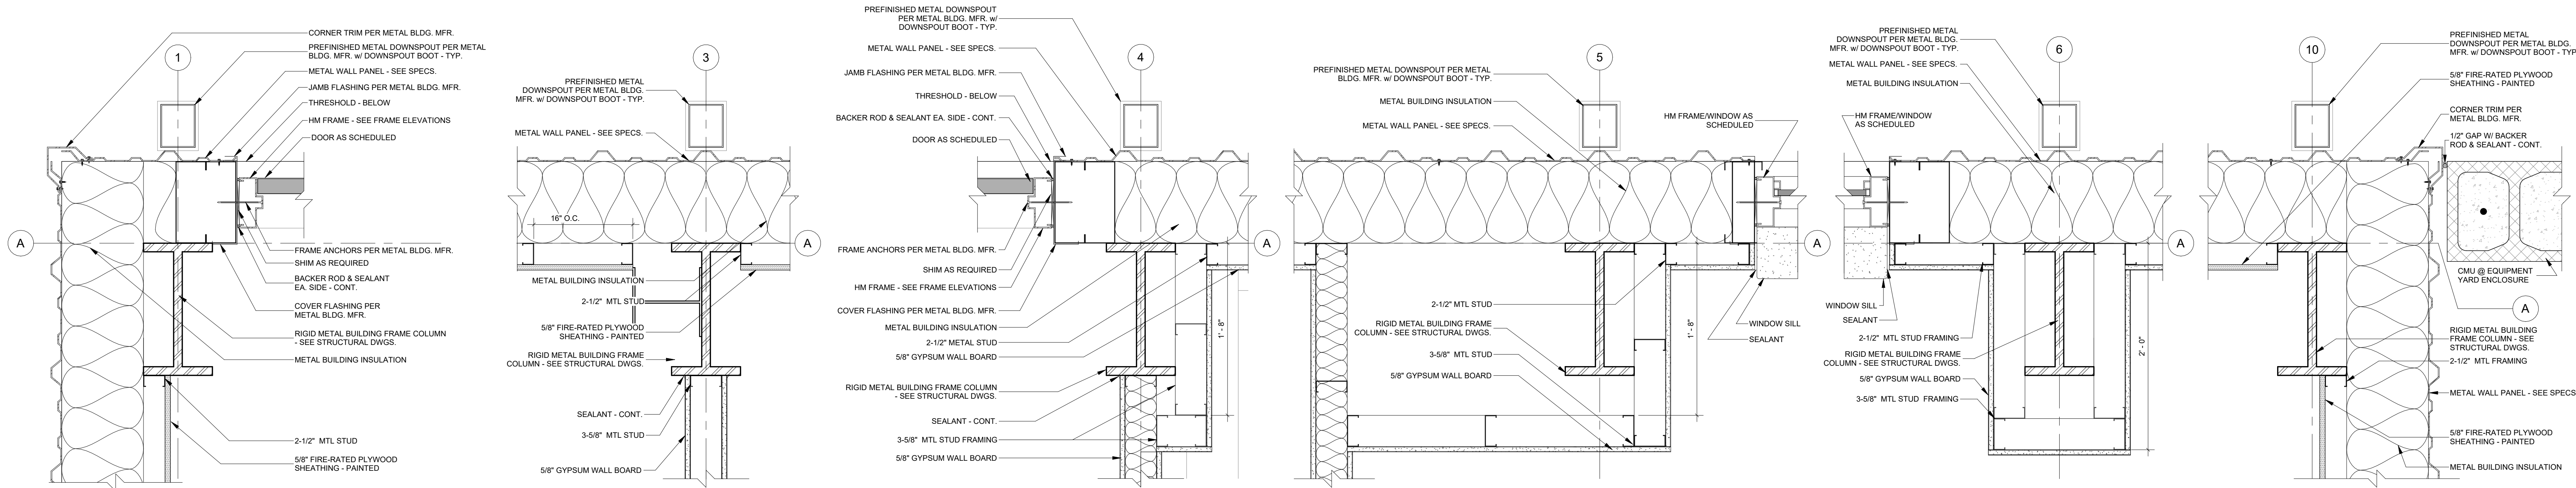

1 Enlarged Column Detail A1
1 1/2" = 1'-0"


2 Enlarged Column Detail A3
1 1/2" = 1'-0"

3 Enlarged Column Detail A4
1 1/2" = 1'-0"


4 Enlarged Column Detail A5
1 1/2" = 1'-0"

5 Enlarged Column Detail A6
1 1/2" = 1'-0"


6 Enlarged Column Detail A10
1 1/2" = 1'-0"

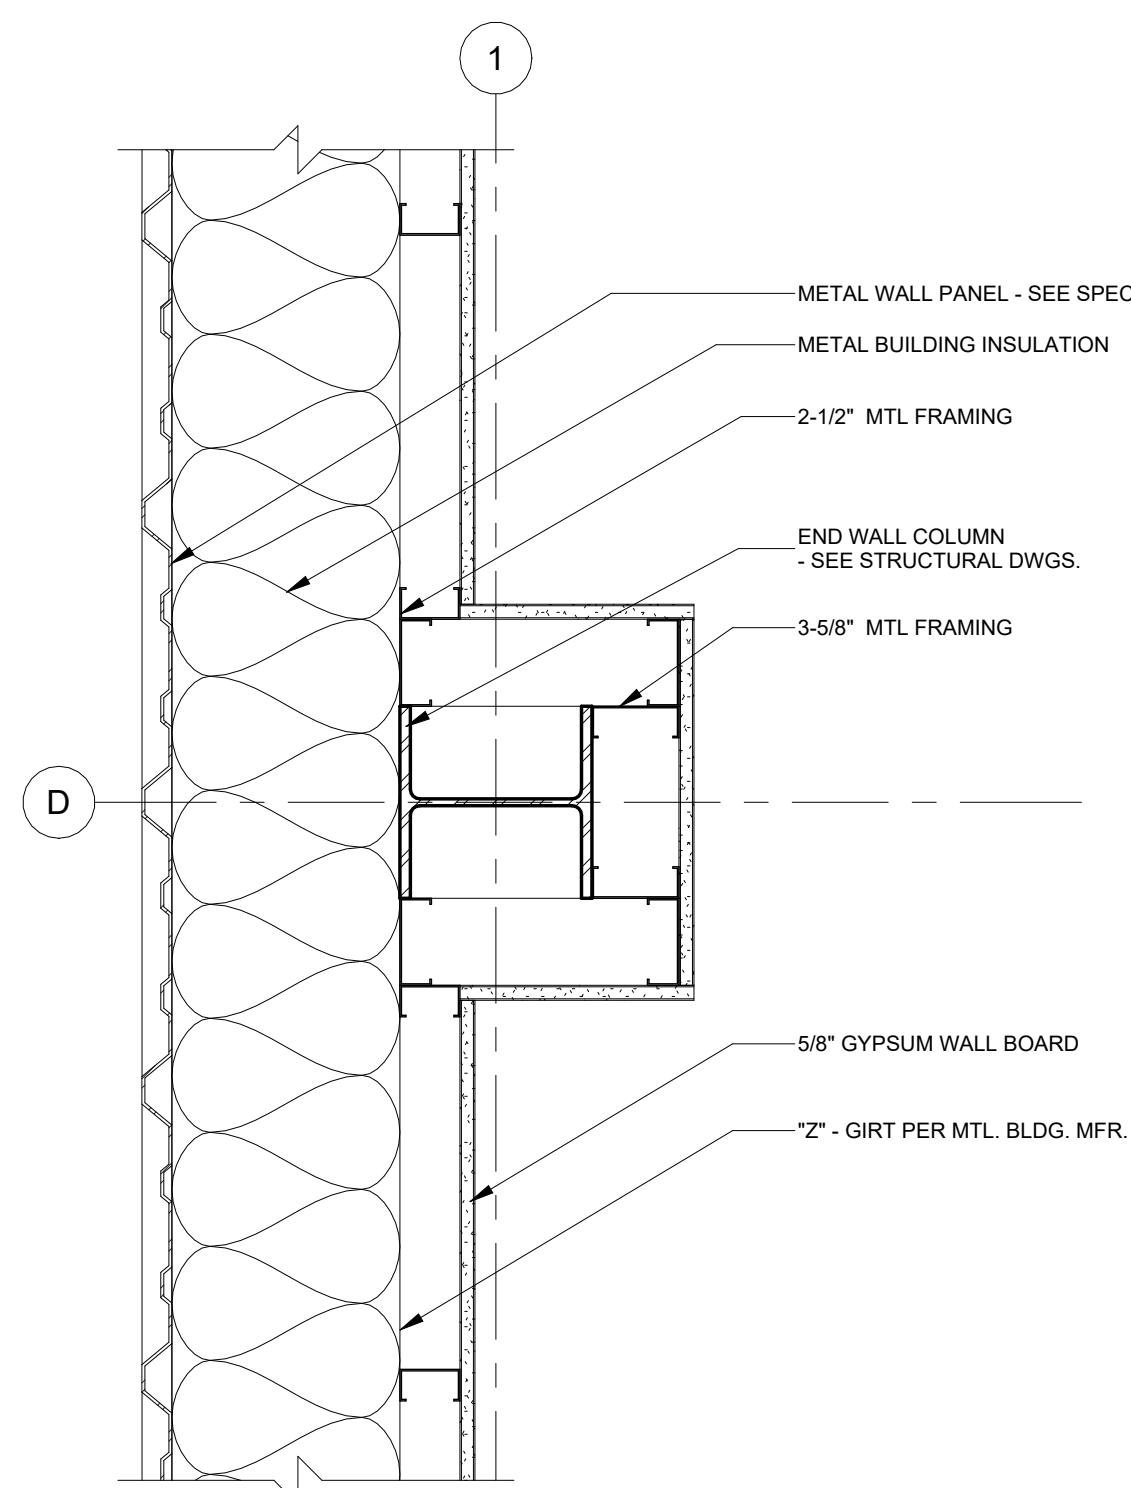


7 Enlarged Column Detail D1
1 1/2" = 1'-0"

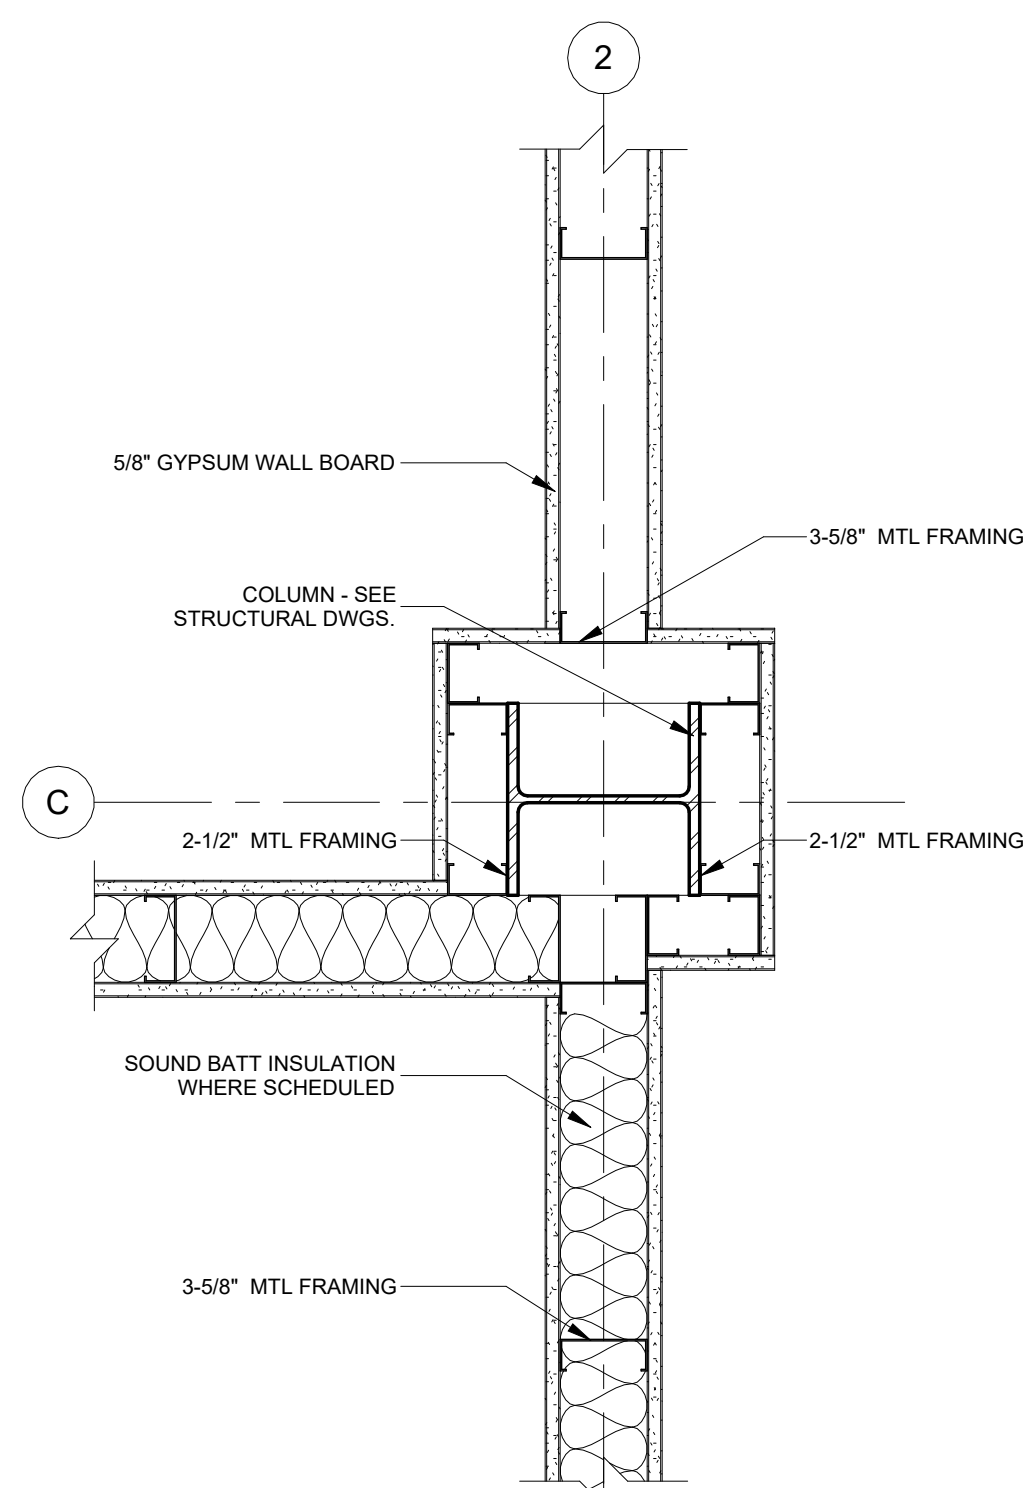


8 Enlarged Column Detail C2
1 1/2" = 1'-0"

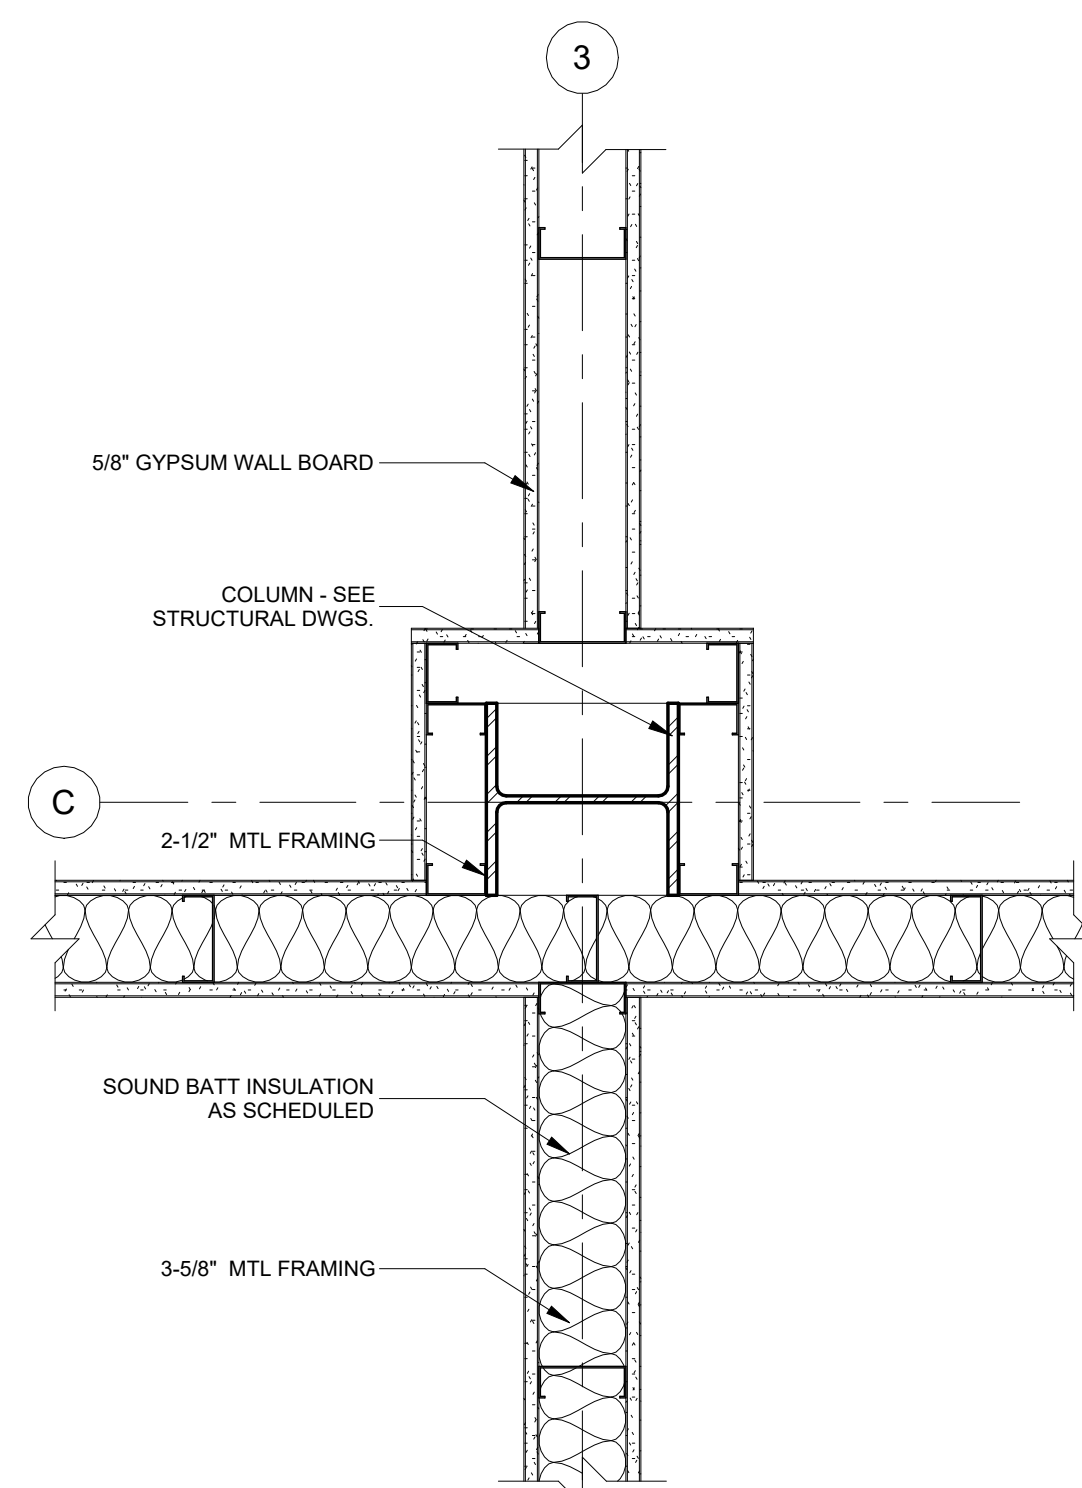


9 Enlarged Column Detail C3
1 1/2" = 1'-0"

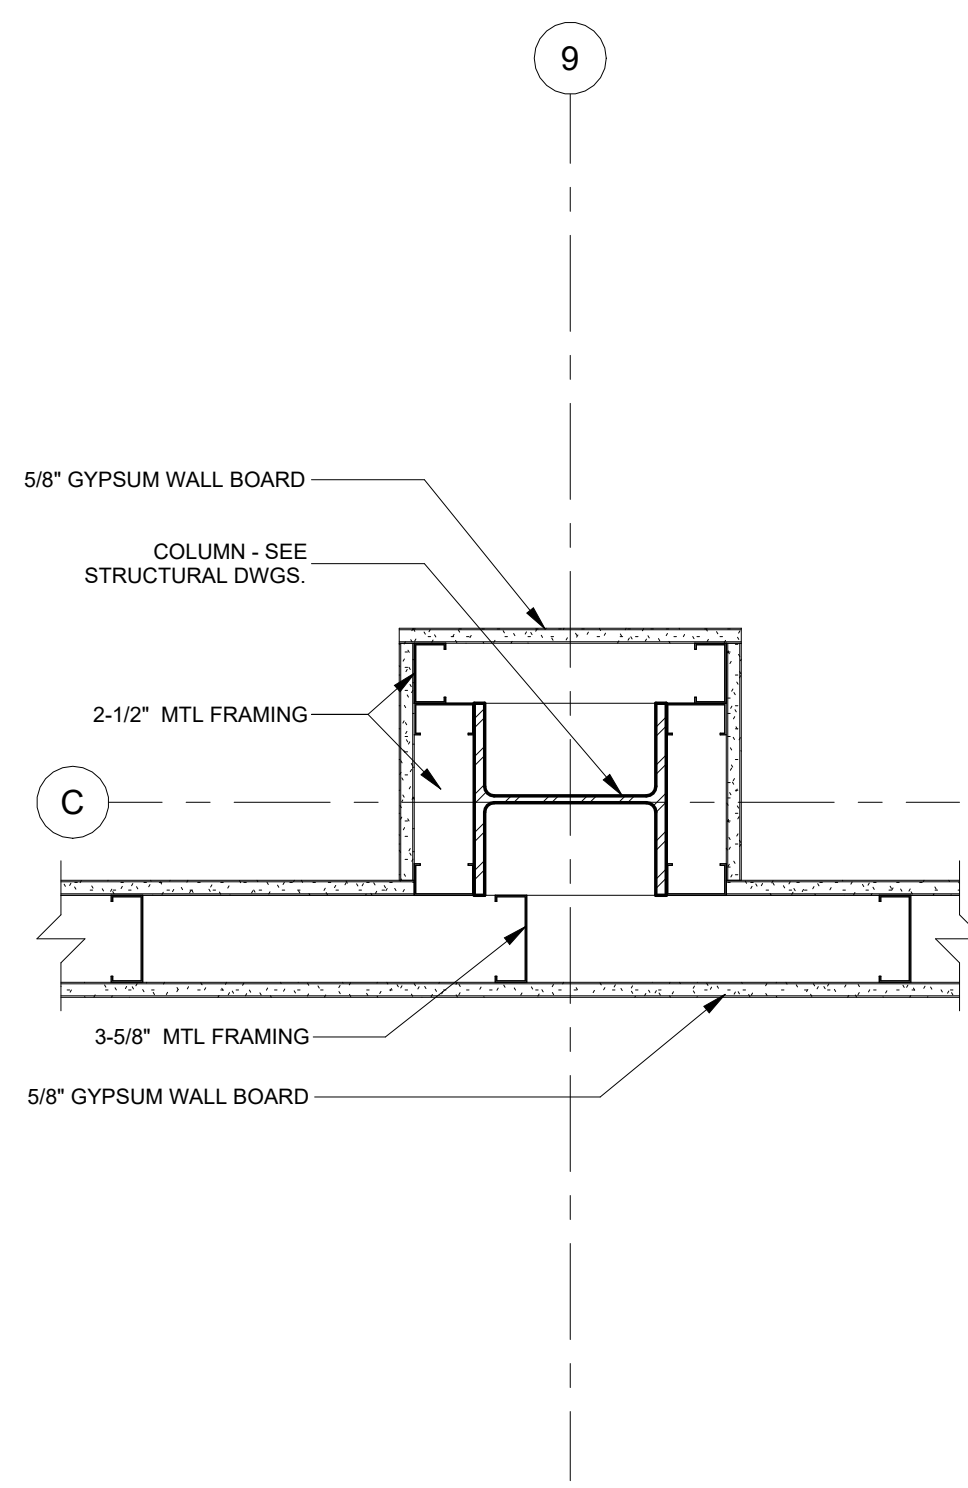


10 Enlarged Column Detail C9
1 1/2" = 1'-0"

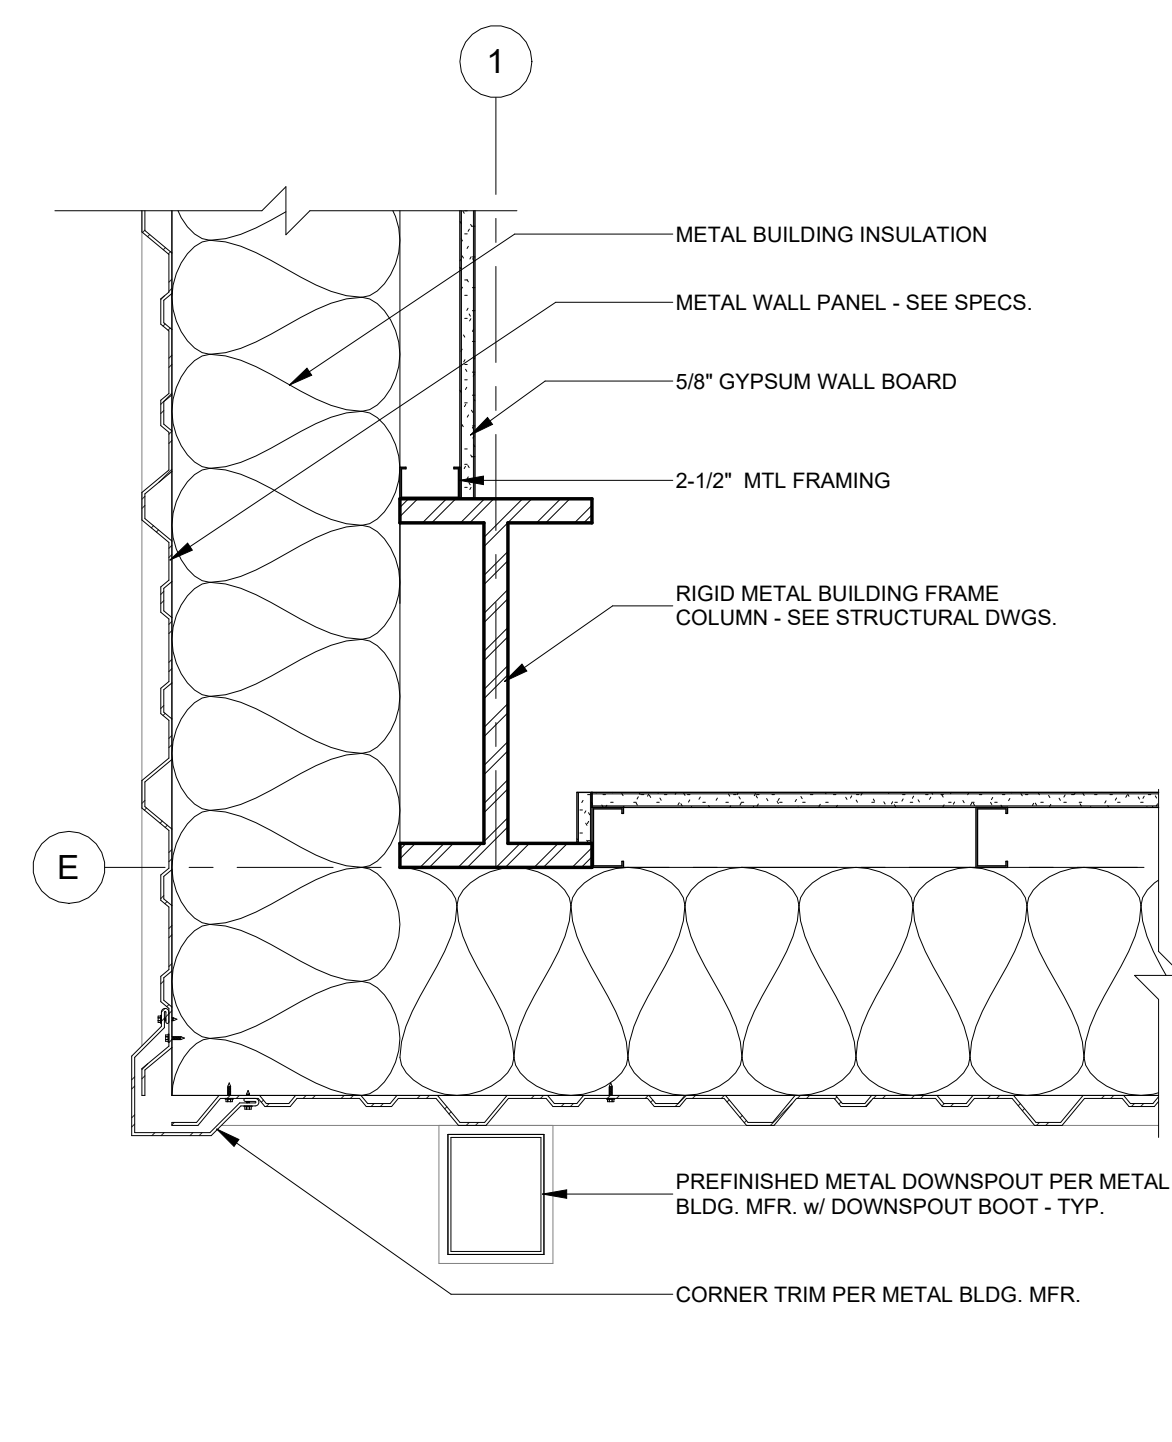


11 Enlarged Column Detail E1
1 1/2" = 1'-0"

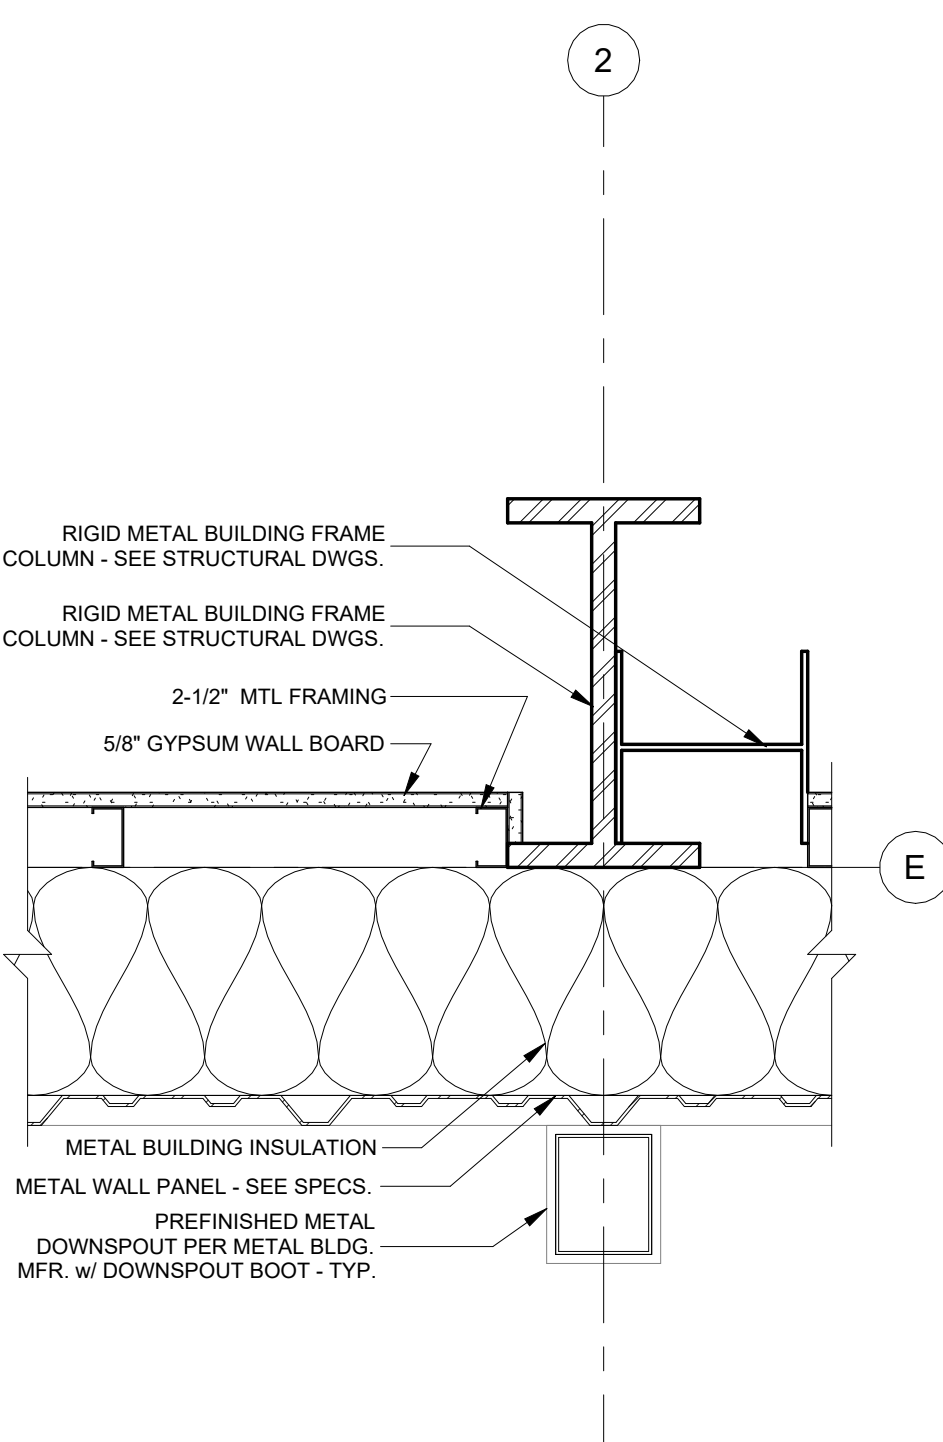

12 Enlarged Column Detail E2
1 1/2" = 1'-0"

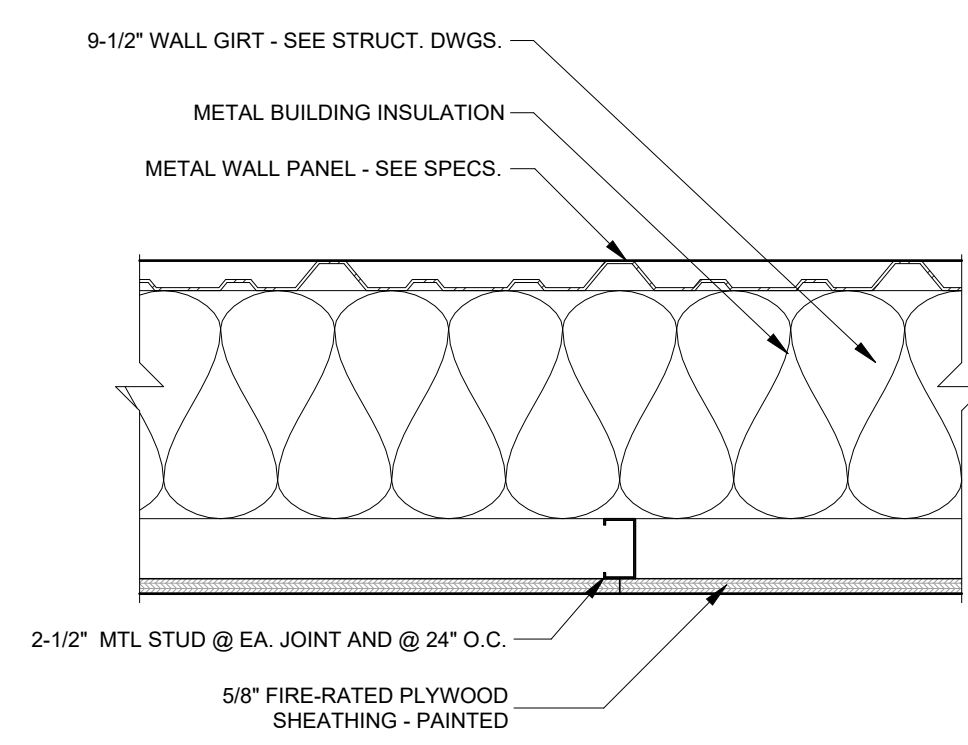

13 Plywood Sheathing Joint Detail
1 1/2" = 1'-0"

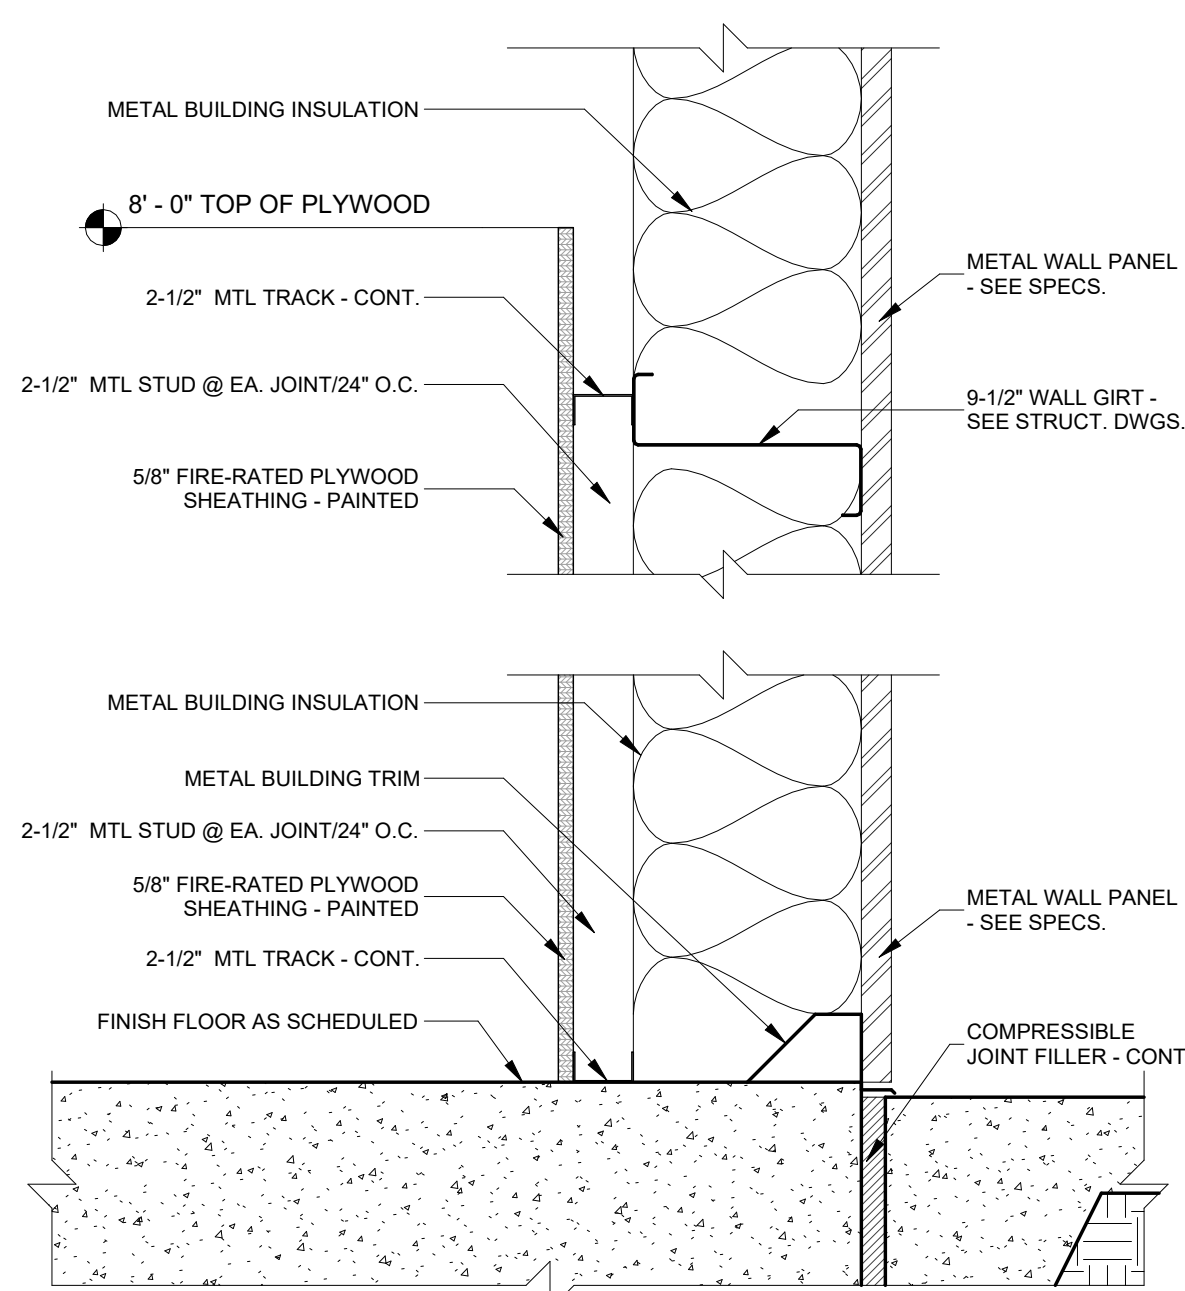

14 Plywood Sheathing Section
1 1/2" = 1'-0"

SEAL:

PROJECT TITLE:

**UU&PI - LBR Relocation Administration
& Workshop Building For
City of Tallahassee**
1900 Rankin Avenue, Tallahassee, FL 32310

JOB NO.: 21.130
DESIGNED: DC
DRAWN: JR
CHECKED: BD/DC

THIS DRAWING AND ANY REPRODUCTIONS
ARE THE PROPERTY AND COPYRIGHT
OF BKI, INC. AND MAY NOT BE
REPRODUCED, PUBLISHED, OR USED IN ANY
MANNER WITHOUT WRITTEN
PERMISSION OF THE ARCHITECT


REVISIONS:
2 12/17/25 Addendum 2

DRAWING PHASE:
**100% Construction
Documents**


DRAWING TITLE:
Plan Details

SHEET NO.:
A5.0


DATE:
October 3, 2025

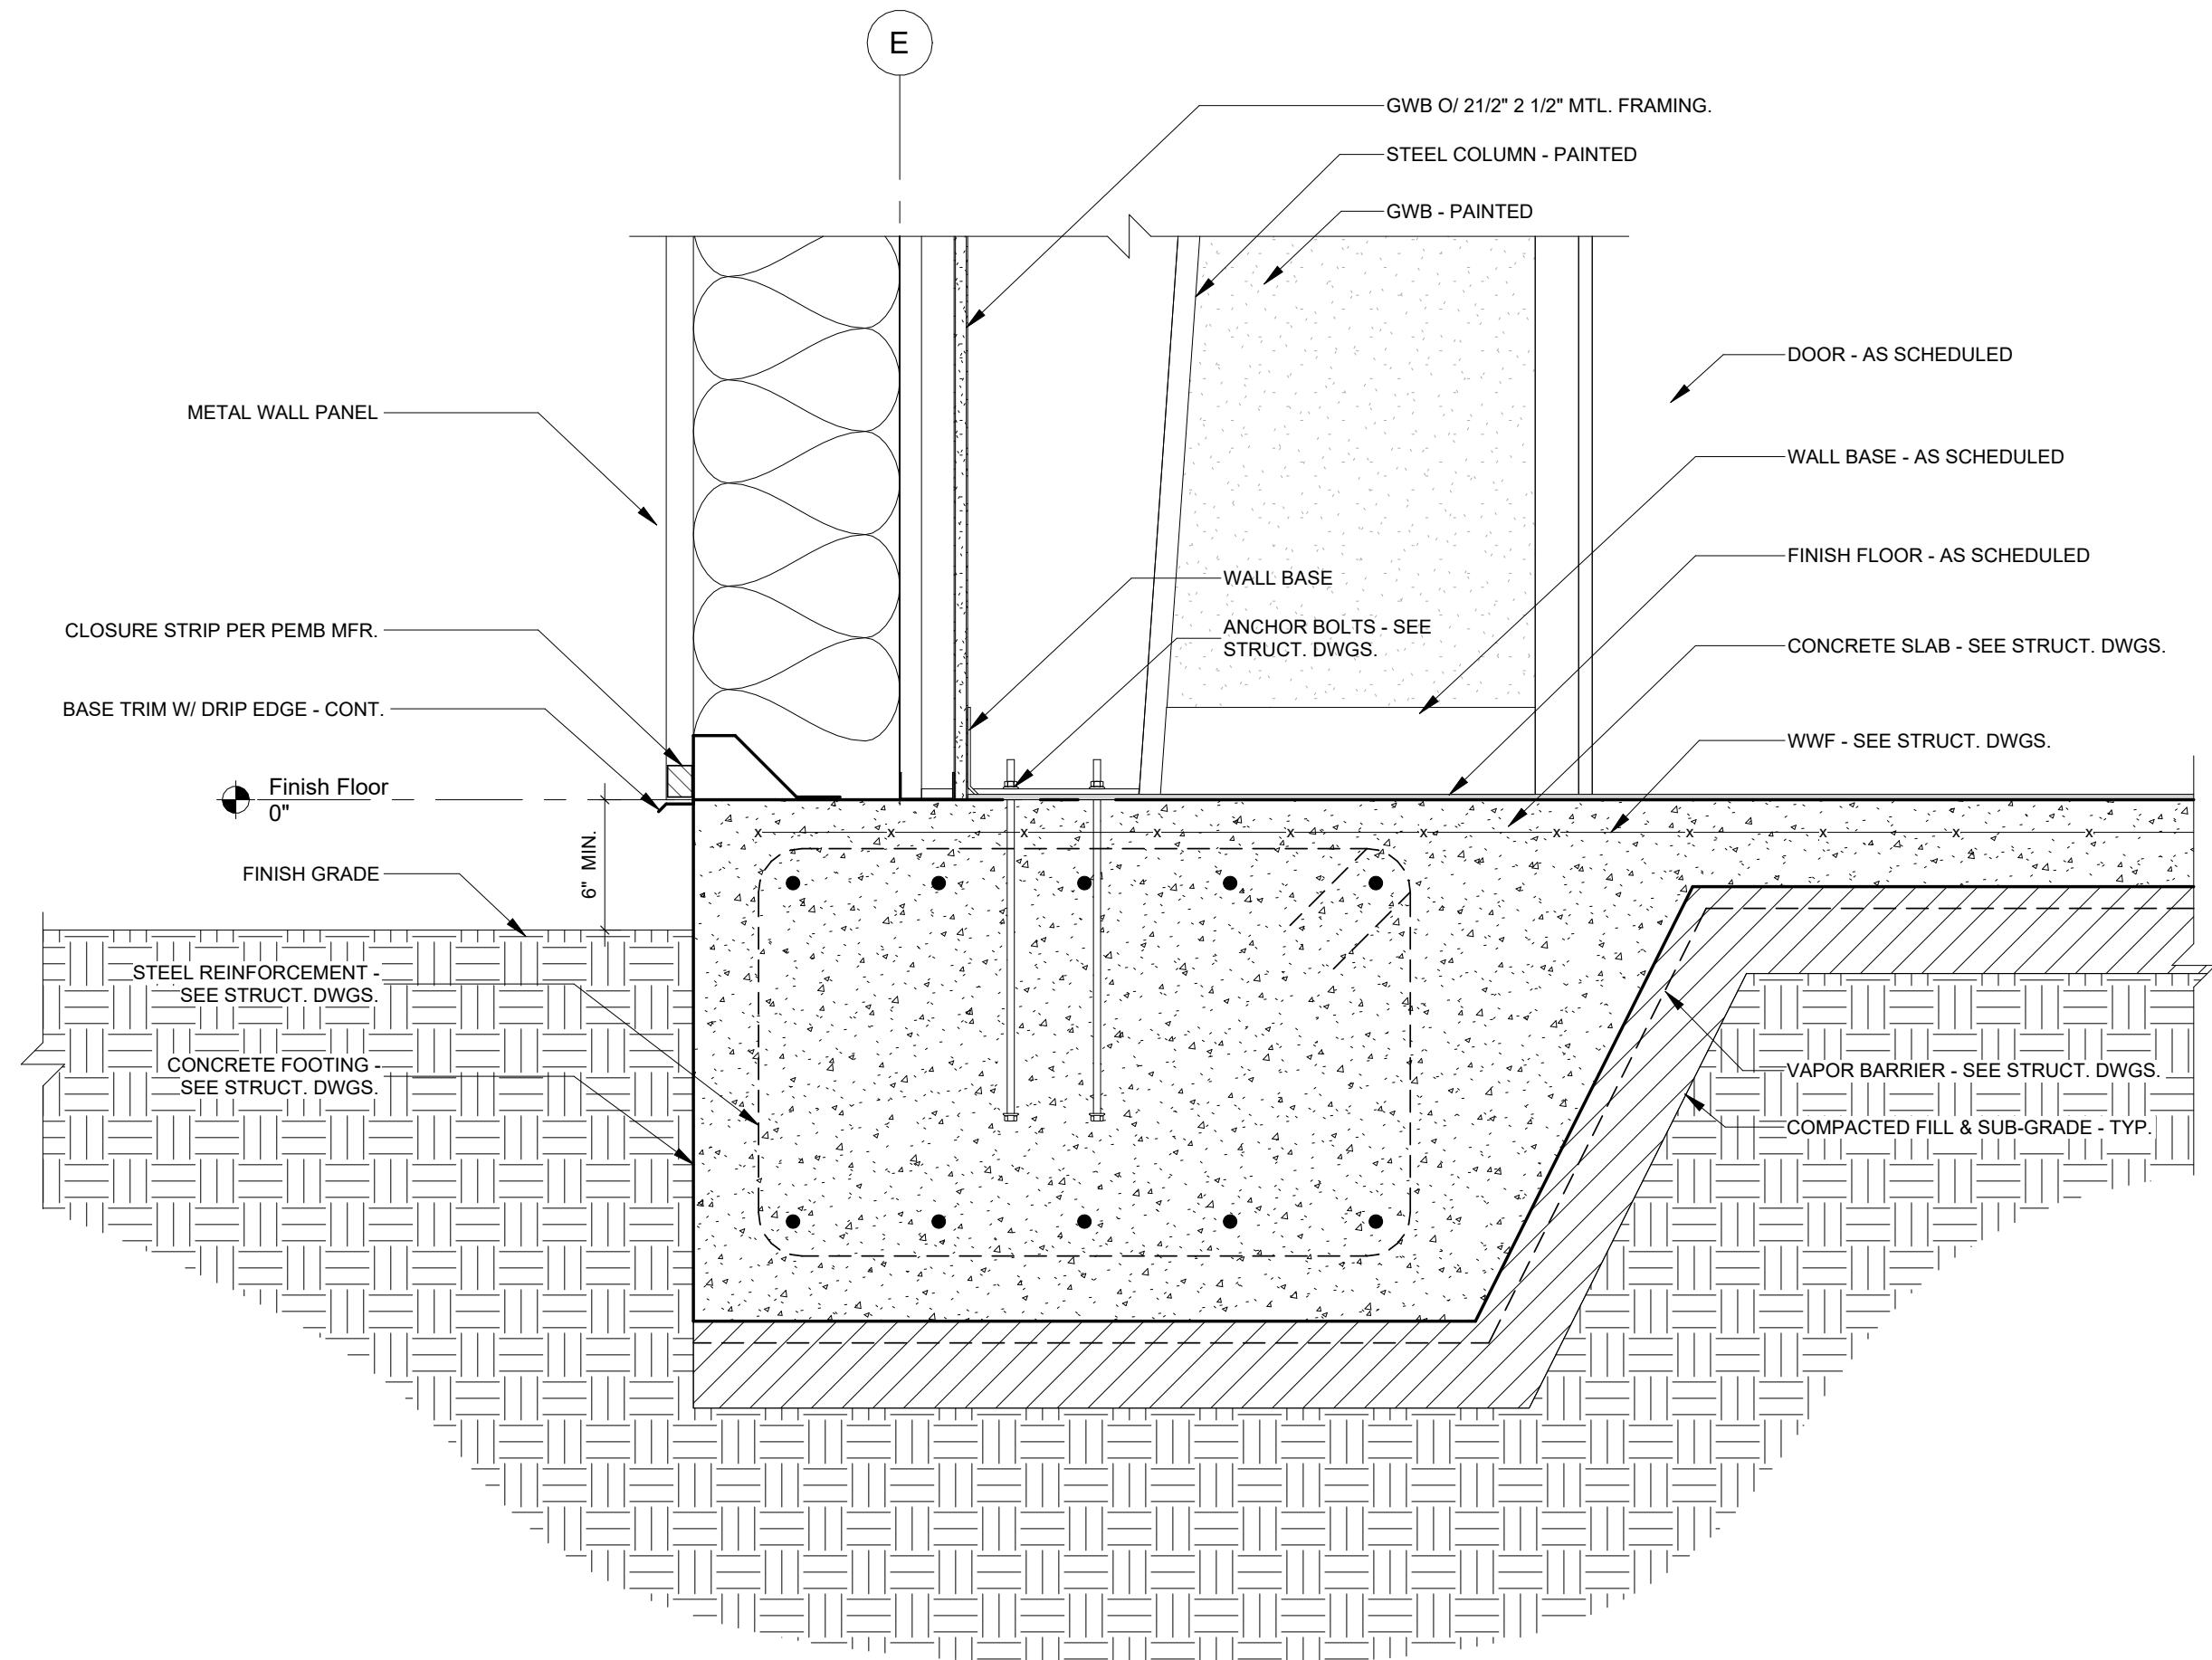


1 Footer Detail 1
1 1/2" = 1'-0"

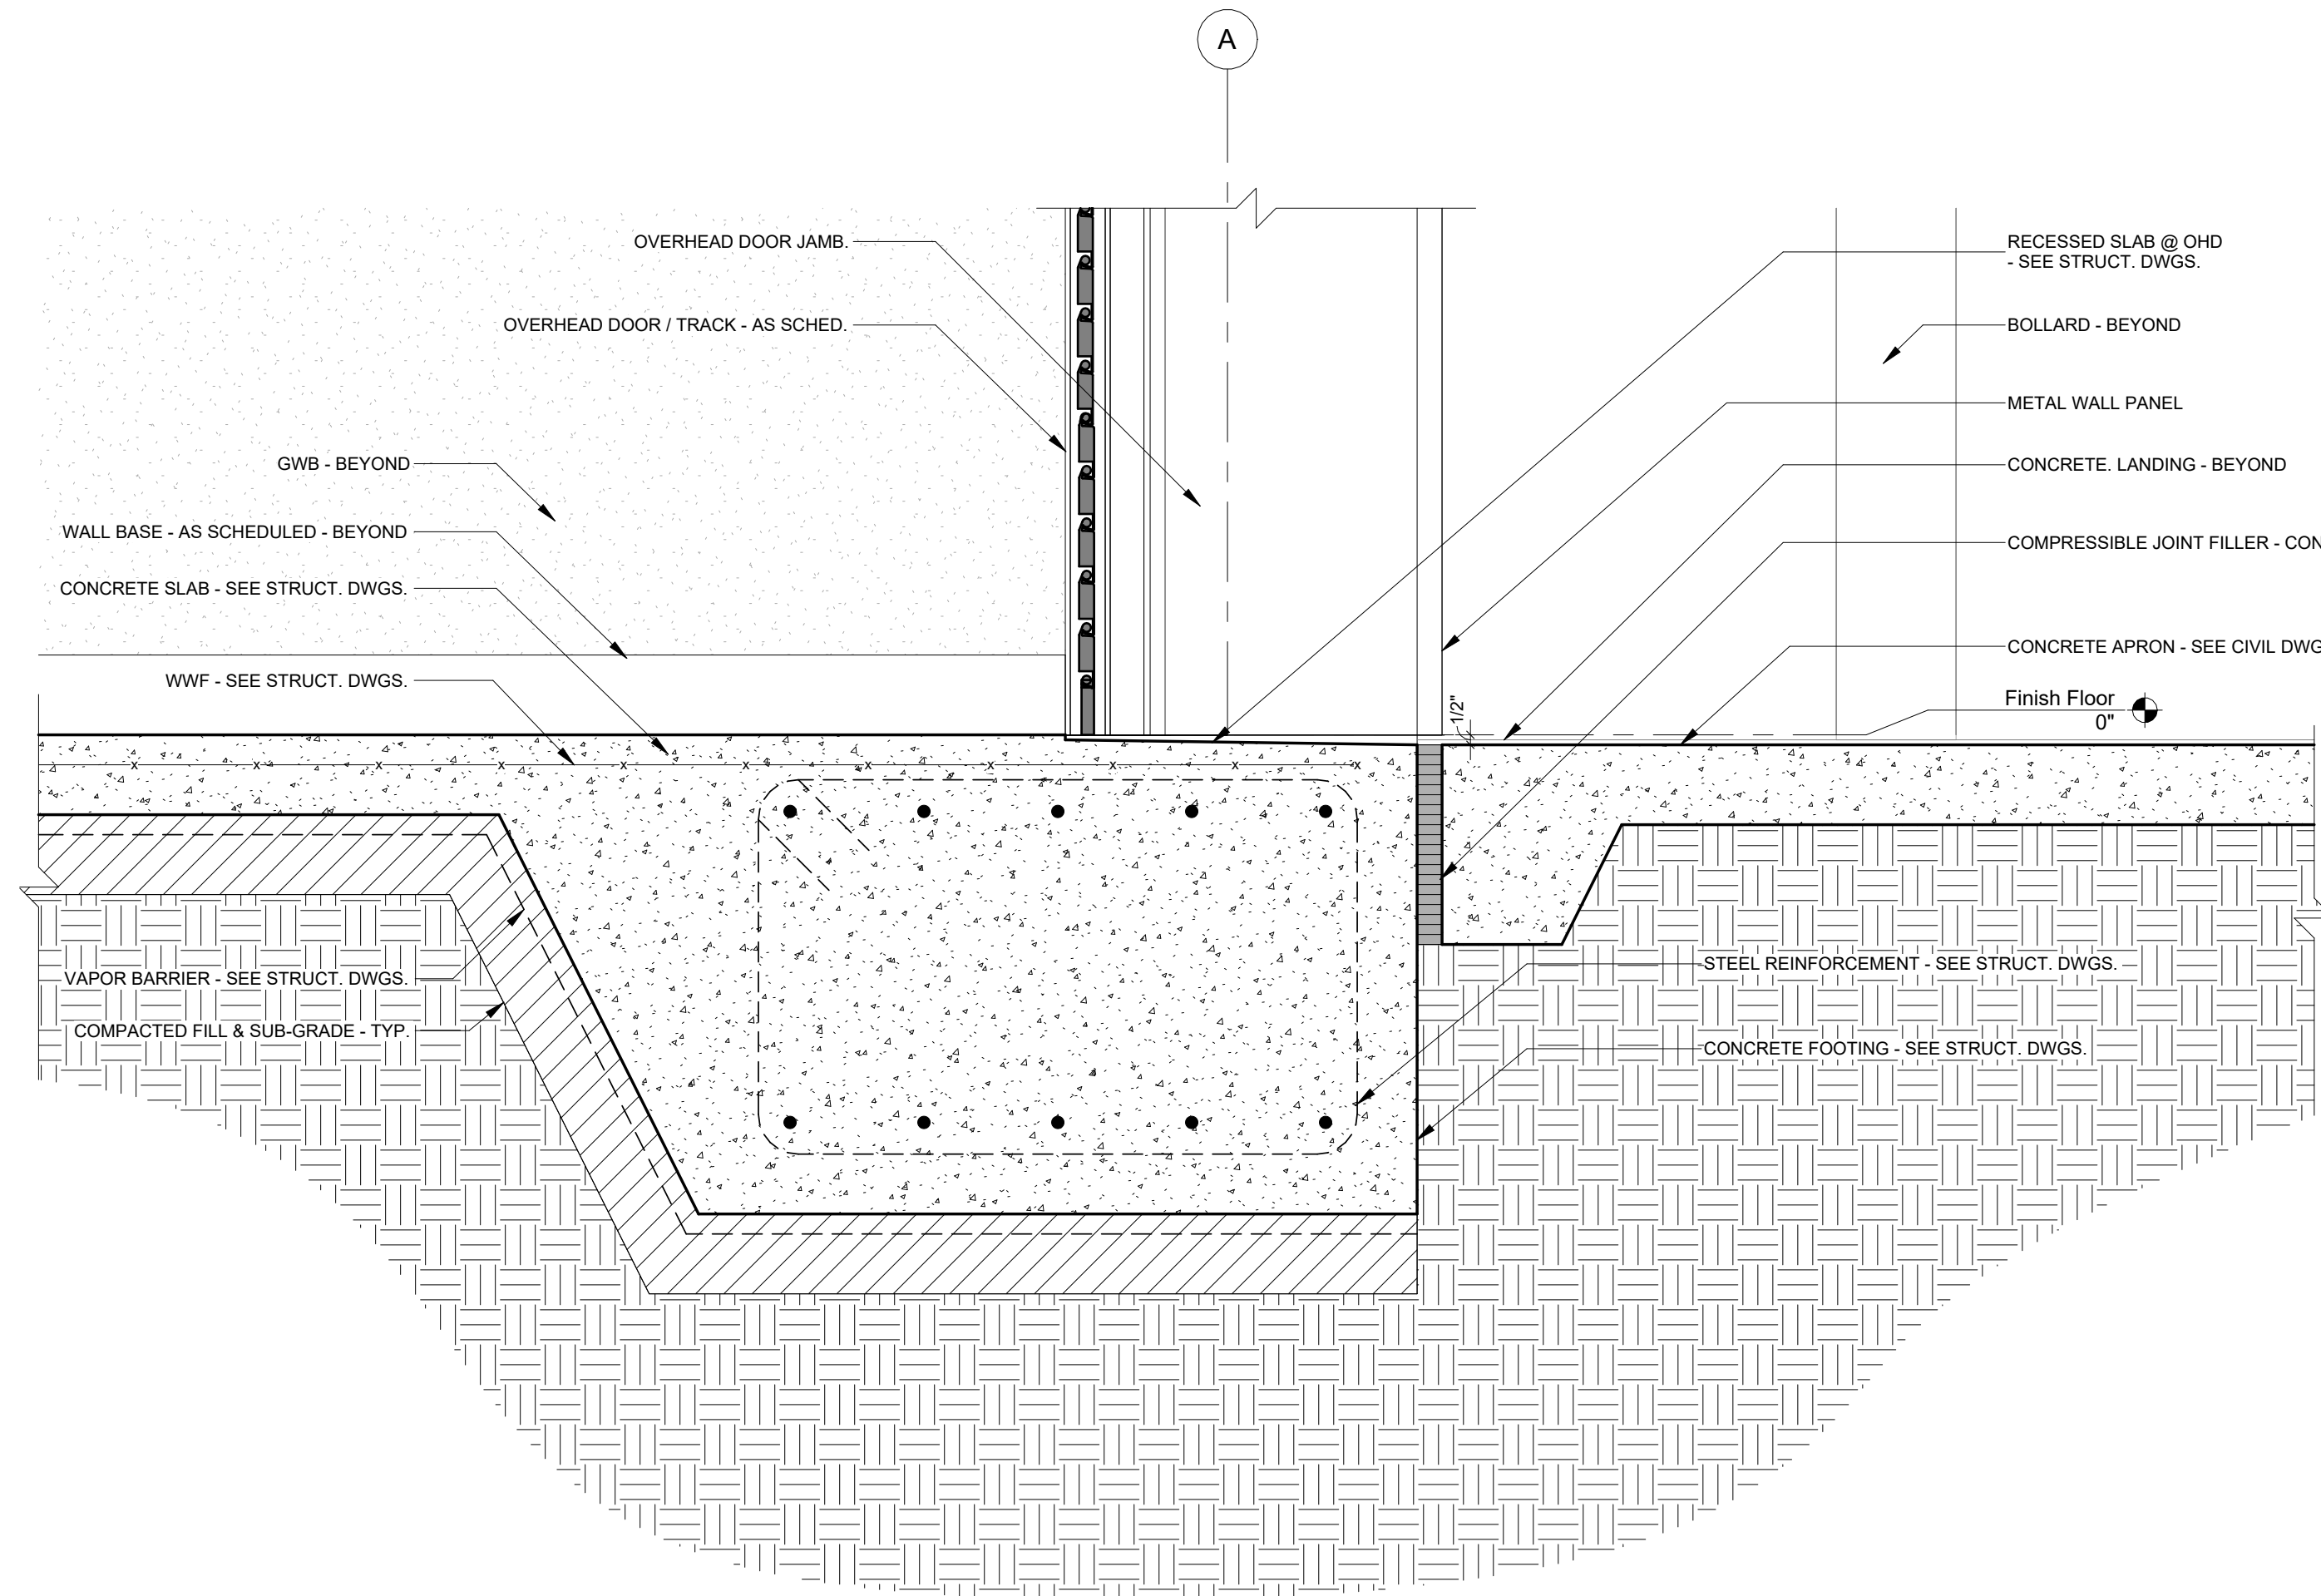

2 Footer Detail 2
1 1/2" = 1'-0"

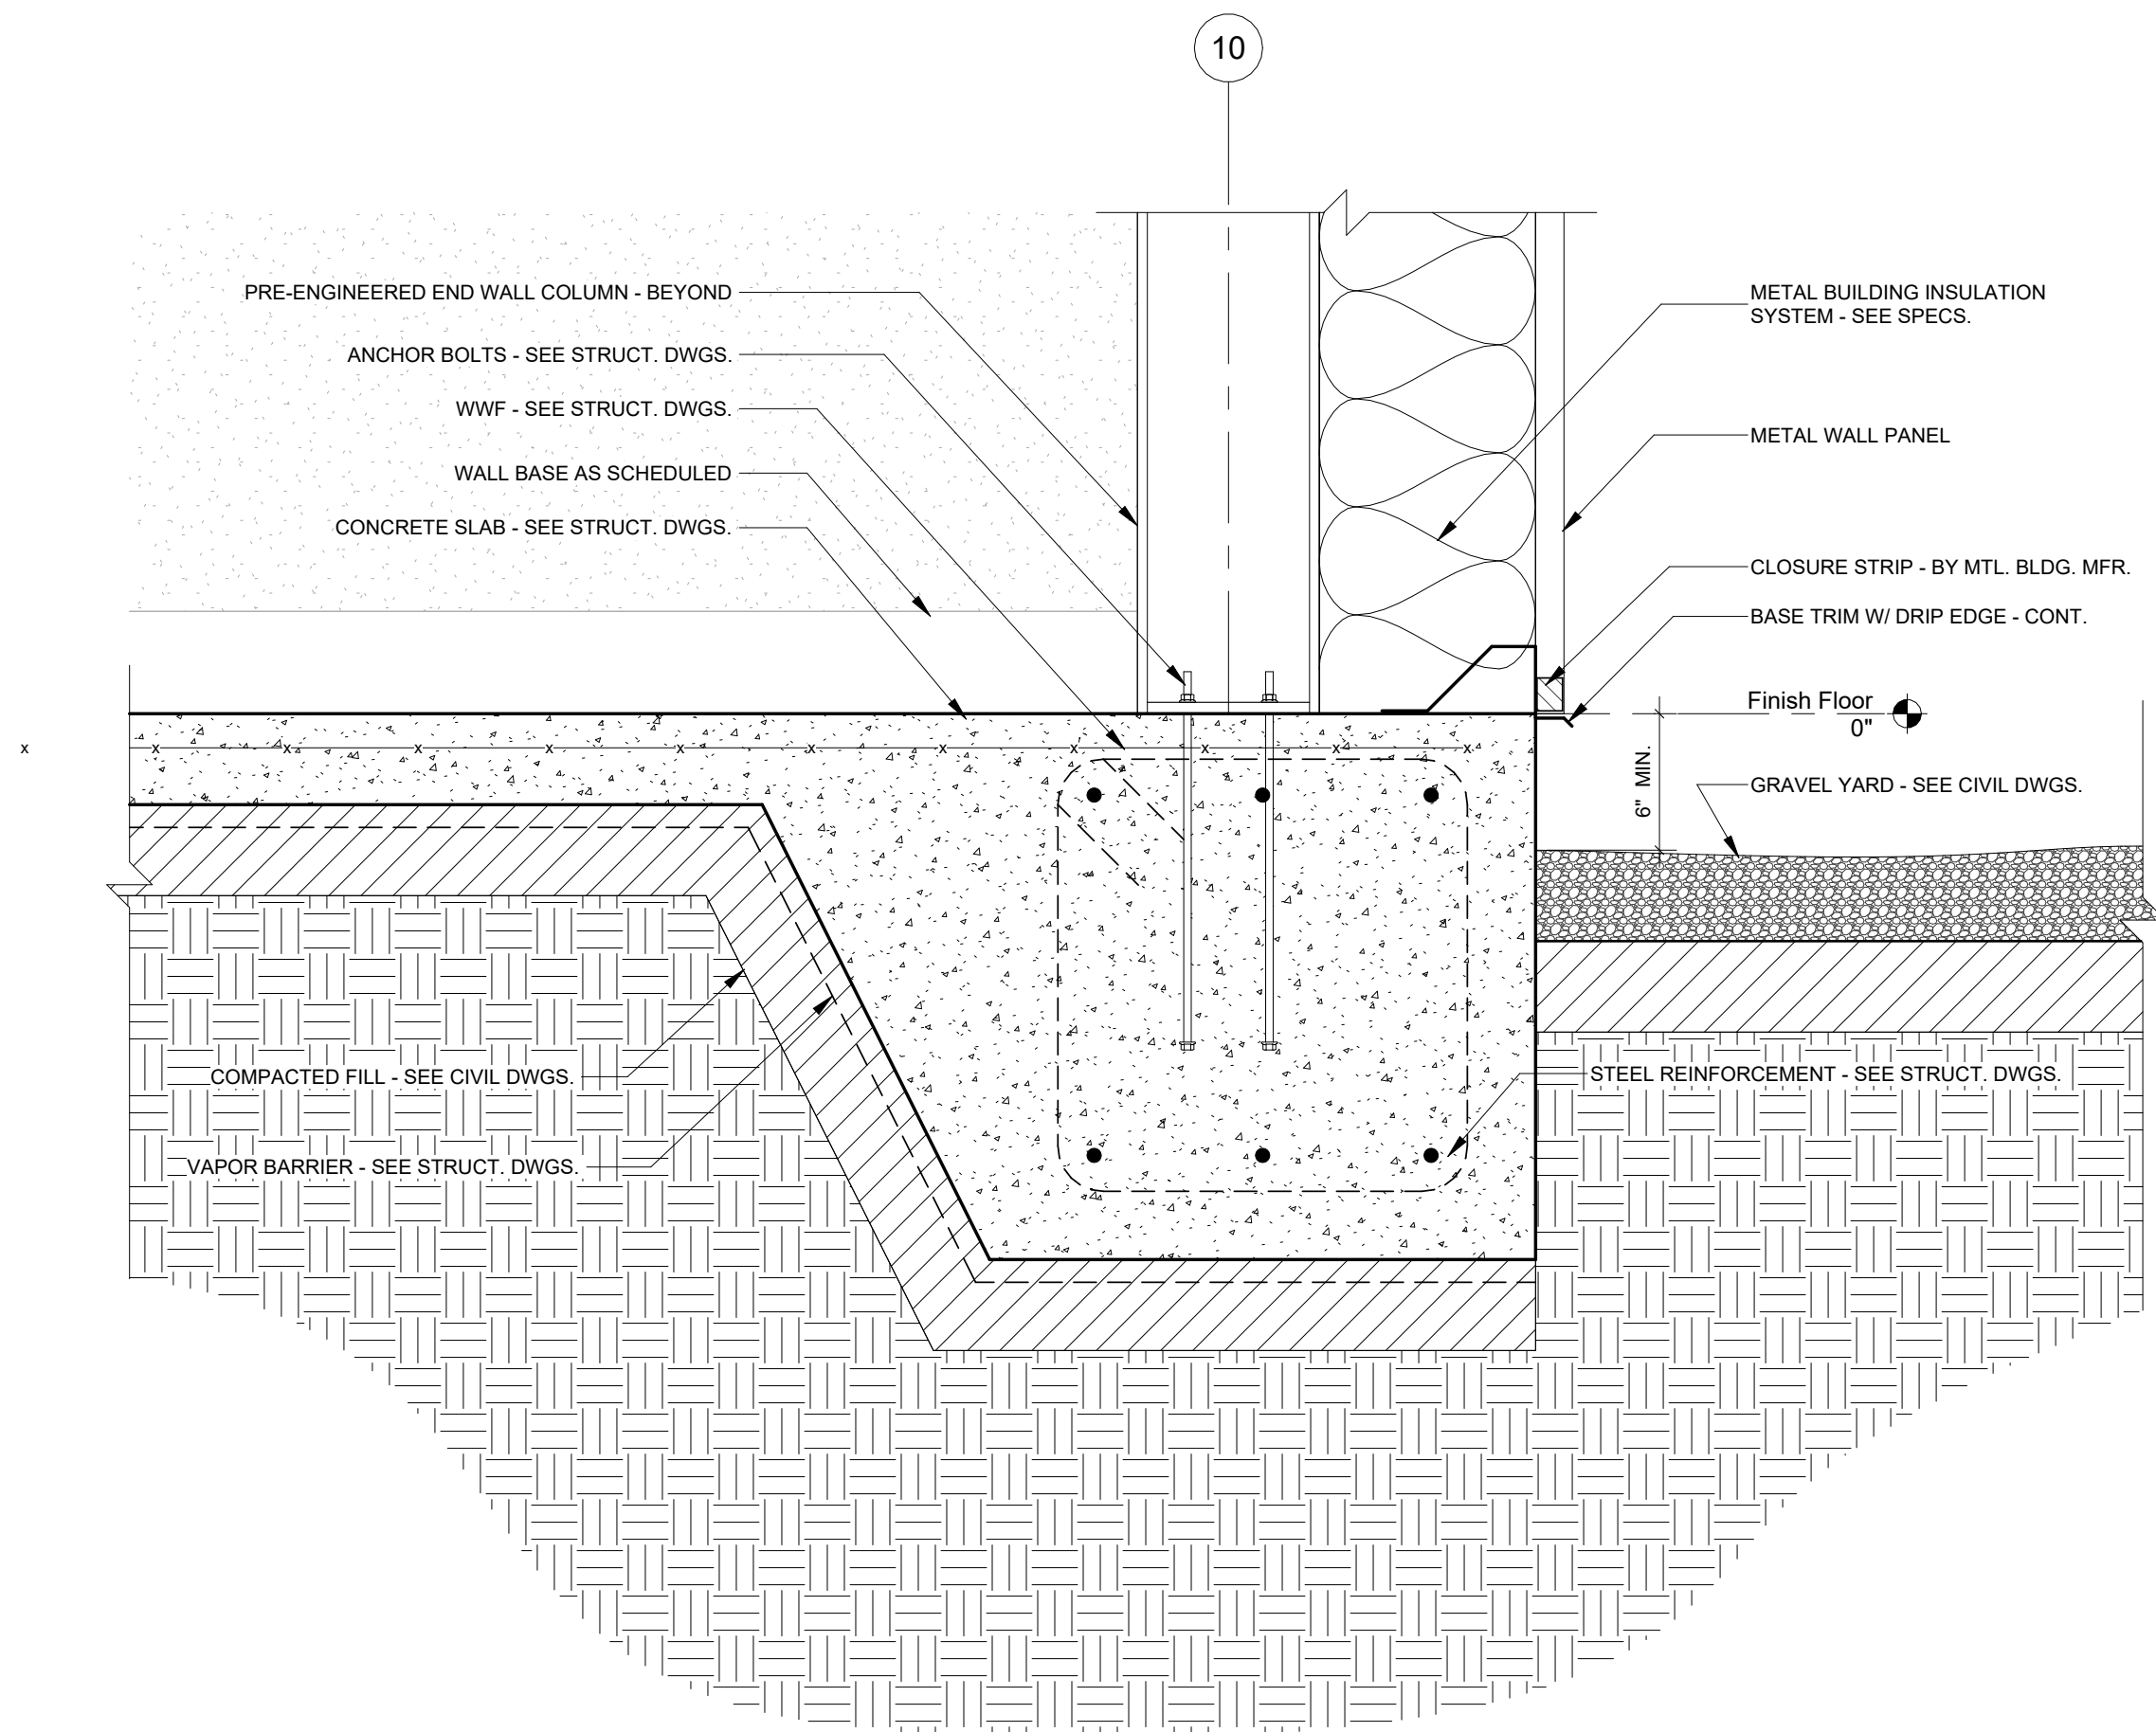

3 Footing Detail 3
1 1/2" = 1'-0"

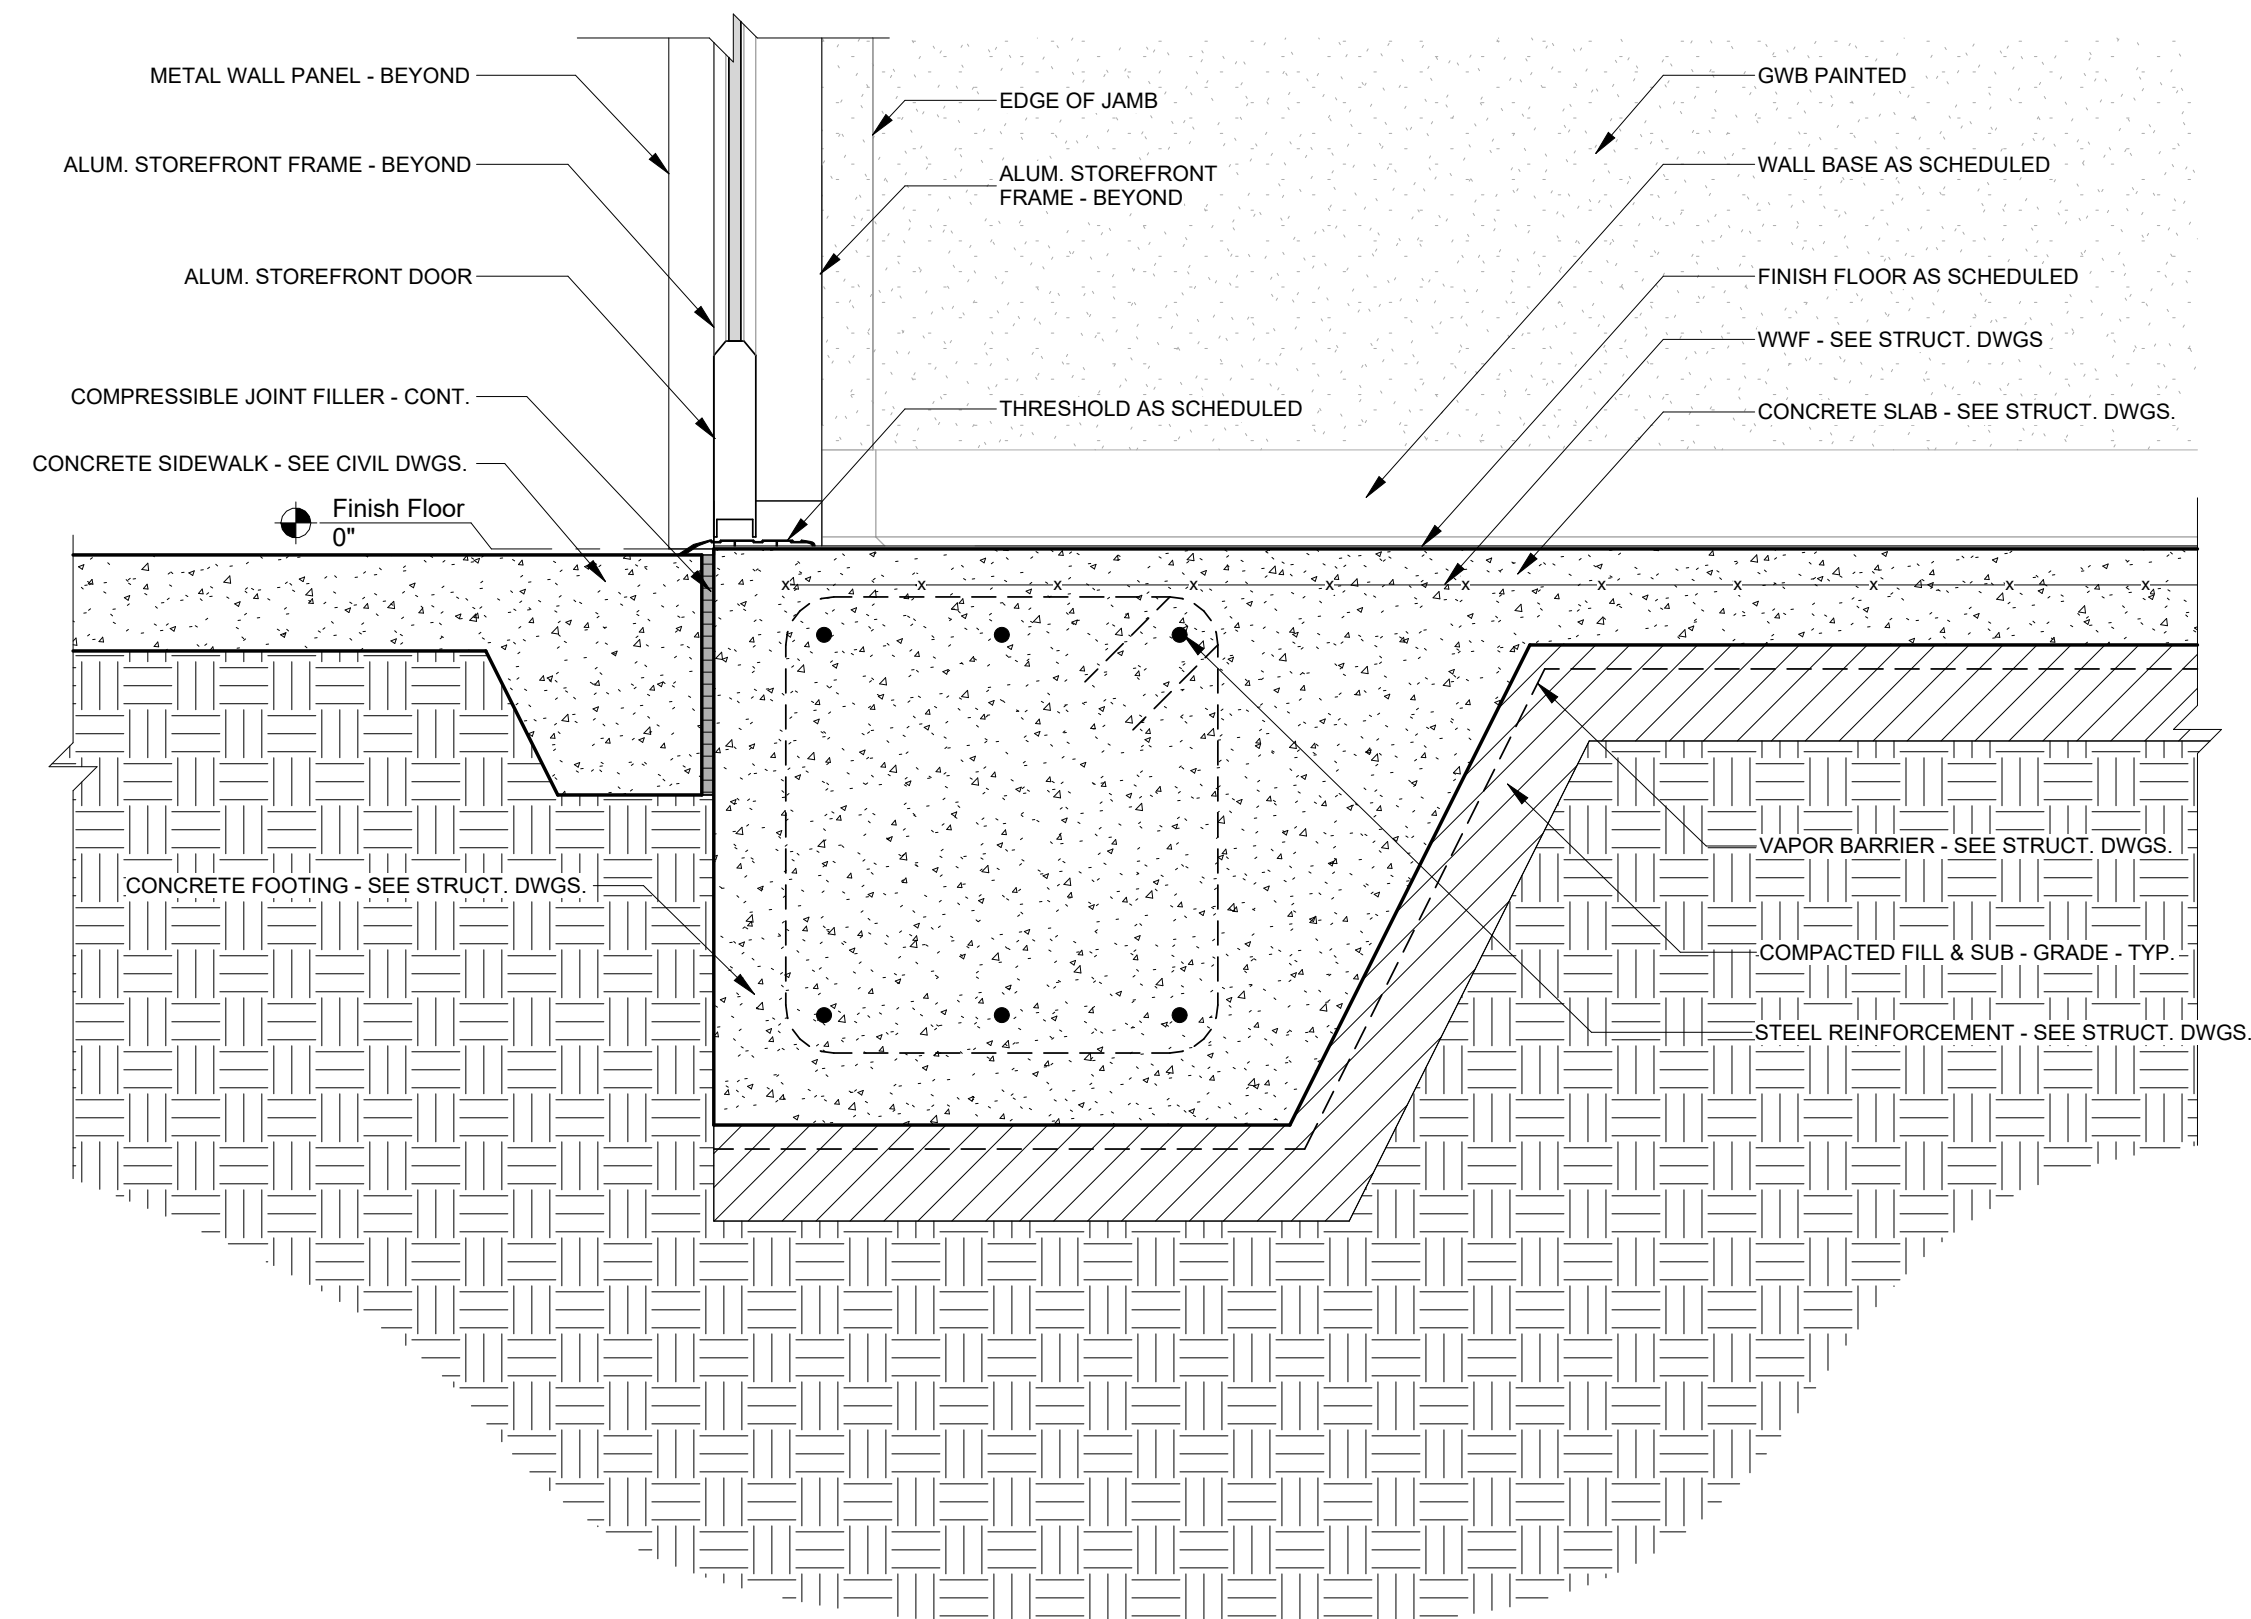

4 Footer Detail 4
1 1/2" = 1'-0"

SEAL:

PROJECT TITLE:

**UU&PI - LBR Relocation Administration
& Workshop Building For
City of Tallahassee**

1900 Rankin Avenue, Tallahassee, FL 32310

JOB NO.: 21.130
DESIGNED: DC
DRAWN: JR
CHECKED: BD/DC

THIS DRAWING AND ANY REPRODUCTIONS
ARE THE PROPERTY AND COPYRIGHT
OF BKI, INC. AND MAY NOT BE
REPRODUCED, PUBLISHED, OR USED IN ANY
MANNER WITHOUT WRITTEN
PERMISSION OF THE ARCHITECT

REVISIONS:

2	12/17/25	Addendum 2
---	----------	------------

DRAWING PHASE:
**100% Construction
Documents**

DRAWING TITLE:
Section Details

SHEET NO.:
A5.1

DATE:
October 3, 2025

SEAL:

PROJECT TITLE:

**UU&PI - LBR Relocation Administration
& Workshop Building For
City of Tallahassee**

1900 Rankin Avenue, Tallahassee, FL 32310

JOB NO.: 21.130

DESIGNED: DC

DRAWN: JR

CHECKED: BD/DC

THIS DRAWING AND ANY REPRODUCTIONS
ARE THE PROPERTY AND COPYRIGHT
OF BKI, INC. AND MAY NOT BE
REPRODUCED, PUBLISHED, OR USED IN ANY
MANNER WITHOUT WRITTEN
PERMISSION OF THE ARCHITECT

REVISIONS:

2 12/17/25 Addendum 2

DRAWING PHASE:

**100% Construction
Documents**

DRAWING TITLE:


Roof Details

SHEET NO.:


A5.2

DATE:


October 3, 2025

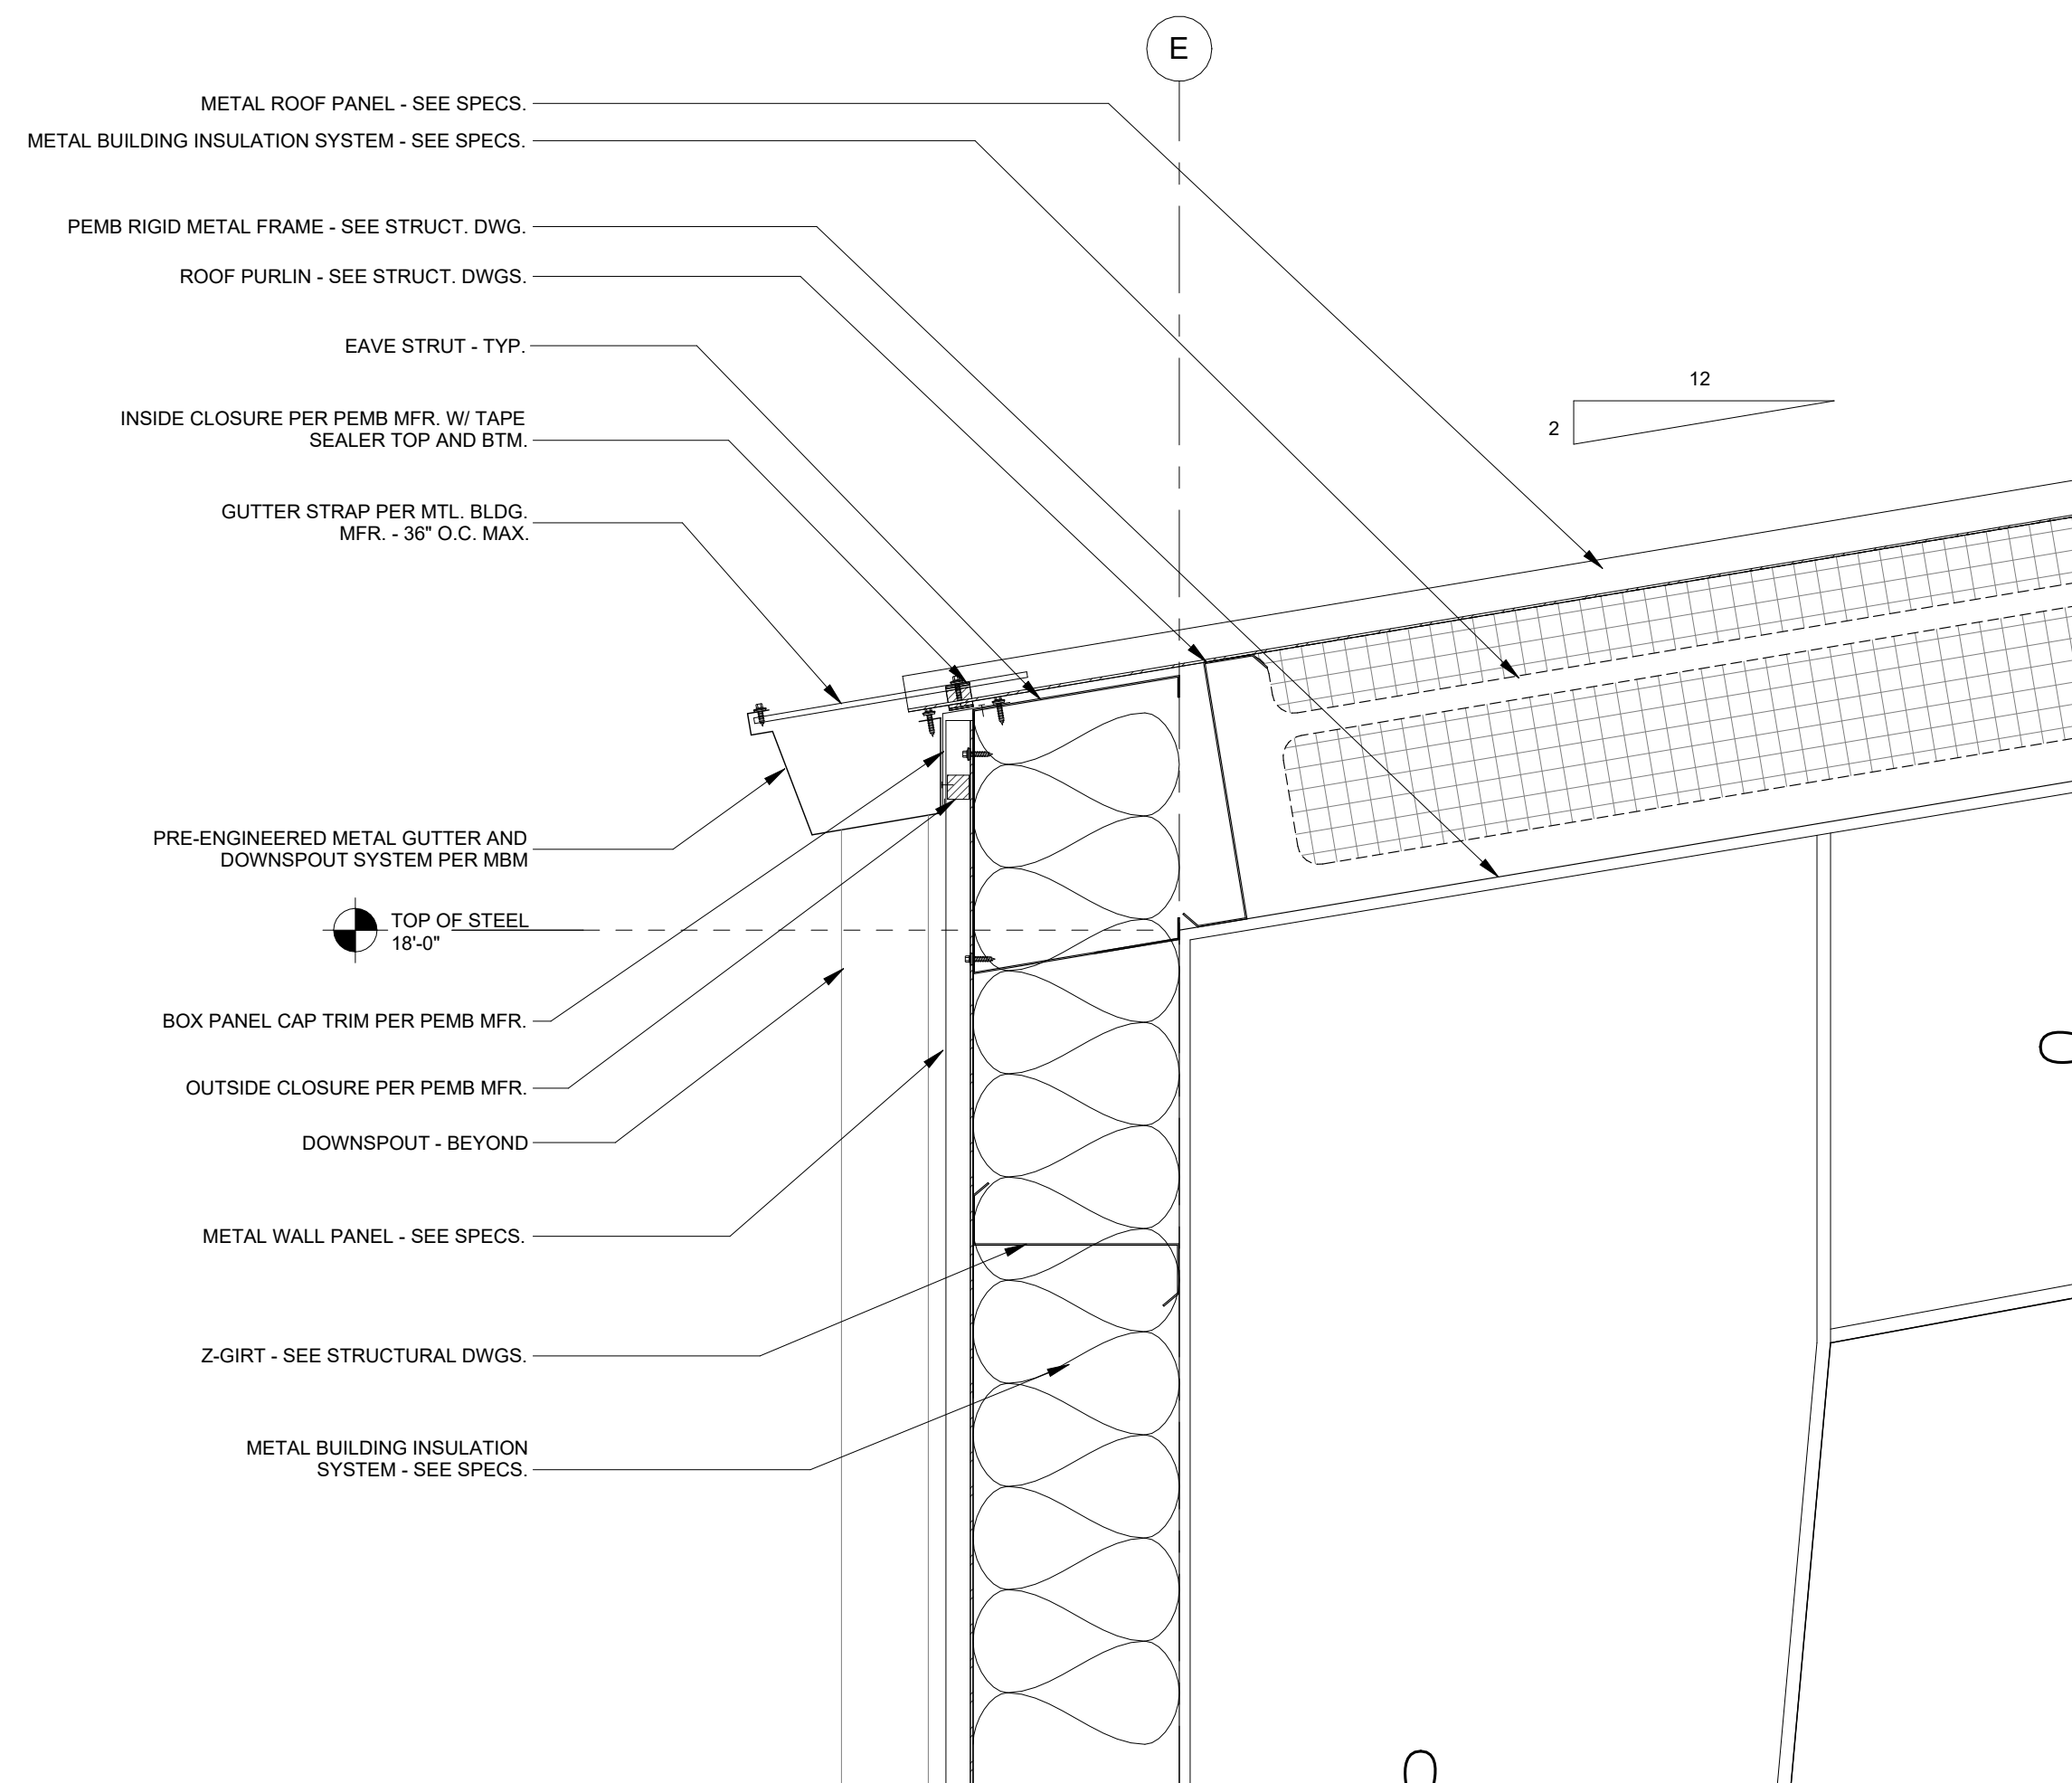


① Eave Detail
1 1/2" = 1'-0"

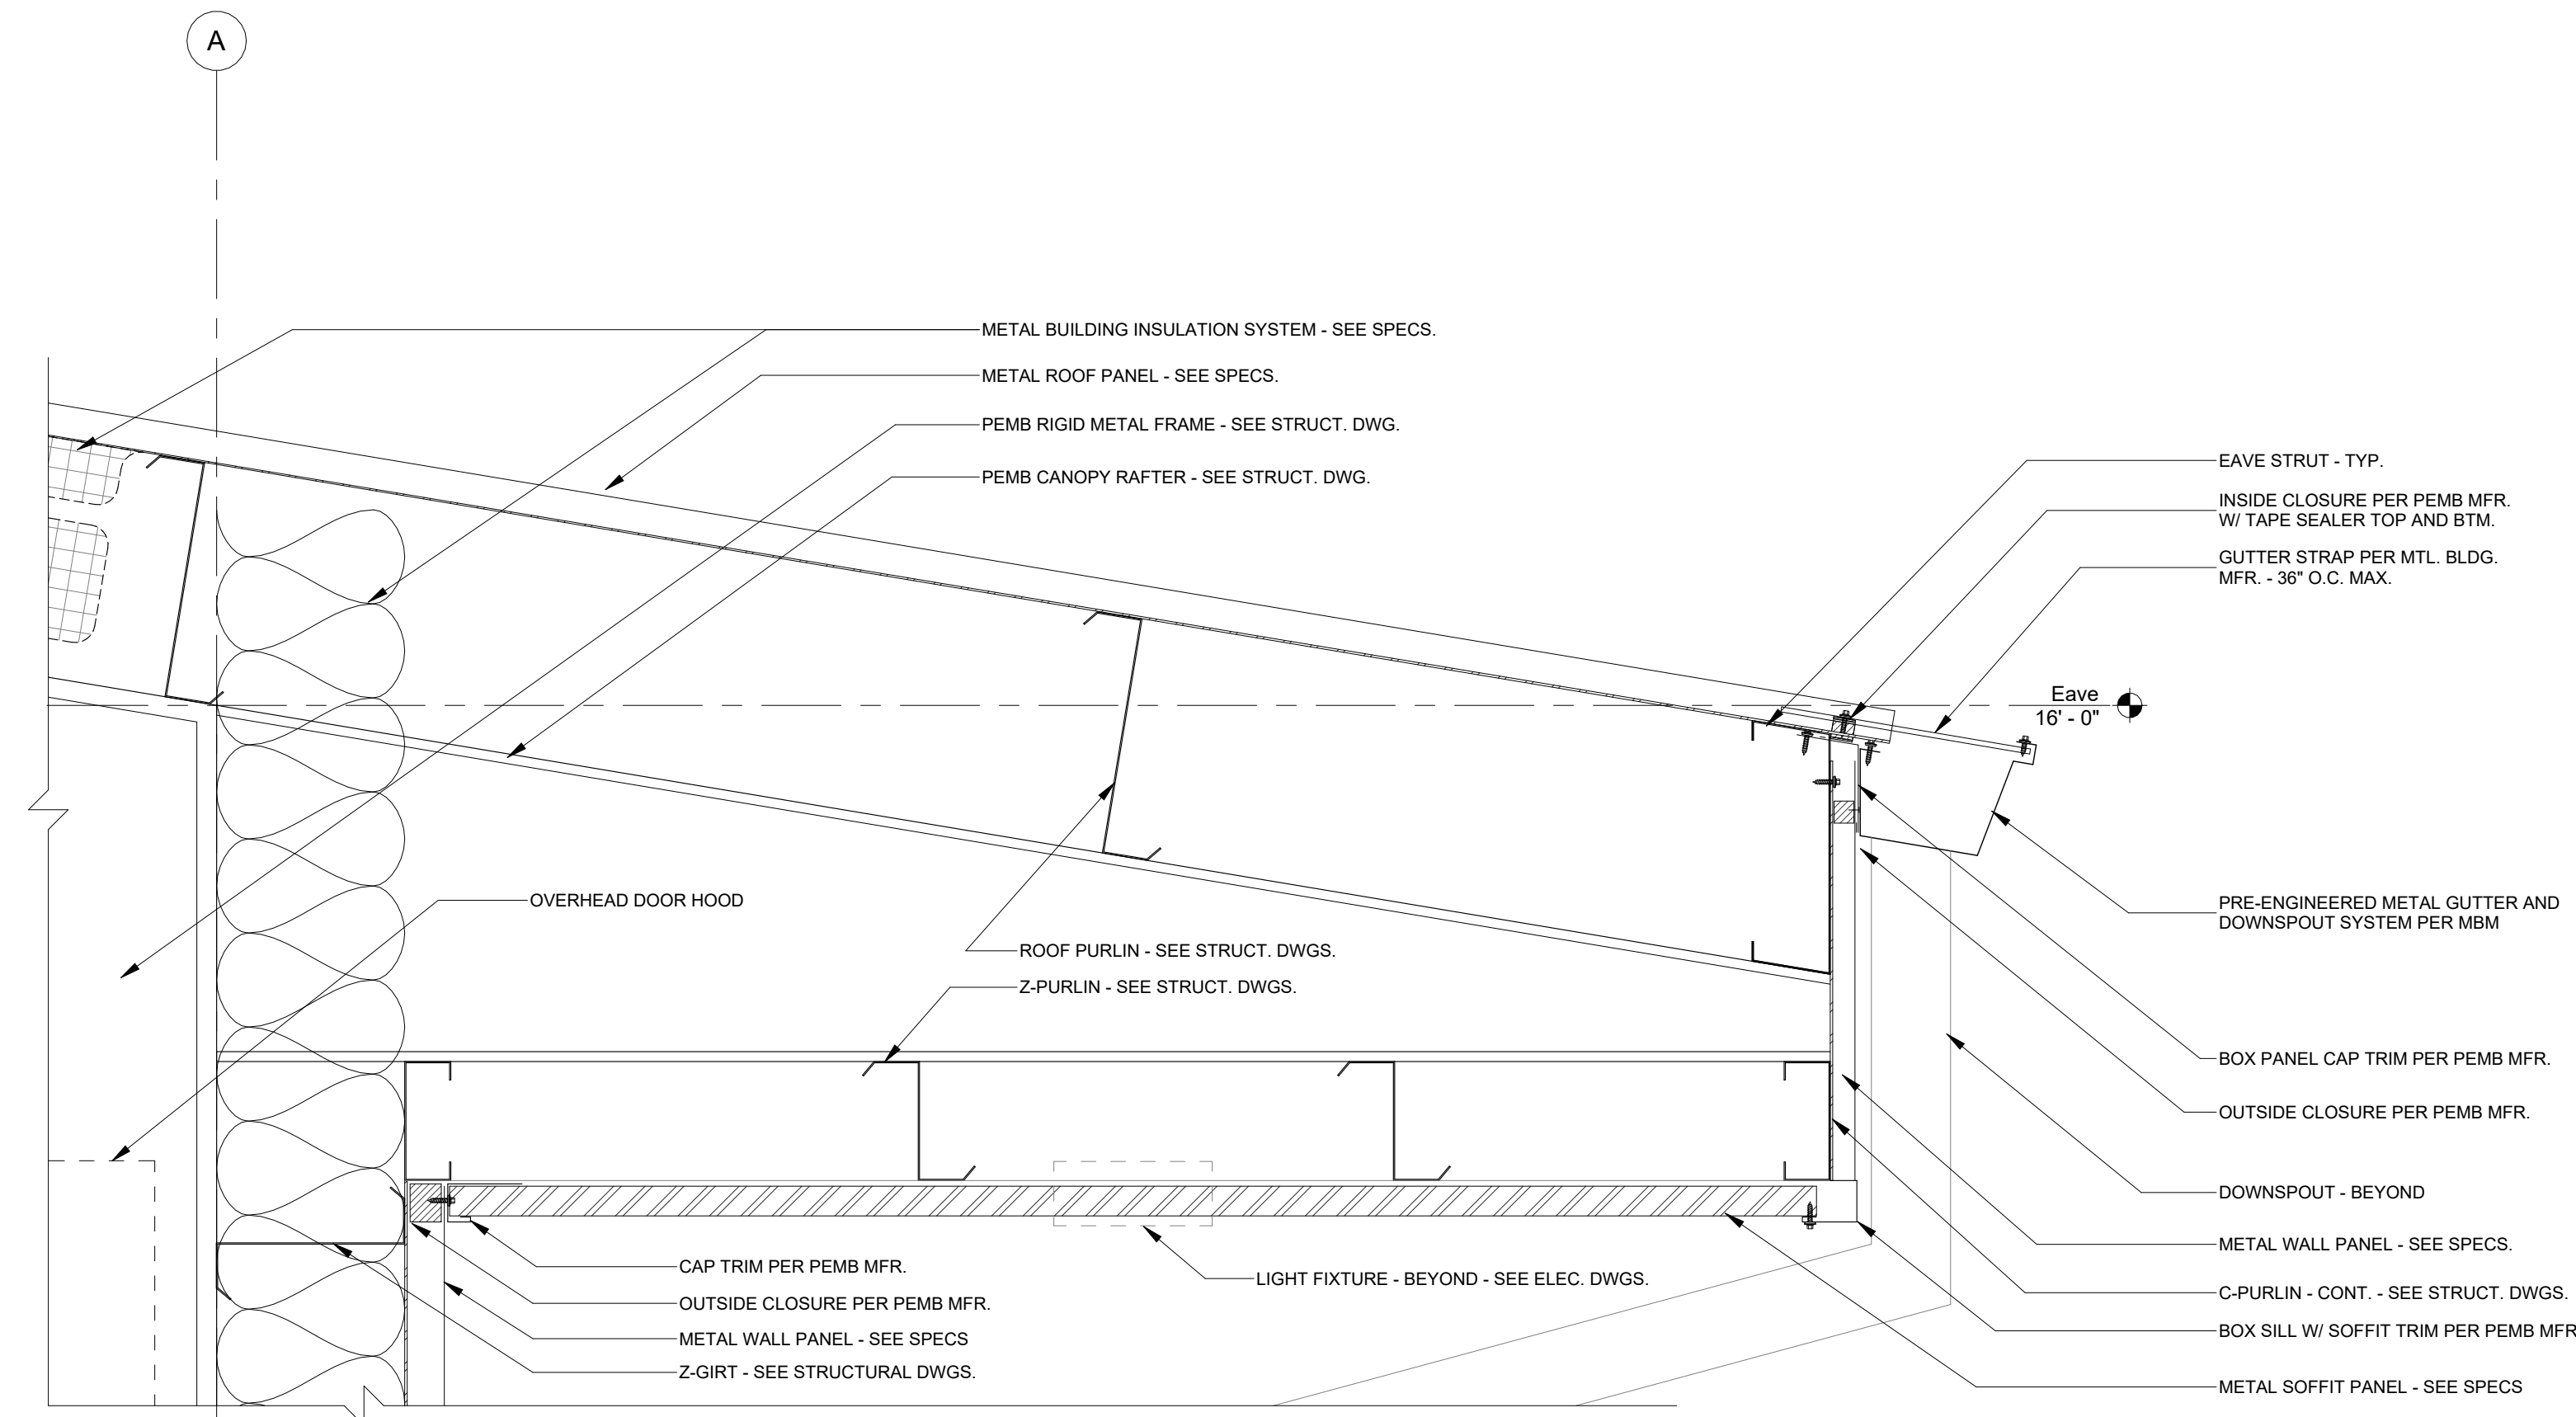


② Eave Detail - Roof Overhang
1 1/2" = 1'-0"

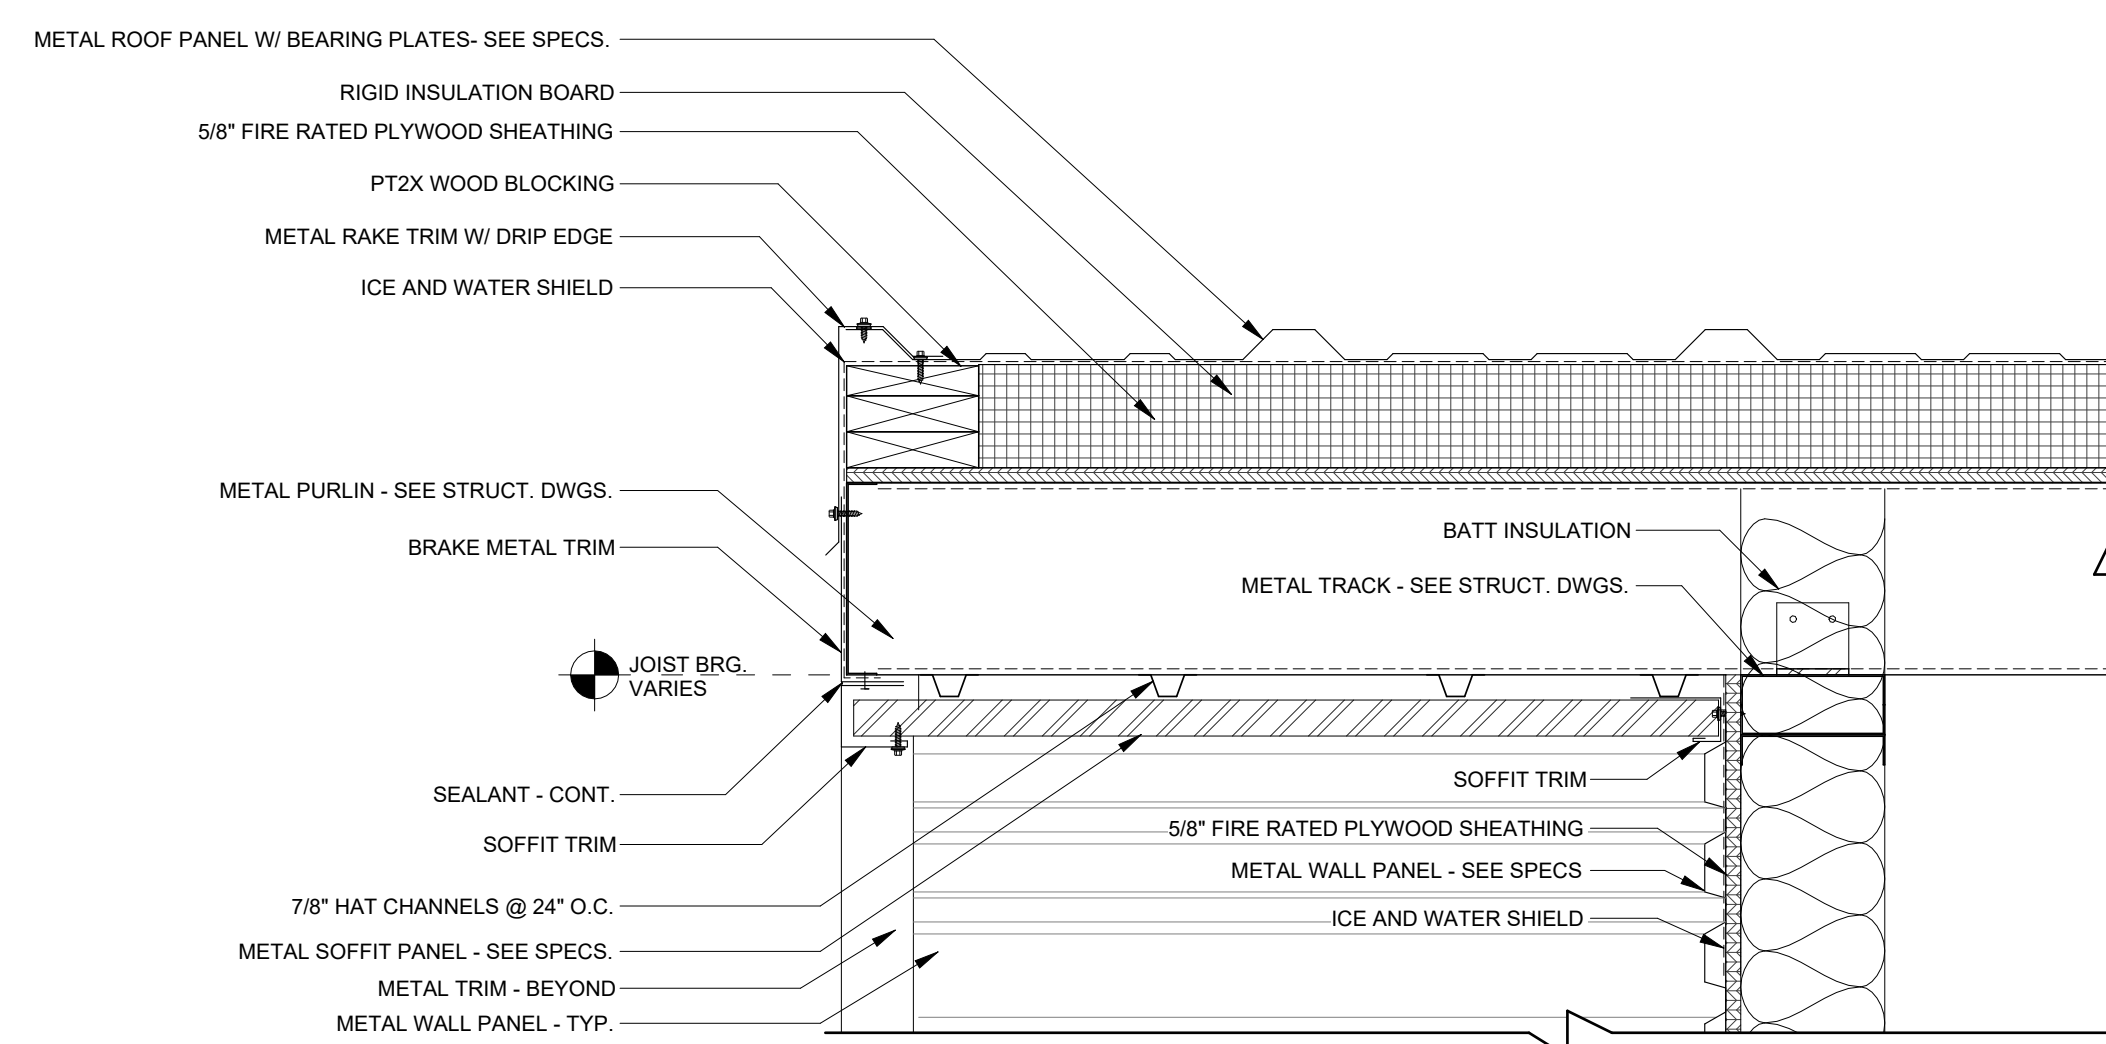


③ Entrance Roof Eave Detail
1 1/2" = 1'-0"

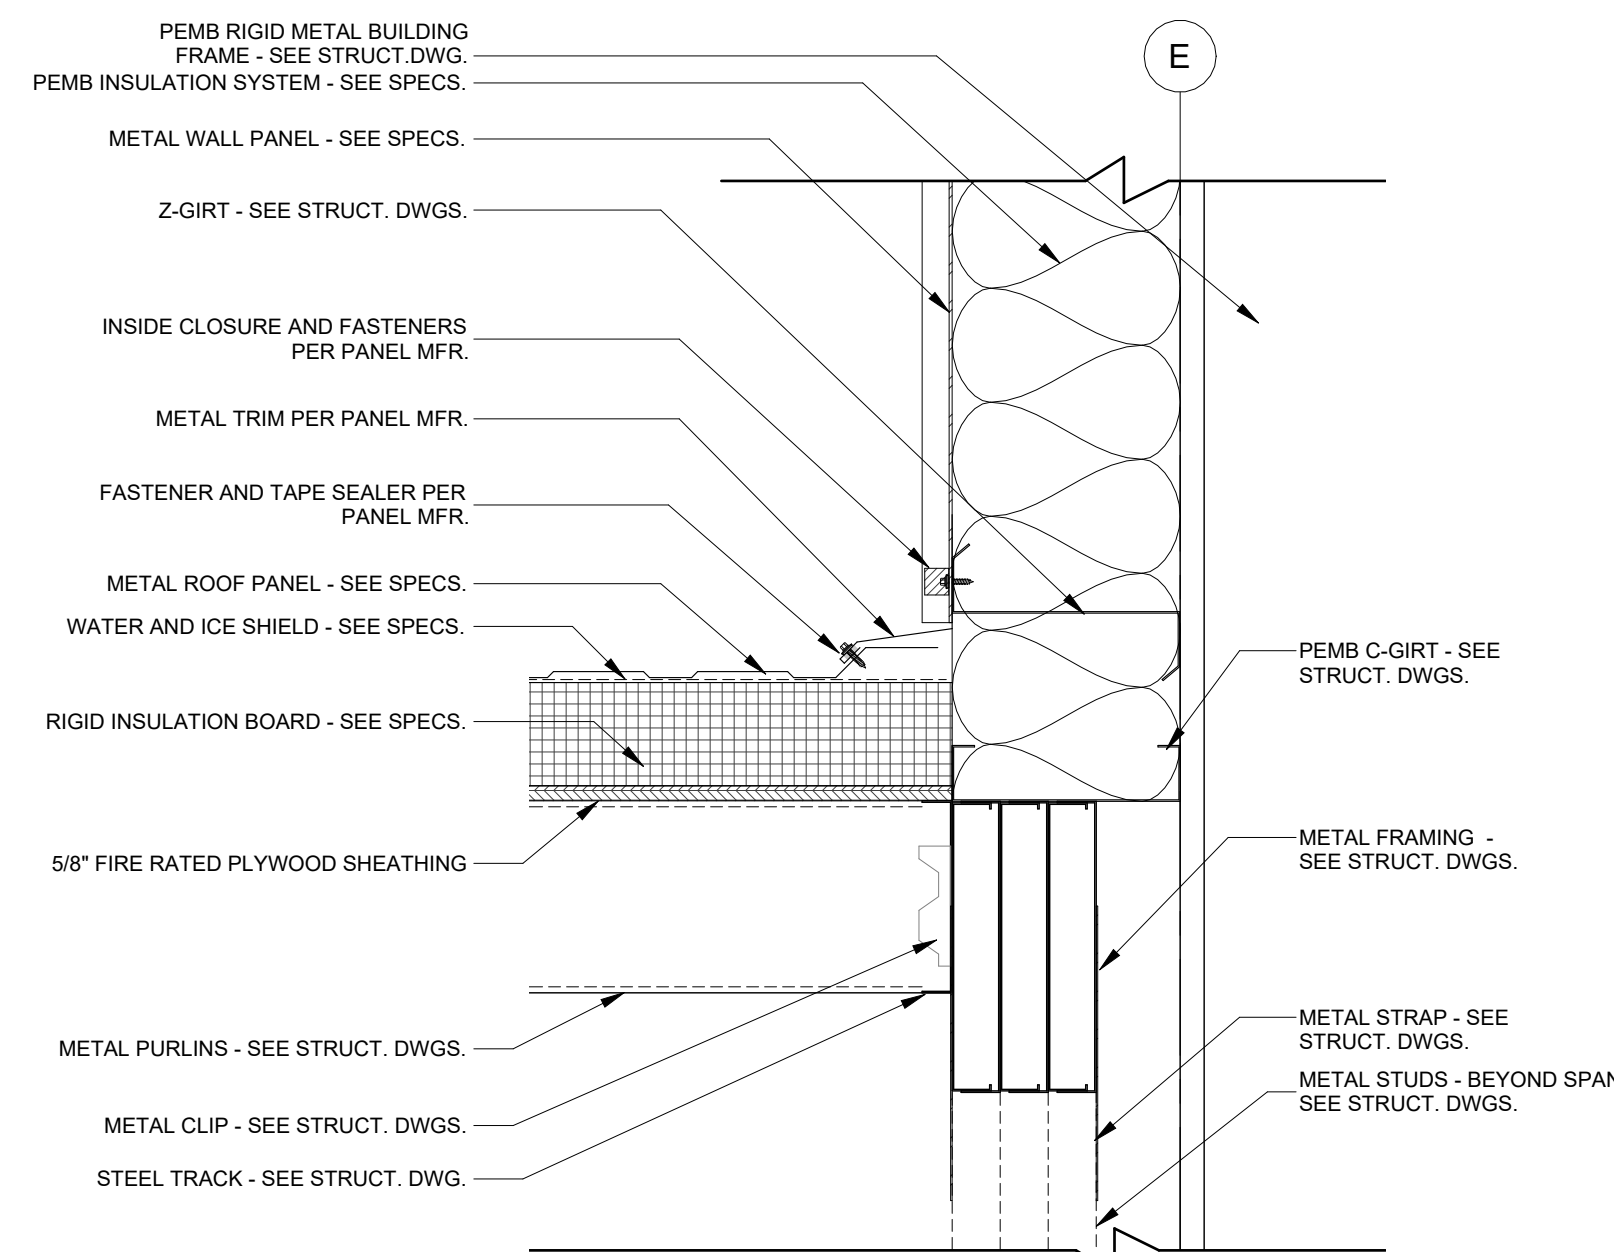

④ Section - Entrance Roof to Metal Building Transition
1 1/2" = 1'-0"

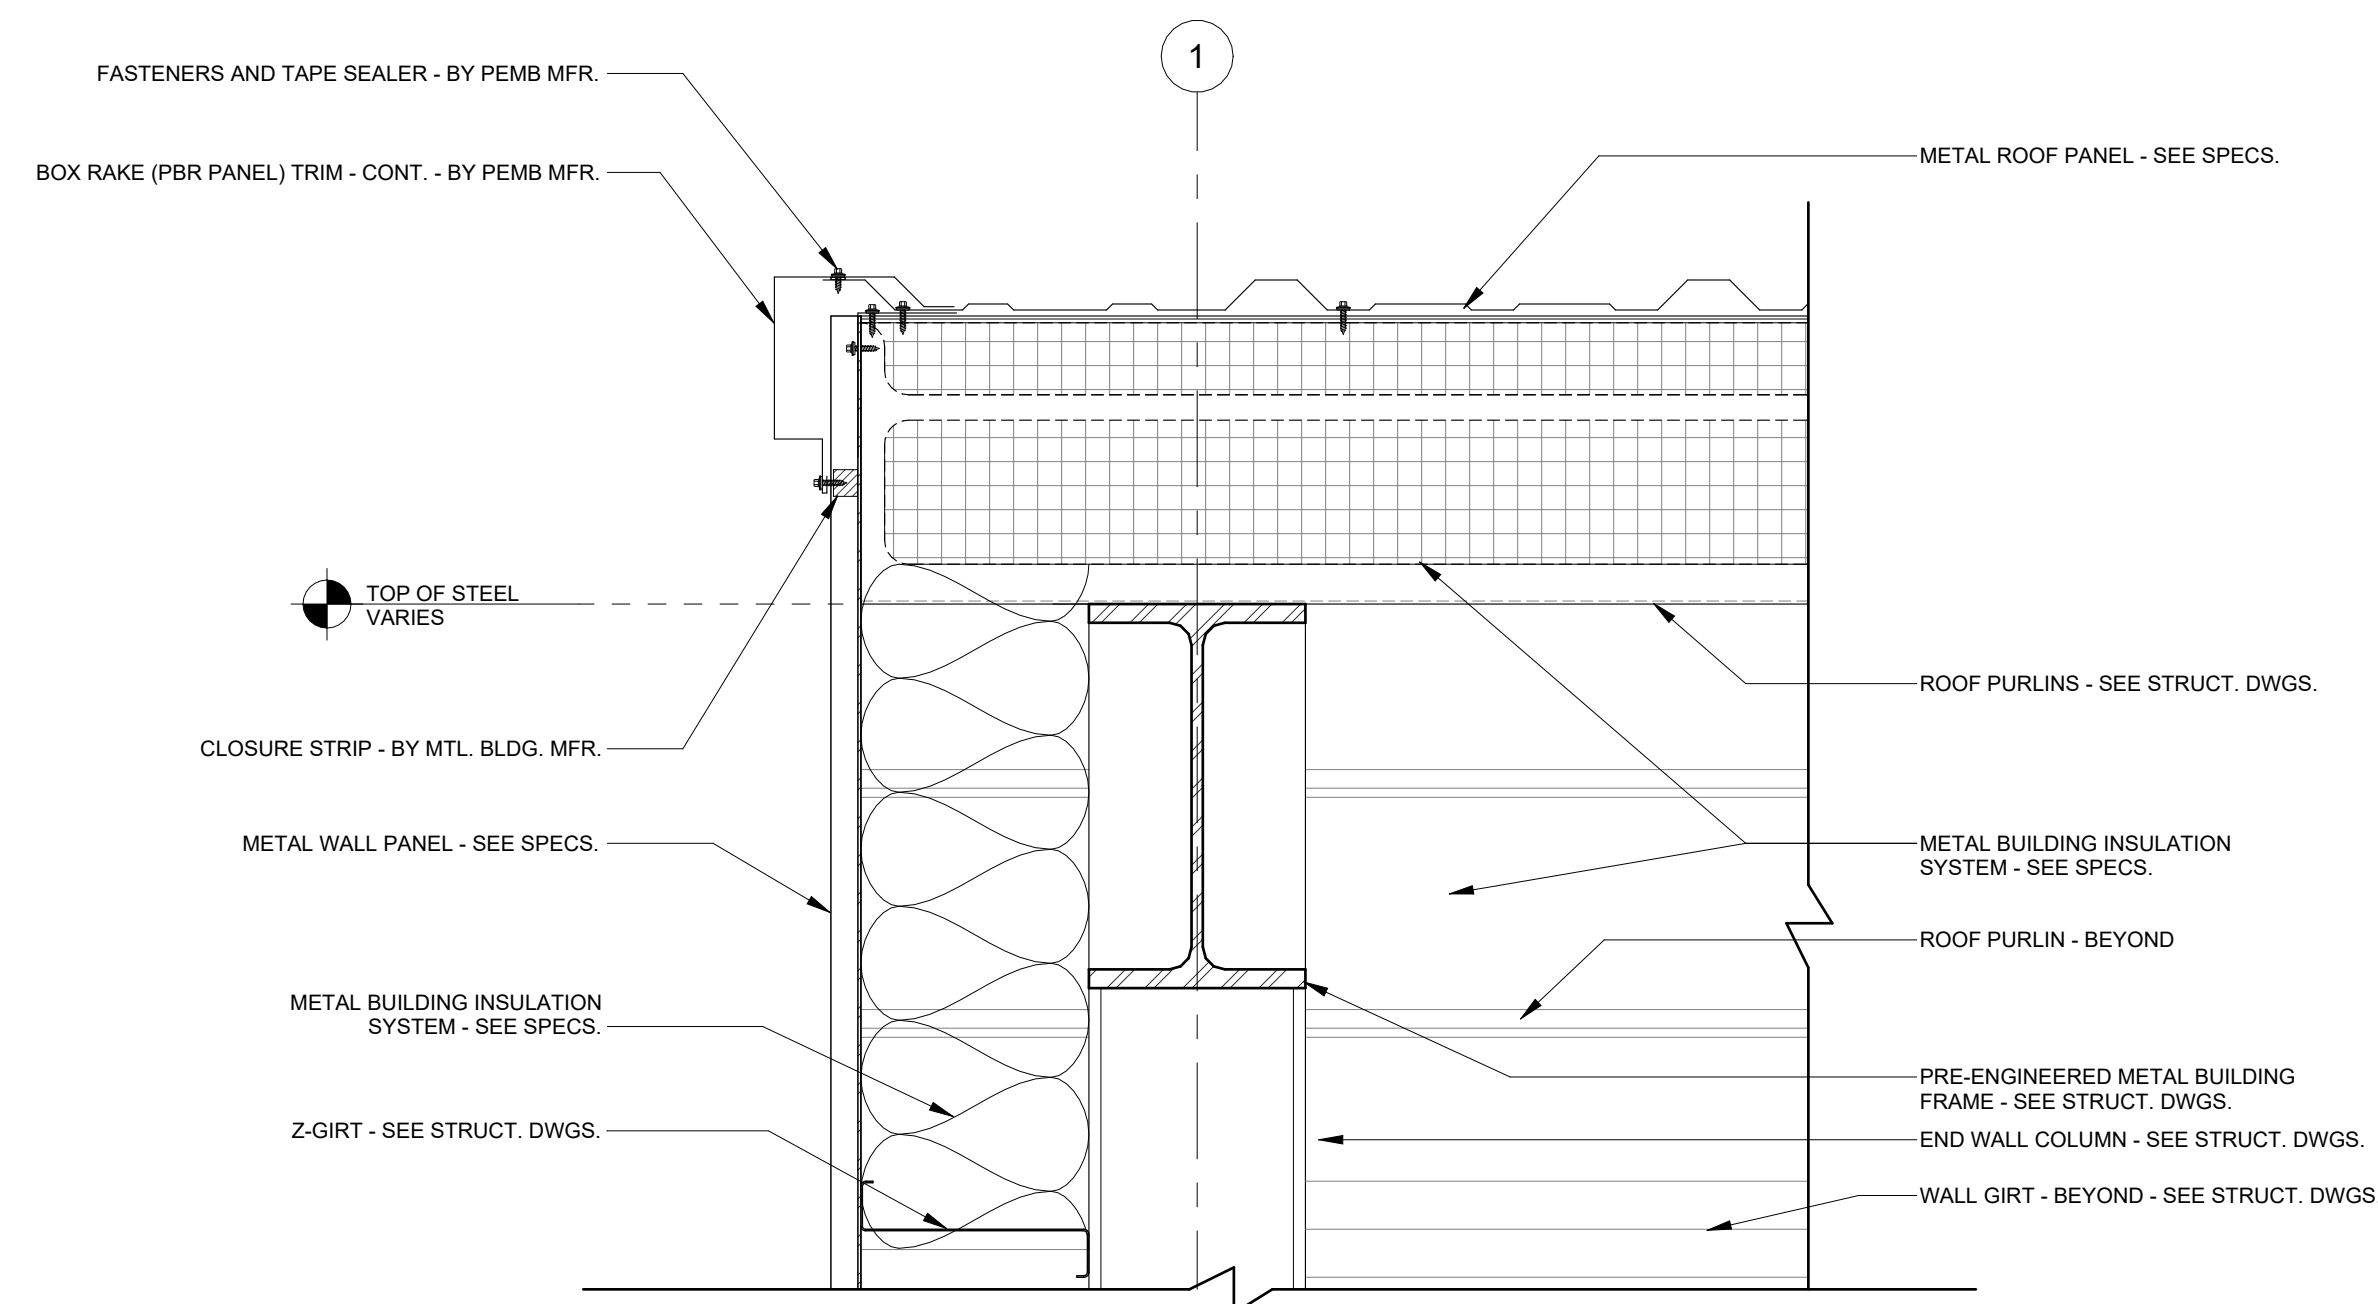

⑤ Rake Detail
1 1/2" = 1'-0"

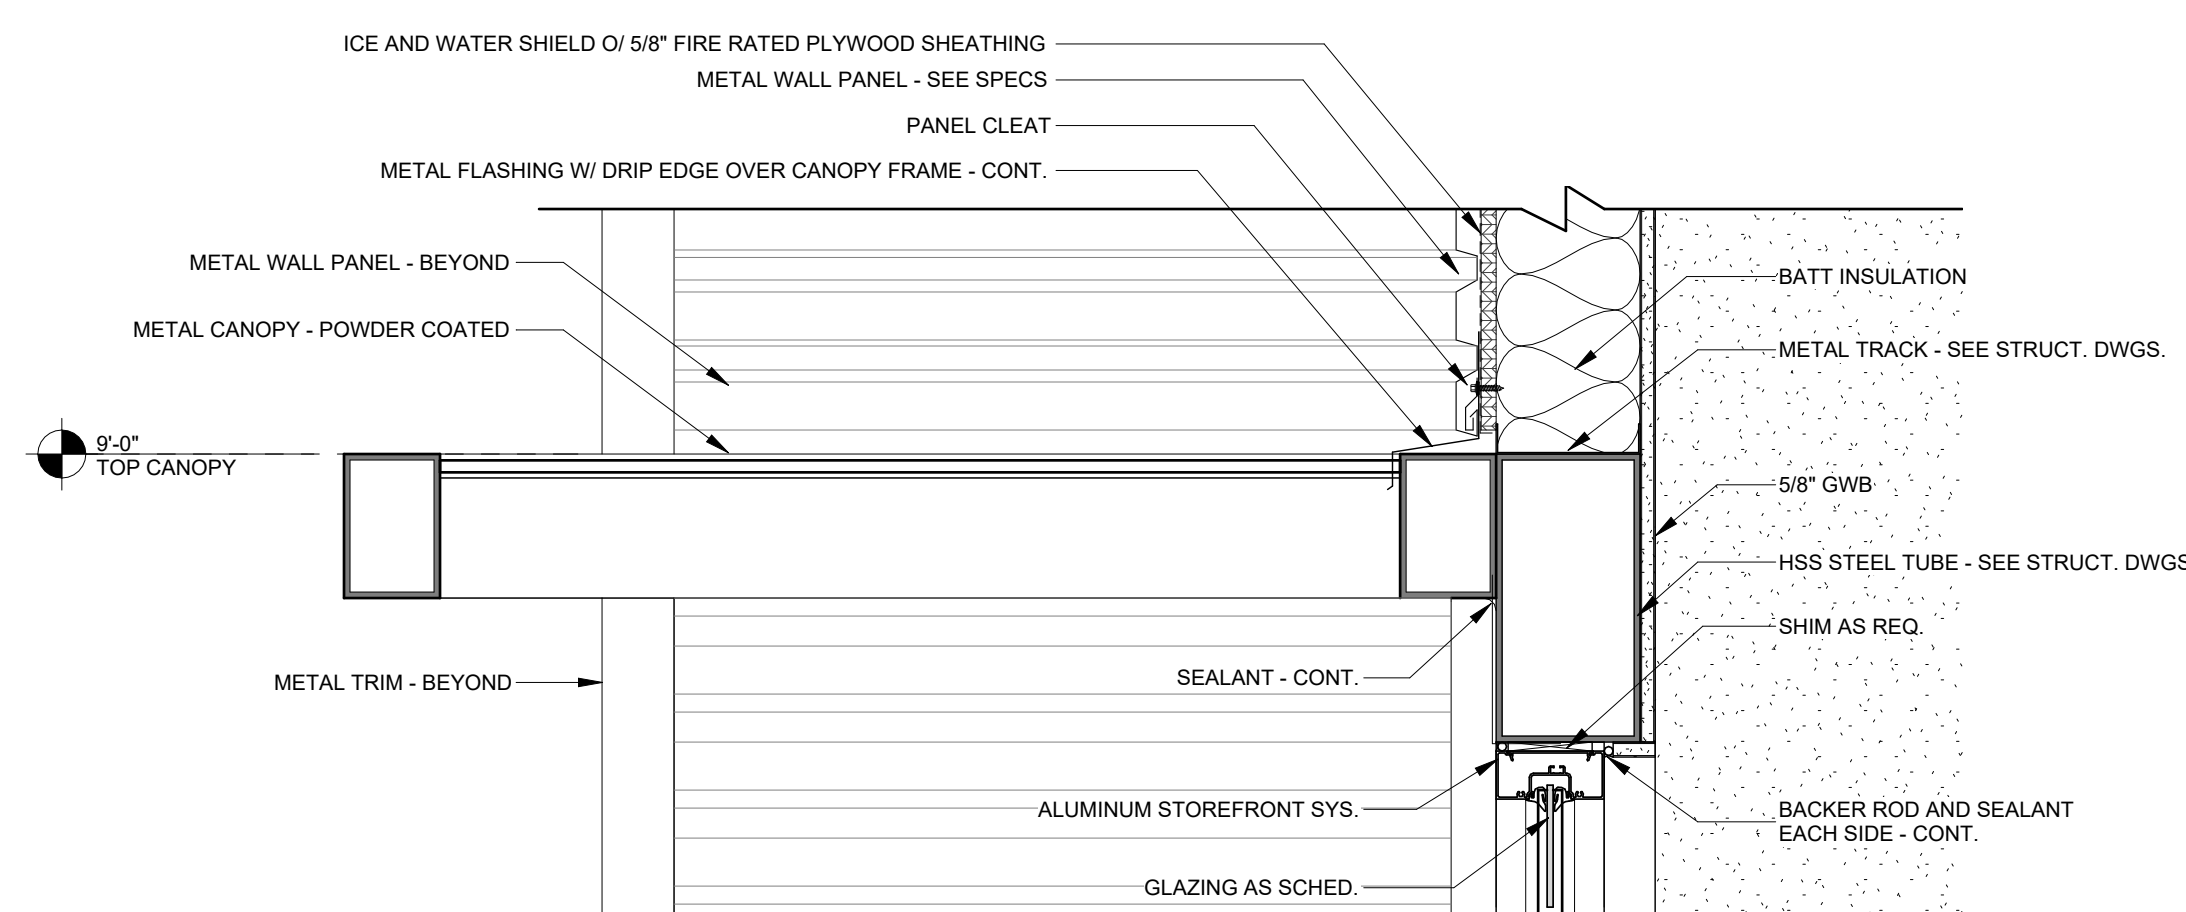

⑥ Canopy Section
1 1/2" = 1'-0"

Door Hardware Sets:

HW1 - EXT.ALUM. / CYL. ONLY - CARD READER

2	Cont. Hinge (w/ EPT Prep)	Provided by Aluminum Door Supplier				
2	Power Transfer	Provided by Aluminum Door Supplier				
1	MLR Ext Device	Provided by Aluminum Door Supplier				
1	Exit Device (w/ Rex)	Provided by Aluminum Door Supplier				
2	Rim Cylinder	12E 7 2 PATD RP	626	BES		
1	Mortise Cylinder	1E 7 4 CA RP3 PATD	626	BES		
2	Door Closer	Provided by Aluminum Door Supplier				
1	Gasketing	Provided by Aluminum Door Supplier				
1	Threshold	Provided by Aluminum Door Supplier				
1	Power Supply	Provided by Aluminum Door Supplier				
2	Door Position Switch	Provided by Access Control Contractor				
1	Card Reader	Provided by Access Control Contractor				

HW2 - EXT.HM. / CARD READER

3	Hinge	FBB168 NRP 45X45	32D	BES		
1	Power Transfer	EPT-12C				
1	Exit Device	C MLR TS 2103 A 1703	630	BES		
1	Rim Cylinder	12E 7 2 PATD RP	626	BES		
1	Door Closer	8916 SDS	689	DKA		
1	Kick Plate	KP50 10" Door Width less 2" CSK B4E Heavy	630	BRN		
1	Gasketing	127N Head & Jamb (2)				
1	Sweep	200N LAR	A	NGP		
1	Drip Cap	16 4" ODW	A	NGP		
1	Threshold	896 S LAR (10-24 SS MS/LA)	A	NGP		
1	Wiring Harness	WH-26P	W	RCI		
1	Door Position Switch	WH-192P				
1	Wiring Harness	WH-192P				
1	Power Supply	RPSMLR2BB				
1	Card Reader	Provided by Access Control Contractor				

HW3 - EXT.HM. / CARD READER

3	Hinge	FBB168 NRP 45X45	32D	BES		
1	Power Transfer	EPT-12C				
1	Electromechanical Lock	45HW 7 DEU 15 H PATD C RQE	626	BES		
1	Door Closer	8916 SDS	689	DKA		
1	Kick Plate	KP50 10" Door Width less 2" CSK B4E Heavy	630	BRN		
1	Gasketing	127N Head & Jamb (2)				
1	Sweep	200N LAR	A	NGP		
1	Drip Cap	16 4" ODW	A	NGP		
1	Threshold	896 S LAR (10-24 SS MS/LA)	A	NGP		
1	Wiring Harness	WH-38P				
1	Wiring Harness	WH-192P				
1	Power Supply	DKPS-2A				
1	Door Position Switch	Provided by Access Control Contractor				
1	Card Reader	Provided by Access Control Contractor				

HW4 - INT.ALUM. / CARD READER

3	Hinge	FBB168 NRP 45X45	26D	BES		
1	Power Transfer	EPT-12C				
1	Exit Device	C MLR TS 2103 4903 A	630	BES		
1	Rim Cylinder	12E 7 2 PATD RP	626	BES		
1	Door Closer	8916 AF89P DP89 BSHD	689	DKA		
1	Wall Stop	575	630	BRN		
1	Gasketing	Provided by Aluminum Door Supplier				
1	Wiring Harness	WH-192P				
1	Wiring Harness	WH-38P				
1	Power Supply	RPSMLR2BB				
1	Door Position Switch	Provided by Access Control Contractor				
1	Card Reader	Provided by Access Control Contractor				

HW5 - NOT USED

3	Hinge	FBB168 NRP 45X45	26D	BES		
1	Mortise Lock	45H 7 D 15 H PATD	626	BES		
1	Door Closer	8916 DST DP89 BSHD	689	DKA		
1	Gasketing	Provided by Aluminum Door Supplier				

HW7 - CARD READER

3	Hinge	FBB168 NRP 45X45	26D	BES		
1	Power Transfer	EPT-12C				
1	Exit Device	C MLR TS 2103 4903 A	630	BES		
1	Rim Cylinder	12E 7 2 PATD RP	626	BES		
1	Door Closer	8916 AF89P	630	BRN		
1	Kick Plate	KP50 10" Door Width Less 2" CSK B4E Heavy	630	BRN		
1	Wall Stop	575	630	BRN		
1	Silencer	500	Gray	BRN		
1	Wiring Harness	WH-192P				
1	Wiring Harness	WH-26P				
1	Power Supply	RPSMLR2BB				
1	Door Position Switch	Provided by Access Control Contractor				
1	Card Reader	Provided by Access Control Contractor				

HW8 - CARD READER

3	Hinge	FBB168 45X45	26D	BES		
1	Power Transfer	EPT-12C				
1	Electromechanical Lock	45HW 7 DEU 15 H PATD C RQE	626	BES		
1	Door Closer	8916 IS	689	DKA		
1	Kick Plate	KP50 10" Door Width less 2" CSK B4E Heavy	630	BRN		
1	Silencer	500	Gray	BRN		
1	Wiring Harness	WH-38P				
1	Wiring Harness	WH-192P				
1	Power Supply	DKPS-2A				
1	Door Position Switch	Provided by Access Control Contractor				
1	Card Reader	Provided by Access Control Contractor				

HW9 - EXT.HM.

3	Hinge	FBB168 NRP 45X45	32D	BES		
1	Mortise Lock	45H 7 T 15 H PATD	626	BES		
1	Door Closer	8916 SDS	689	DKA		
1	Kick Plate	KP50 10" Door Width less 2" CSK B4E Heavy	630	BRN		
1	Gasketing	127N Head & Jamb (2)				
1	Sweep	200N LAR	A	NGP		
1	Drip Cap	16 4" ODW	A	NGP		
1	Threshold	896 S LAR (10-24 SS MS/LA)	A	NGP		

HW10 - OVERHEAD DOOR

Hardware provided by Overhead Door Manufacturer.

HW11 -

6	Hinge	FBB168 NRP 45X45	26D	BES		
1	Flush Bolt	1855P				
1	Dust Proof Strike	1870	US32D	ABH		
1	Mortise Lock	45H 7 D 15 H PATD	626	BES		
2	Door Closer	8916 DS	689	DKA		
2	Kick Plate	KP50 10" Door Width less 1" CSK B4E Heavy	630	BRN		
2	Silencer	500	Gray	BRN		

HW12 -

3	Hinge	FBB168 NRP 45X45	26D	BES		
1	Mortise Lock	45H 7 D 15 H PATD	626	BES		
1	Door Closer	8916 DS	689	DKA		
1	Kick Plate	KP50 10" Door Width less 2" CSK B4E Heavy	630	BRN		
3	Silencer	500	Gray	BRN		

HW13 -

3	Hinge	FBB168 NRP 45X45	26D	BES		
1	Mortise Lock	45H 7 D 15 H PATD	626	BES		
1	Door Closer	8916 AF89P	689	DKA		
1	Kick Plate	KP50 10" Door Width less 2" CSK B4E Heavy	630	BRN		
1	Wall Stop	575	630	BRN		
1	Silencer	500	Gray	BRN		

HW14 -

3	Hinge	FBB168 45X45	26D	BES		
1	Mortise Lock	45H 7 D 15 H PATD	626	BES		
1	Door Closer	8916 AF89	689	DKA		
1	Kick Plate	KP50 10" Door Width less 2" CSK B4E Heavy	630	BRN		
1	Wall Stop	575	630	BRN		
1	Gasketing	5050 Head & Jamb (2)				
1	Door Shoe	1376 LAR A				
1	Threshold	425 LAR (10-24 SS MS/LA) HD A				

HW15 -

3	Hinge	FBB179 45X45	26D	BES		
1	Mortise Lock	45H 7 D 15 H PATD	626	BES		
1	Door Closer	8916 AF89	689	DKA		
1	Kick Plate	KP50 10" Door Width less 2" CSK B4E Heavy	630	BRN		
1	Wall Stop	575	630	BRN		
3	Silencer	500	Gray	BRN		

HW16 -

3	Hinge	FBB191 45X45	26D	BES		
1	Mortise Lock	45H 7 D 15 H PATD	626	BES		
1	Door Closer	8916 AF89	689	DKA		
1	Kick Plate	KP50 10" Door Width less 2" CSK B4E Heavy	630	BRN		
1	Wall Stop	575	630	BRN		
3	Silencer	500	Gray	BRN		

HW17 -

3	Hinge	FBB168 NRP 45X45	26D	BES		
1	Exit Device	2103 D 4903	630	PRE		
1	Rim Cylinder	12E 7 2 PATD RP	626	BES		
1	Door Closer	8916 DS	689	DKA		
1	Kick Plate	KP50 10" Door Width Less 2" CSK B4E Heavy	630	BRN		
3	Silencer	500	Gray	BRN		

HW18 -

3	Hinge	FBB168 NRP 45X45	26D	BES		
1	Mortise Lock	45H 7 D 15 H PATD	626	BES		
1	Door Closer	8916 DS	689	DKA		
1	Kick Plate	KP50 10" Door Width Less 2" CSK B4E Heavy	630	BRN		
1	Gasketing	5050 Head & Jamb (2)				

HW19 -

3	Hinge	FBB179 45X45	26D	BES		
1	Mortise Lock	45H 7 AT 15 H PATD	626	BES		
1	Wall Stop	575	630	BRN		
3	Silencer	500	Gray	BRN		

HW20 -

3	Hinge	FBB179 45X45	26D	BES		
1	Mortise Lock	45H 7 AT 15 H PATD	626	BES		
1	Wall Stop	575	630	BRN		
1	Coat Hook	602	630	BRN		

HW21 -

3	Hinge	FBB168 45X45	26D	BES		
1	Mortise Lock	45H 0 N 15 H	626	BES		
1	Door Closer	8916 AF89	689	DKA		
1	Kick Plate	KP50 10" Door Width less 2" CSK B4E Heavy	630	BRN		
1	Wall Stop	575	630	BRN		
1	Silencer	500	Gray	BRN		
1	Gasketing	5050 Head & Jamb (2)				
1	Wall Stop	575	630	BRN		

HW22 -

3	Hinge	FBB168 45X45	26D	BES		
1	Mortise Lock	45H 0 N 15 H	626	BES		
1	Door Closer	8916 AF89	689	DKA		
1	Kick Plate	KP50 10" Door Width less 2" CSK B4E Heavy	630	BRN		
1	Wall Stop	575	630	BRN		
1	Silencer	500	Gray	BRN		
1	Gasketing	5050 Head & Jamb (2)				

HW23 -

3	Hinge	FBB168 45X45	26D	BES		
1	Mortise Lock	45H 0 N 15 H	626	BES		
1	Door Closer	8916 DS	689	DKA		
1	Kick Plate	KP50 10" Door Width less 2" CSK B4E Heavy	630	BRN		
3	Silencer	500	Gray	BRN		

HW24 -

3	Hinge	FBB179 45X45	26D	BES		
1	Mortise Lock	45H 0 L 15 N VIBE	626	BES		
1	Door Closer	8916 DS	689	DKA		
1	Kick Plate	KP50 10" Door Width less 2" CSK B4E Heavy	630	BRN		
1	Silencer	500	Gray	BRN		
1	Coat Hook	602	630	BRN		

HW25 -

3	Hinge	FBB179 45X45	26D	BES		
1	Mortise Lock	45H 0 L 15 N VIBE	626	BES		
1	Door Closer	8916 AF89	689	DKA		
1	Kick Plate	KP50 10" Door Width less 2" CSK B4E Heavy	630	BRN		
1	Mop Plate	MP50 CSK B4E Heavy 6"	630	BRN		
1	Wall Stop	575	630	BRN		
1	Gasketing	2525 Head & Jamb (2)				
1	Coat Hook	602	630	BRN		

HW26 -

3	Hinge	FBB168 45X45	26D	BES		
1	Push / Pull	73L x 5326C	630	BRN		
1	Door Closer	8916 IS	689	DKA		
1	Kick Plate	KP50 10" Door Width less 2" CSK B4E Heavy	630	BRN		
1	Mop Plate	MP50 CSK B4E Heavy 6"	630	BRN		
3	Silencer	500	Gray	BRN		

HW27 -

1 See gate elevations and notes for hardware requirements.

Door Schedule																
Number	Door Elevation	Width	Height	Thickness	Material	Finish	Frame Elevation	Head	Jamb	Thr.	Frame Material	Frame Finish	Hardware Set	Fire Rating	Signage Elevation	Notes
000	B	6' - 0"	6' - 8"	1 3/4"	AL	FA	SF5	26 / A6.2	19 / A6.2	16 / A6.2	AL	FA	HW1			1
001	C	3' - 0"	6' - 8"	1 3/4"	HM	PT	HM1	5 / A6.2	4 / A6.2	3 / A6.2	HM	PT	HW2			1
001B	C	3' - 0"	6' - 8"	1 3/4"	WD	ST	HM1	7 / A6.2	6 / A6.2	9 / A6.2	HM	PT	HW7			1
002	C	3' - 0"	6' - 8"	1 3/4"	HM	PT	HM1	5 / A6.2	4 / A6.2	3 / A6.2	HM	PT	HW2			1
002B	C	3' - 0"	6' - 8"	1 3/4"	WD	ST	HM1	7 / A6.2	6 / A6.2	9 / A6.2	HM	PT	HW7			1
003	A	3' - 0"	6' - 8"	1 3/4"	WD	PT	HM1	7 / A6.2	6 / A6.2	10 / A6.2	HM	PT	HW26		A	
004	A	3' - 0"	6' - 8"	1 3/4"	WD	PT	HM1	7 / A6.2	6 / A6.2	10 / A6.2	HM	PT	HW26		A	
100	C	3' - 0"	6' - 8"	1 3/4"	WD	PT	HM1	7 / A6.2	6 / A6.2	8 / A6.2	HM	PT	HW8			1
100B	C	3' - 0"	6' - 8"	1 3/4"	HM	PT	HM1	7 / A6.2	6 / A6.2	8 / A6.2	HM	PT	HW22			
101	A	3' - 0"	6' - 8"	1 3/4"	WD	PT	HM1	7 / A6.2	6 / A6.2	9 / A6.2	HM	PT	HW20			
102	D	6' - 0"	6' - 8"	1 3/4"	HM	PT	HM1	7 / A6.2	6 / A6.2	8 / A6.2	HM	PT	HW11			
103	C	3' - 0"	6' - 8"	1 3/4"	HM	PT	HM1	2 / A6.2	1 / A6.2	3 / A6.2	HM	PT	HW3			1
103B	E	12' - 0"	12' - 0"		MTL	FA	-	4 / A6.3	3 / A6.3	5 / A6.3	MTL	FA	HW10	-		2
200	C	3' - 0"	6' - 8"	1 3/4"	WD	PT	HM3	7 / A6.2	6 / A6.2	8 / A6.2	HM	PT	HW8			1
200B	C	3' - 0"	6' - 8"	1 3/4"	HM	PT	HM1	7 / A6.2	6 / A6.2	8 / A6.2	HM	PT	HW22			
201	A	3' - 0"	6' - 8"	1 3/4"	WD	PT	HM1	7 / A6.2	6 / A6.2	9 / A6.2	HM	PT	HW20			
202	D	6' - 0"	6' - 8"	1 3/4"	HM	PT	HM1	7 / A6.2	6 / A6.2	8 / A6.2	HM	PT	HW11			
203	C	3' - 0"	6' - 8"	1 3/4"	HM	PT	HM1	2 / A6.2	1 / A6.2	3 / A6.2	HM	PT	HW3			1
203B	E	12' - 0"	12' - 0"		MTL	FA	-	4 / A6.3	3 / A6.3	5 / A6.3	MTL	FA	HW10	-		2
300	C	3' - 0"	6' - 8"	1 3/4"	WD	PT	HM1	7 / A6.2	6 / A6.2	8 / A6.2	HM	PT	HW8			1
300B	C	3' - 0"	6' - 8"	1 3/4"	HM	PT	HM1	7 / A6.2	6 / A6.2	8 / A6.2	HM	PT	HW22			
301	A	3' - 0"	6' - 8"	1 3/4"	WD	PT	HM1	7 / A6.2	6 / A6.2	9 / A6.2	HM	PT	HW20			
302	A	3' - 0"	6' - 8"	1 3/4"	WD	PT	HM1	7 / A6.2	6 / A6.2	9 / A6.2	HM	PT	HW20			
303	D	6' - 0"	6' - 8"	1 3/4"	HM	PT	HM1	7 / A6.2	6 / A6.2	8 / A6.2	HM	PT	HW11			
304	C	3' - 0"	6' - 8"	1 3/4"	HM	PT	HM1	2 / A6.2	1 / A6.2	3 / A6.2	HM	PT	HW3			1
304B	E	12' - 0"	12' - 0"		MTL	FA	-	4 / A6.3	3 / A6.3	5 / A6.3	MTL	FA	HW10	-		2
400	B	3' - 0"	6' - 8"	1' - 0 11/16"	AL	FA	SF3	26 / A6.2	18 / A6.2 , 20 / A6.2	28 / A6.2	AL	FA	HW4			1
400B	B	3' - 0"	6' - 8"	1' - 0 11/16"	AL	FA	SF2	26 / A6.2	18 / A6.2 , 20 / A6.2	28 / A6.2	AL	FA	HW4			1
401	A	3' - 0"	6' - 8"	1 3/4"	WD	ST	HM1	7 / A6.2	6 / A6.2	8 / A6.2	HM	PT	HW19			
402	C	3' - 0"	6' - 8"	1 3/4"	WD	ST	HM1	7 / A6.2	6 / A6.2	8 / A6.2	HM	PT	HW18			
402B	C	3' - 0"	6' - 8"	1 3/4"	WD	ST	HM1	7 / A6.2	6 / A6.2	8 / A6.2	HM	PT	HW18			
403	B	3' - 0"	6' - 8"	1' - 0 11/16"	AL	FA	SF1	26 / A6.2	18 / A6.2 , 23 / A6.2	8 / A6.2	AL	FA	HW6			
404	C	3' - 0"	6' - 8"	1 3/4"	HM	PT	HM1	2 / A6.2	1 / A6.2	3 / A6.2	HM	PT	HW2			
405	A	3' - 0"	6' - 8"	1 3/4"	WD	ST	HM1	7 / A6.2	6 / A6.2	8 / A6.2	HM	PT	HW19			
406	A	3' - 0"	6' - 8"	1 3/4"	WD	ST	HM1	7 / A6.2	6 / A6.2	8 / A6.2	HM	PT	HW19			
407	C	3' - 0"	6' - 8"	1 3/4"	WD	ST	HM1	7 / A6.2	6 / A6.2	8 / A6.2	HM	PT	HW21			
408	A	3' - 0"	6' - 8"	1 3/4"	WD	ST	HM1	7 / A6.2	6 / A6.2	10 / A6.2	HM	PT	HW25		A	3
409	A	3' - 0"	6' - 8"	1 3/4"	WD	ST	HM1	7 / A6.2	6 / A6.2	10 / A6.2	HM	PT	HW25		A	3
410	A	3' - 0"	6' - 8"	1 3/4"	WD	PT	HM1	7 / A6.2	6 / A6.2	9 / A6.2	HM	PT	HW17			
411	A	3' - 0"	6' - 8"	1 3/4"	WD	PT	HM1	7 / A6.2	6 / A6.2	8 / A6.2	HM	PT	HW15			
412	A	3' - 0"	6' - 8"	1 3/4"	WD	PT	HM1	7 / A6.2	6 / A6.2	9 / A6.2	HM	PT	HW16			
413	A	3' - 0"	6' - 8"	1 3/4"	WD	PT	HM1	30 / A6.2	29 / A6.2	10 / A6.2	HM	PT	HW24		A	3
414	A	3' - 0"	6' - 8"	1 3/4"	WD	PT	HM1	30 / A6.2	29 / A6.2	10 / A6.2	HM	PT	HW24		A	3
415	A	3' - 0"	6' - 8"	1 3/4"	WD	ST	HM1	7 / A6.2	6 / A6.2	8 / A6.2	HM	PT	HW12			3
416	A	3' - 0"	6' - 8"	1 3/4"	WD	PT	HM1	7 / A6.2	6 / A6.2	9 / A6.2	HM	PT	HW12			
417	A	3' - 0"	6' - 8"	1 3/4"	WD	PT	HM1	7 / A6.2	6 / A6.2	9 / A6.2	HM	PT	HW12			
500	C	3' - 0"	6' - 8"	1 3/4"	WD	PT	HM1	7 / A6.2	6 / A6.2	8 / A6.2	HM	PT	HW8			1
500B	C	3' - 0"	6' - 8"	1 3/4"	HM	PT	HM1	7 / A6.2	6 / A6.2	8 / A6.2	HM	PT	HW22			
501	A	3' - 0"	6' - 8"	1 3/4"	WD	PT	HM1	7 / A6.2	6 / A6.2	9 / A6.2	HM	PT	HW20			
502	D	6' - 0"	6' - 8"	1 3/4"	HM	PT	HM1	7 / A6.2	6 / A6.2	8 / A6.2	HM	PT	HW11			
503	C	3' - 0"	6' - 8"	1 3/4"	HM	PT	HM1	2 / A6.2	1 / A6.2	3 / A6.2	HM	PT	HW3			1
503B	E	12' - 0"	12' - 0"		MTL	FA	-	4 / A6.3	6 / A6.3	5 / A6.3	MTL	FA	HW10	-		2
600	C	3' - 0"	6' - 8"	1 3/4"	WD	PT	HM1	7 / A6.2	6 / A6.2	8 / A6.2	HM	PT	HW8			1
600B	C	3' - 0"	6' - 8"	1 3/4"	HM	PT	HM1	7 / A6.2	6 / A6.2	8 / A6.2	HM	PT	HW22			
601	A	3' - 0"	6' - 8"	1 3/4"	WD	PT	HM1	7 / A6.2	6 / A6.2	9 / A6.2	HM	PT	HW20			
602	D	6' - 0"	6' - 8"	1 3/4"	HM	PT	HM1	7 / A6.2	6 / A6.2	8 / A6.2	HM	PT	HW11			
603	C	3' - 0"	6' - 8"	1 3/4"	HM	PT	HM1	2 / A6.2	1 / A6.2	3 / A6.2	HM	PT	HW3			1
603B	E	12' - 0"	12' - 0"		MTL	FA	-	4 / A6.3	3 / A6.3	6 / A6.3	MTL	FA	HW10	-		2
700	C	3' - 0"	6' - 8"	1 3/4"	WD	PT	HM1	7 / A6.2	6 / A6.2	8 / A6.2	HM	PT	HW8			1
700B	C	3' - 0"	6' - 8"	1 3/4"	HM	PT	HM1	7 / A6.2	6 / A6.2	8 / A6.2	HM	PT	HW22			
701	A	3' - 0"	6' - 8"	1 3/4"	WD	PT	HM1	7 / A6.2	6 / A6.2	9 / A6.2	HM	PT	HW20			
702	D	6' - 0"	6' - 8"	1 3/4"	HM	PT	HM1	7 / A6.2	6 / A6.2	9 / A6.2	HM	PT	HW11			
703	C	3' - 0"	6' - 8"	1 3/4"	HM	PT	HM1	2 / A6.2	1 / A6.2	3 / A6.2	HM	PT	HW3			1
703B	E	12' - 0"	12' - 0"		MTL	FA	-	4 / A6.3	3 / A6.3	5 / A6.3	MTL	FA	HW10	-		2
704	C	3' - 0"	6' - 8"	1 3/4"	HM	PT	HM1	5 / A6.2	4 / A6.2	3 / A6.2	HM	PT	HW3			1
705	E	12' - 0"	12' - 0"		MTL	FA	-	4 / A6.3	3 / A6.3	5 / A6.3	MTL	FA	HW10	-		2
705B	C	3' - 0"	6' - 8"	1 3/4"	HM	PT	HM1	7 / A6.2	7 / A6.2	8 / A6.2	HM	PT	HW22			
706	C	3' - 0"	6' - 8"	1 3/4"	HM	PT	HM1	7 / A6.2	6 / A6.2	8 / A6.2	HM	PT	HW14			
707	C	3' - 0"	6' - 8"	1 3/4"	WD	PT	HM1	7 / A6.2	6 / A6.2	8 / A6.2	HM	PT	HW13			
707B	C	3' - 0"	6' - 8"	1 3/4"	WD	PT	HM1	7 / A6.2	6 / A6.2	8 / A6.2	HM	PT	HW23			
708	A	3' - 0"	6' - 8"	1 3/4"	HM	PT	HM1	7 / A6.3	6 / A6.3	3 / A6.2	HM	PT	HW3			1

SEAL:

PROJECT TITLE:

**UU&PI - LBR Relocation Administration
& Workshop Building For
City of Tallahassee**

1900 Rankin Avenue, Tallahassee, FL 32310

JOB NO.: 21.130
DESIGNED: DC
DRAWN: JR
CHECKED: BD/DC

THIS DRAWING AND ANY REPRODUCTIONS
ARE THE PROPERTY AND COPYRIGHT
OF BKI, INC. AND MAY NOT BE
REPRODUCED, PUBLISHED, OR USED IN ANY
MANNER WITHOUT WRITTEN
PERMISSION OF THE ARCHITECT

REVISIONS:

NO.	DATE	DESCRIPTION
1	11/21/25	Addendum 1
2	12/17/25	Addendum 2

DRAWING PHASE:
**100% Construction
Documents**

DRAWING TITLE:
**Finish Plan and
Schedules**

SHEET NO.:
A6.1


DATE:
October 3, 2025




1 Floor Plan - Finish Plan
1/8" = 1'-0"

Signage Elevations

PROVIDE SIGNAGE SCHEDULE TO ARCHITECT FOR REVIEW AND APPROVAL

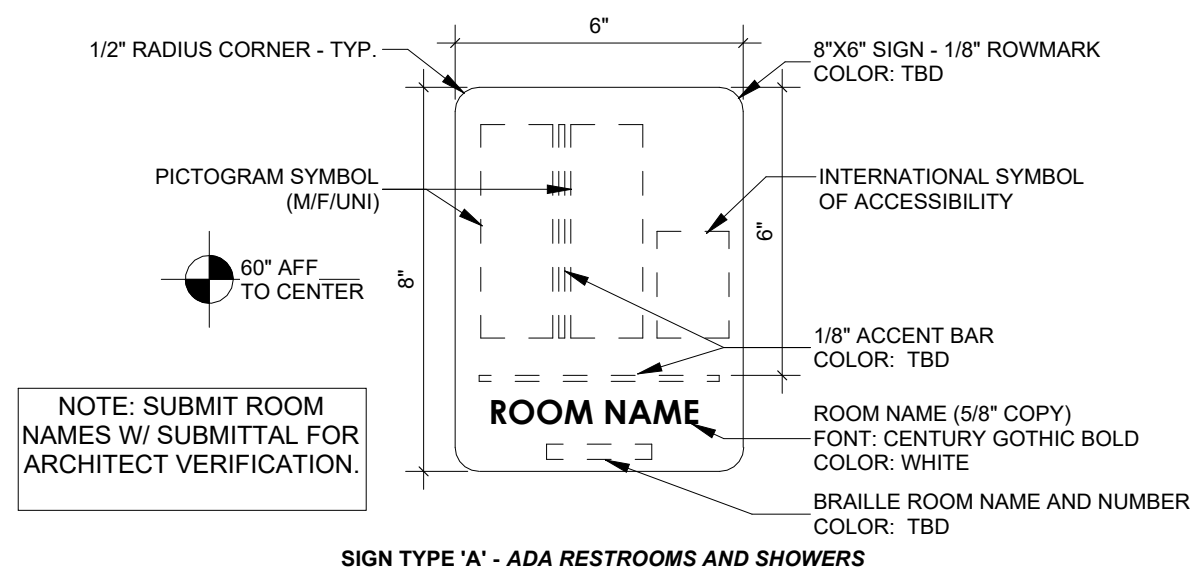

2 Sign Elevations - Interior
3" = 1'-0"

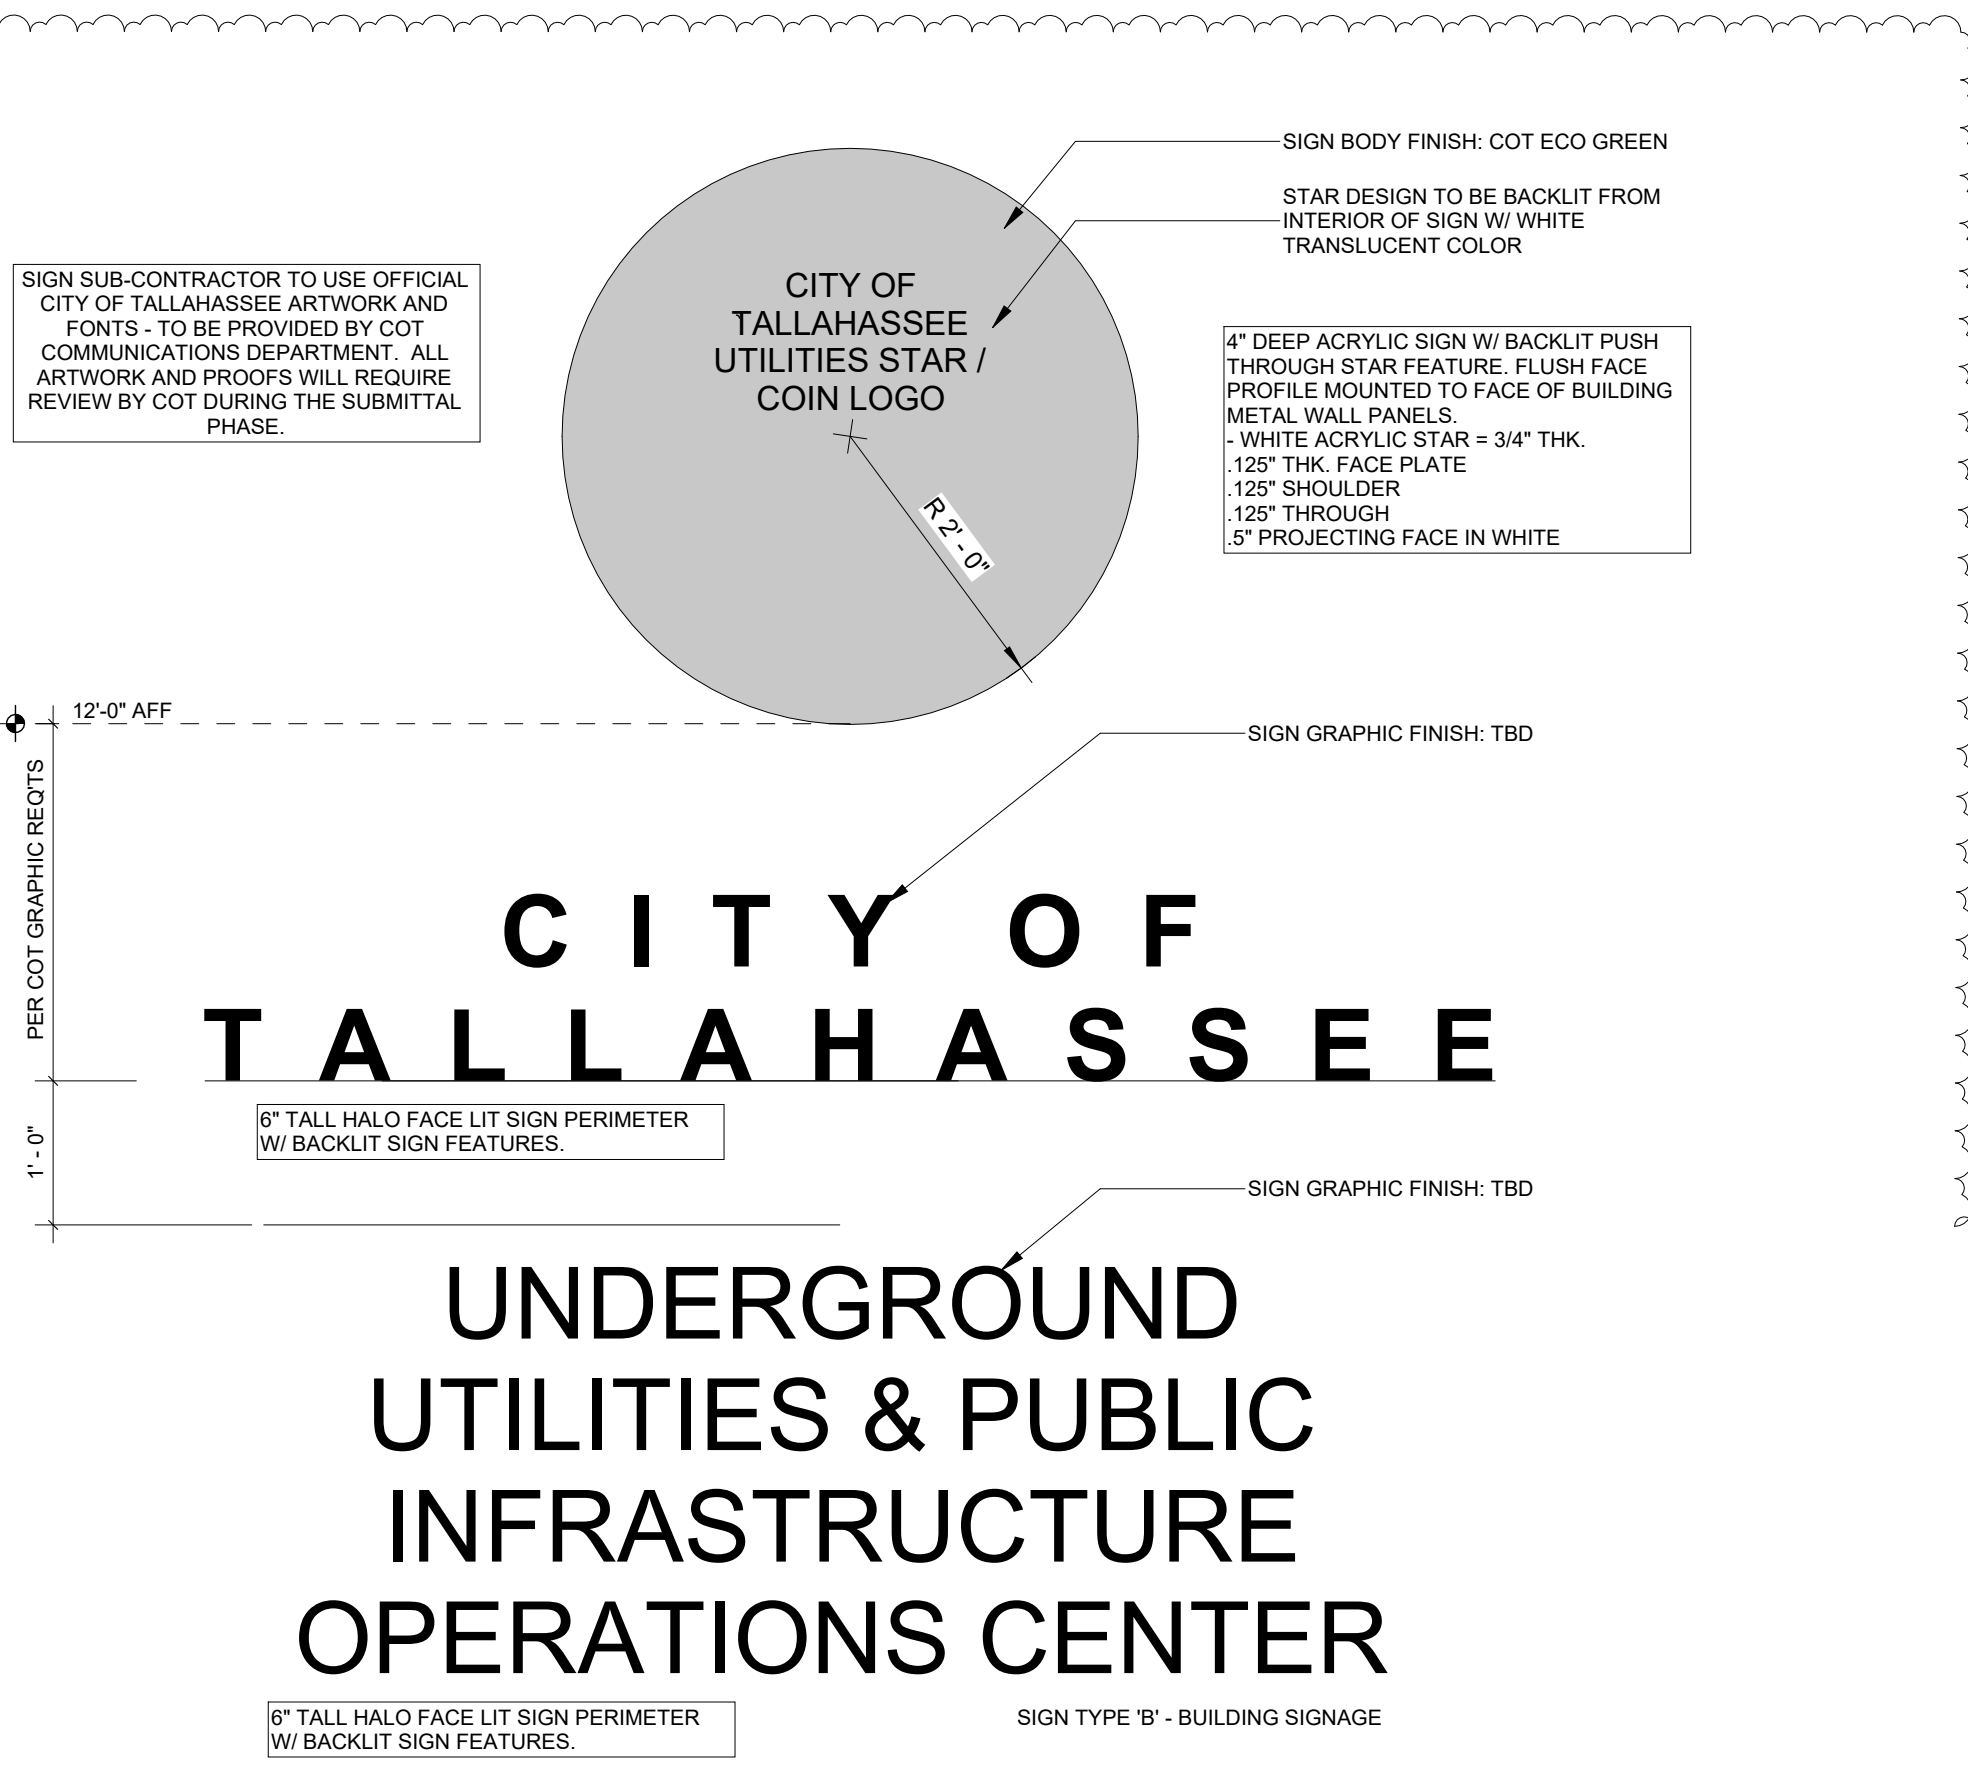


3 Sign Elevations - Exterior
3/4" = 1'-0"

Finish Schedule										
Number	Name	Base Finish	Floor Finish	North Wall	East Wall	South Wall	West Wall	Ceiling Finish	Ceiling Height	Notes
1000	Vestibule	WB1	F2	W1 / W2	W1	W1	W2	C1	10'-0"	7
1001	Corridor	WB1	F1	W1	W1	W1	W1	C1	10'-0"	8
1002	Corridor	WB1	F1	W1	W1	W1	W1	C1	10'-0"	8
1003	Men's RR	WB2	F3	W3	W1	W3	W1 / W3	C2	10'-0"	1,2,4,5,6,8
1004	Women's RR	WB2	F3	W3	W1	W3	W1 / W3	C2	10'-0"	1,2,4,5,6,8
1100	Open Area	WB1	F1	W1	W1	W1	W1	C1	10'-0"	8
1101	Chief	WB1	F2	W1	W1	W1	W1	C1	10'-0"	8
1102	Storage	WB1	F1	W1	W1	W1	W1	C1	10'-0"	8
1103	Work Room	WB1 / NONE	F1	W1	W1	W5 / W6	W5 / W6	C3	10'-0", -	3,8
1200	Open Area	WB1	F1	W1	W1	W1	W1	C1	10'-0"	8
1201	Chief	WB1	F2	W1	W1	W1	W1	C1	10'-0"	8
1202	Storage	WB1	F1	W1	W1	W1	W1	C1	10'-0"	8
1203	Work Room	WB1 / NONE	F1	W1	W1	W1	W5 / W6	C3	10'-0", -	3,8
1300	Open Area	WB1	F1	W1	W1	W1	W1	C1	10'-0"	8
1301	Chief	WB1	F2	W1	W1	W1	W1	C1	10'-0"	8
1302	Chief	WB1	F2	W1	W1	W1	W1	C1	10'-0"	8
1303	Storage	WB1	F1	W1	W1	W1	W1	C1	10'-0"	8
1304	Work Room	WB1 / NONE	F1	W1	W1	W1	W5 / W6	C3	10'-0", -	3,8
1400	Circulation	WB1	F2	W1 / W2	W1	W1	W1	C1	10'-0"	7
1401	Office	WB1	F2	W1	W1	W1	W1	C1	10'-0"	7
1402	Training / Drop In	WB1	F2	W2	W1	W1	W1	C1	10'-0"	7
1403	Conference	WB1	F2	W2	W1	W1	W1	C1	10'-0"	7
1404	Circulation	WB1	F2	W1	W1	W1	W1	C1	10'-0"	7
1405	Admin. Asst.	WB1	F2	W1	W1	W1	W1	C1	10'-0"	7
1406	Manager	WB1	F2	W1	W1	W1	W1	C1	10'-0"	7
1407	Break Room	WB1	F2	W1	W1	W1	W1	C1	10'-0"	8
1408	Women's RR	WB2	F3	W3	W1	W1	W1	C2	10'-0"	1,2,4,5,6,8
1409	Men's RR	WB2	F3	W1	W1	W3	W1	C2	10'-0"	1,2,4,5,6,8
1410	Electrical	WB1	F1	W1	W1	W1	W1	C1	10'-0"	8
1411	Telecom	WB1	F1	W1	W1	W1	W1	C1	12'-0"	8
1412	Janitor	WB1	F1	W4	W4	W4	W4	C2	10'-0"	7
1413	Shower	WB2	F3	W3	W3	W3	W3	C2	10'-0"	1,2,4,5,6
1414	Shower	WB2	F3	W3	W3	W3	W3	C2	10'-0"	1,2,4,5,6
1415	Storage	WB1	F2	W1	W1	W1	W1	C1	10'-0"	8
1416	Storage	WB1	F2	W1	W1	W1	W1	C1	10'-0"	8
1417	Storage	WB1	F2	W1	W1	W1	W1	C1	10'-0"	8
1500	Open Area	WB1	F1	W1	W1	W1	W1	C1	10'-0"	8
1501	Chief	WB1	F2	W1	W1	W1	W1	C1	10'-0"	8
1502	Storage	WB1	F1	W1	W1	W1	W1	C1	10'-0"	8
1503	Work Room	WB1 / NONE	F1	W1	W1	W1	W5 / W6	C3	10'-0", -	3,8
1600	Open Area	WB1	F1	W1	W1	W1	W1	C1	10'-0"	8

Finish Schedule										
Number	Name	Base Finish	Floor Finish	North Wall	East Wall	South Wall	West Wall	Ceiling Finish	Ceiling Height	Notes
1601	Chief	WB1	F2	W1	W1	W1	W1	C1	10'-0"	8
1602	Storage	WB1	F1	W1	W1	W1	W1	C1	10'-0"	8
1603	Work Room	WB1 / NONE	F1	W1	W1	W1	W5 / W6	C3	10'-0", -	3,8
1700	Open Area	WB1	F1	W1	W1	W1	W1	C1	10'-0"	8
1701	Chief	WB1	F2	W1	W1	W1	W1	C1	10'-0"	8
1702	Storage	WB1	F1	W1	W1	W1	W1	C1	10'-0"	8
1703	Work Room	WB1 / NONE	F1	W1	W1	W1	W5 / W6	C3	10'-0"	8
1704	Fuel Monitoring	WB1	F1	W1	W1	W1	W1	C1	10'-0"	8
1705	Trailer Bay	WB1 / NONE	F1	W5 / W6	W1	W1	W5 / W6	C3	10'-0", -	3,8
1706	TV Storage	WB1	F1	W1	W1	W1	W1	C1	10'-0"	8
1707	TV Staff	WB1	F2	W1	W1	W1	W1	C1	10'-0"	8
1708	Riser Room	WB1 / NONE	F1	W5	W5	W1	W1	C3	10'-0", -	3

Finish Plan Legend:

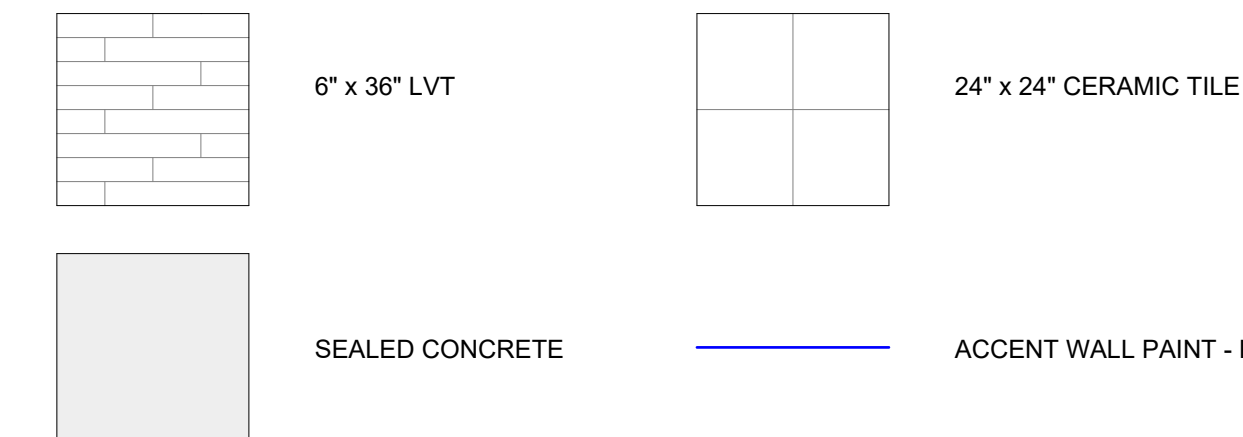

Finish Plan Keynotes:

- MARBLE THRESHOLD
- RUBBER THRESHOLD / TRANSITION

Interior Finish Schedule Notes:

- EPOXY PAINT
- NO WALL BASE AT CERAMIC TILE WALLS - TILE TO EXTEND DOWN TO FINISH FLOOR TILE.
- NO WALL BASE AT UNFINISHED METAL BUILDING WALLS OR AT PLYWOOD SHEATHING LOCATIONS.
- GROUT AT FLOOR TILE - MAPEI #47 CHARCOAL
- GROUT AT WALL TILE - MAPEI #77 FROST
- INSTALL WALL TILE WITH GLAZED EDGES AT ALL VISIBLE TILE EDGES. CHOOSE TILES WITH THE BEST COVERAGE FOR USE.
- SEMI GLOSS PAINT
- EGG SHELL PAINT FINISH

Interior Finish Schedule Legend:

- FLOORS:
F1- SEALED CONCRETE
F2- LVT - MANNINGTON COMMERCIAL - AMTICO SIGNATURE - CORNISH OAK - HOLLOW 8'10" - 6" x 36"
F3- CERAMIC TILE - MOSA TILE - CORE COLLECTION QUARTZ - BASALT GREY #4103RQ6060 - 60cm x 60cm
- WALL BASE:
WB1- VINYL WALL BASE - MANNINGTON TYPE TPVT BLACK BROWN #523
WB2- CERAMIC TILE BULLNOSE BASE - MOSA TILE - CORE COLLECTION QUARTZ BASALT GREY #4103BP6060
- WALLS:
W1- GWB - PAINTED - BASE - SW7015 REPOSE GRAY
W2- GWB - PAINTED - ACCENT - SW9130 EVERGREEN FOG
W3- CERAMIC TILE - MOSA TILE - MOSA CLASSICS TIDE- FOG GREY #0605 4"x8" GLOSS FINISH
W4- FRP PANEL - MARLITE #P40N - BISCUIT W/ PEBBLED FINISH
W5- METAL BUILDING INSULATION
W6- PLYWOOD SHEATHING - PAINTED - SW9170 ACIER
- CEILING:
C1- ACOUSTIC CEILING PANEL - USG MARS SLT
C2- GYPSUM BOARD CEILING - PAINTED - SW7007 CEILING BRIGHT WHITE
C3- EXPOSED STRUCTURE - PAINTED - SW7069 IRON ORE
- DOORS:
PT1- HM DOORS - INT - PAINTED - SW9170 ACIER
PT2- HM FRAMES - INT - PAINTED - SW9170 ACIER
PT3- WOOD DOORS - INT - PAINTED - SW9170 ACIER
PT4- WOOD DOORS - INT - STAINED - COLOR TBD
- MISCELLANEOUS FINISHES:
TP1- TOILET PARTITIONS: STAINLESS - HAMMERED
SS1- SOLID SURFACE WINDOW SILLS: CORIAN - CONCRETE
PL1- PLASTIC LAMINATE MILLWORK: WILSONART - COLOR TBD
PL2- PLASTIC LAMINATE MILLWORK: WILSONART - COLOR TBD
CT1- SOLID SURFACE COUNTERTOP: CORIAN - LAVA ROCK




PROJECT TITLE:

 Δ

THIS DRAWING AND ANY REPRODUCTION
ARE THE PROPERTY AND COPYRIGHT
OF BKJ, INC. AND MAY NOT BE
REPRODUCED, PUBLISHED, OR USED IN
ANY MANNER WITHOUT WRITTEN
PERMISSION OF THE ARCHITECT

REVISIONS:

DATE:
October 3, 2025

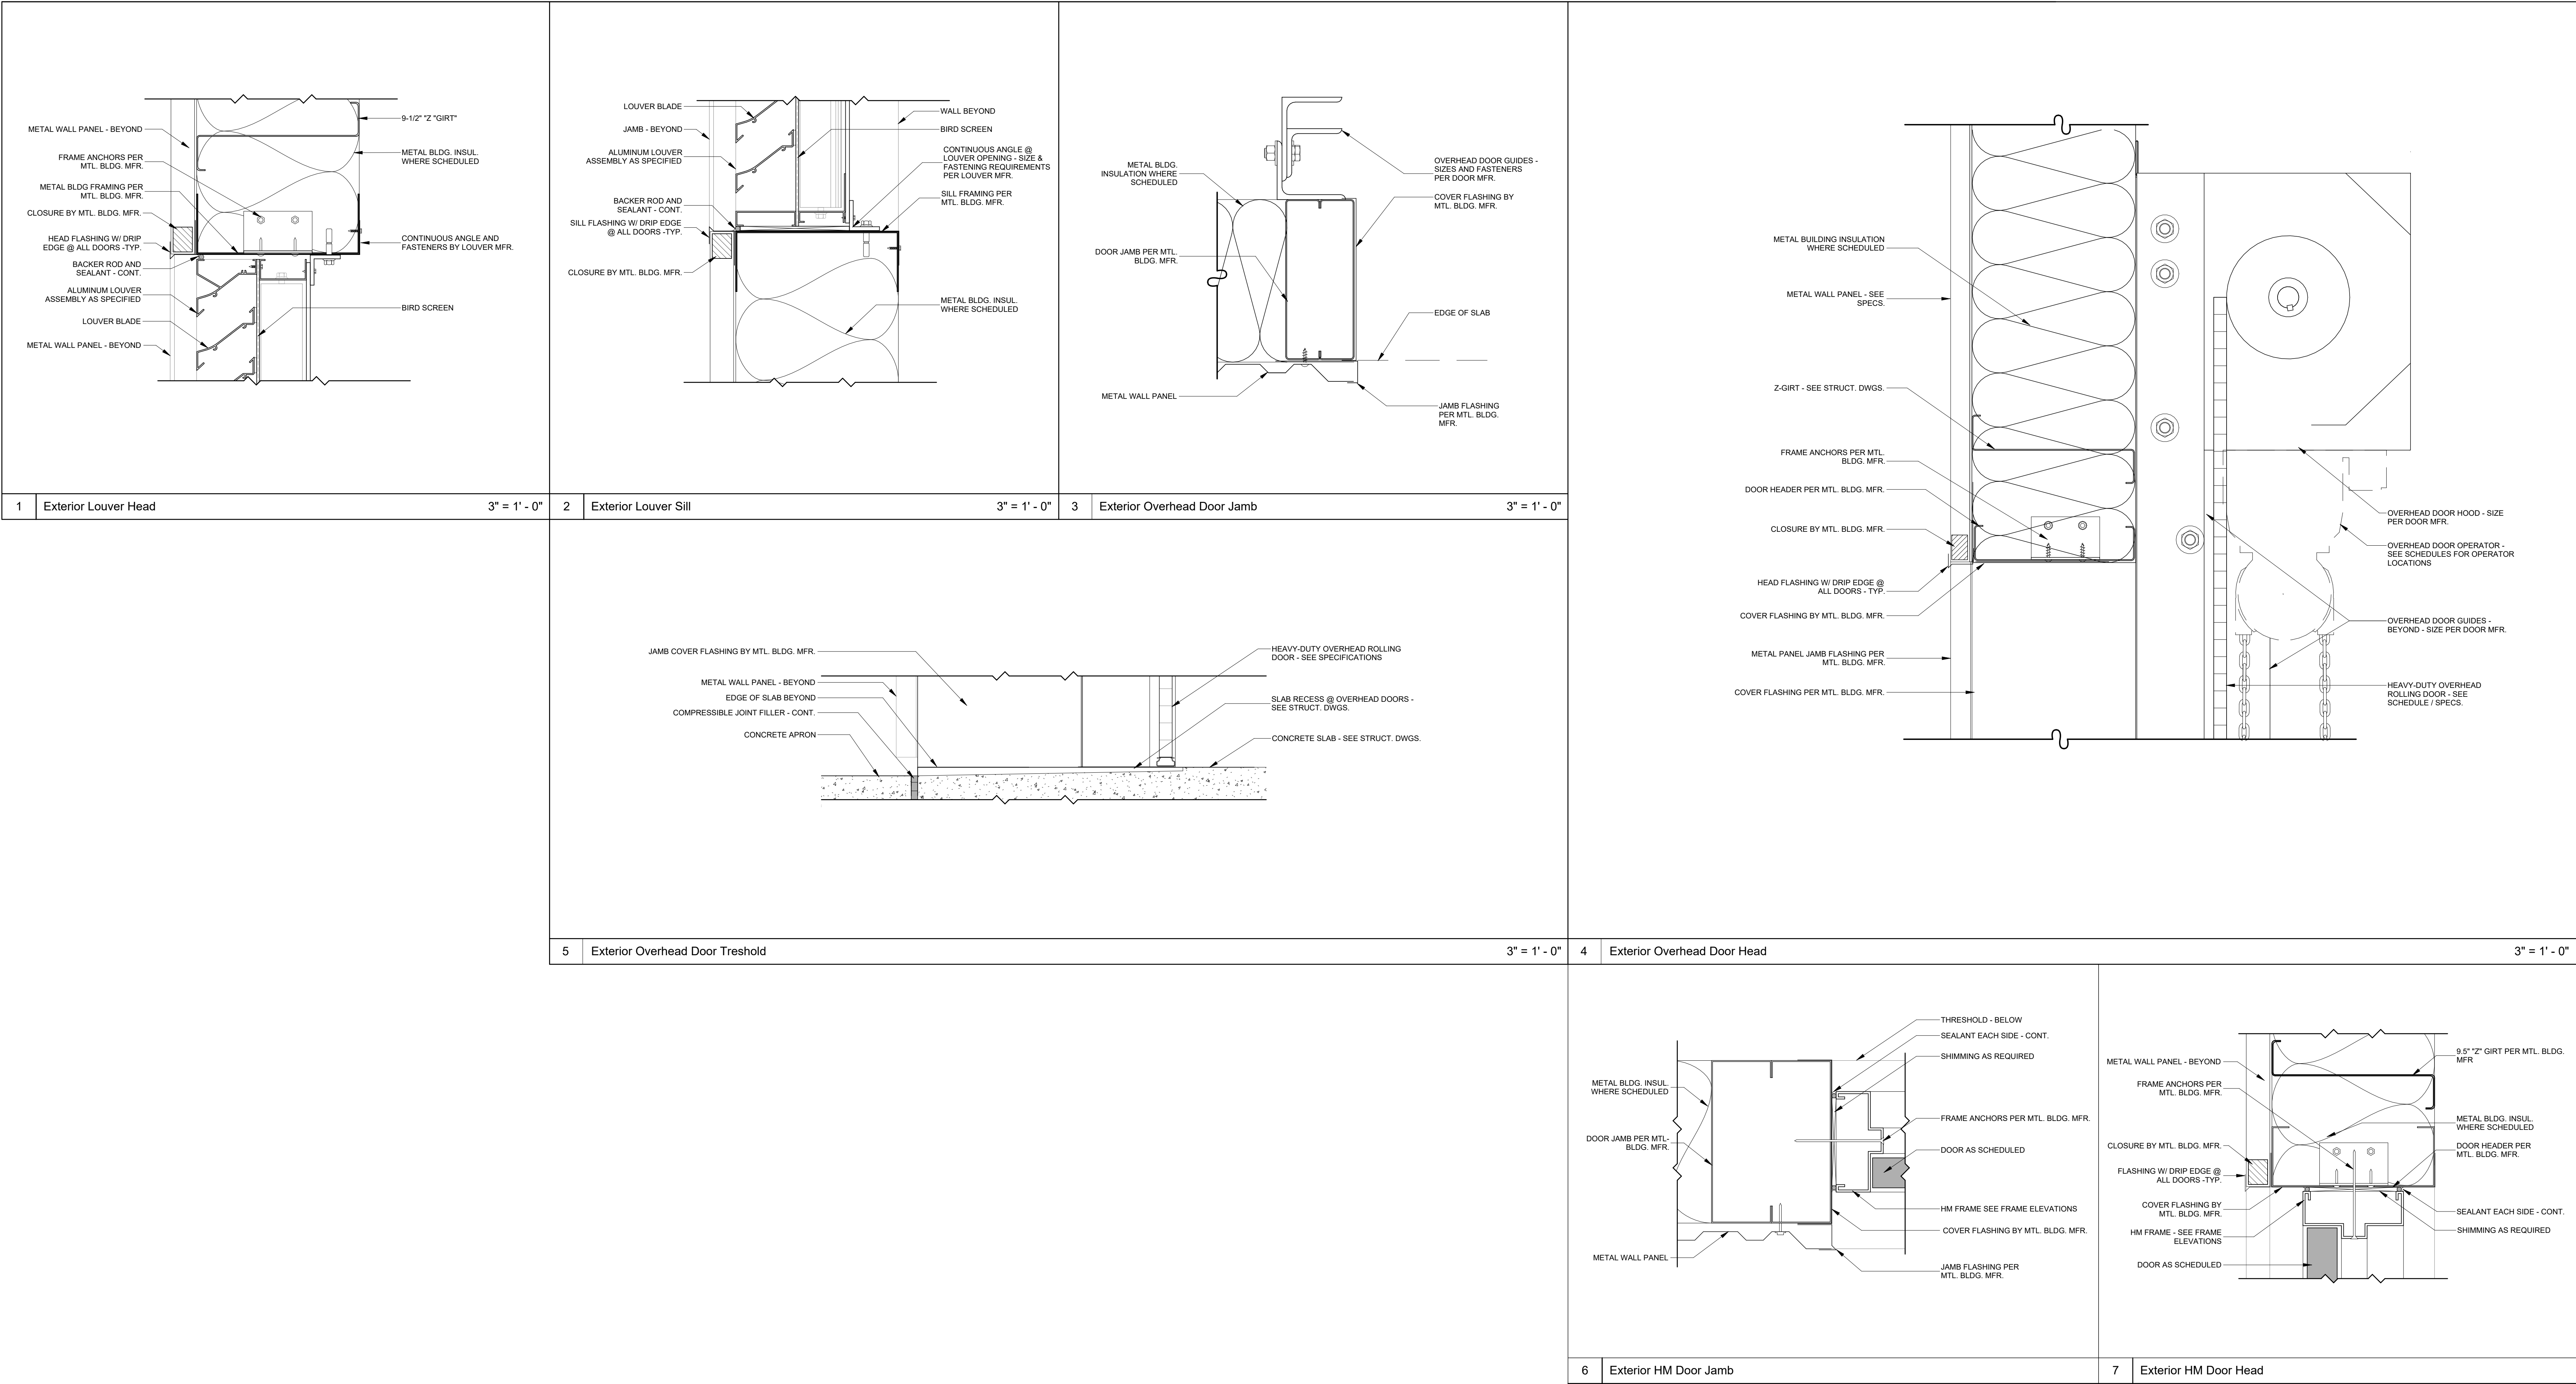

SEAL:

PROJECT TITLE:

**UU&PI - LBR Relocation Administration
& Workshop Building For
City of Tallahassee**

1900 Rankin Avenue, Tallahassee, FL 32310

JOB NO.: 21.130
DESIGNED: DC
DRAWN: JR
CHECKED: BD/DC

THIS DRAWING AND ANY REPRODUCTIONS
ARE THE PROPERTY AND COPYRIGHT
OF BKI, INC. AND MAY NOT BE
REPRODUCED, PUBLISHED, OR USED IN ANY
MANNER WITHOUT WRITTEN
PERMISSION OF THE ARCHITECT


REVISIONS:
2 12/17/25 Addendum 2

DRAWING PHASE:
**100% Construction
Documents**


DRAWING TITLE:
Door Details

SHEET NO.:
A6.3


DATE:
October 3, 2025

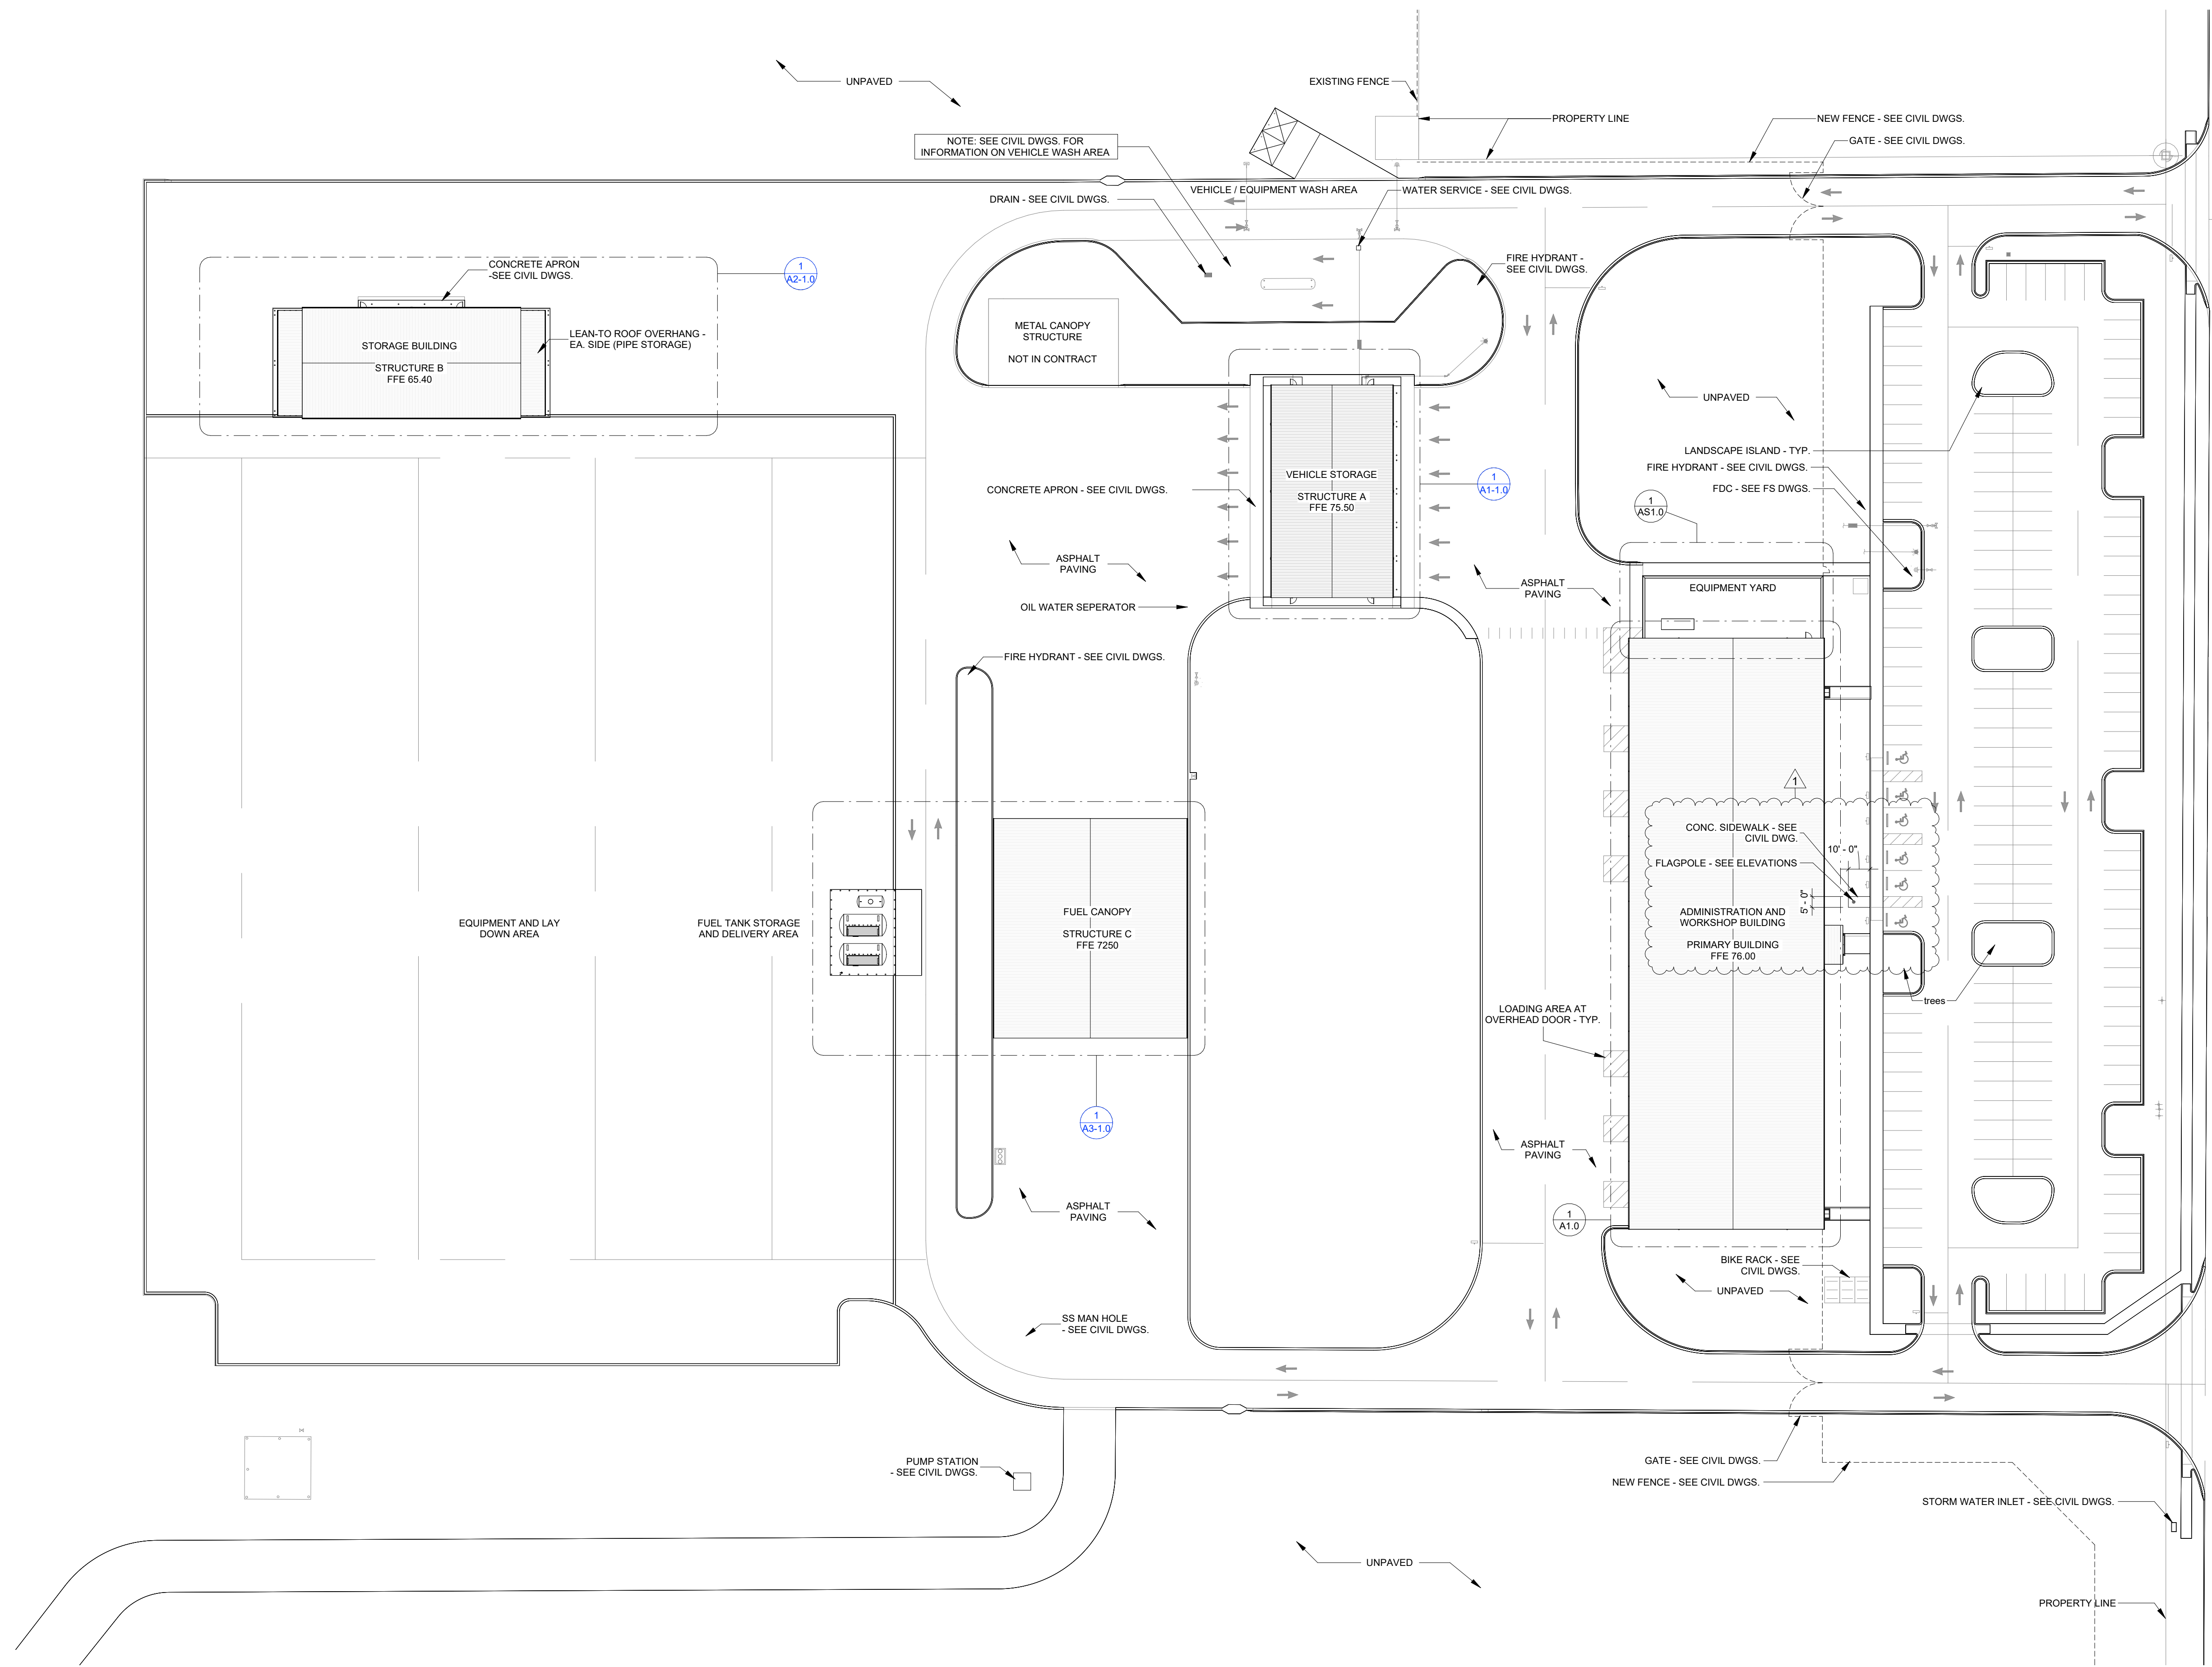


② Architectural Site Plan
1" = 40'-0"

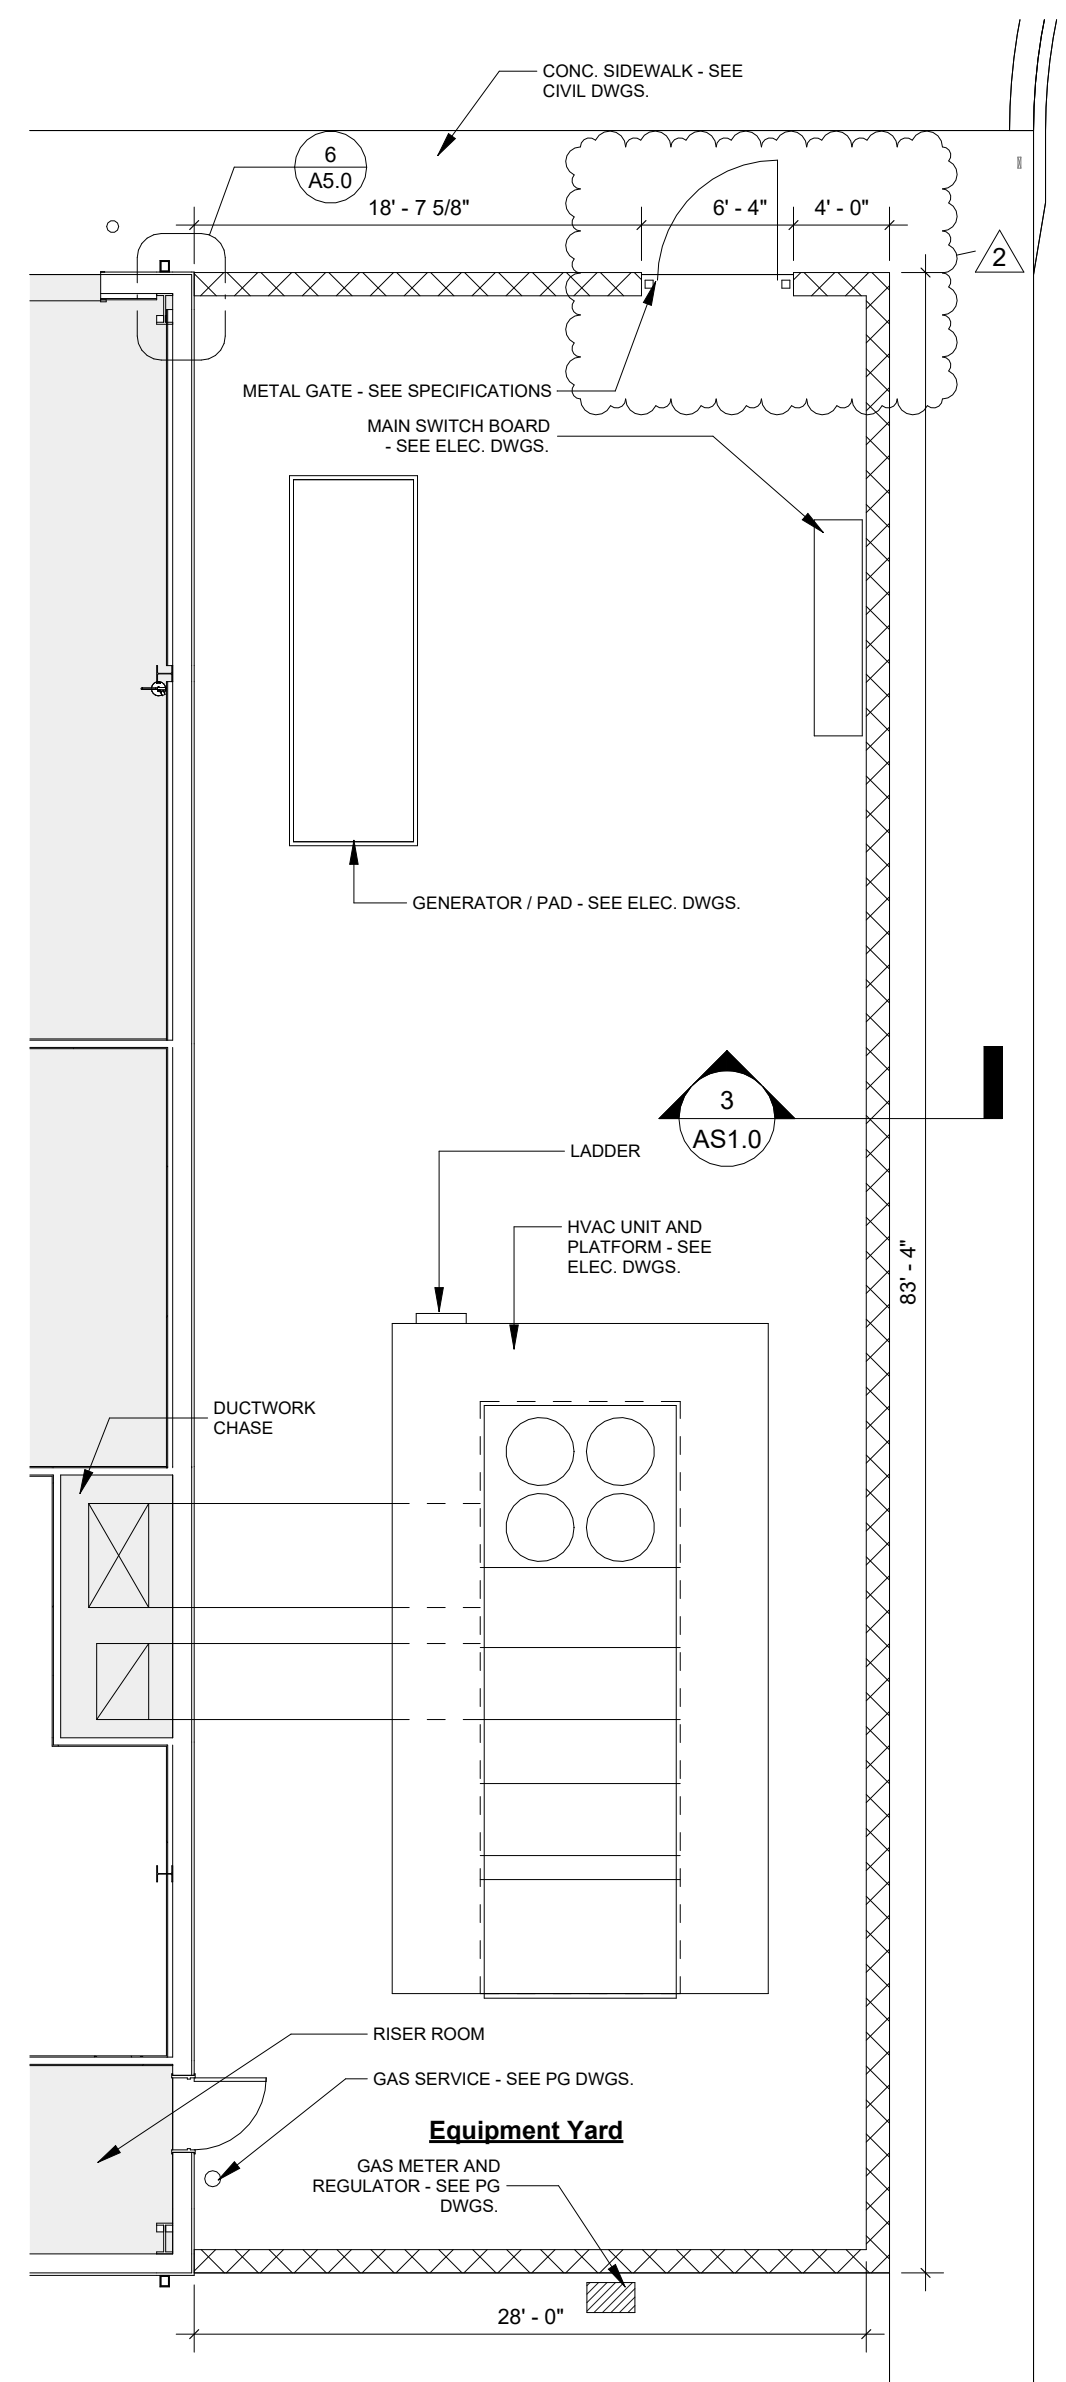

① Equipment Yard Plan
1/8" = 1'-0"

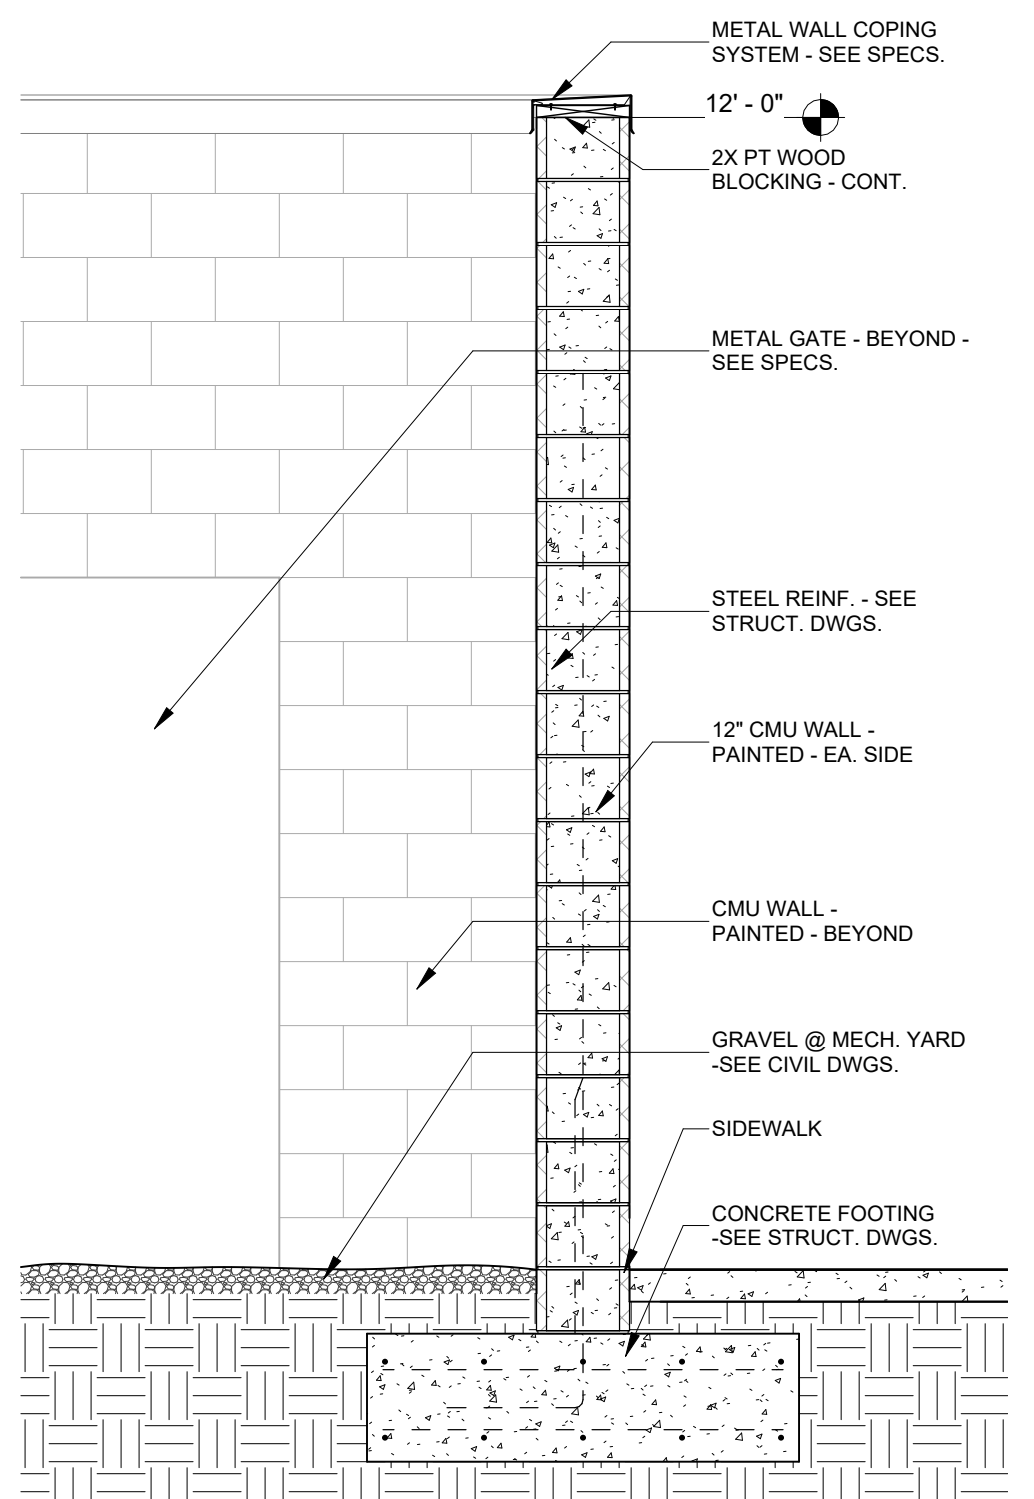

③ Equipment Yard Wall Section
1/2" = 1'-0"

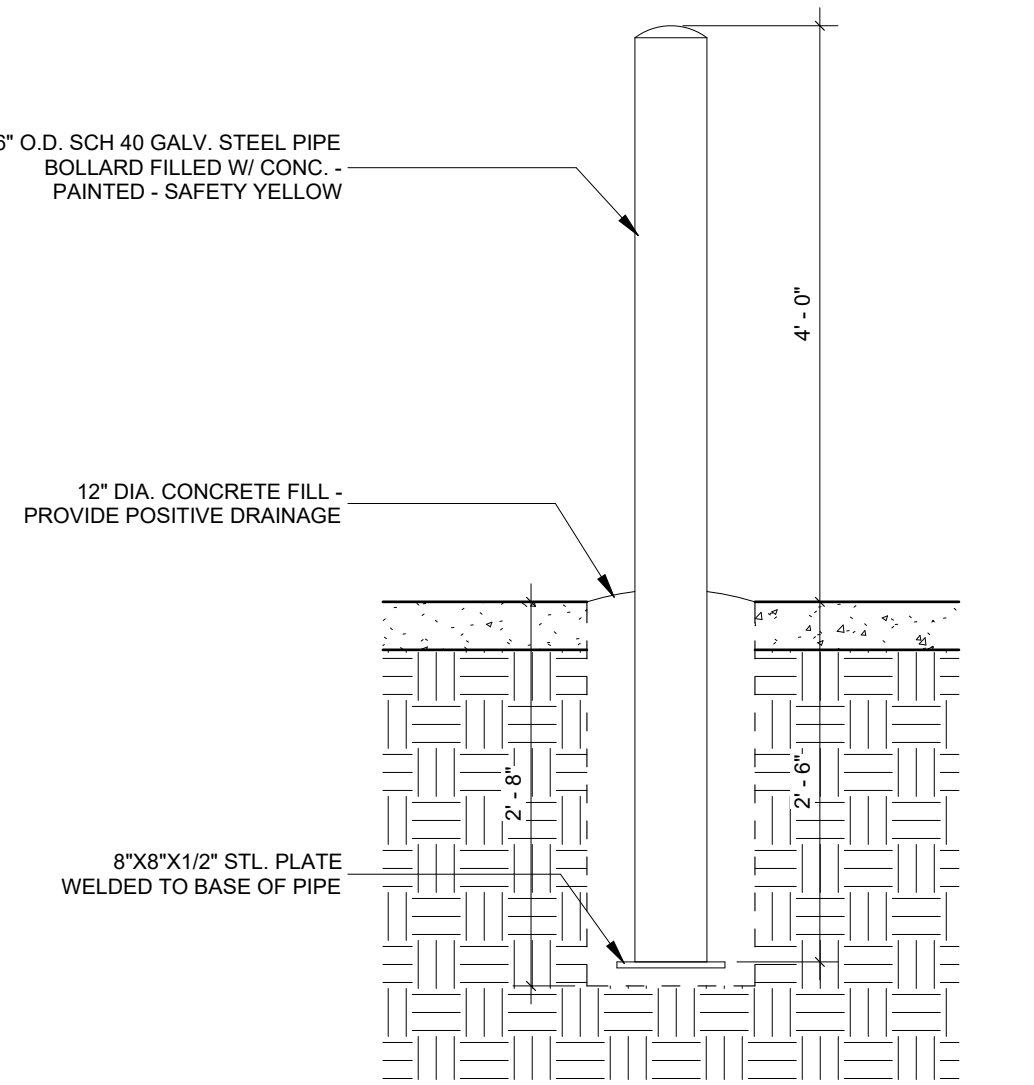

④ Typical Bollard Detail
3/4" = 1'-0"

SEAL:

PROJECT TITLE:

**UU&PI - LBR Relocation Administration
& Workshop Building For
City of Tallahassee**
1900 Rankin Avenue, Tallahassee, FL 32310

JOB NO.: 21.130
DESIGNED: DC
DRAWN: JR
CHECKED: BD/DC

THIS DRAWING AND ANY REPRODUCTIONS
ARE THE PROPERTY AND COPYRIGHT
OF BKI, INC. AND MAY NOT BE
REPRODUCED, PUBLISHED, OR USED IN ANY
MANNER WITHOUT WRITTEN
PERMISSION OF THE ARCHITECT

REVISIONS:			
1	11/21/25	Addendum 1	
2	12/17/25	Addendum 2	

DRAWING PHASE:
**100% Construction
Documents**

DRAWING TITLE:
Architectural Site Plan

SHEET NO.:
AS1.0

DATE:
October 3, 2025