

LAGUNA BEACH CHRISTIAN RETREAT

Promised Land Chapel

10/10/2025

Drawing Index

Civil

- SHEET 1- COVER SHEET
- SHEET 2- PROJECT AERIAL
- SHEET 3- DEMOLITION/ EROSION
- SHEET 4- SITE UTILITY
- SHEET 5- GRADING
- SHEET 6- CONSTRUCTION DETAILS
- SHEET 7- CONSTRUCTION DETAILS
- SHEET 8- CONSTRUCTION DETAILS
- SHEET 9- UTILITY DETAILS
- SHEET 10- UTILITY DETAILS
- SHEET 11- UTILITY DETAILS
- SHEET 12- BORE DETAILS
- SHEET 13- LIFT STATION DETAILS

Mechanical

- M1-0 MAIN LEVEL HVAC PLAN
- M1-1 BALCONY LEVEL HVAC PLAN
- M1-2 HVAC ROOF PLAN
- M2-1 HVAC DETAILS
- M3-1 EQUIPMENT SCHEDULES
- M4-1 EQUIPMENT SCHEDULES
- M5-1 LEGEND AND NOTES

Plumbing

- P1-0 MAIN LEVEL PLUMBING PLAN
- P1-1 BALCONY PLUMBING PLAN
- P1-2 ROOF PLUMBING PLAN
- P2-0 PLUMBING ISOMETRICS
- P2-1 PLUMBING ISOMETRICS
- P3-0 PLUMBING DETAILS
- P4-0 PLUMBING LEGEND, SCHEDULE NOTES

Electrical

- ES1.1A SITE PHOTOMETRICS
- ES1.1B DETAILS
- E1-0 MAIN LEVEL POWER PLAN
- E1-1 BALCONY POWER PLAN
- E1-2 ROOF POWER PLAN
- E2-0 MAIN LEVEL AV POWER PLAN
- E2-1 BALCONY AV POWER PLAN
- E3-0 MAIN LEVEL LIGHTING PLAN
- E3-1 BALCONY LIGHTING PLAN
- E4-1 SCHEDULES
- E4-2 SCHEDULES
- E5-1 LEGEND & NOTES

Sound Protection


- AC1-0 ACOUSTICAL DETAILS

Fire Protection


- FP1-0 MAIN LEVEL SPRINKLER INTENT PLAN
- FP1-1 OVERALL BALCONY SPRINKLER PLAN
- FP2-1 DETAILS

Audio Video

- CO.1 COVER SHEET AND TABLE OF CONTENTS
- CO.2 ENGINEERING SPECIFICATIONS
- CO.3 ENGINEERING SPECIFICATIONS
- CO.4 ENGINEERING SPECIFICATIONS
- T111.01 FLOOR EQUIPMENT LAYOUT
- T112.01 CEILING EQUIPMENT LAYOUT
- T121.01 FLOOR LEVEL CONDUIT LAYOUT
- T122.01 CEILING CONDUIT LAYOUT
- T411.01 WEIGHT LOAD REQUIREMENTS
- T411.02 RIGGING LOAD REQUIREMENTS

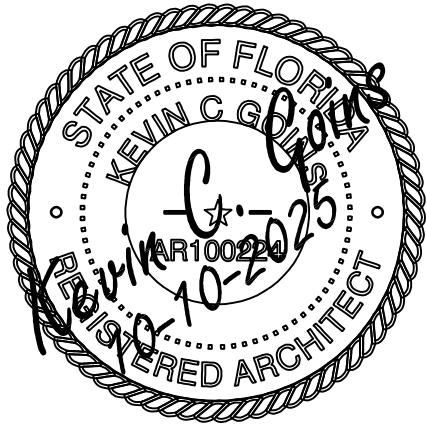

VICINITY MAP

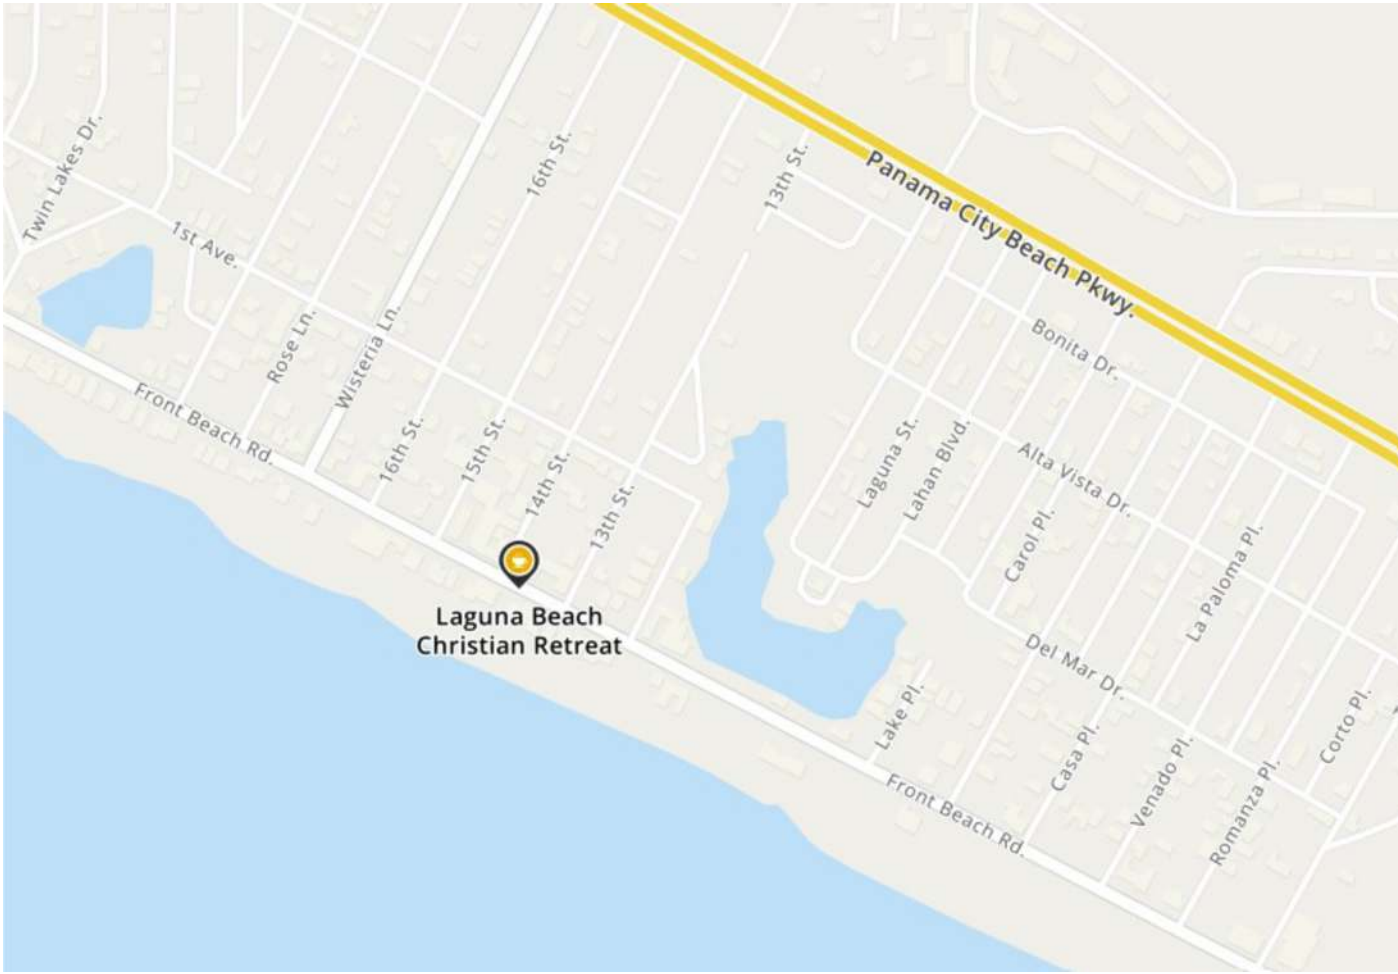

20204 Front Beach Road
Panama City Beach Florida, 32413
Parcel Number: 36608-000-000

Code and Building Summary

Reference Codes

- Building: Florida Building Code, 2023 8th Edition 107.2.1
- Energy: International Energy Conservation Code, 2018 Edition
- Handicap: Florida Building Code, 2023 Accessibility 8th Edition
- Mechanical: Florida Building Code, 2023 8th Edition
- Plumbing: Florida Building Code, 2023 8th Edition
- Electrical: National Electrical Code 2020
- Fuel Gas: Florida Building Code, 2023 8th Edition
- 8TH Edition Florida Fire Prevention Codes

Building Code Data

- Type of Construction (IBC): Type II(B)
- Occupancy Classification (IBC): Assembly (Group A-3)
- Complete Energy Code Analysis include in Specifications

Building Area Summary

- Building Square Footage 27,530 Square Feet (Type IIB)
- Allowable Building Area per Table 506.2: 38,000 sq ft IIB
- (See Life Safety Code Sheet for specifics)
- Allowable Height: 75'-0" Actual 36'-0"
- Allowable Stories: 1 Actual 1

Fire Protection Rating Summary

- Columns: 0 Hour
- Floor / Ceiling: 0 Hour
- Corridors: N/A
- Beams: 0 Hour
- Roof / Ceiling: 0 Hour
- Shaft Enclosures: N/A
- Stair Enclosure: N/A
- Sprinkler System Type: Wet - NFPA 13

Project Contacts

Architect:
Kevin C. Goins Architect
332 Azalea Drive
Panama City Beach, Florida 32413
Phone: 423-509-1681
Email: kevin@kevinggoins.com

Owner:
Laguna Beach Christian Retreat
20016 Front Beach Road
Panama City Beach, FL 32413
Contact: John Haas
Phone: 850-819-5124
Email: john@christiancamp.com

Civil Engineer:
Sammy R. Prud'homme, E.I.
Gortemoller Engineering, Inc.
708 Thomas Drive
Phone: 850-235-8247
Email: sprudhomme@gorteng.com

Structural Engineer:
C. Todd Walker, P.E.
K&S Engineering, PLLC
Clarksville, TN 37043
Clarksville, TN 37412
Phone: 931-647-5542 Ext. 207
Fax: 931-553-8727
Email: twalker@ksengr.com

MEP Engineer:
Tim Little, PE
OLG Engineering, Inc.
301 Industrial Blvd-
Tullahoma, TN 37388
Phone: 615-678-6022
Email: twlittle@olgengineering.com

Standard Abbreviations and Symbols

∠ ANGLE	AFF - ABOVE FINISHED FLOOR	FOS - FACE OF STUD	PT - PRESSURE TREATED
E CENTERLINE	CJ - CONTROL JOINT	FTG - FOOTING	PTD - PAINTED
C CHANNEL	CMU - CONCRETE MASONRY UNIT	GA - GAUGE	R - RADIUS
L PERPENDICULAR	COL - COLUMN	GALV - GALVANIZED	REBAR - REINFORCEMENT STEEL BAR
d PENNY	CONC - CONCRETE	GC - GENERAL CONTRACTOR	RD - ROOF DRAIN
Ø DIAMETER	CONT - CONTINUOUS	GYP BD - GYPSUM WALLBOARD	RM - ROOM
	DBL - DOUBLE	HC - HANDICAP	SIM - SIMILAR
	DIA - DIAMETER	HDW - HARDWARE	SPEC - PROJECT SPECIFICATIONS
	DIM - DIMENSION	HM - HOLLOW METAL	SS - STAINLESS STEEL
	DF - DRINKING FOUNTAIN	HW - HOLLOW WOOD	T&G - TONGUE AND GROOVE
	DS - DOWN SPOUT	MIN - MINIMUM	TM - TOP OF MASONRY
	DWG - DRAWING	MO - MASONRY OPENING	TOS - TOP OF STEEL
	EW - EACH WAY	MTL - METAL	TYP - TYPICAL
	EW - ELECTRIC WATER COOLER	NIC - NOT IN CONTRACT	VOJ - VERIFY ON JOB
	EXT - EXTERIOR	NTS - NOT TO SCALE	WWF - WELDED WIRE FABRIC
	FD - FLOOR DRAIN	OC - ON CENTER	WD - WOOD
	FE - FIRE EXTINGUISHER	OPG - OPENING	
	FFE - FINISHED FLOOR ELEVATION		

PARTITION SYMBOLS-PLAN

- EXISTING WALL TO REMAIN
- EXISTING WALL TO BE REMOVED
- NEW WALL - SEE WALL TYPE SCHEDULE FOR CONSTRUCTION

MATERIAL DESIGNATIONS

- EARTH
- POROUS FILL
- BRICK
- CONCRETE MASONRY UNIT (CMU)
- PLYWOOD
- ROUGH WOOD
- FINISHED WOOD
- INSULATION - RIGID
- INSULATION - BATT/BLOWN
- METAL - LARGE SCALE
- METAL - SMALL SCALE
- CONCRETE

GRAPHIC SYMBOLS


- REVISION
- WINDOW TYPE
- DOOR NUMBER
- WALL TYPE
- ROOM NAME
- ROOM NUMBER
- COLUMN REFERENCE GRID
- ELEVATION FROM FINISHED FLOOR
- NEW CONTOURS
- EXISTING CONTOURS
- ELEVATION
- WALL/BUILDING SECTION
- DETAIL INDICATION
- INTERIOR ELEVATION DETAILS
- DETAIL INDICATION
- DETAIL AREA OUTLINE

General Project Notes

- ALL DIMENSIONS, ELEVATIONS AND CONDITIONS INDICATED ON THE DRAWINGS ARE TO BE FIELD VERIFIED BY THE CONTRACTOR PRIOR TO FABRICATION OF ANY MATERIAL OR BEGINNING CONSTRUCTION IN ANY AREA. ANY DISCREPANCIES IN ACTUAL DIMENSIONS OR CONDITIONS ARE TO BE CALLED TO THE ARCHITECT'S OR OWNER'S ATTENTION FOR RESOLUTION WITH WORK.
- THE DRAWINGS ARE NOT TO BE SCALED FOR OBTAINING DIMENSIONAL INFORMATION.
- ALL RATED WALLS SHALL EXTEND TO DECK OR STRUCTURE ABOVE THE WALL. INSTALLATION OF THE WALLS SHALL CONFORM TO LOCAL CODES GOVERNING CONSTRUCTION OF FIRE-RATED CONSTRUCTION.
- ALL DIMENSIONS ARE TO FACE OF STUDS..
- CHAIRS IN WORSHIP CENTER WILL BE INTERLOCKING CHAIRS FOR EACH ROW.
- CONTRACTOR TO WORK WITH PESTICIDE COMPANY AND PROVIDE METHOD OF TERMITE PROTECTION IN LETTER TO LOCAL CODE OFFICIALS BEFORE APPLICATION.
- CONTRACTOR TO PROVIDE FLORIDA PRODUCT APPROVAL CODES FOR MATERIALS BEING USED DURING CONSTRUCTION. PROVIDE POINT AND NUMBER AFTER THE POINT (EXAMPLE 17499.#).
- ENGINEERED DESIGN CRITERIA FOR THE FIRE PROTECTION SYSTEM SHALL BE SUBMITTED TO INDICATED CONFORMANCE TO THIS CODE AND SHALL BE APPROVED PRIOR TO THE START OF SYSTEM INSULATION.



332 Azalea Drive
Panama City Beach
Florida 32413
423.509.1681 T
kevin@kevingoins.com Email
www.kevingoins.com Website

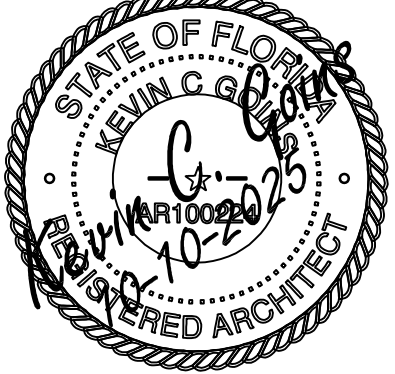

Kevin C. Goins
ARCHITECT, AIA

Laguna Beach Christian Retreat
Promised Land Chapel
Panama City Beach
Panama City Beach, Florida 32407

All drawings and written material constitutes original work by the architect. It is unlawful to duplicate, use or disclose the drawing without the written consent of the architect.

REVISION:

REVISION:

DATE: 10/10/2025


DRAWN BY: kcg

CHECKED BY: kcg

Project Number: 2307


SHEET TITLE: MAIN LEVEL PLAN

A0-1

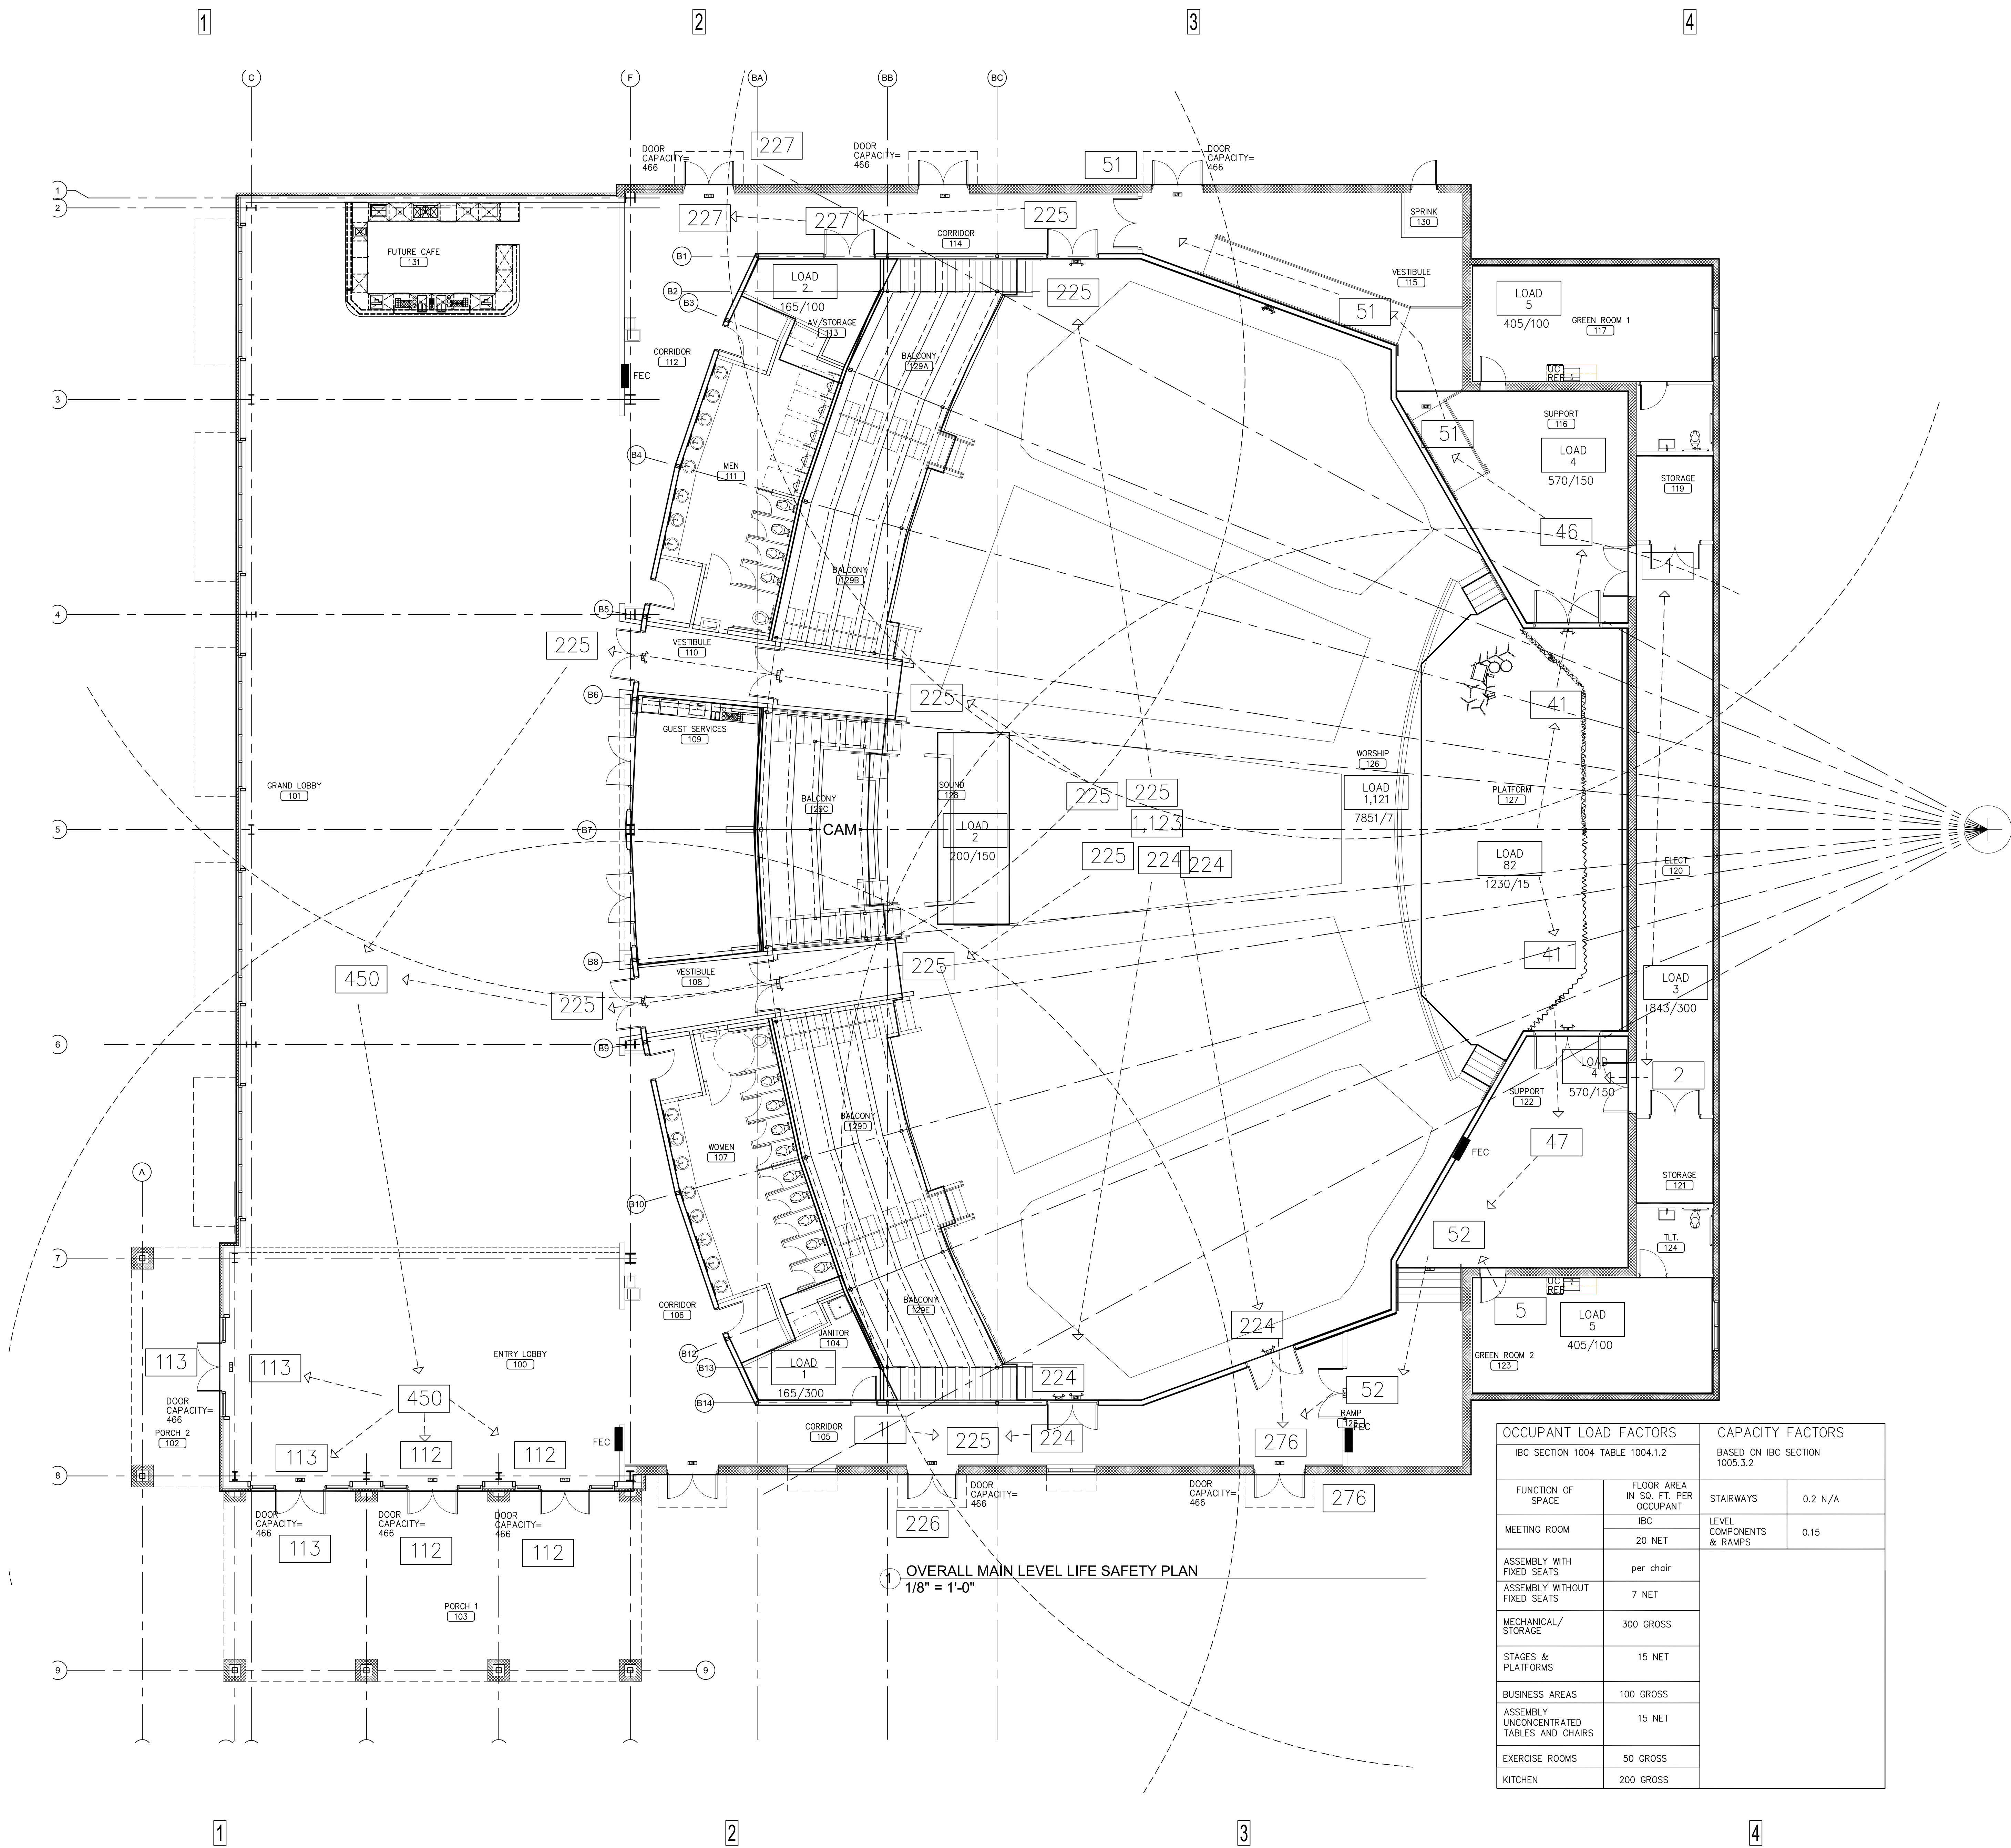

OCCUPANT LOAD FACTORS		CAPACITY FACTORS	
IBC SECTION 1004 TABLE 1004.1.2		BASED ON IBC SECTION 1005.3.2	
FUNCTION OF SPACE	FLOOR AREA IN SQ. FT. PER OCCUPANT	STAIRWAYS	0.2 N/A
MEETING ROOM	20 NET	LEVEL COMPONENTS & RAMPS	0.15
ASSEMBLY WITH FIXED SEATS	per chair		
ASSEMBLY WITHOUT FIXED SEATS	7 NET		
MECHANICAL/STORAGE	300 GROSS		
STAGES & PLATFORMS	15 NET		
BUSINESS AREAS	100 GROSS		
ASSEMBLY UNCONCENTRATED TABLES AND CHAIRS	15 NET		
EXERCISE ROOMS	50 GROSS		
KITCHEN	200 GROSS		

1
D
C
B
A

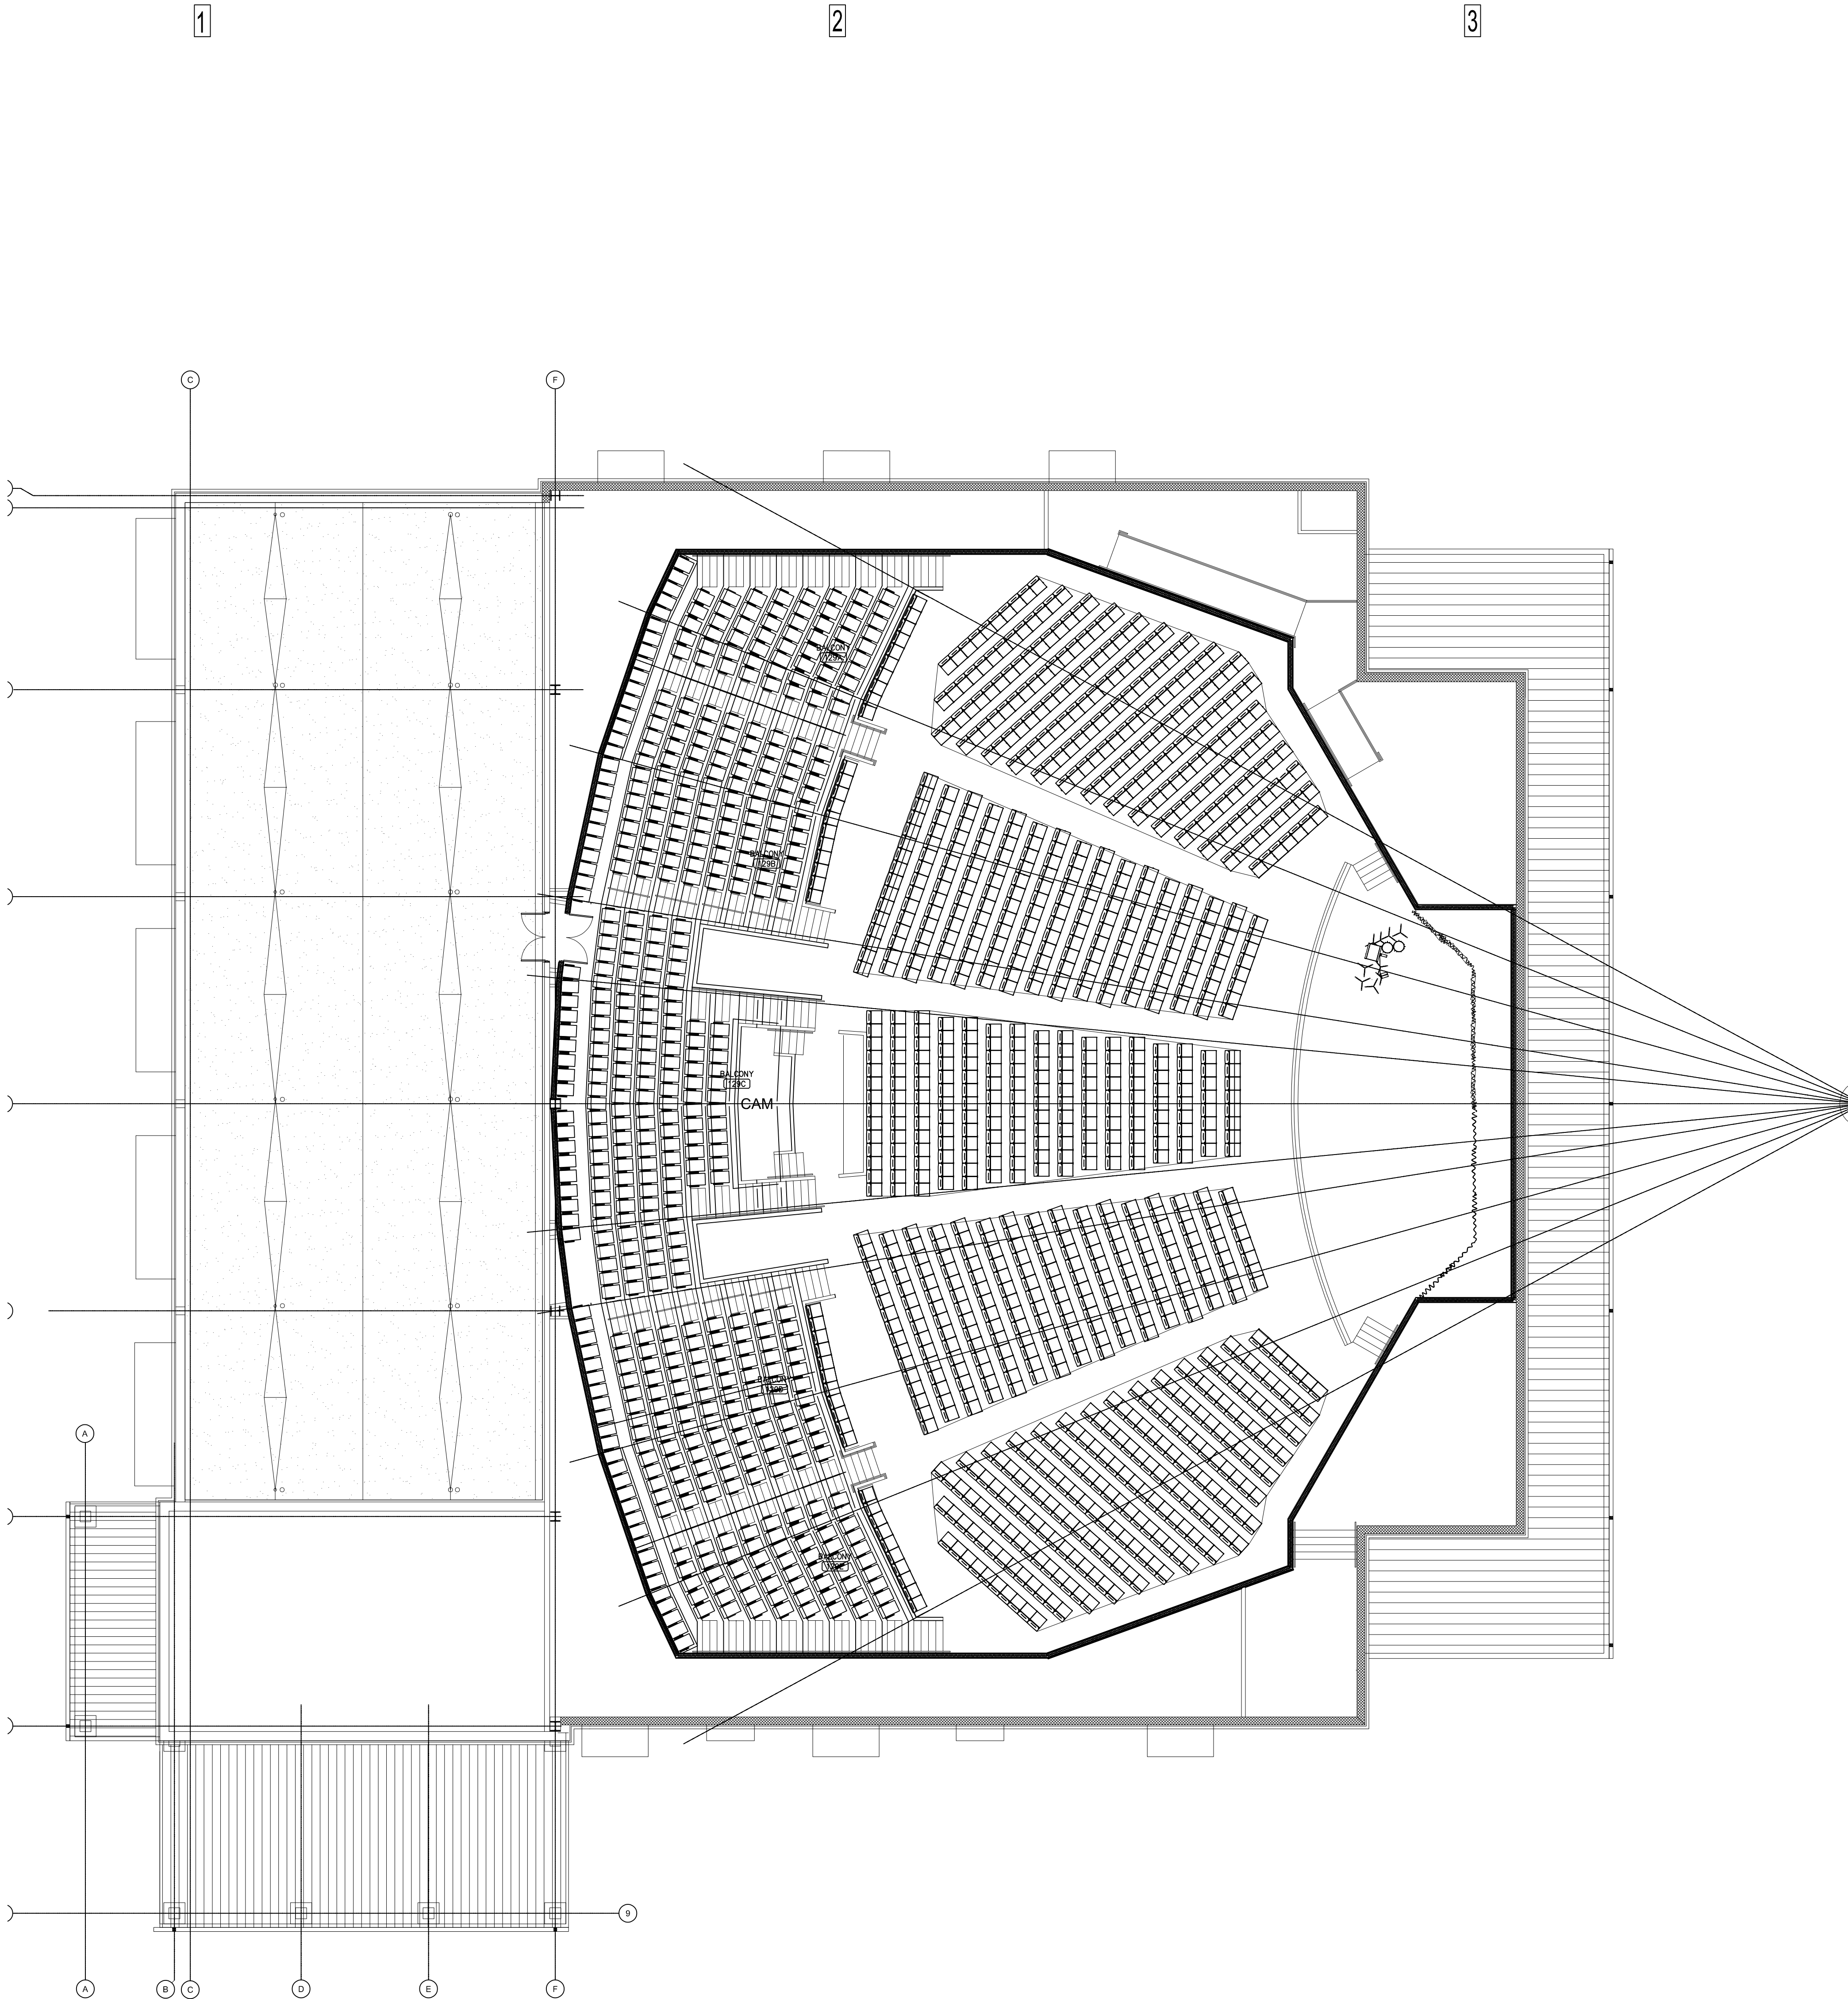

1 LIFE SAFETY BALCONY PLAN
3/32" = 1'-0"

GENERAL NOTES

1. DO NOT SCALE DRAWINGS. WRITTEN DIMENSIONS SHALL SUPERSEDE ALL SCALED DIMENSIONS.
2. CONTRACTOR SHALL FIELD VERIFY ALL DIMENSIONS PRIOR TO BEGINNING DEMOLITION AND/OR CONSTRUCTION.
3. ALL DIMENSIONS ARE FACE OF STUD TO FACE OF STUD
4. IF ANY CONFLICT IS FOUND WITHIN THE DRAWINGS AND/OR SPECIFICATIONS, OR BETWEEN THE DRAWINGS AND/OR SPECIFICATIONS AND THE EXISTING CONDITIONS, THE CONTRACTOR SHALL IMMEDIATELY NOTIFY THE ARCHITECT IN WRITING.
5. CONTRACTOR SHALL COORDINATE INSTALLATION OF ALL REQ'D. CONDUITS, POWER SUPPLIES, ETC., WITH OWNER FURNISHED SOUND SYSTEMS.
6. ALL PIPING OCCURRING BETWEEN STUDS IN WALLS SHALL BE CONCEALED BETWEEN GYP BOARD FINISH SURFACE. WHERE PIPING IS TOO LARGE, WALLS SHALL BE FURRED OUT TO THE MINIMUM SIZES REQ'D. TO CONCEAL PIPING.
7. WHERE NECESSARY, PROVIDE CHASES FOR MECHANICAL DUCTWORK. REFER TO MECHANICAL DWGS. FOR DUCT SIZING. CHASES SHALL BE THE MINIMUM SIZE REQ'D. TO CONCEAL DUCTWORK AND SHALL PROVIDE FIRE RATINGS AS REQ'D. BY THE CODE HAVING JURISDICTION.
8. ELECTRICAL PANELS, FIRE EXTINGUISHER CABINETS, ETC. LOCATED IN FIRE RATED PARTITIONS SHALL BE WRAPPED WITH DRYWALL, OR OTHER MEANS, AS REQ'D., TO MAINTAIN FIRE RATINGS. WHERE FIRE EXTINGUISHER CABINETS OCCUR IN RATED WALL, PROVIDE RATED CABINET.
9. ALL WORK SHALL CONFORM TO THE CODES AND/OR REGULATIONS OF THE AGENCIES HAVING JURISDICTION IN THE LOCALITY OF THE PROJECT.
10. CONTRACTOR TO PROTECT EXISTING STRUCTURE AS REQUIRED. KEEP EXISTING EXITS CLEAR OF ANY OBSTRUCTION FOR EGRESS. KEEP EXIST. FACILITY CLEAR OF DUST AND PATCH AND REPAIR AS REQ'D.
11. ALL OPENINGS SHALL HAVE DOUBLE STUDS AT JAMBS.
12. ALL SIGNAGE, INTERIOR & EXTERIOR, SHALL BE PROVIDED IN ACCORDANCE WITH LOCAL GOVERNING AUTHORITY.
13. ALL CORRIDORS/FOYER AREAS, TO HAVE SMOKE RATED WALLS. STAIRS AND ELEVATOR TO HAVE A RATED DRYWALL ENCLOSURE WITH 1 HOUR ASSEMBLIES AS REQUIRED TO MAINTAIN FIRE RATINGS.
14. TERMITE TREATMENT BEFORE, DURING AND AFTER CONSTRUCTION SHALL BE AS REQUIRED BY CODE.
15. STENCIL RATED PARTITIONS AND SMOKE PARTITIONS ABOVE CEILING AS REQUIRED BY LOCAL CODES.

OCCUPANT LOAD FACTORS		CAPACITY FACTORS	
IBC SECTION 1004 TABLE 1004.1.2		BASED ON IBC SECTION 1005.3.2	
FUNCTION OF SPACE	FLOOR AREA IN SQ. FT. PER OCCUPANT	STAIRWAYS	0.2 N/A
MEETING ROOM	IBC	LEVEL COMPONENTS & RAMPS	0.15
	20 NET		
ASSEMBLY WITH FIXED SEATS	per chair		
	7 NET		
ASSEMBLY WITHOUT FIXED SEATS	7 NET		
MECHANICAL/STORAGE	300 GROSS		
STAGES & PLATFORMS	15 NET		
BUSINESS AREAS	100 GROSS		
ASSEMBLY UNCONCENTRATED TABLES AND CHAIRS	15 NET		
EXERCISE ROOMS	50 GROSS		
KITCHEN	200 GROSS		

FIRE EXTINGUISHER NOTES

1. EXTINGUISHER LEGEND:
WARNING: KITCHEN: 40-BC EXTINGUISHER (NOT APPLICABLE)
2. EXTINGUISHERS MUST BE LOCATED, INSTALLED, SIZED AND MAINTAINED ACCORDING TO NFPA 10.
3. EXTINGUISHERS (LESS THAN 40 LBS) MUST BE INSTALLED SO THAT THE HANDLE OF THE EXTINGUISHER IS NOT MORE THAN 60" ABOVE THE FLOOR.
4. EXTINGUISHERS (OVER 40 LBS) MUST BE INSTALLED SO THAT THE TOP OF THE EXTINGUISHER HANDLE IS NOT MORE THAN 42" ABOVE THE FLOOR.
5. THERE MUST BE A CLEARANCE OF AT LEAST 4" BETWEEN THE BOTTOM OF THE EXTINGUISHER AND THE FLOOR.
6. ALL EXTINGUISHERS MUST BE PLACED FACING OUTWARD AND BE PROVIDED WITH SIGNAGE THAT CAN BE READ FROM 25 FEET AWAY.
7. LOCKED OR BREAK-GLASS TYPE CABINETS ARE NOT ACCEPTABLE. CABINET DOOR SHALL CLOSE WITH A CATCH OR LATCH MECHANISM. (NFPA-10)

SYMBOLS KEY

- 100 FIRE EXTINGUISHER CABINET
- 101 FIRE EXTINGUISHER
- 102 SINGLE FACED EXIT SIGN
- 103 DOUBLE FACED EXIT SIGN
- 104 HEAT DETECTOR
- 105 SMOKE DETECTOR
- 106 FIRE ALARM VISUAL -- LIGHT ONLY
- 107 FIRE ALARM CHIME WITH LIGHT
- 108 FIRE ALARM MANUAL PULL STATION
- 109 FIRE ALARM HORN WITH LIGHT
- 110 FIRE ALARM ANNUNCIATOR
- 111 FIRE ALARM CONTROL PANEL
- 112 CARD READER
- 113 REMOTE GENERATOR ANNUNCIATOR

SEE ELECTRICAL PLANS FOR LOCATION OF ELECTRICAL ITEMS.

CODE SUMMARY

STATE OF FLORIDA BAY COUNTY CODES DEPARTMENT

PANAMA CITY BEACH, FLORIDA

BUILDING: FLORIDA BUILDING CODE	2023 8TH ADDITION 107.2.1
MECHANICAL:	2023 8TH ADDITION
PLUMBING:	2023 8TH ADDITION
INTERNATIONAL FUEL GAS CODE	2023 8TH ADDITION
8TH EDITION FLORIDA FIRE PREVENTION CODES	
NATIONAL ELECTRIC CODE	2020 OF FLORIDA
INTERNATIONAL ENERGY CONSERVATION CODE	2018
HANDICAP	2023 8TH ADDITION

BUILDING LOCATION

Project Title: LAGUNA CHRISTIAN CAMP-- PROMISE LAND CHAPEL
Project Address: 20204 FRONT BEACH ROAD
PANAMA CITY BEACH, FLORIDA 32413
Description of Work: Worship Amenity for Christian Camp

BUILDING DATA

Project Area: NEW FACILITY: 27,530 SQUARE FEET
Number of Stories: One
Actual Building Height: 36'-0"
Sprinklered: Yes
New Construction Type IIB
Allowable Square footage: 38,000 square feet 38,000> 27,530 506.2
Allowable Height: 75 feet > 30'-0" Table 504.3a
Allowable Number of Stories: 1 Table 504.4
Occupancy Group: A-3 Chapter 3 Use and Occupancy Classification
Table 602 Type IIB all structural elements require 0 hour rating.
602.2 Type II construction is that type of construction in Table 601 are of noncombustible materials, except as permitted in Section 603 and elsewhere in this code.

ARCHITECT/ ENGINEER DATA

Project Contacts
Architect:
Kevin C. Goins Architect
332 Azalea Drive
Panama City Beach, Florida 32413
Phone: 423-509-1681
Email: kevin@kevingoins.com
Structural Engineer:
C. Todd Walker, P.E.
K&S Engineering, PLLC
Clarksville, TN 37043
Clarksville, TN 37412
Phone: 931-647-5542 Ext. 207
Fax: 931-553-8727
Email: twalker@ksengr.com
Owner:
Laguna Christian Camp
20204 Front Beach Road
Panama City Beach, FL 32413
Contact: John Hoag
Phone: 850-519-5124
Email: john@christiancamp.com
MEP Engineer:
Tim Little, PE
O.L.G. Engineering, Inc.
301 Industrial Blvd.
Tulahoma, TN 37388
Phone: 615-678-6022
Email: twlittle@olengengineering.com

LIFE SAFETY SYSTEM REQUIREMENTS:
THIS BUILDING CONTAINS EMERGENCY LIGHTING, EXIT SIGNS, FIRE ALARM, SMOKE DETECTION SYSTEMS, AND PANIC HARDWARE

ZONING SUMMARY

ADDRESS: 20204 Front Beach Road
PANAMA CITY BEACH, FLORIDA 32413
PARCEL NUMBER: 36608-000-000
COUNTY: BAY
SITE ZONING: Zoned SR-1 Seasonal Resort Residential



332 Azalea Drive
Panama City Beach
Florida 32413
423.509.1681 T
kevin@kevingoins.com Email
www.kevingoins.com Website



Kevin C. Goins
ARCHITECT, AIA

Laguna Beach Christian Retreat
Promised Land Chapel
Panama City Beach
Panama City Beach, Florida 32407

REVISION:

REVISION:

DATE: 10/10/2025

DRAWN BY: kcg

CHECKED BY: kcg


Project Number: 2307

SHEET TITLE: BALCONY PLAN

A0-2



332 Azalea Drive
Panama City Beach
Florida 32413
423.509.1681 T
kevin@kevincgoins.com Email
www.kevincgoins.com Website

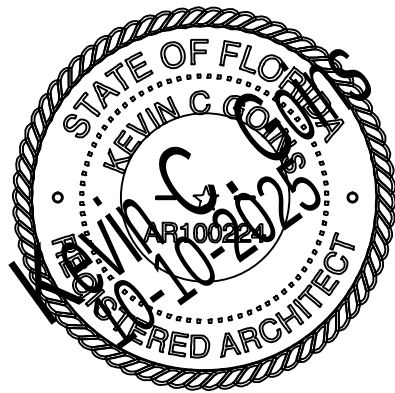

Kevin C. Goins
ARCHITECT, AIA

Laguna Beach Christian Retreat
Promised Land Chapel
Panama City Beach
Panama City Beach, Florida 32407

REVISION: 1- 07.14.2022
REVISION:
DATE: 10/10/2025

DRAWN BY: kcg
CHECKED BY: kcg
Project Number: 2307
SHEET TITLE: Door Hardware

A0-4

Hardware Schedule									
Project ID: 25-190 - Laguana Beach Christian Retreat									
Heading #: 1									
1 SGL Door: 104A RH									
3" 0" x 7" 0" x 1 3/4" WDDHMF									
3 EA	Hinge, Full Mortise	TA2714 4-1/2" x 4-1/2"	US26D	(H-2) McKinney					
1 EA	Storeroom or Closet Lock	AU 4705LN 1803-47L	626	(LO-3) ASSA ABLOY ACCENTRA					
1 EA	Surface Closer	5801	689	(CL-1) ASSA ABLOY ACCENTRA					
1 EA	Kick Plate	K1050 8" x 35"	US32D	(KP-1) Rockwood					
1 EA	Map Plate	K1050 4" x 35"	US32D	(KP-2) Rockwood					
1 EA	Wall Stop	409	US26D	(ST-1) Rockwood					
3 EA	Silencer	608-RKW		(SI-1) Rockwood					
Heading #: 2									
1 PR Door: 105A RHRLHR									
1 PR Door: 105B RHRLHR									
1 PR Door: 106A RHRLHR									
1 PR Door: 112A RHRLHR									
1 PR Door: 114A RHRLHR									
2-3" 0" x 7" 0" x 1 3/4" HMDHMF									
1 PR Door: 115B RHRLHR									
2-3" 0" x 8" 0" x 1 3/4" HMDHMF									
36 EA	Hinge, Full Mortise	MPB91nNRP 4-1/2" x 4-1/2"	US32D	(H-1) McKinney					
12 EA	Surface Vert Rod Exit	7170 AUE26F	626	(ED-3) ASSA ABLOY ACCENTRA					
12 EA	Surface Closer	5801	689	(CL-1) ASSA ABLOY ACCENTRA					
6 EA	Threshold	171A x 72"		(TH-2) Pemko					
6 Per Foot	Rain Guard	346C		(GA-2) Pemko					
12 EA	Sweep	307AV x 36"		(SW-1) Pemko					
12 EA	Astragal	18041CNB x 84"		(AS-1) Pemko					
18 EA	Silencer	608-RKW		(SI-1) Rockwood					
Heading #: 3									
1 SGL Door: 107A LH									
1 SGL Door: 107B LH									
1 SGL Door: 111A RH									
1 SGL Door: 111B RH									
3" 0" x 7" 0" x 1 3/4" WDDHMF									
12 EA	Hinge, Full Mortise	TA2714 4-1/2" x 4-1/2"	US26D	(H-2) McKinney					
4 EA	Pull Plate	110x70C	US32D	(PP-1) Rockwood					
4 EA	Surface Closer	5801	689	(CL-1) ASSA ABLOY ACCENTRA					
4 EA	Kick Plate	K1050 8" x 35"	US32D	(KP-1) Rockwood					
4 EA	Map Plate	K1050 4" x 35"	US32D	(KP-2) Rockwood					
4 EA	Door Stop	441	US26D	(ST-2) Rockwood					
12 EA	Silencer	608-RKW		(SI-1) Rockwood					

Commerical Door Systems

Page 1 of 4

9/8/2025 8:33:46 PM

Hardware Schedule									
Project ID: 25-190 - Laguana Beach Christian Retreat									
Heading #: 4									
1 SGL Door: 108A RHRLHR									
1 PR Door: 110A RHRLHR									
1 PR Door: 126A RHRLHR									
1 PR Door: 126B RHRLHR									
1 PR Door: 126C RHRLHR									
1 PR Door: 126D RHRLHR									
1 PR Door: 128E RHRLHR									
2-3" 0" x 7" 0" x 1 3/4" WDDHMF									
42 EA	Hinge, Full Mortise	TA2714 4-1/2" x 4-1/2"	US26D	(H-2) McKinney					
14 EA	Surface Vert Rod Exit	7170 LBR AUE26F	626	(ED-4) ASSA ABLOY ACCENTRA					
14 EA	Surface Closer	5801	689	(CL-1) ASSA ABLOY ACCENTRA					
14 EA	Kick Plate	K1050 8" x 35"	US32D	(KP-1) Rockwood					
14 EA	Door Stop	441	US26D	(ST-2) Rockwood					
21 EA	Silencer	608-RKW		(SI-1) Rockwood					
Heading #: 5									
1 PRA/PR Door: 113A RHRLHR									
2-3" 0" x 7" 0" x 1 3/4" WDDHMF									
6 EA	Hinge, Full Mortise	TA2714 4-1/2" x 4-1/2"	US26D	(H-2) McKinney					
2 EA	Flush Bolt	550	US26D	(BO-1) Rockwood					
1 EA	Storeroom or Closet Lock	AU 4705LN 1803-47L	626	(LO-3) ASSA ABLOY ACCENTRA					
2 EA	Kick Plate	K1050 8" x 35"	US32D	(KP-1) Rockwood					
3 EA	Silencer	608-RKW		(SI-1) Rockwood					
Heading #: 6									
1 PR Door: 115A RHRLHR									
1 PR Door: 125A RHRLHR									
2-3" 0" x 7" 0" x 1 3/4" WDDHMF									
12 EA	Hinge, Full Mortise	TA2714 4-1/2" x 4-1/2"	US26D	(H-2) McKinney					
4 EA	Surface Vert Rod Exit	7170 LBR AUE26F	626	(ED-2) ASSA ABLOY ACCENTRA					
4 EA	Surface Closer	5801	689	(CL-1) ASSA ABLOY ACCENTRA					
4 EA	Kick Plate	K1050 8" x 35"	US32D	(KP-1) Rockwood					
4 EA	Wall Stop	409	US26D	(ST-1) Rockwood					
6 EA	Silencer	608-RKW		(SI-1) Rockwood					
Heading #: 7									
1 PRA/PR Door: 116A RHRLHR									
1 PRA/PR Door: 122B RHRLHR									
2-4" 0" x 8" 0" x 1 3/4" WDDHMF									
16 EA	Hinge, Full Mortise, Hvy Wt	MPB68 4-1/2" x 4-1/2"	US26D	(H-3) McKinney					
4 EA	Flush Bolt	550	US26D	(BO-1) Rockwood					
2 EA	Passage Latch	AU 4701LN	626	(LO-1) ASSA ABLOY ACCENTRA					
4 EA	Surface Closer	5801	689	(CL-1) ASSA ABLOY ACCENTRA					
4 EA	Kick Plate	K1050 8" x 47"	US32D	(KP-3) Rockwood					
4 EA	Door Stop	441	US26D	(ST-2) Rockwood					
6 EA	Silencer	608-RKW		(SI-1) Rockwood					

Commerical Door Systems

Page 2 of 4

9/9/2025 8:33:46 PM

Hardware Schedule									
Project ID: 25-190 - Laguana Beach Christian Retreat									
Heading #: 8									
1 PR Door: 117A LH									
1 SGL Door: 123A RH									
3" 0" x 7" 0" x 1 3/4" WDDHMF									
6 EA	Hinge, Full Mortise	TA2714 4-1/2" x 4-1/2"	US26D	(H-2) McKinney					
2 EA	Entry Lock	AU 4707LN 1803-47L	626	(LO-4) ASSA ABLOY ACCENTRA					
2 EA	Surface Closer	5801	689	(CL-1) ASSA ABLOY ACCENTRA					
2 EA	Kick Plate	K1050 8" x 35"	US32D	(KP-1) Rockwood					
2 EA	Wall Stop	409	US26D	(ST-1) Rockwood					
6 EA	Silencer	608-RKW		(SI-1) Rockwood					
Heading #: 9									
1 SGL Door: 118A RH									
1 SGL Door: 124A LH									
3" 0" x 7" 0" x 1 3/4" WDDHMF									
6 EA	Hinge, Full Mortise	TA2714 4-1/2" x 4-1/2"	US26D	(H-2) McKinney					
2 EA	Privacy Lock	AU 4702LN	626	(LO-2) ASSA ABLOY ACCENTRA					
2 EA	Surface Closer	5801	689	(CL-1) ASSA ABLOY ACCENTRA					
2 EA	Kick Plate	K1050 8" x 35"	US32D	(KP-1) Rockwood					
2 EA	Map Plate	K1050 4" x 35"	US32D	(KP-2) Rockwood					
2 EA	Wall Stop	409	US26D	(ST-1) Rockwood					
6 EA	Silencer	608-RKW		(SI-1) Rockwood					
Heading #: 10									
1 PRA/PR Door: 119A RHRLHR									
1 PRA/PR Door: 122A RHRLHR									
2-3" 0" x 7" 0" x 1 3/4" WDDHMF									
12 EA	Hinge, Full Mortise	TA2714 4-1/2" x 4-1/2"	US26D	(H-2) McKinney					
4 EA	Flush Bolt	550	US26D	(BO-1) Rockwood					
2 EA	Passage Latch	AU 4701LN	626	(LO-1) ASSA ABLOY ACCENTRA					
4 EA	Surface Closer	5801	689	(CL-1) ASSA ABLOY ACCENTRA					
4 EA	Kick Plate	K1050 8" x 35"	US32D	(KP-1) Rockwood					
6 EA	Silencer	608-RKW		(SI-1) Rockwood					
Heading #: 11									
1 PRA/PR Door: 120A RHRLHR									
1 PRA/PR Door: 121A RHRLHR									
2-3" 0" x 7" 0" x 1 3/4" HMDHMF									
12 EA	Hinge, Full Mortise	TA2714 4-1/2" x 4-1/2"	US26D	(H-2) McKinney					
4 EA	Flush Bolt	550	US26D	(BO-1) Rockwood					
2 EA	Storeroom or Closet Lock	AU 4705LN 1803-47L	626	(LO-3) ASSA ABLOY ACCENTRA					
4 EA	Surface Closer	5801	689	(CL-1) ASSA ABLOY ACCENTRA					
4 EA	Kick Plate	K1050 8" x 35"	US32D	(KP-1) Rockwood					
6 EA	Silencer	608-RKW		(SI-1) Rockwood					

Commerical Door Systems

Page 3 of 4


9/9/2025 8:33:47 PM

Hardware Schedule									
Project ID: 25-190 - Laguana Beach Christian Retreat									
Heading #: 12									
1 SGL Door: 129A RHRLHR									
6" 0" x 7" 0" x 1 3/4" WDDHMF									
6 EA	Hinge, Full Mortise	TA2714 4-1/2" x 4-1/2"	US26D	(H-2) McKinney					
2 EA	Flush Bolt	550	US26D	(BO-1) Rockwood					
1 EA	Classroom Lock	AU 4708LN 1803-47L	626	(LO-5) ASSA ABLOY ACCENTRA					
2 EA	Surface Closer	5801	689	(CL-1) ASSA ABLOY ACCENTRA					
2 EA	Kick Plate	K1050 8" x 35"	US32D	(KP-1) Rockwood					
3 EA	Silencer	608-RKW		(SI-1) Rockwood					
Heading #: 13									
1 SGL Door: 129B RHRLHR									
6" 0" x 7" 0" x 1 3/4" HMDHMF									
6 EA	Hinge, Full Mortise	MPB91nNRP 4-1/2" x 4-1/2"	US32D	(H-1) McKinney					
2 EA	Flush Bolt	550	US26D	(BO-1) Rockwood					
1 EA	Storeroom or Closet Lock	AU 4705LN 1803-47L	626	(LO-3) ASSA ABLOY ACCENTRA					
2 EA	Surface Closer	5801	689	(CL-1) ASSA ABLOY ACCENTRA					
1 EA	Threshold	171A x 72"		(TH-2) Pemko					
1 EA	Gasketing	303AV x 72" x 84"		(GA-3) Pemko					
2 EA	Sweep	307AV x 36"		(SW-1) Pemko					
3 EA	Silencer	608-RKW		(SI-1) Rockwood					

Commerical Door Systems

Page 4 of 4

9/9/2025 8:33:47 PM

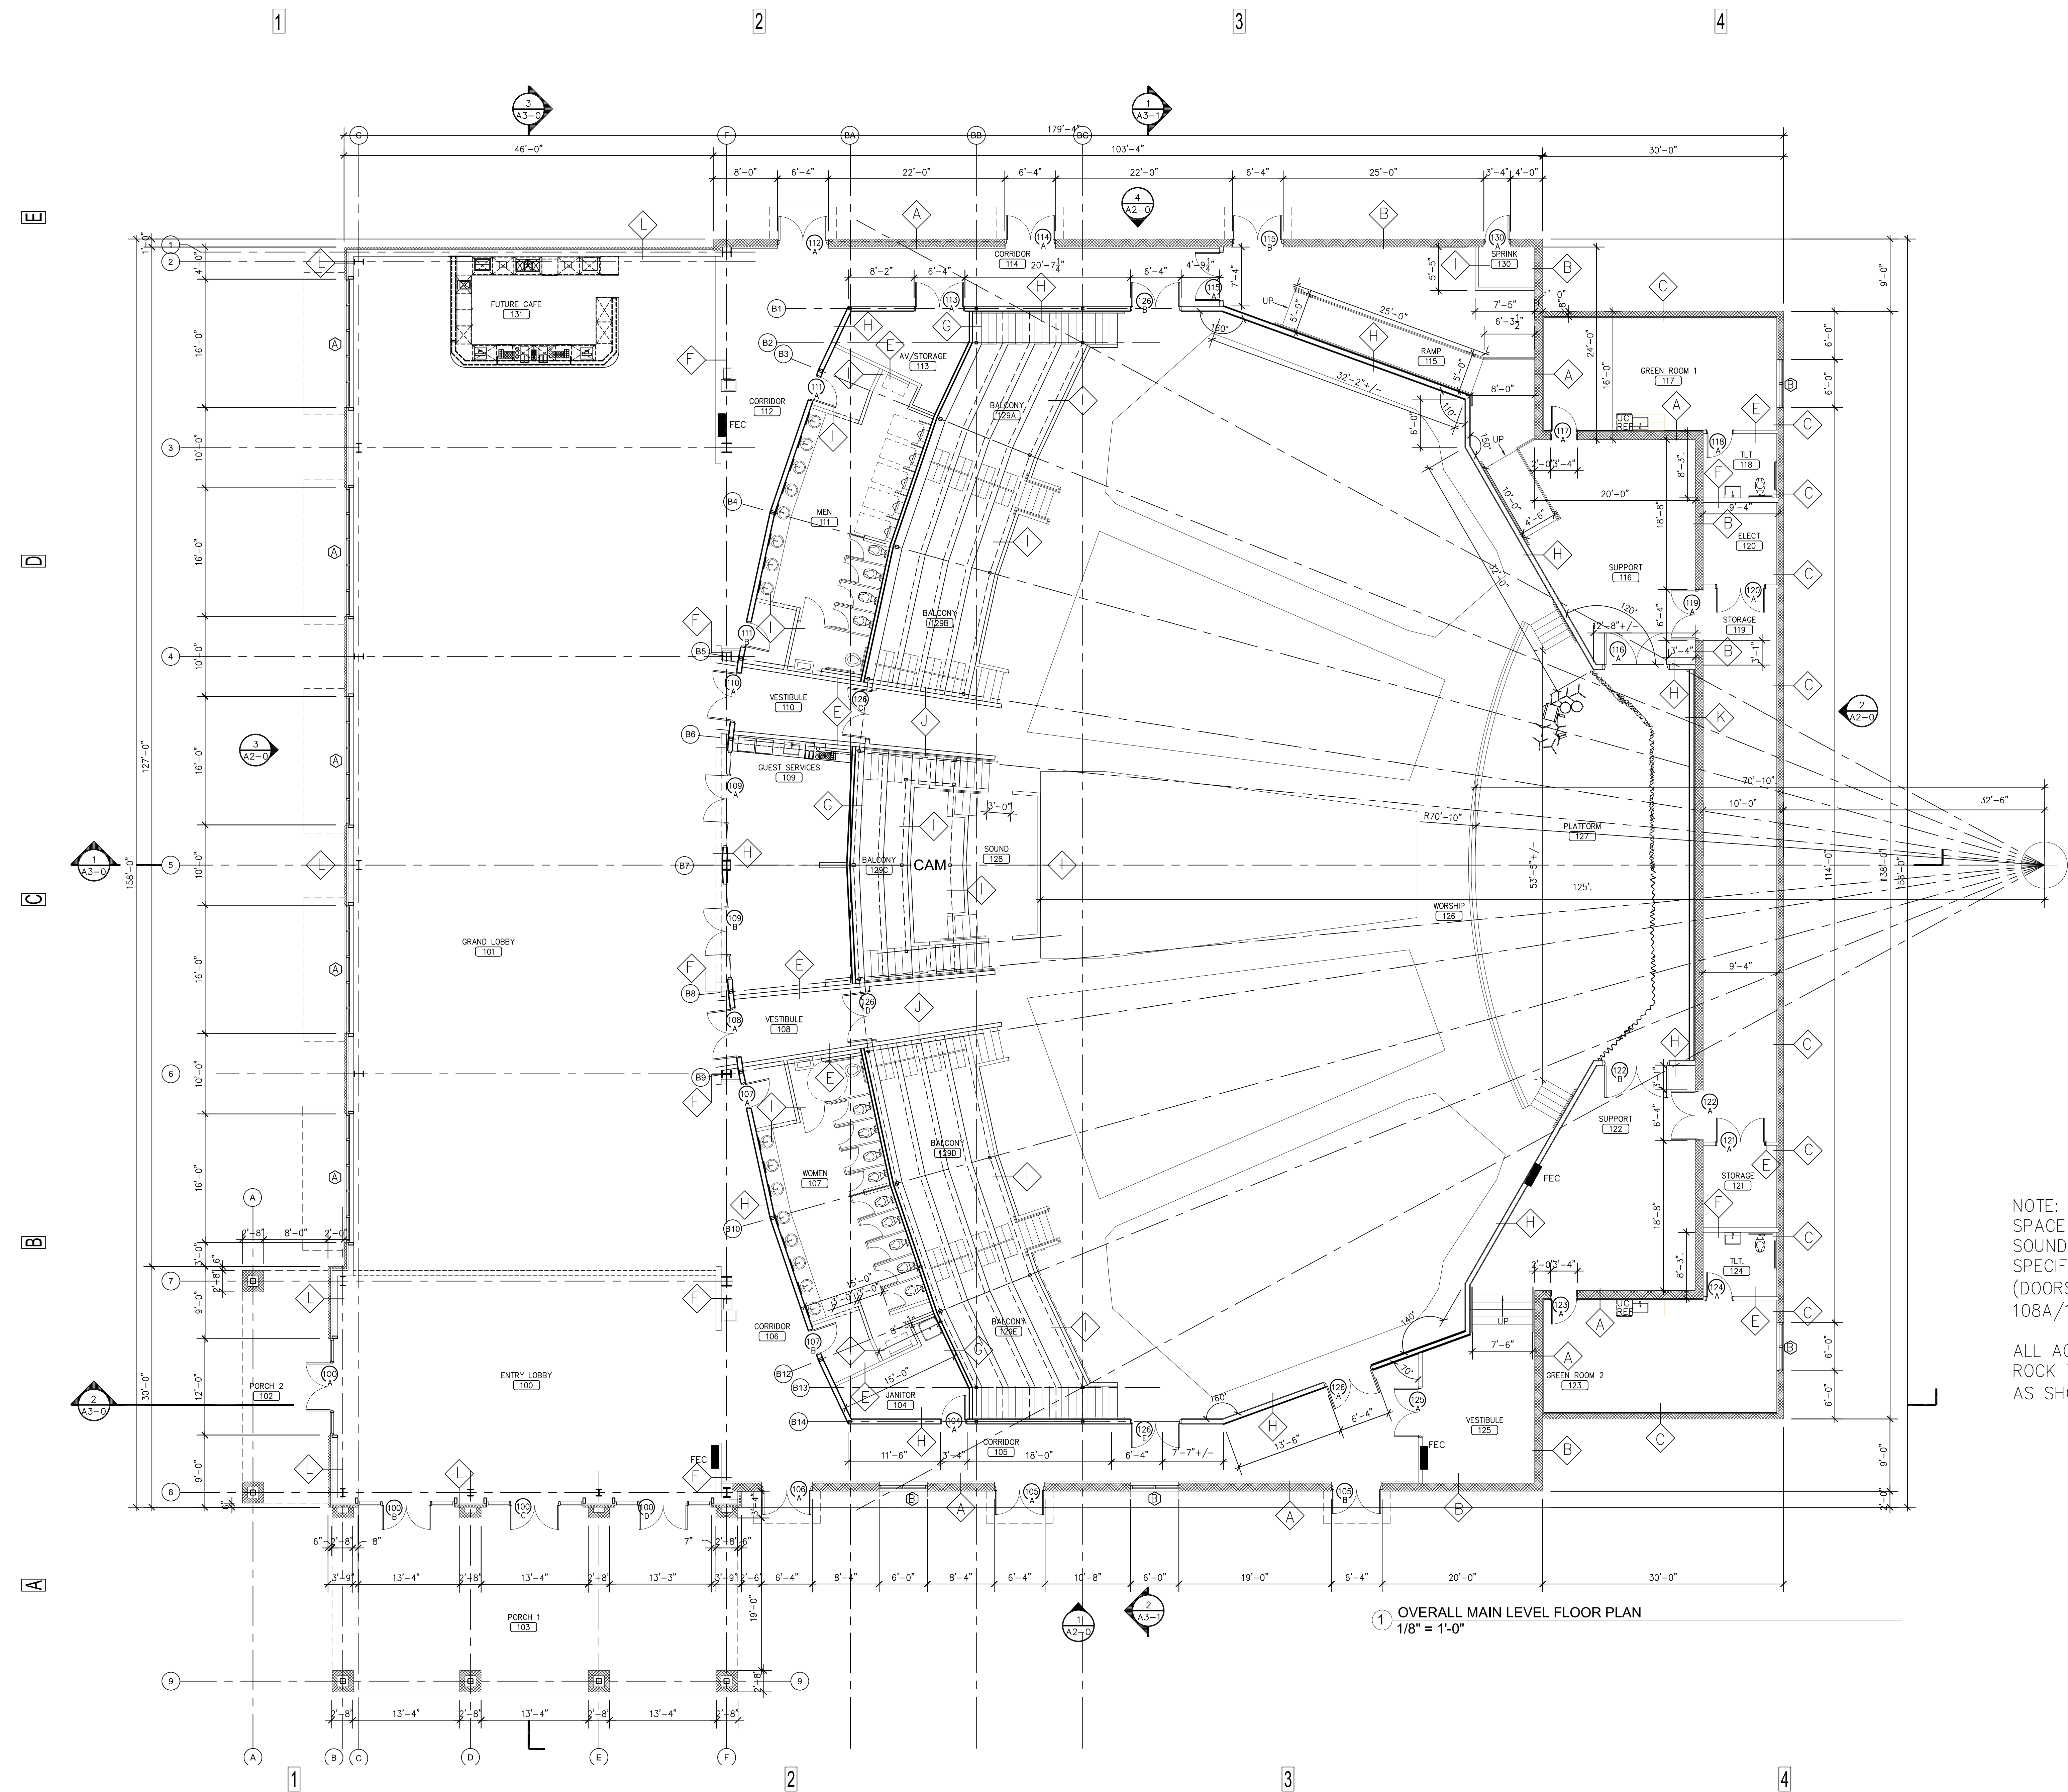


WALL TYPES LEGEND	
A	12" CMU (PTD. EXPOSED CMU) 1 1/2" MTL. FURRING CHANNEL ENCAPSULATED SPRAY FOAM INSULATION 5/8" GYPSUM BOARD * SEE NOTE ABOUT CORE FILL INSULATION
B	12" CMU (PTD. EXPOSED CMU) * SEE NOTE ABOUT CORE FILL INSULATION
C	8" CMU (PTD. EXPOSED CMU) ENCAPSULATED SPRAY FOAM INSULATION 5/8" GYPSUM BOARD * SEE NOTE ABOUT CORE FILL INSULATION
D	8" CMU (PTD. EXPOSED CMU) * SEE NOTE ABOUT CORE FILL INSULATION
E	5/8" GYP. BD. R-19 BATT INSULATION BETWEEN STUDS 3 5/8" METAL STUDS AT 16" O.C. 5/8" GYP. BD.
F	5/8" GYP. BD. 6" METAL STUDS AT 16" O.C. 3 1/2" SOUND BATT INSULATION 5/8" GYP. BD.
G	5/8" GYP. BD. 3 5/8" METAL STUDS AT 16" O.C. 3 1/2" SOUND BATT INSULATION 5/8" GYP. BD.
H	5/8" GYP. BD. 6" METAL STUDS AT 16" O.C. 3 1/2" SOUND BATT INSULATION 5/8" GYP. BD.
I	5/8" GYP. BD. 3 5/8" METAL STUDS AT 16" O.C. 5/8" GYP. BD.
J	5/8" GYP. BD. 6" METAL STUDS AT 16" O.C. 5/8" GYP. BD.
K	12" CMU (PTD. EXPOSED CMU) 1" MTL. FURRING CHANNEL 5/8" GYPSUM BOARD 2" GYPSUM BOARD 6" METAL STUDS AT 16" O.C. R-19 BATT INSULATION BETWEEN STUDS 5/8" GYPSUM BOARD * SEE NOTE ABOUT CORE FILL INSULATION
L	4" BLOCK VENEER AIR SPACE 1" CAVITY INSULATION XX ARMOR-MAT MESH 5/8" EXT. GYP. 8" METAL STUDS AT 16" O.C. R-19 BATT INSULATION BETWEEN STUDS 5/8" GYP. BD.
M	StoTherm CI CLASSIC LOTUSAN w/ XX ARMOR-MAT MESH 5/8" EXT. GYP. 8" METAL STUDS AT 16" O.C. R-19 BATT INSULATION BETWEEN STUDS 5/8" GYP. BD.
N	StoTherm CI CLASSIC LOTUSAN w/ XX ARMOR-MAT MESH 5/8" EXT. GYP. 12" CMU (PTD. EXPOSED CMU) 5/8" GYP. BD. * SEE NOTE ABOUT CORE FILL INSULATION
NOTE: METAL STUD SIZES FOR WALL MAY BE ADJUSTED ON INTERIOR WALLS ACCORDING TO METAL STUD MANUFACTURERS RECOMMENDATIONS-- PROVIDE SHOP DRAWING FOR STRUCTURAL REVIEW	
* NOTE: ALL CMU WALLS TO HAVE CORE FILL INSULATION WHERE CELLS ARE NOT FILLED WITH STEEL AND GROUT. TYPICAL-- SEE STRUCTURAL FOR SPACING OF STEEL AND GROUT CELLS.	

NOTE: ALL DOORS LEADING TO WORSHIP SPACE TO HAVE ACOUSTICAL SOUNDPROOFING AS INDICATED IN SPECIFICATIONS 08 71 00A (DOORS 126A/126B/116A/122B/126E/126D/108A/110A/126C)

ALL ACOUSTICAL WALLS WITH DOUBLE SHEET ROCK TO HAVE SILL AND TOP PLATE DETAIL AS SHOWN ON 5/AC1-0)



332 Azalea Drive
Panama City Beach
Florida 32413
423.509.1681 T
kevin@kevingoins.com Email
www.kevingoins.com Website

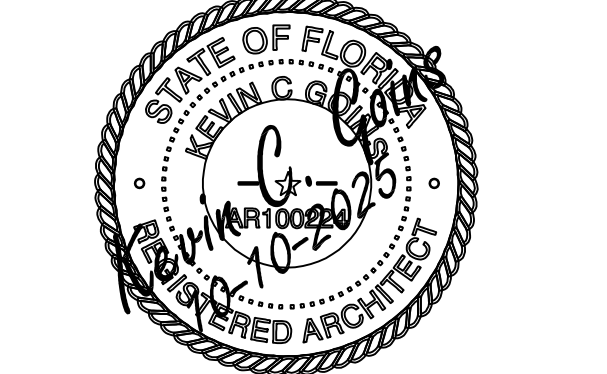


Kevin C. Goins
ARCHITECT, AIA

Laguna Beach Christian Retreat
Promised Land Chapel
Panama City Beach
Panama City Beach, Florida 32407

REVISION:	
REVISION:	
DATE:	10/10/2025
DRAWN BY:	kcg
CHECKED BY:	kcg
Project Number:	2307
SHEET TITLE:	MAIN LEVEL PLAN


A1-0

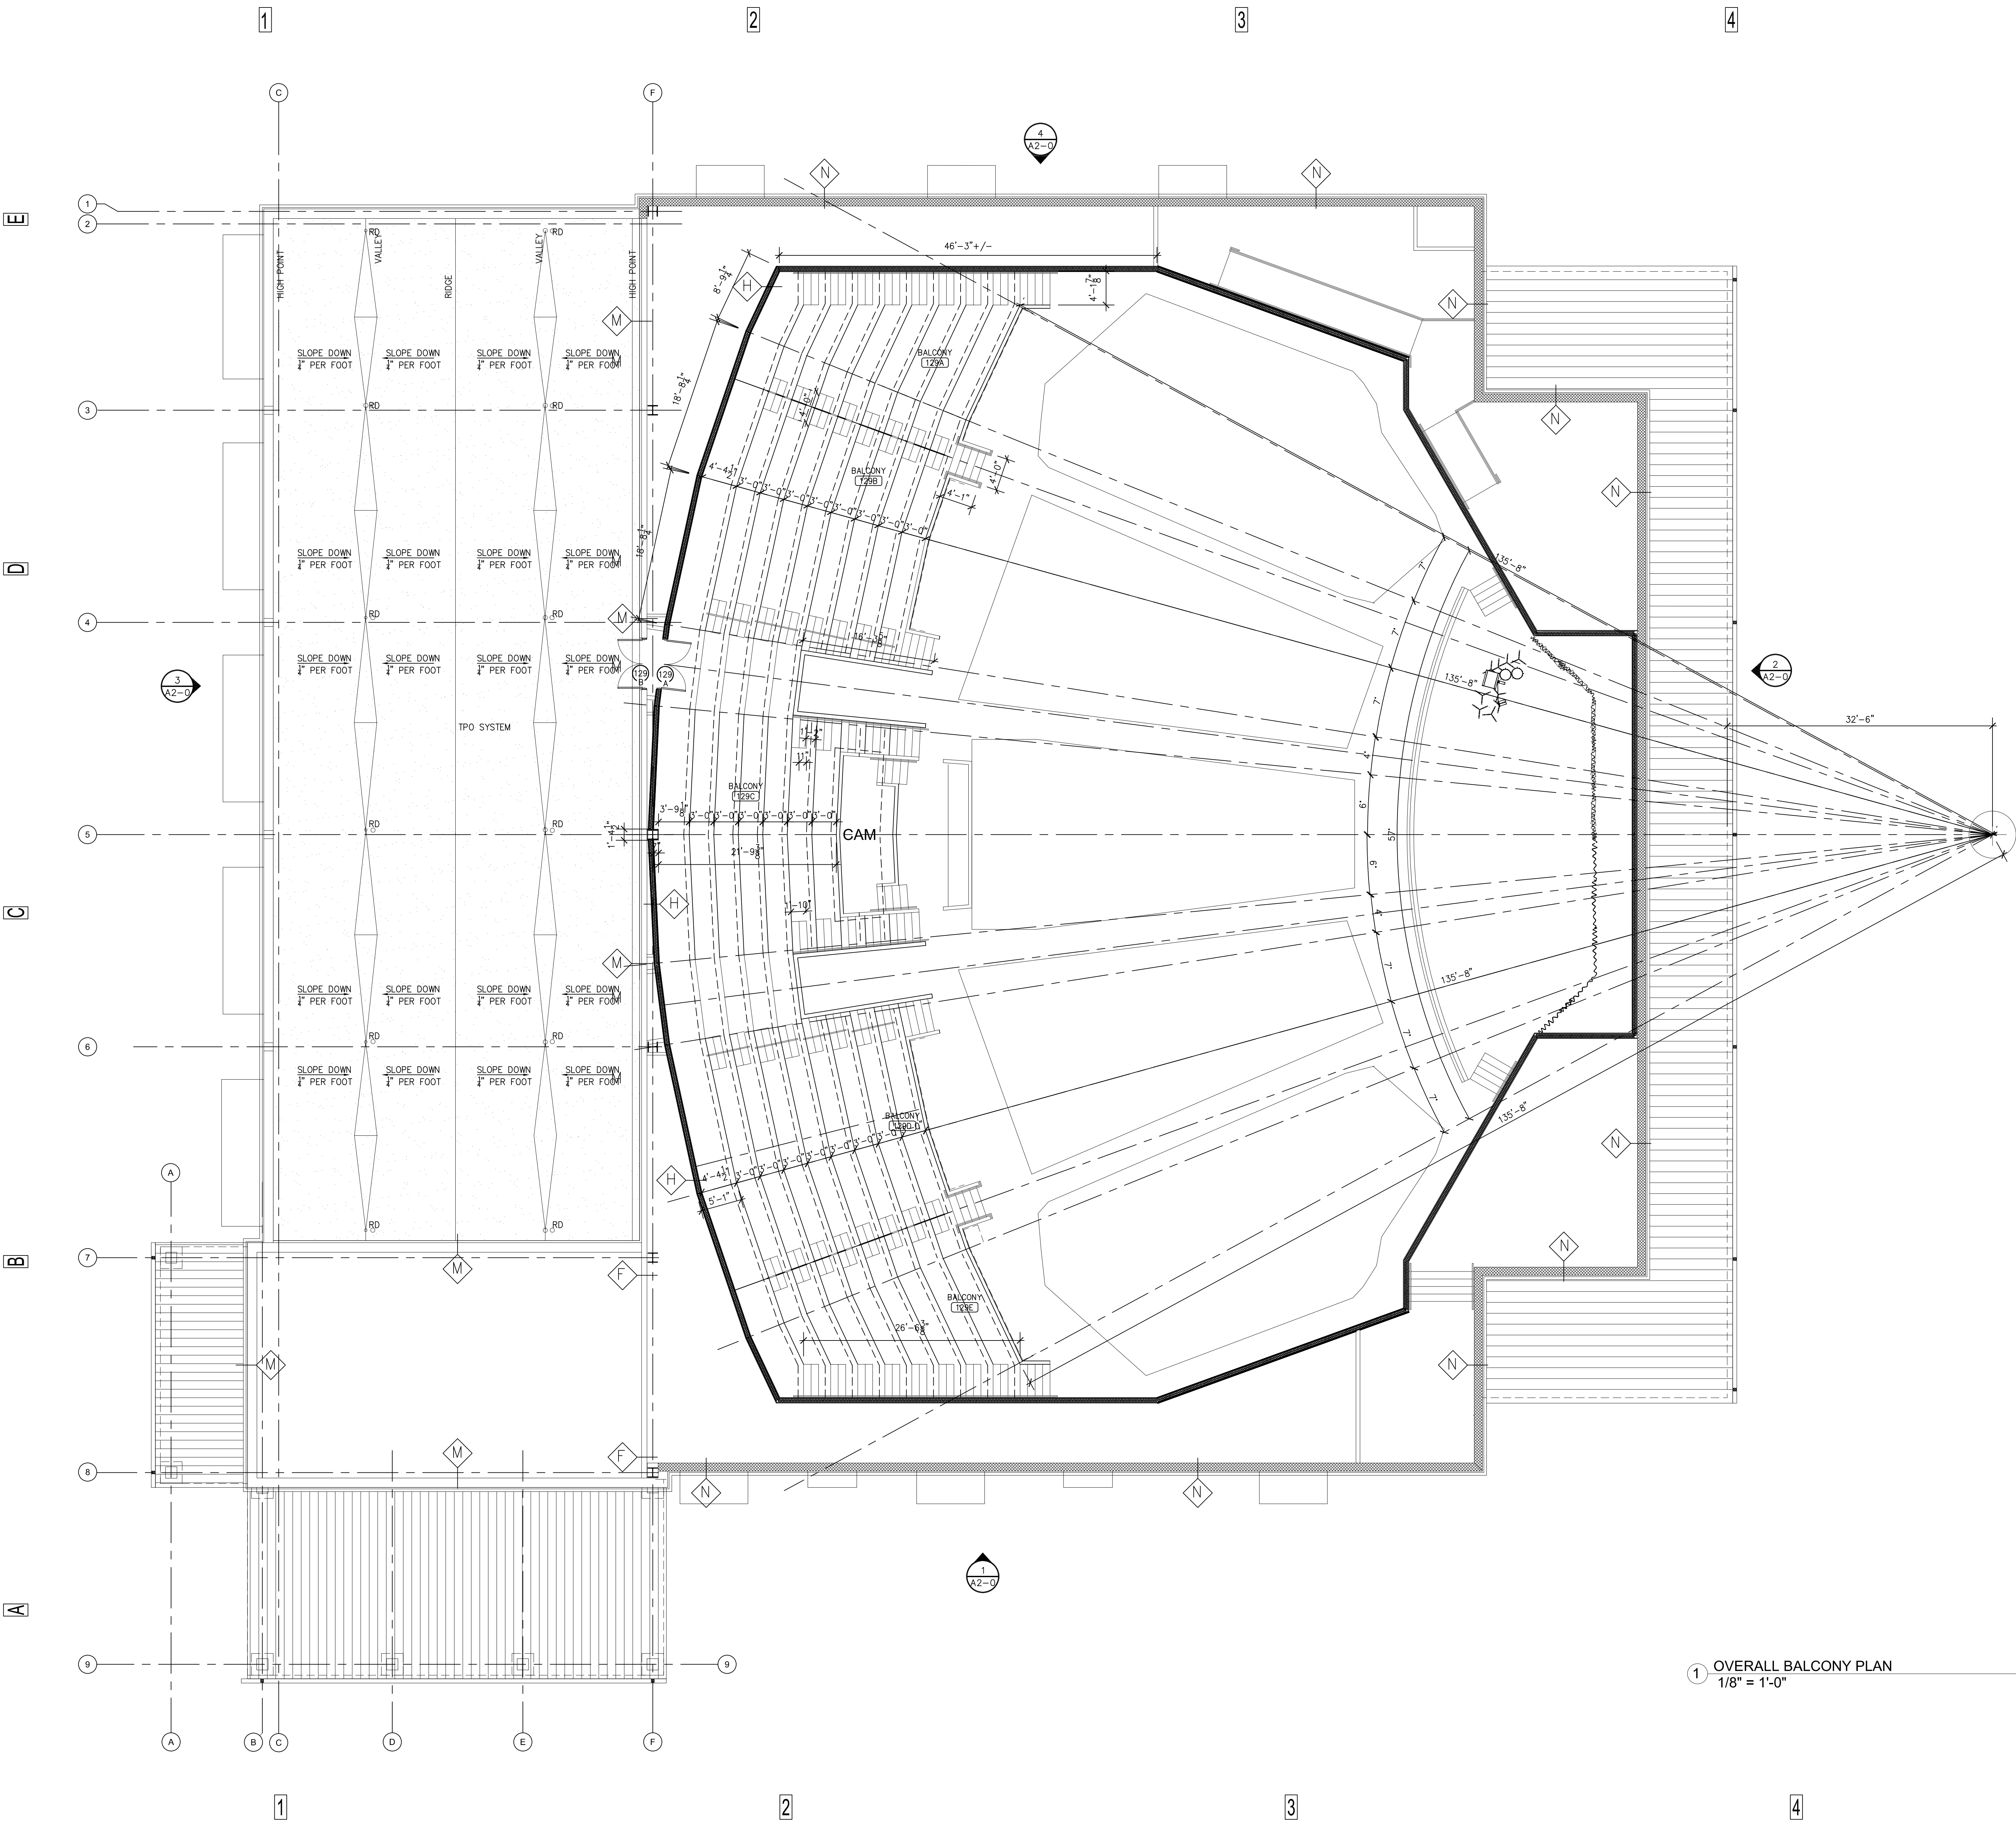

WALL TYPES LEGEND	
	12" CMU (PTD. EXPOSED CMU) 1 1/2" MTL. FURRING CHANNEL ENCAPSULATED SPRAY FOAM INSULATION 5/8" GYPSUM BOARD * SEE NOTE ABOUT CORE FILL INSULATION
	12" CMU (PTD. EXPOSED CMU) * SEE NOTE ABOUT CORE FILL INSULATION
	8" CMU (PTD. EXPOSED CMU) 1 1/2" MTL. FURRING CHANNEL ENCAPSULATED SPRAY FOAM INSULATION 5/8" GYPSUM BOARD * SEE NOTE ABOUT CORE FILL INSULATION
	8" CMU (PTD. EXPOSED CMU) * SEE NOTE ABOUT CORE FILL INSULATION
	5/8" GYP. BD. R-19 BATT INSULATION BETWEEN STUDS 3 5/8" METAL STUDS AT 16" O.C. 5/8" GYP. BD.
	5/8" GYP. BD. 6" METAL STUDS AT 16" O.C. 5 1/2" SOUND BATT INSULATION 5/8" GYP. BD.
	5/8" GYP. BD. 5/8" GYP. BD. 3 5/8" METAL STUDS AT 16" O.C. 3 1/2" SOUND BATT INSULATION 5/8" GYP. BD. 5/8" GYP. BD.
	5/8" GYP. BD. 5/8" GYP. BD. 6" METAL STUDS AT 16" O.C. 3 1/2" SOUND BATT INSULATION 5/8" GYP. BD. 5/8" GYP. BD.
	5/8" GYP. BD. 3 5/8" METAL STUDS AT 16" O.C. 5/8" GYP. BD.
	5/8" GYP. BD. 6" METAL STUDS AT 16" O.C. 5/8" GYP. BD.
	12" CMU (PTD. EXPOSED CMU) 1" MTL. FURRING CHANNEL 5/8" GYPSUM BOARD 6" METAL STUDS AT 16" O.C. R-19 BATT INSULATION BETWEEN STUDS 5/8" GYPSUM BOARD * SEE NOTE ABOUT CORE FILL INSULATION
	4" BLOCK VENEER AIR SPACE 1" CAVITY INSULATION 5/8" EXT. SHEATHING W/ MEMBRANE WRAP 6" METAL STUDS AT 16" O.C. R-19 BATT INSULATION BETWEEN STUDS 5/8" GYP. BD.
	StoTherm CI CLASSIC LOTUSAN w/ XX ARMOR-MESH 5/8" EXT. GYP. 6" METAL STUDS AT 16" O.C. R-19 BATT INSULATION BETWEEN STUDS 5/8" GYP. BD.
	StoTherm CI CLASSIC LOTUSAN w/ XX ARMOR-MESH 5/8" EXT. GYP. 12" CMU (PTD. EXPOSED CMU) 5/8" GYP. BD. * SEE NOTE ABOUT CORE FILL INSULATION
NOTE: METAL STUD SIZES FOR WALL MAY BE ADJUSTED ON INTERIOR WALLS ACCORDING TO METAL STUD MANUFACTURERS RECOMMENDATIONS- PROVIDE SHOP DRAWING FOR STRUCTURAL REVIEW	
* NOTE: ALL CMU WALLS TO HAVE CORE FILL INSULATION WHERE CELLS ARE NOT FILLED WITH STEEL AND GROUT. TYPICAL. SEE STRUCTURAL FOR SPACING OF STEEL AND GROUT CELLS.	



332 Azalea Drive
Panama City Beach
Florida 32413
423.509.1681 T
kevin@kevingoins.com Email
www.kevingoins.com Website

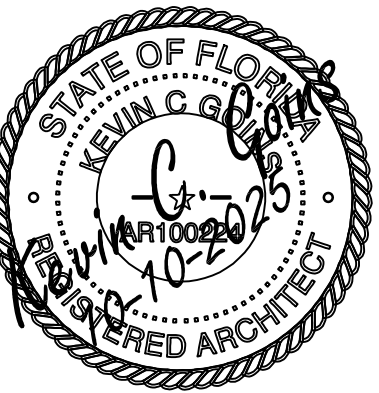

Kevin C. Goins
ARCHITECT, AIA

Laguna Beach Christian Retreat
Promised Land Chapel
Panama City Beach
Panama City Beach, Florida 32407

REVISION: _____
REVISION: _____
DATE: 10/10/2025

DRAWN BY: kcg
CHECKED BY: kcg
Project Number: 2307
SHEET TITLE: BALCONY PLAN

A1-1



Laguna Beach Christian Retreat
Promised Land Chapel
Panama City Beach
Panama City Beach, Florida 32407


and drawing and written material constitutes original work by the architect. It is unlawful to duplicate, use or disclose this drawing without the written consent of the architect.


REVISION:
REVISION:
DATE: 10/10/2025

DRAWN BY: kcg
CHECKED BY: kcg
Project Number: 2307

SHEET TITLE: ROOF PLAN

A1-2

 

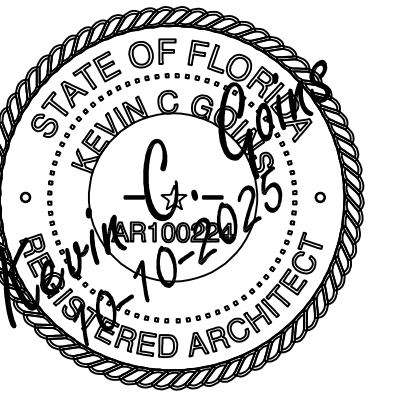

**Laguna Beach Christian Retreat
Promised Land Chapel**
Panama City Beach
Panama City Beach, Florida 32407

All drawing and written material constitutes original work by the architect. It is unlawful to duplicate, use or disclose this drawing without the written consent of the architect.

REVISION: _____

REVISION: _____

DATE: 10/10/2025

DRAWN BY: kog

CHECKED BY: kog

Project Number: 2307


SHEET TITLE: ELEVATIONS

A2-0





332 Azalea Drive
Panama City Beach
Florida 32413
423.509.1681 T
kevin@kevingoins.com Email
www.kevingoins.com Website

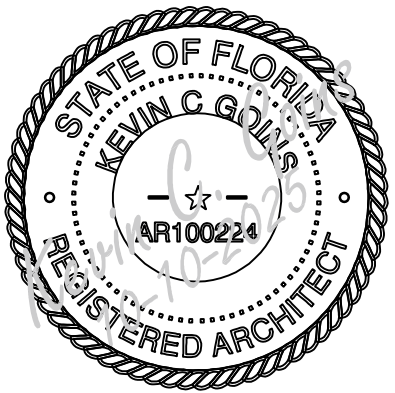


Kevin C. Goins
ARCHITECT, AIA

Laguna Beach Christian Retreat
Promised Land Chapel
Panama City Beach
Panama City Beach, Florida 32407

All drawings and written material constitutes original work by the architect. It is unlawful to duplicate, use or disclose the drawing without the written consent of the architect.


REVISION:	
REVISION:	
DATE:	10/10/2025
DRAWN BY:	kcg
CHECKED BY:	kcg
Project Number:	2307
SHEET TITLE:	BUILDING SECTIONS

A3-0

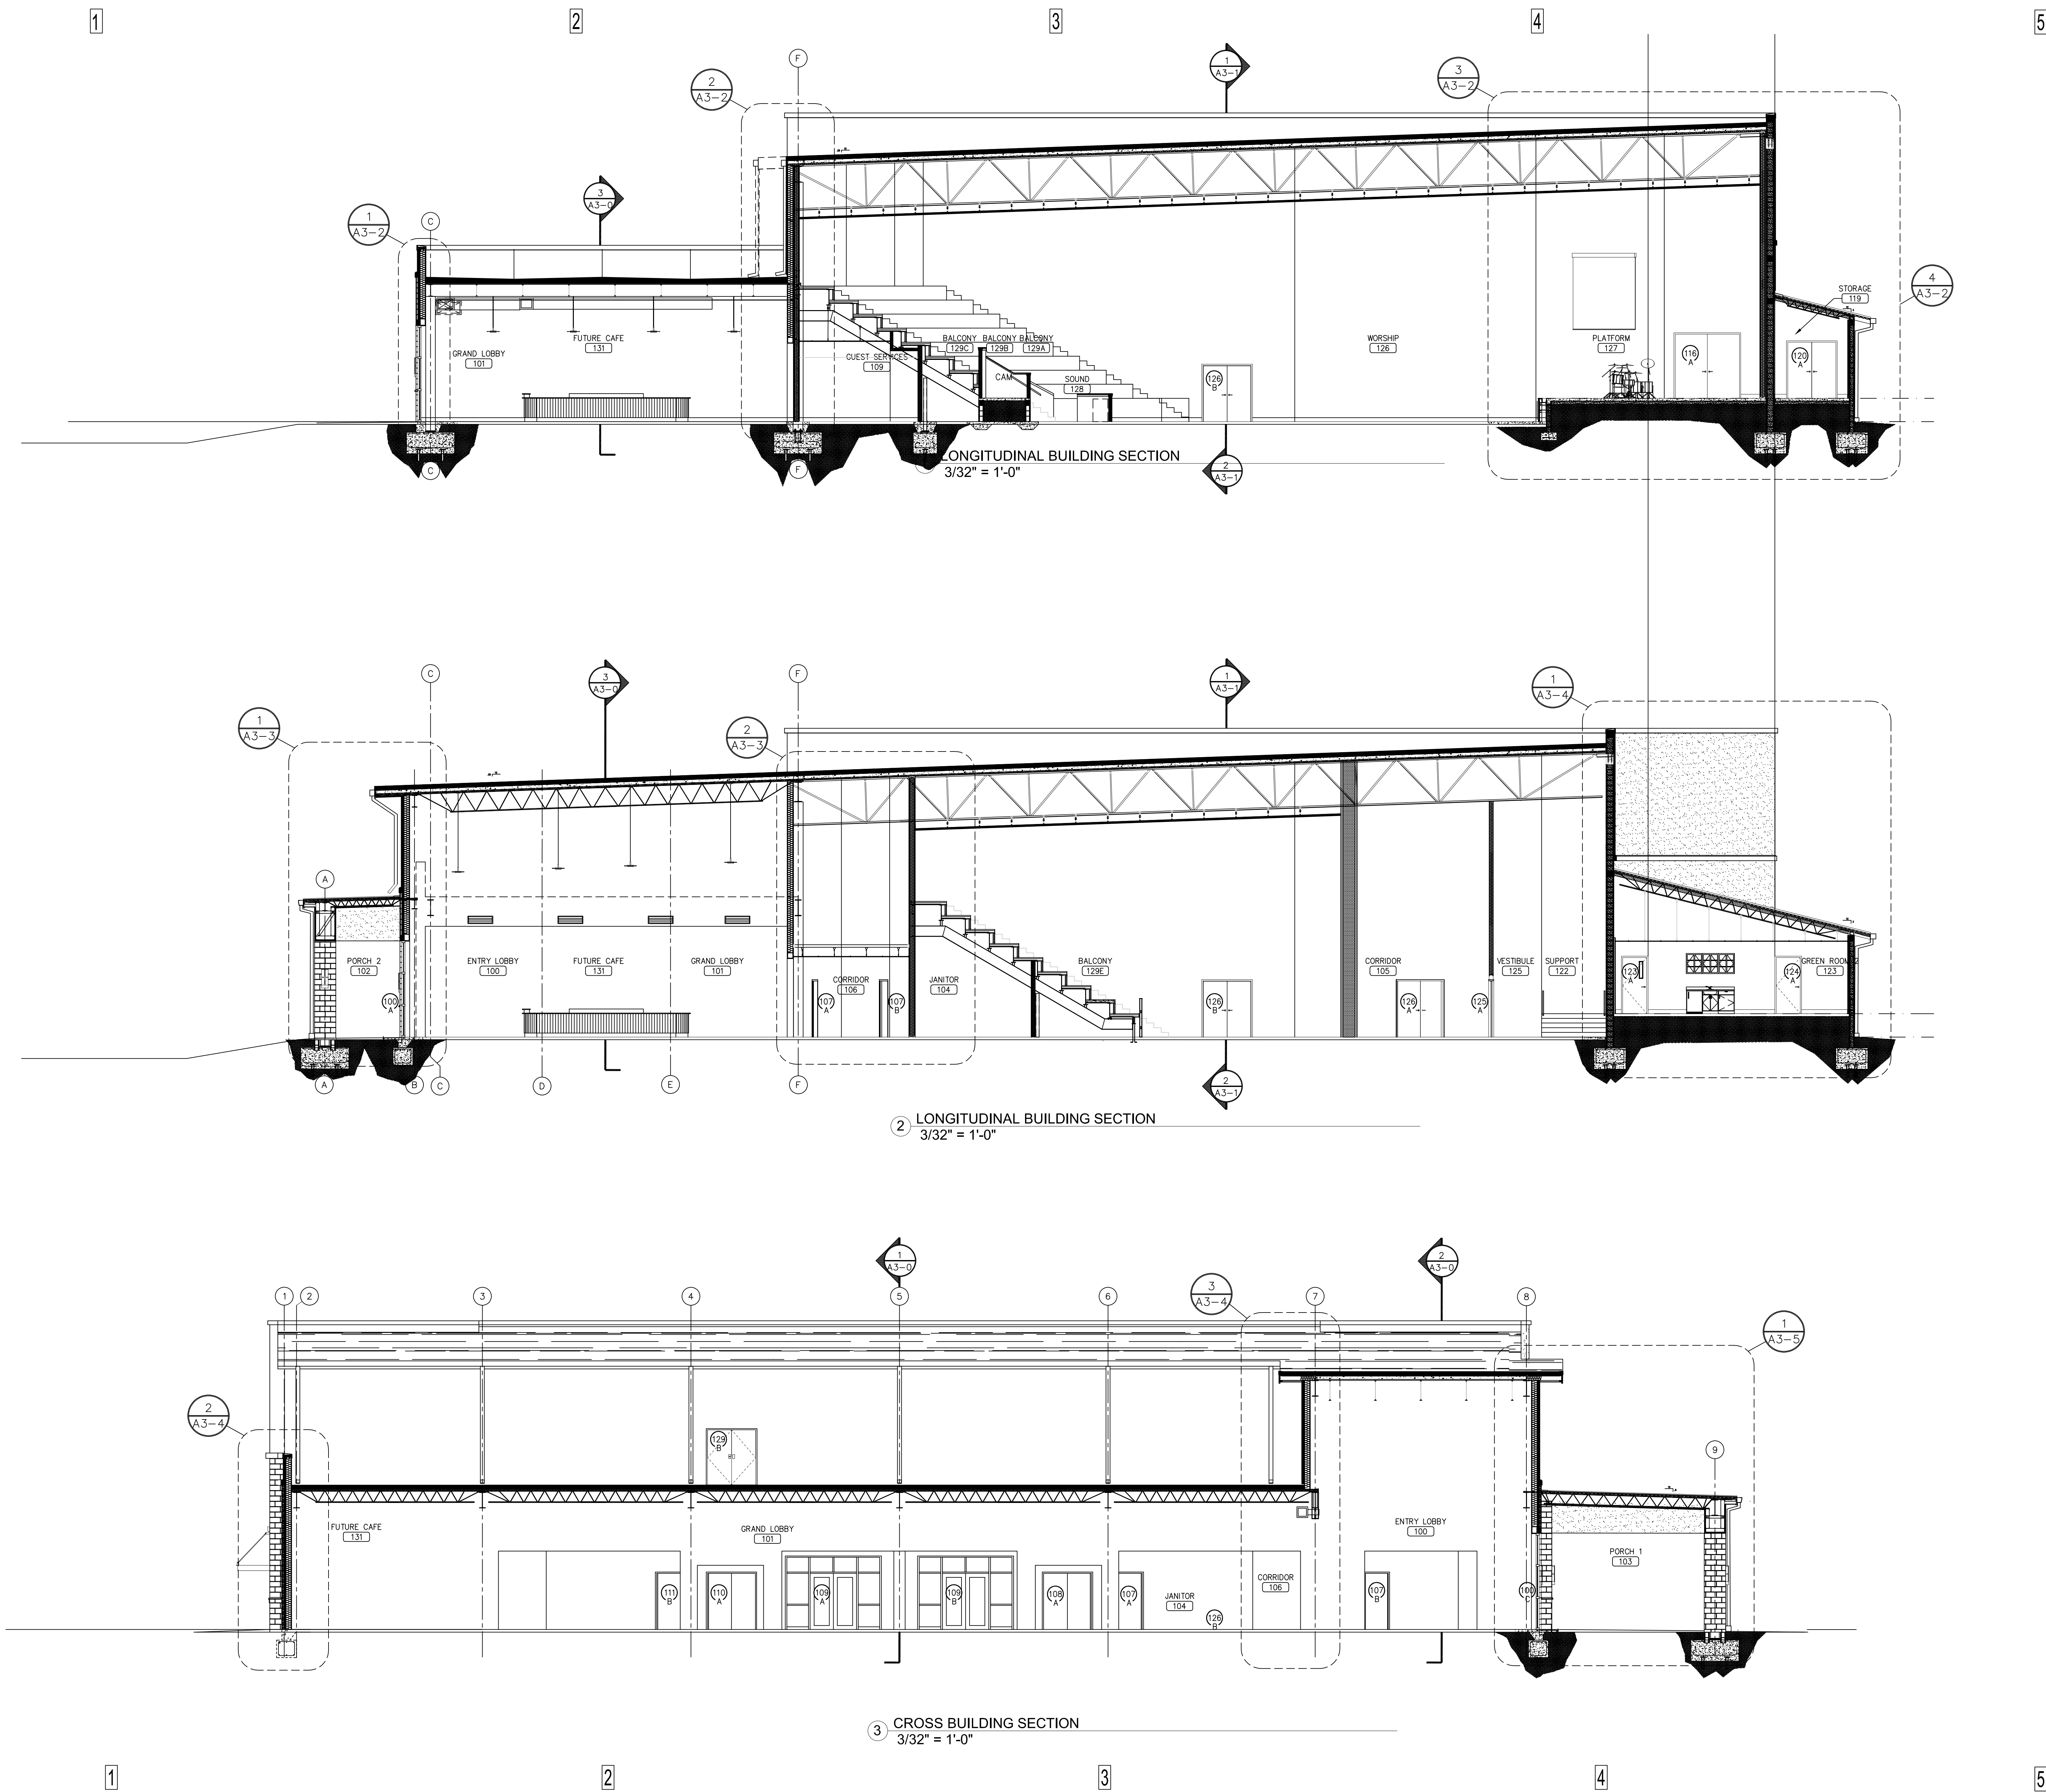



332 Azalea Drive
Panama City Beach
Florida 32413
423.509.1681 T
kevin@kevingoins.com Email
www.kevingoins.com Website

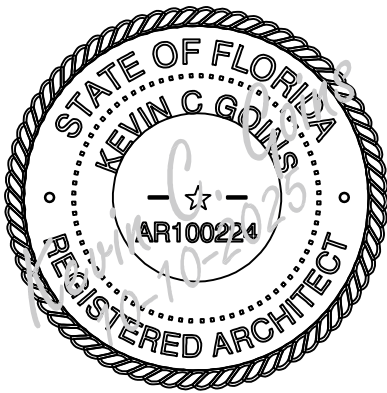

Kevin C. Goins
ARCHITECT, AIA

Laguna Beach Christian Retreat
Promised Land Chapel
Panama City Beach
Panama City Beach, Florida 32407

All drawing and written material constitutes original work by the architect. It is unlawful to duplicate, use or disclose the drawing without the written consent of the architect.

REVISION:
REVISION:
DATE: 10/10/2025

DRAWN BY: kcg
CHECKED BY: kcg
Project Number: 2307
SHEET TITLE: BUILDING SECTIONS

A3-1


1

2

3

4

5

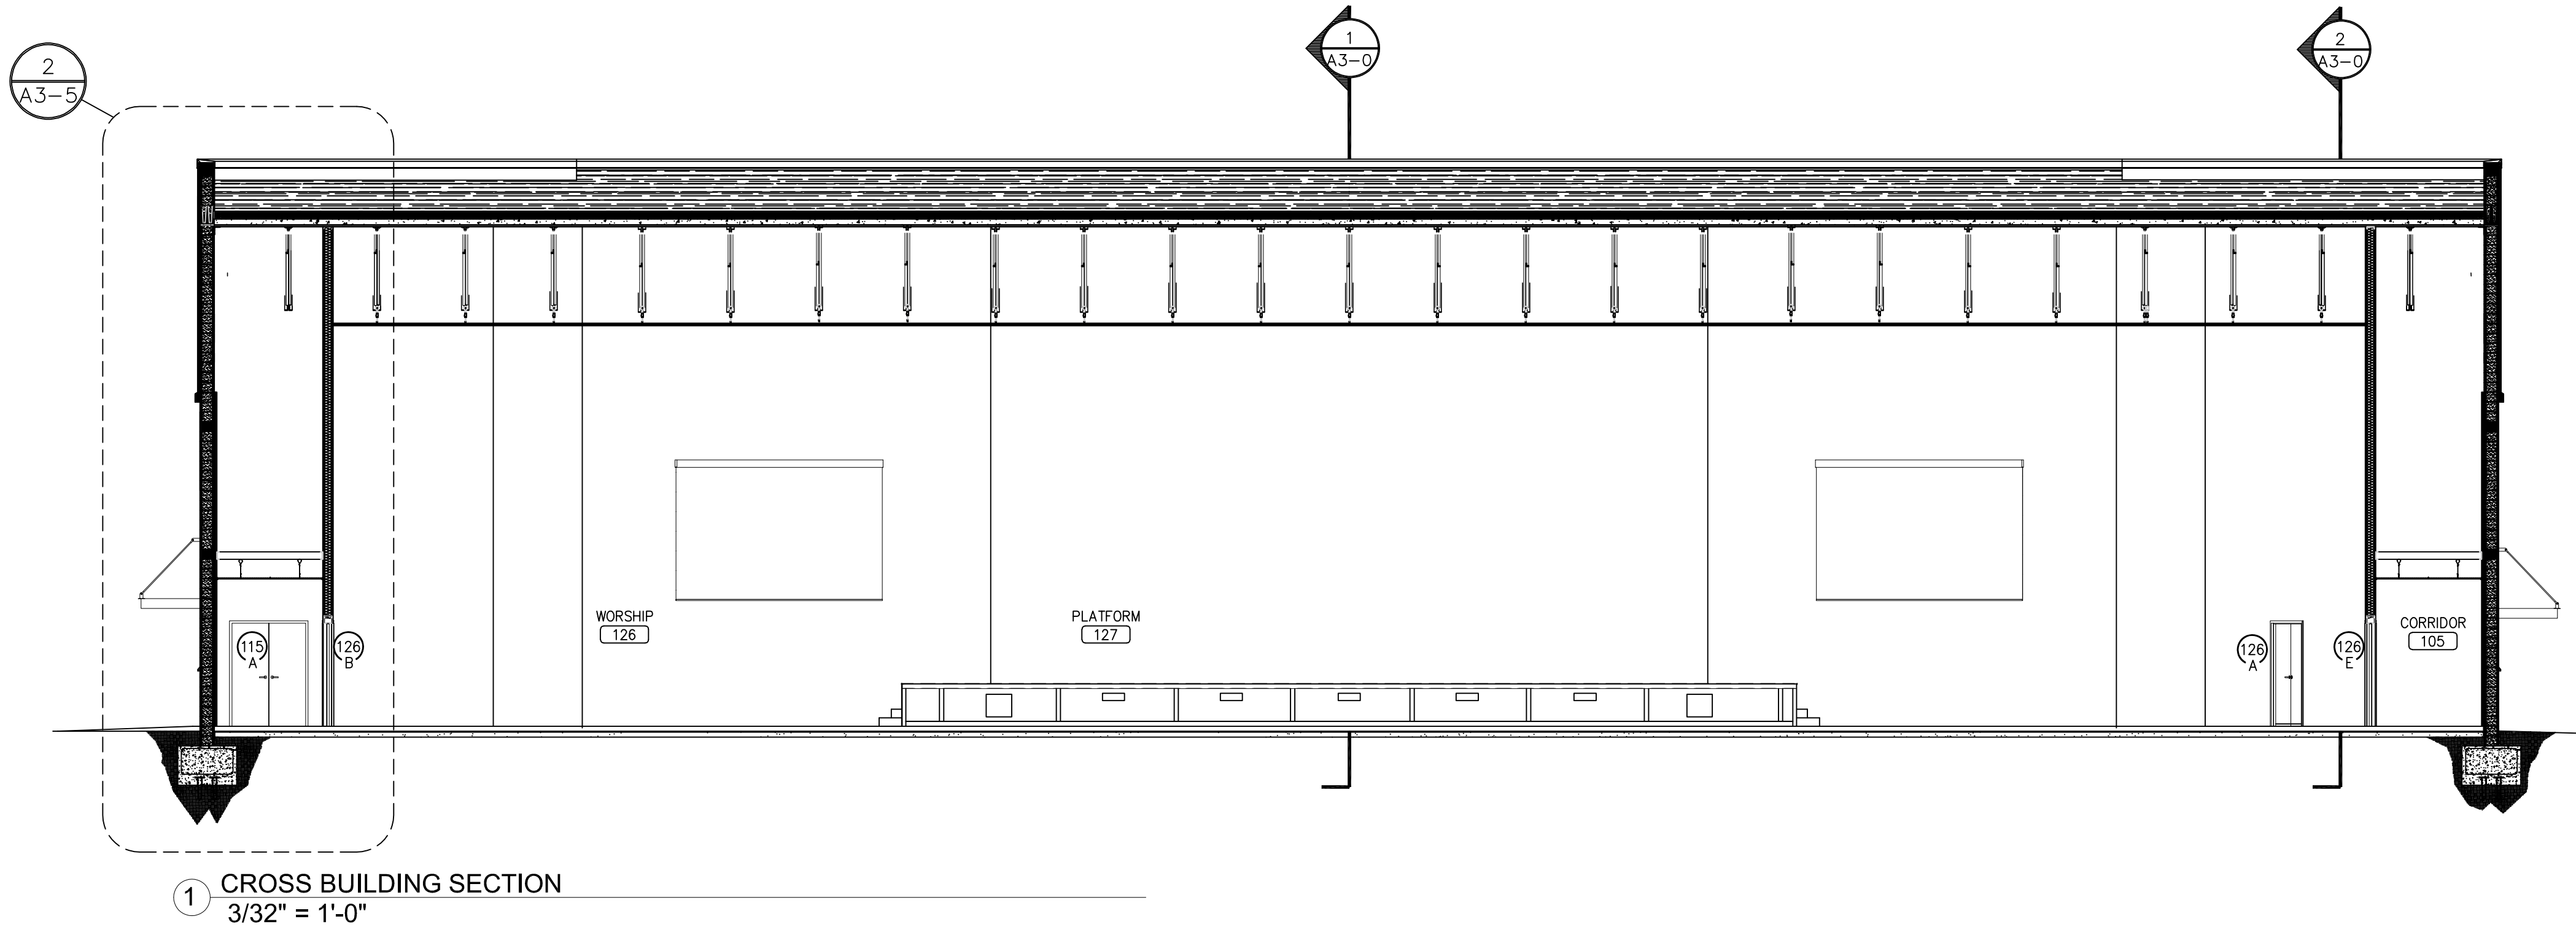

1 CROSS BUILDING SECTION
3/32" = 1'-0"

U

D

C

B

A


1

2

3

4


5

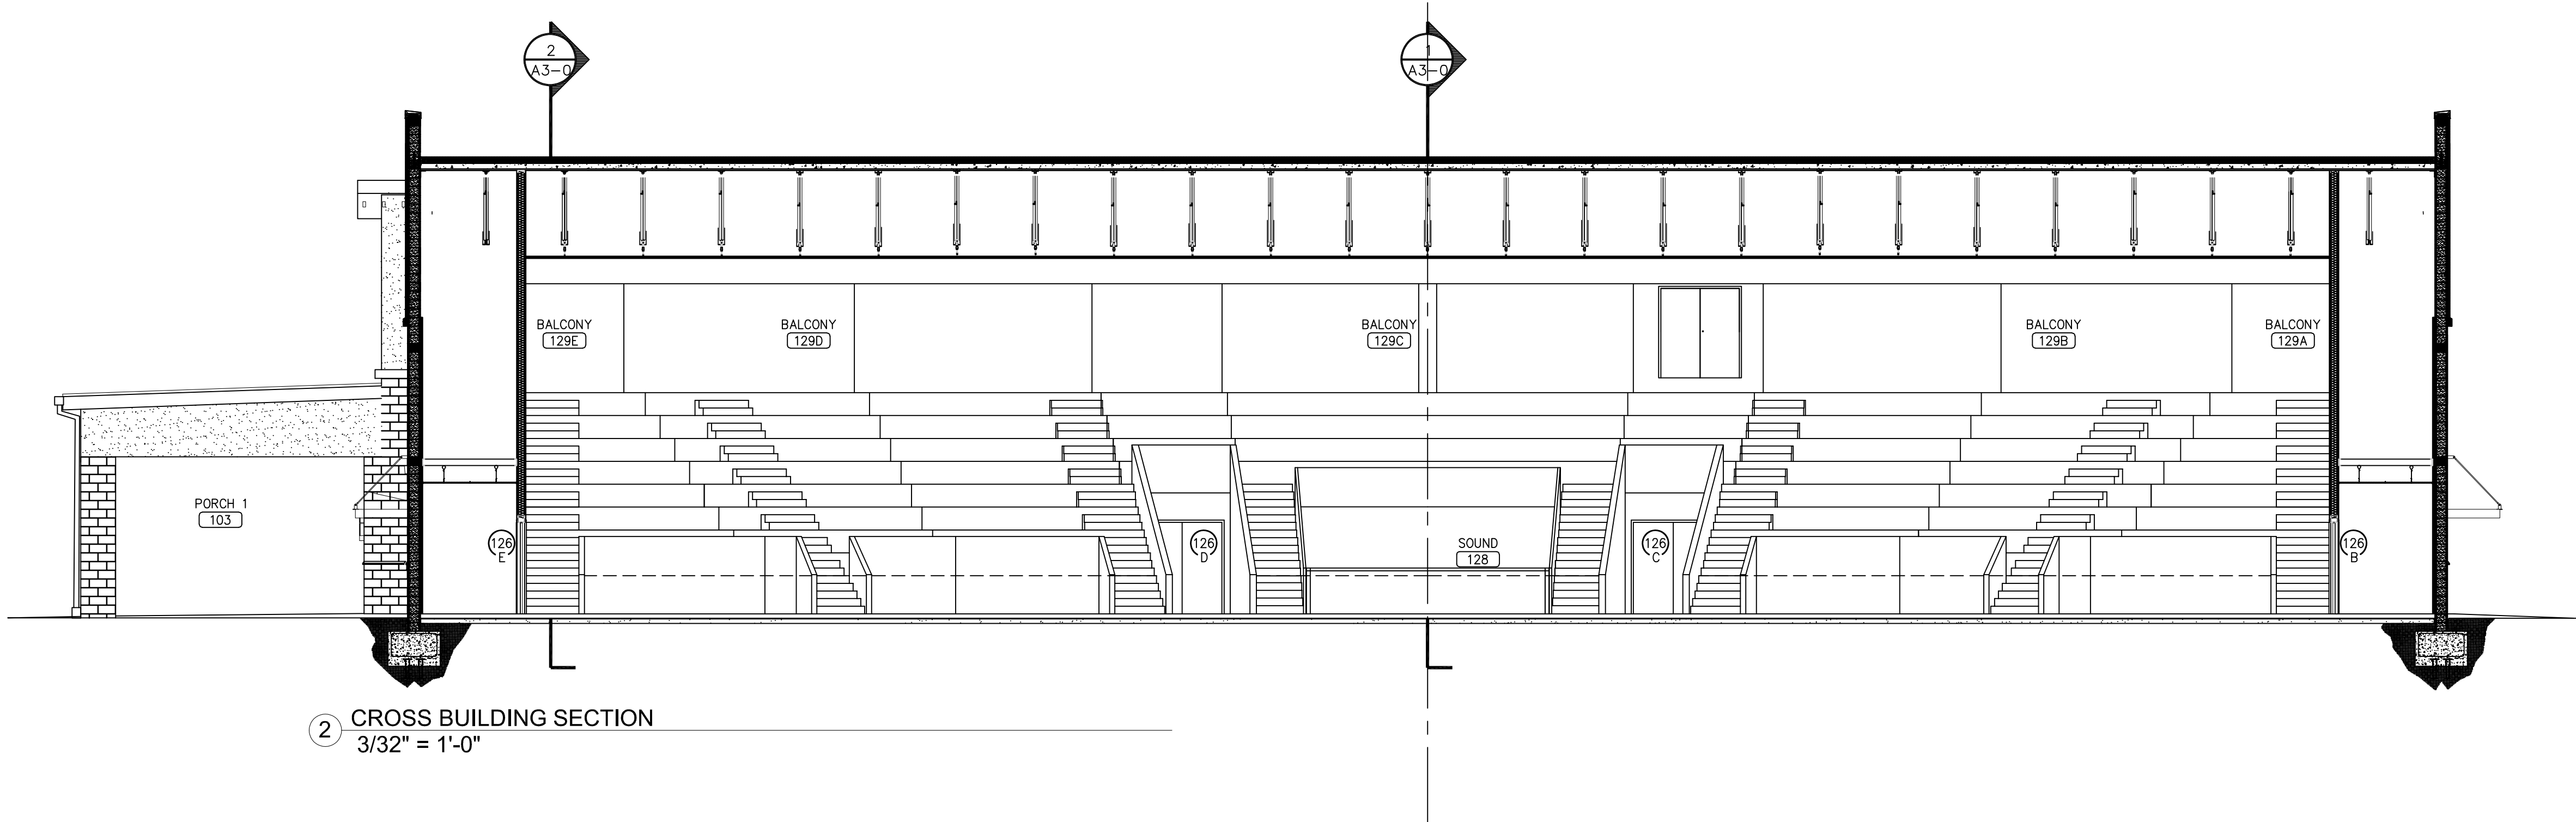

2 CROSS BUILDING SECTION
3/32" = 1'-0"



332 Azalea Drive
Panama City Beach
Florida 32413
423.509.1681 T
kevin@kevinggoins.com Email
www.kevinggoins.com Website

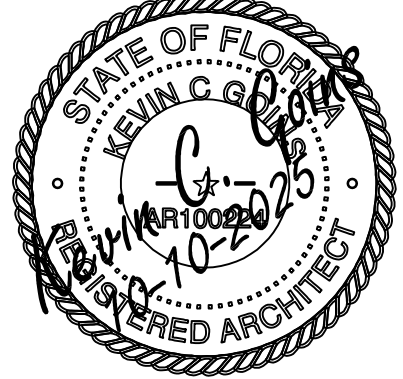


Kevin C. Goins
ARCHITECT, AIA

Laguna Beach Christian Retreat
Promised Land Chapel
Panama City Beach
Panama City Beach, Florida 32407


REVISION:	
REVISION:	
DATE:	10/10/2025
DRAWN BY:	kcg
CHECKED BY:	kcg
Project Number:	2307
SHEET TITLE:	WALL SECTIONS

A3-2

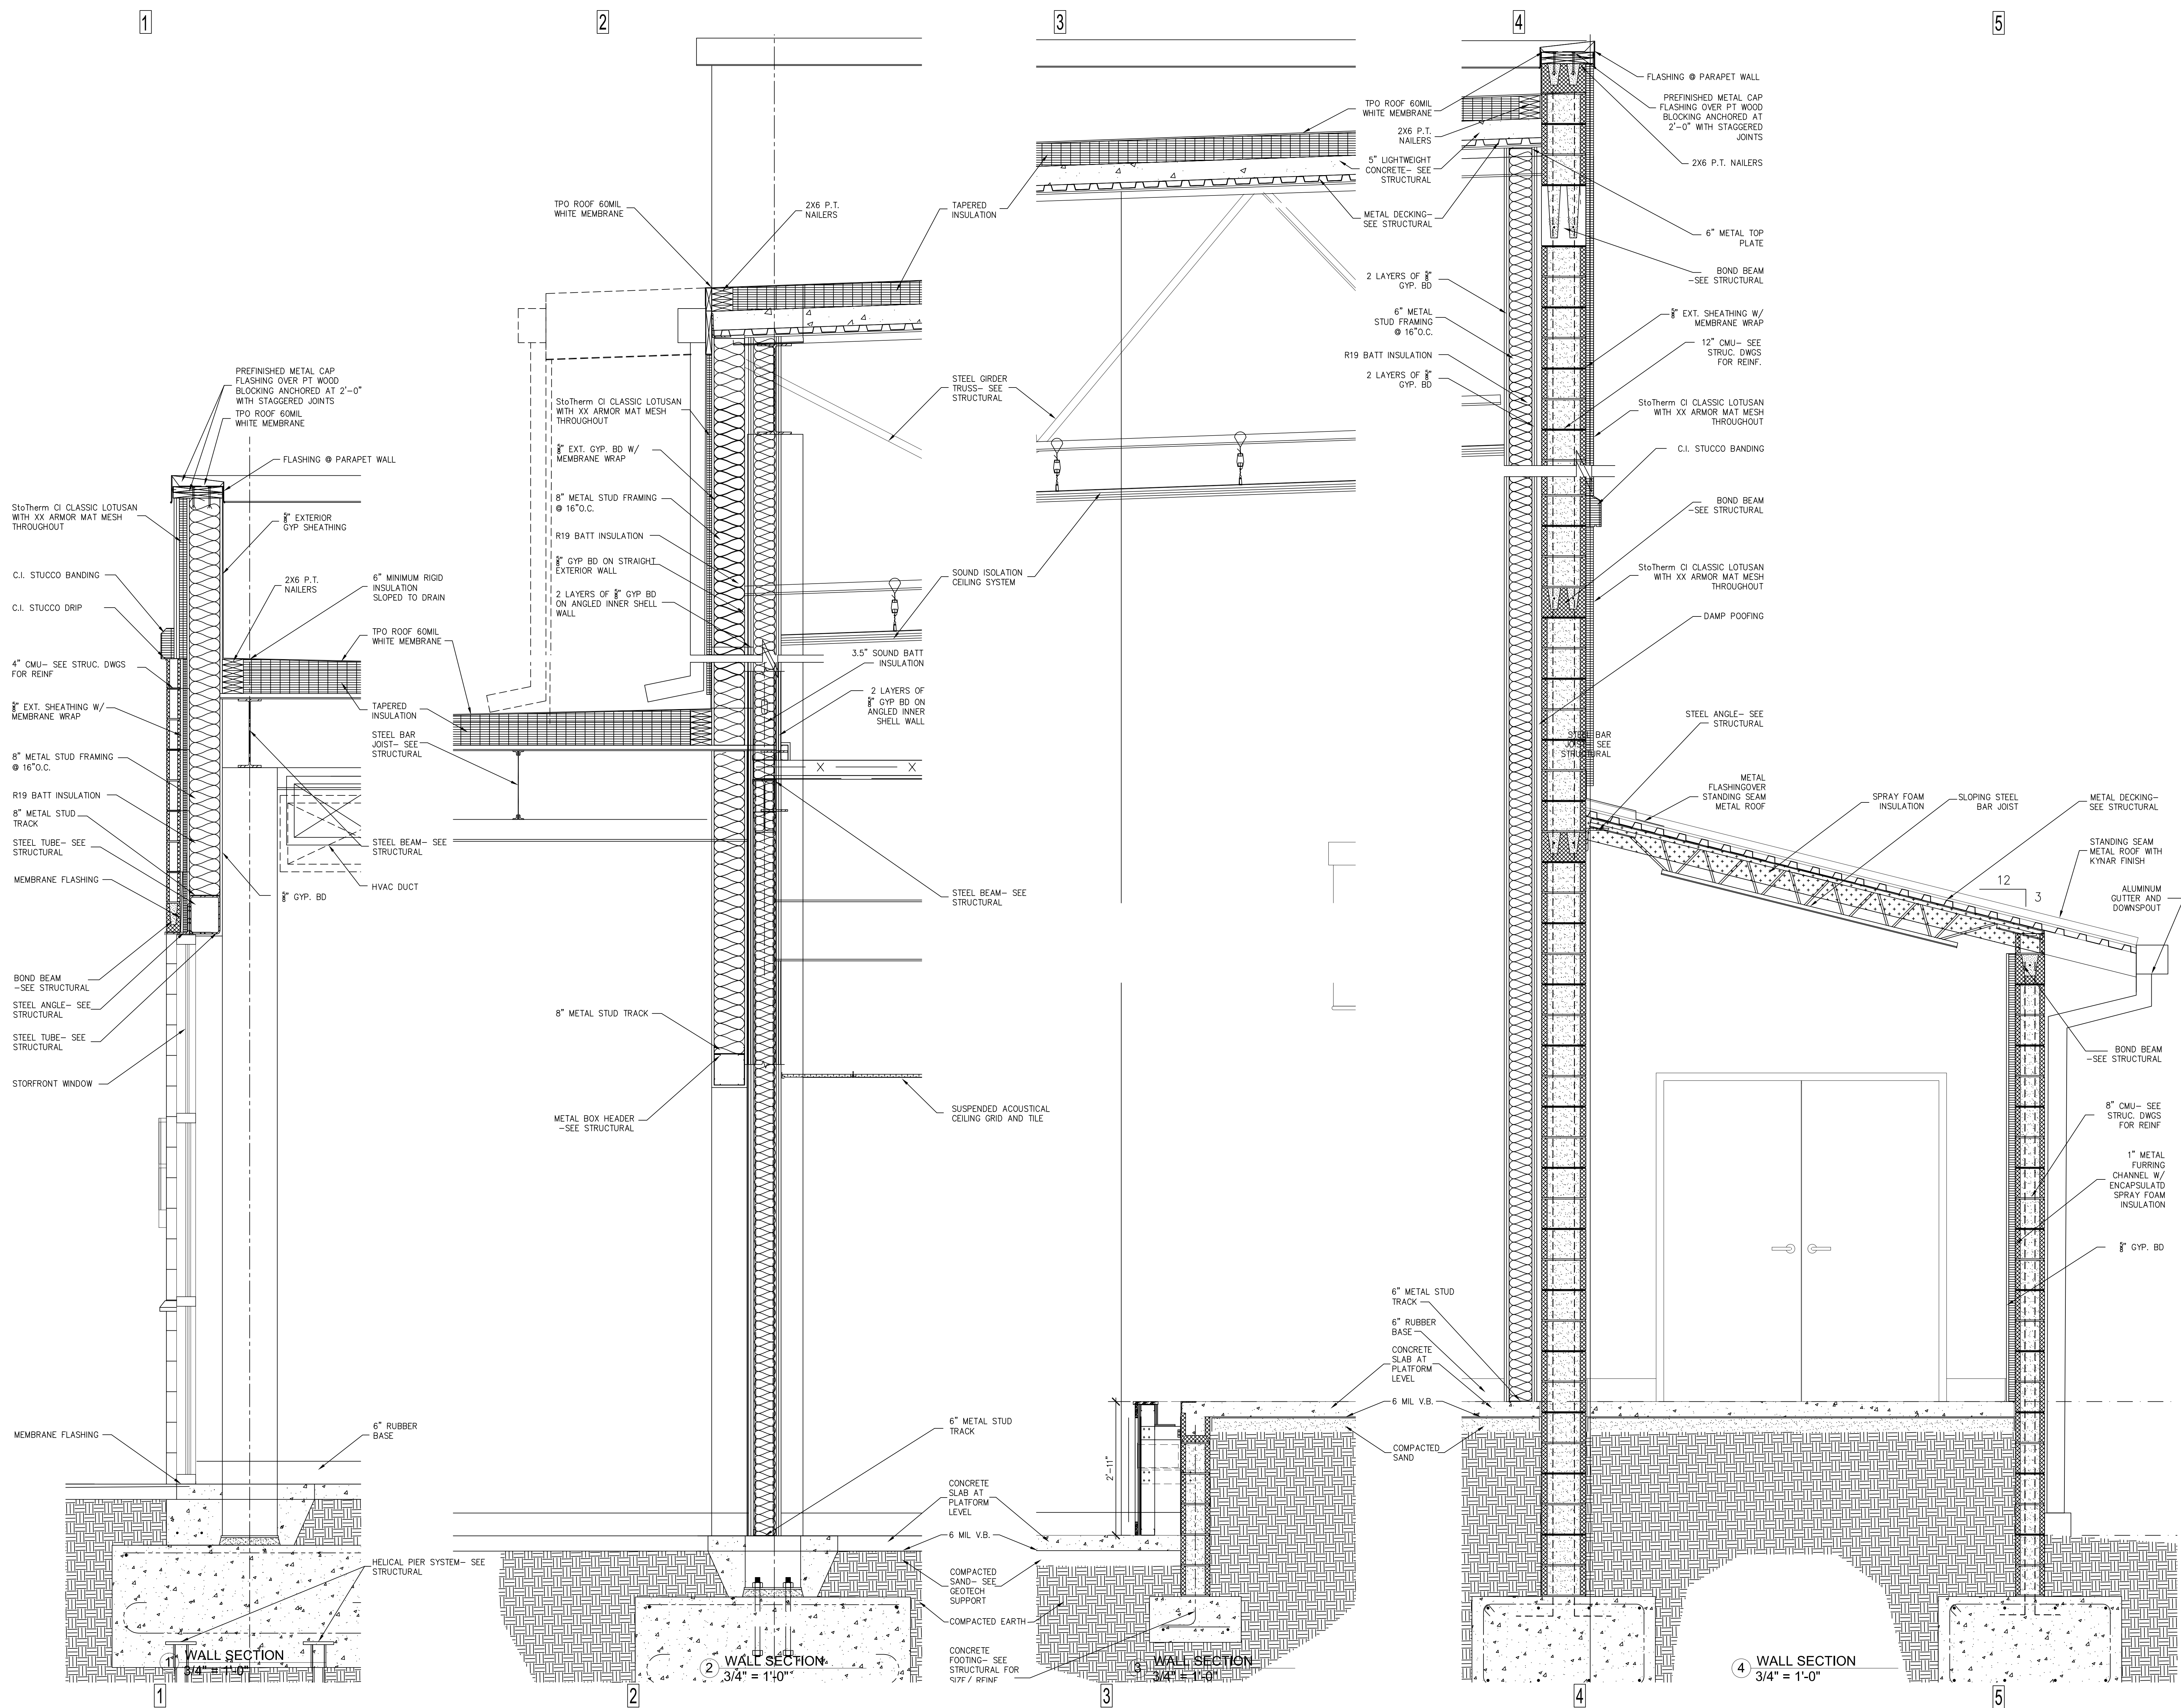



332 Azalea Drive
Panama City Beach
Florida 32413
423.509.1681 T
kevin@kevingoins.com Email
www.kevingoins.com Website

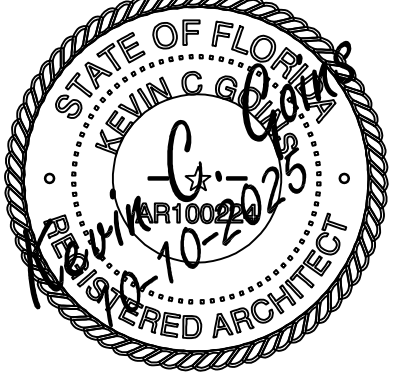



Kevin C. Goins
ARCHITECT, AIA

Laguna Beach Christian Retreat
Promised Land Chapel
Panama City Beach
Panama City Beach, Florida 32407


REVISION:	
REVISION:	
DATE:	10/10/2025
DRAWN BY:	kcg
CHECKED BY:	kcg
Project Number:	2307
SHEET TITLE:	WALL SECTIONS

A3-3

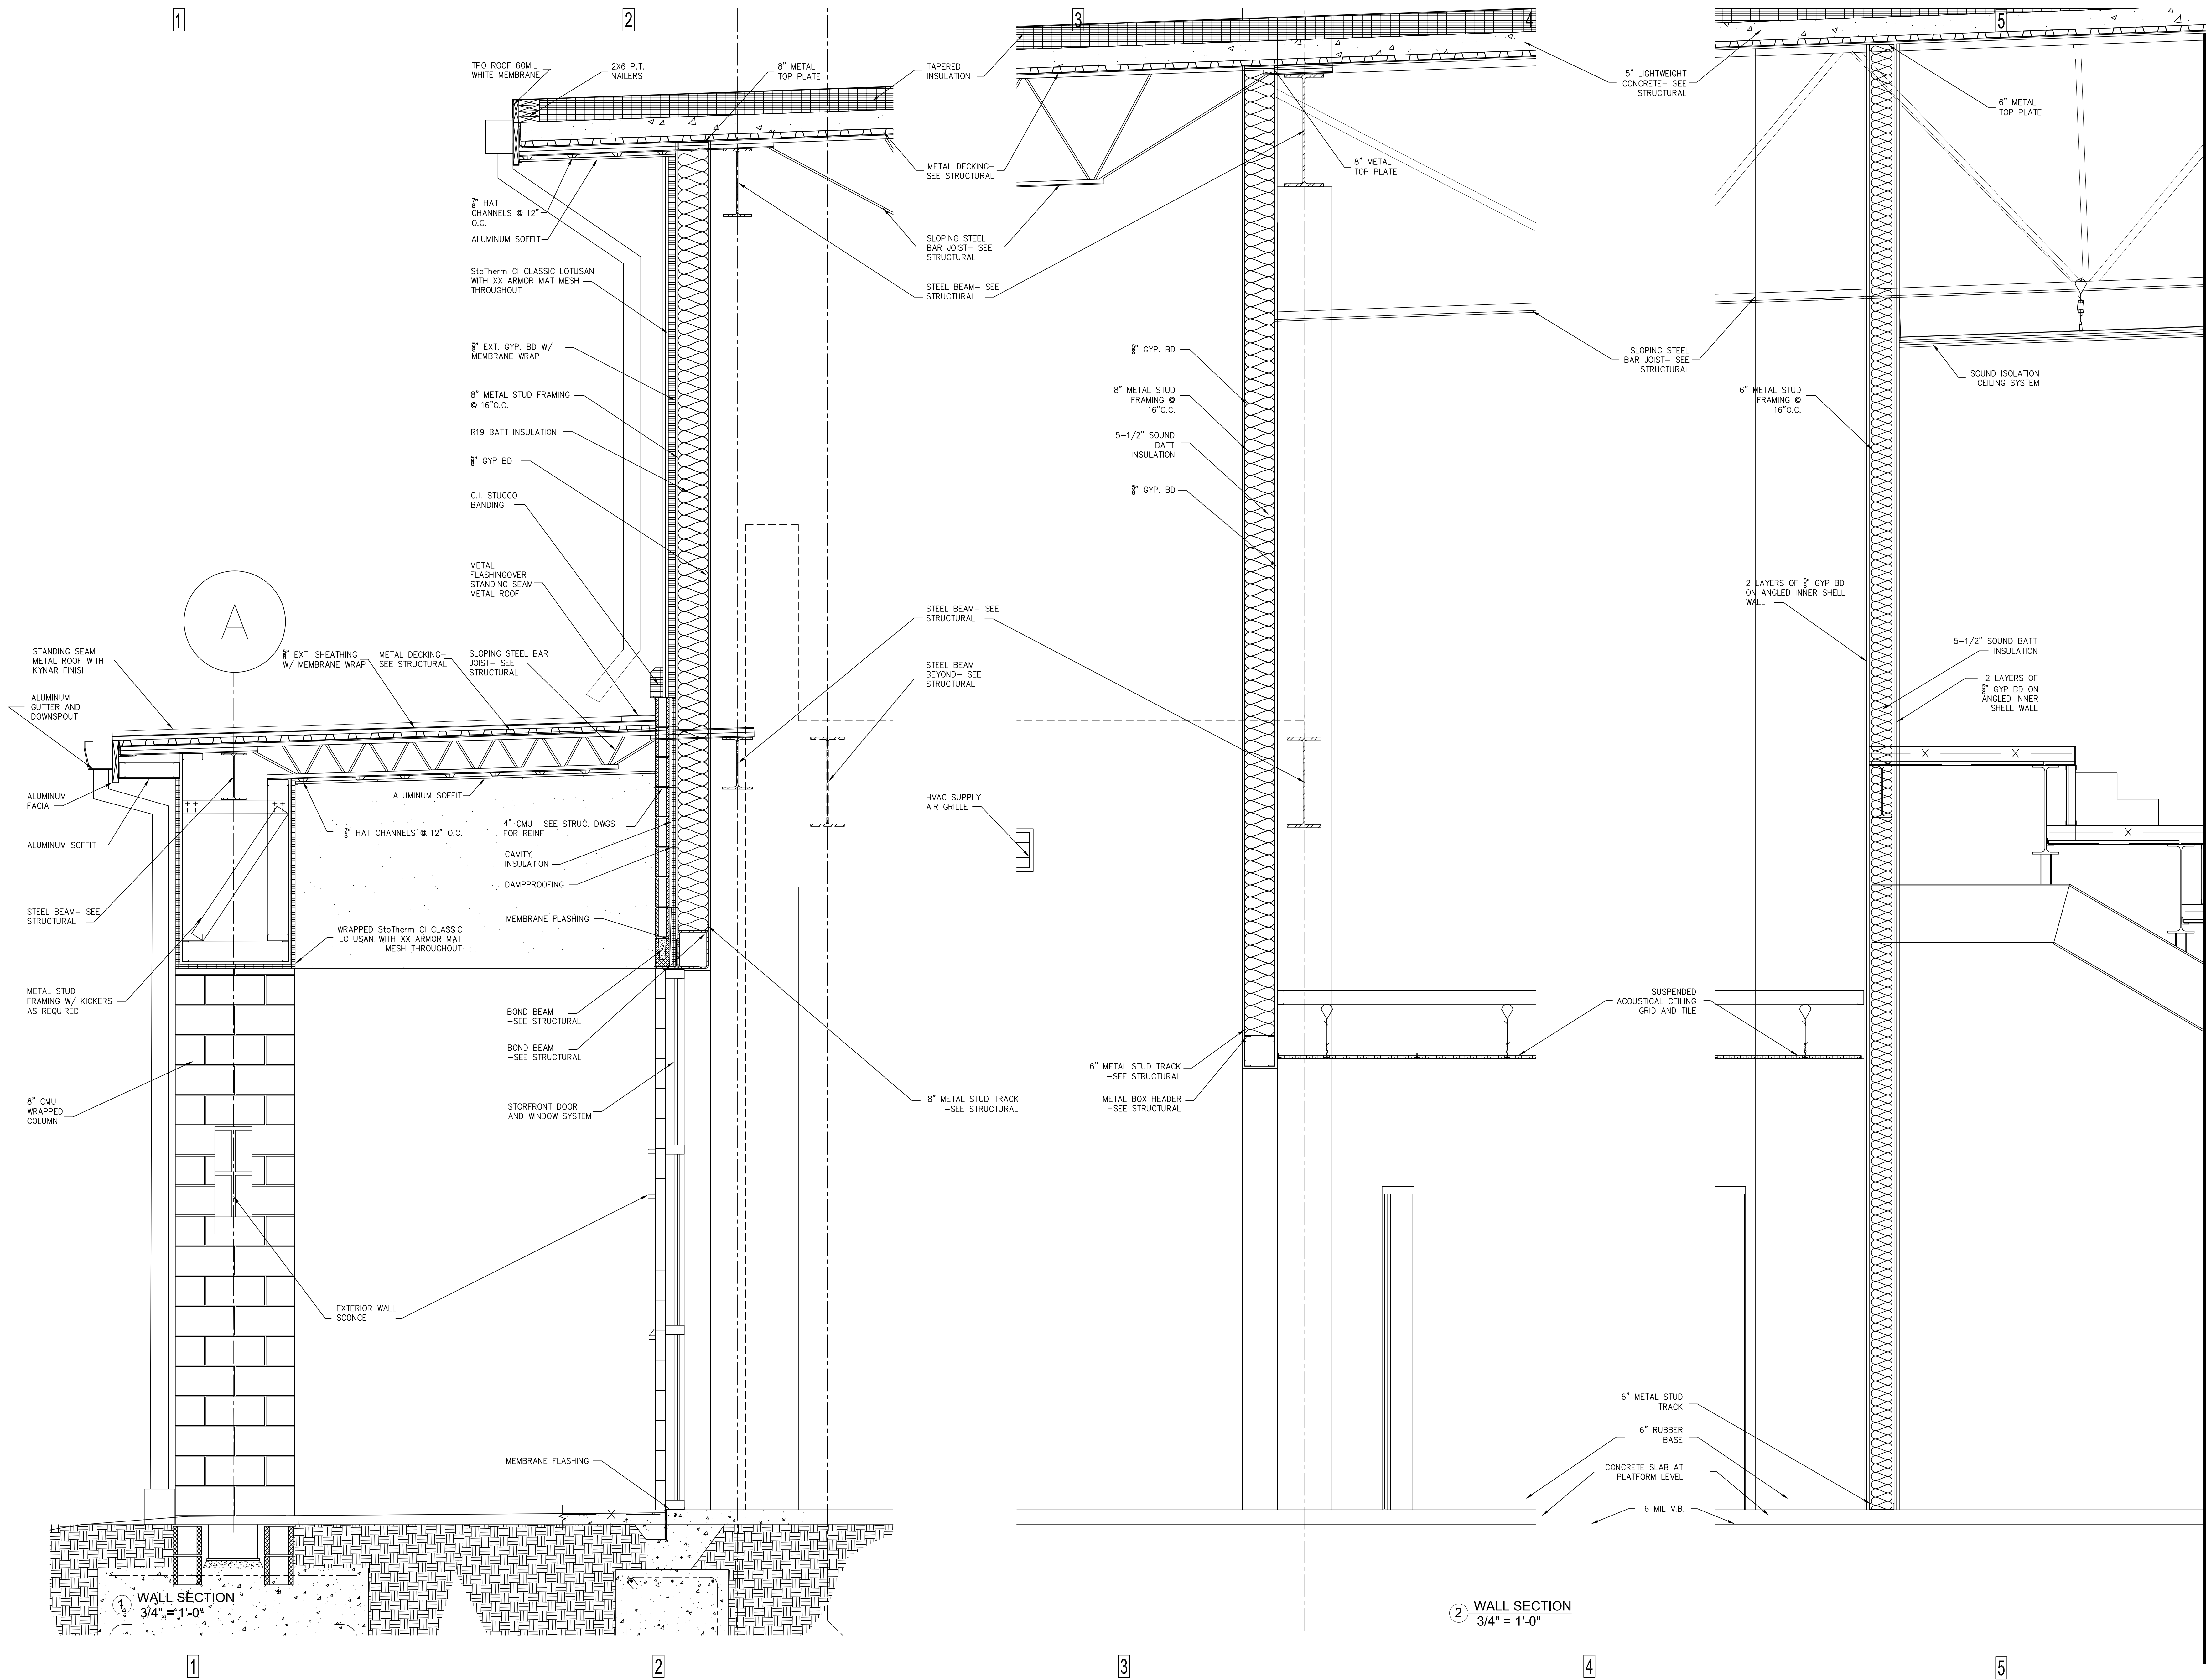

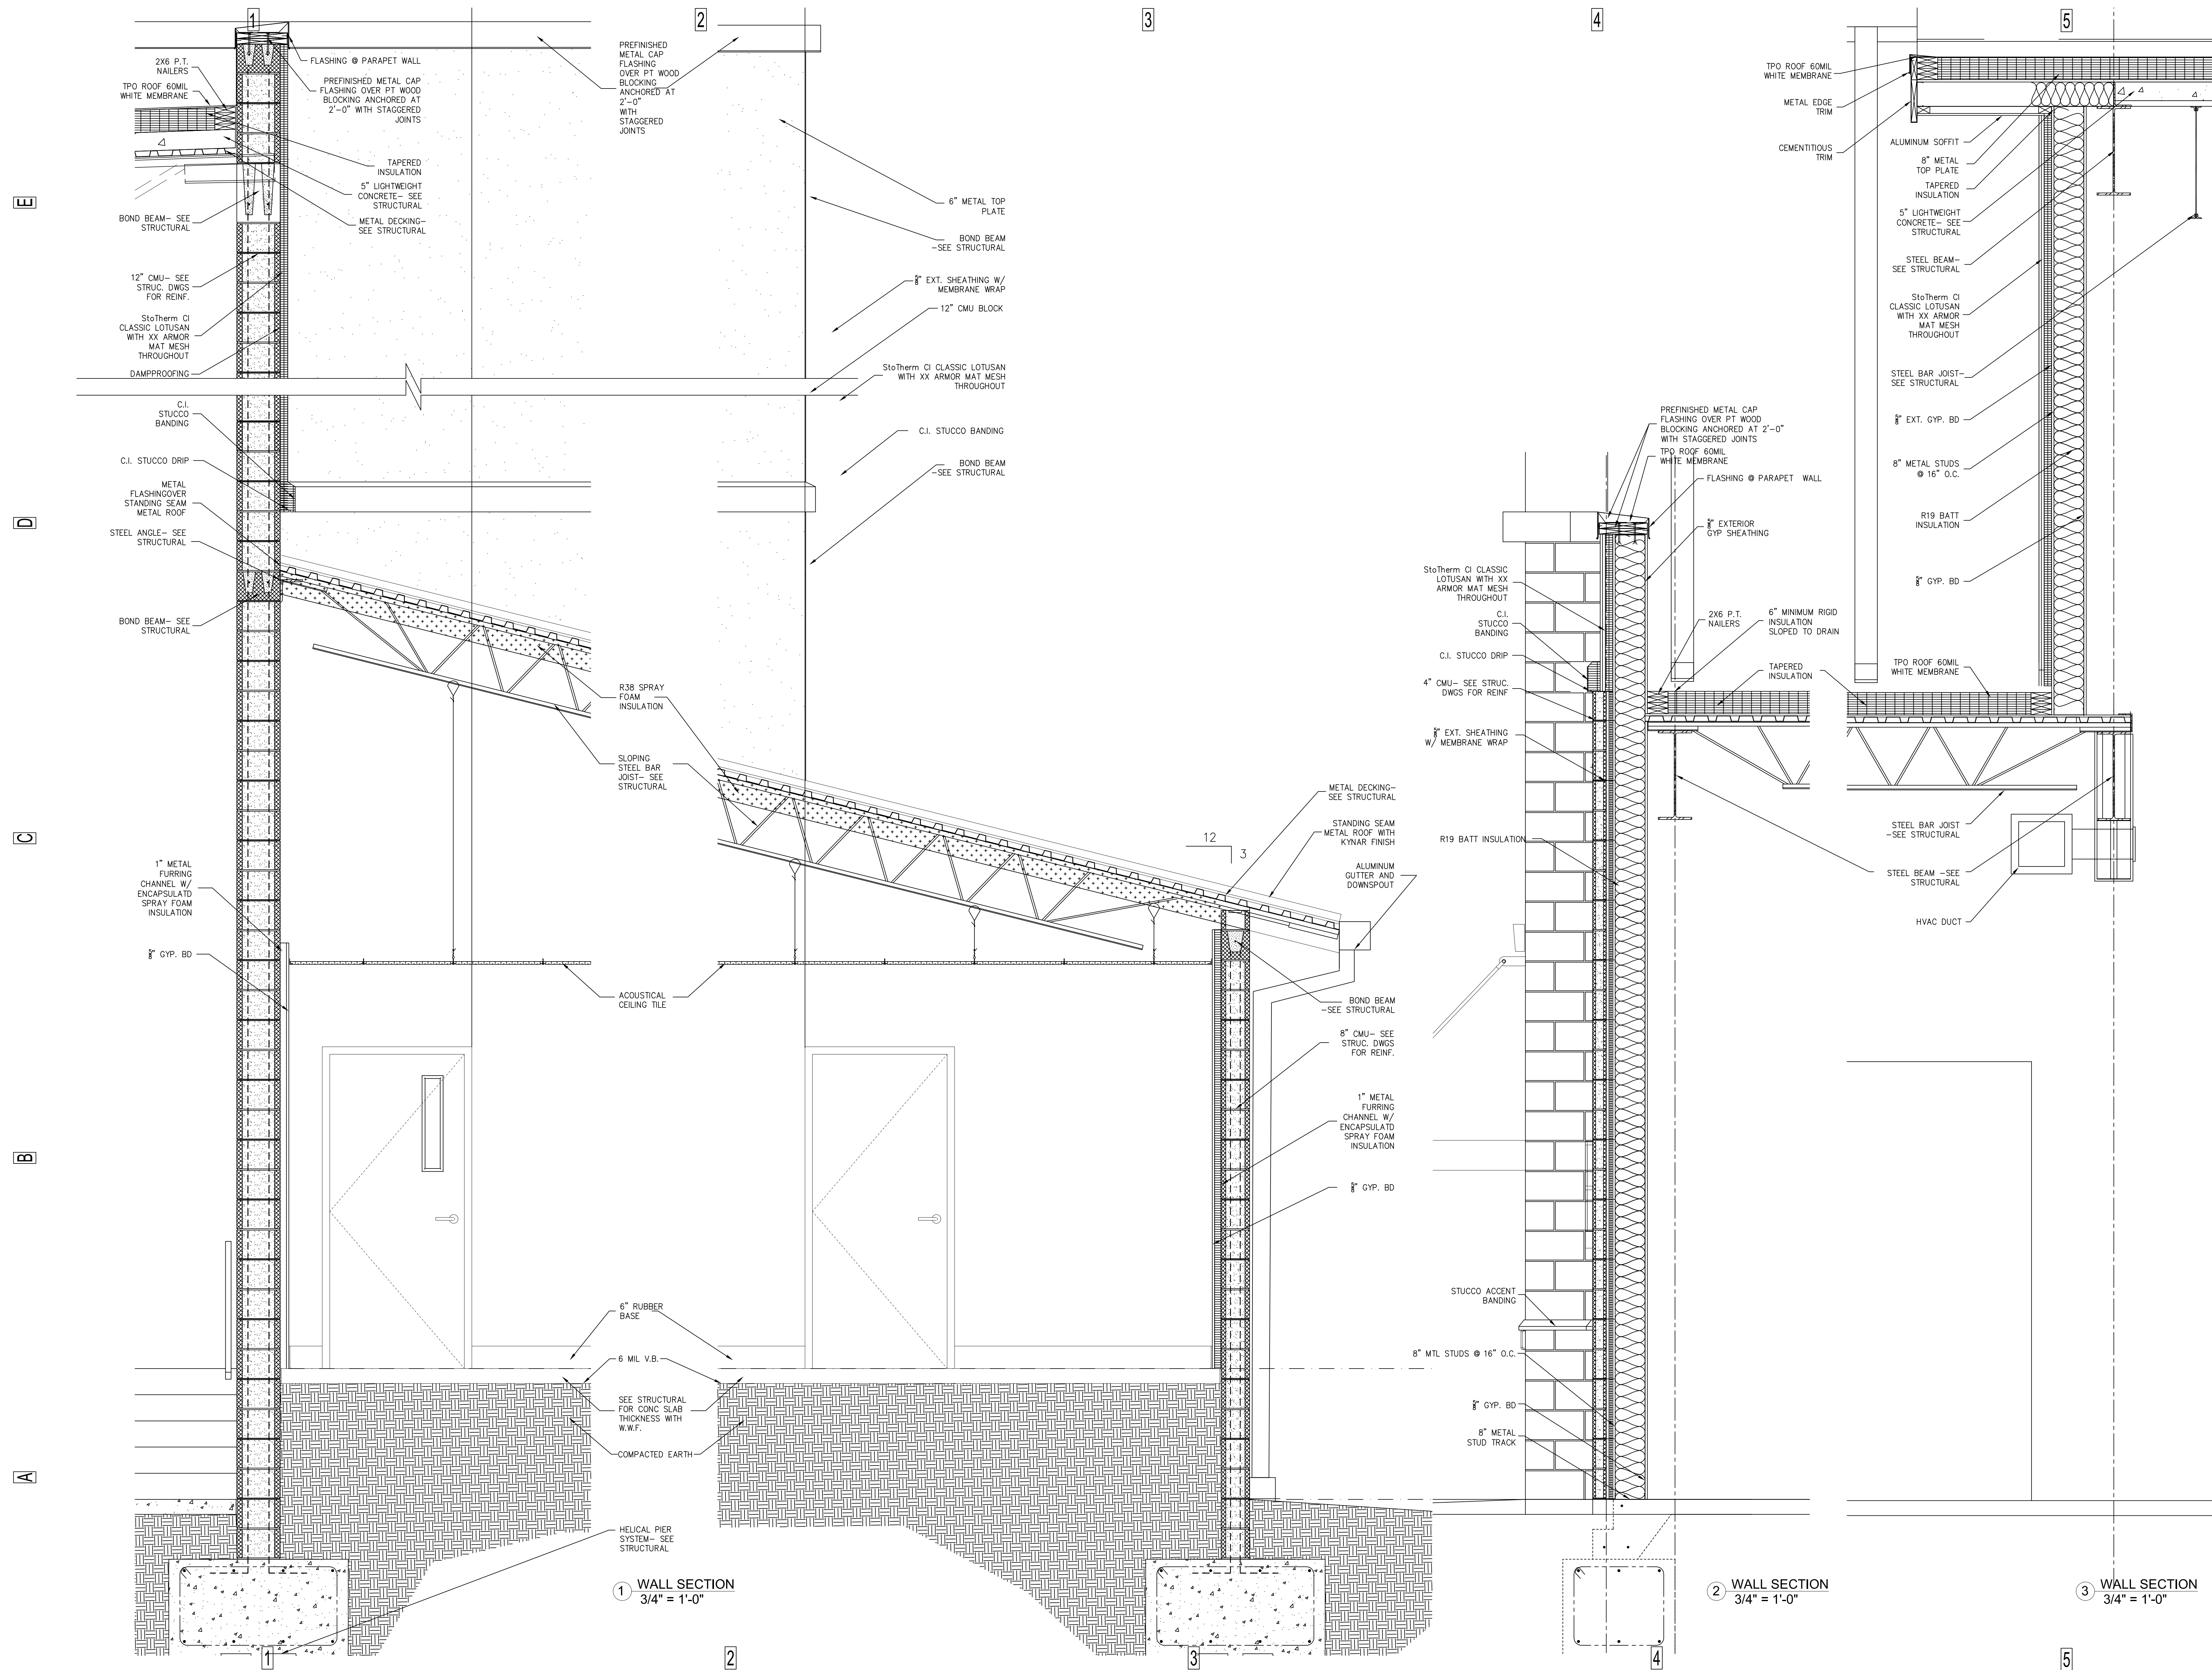

332 Azalea Drive
Panama City Beach
Florida 32413
423.509.1681 T
kevin@kevinggoins.com Email
www.kevinggoins.com Website

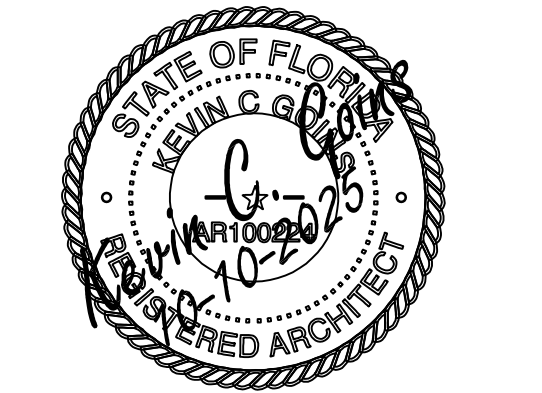

Kevin C. Goins
ARCHITECT, AIA

Laguna Beach Christian Retreat
Promised Land Chapel
Panama City Beach
Panama City Beach, Florida 32407

REVISION:	
REVISION:	
DATE:	10/10/2025
DRAWN BY:	kcg
CHECKED BY:	kcg
Project Number:	2307
SHEET TITLE:	WALL SECTIONS


U

D


C

B

A

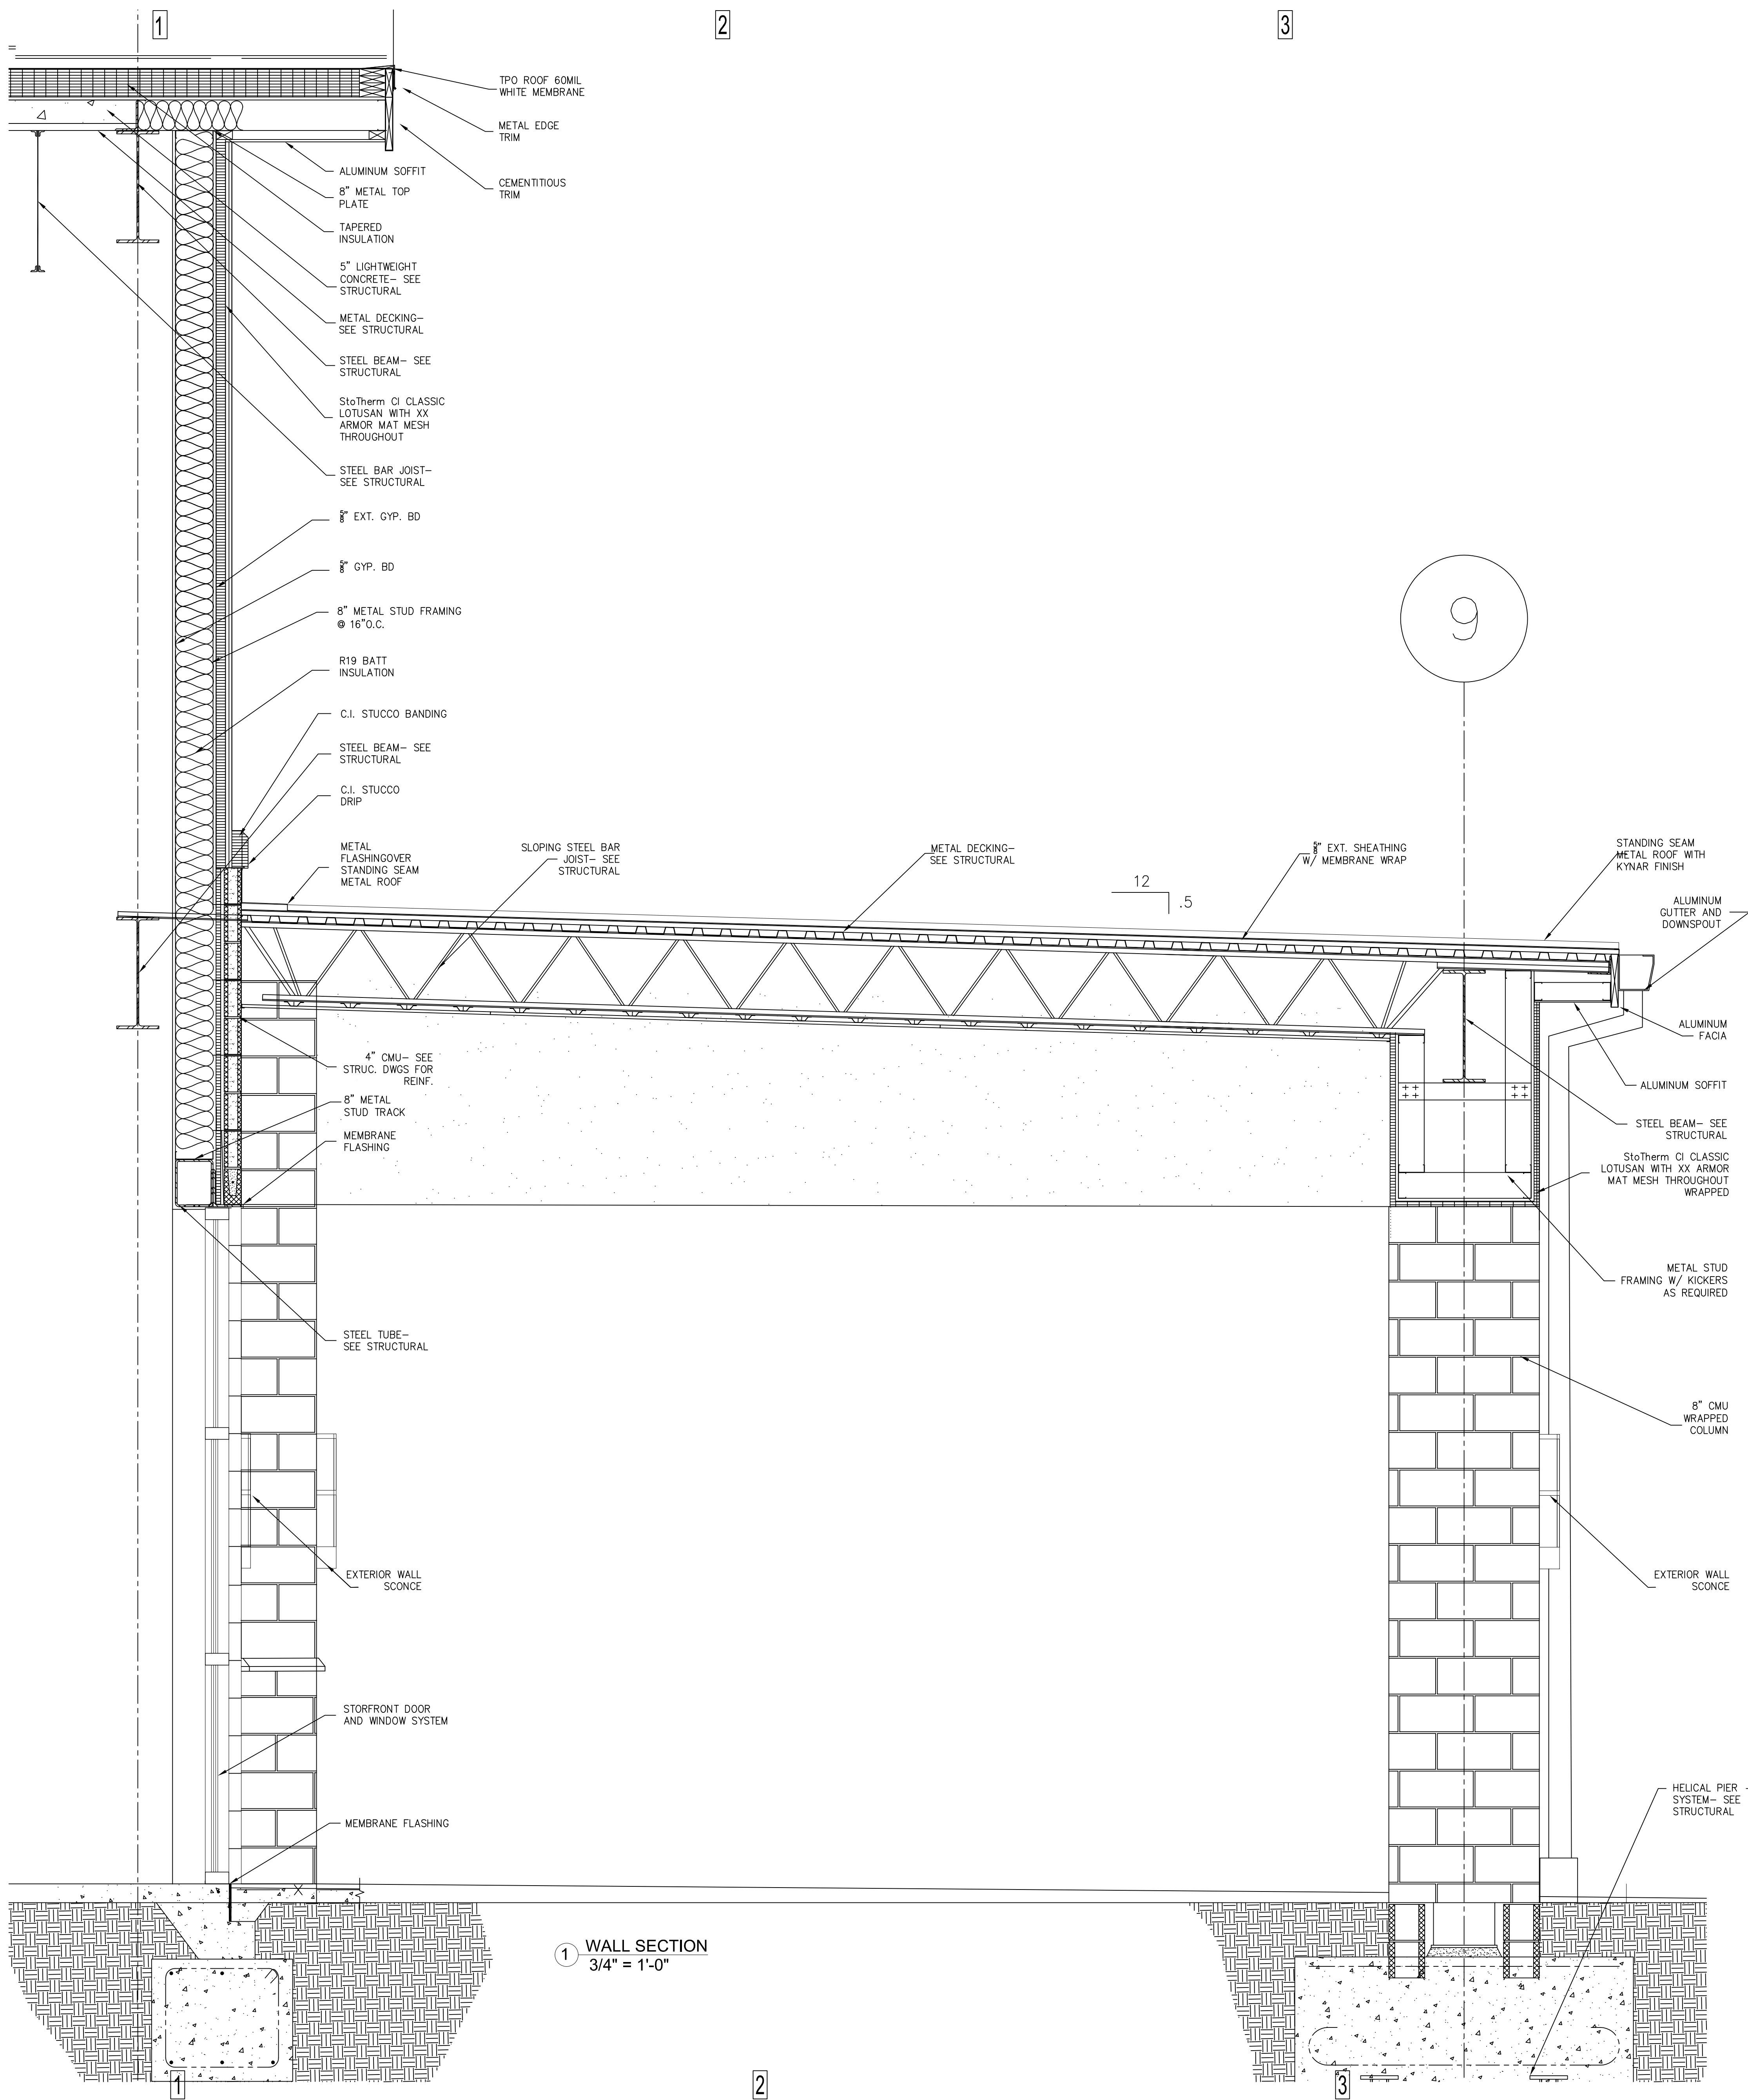


1 WALL SECTION
3/4" = 1'-0"

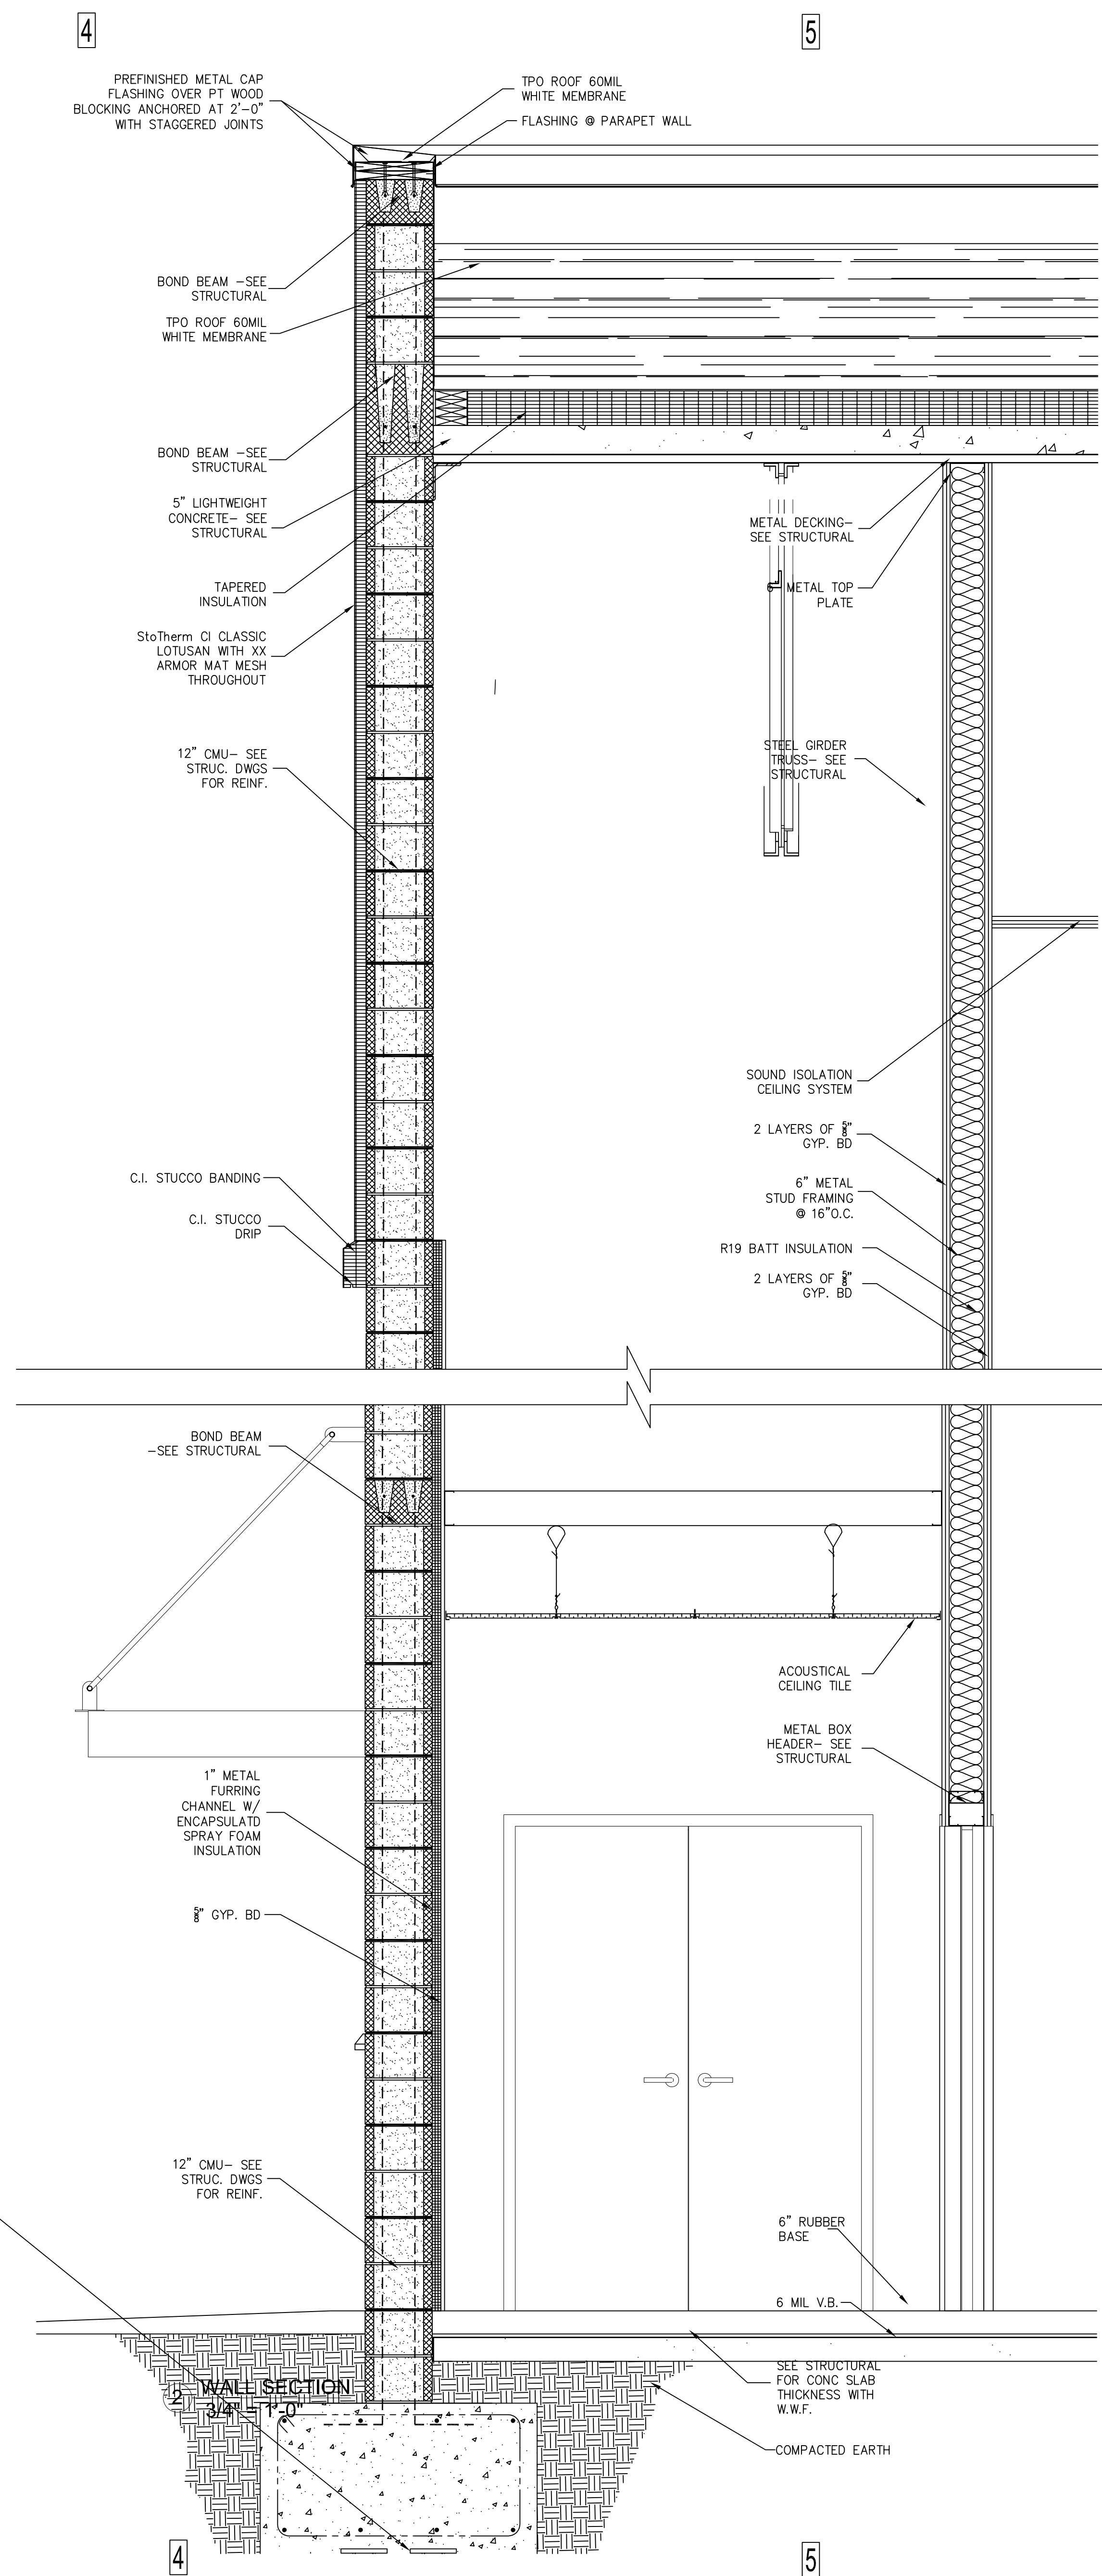

2 WALL SECTION
3/4" = 1'-0"



332 Azalea Drive
Panama City Beach
Florida 32413
423.509.1681 T
kevin@kevincgoins.com Email
www.kevincgoins.com Website

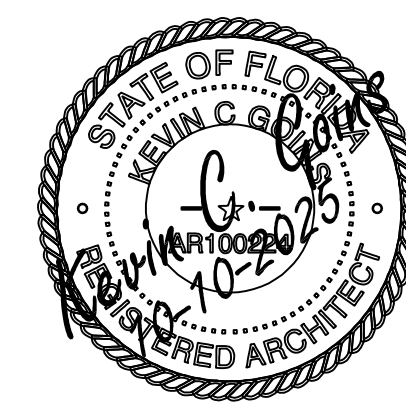


Kevin C. Goins
ARCHITECT, AIA

Laguna Beach Christian Retreat
Promised Land Chapel
Panama City Beach
Panama City Beach, Florida 32407

REVISION:	
REVISION:	
DATE:	10/10/2025
DRAWN BY:	kcg
CHECKED BY:	kcg
Project Number:	2307
SHEET TITLE:	WALL SECTIONS



332 Azalea Drive
Panama City Beach
Florida 32413
423.509.1681 T
kevin@kevingoins.com Email
www.kevingoins.com Website

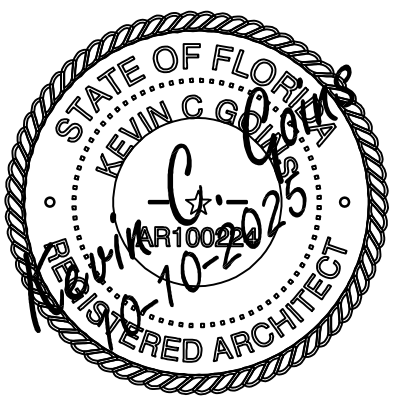


Kevin C. Goins
ARCHITECT, AIA

Laguna Beach Christian Retreat
Promised Land Chapel
Panama City Beach
Panama City Beach, Florida 32407


All drawing and written material constitutes original work by the architect. It is unlawful to duplicate, use or disclose the drawing without the written consent of the architect.

REVISION:	
REVISION:	
DATE:	10/10/2025
DRAWN BY:	kcg
CHECKED BY:	kcg
Project Number:	2307
SHEET TITLE:	ENLARGED PLANS


A4-1

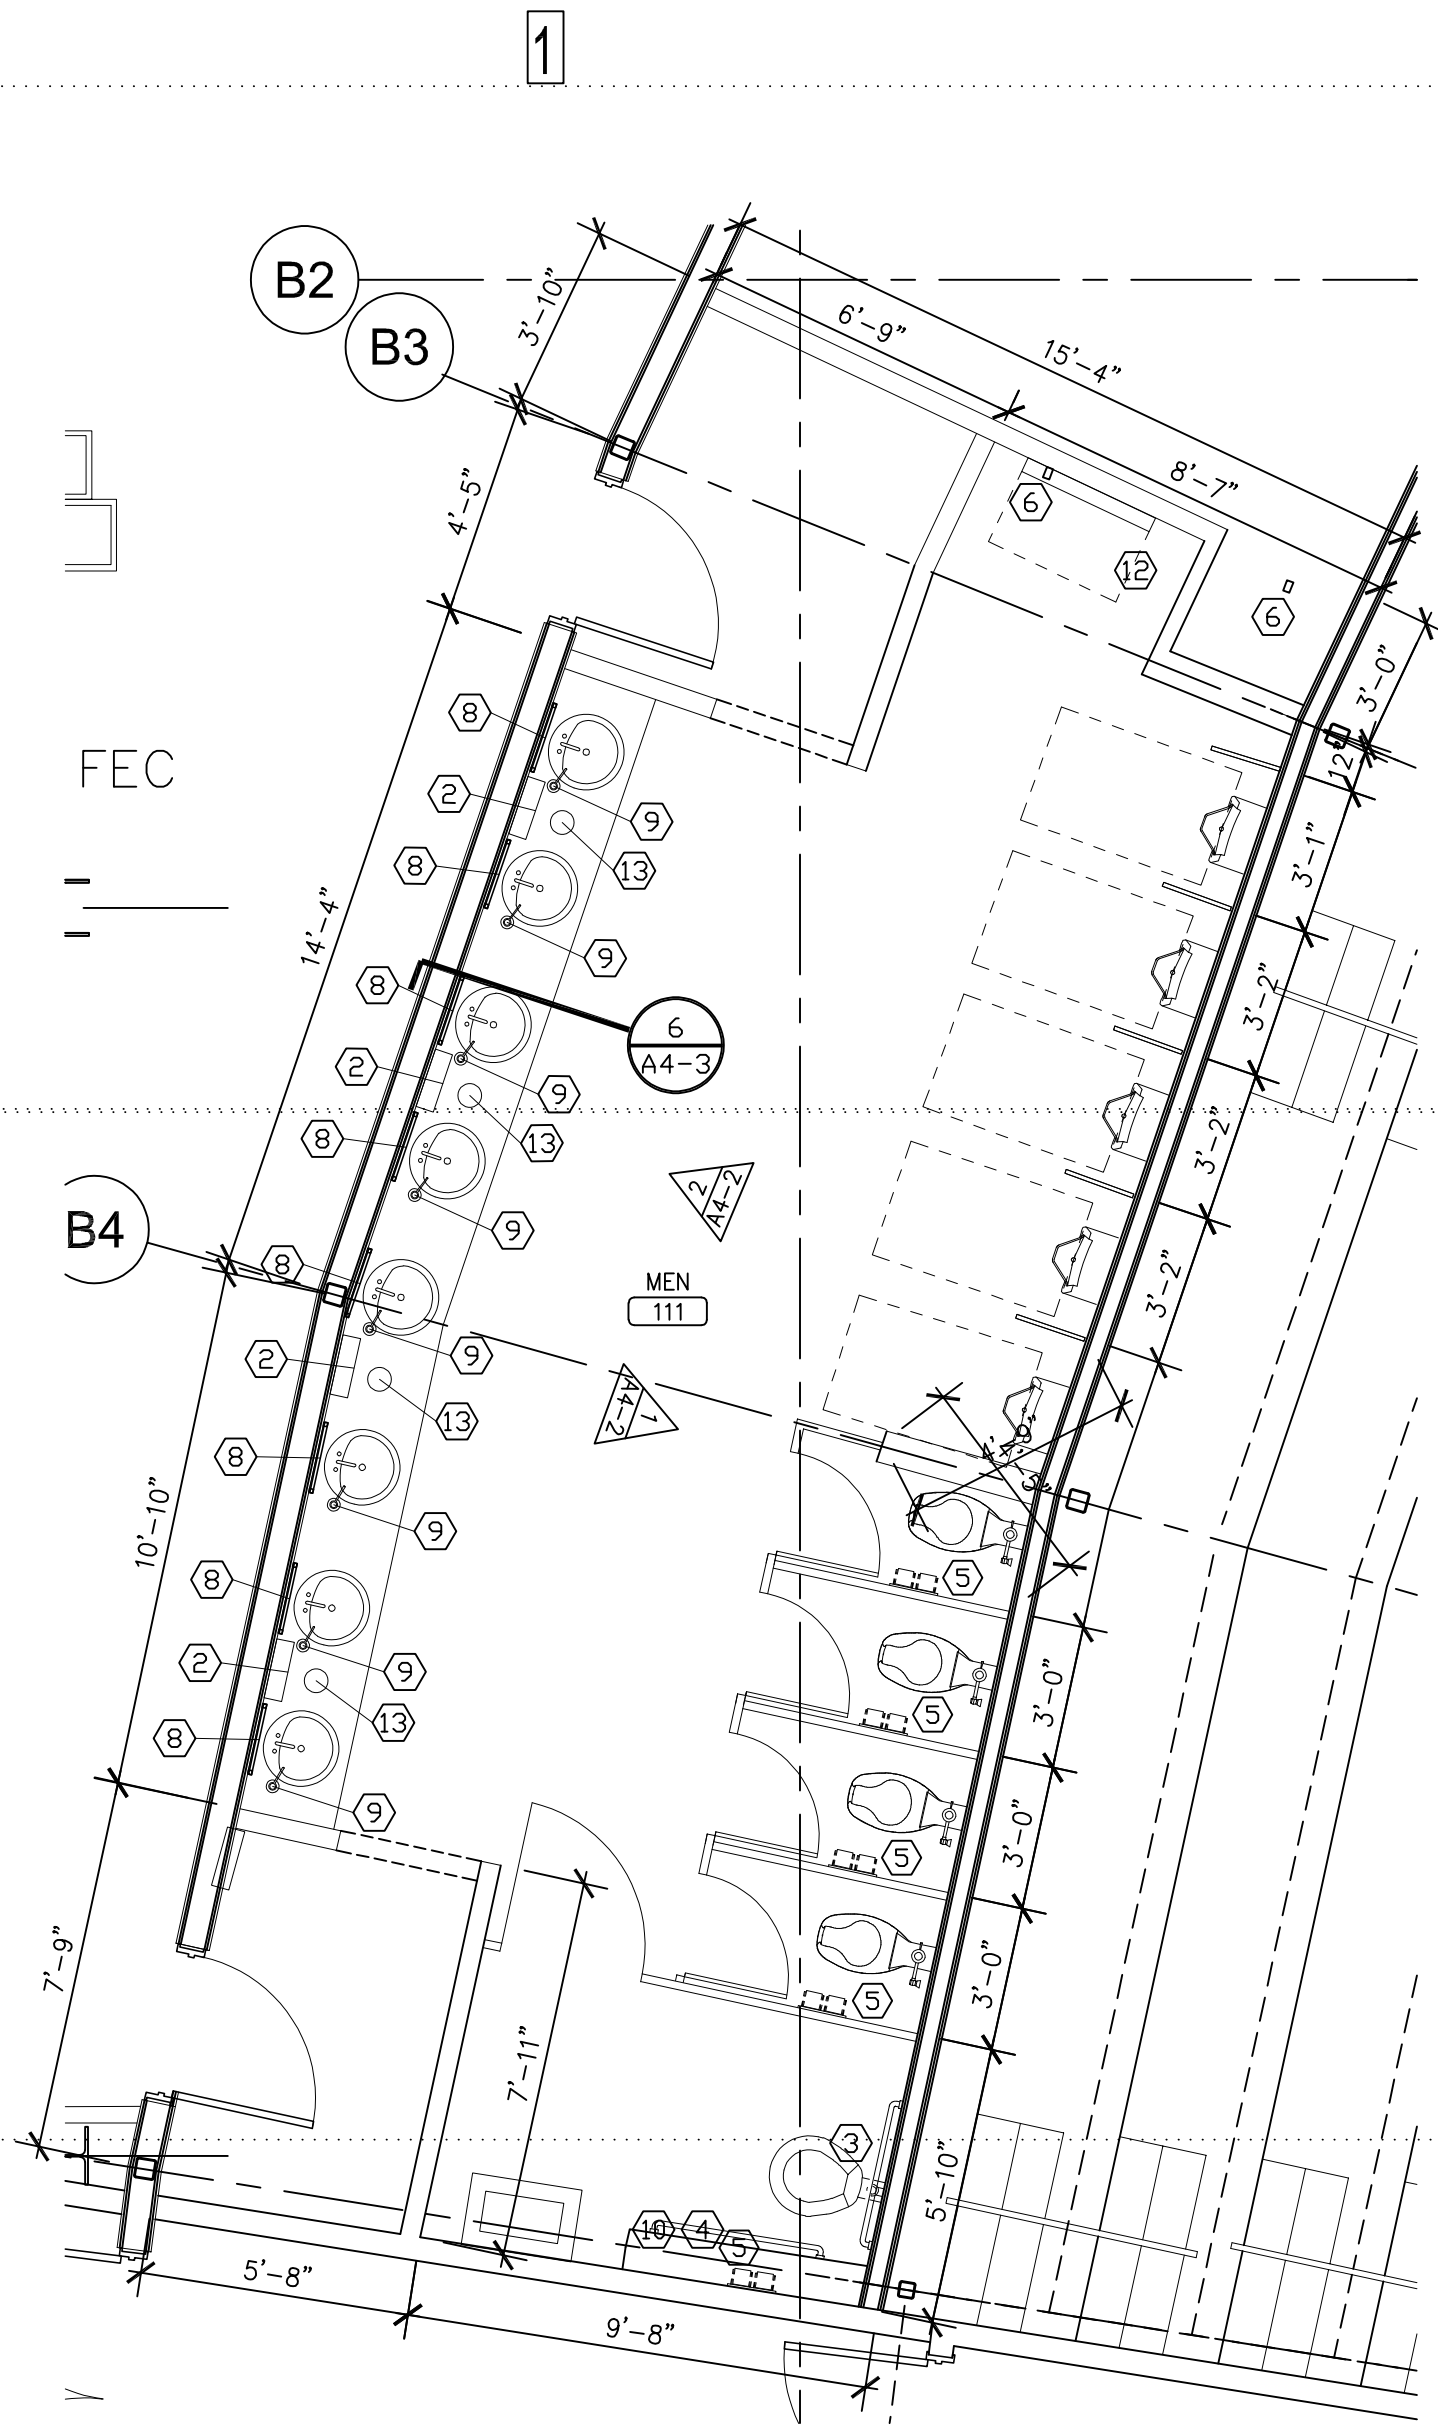


1 ENLARGED PLAN- MEN 111
1/4" = 1'-0"

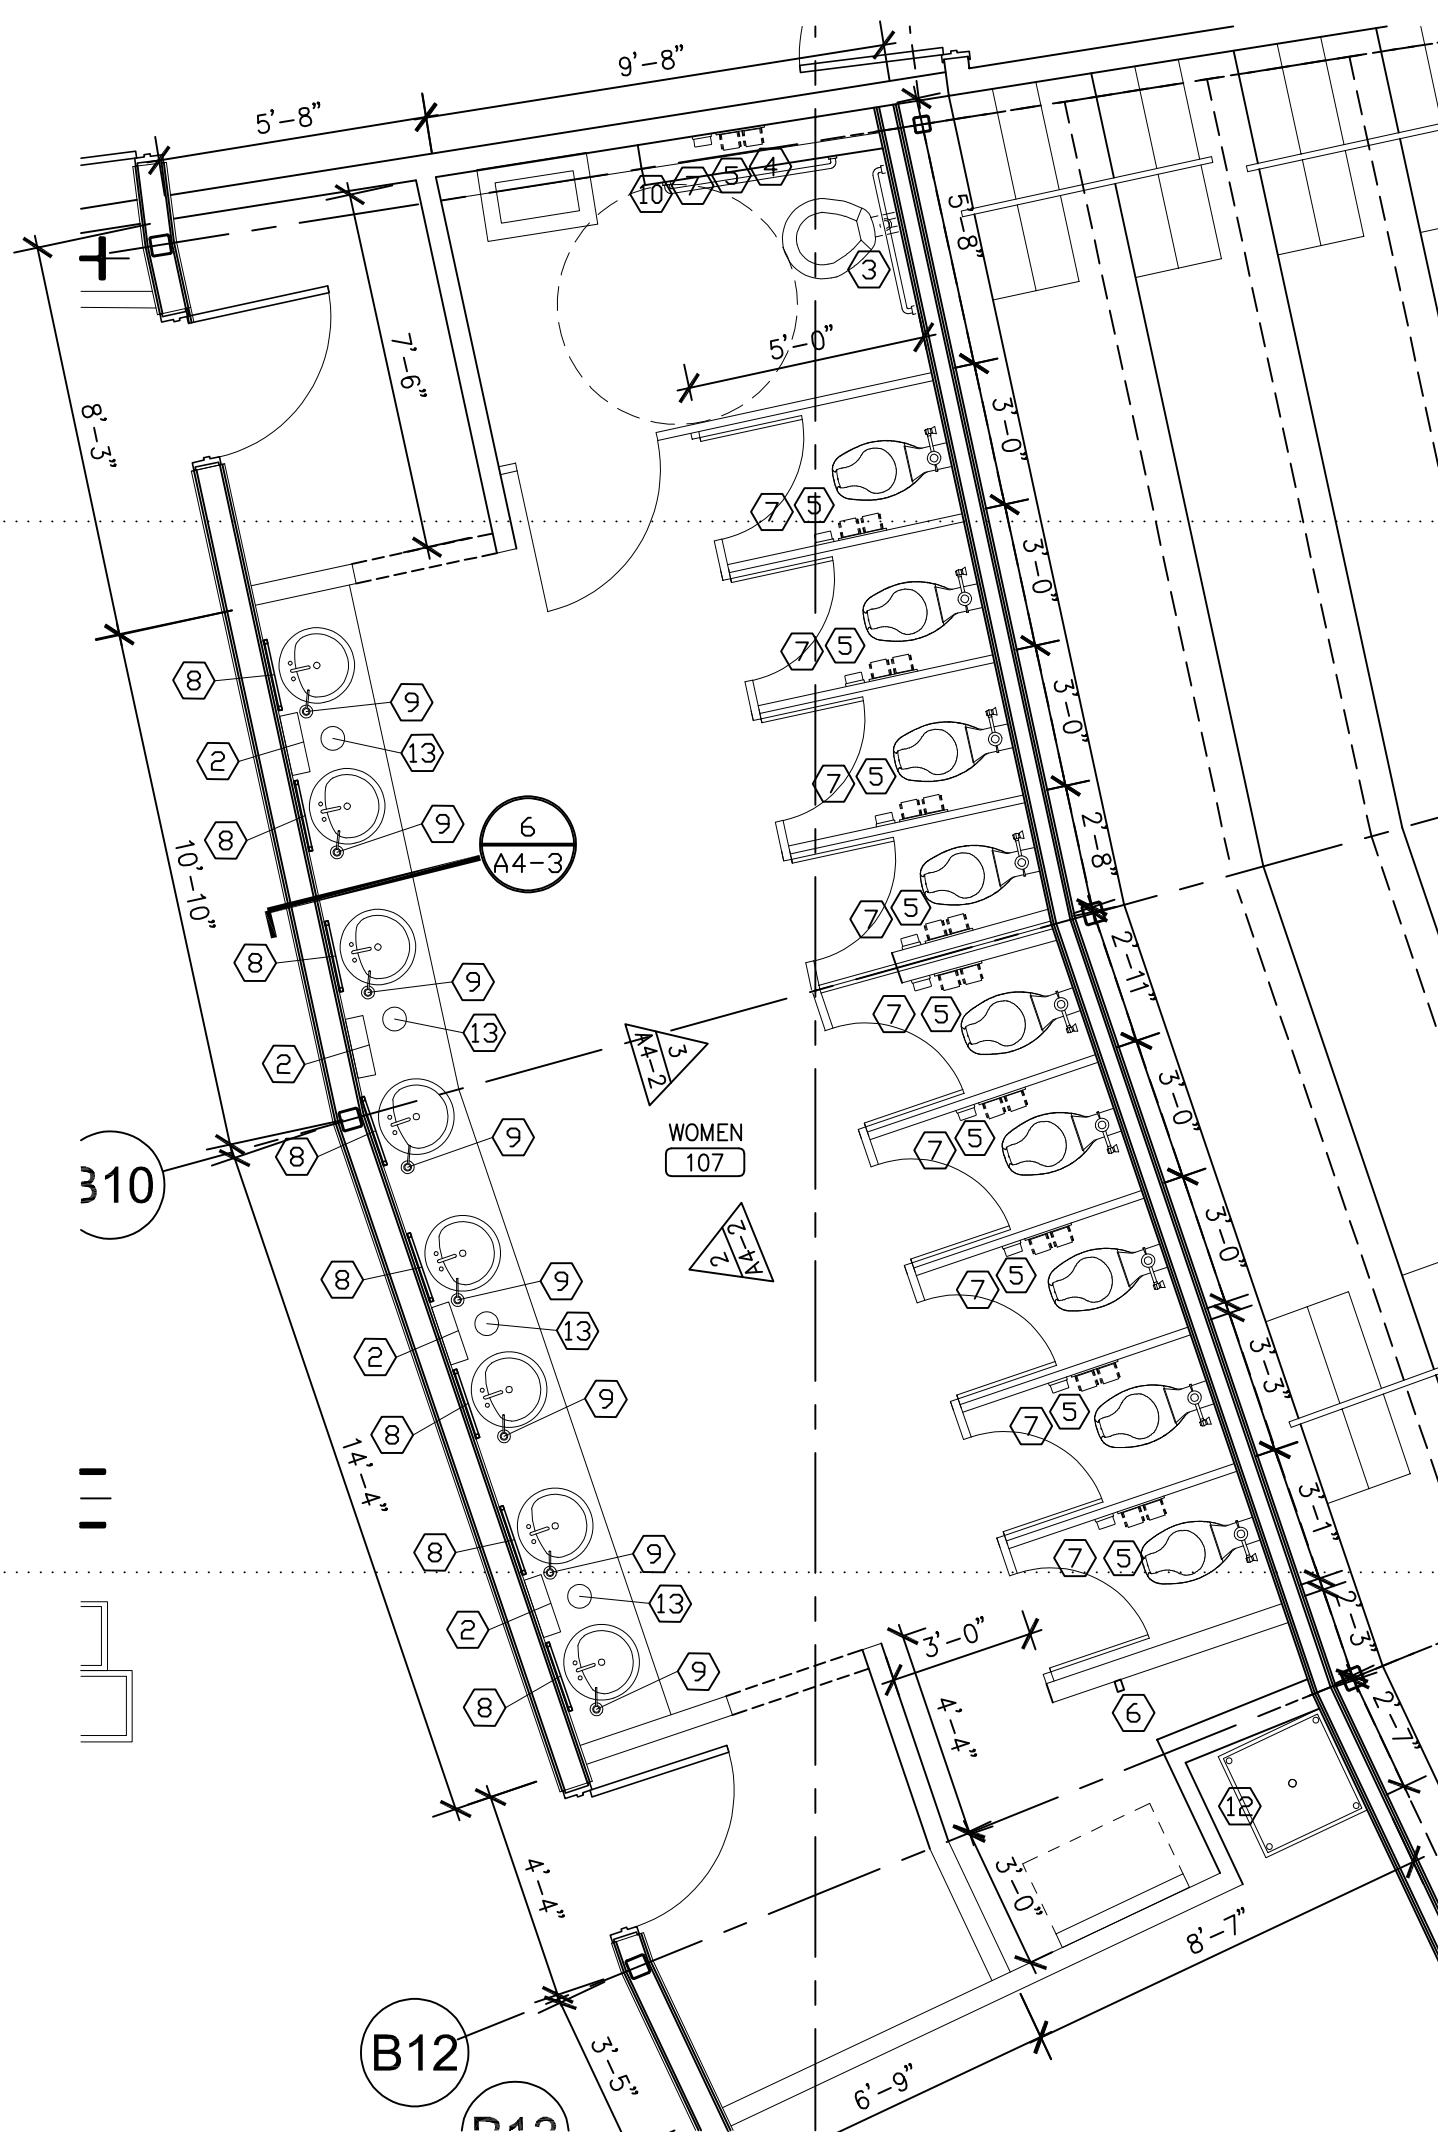


2 ENLARGED PLAN- WOMEN 107
1/4" = 1'-0"

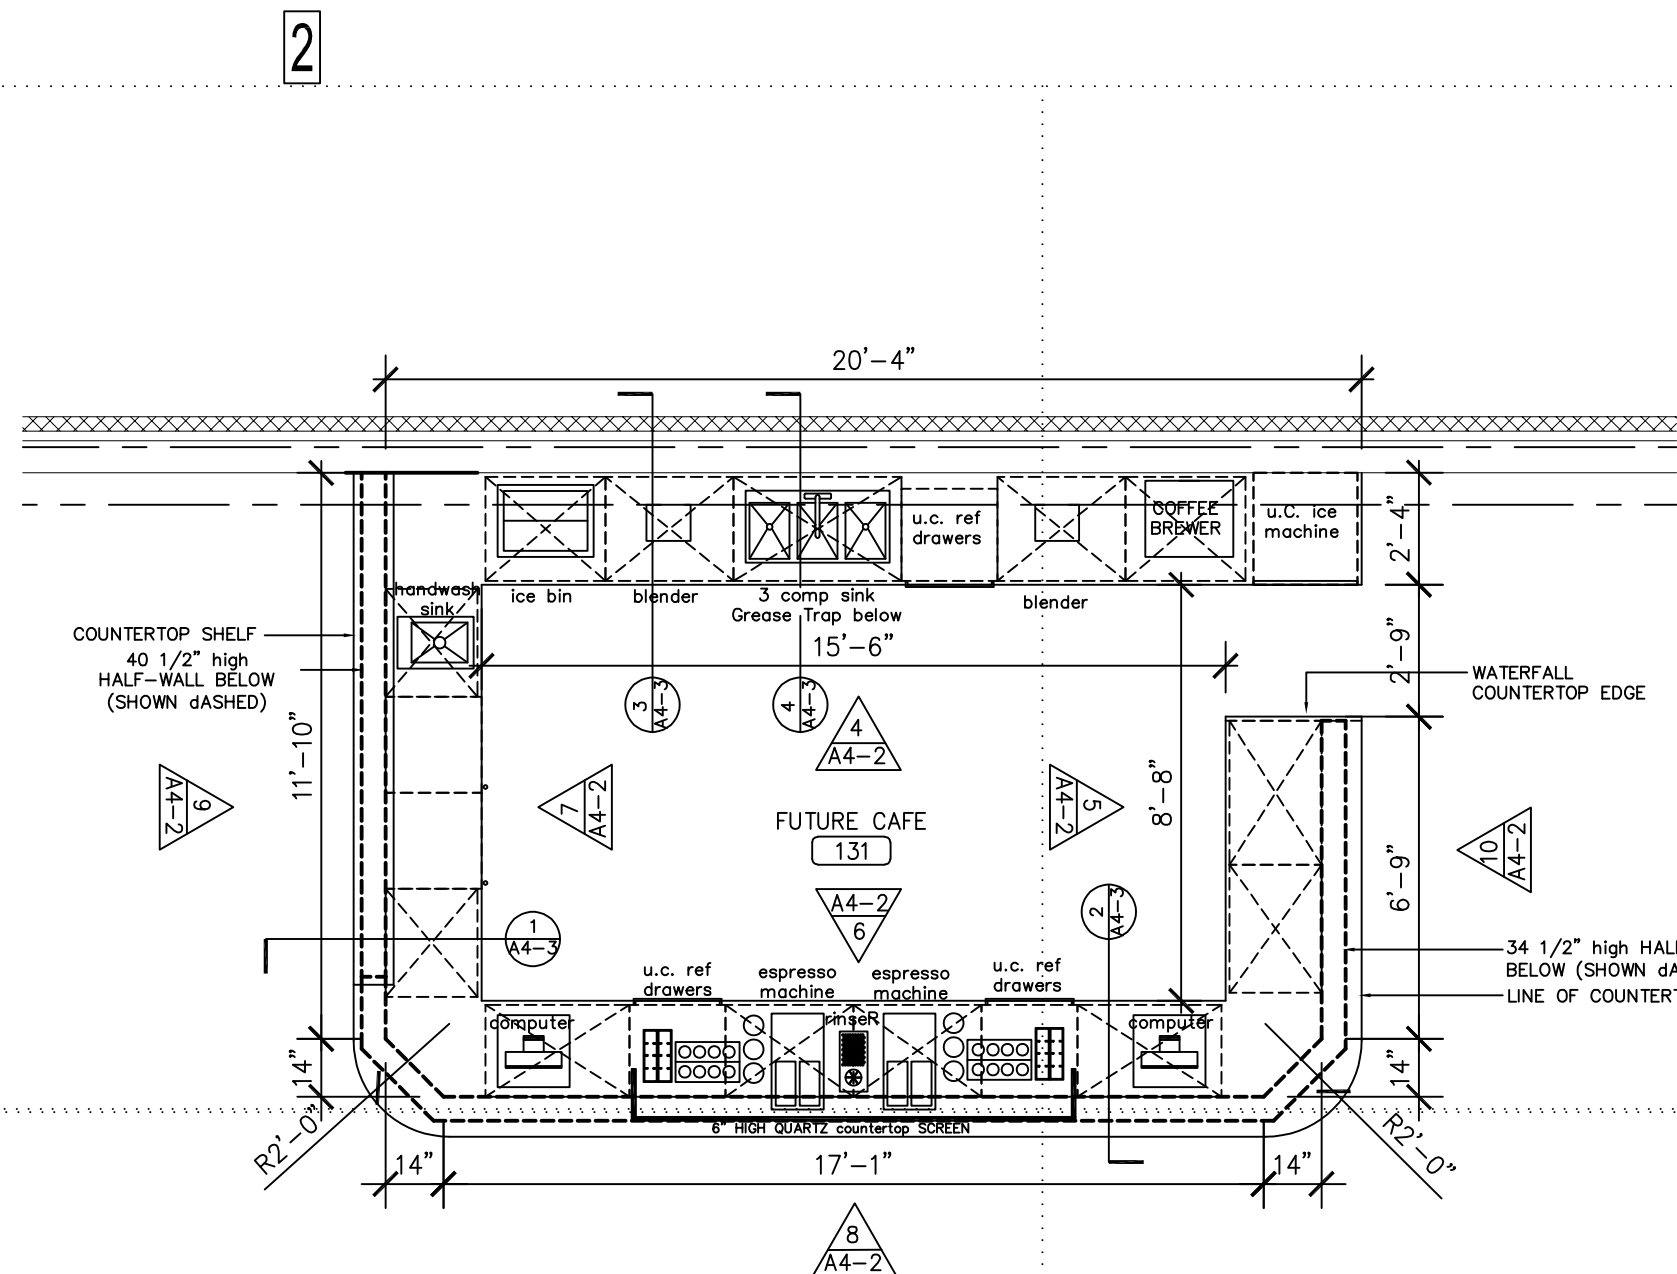


3 ENLARGED PLAN- FUTURE CAFE 131
1/4" = 1'-0"

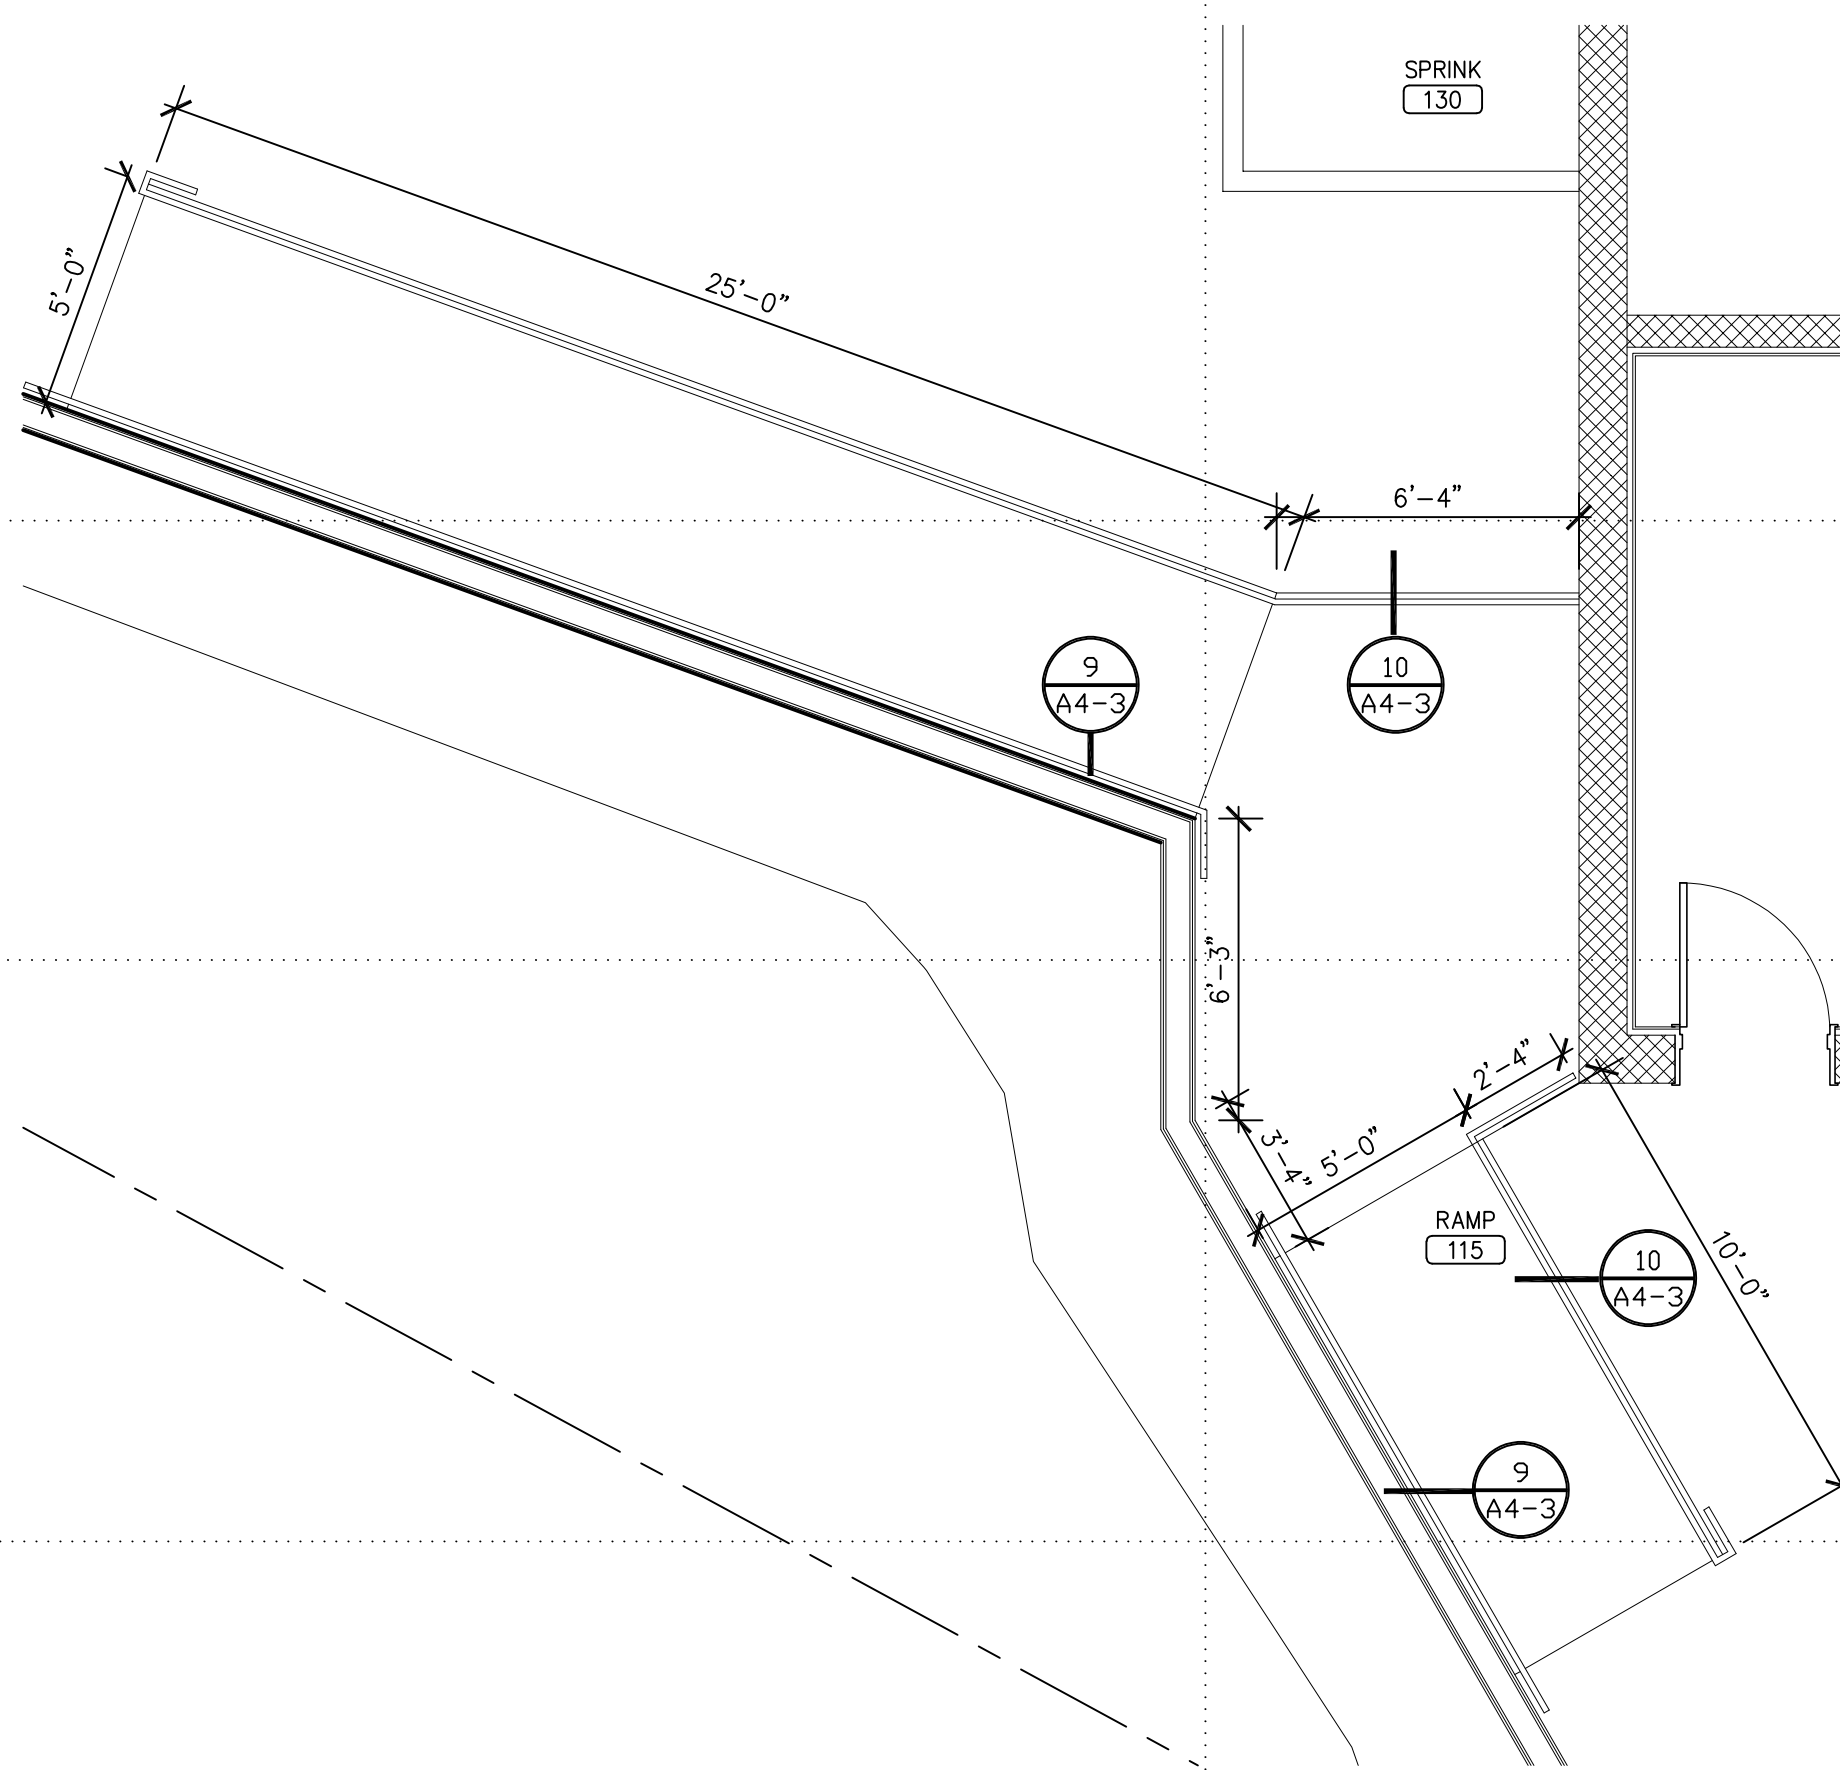


4 ENLARGED PLAN- RAMP 115 & GREEN ROOM 1 - 117
1/4" = 1'-0"

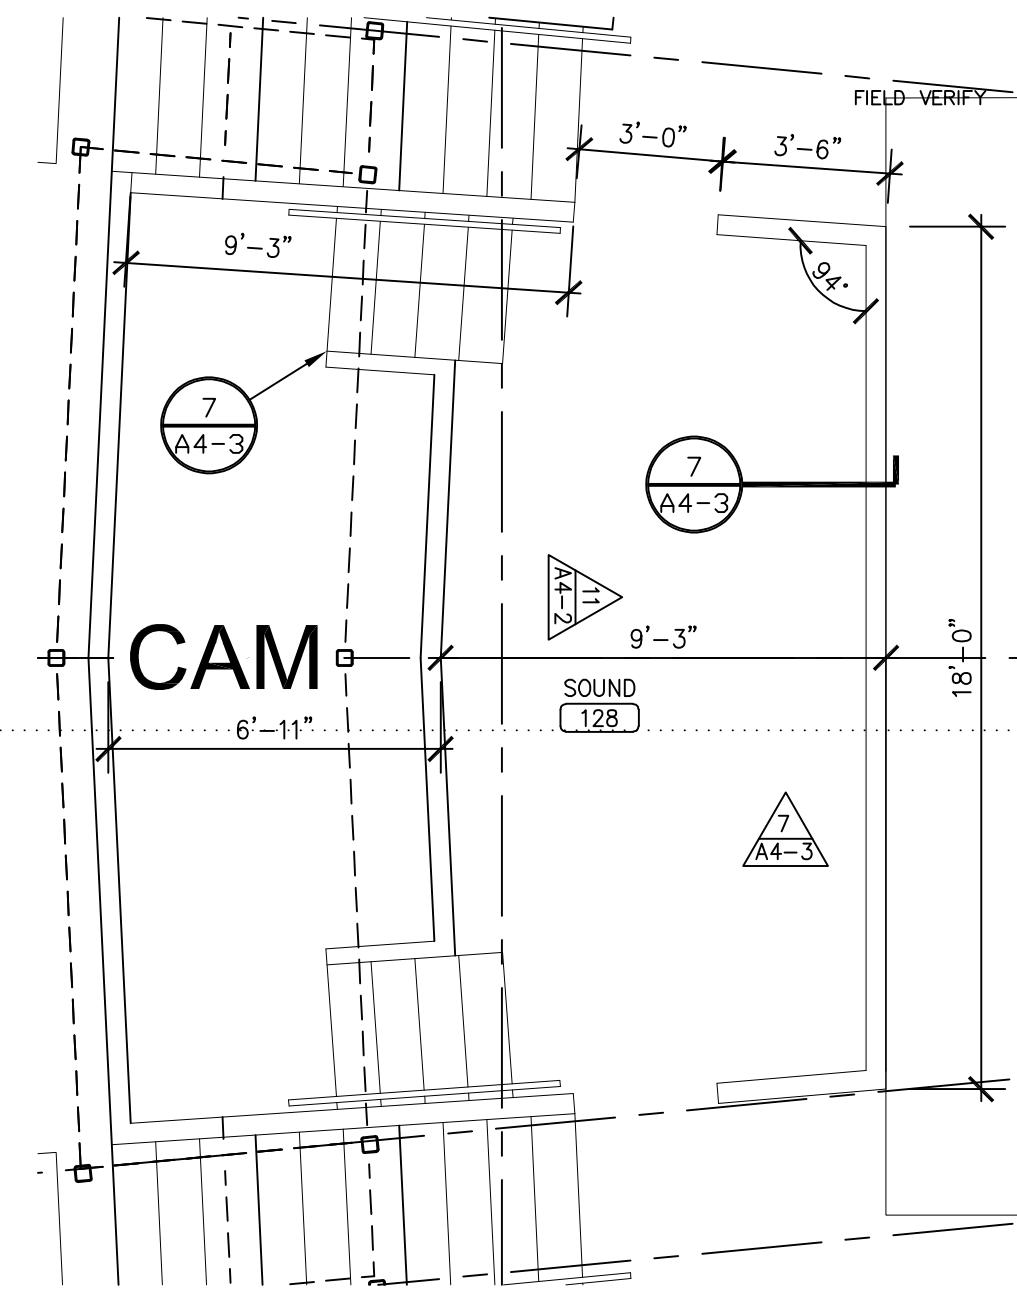


5 ENLARGED PLAN- SOUND 128
1/4" = 1'-0"

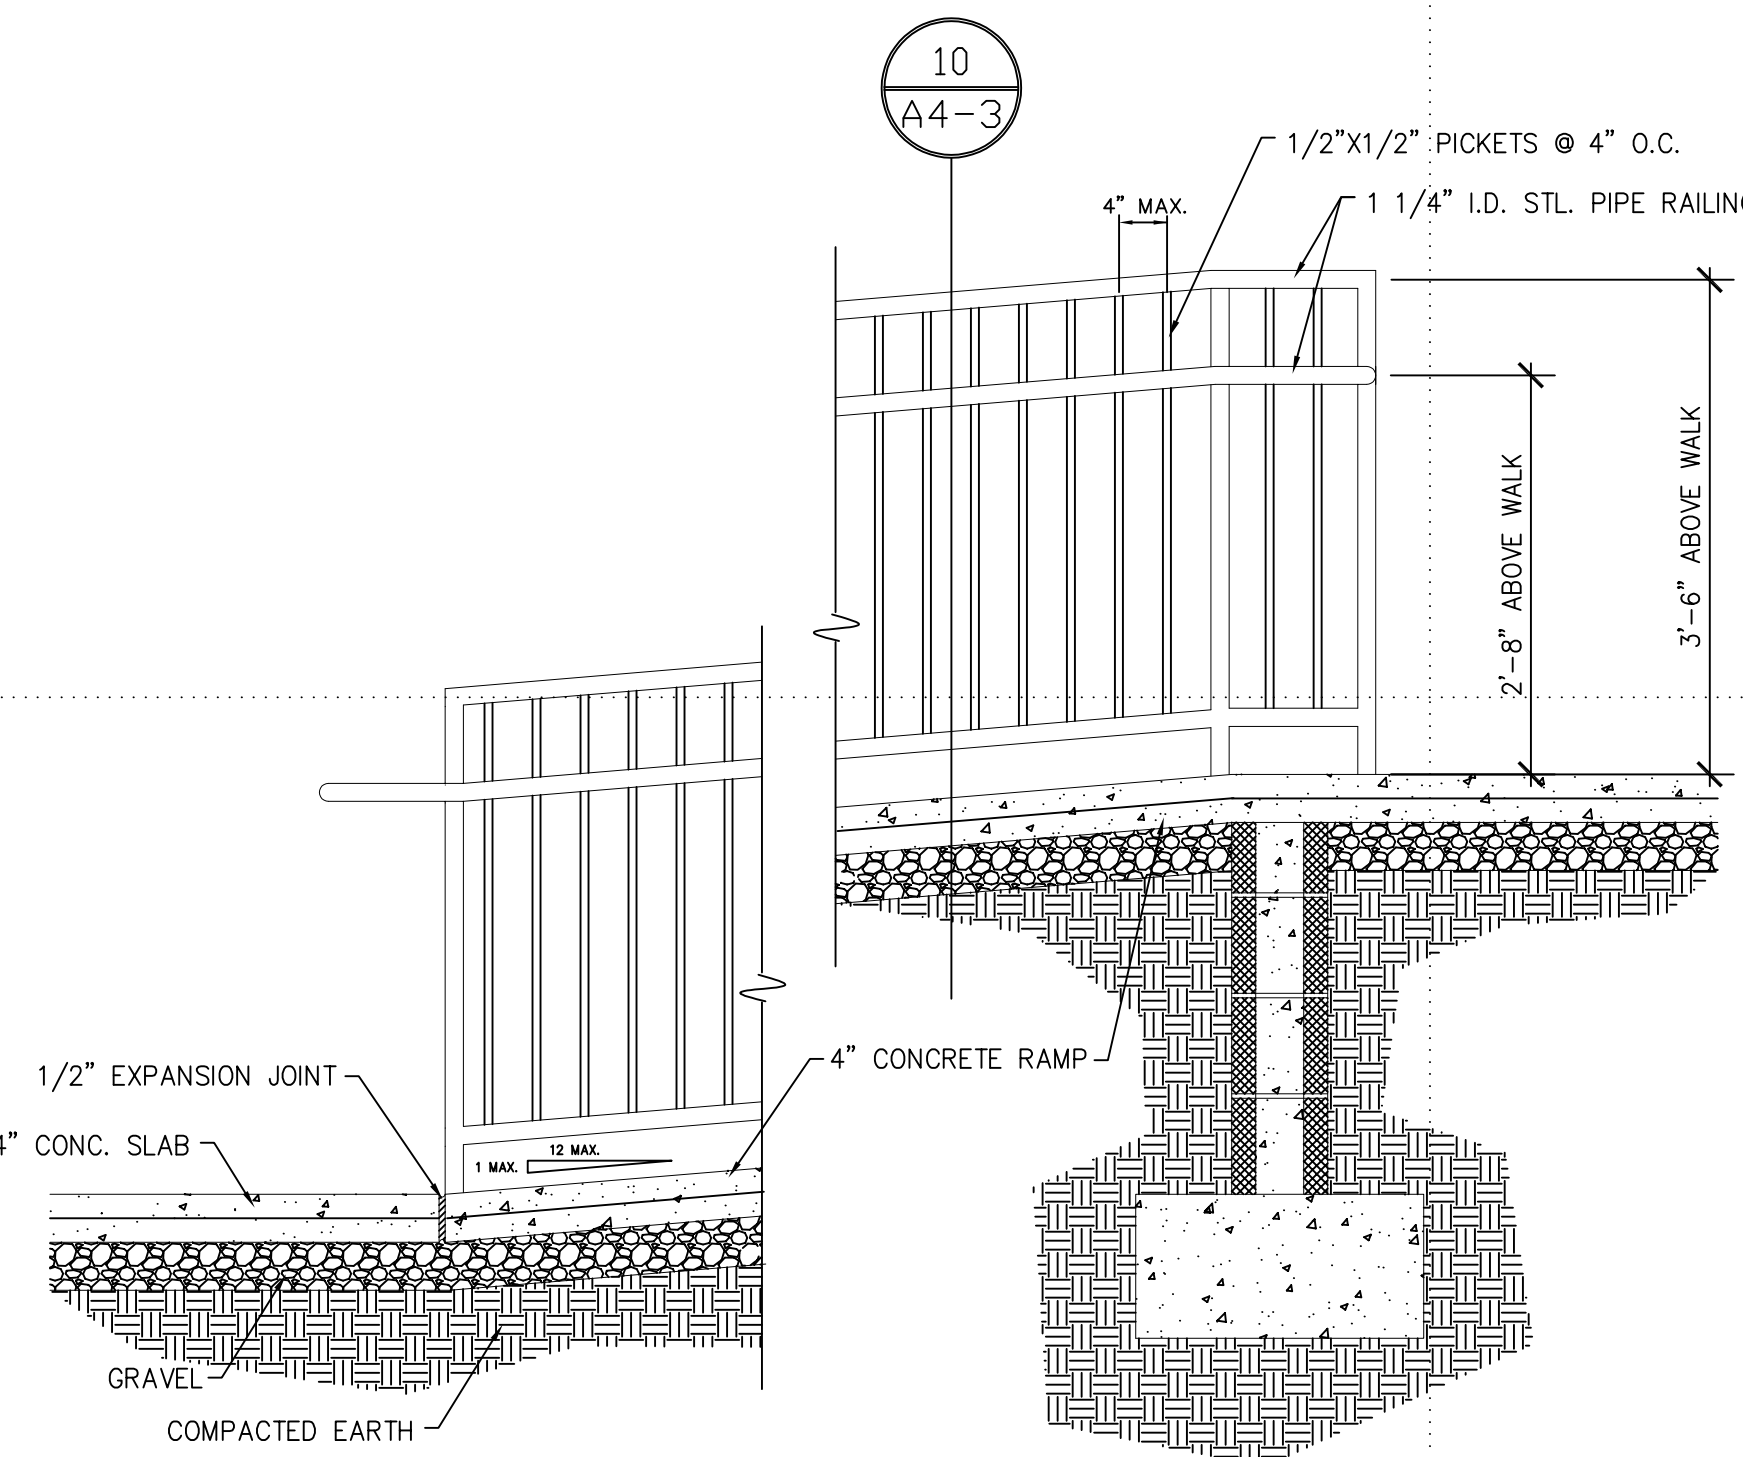


11 RAMP 125 DETAIL
1/4" = 1'-0"

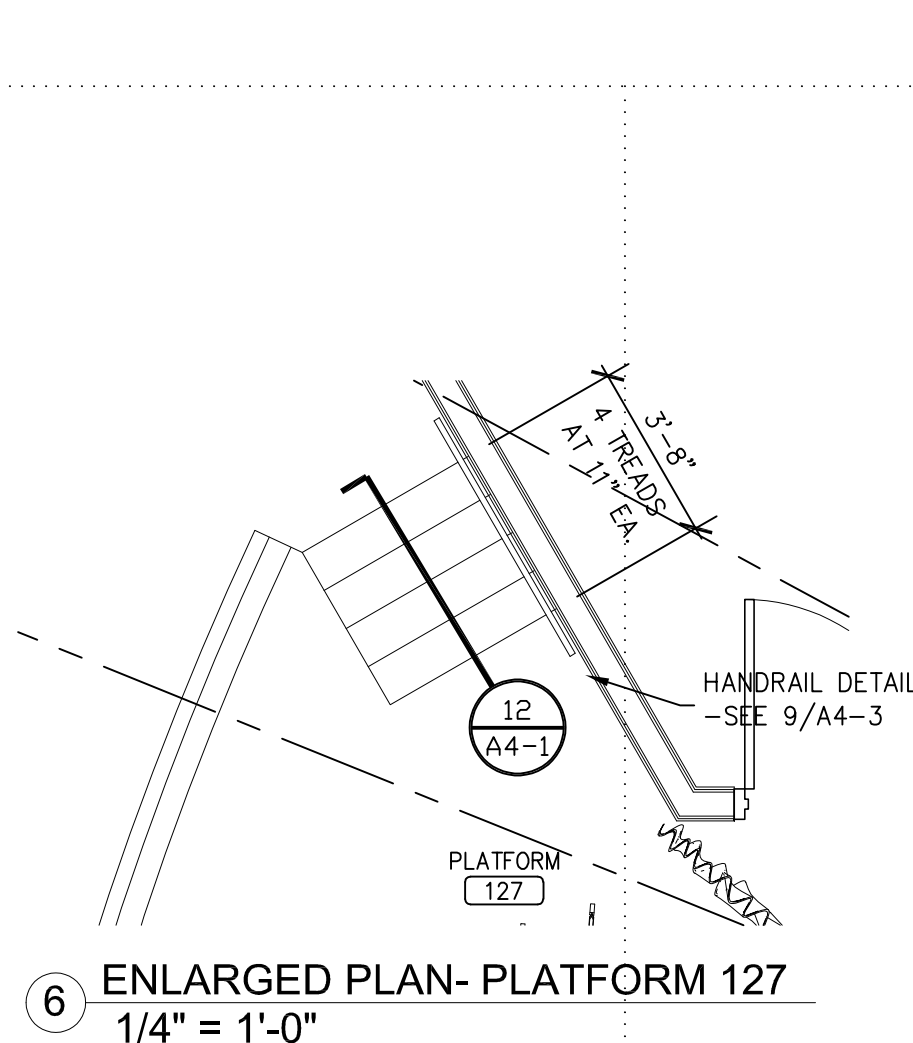


6 ENLARGED PLAN- PLATFORM 127
1/4" = 1'-0"

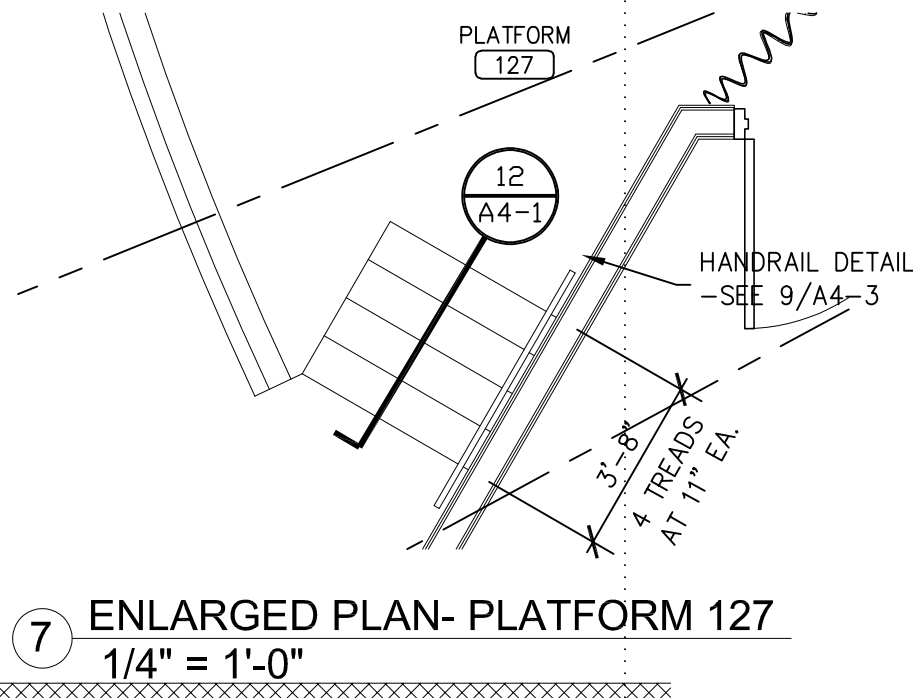


7 ENLARGED PLAN- PLATFORM 127
1/4" = 1'-0"

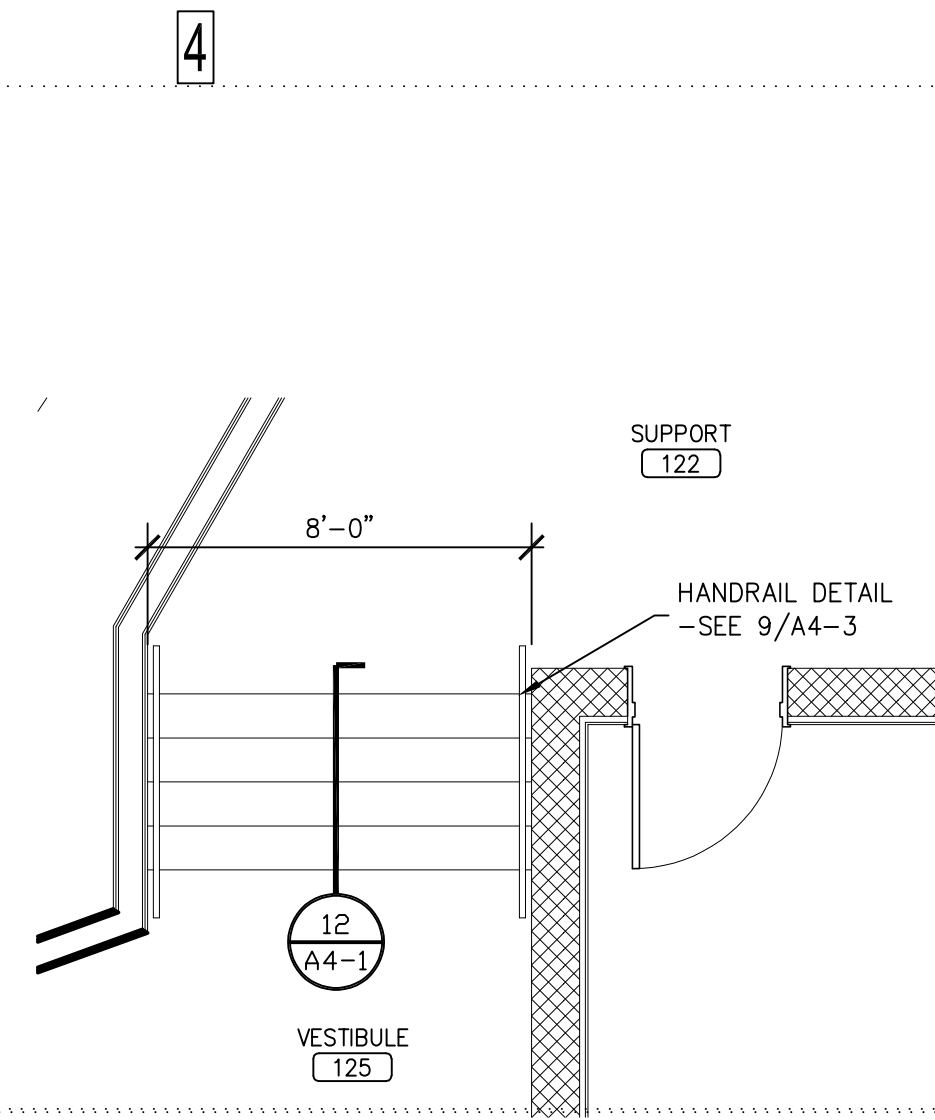

9 ENLARGED PLAN- VESTIBULE 125/TOILET 118
1/4" = 1'-0"

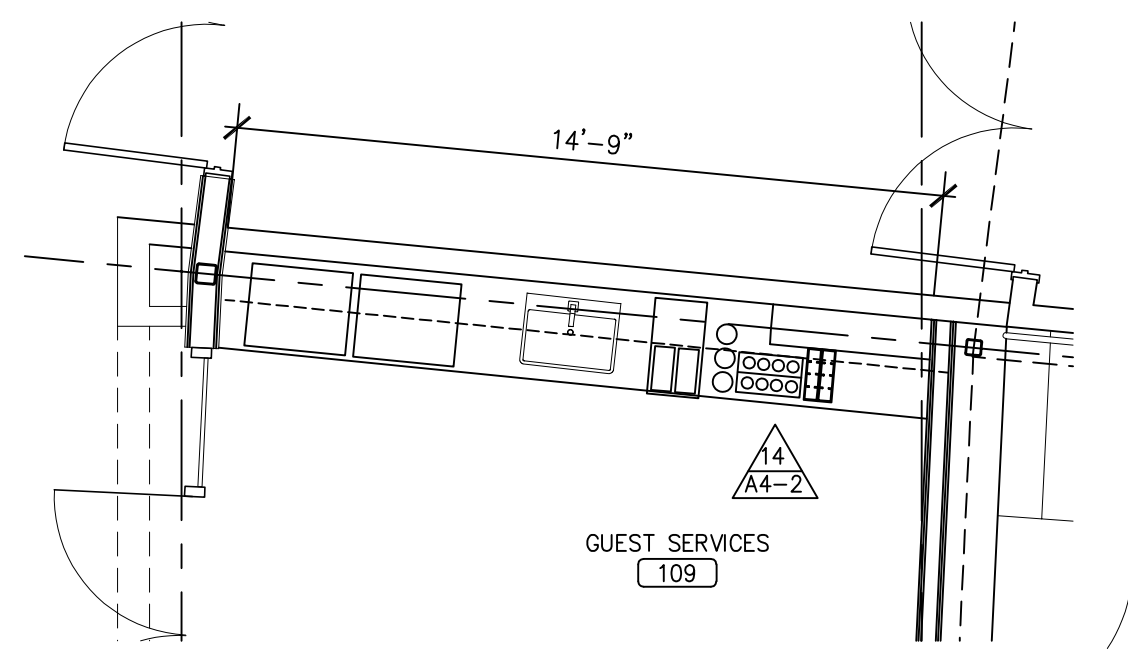


10 ENLARGED PLAN- GUEST SERVICES 109
1/4" = 1'-0"

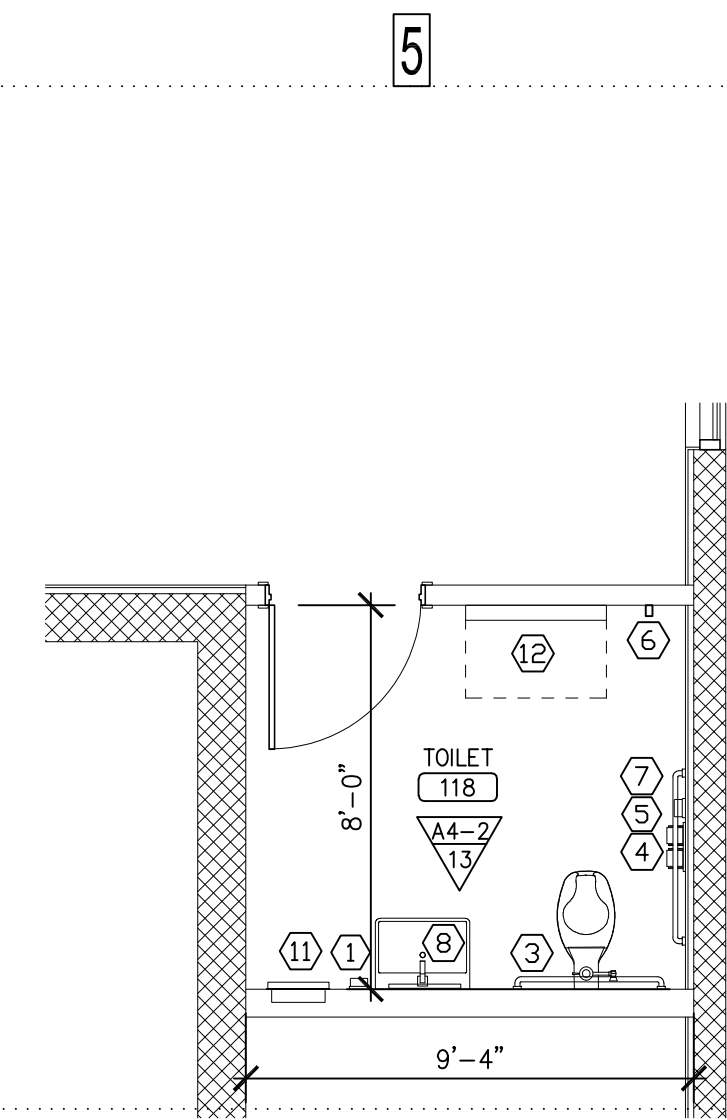

8 ENLARGED PLAN- GREEN ROOM 123 & TOILET 124
1/4" = 1'-0"

TOILET ACCESSORIES	
MARK	DESCRIPTION
1	WALL LIQUID SOAP DISPENSER
2	PAPER TOWEL DISPENSER
3	36" GRAB BAR, 1 1/2" OUTSIDE DIAMETER, TYP.
4	42" GRAB BAR, 1 1/2" OUTSIDE DIAMETER, TYP.
5	TOILET PAPER HOLDER, TYP.
6	ROBE HOOK
7	SURFACE-MOUNTED SANITARY NAPKIN DISPOSAL
8	METAL FRAMED MIRROR
9	COUNTERTOP LIQUID SOAP DISPENSER
10	VERTICAL 18" GRAB BAR, 1 1/2" OUTSIDE DIA.
11	PAPER TOWEL DISPENSER/TRASH, TYP.
12	BABY CHANGING STATION
13	6" HOLE CUT OUT OF COUNTERTOP WITH TRASH CAN UNDERNEATH COUNTERTOP


MOUNTING HEIGHTS	
1	WALL LIQUID SOAP DISPENSER
2	PAPER TOWEL DISPENSER
3	36" GRAB BAR
4	42" GRAB BAR
5	TOILET PAPER HOLDER
6	ROBE HOOK
7	SURFACE-MOUNTED SANITARY NAPKIN DISPOSAL
8	METAL FRAMED MIRROR
9	COUNTERTOP LIQUID SOAP DISPENSER
10	VERTICAL 18" GRAB BAR
11	PAPER TOWEL DISPENSER/TRASH
12	BABY CHANGING STATION
13	6" HOLE CUT OUT OF COUNTERTOP

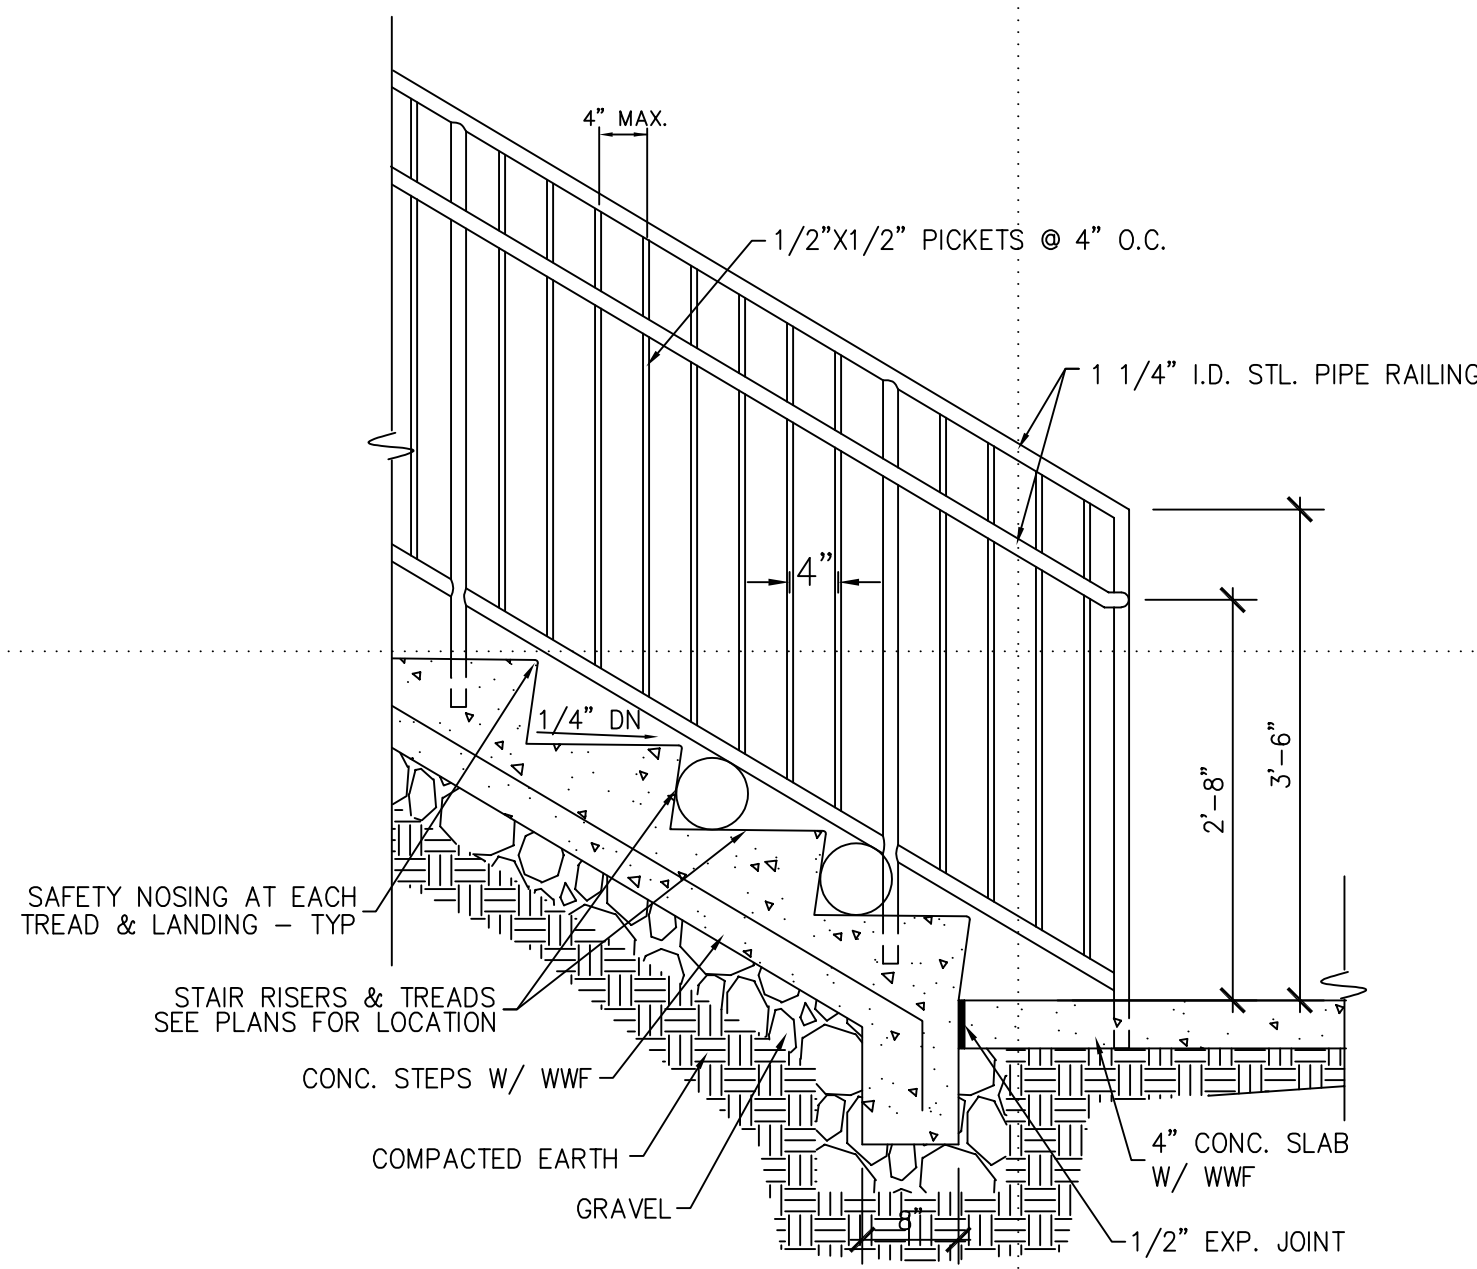

12 STAIR AT VESTIBULE 125 DETAIL
1/4" = 1'-0"



332 Azalea Drive
Panama City Beach
Florida 32413
423.509.1681 T
kevin@kevincgoins.com Email
www.kevincgoins.com Website

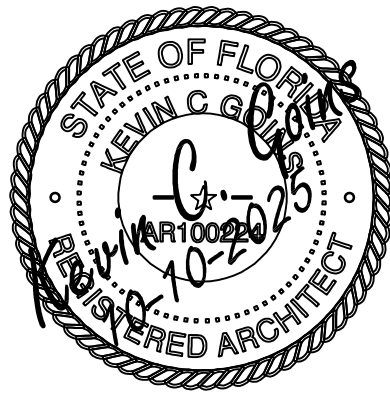


Kevin C. Goins
ARCHITECT, AIA

Laguna Beach Christian Retreat
Promised Land Chapel
Panama City Beach
Panama City Beach, Florida 32407


All drawing and written material constitutes original work by the architect. It is unlawful to duplicate, use or disclose the drawing without the written consent of the architect.

REVISION:
REVISION:
DATE: 10/10/2025
DRAWN BY: kcg
CHECKED BY: kcg
Project Number: 2307
SHEET TITLE: INT. ELEVATIONS


A4-2

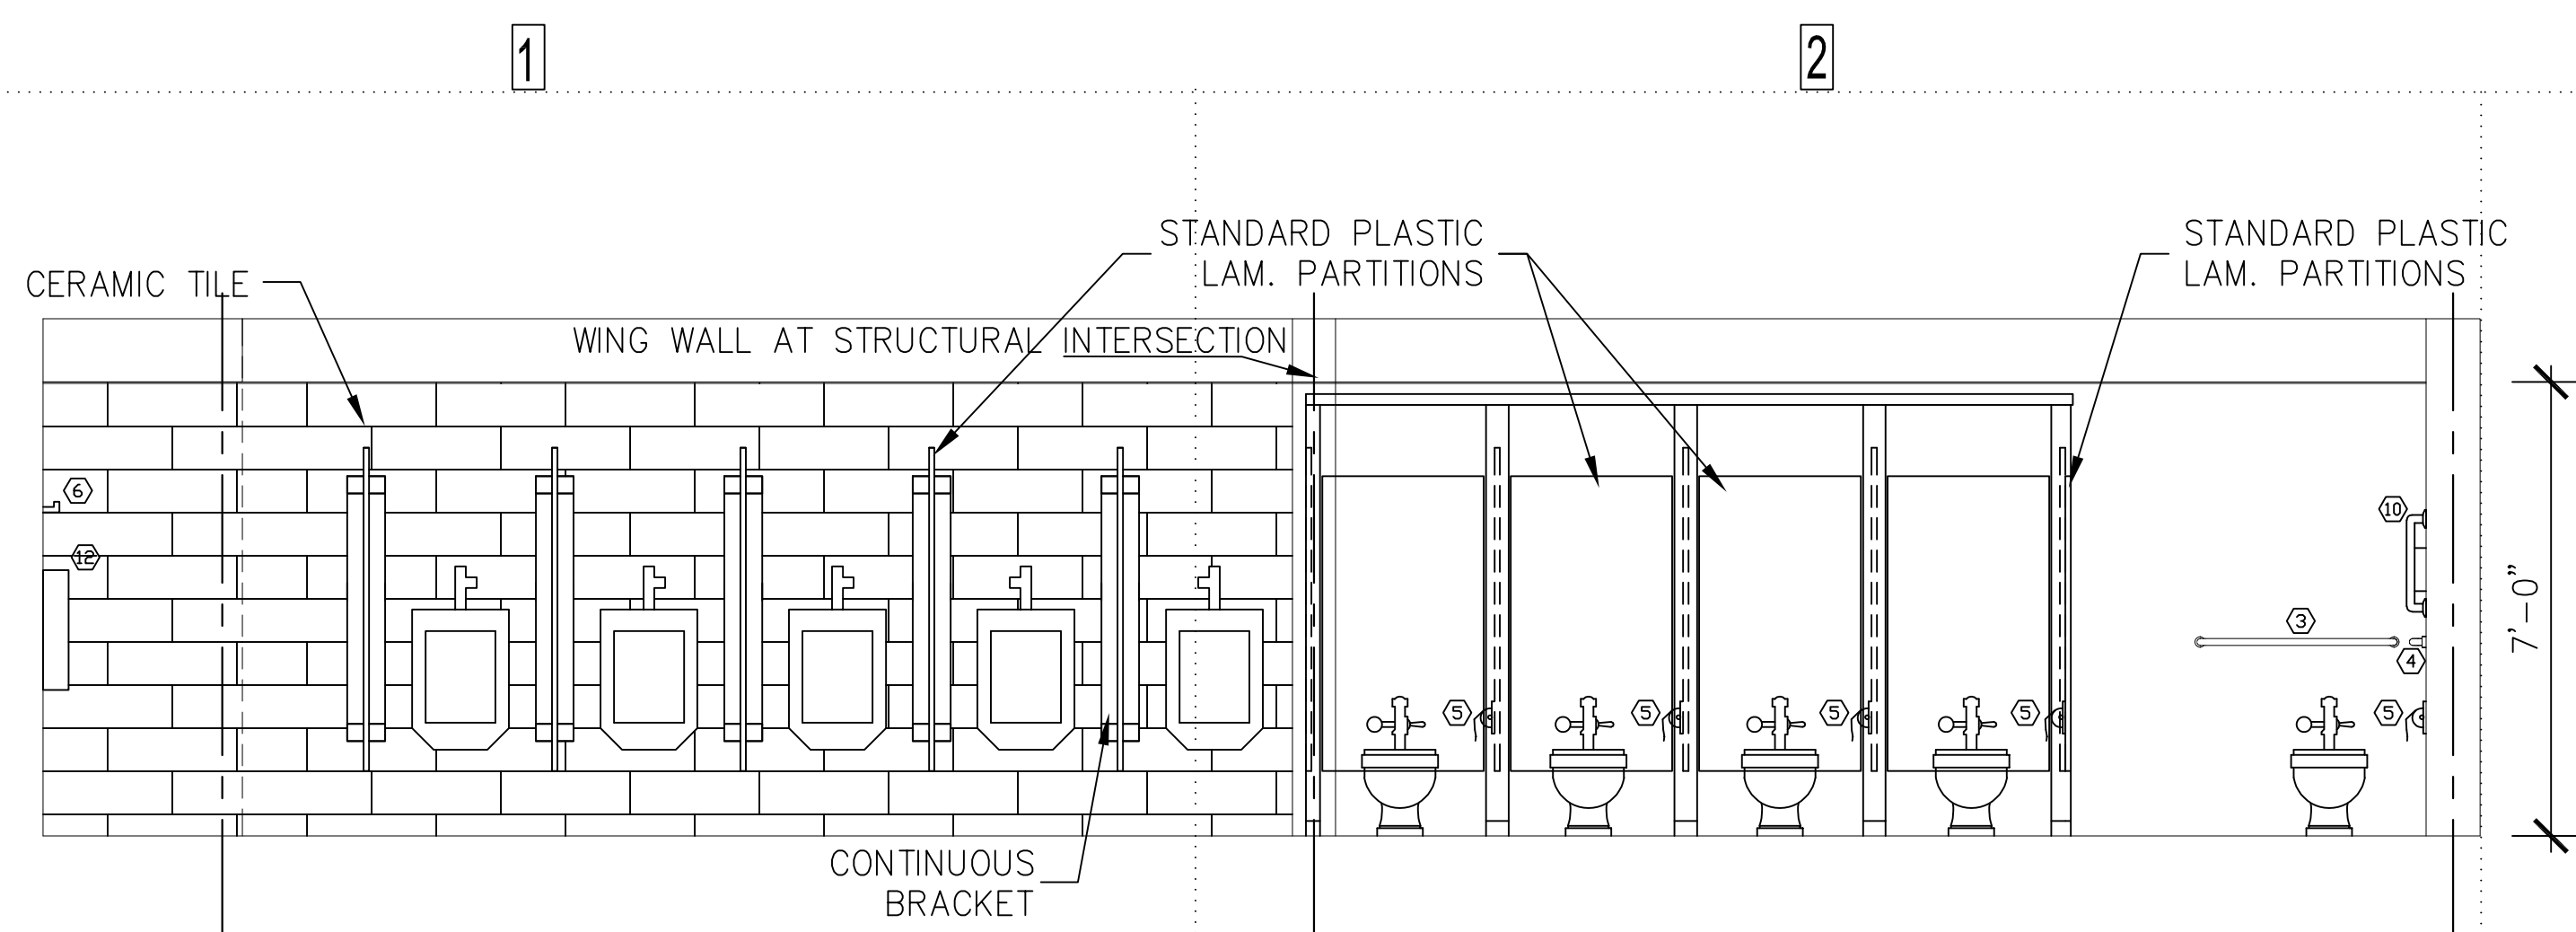


1 MEN 111
3/8" = 1'-0"

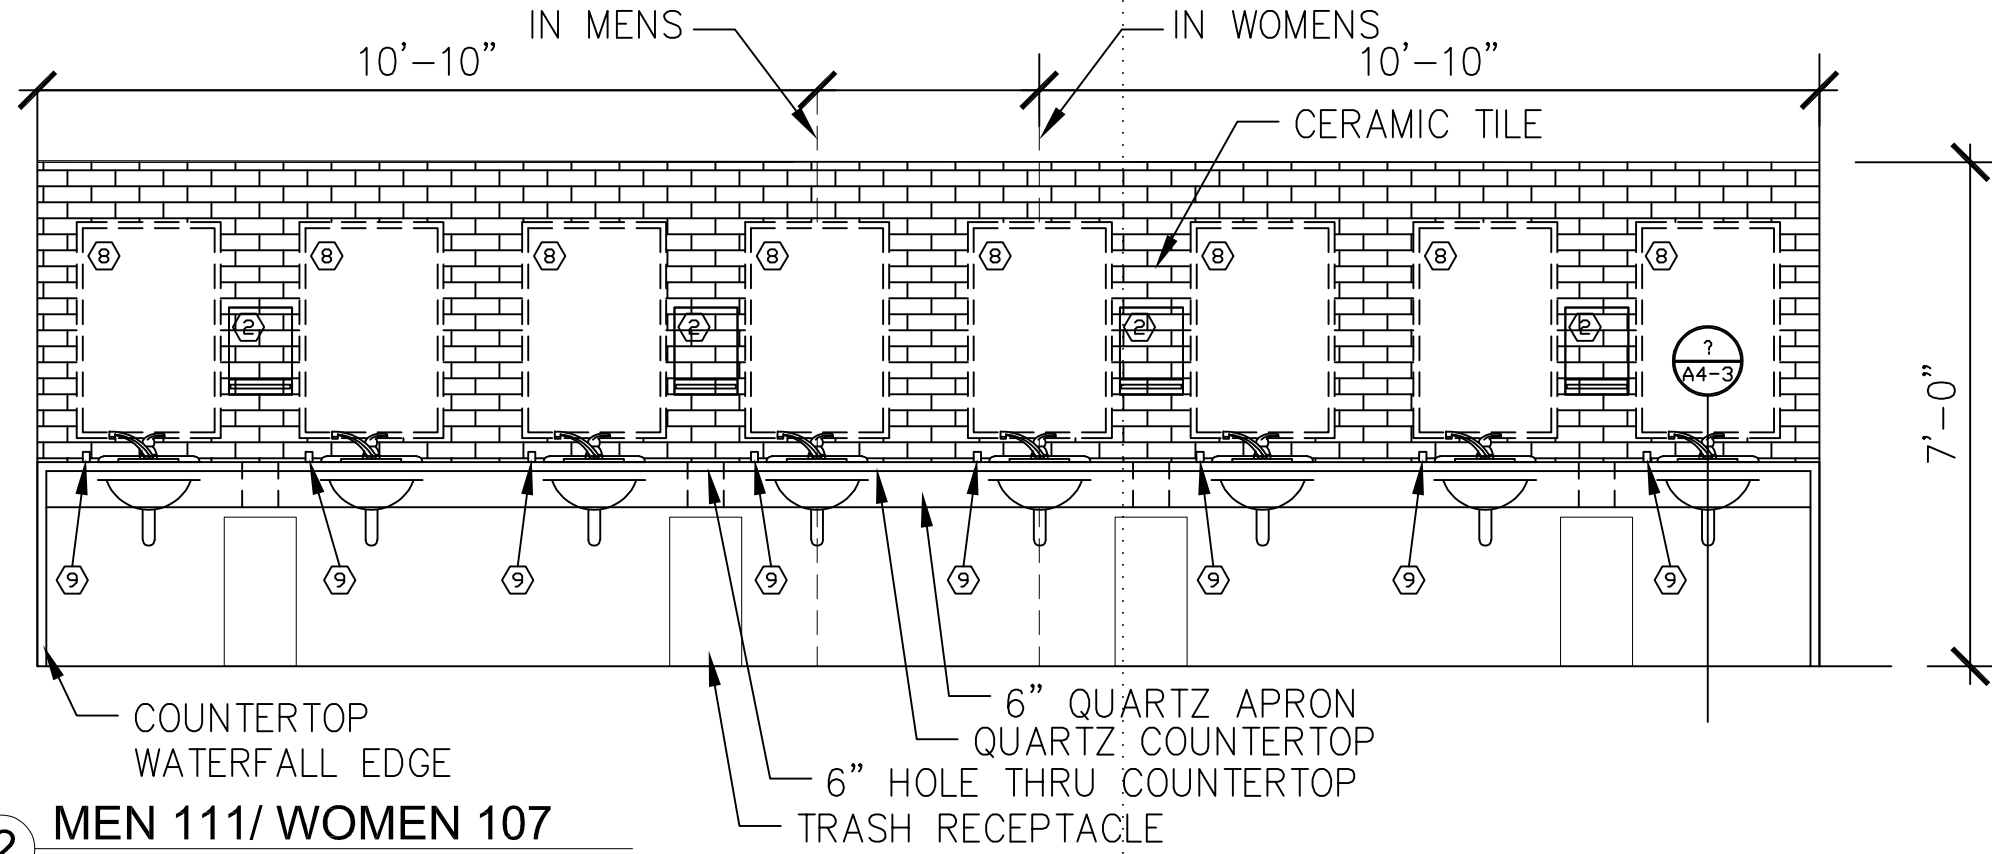


2 MEN 111/ WOMEN 107
3/8" = 1'-0"

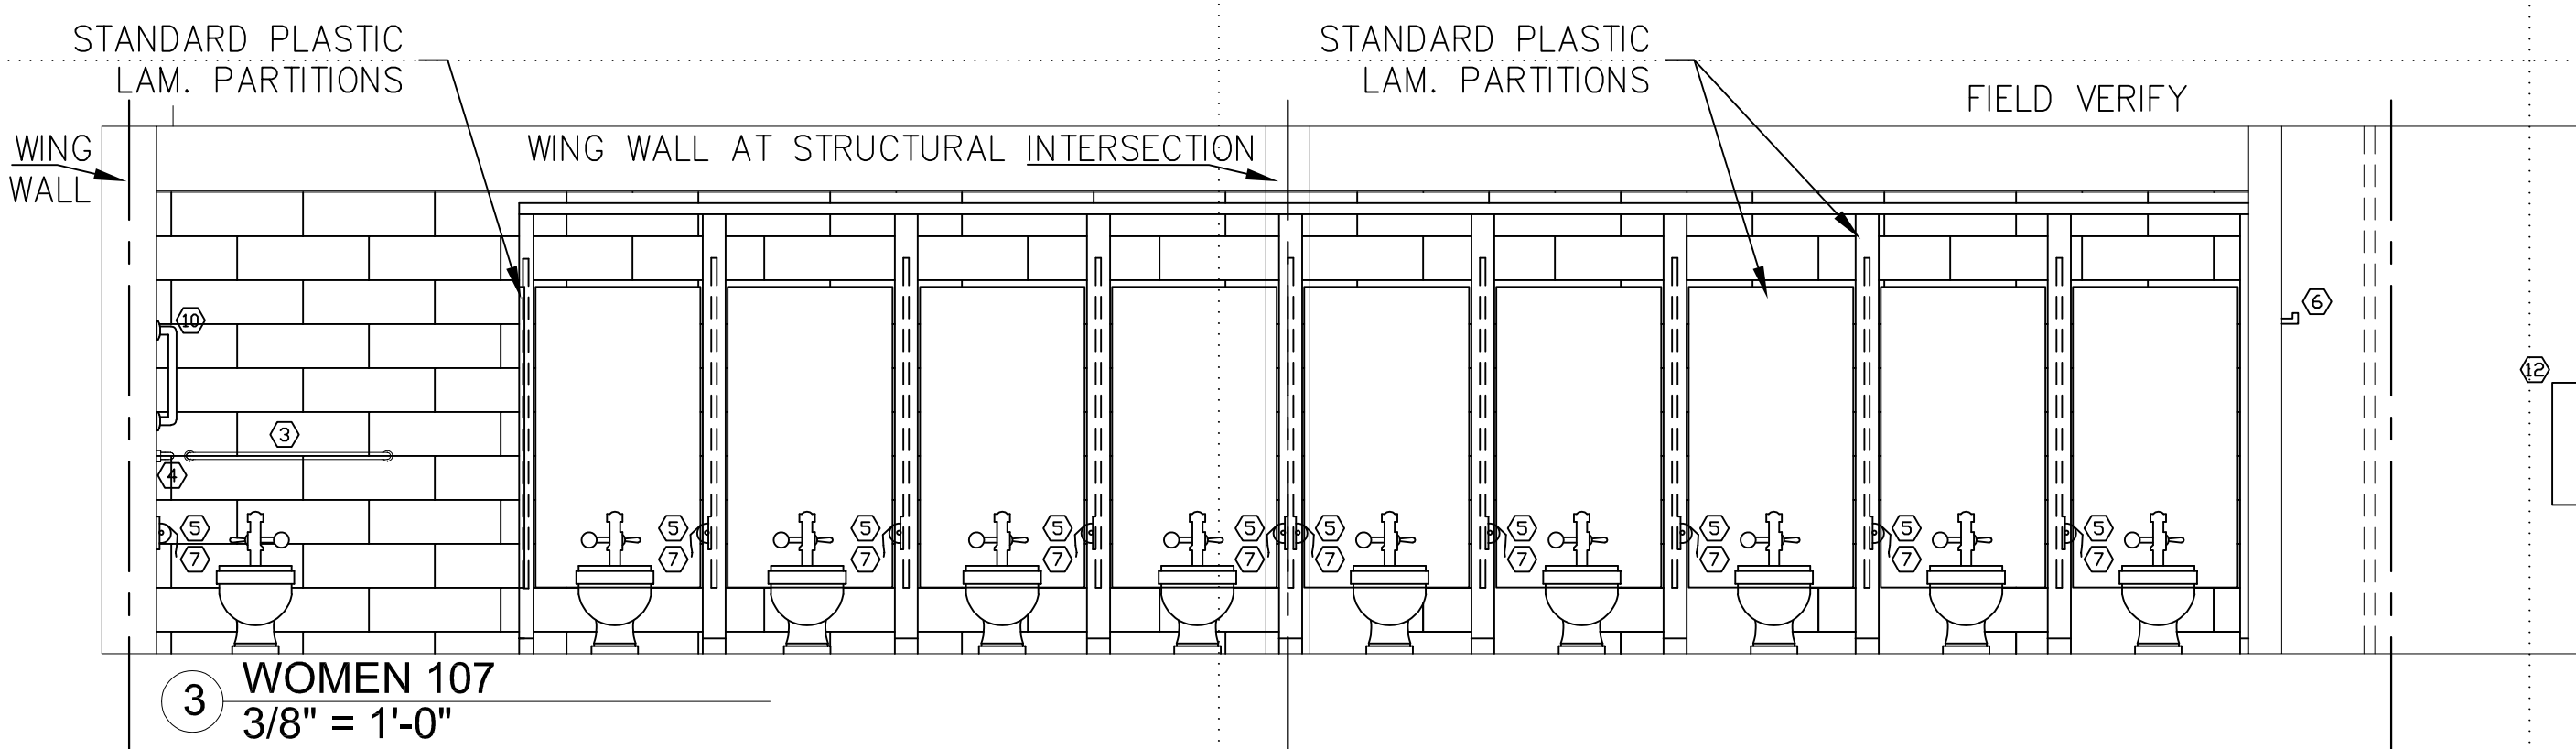


3 WOMEN 107
3/8" = 1'-0"

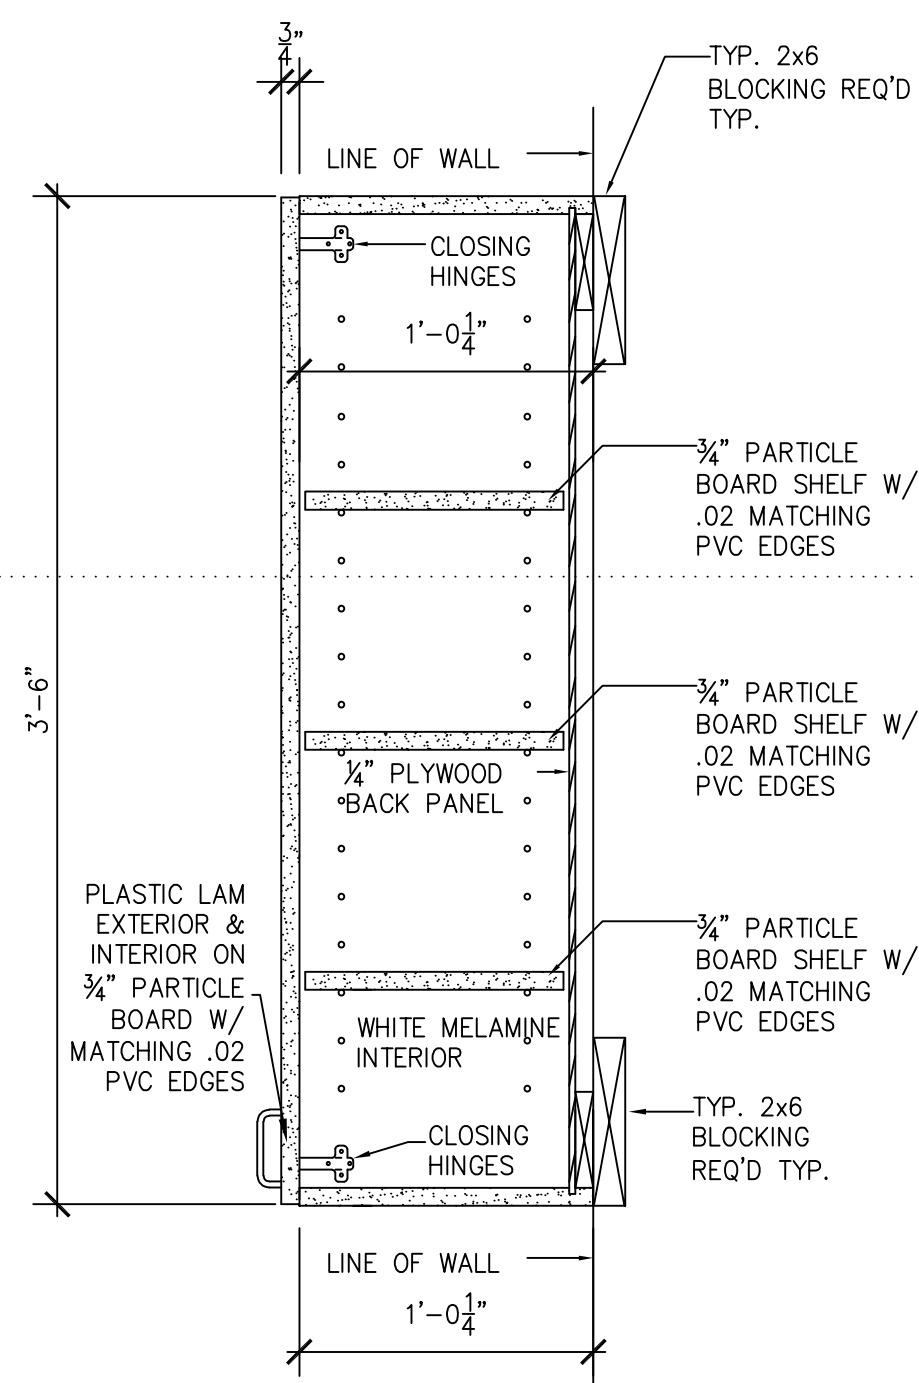


17 42" H WALL CABINET
1 1/2" = 1'-0"

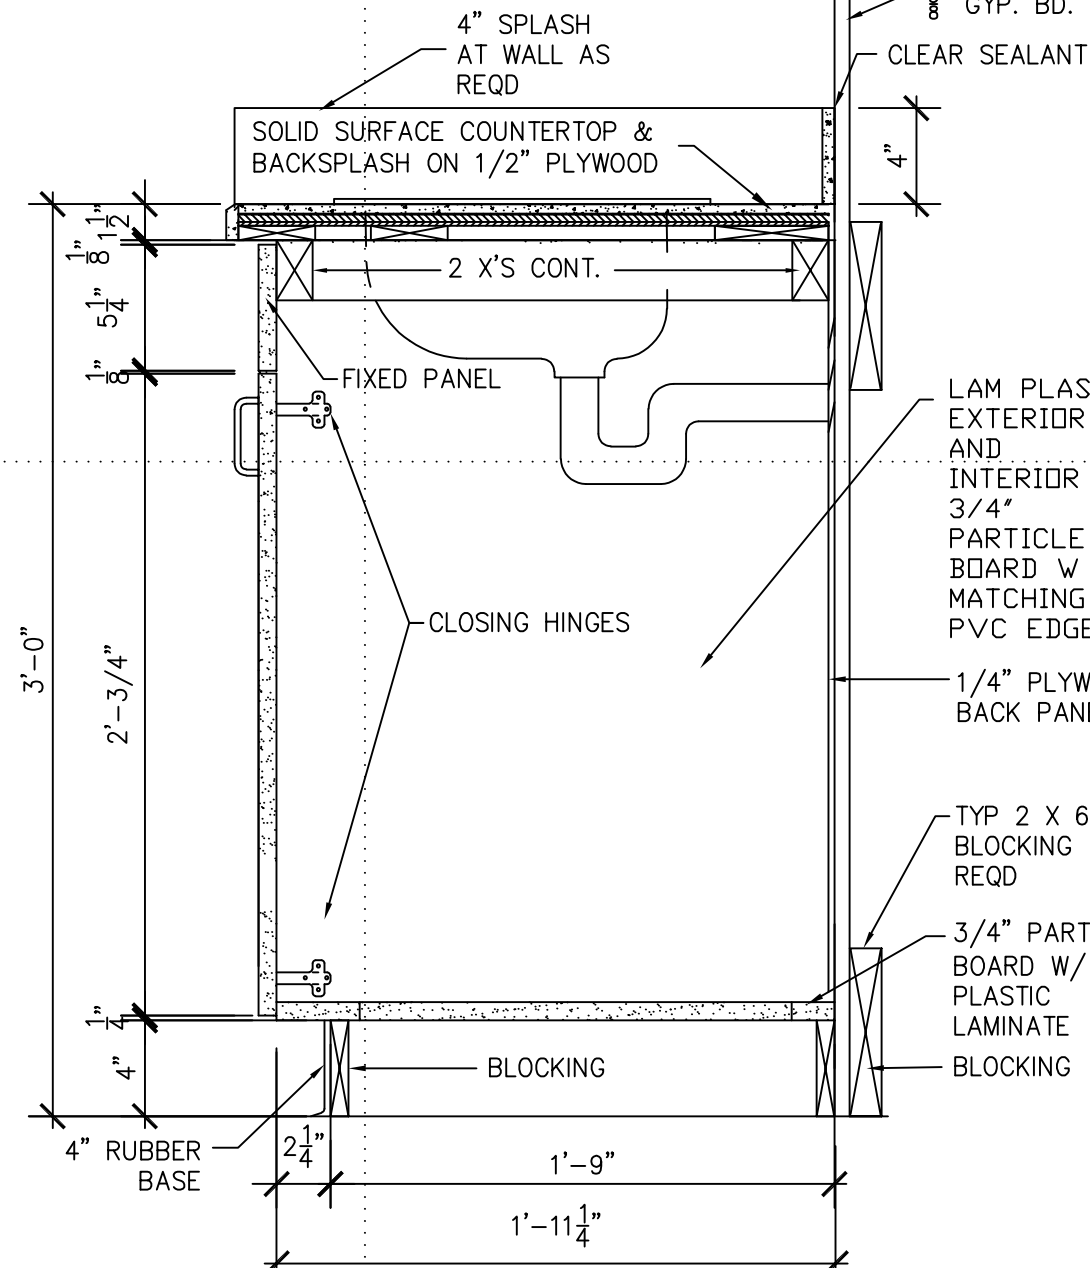


18 36" H SINK BASE
1 1/2" = 1'-0"

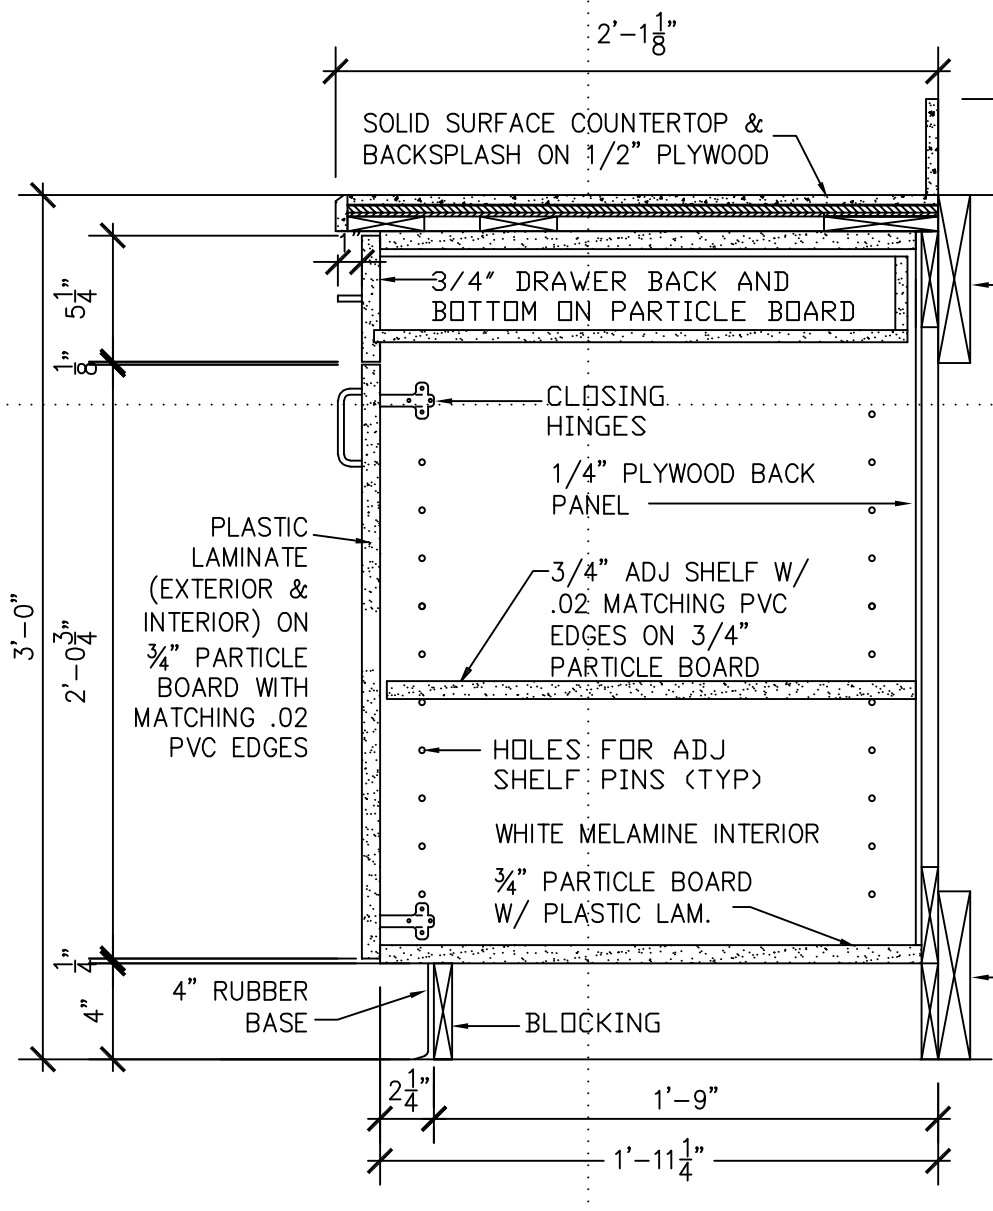


19 1 DRAWER BASE
1 1/2" = 1'-0"

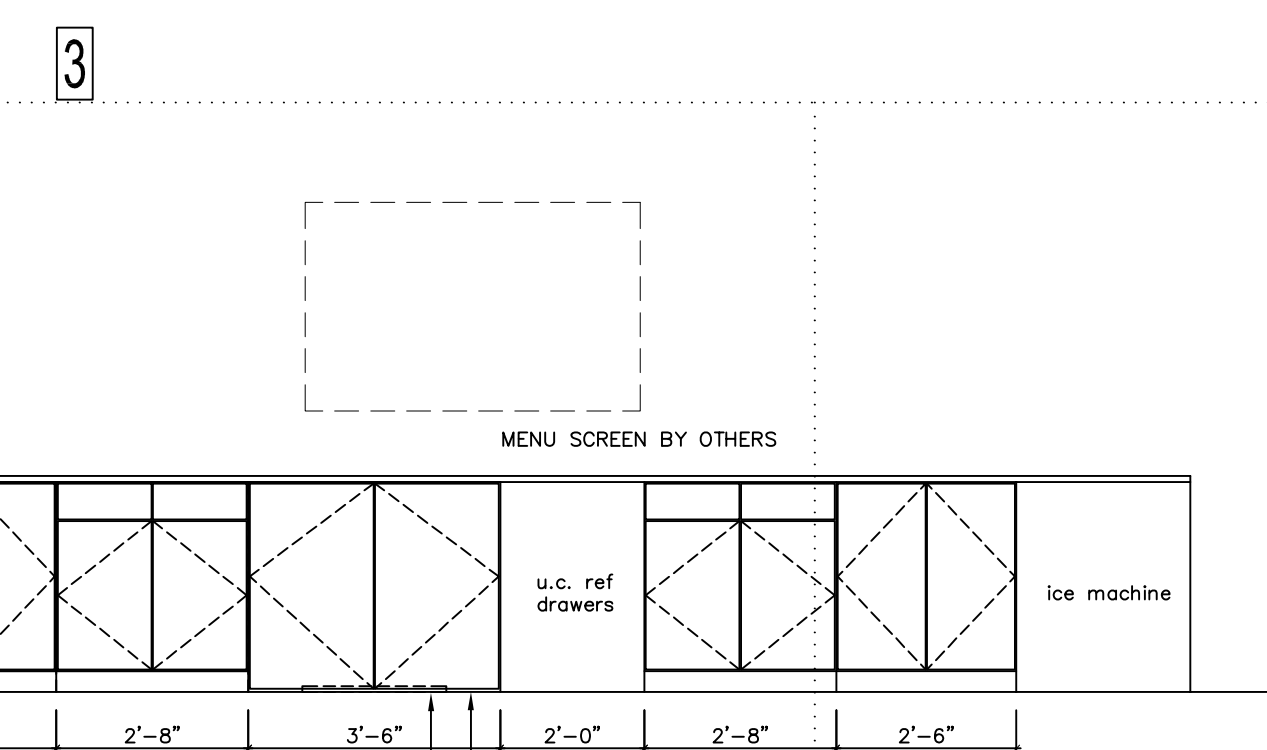


4 FUTURE CAFE 131
3/8" = 1'-0"

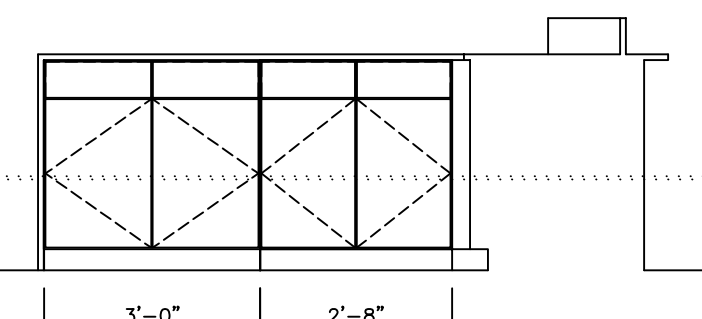


5 FUTURE CAFE 131
3/8" = 1'-0"

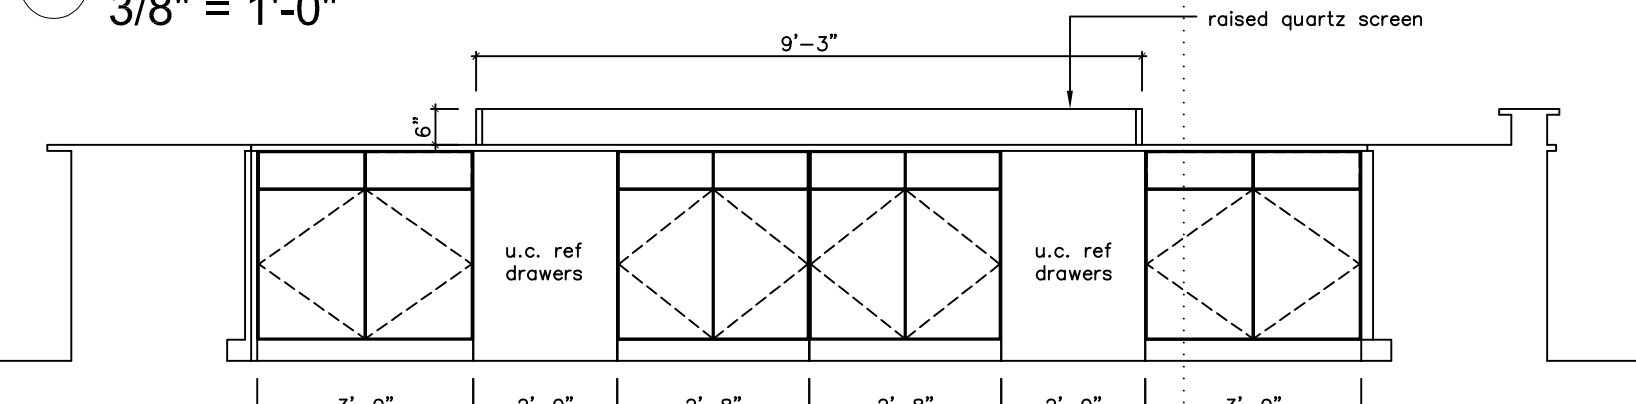


6 FUTURE CAFE 131
3/8" = 1'-0"

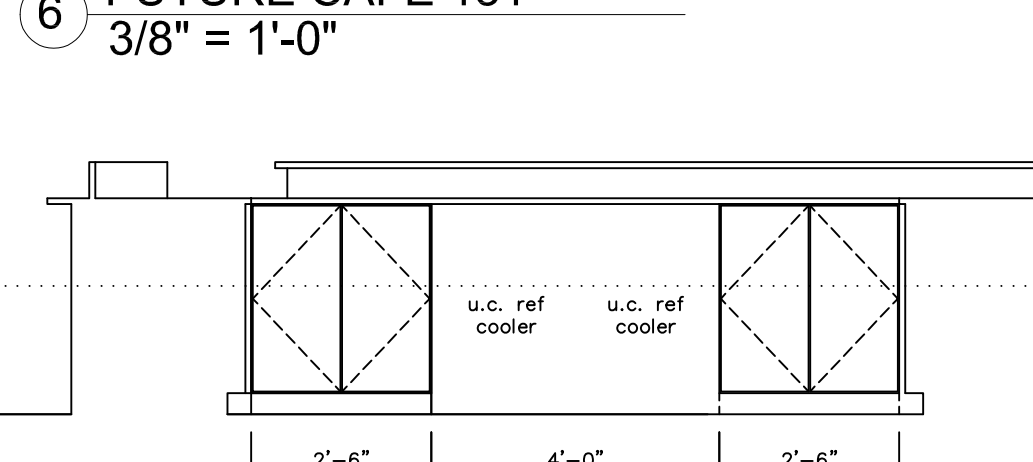


7 FUTURE CAFE 131
3/8" = 1'-0"

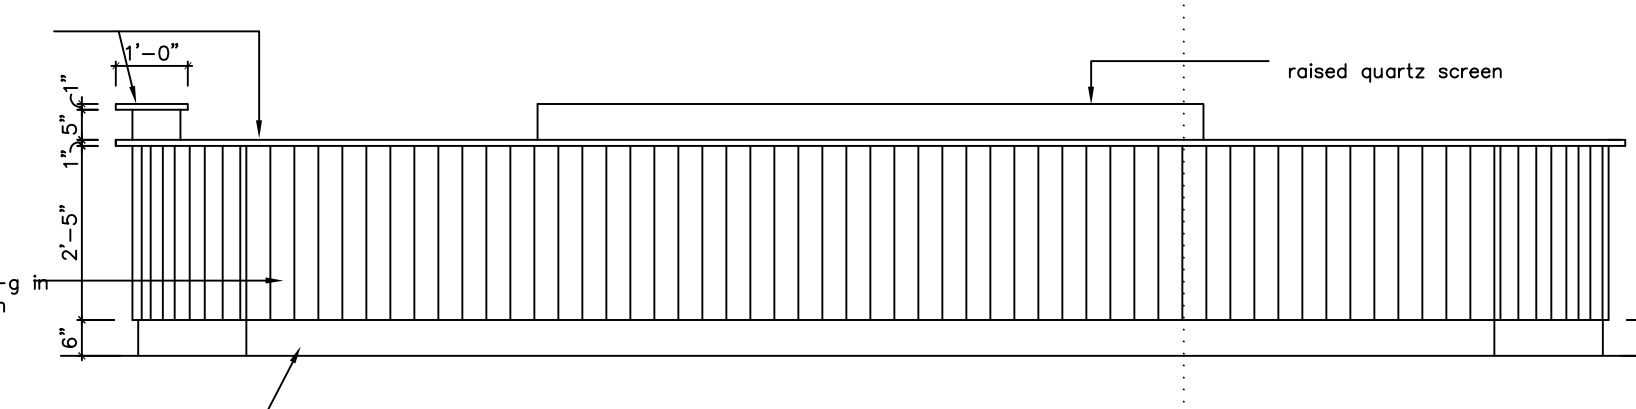


8 FUTURE CAFE 131
3/8" = 1'-0"

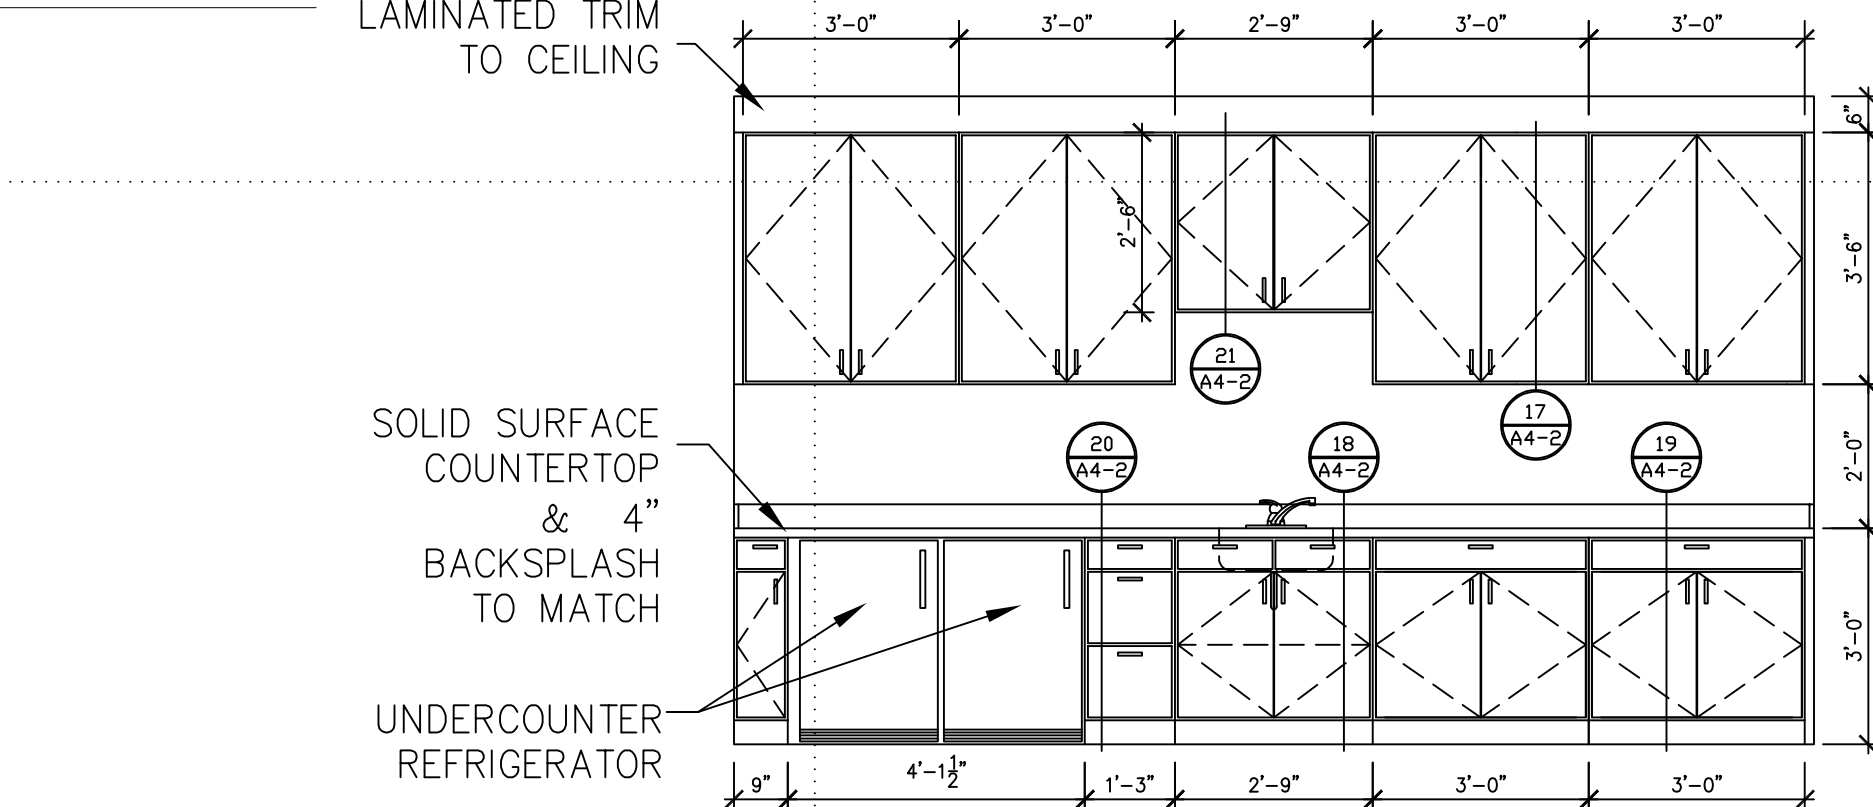


14 GUEST SERVICES 109
1/2" = 1'-0"

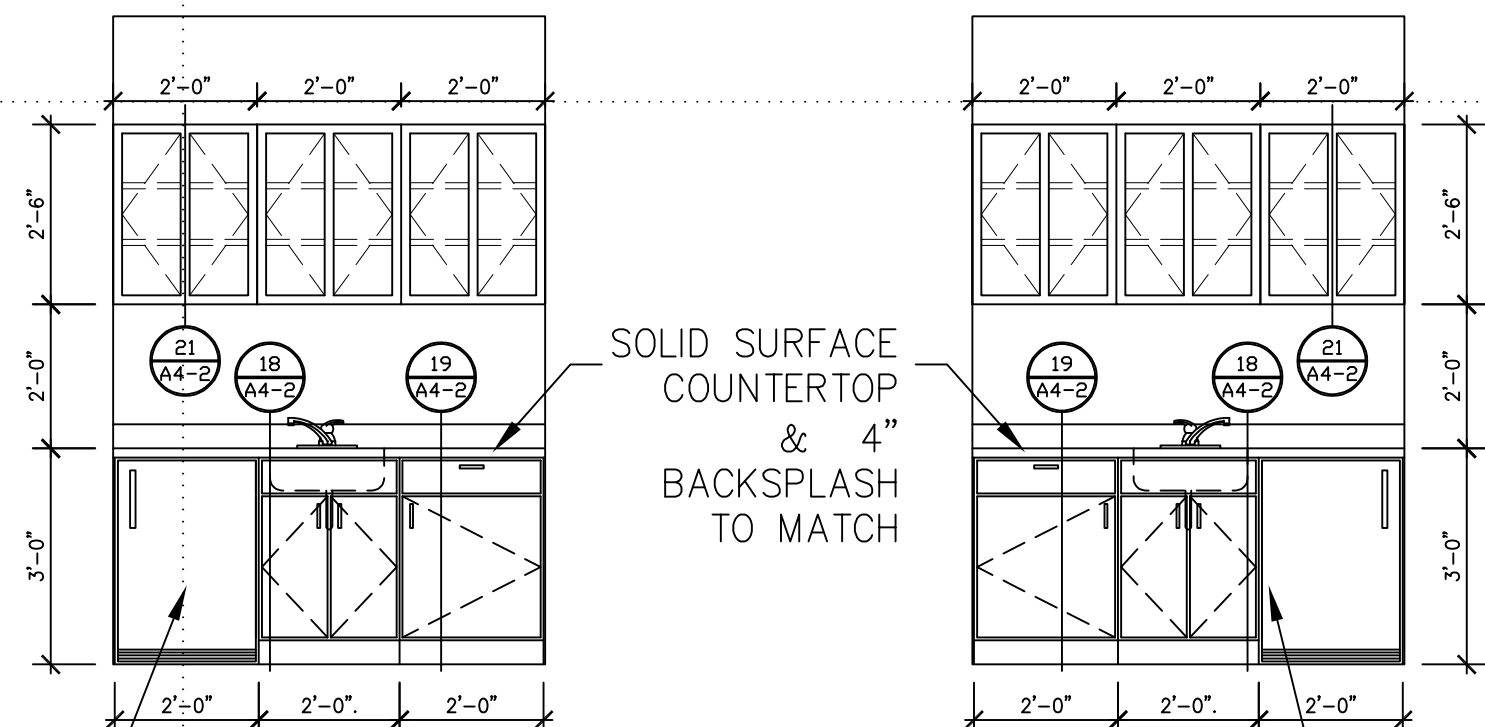


15 GREEN ROOM 2 - 123
1/2" = 1'-0"

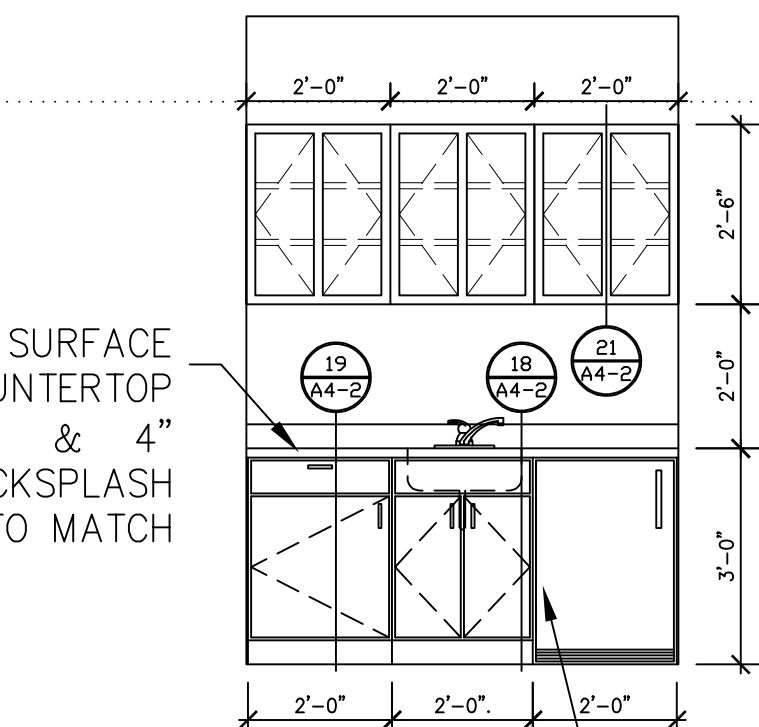


16 GREEN ROOM 1 - 117
1/2" = 1'-0"

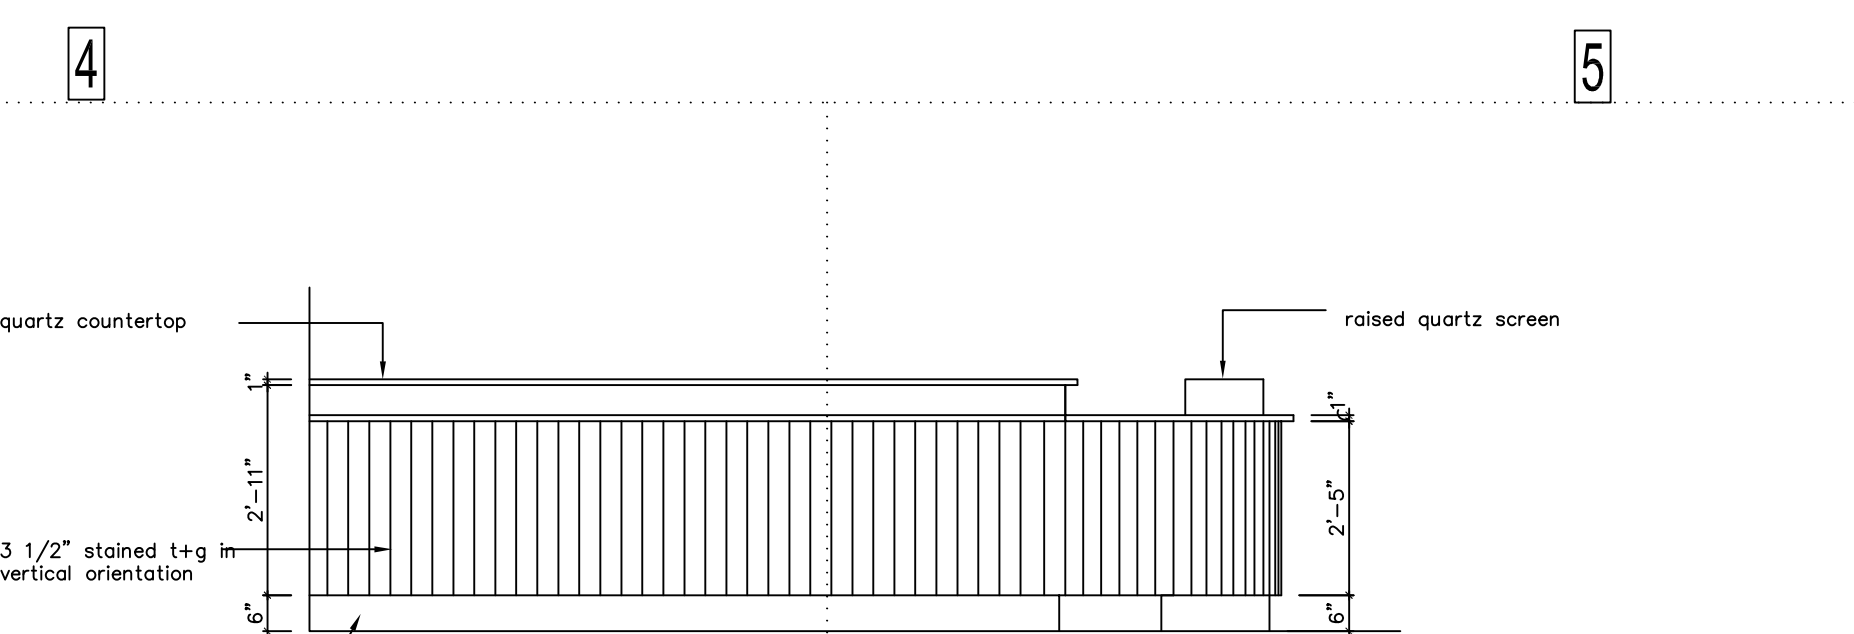


9 FUTURE CAFE 131
3/8" = 1'-0"

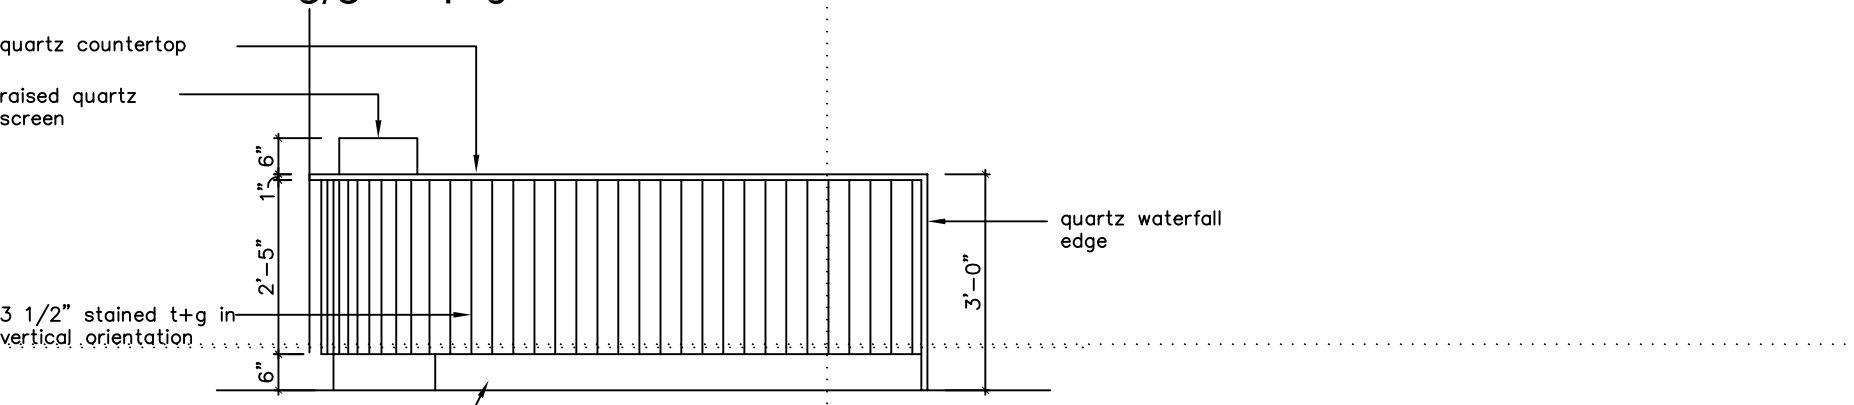


10 FUTURE CAFE 131
3/8" = 1'-0"

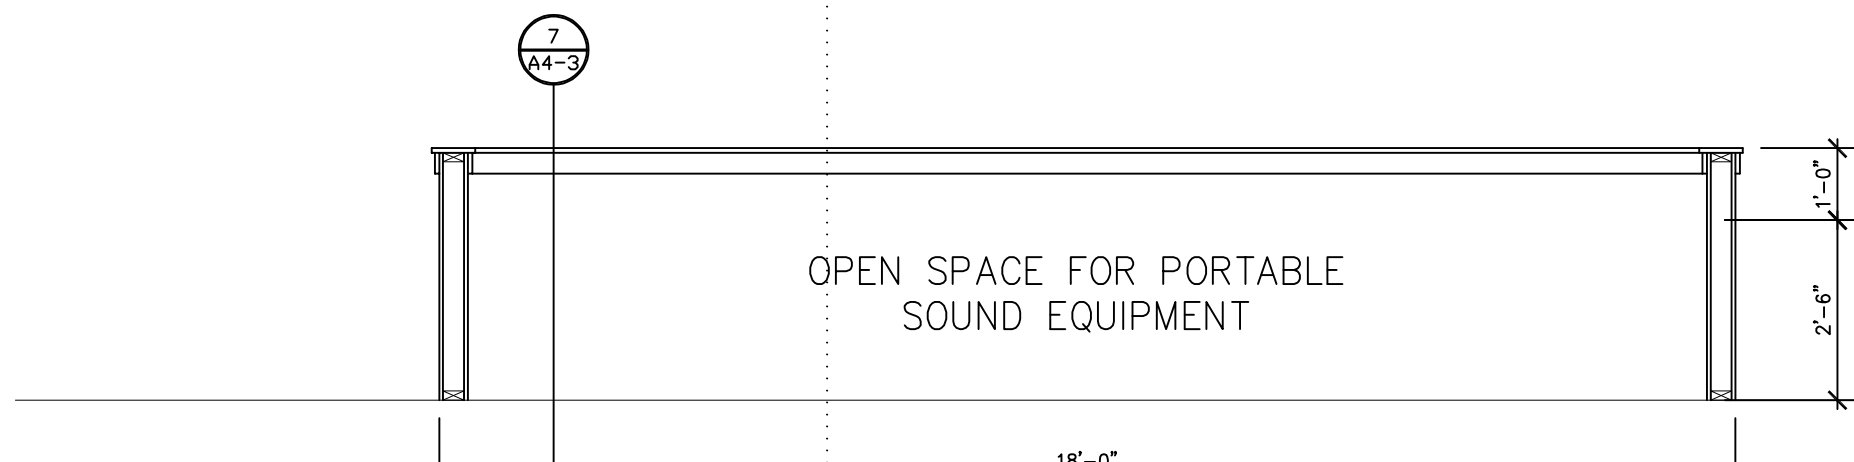


11 SOUND 128
3/8" = 1'-0"

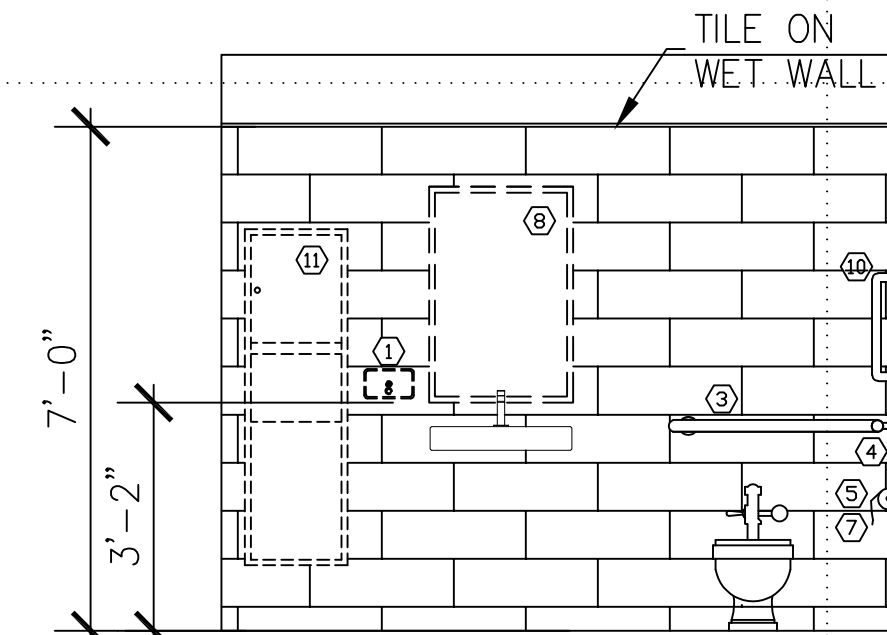

12 TOILET 124
3/8" = 1'-0"

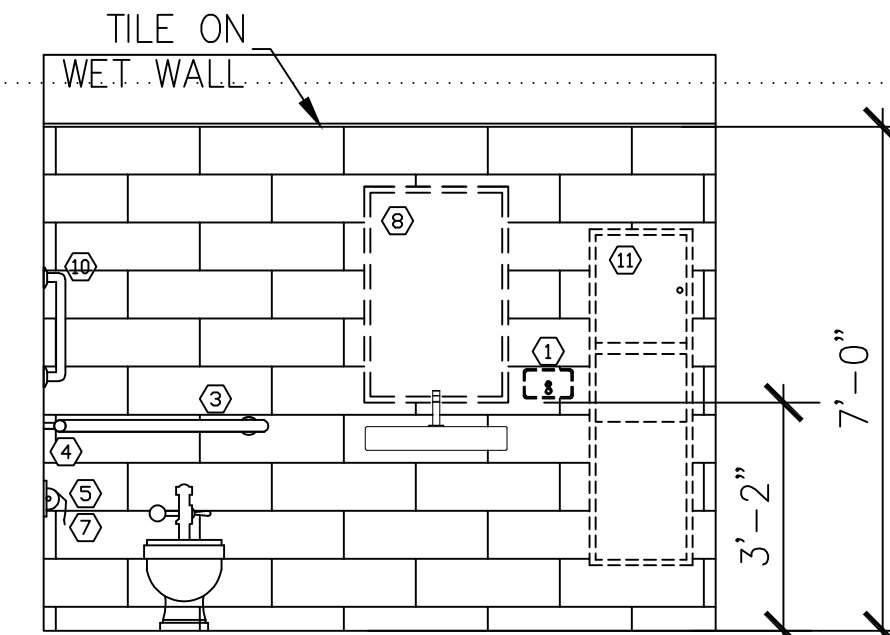

13 TOILET 118
3/8" = 1'-0"

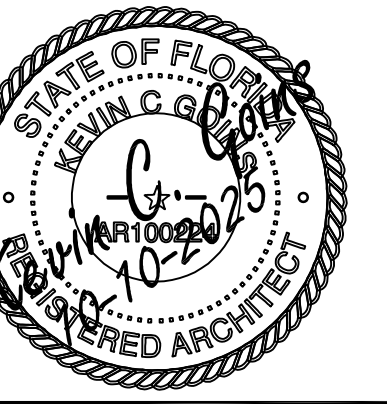

Kevin C. Goins
ARCHITECT, AIA

Laguna Beach Christian Retreat
Promised Land Chapel
Panama City Beach
Panama City Beach, Florida 32407

All drawing and written material constitutes original work by the architect. It is unlawful to duplicate, use or disclose this drawing without the written consent of the Architect.

REVISION: _____

REVISION: _____

DATE: 10/10/2025


DRAWN BY: kcg

CHECKED BY: kcg

Project Number: 2307

SHEET TITLE: MILLWORK SECTION

A4-3

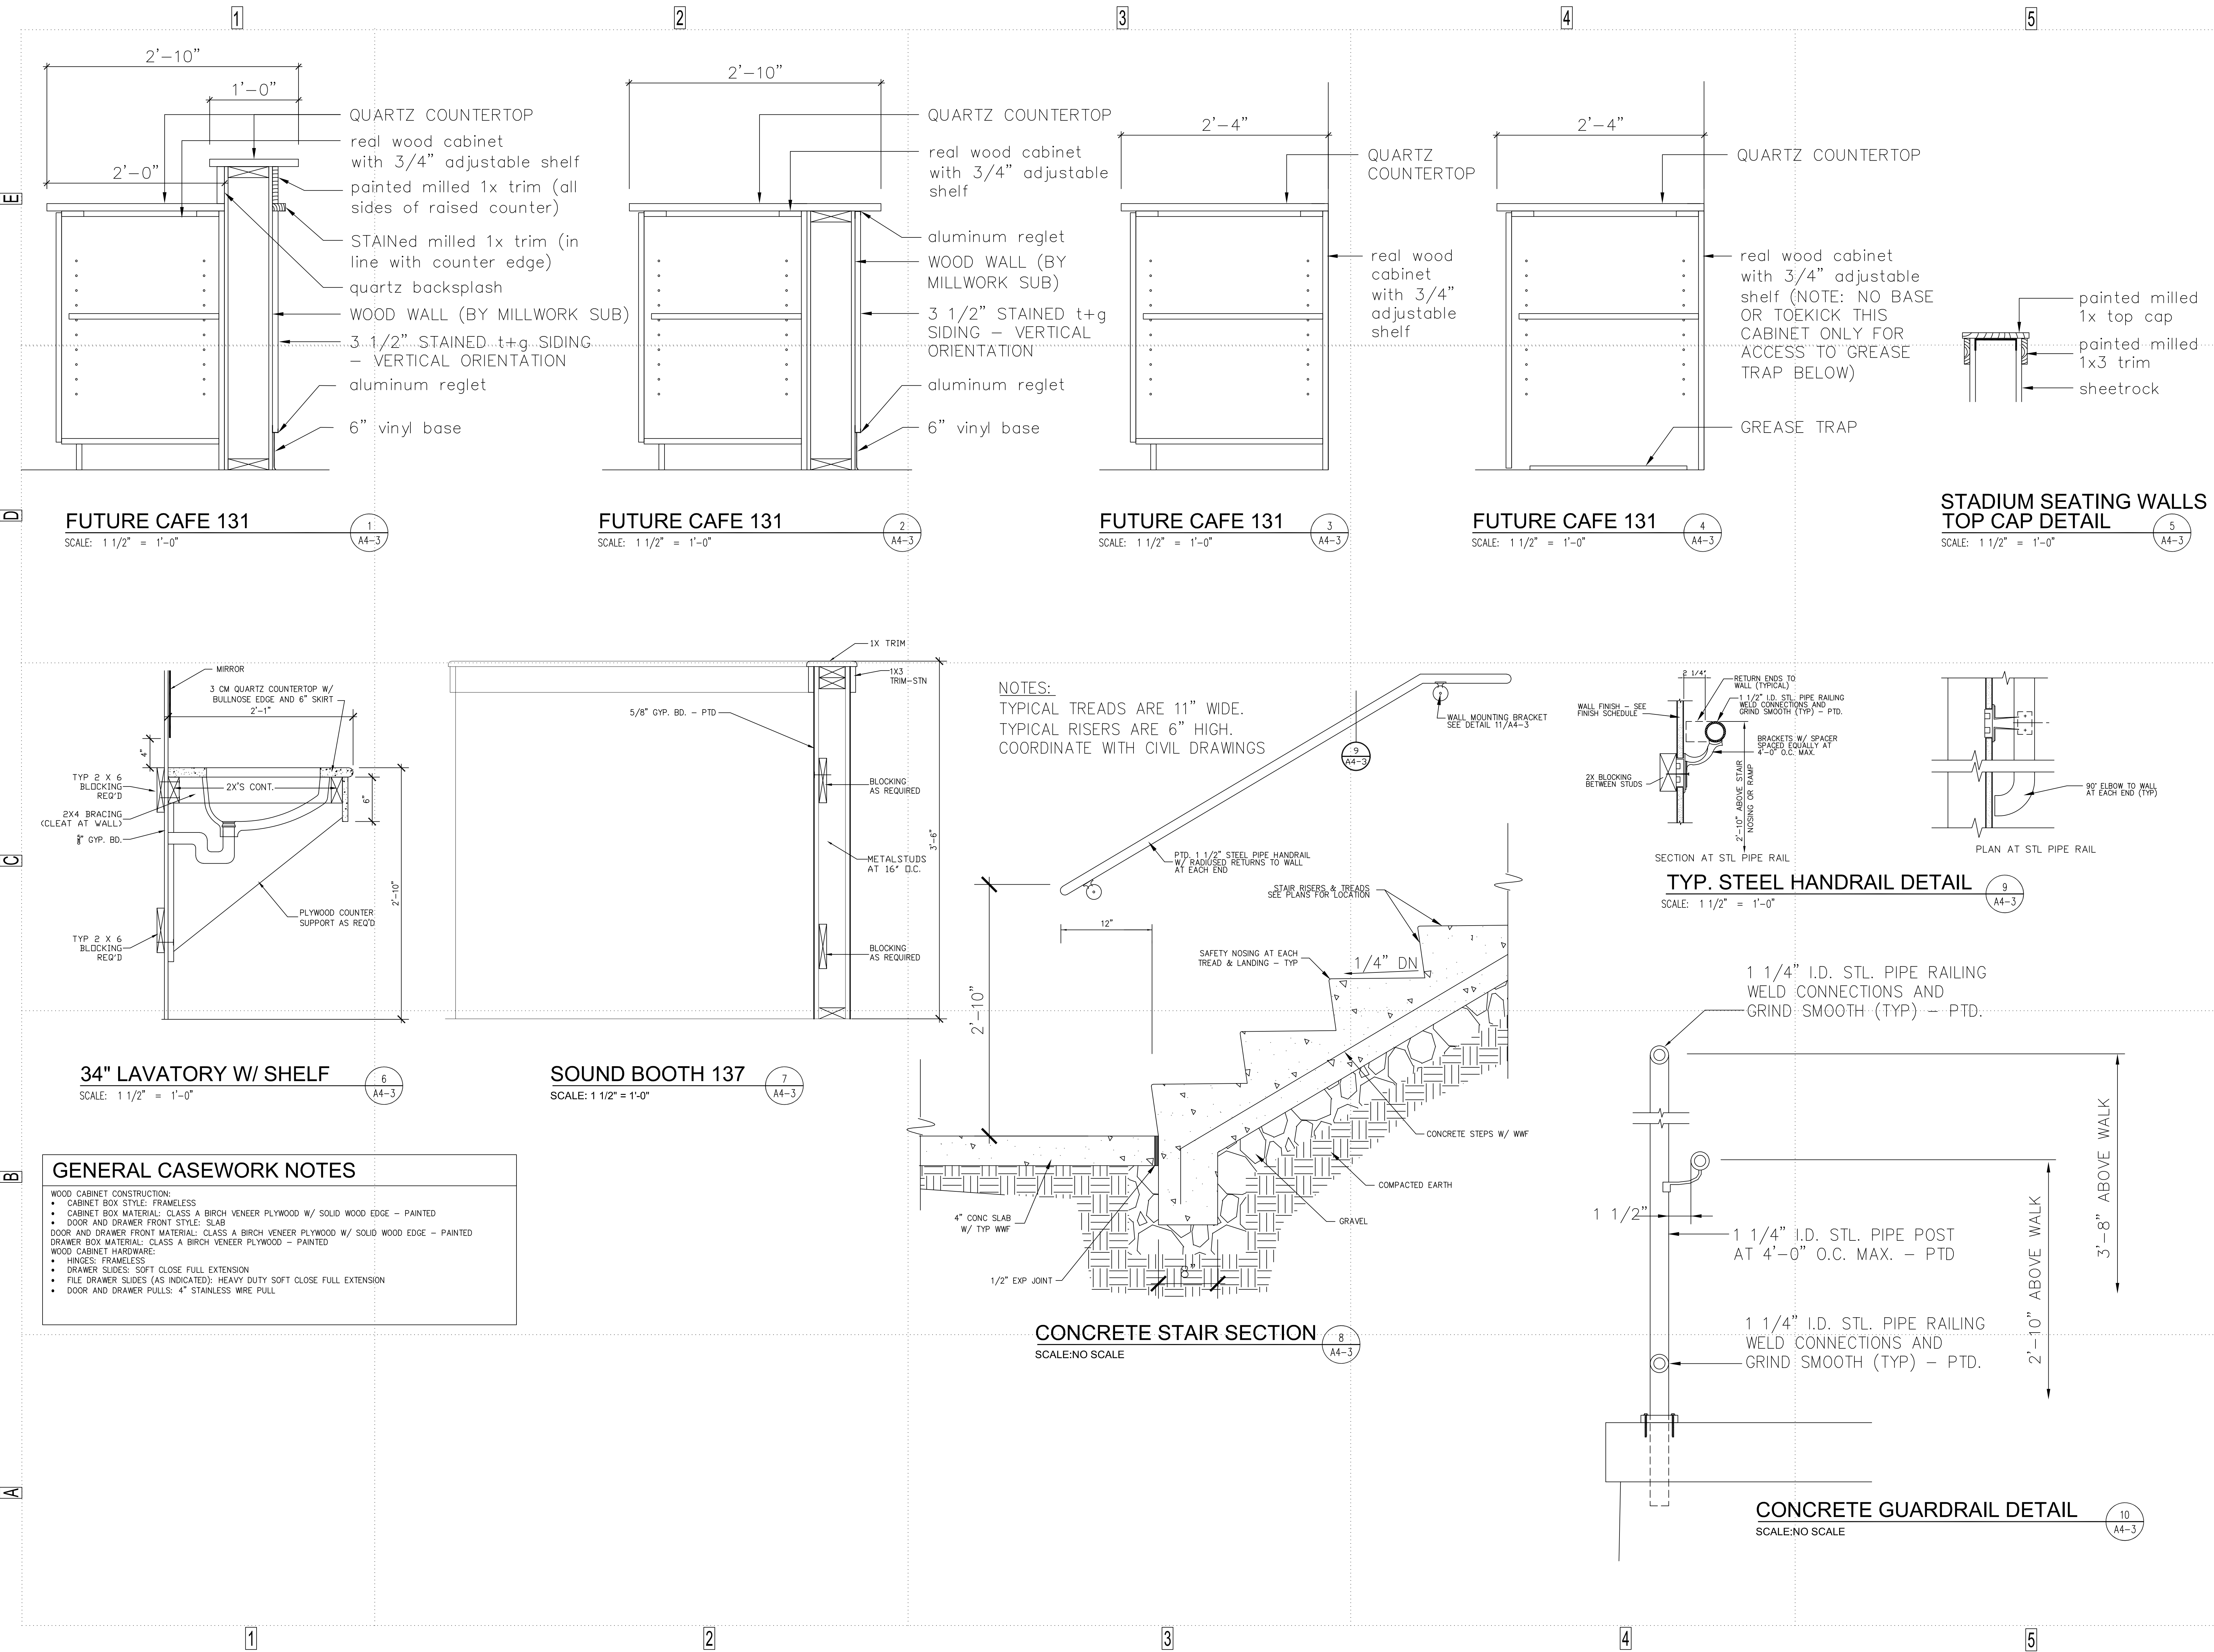

**Laguna Beach Christian Retreat
Promised Land Chapel**
Panama City Beach
Panama City Beach, Florida 32407

Any drawing and written material constitutes original work for the architect. It is unlawful to duplicate use or disclose this drawing without the written consent of the Architect.

DRAWN BY: kcg

CHECKED BY: kcg

Project Number: 2307


SHEET TITLE: DOOR & WINDOW
SCHEDULE

A5-0

FIXED 4" WIDE ALUMINUM FRAME WITH
TRIPLE INSULATED TINTED GLASS



332 Azalea Drive
Panama City Beach
Florida 32413
423.509.1681 T
kevin@kevingoins.com Email
www.kevingoins.com Website

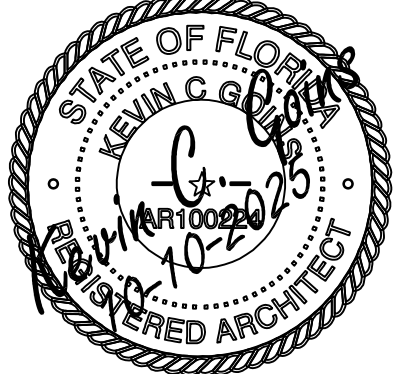

Kevin C. Goins
ARCHITECT, AIA

Laguna Beach Christian Retreat
Promised Land Chapel
Panama City Beach
Panama City Beach, Florida 32407

All drawing and written material constitutes original work by the architect. It is unlawful to duplicate, use or disclose this drawing without the written consent of the architect.

REVISION:

REVISION:

DATE: 10/10/2025


DRAWN BY: kcg


CHECKED BY: kcg

Project Number: 2307


SHEET TITLE: MAIN LEVEL RCP

A6-0

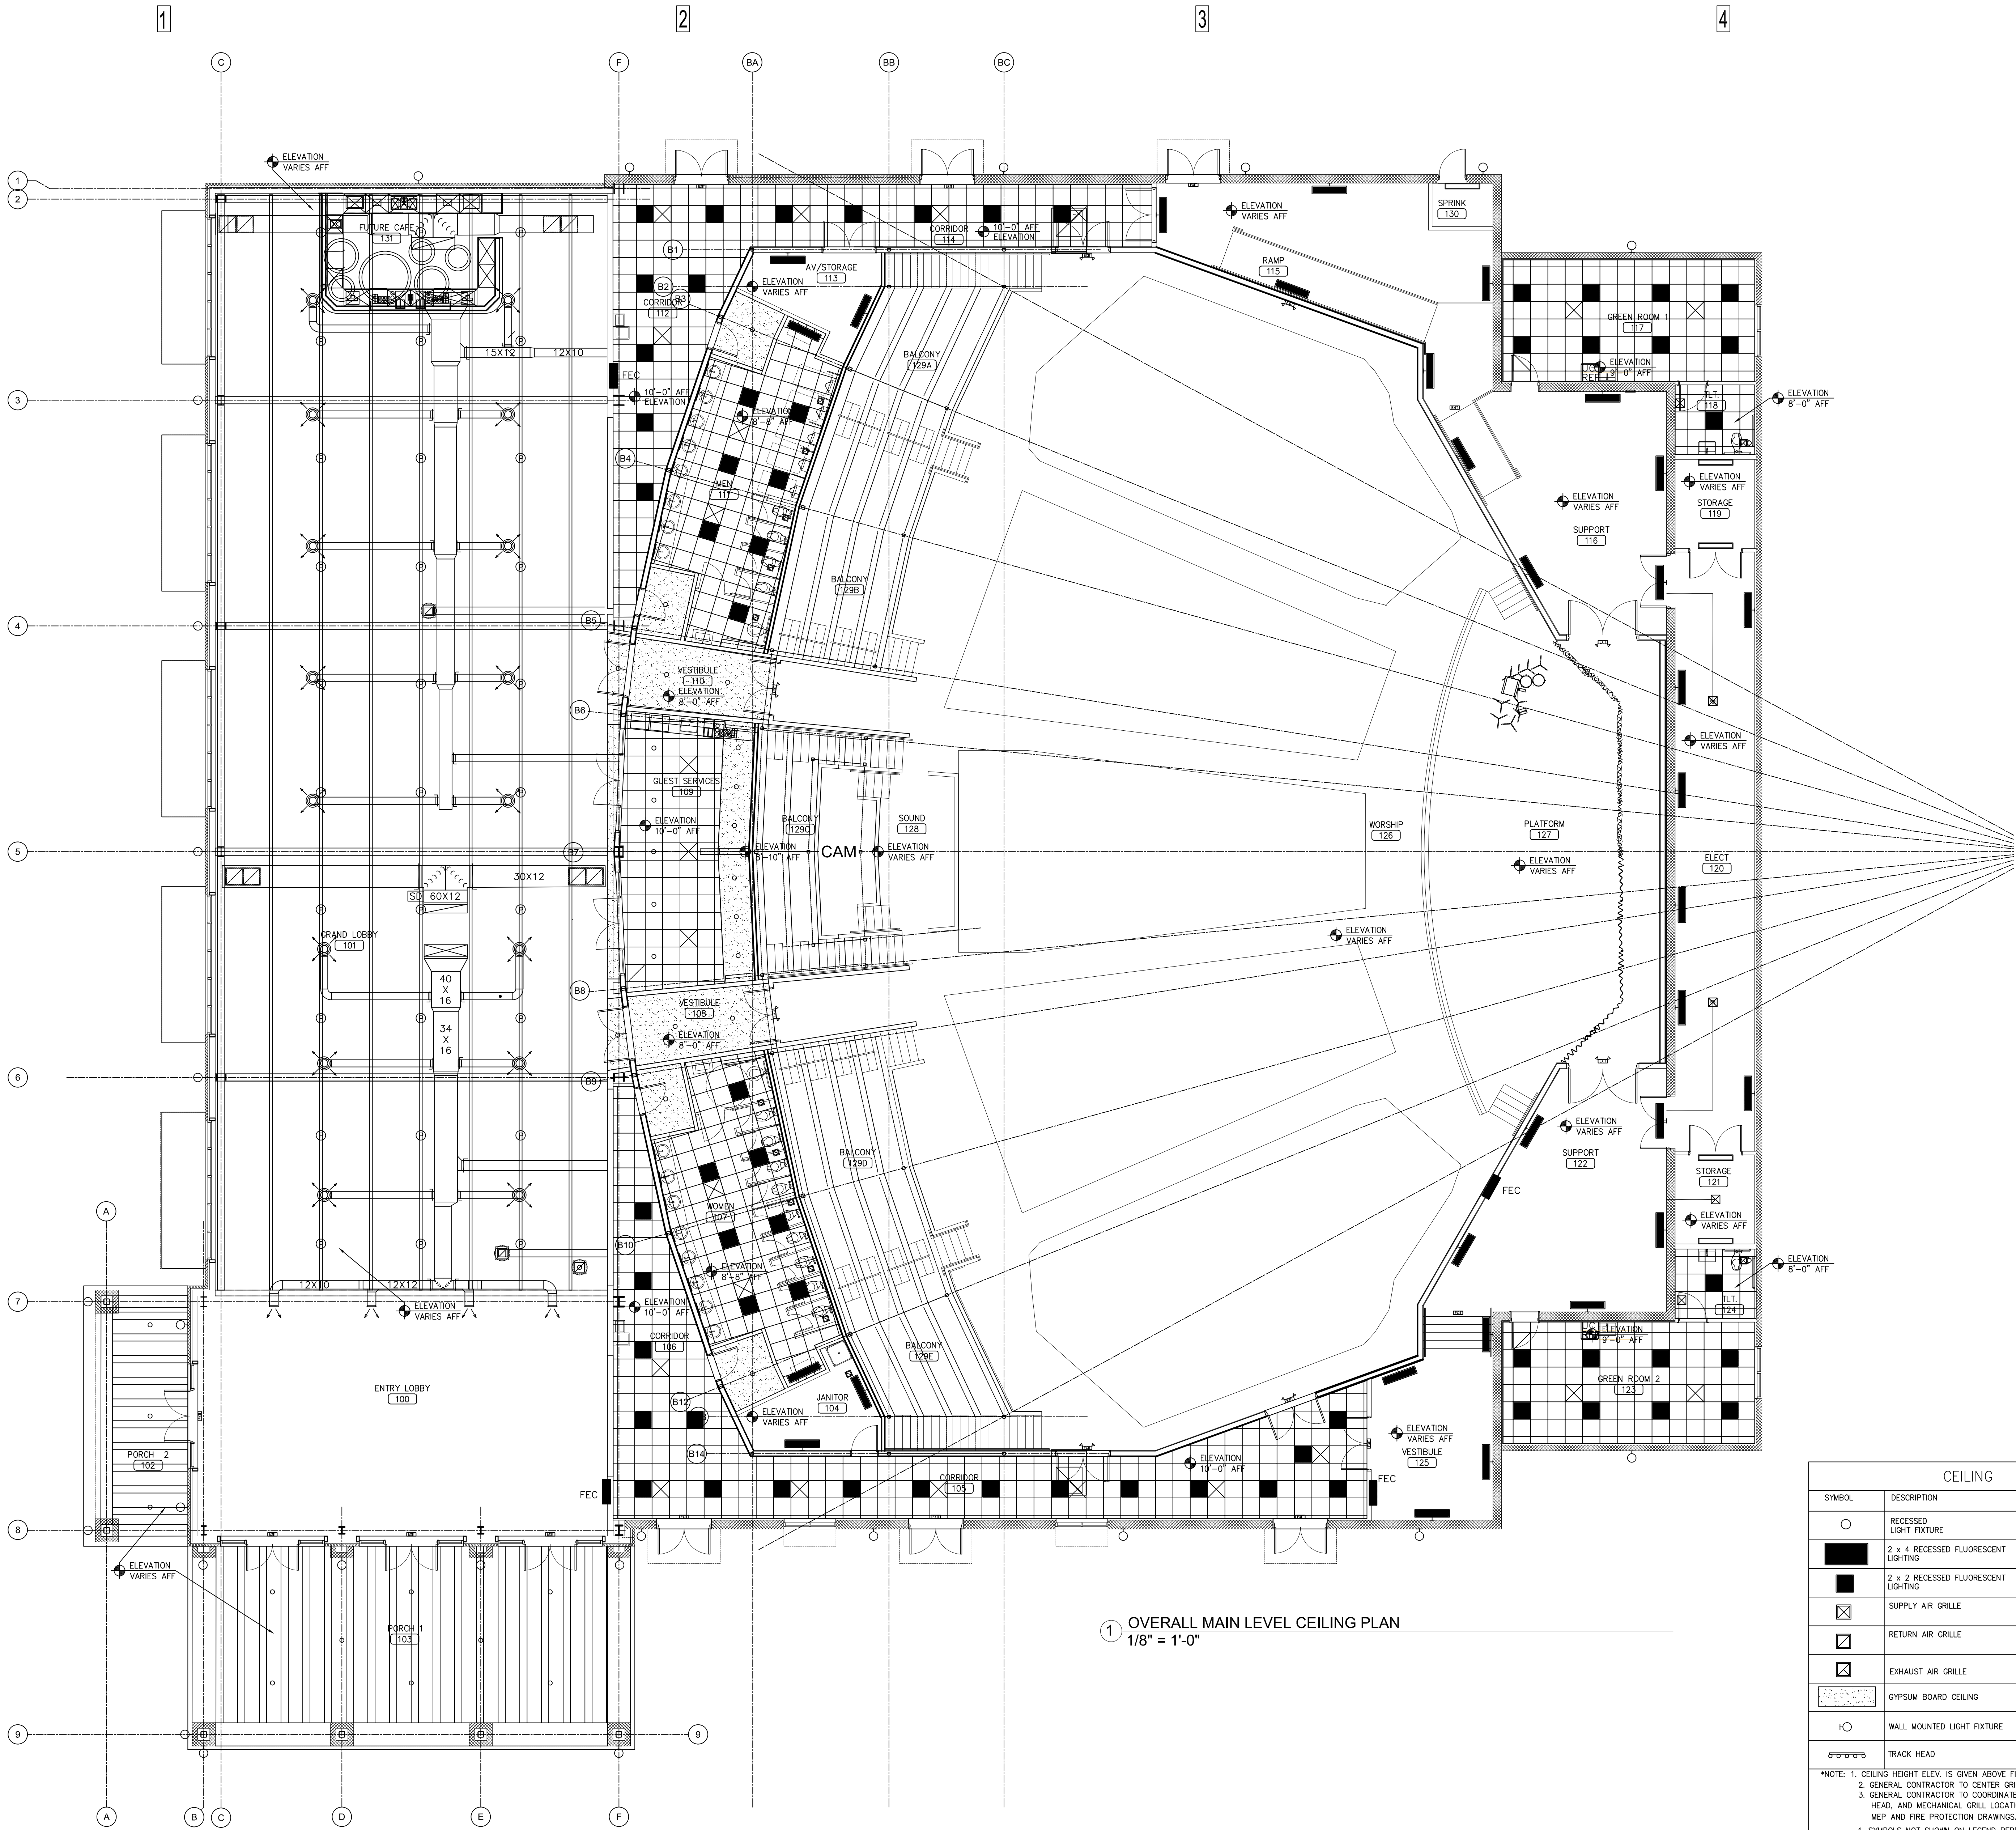

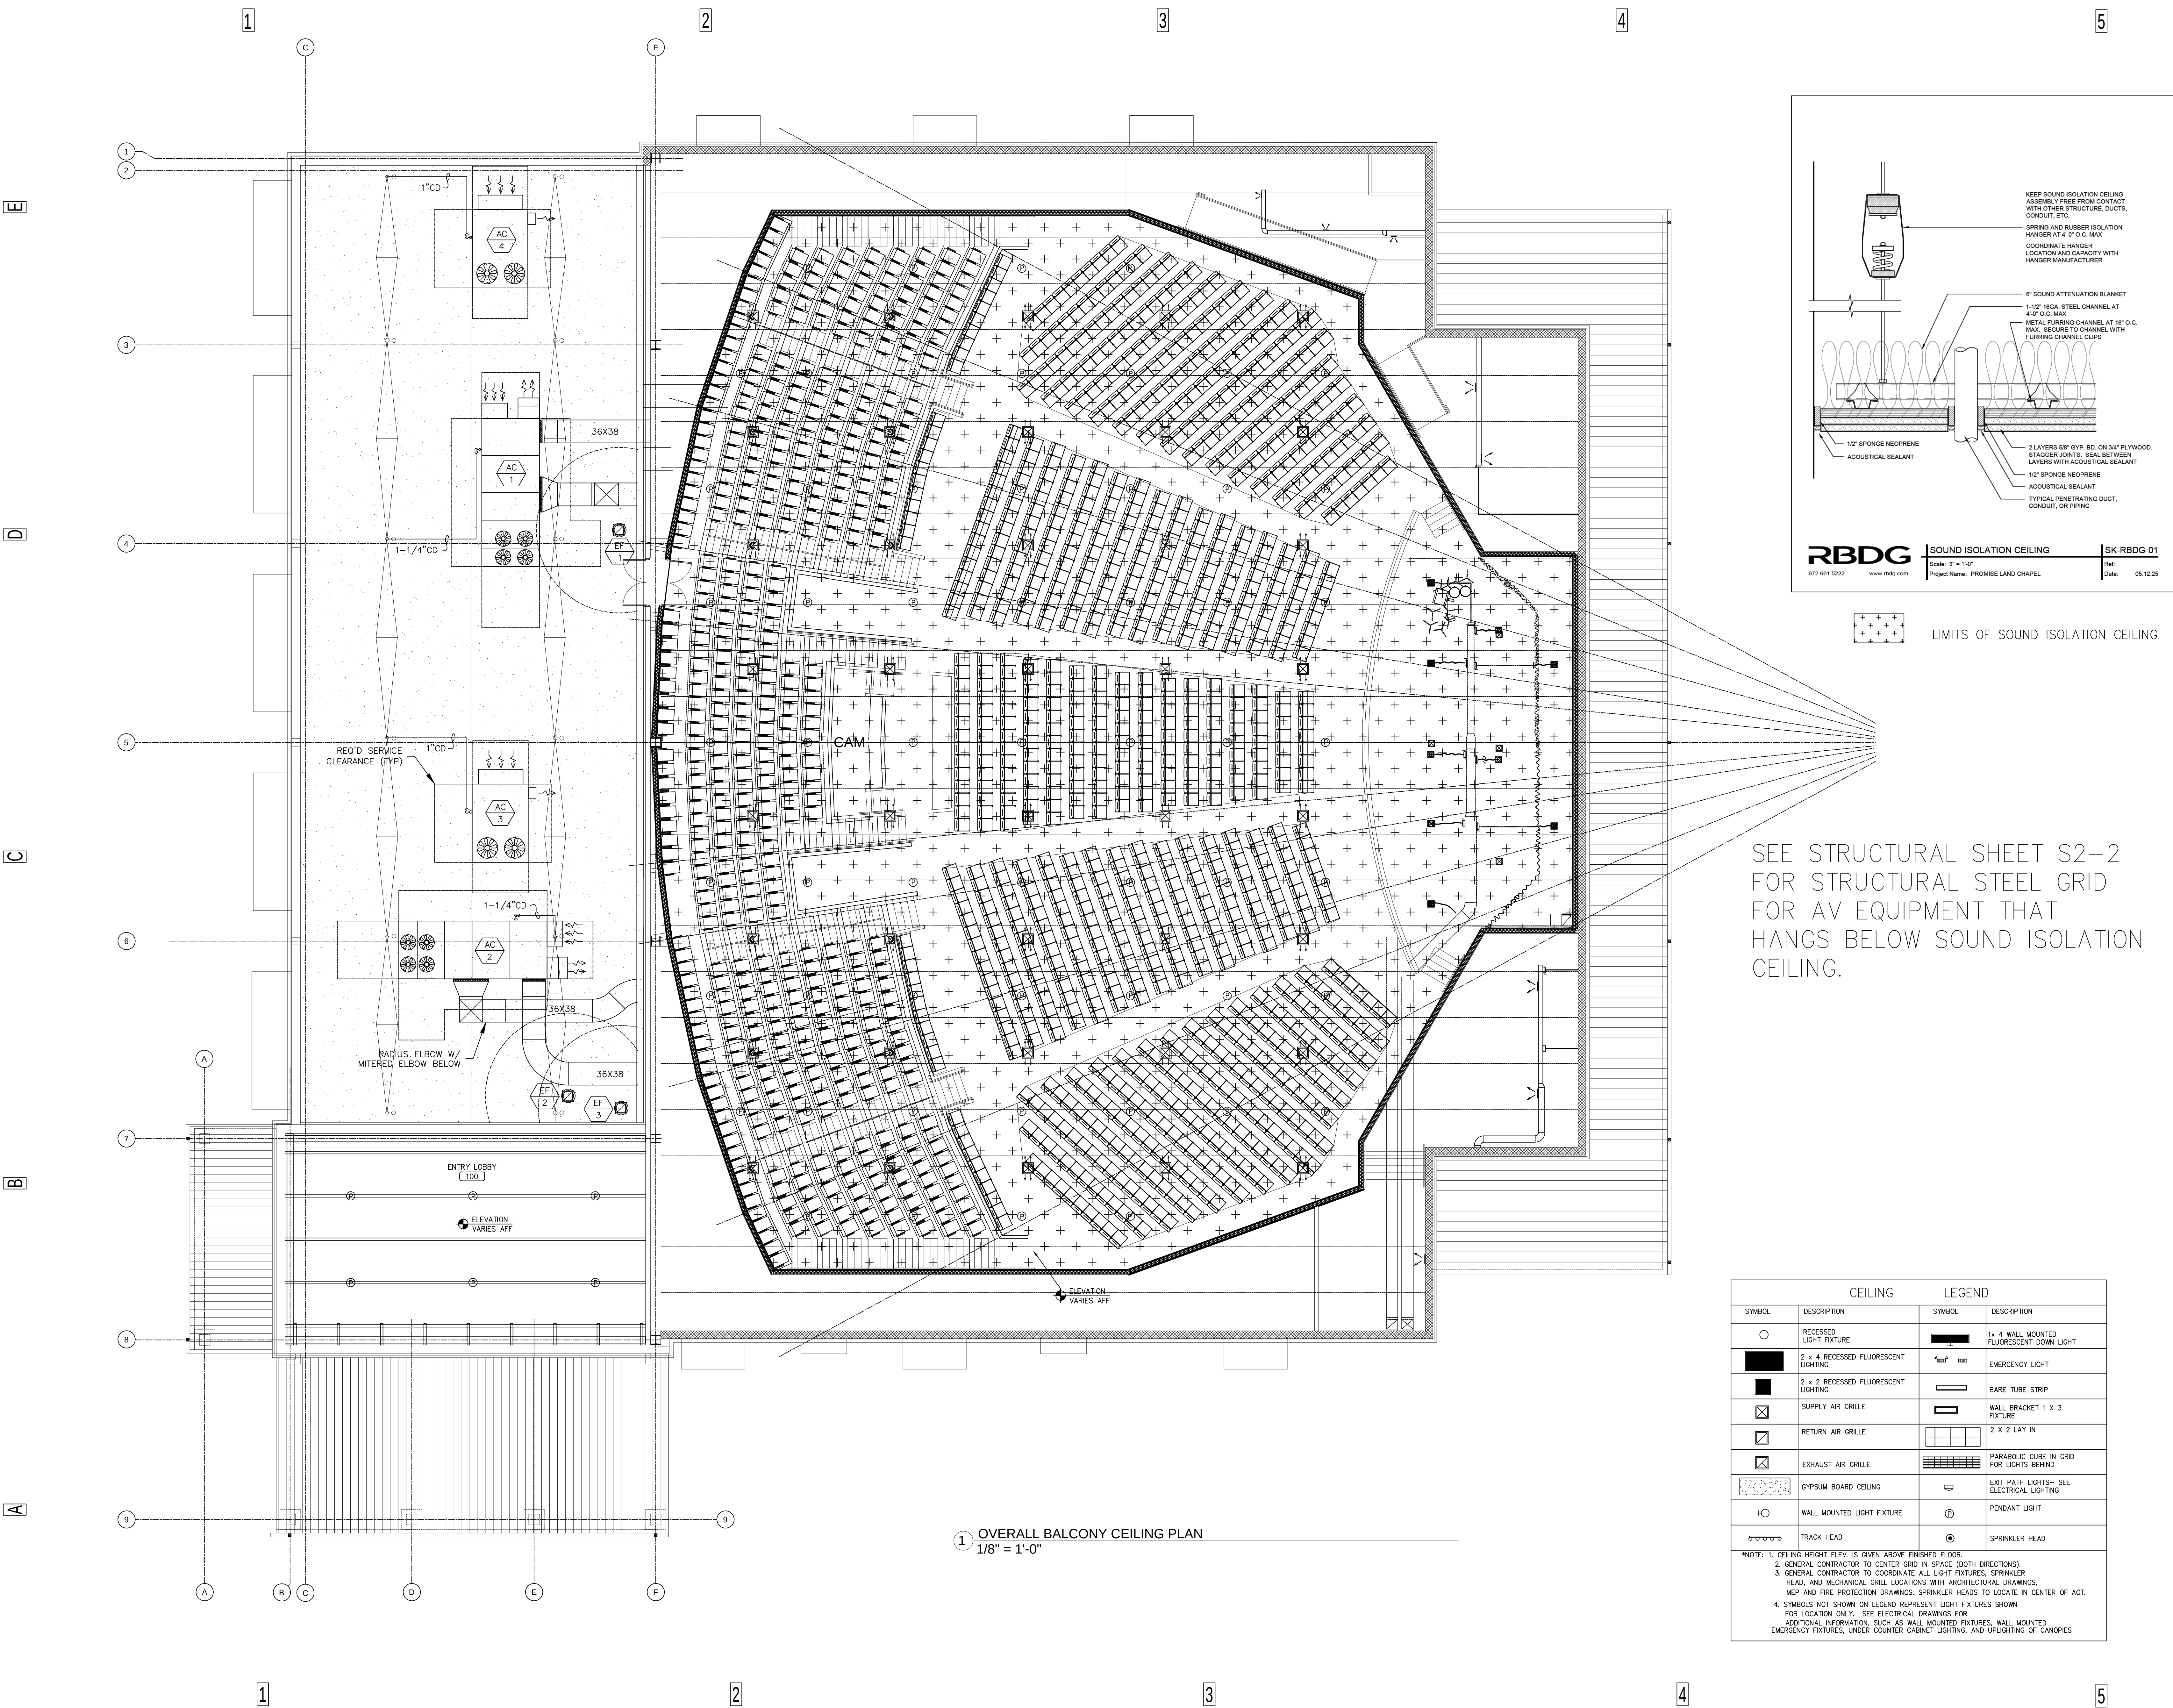


332 Azalea Drive
Panama City Beach
Florida 32413
423.509.1681 T
kevin@kevincgoins.com Email
www.kevincgoins.com Website

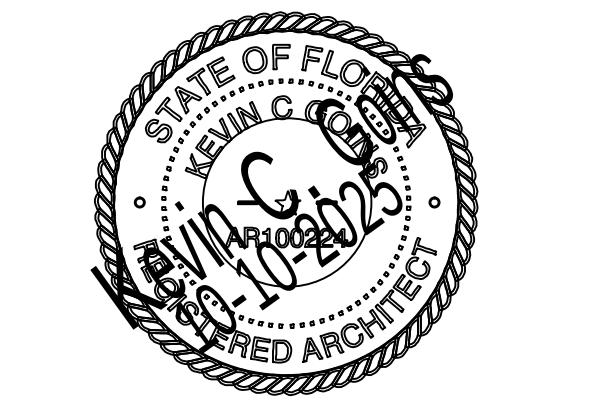

Kevin C. Goins
ARCHITECT, AIA

Laguna Beach Christian Retreat
Promised Land Chapel
Panama City Beach
Panama City Beach, Florida 32407

REVISION:
REVISION:
DATE: 10/10/2025
DRAWN BY: kcg
CHECKED BY: kcg
Project Number: 2307
SHEET TITLE: UPPER RCP

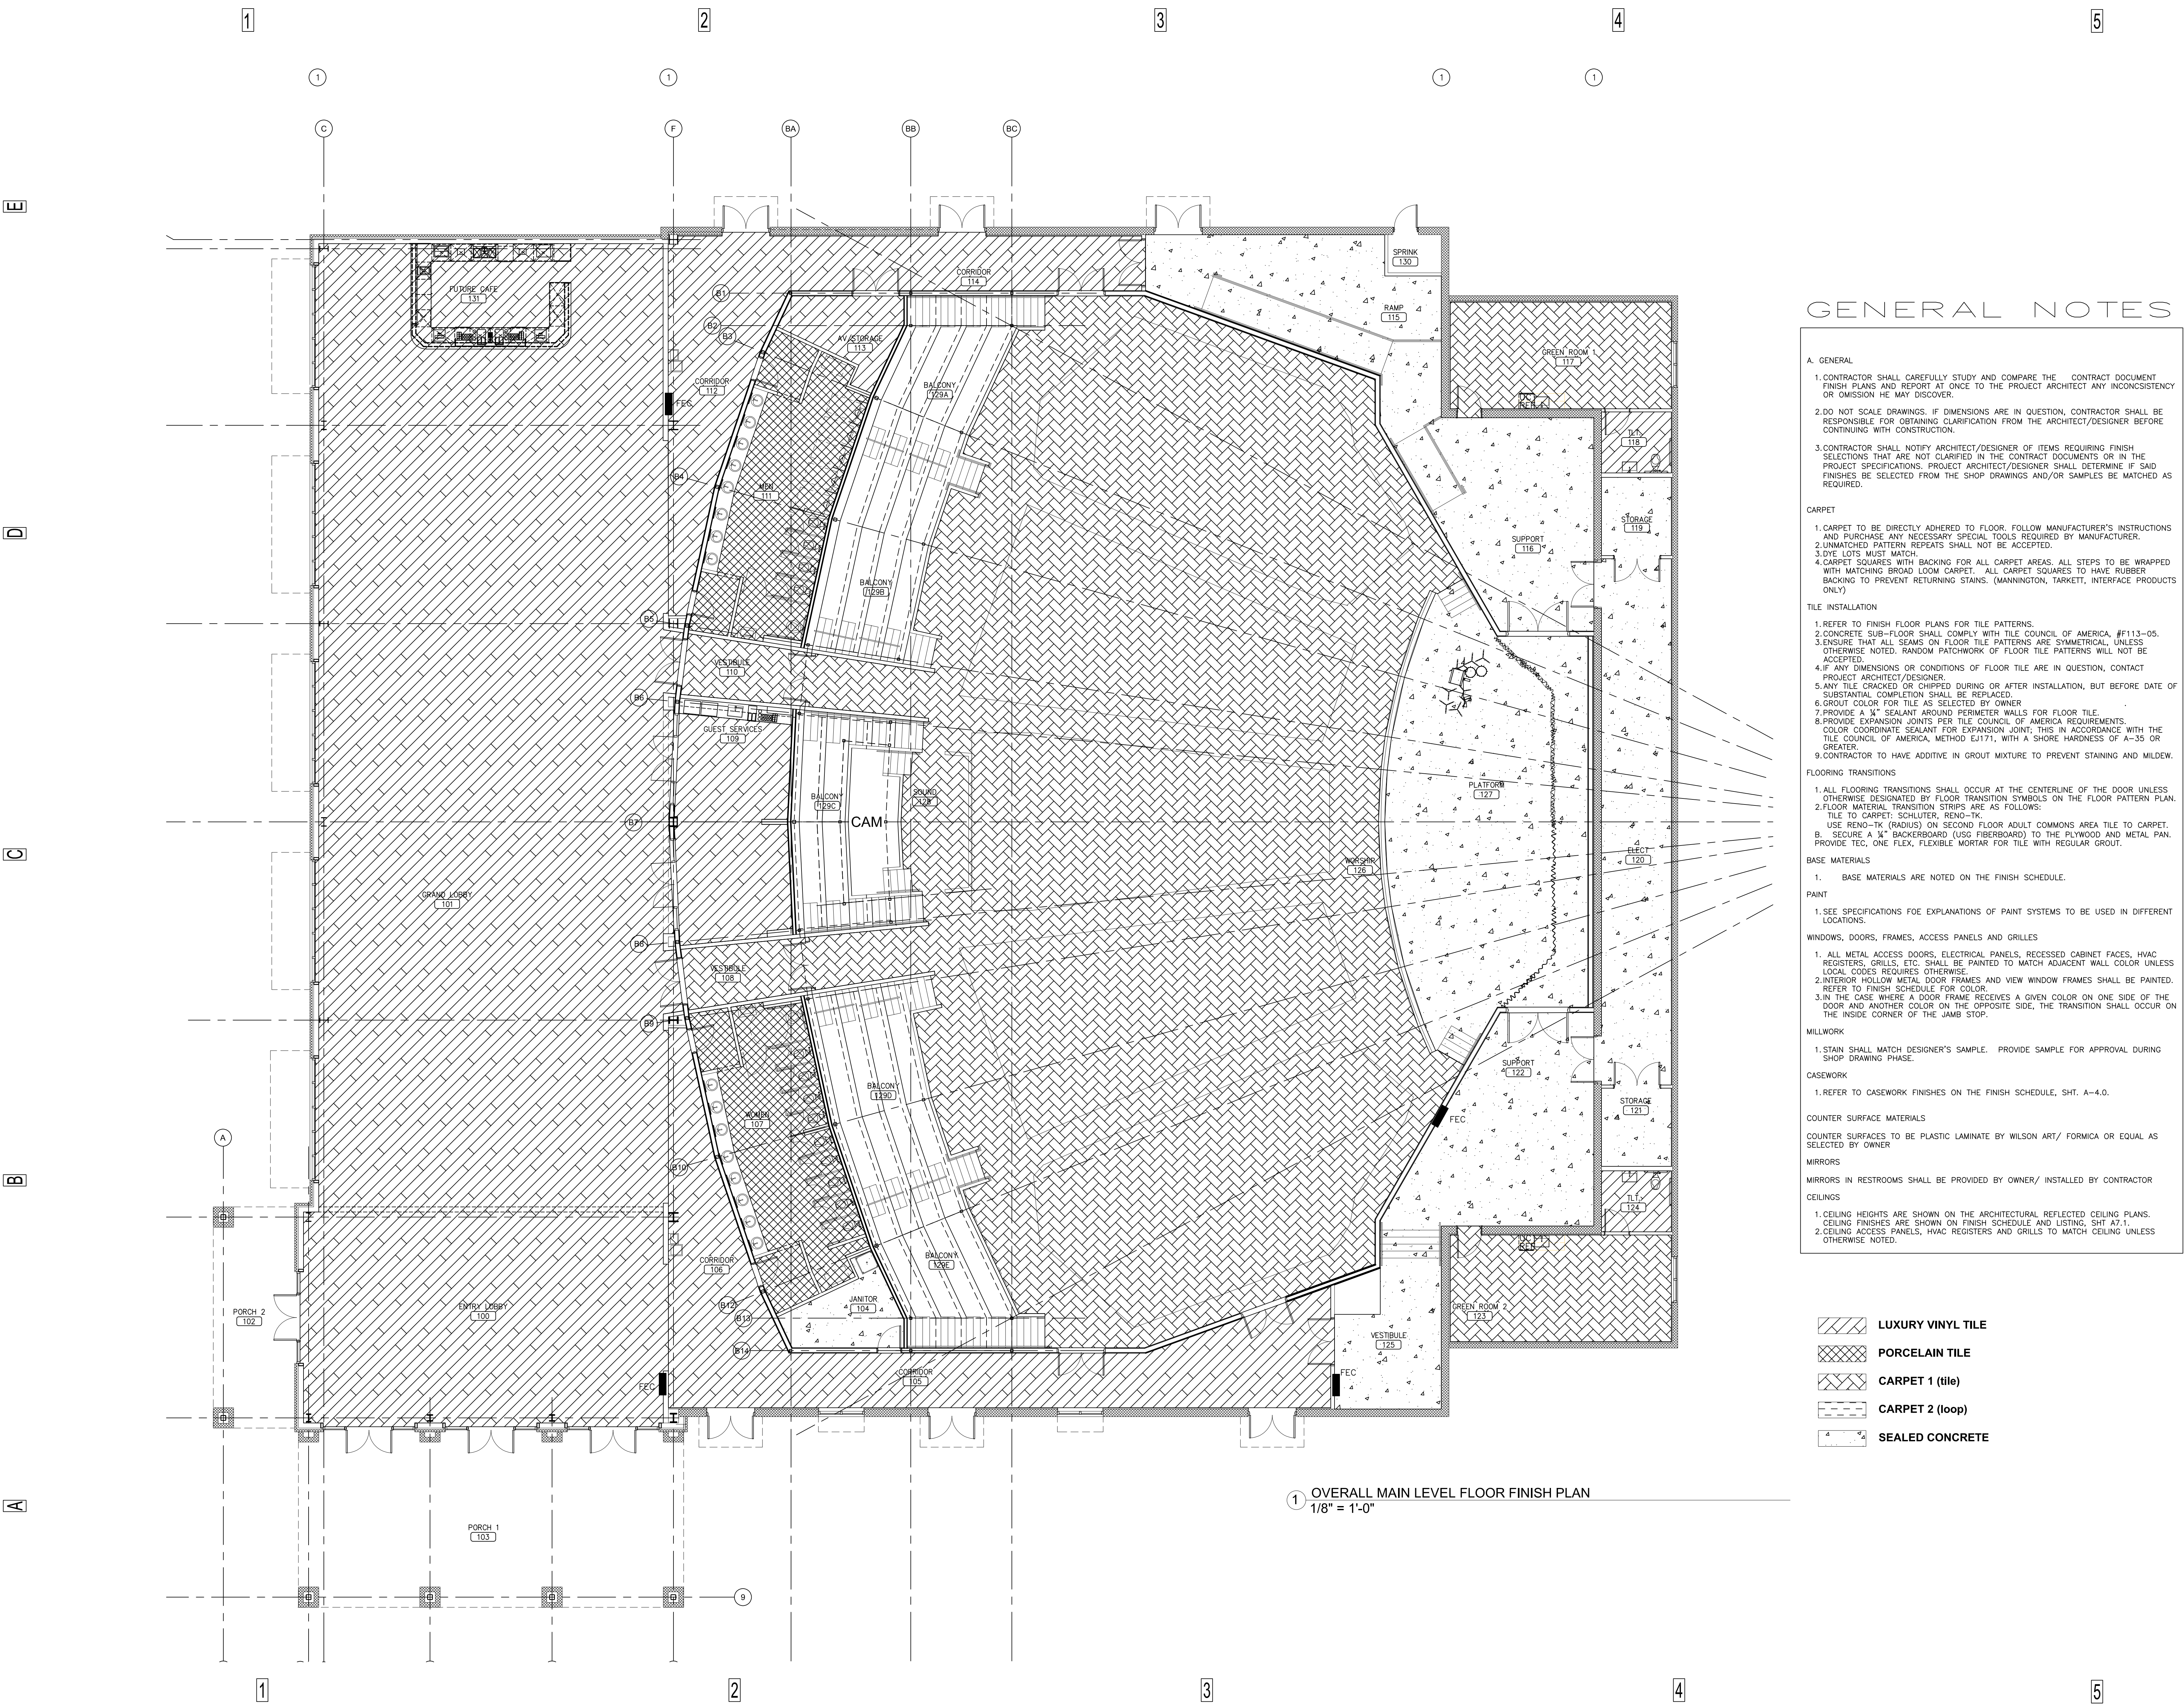

GENERAL NOTES

A. GENERAL

- 1.CONTRACTOR SHALL CAREFULLY STUDY AND COMPARE THE CONTRACT DOCUMENT FINISH PLANS AND REPORT AT ONCE TO THE PROJECT ARCHITECT ANY INCONSISTENCY OR OMISSION HE MAY DISCOVER.

- 2.DO NOT SCALE DRAWINGS. IF DIMENSIONS ARE IN QUESTION, CONTRACTOR SHALL BE RESPONSIBLE FOR OBTAINING CLARIFICATION FROM THE ARCHITECT/DESIGNER BEFORE CONTINUING WITH CONSTRUCTION.

- 3.CONTRACTOR SHALL NOTIFY ARCHITECT/DESIGNER OF ITEMS REQUIRING FINISH SELECTIONS THAT ARE NOT CLARIFIED IN THE CONTRACT DOCUMENTS OR IN THE PROJECT SPECIFICATIONS. PROJECT ARCHITECT/DESIGNER SHALL DETERMINE IF SAID FINISHES BE SELECTED FROM THE SHOP DRAWINGS AND/OR SAMPLES BE MATCHED AS REQUIRED.

CARPET

- 1.CARPET TO BE DIRECTLY ADHERED TO FLOOR. FOLLOW MANUFACTURER'S INSTRUCTIONS AND PURCHASE ANY NECESSARY SPECIAL TOOLS REQUIRED BY MANUFACTURER.
- 2.UNMATCHED PATTERN REPEATS SHALL NOT BE ACCEPTED.
- 3.DYE LOTS MUST MATCH.
- 4.CARPET SQUARES WITH BACKING FOR ALL CARPET AREAS. ALL STEPS TO BE WRAPPED WITH MATCHING BROAD LOOM CARPET. ALL CARPET SQUARES TO HAVE RUBBER BACKING TO PREVENT RETURNING STAINS. (MANNINGTON, TARKETT, INTERFACE PRODUCTS ONLY)

TILE INSTALLATION

- 1.REFER TO FINISH FLOOR PLANS FOR TILE PATTERNS.
- 2.CONCRETE SUB-FLOOR SHALL COMPLY WITH TILE COUNCIL OF AMERICA, #F113-05.
- 3.ENSURE THAT ALL SEAMS ON FLOOR TILE PATTERNS ARE SYMMETRICAL, UNLESS OTHERWISE NOTED. RANDOM PATCHWORK OF FLOOR TILE PATTERNS WILL NOT BE ACCEPTED.
- 4.IF ANY DIMENSIONS OR CONDITIONS OF FLOOR TILE ARE IN QUESTION, CONTACT PROJECT ARCHITECT/DESIGNER.
- 5.ANY TILE CRACKED OR CHIPPED DURING OR AFTER INSTALLATION, BUT BEFORE DATE OF SUBSTANTIAL COMPLETION SHALL BE REPLACED.
- 6.GROUT COLOR FOR TILE AS SELECTED BY OWNER.
- 7.PROVIDE A 1/4" SEALANT AROUND PERIMETER WALLS FOR FLOOR TILE.
- 8.PROVIDE EXPANSION JOINTS PER TILE COUNCIL OF AMERICA REQUIREMENTS.
- 9.COLOR COORDINATE SEALANT FOR EXPANSION JOINT; THIS IN ACCORDANCE WITH THE TILE COUNCIL OF AMERICA, METHOD E1171, WITH A SHORE HARDNESS OF A-35 OR GREATER.
- 9.CONTRACTOR TO HAVE ADDITIVE IN GROUT MIXTURE TO PREVENT STAINING AND MILDEW.

FLOORING TRANSITIONS

- 1.ALL FLOORING TRANSITIONS SHALL OCCUR AT THE CENTERLINE OF THE DOOR UNLESS OTHERWISE DESIGNATED BY FLOOR TRANSITION SYMBOLS ON THE FLOOR PATTERN PLAN.
- 2.FLOOR MATERIAL TRANSITION STRIPS ARE AS FOLLOWS:
A. TILE TO CARPET: SCHLUTER, RENO-TK.
B. CARPET TO CARPET: RENO-TK (RADIUS) ON SECOND FLOOR ADULT COMMONS AREA TILE TO CARPET.
C. SECURE A 1/4" BACKERBOARD (USG FIBERBOARD) TO THE PLYWOOD AND METAL PAN. PROVIDE TEC, ONE FLEX, FLEXIBLE MORTAR FOR TILE WITH REGULAR GROUT.

BASE MATERIALS

1. BASE MATERIALS ARE NOTED ON THE FINISH SCHEDULE.

PAINT

- 1.SEE SPECIFICATIONS FOR EXPLANATIONS OF PAINT SYSTEMS TO BE USED IN DIFFERENT LOCATIONS.

WINDOWS, DOORS, FRAMES, ACCESS PANELS AND GRILLES

1. ALL METAL ACCESS DOORS, ELECTRICAL PANELS, RECESSED CABINET FACES, HVAC REGISTERS, GRILLES, ETC. SHALL BE PAINTED TO MATCH ADJACENT WALL COLOR UNLESS LOCAL CODES REQUIRE OTHERWISE.
- 2.INTERIOR HOLLOW METAL DOOR FRAMES AND VIEW WINDOW FRAMES SHALL BE PAINTED. REFER TO FINISH SCHEDULE FOR COLOR.
- 3.IN THE CASE WHERE A DOOR FRAME RECEIVES A GIVEN COLOR ON ONE SIDE OF THE DOOR AND ANOTHER COLOR ON THE OPPOSITE SIDE, THE TRANSITION SHALL OCCUR ON THE INSIDE CORNER OF THE JAMB STOP.

MILLWORK

- 1.STAIN SHALL MATCH DESIGNER'S SAMPLE. PROVIDE SAMPLE FOR APPROVAL DURING SHOP DRAWING PHASE.

CASEWORK

- 1.REFER TO CASEWORK FINISHES ON THE FINISH SCHEDULE, SHT. A-4.0.

COUNTER SURFACE MATERIALS

COUNTER SURFACES TO BE PLASTIC LAMINATE BY WILSON ART/ FORMICA OR EQUAL AS SELECTED BY OWNER

MIRRORS

MIRRORS IN RESTROOMS SHALL BE PROVIDED BY OWNER/ INSTALLED BY CONTRACTOR

CEILINGS


- 1.CEILING HEIGHTS ARE SHOWN ON THE ARCHITECTURAL REFLECTED CEILING PLANS.
- 2.CEILING FINISHES ARE SHOWN ON FINISH SCHEDULE AND LISTING, SHT A7.1.
- 2.CEILING ACCESS PANELS, HVAC REGISTERS AND GRILLES TO MATCH CEILING UNLESS OTHERWISE NOTED.

- LUXURY VINYL TILE
- PORCELAIN TILE
- CARPET 1 (tile)
- CARPET 2 (loop)
- SEALED CONCRETE

1 OVERALL MAIN LEVEL FLOOR FINISH PLAN
1/8" = 1'-0"



332 Azalea Drive
Panama City Beach
Florida 32413
423.509.1681 T
kevin@kevincgoins.com Email
www.kevincgoins.com Website

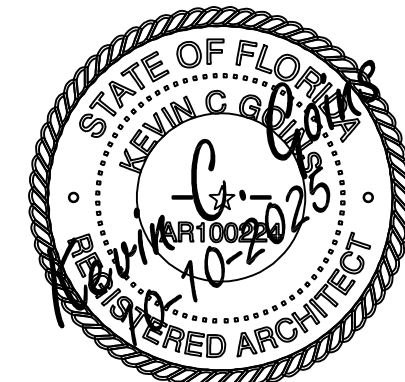

Kevin C. Goins
ARCHITECT, AIA

Laguna Beach Christian Retreat
Promised Land Chapel
Panama City Beach
Panama City Beach, Florida 32407

All drawings and written materials constitute original work by the architect. It is unlawful to duplicate, use or disclose the drawing without the written consent of the architect.

REVISION:

REVISION:

DATE: 10/10/2025


DRAWN BY: kcg

CHECKED BY: kcg

Project Number: 2307

SHEET TITLE: MAIN LEVEL PLAN

A7-0

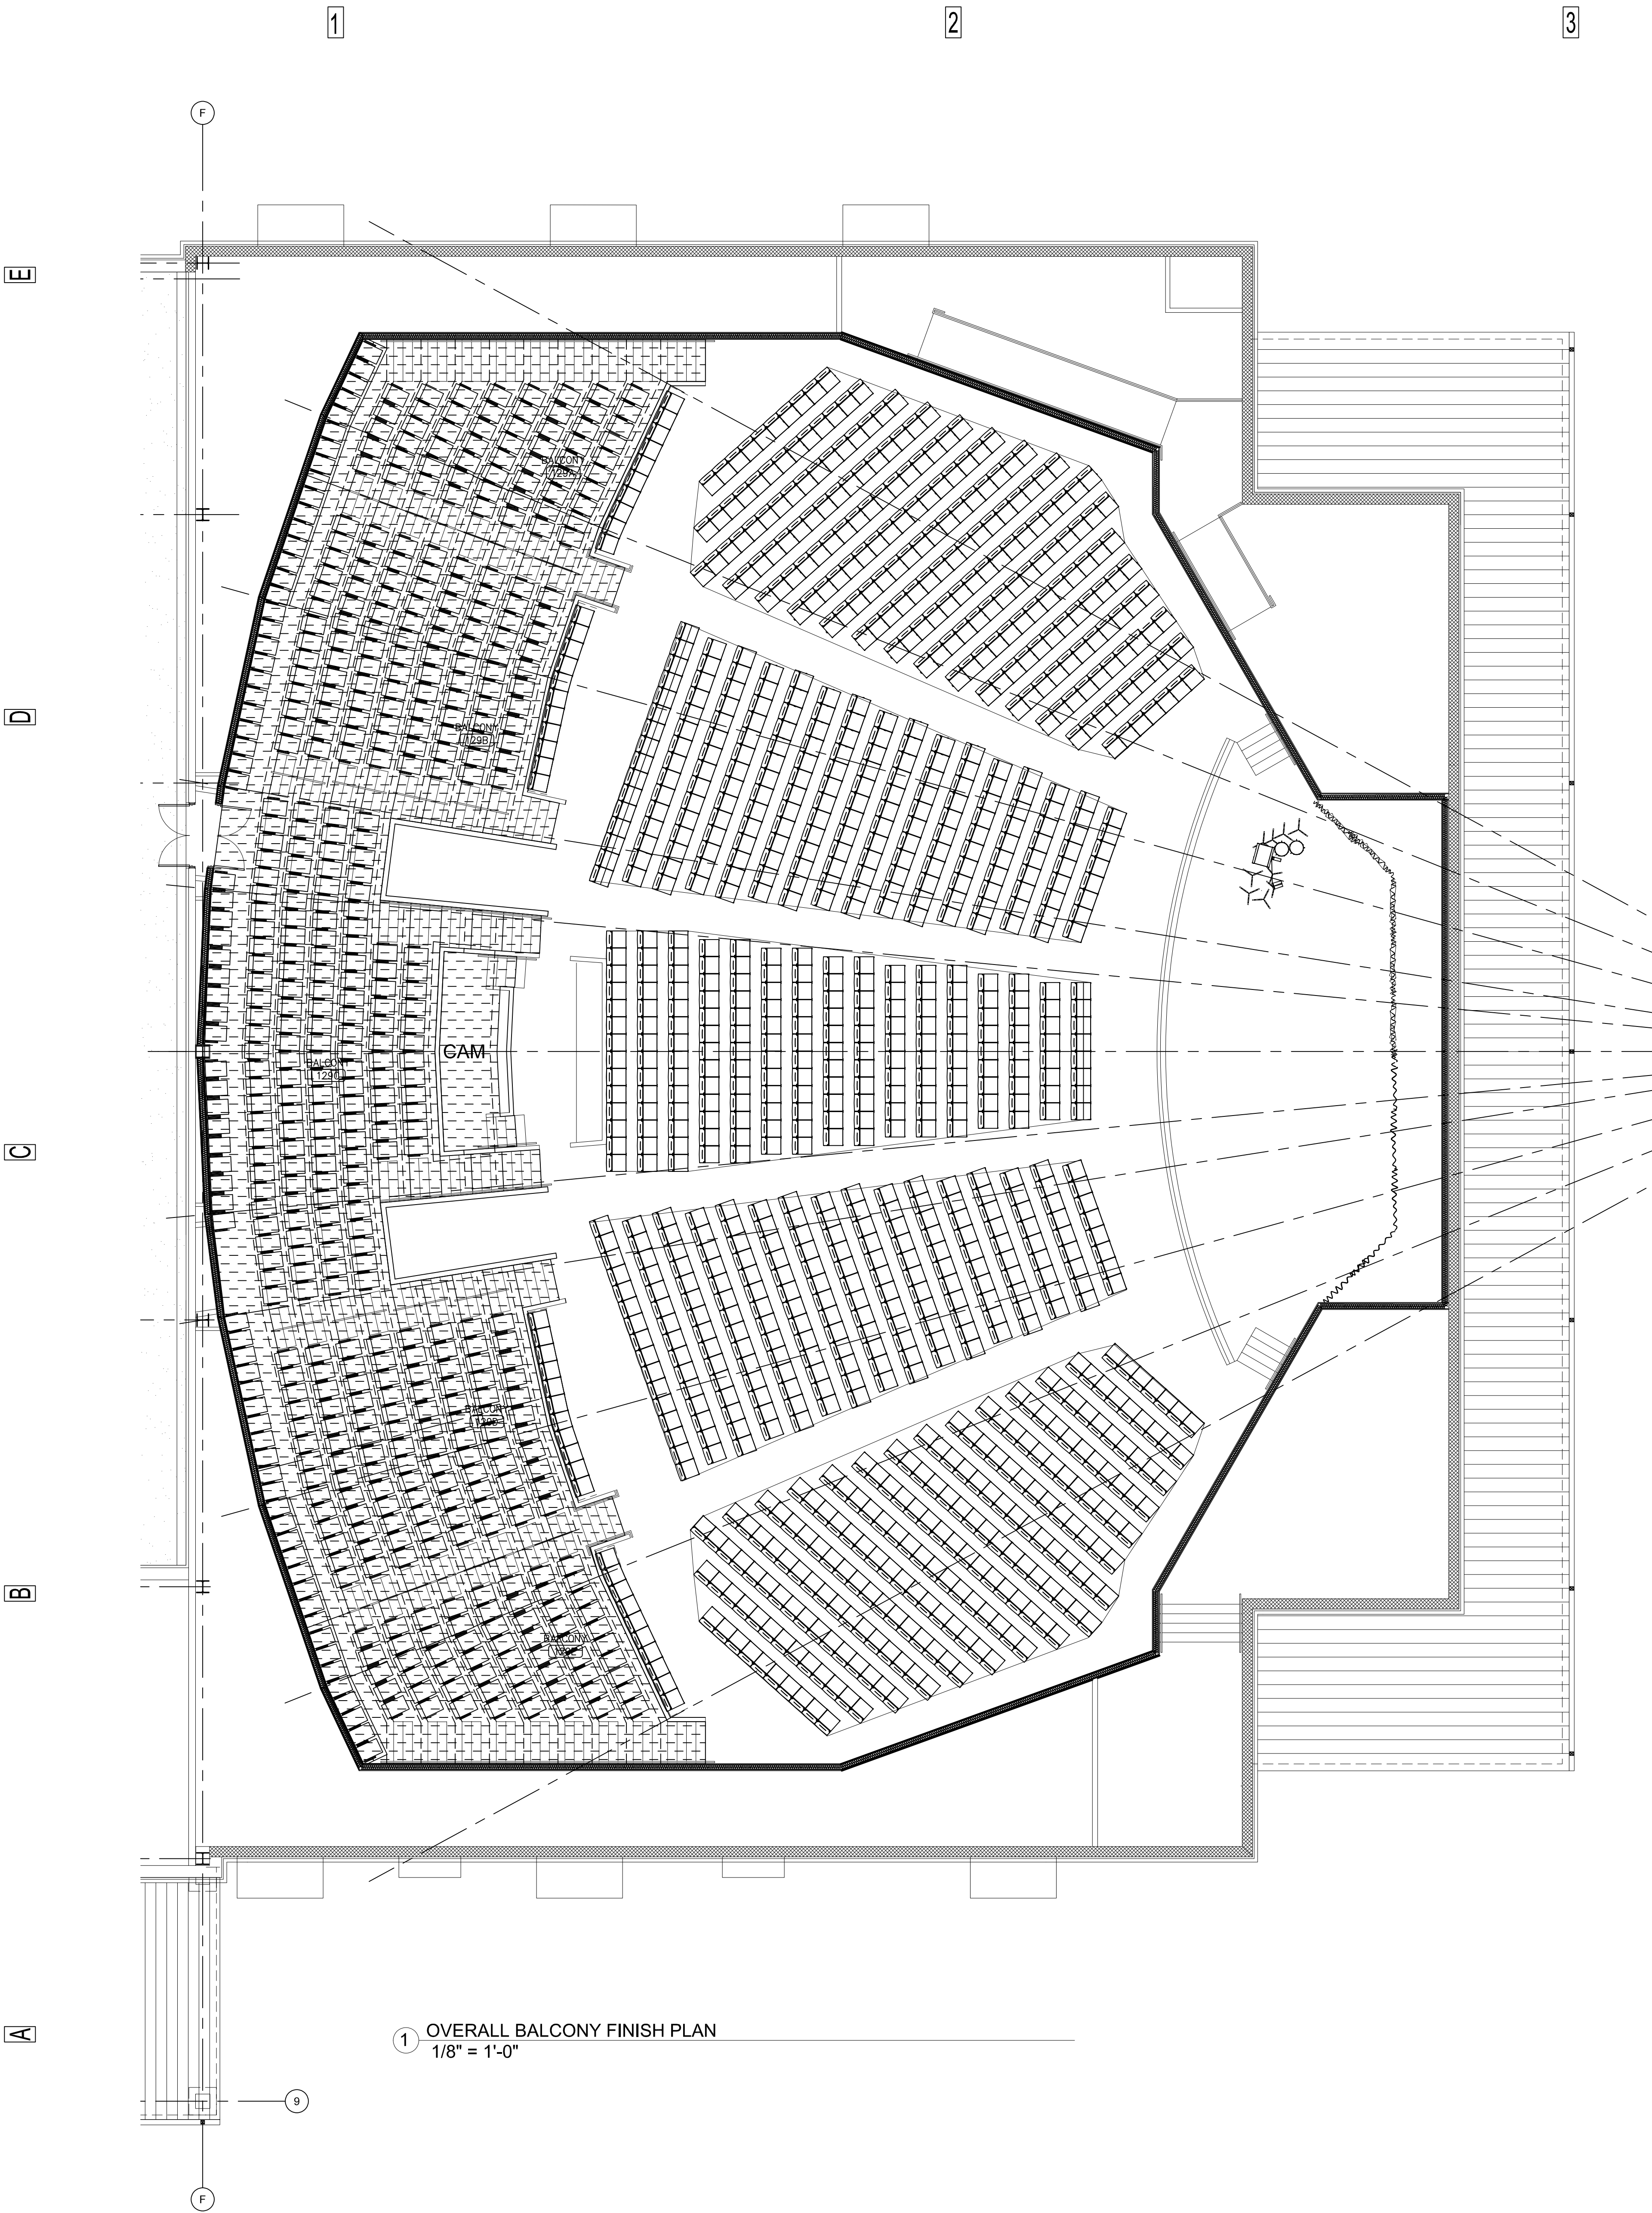


1 OVERALL BALCONY FINISH PLAN
1/8" = 1'-0"

ROOM FINISH SCHEDULE									REFERENCE:	
NO.	ROOM NAME	FLRS.	BASE	CLG.	CEILING HEIGHT	WALLS	CABINETS	COUNTER-TOPS	REMARKS	FLOORS:
100	ENTRY LOBBY	A	E	F	VARIES	A	-	-	-	A. LUXURY VINYL TILE
101	GRAND LOBBY	A	E	F	VARIES	A	-	-	-	B. EPOXY QUARTZ
102	PORCH 2	-	-	C	VARIES	-	-	-	EXTERIOR	C. CARPET - CARPET SQUARES W/ BACKING
103	PORCH 1	-	-	C	VARIES	-	-	-	EXTERIOR	D. CARPET - LOOP CARPET WITH BACKING
104	JANITOR	F	E	B	VARIES	A	-	-	-	E. PORCELAIN TILE
105	CORRIDOR	A	E	A	10'-0"	A	-	-	-	F. SEALED CONCRETE
106	CORRIDOR	A	E	A	10'-0"	A	-	-	-	G. MINERAL BOARD SECURED ON CONCRETE-PAINTED BLACK (2 LAYERS)
107	WOMEN	E	E	A/C	8'-0"	A	-	-	-	H. POLISHED CONCRETE
108	VESTIBULE	C	E	C	8'-0"	A	-	-	-	BASE MOLDING:
109	GUEST SERVICES	A	E	A/C	10'-0"	A	-	-	BULKHEAD 8'-10"	A. MILLWORK CONTOURED WALL BASE: JOHNSONITE "SILHOUETTE",
110	VESTIBULE	C	E	C	8'-0"	A	-	-	-	B. WOOD BASE
111	MEN	A	E	A/C	8'-0"	A	-	-	-	C-1 EPOXY COVE BASE 4"
112	CORRIDOR	A	E	A	10'-0"	A	-	-	-	D. PORCELAIN TILE BASE 6"
113	A/V STORAGE	C	E	F	VARIES	A	-	-	-	E. RUBBER BASE 6"
114	CORRIDOR	A	E	A	10'-0"	A	-	-	-	CEILING:
115	RAMP	F	E	F	VARIES	A	-	-	-	A. 2'X2' ACOUSTICAL SUSPENDED CEILING TILE WITH ALUMINUM GRID
116	SUPPORT	F	E	F	VARIES	A	-	-	-	B. 2'X2' ACOUSTICAL SUSPENDED CLEANABLE CEILING TILE WITH ALUM. GRID
117	GREEN ROOM 1	C	E	A	9'-0"	A	-	-	-	C. GYP. BOARD CEILING-PTD
118	TLT.	A	E	A	8'-0"	A	-	-	-	D. STAINED TONGUE AND GROOVE CEILING
119	STORAGE	F	E	F	VARIES	A	-	-	-	E. 2'X2' ACOUSTICAL SUSPENDED CEILING TILE WITH ALUMINUM GRID W/ BATT INSULATION ON TOP FOR SOUND
120	ELECT.	F	E	F	VARIES	A	-	-	-	F. EXPOSED CEILING (PAINT WHITE OR BLACK)
121	STORAGE	F	E	F	VARIES	A	-	-	-	WALLS:
122	SUPPORT	F	E	F	VARIES	A	-	-	-	A. STANDARD LATEX PAINT: SHERWIN WILLIAMS
123	GREEN ROOM 2	C	E	A	9'-0"	A	-	-	-	B. STANDARD LATEX ACCENT PAINT: SHERWIN WILLIAMS
124	TLT.	A	E	A	8'-0"	A	-	-	-	C. EPOXY PAINT: SHERWIN WILLIAMS
125	VESTIBULE	F	E	F	VARIES	A	-	-	-	CABINETS:
126	WORSHIP	C	E	F	VARIES	A	-	-	-	A. CABINET FRONTS, FINISHED ENDS, AND DOORS SHALL BE LAMINATED WITH WILSONART
127	PLATFORM	F	E	F	VARIES	A	-	-	-	COUNTERTOPS:
128	SOUND	C	E	F	VARIES	A	-	-	-	A. QUARTZ
129	BALCONY A,B,C,D,&E	C	E	F	VARIES	A	-	-	-	B. COUNTERTOPS, BACKSPLASHES, AND LOBBY BENCH END TABLES SHALL BE LAMINATED WITH WILSONART (PRICE OUT ALTERNATE FOR GRANITE IN WOMEN 108 AND MEN 110)
130	SPRINK.	-	-	F	VARIES	A	-	-	-	ACOUSTICAL CEILING MATERIAL:
131	FUTURE CAFE	A	E	F	VARIES	A	-	-	-	ALL GENERAL SPACES EXCEPT CAFE AREA: ARSTRONG/ GEORGIAN 764 SQUARE LAY IN- 2X2 \$1.50 SQ. FT.
CONTRACTOR TO PRICE THE FOLLOWING ALLOWANCES FOR MATERIAL COST ONLY. LABOR TO INSTALL SHALL BE LISTED SEPARATELY:									1. CAFE AREA: VINYL COATED GYP BOARD/ USG/ CEILING PANEL CLIMAPLUS #3260/ 2X2/ WHITE \$1.00 SQ. FT.	
1. LUXURY VINYL TILE: \$2.50 SQUARE FOOT ALLOWANCE										
2. PORCELAIN TILE: \$5.00 SQUARE FOOT ALLOWANCE										
3. CARPET 1: \$2.25 SQUARE FOOT ALLOWANCE										
4. CARPET 2: \$3.00 SQUARE FOOT ALLOWANCE										
5. EPOXY QUARTZ \$5.00 SQUARE FOOT ALLOWANCE (INCLUDING 4" CONT. COVE BASE)										
6. SEALED CONCRETE \$2.00 SQUARE FOOT ALLOWANCE										
7. STAIRS TO BAPTISTRY TO HAVE RUBBER RISERS AND TREADS										
8. CONTRACTOR TO INCLUDE AN ALLOWANCE OF \$12,000.00 FOR TRIM PACKAGE IN WORSHIP CENTER AN LOBBY AREA										



332 Azalea Drive
Panama City Beach
Florida 32413
423.509.1681 T
kevin@kevingoins.com Email
www.kevingoins.com Website

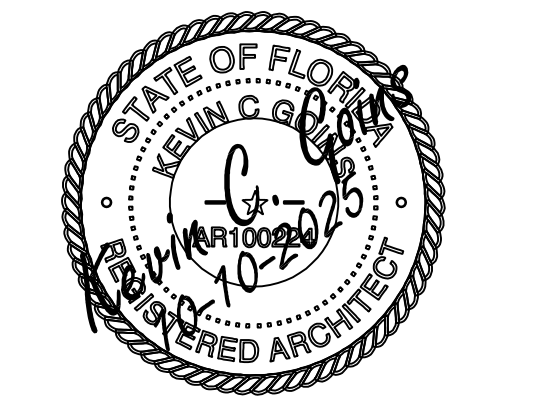

Kevin C. Goins
ARCHITECT, AIA

Laguna Beach Christian Retreat
Promised Land Chapel
Panama City Beach
Panama City Beach, Florida 32407

REVISION:
REVISION:
DATE: 10/10/2025

DRAWN BY: kcg
CHECKED BY: kcg
Project Number: 2307
SHEET TITLE: BALCONY FINISH PLAN