
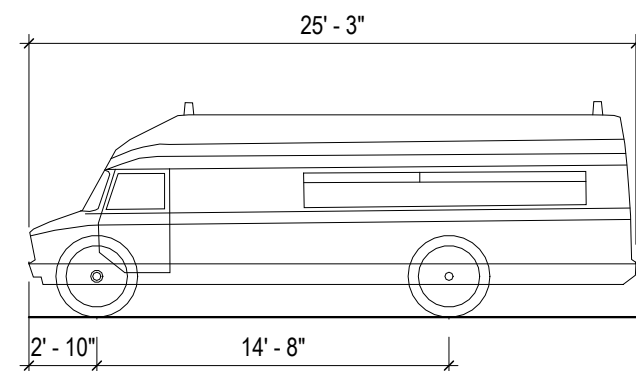


C:\Users\consultant\Documents\2501635 DMO4 ARCH R24 Central at user5.rvt 1/2/2025 4:02:35 PM

© 2025 BL COMPANIES, INC. THESE DRAWINGS SHALL NOT BE UTILIZED BY ANY PERSON, FIRM OR CORPORATION WITHOUT THE SPECIFIC WRITTEN PERMISSION OF BL COMPANIES.

1 ARCHITECTURAL SITE PLAN  
1/32" = 1'-0"

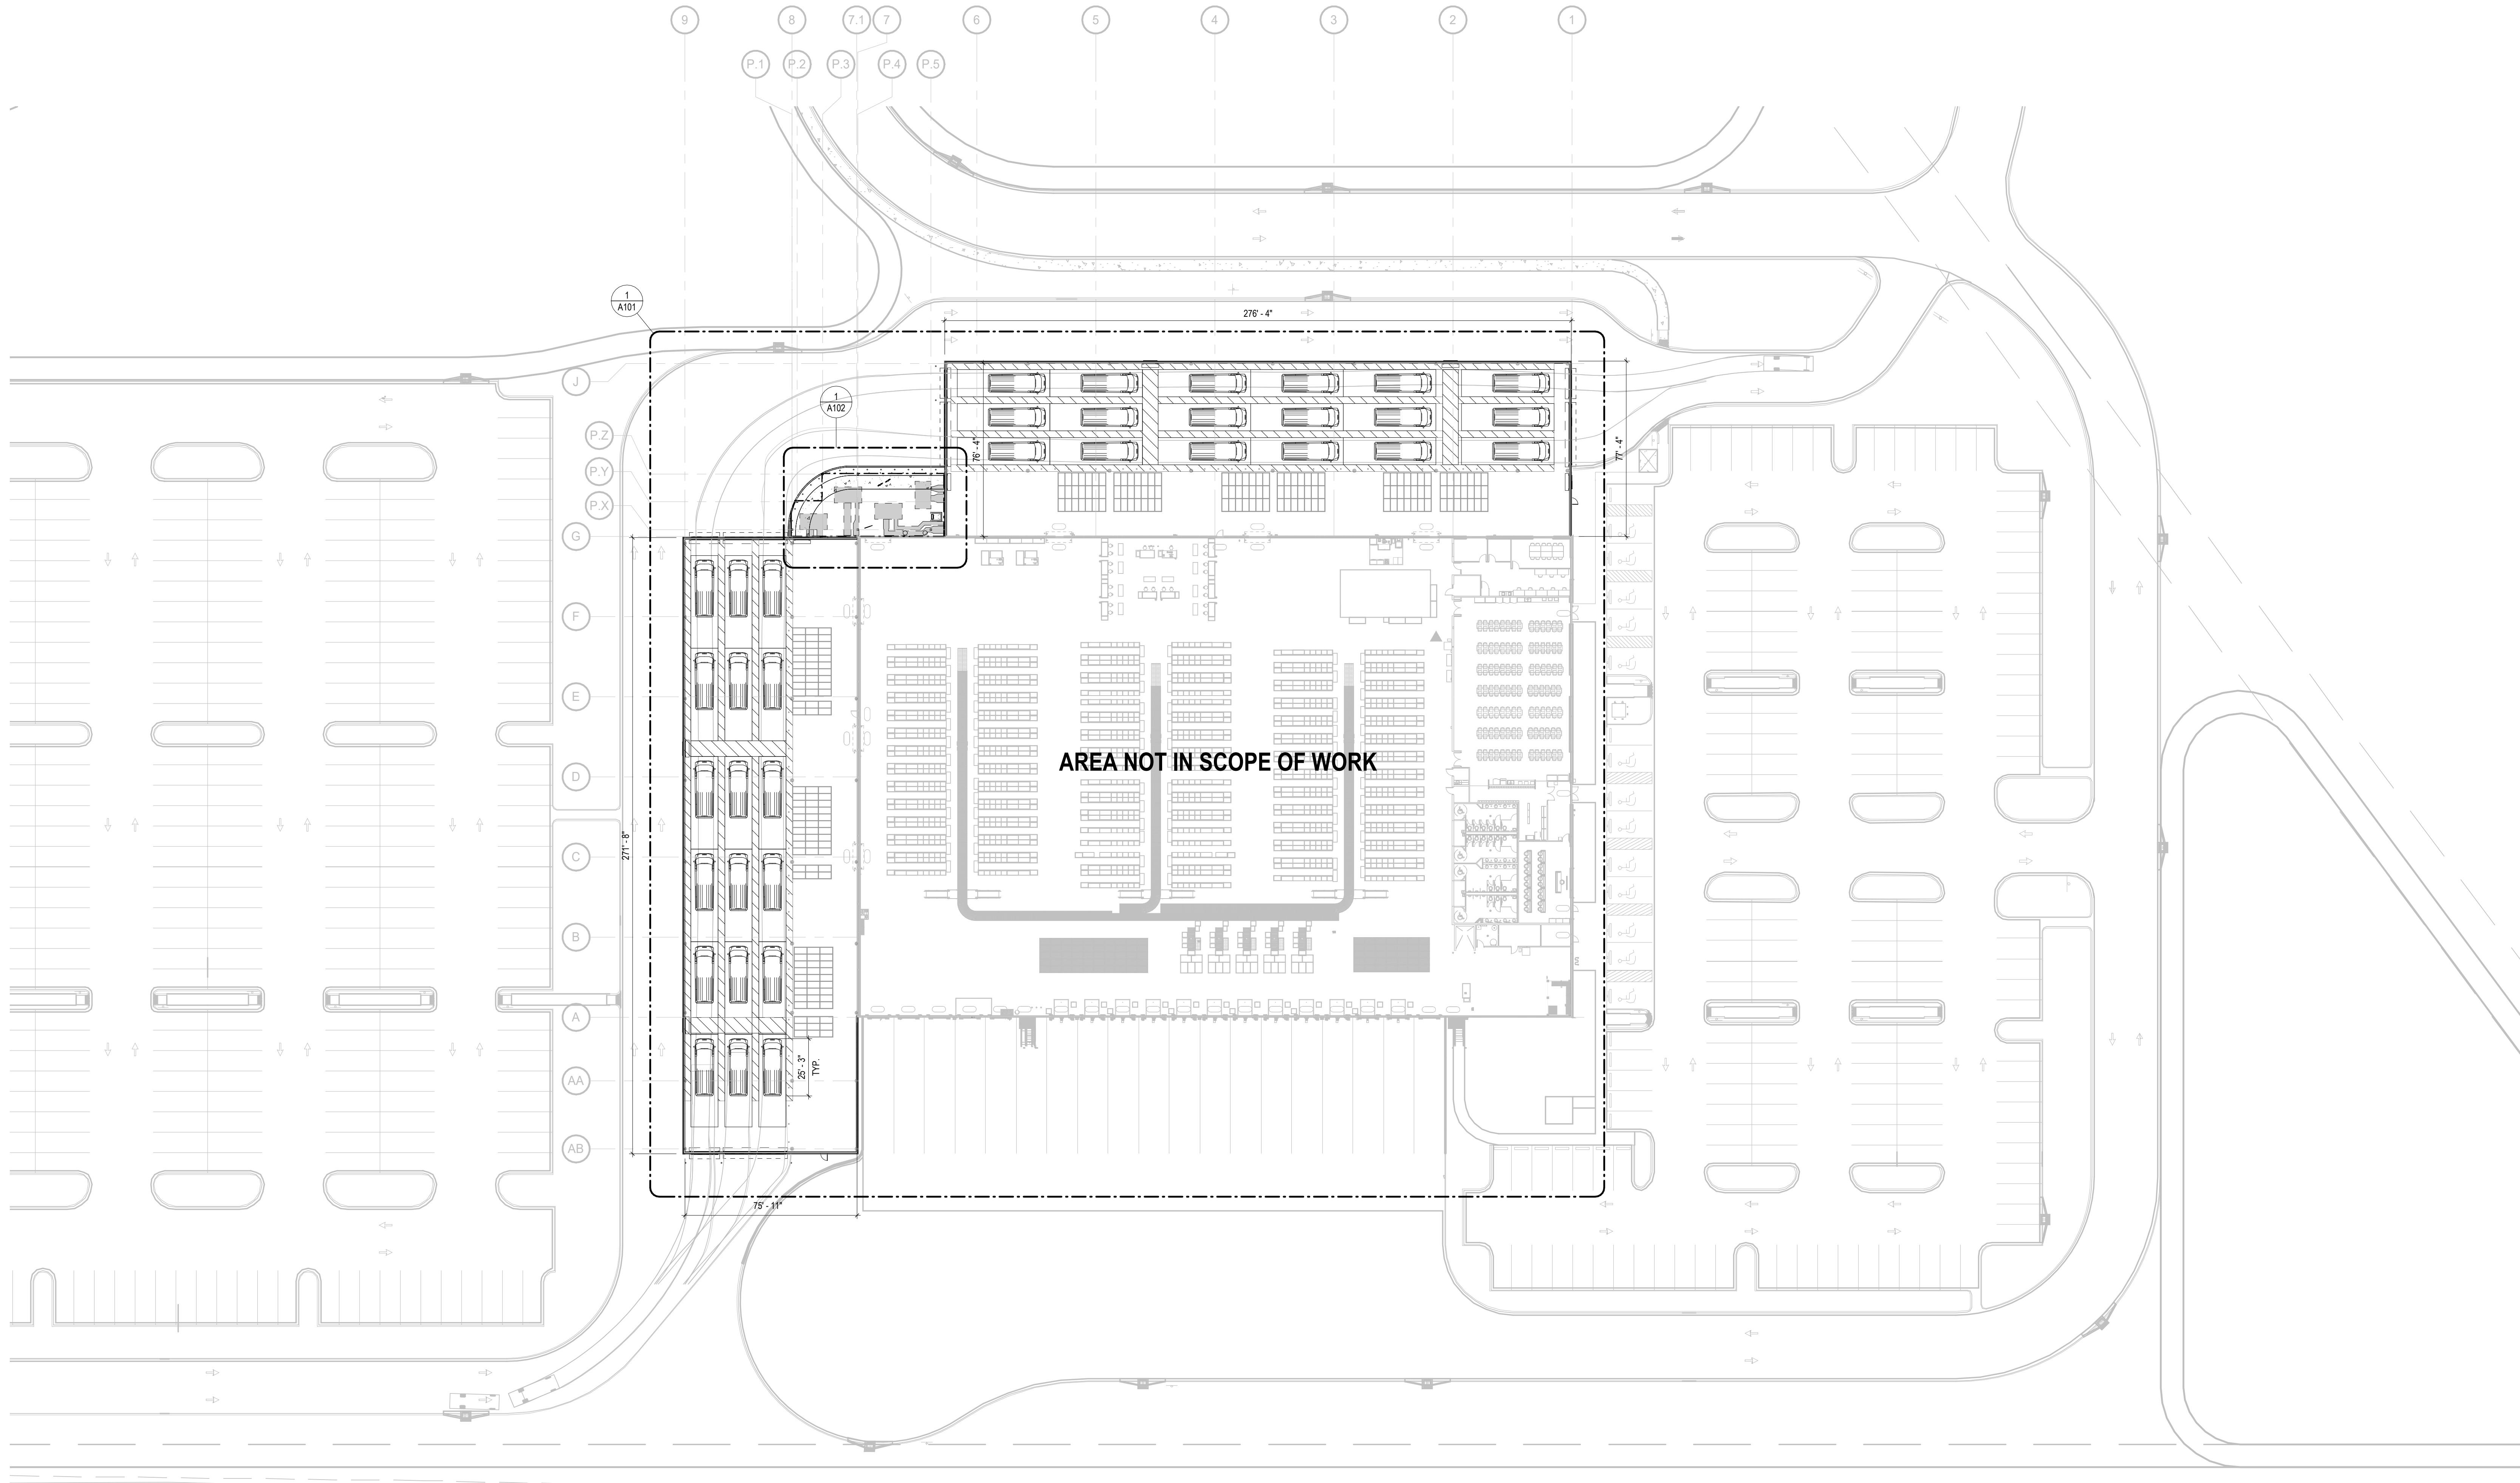

AMAZON STEP VAN  
OVERALL LENGTH 25.29 FT  
OVERALL WIDTH 9.750 FT  
OVERALL BODY HEIGHT 9.000 FT  
MIN BODY GROUND CLEARANCE 1.377 FT  
TRACK WIDTH 9.750 FT  
LOCK-TO-LOCK TIME 6.00 SEC  
WALL TO WALL TURNING RADIUS 31.60 FT



355 Research Parkway  
Meriden, CT 06455  
(203) 630-1406  
(203) 630-2615 Fax

DMO4  
2400 MASON AVE  
DAYTONA BEACH FL 32114

| REVISIONS            | DESCRIPTION |
|----------------------|-------------|
| NO                   | DATE        |
| DESIGNED: FH/KC      |             |
| DRAWN: FH/KC         |             |
| REVIEWED: M/W/P      |             |
| PROJECT NO.: 2501635 |             |
| DATE: 01/12/2025     |             |
| ISSUED FOR: PERMIT   |             |


TITLE:  
ARCHITECTURAL SITE PLAN

SHEET NUMBER

A011

1/2/2026 4:02:39 PM C:\Users\consultant\Documents\2501635 DMO4 ARCH R04 Central at user5.rvt

© 2025 BL COMPANIES, INC. THESE DRAWINGS SHALL NOT BE UTILIZED BY ANY PERSON, FIRM OR CORPORATION WITHOUT THE SPECIFIC WRITTEN PERMISSION OF BL COMPANIES.

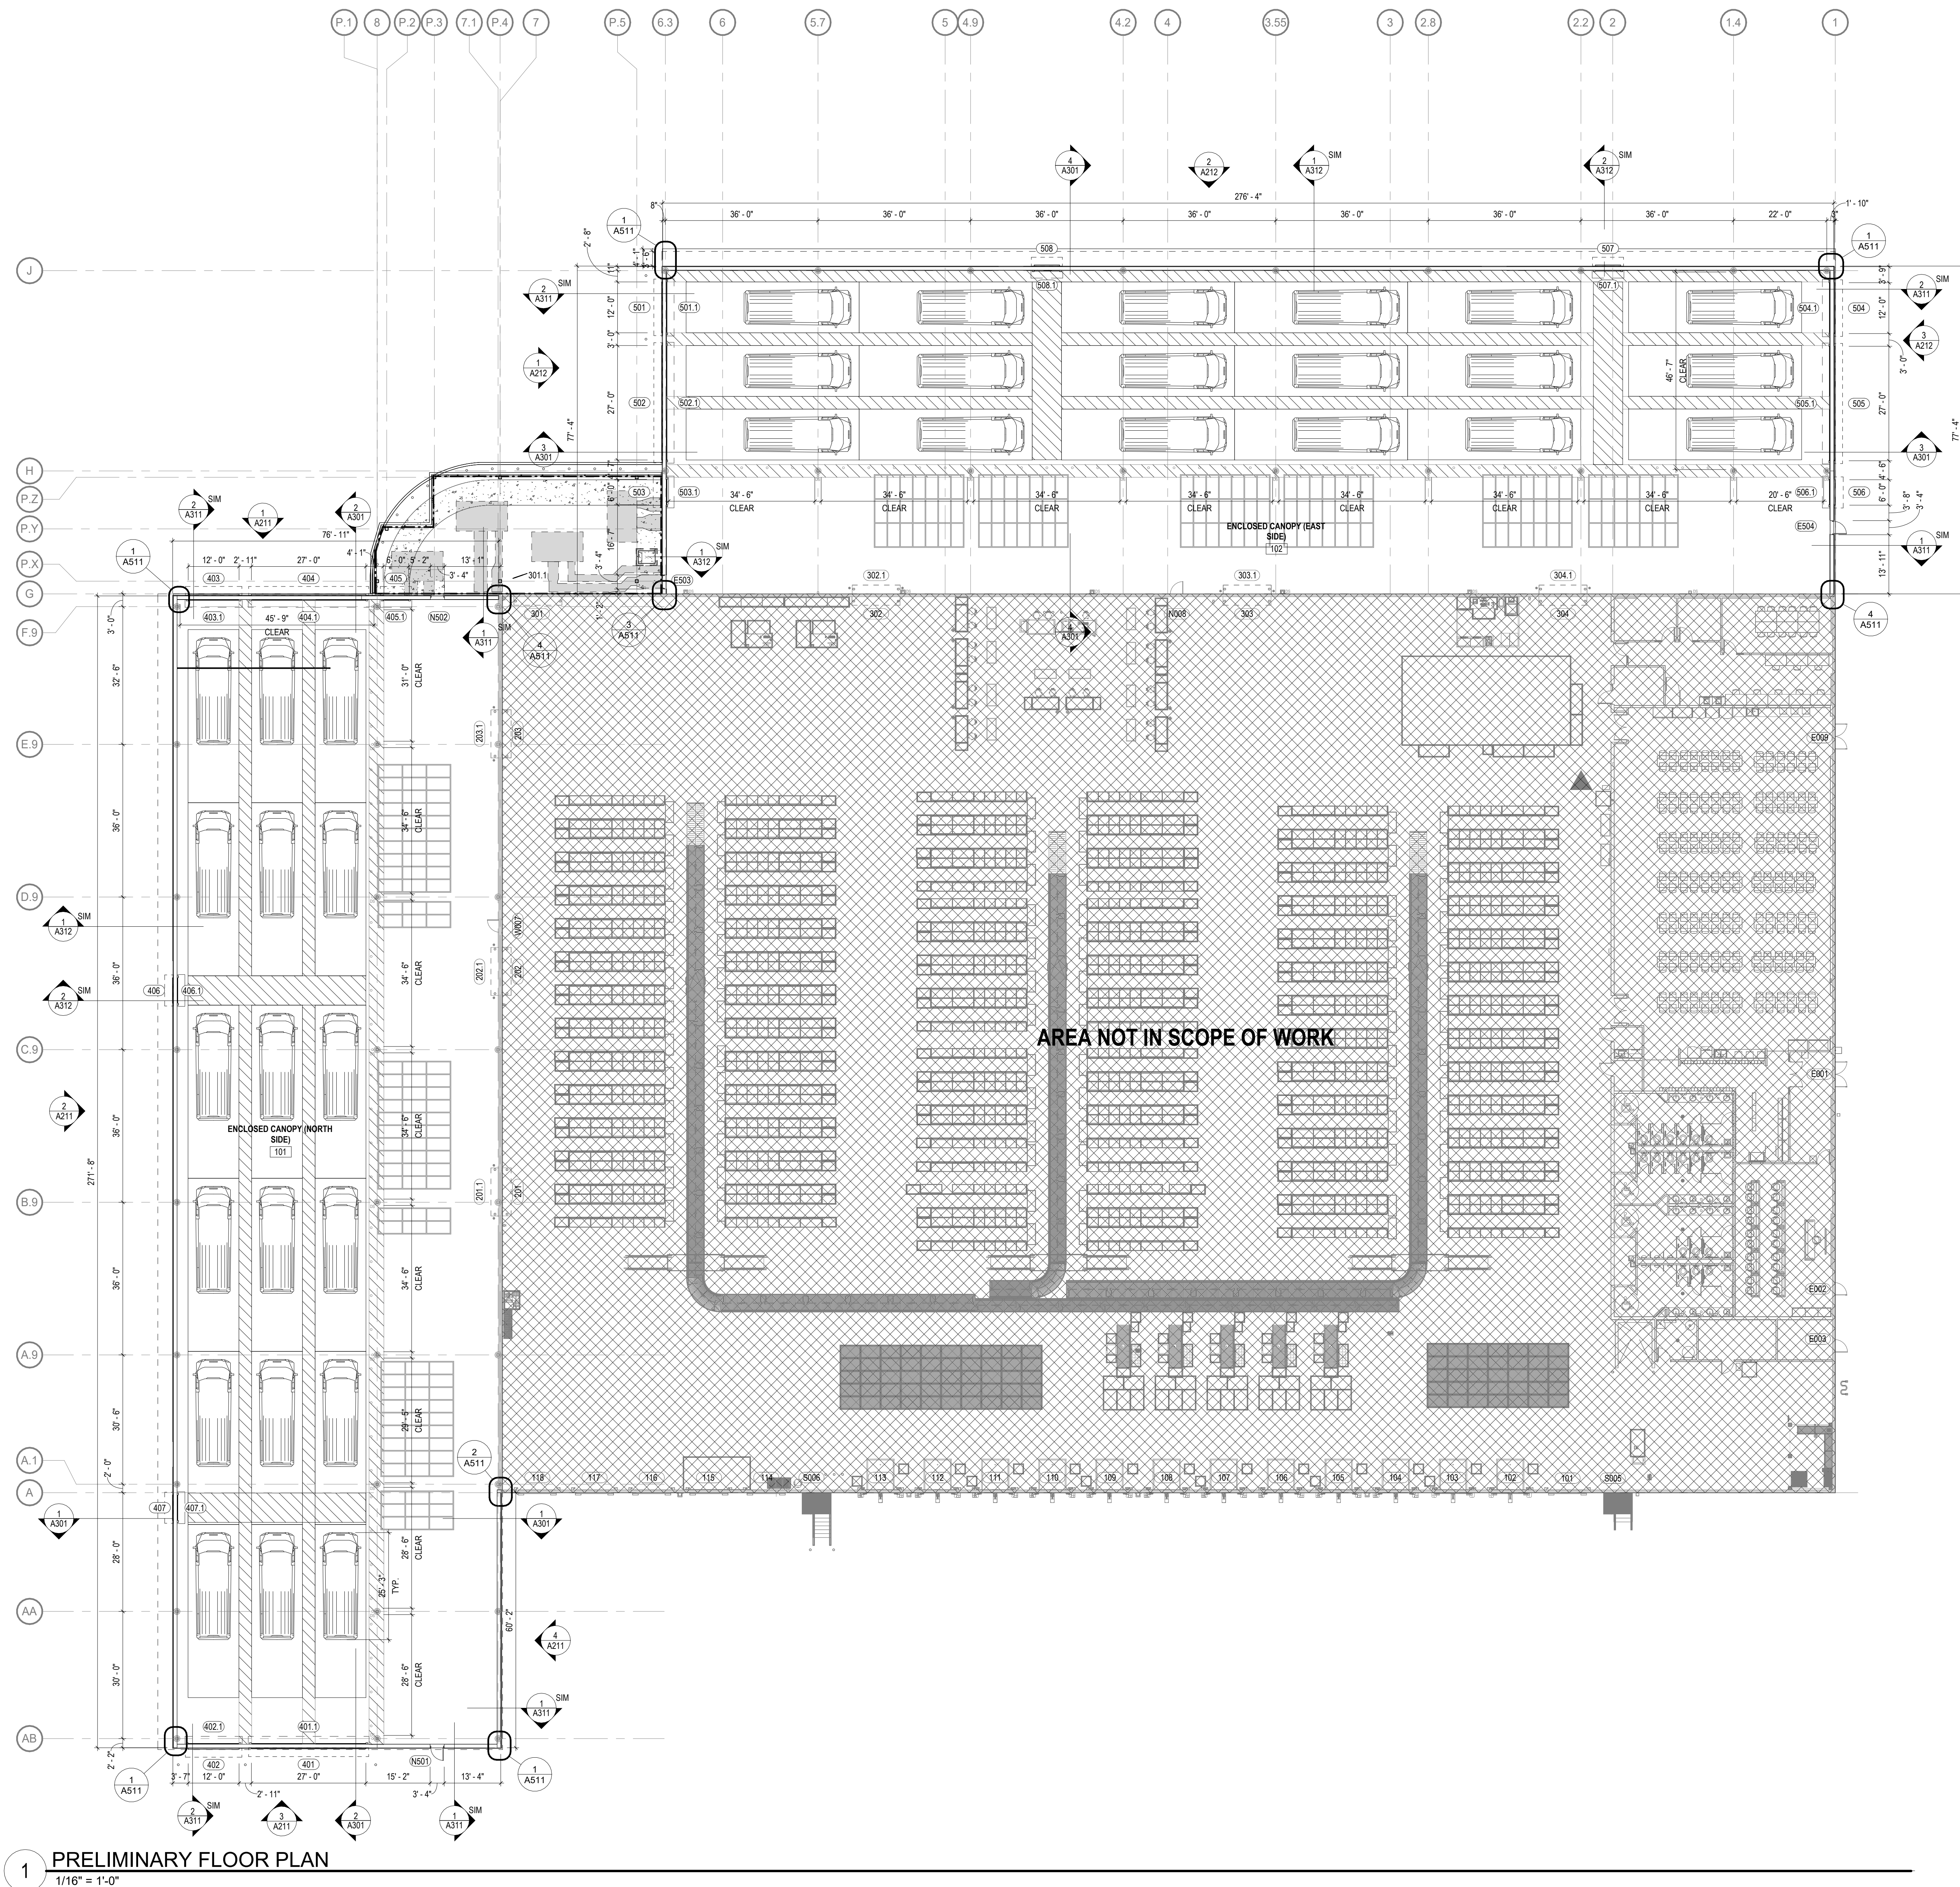


1 PRELIMINARY FLOOR PLAN  
1/16" = 1'-0"


### FLOOR PLAN GENERAL NOTES

1. REFER TO DRAWING 6002 FOR ACCESSIBILITY REQUIREMENTS, TOILET ACCESSORIES AND WALL MTD SPECIALTY EQUIPMENT
2. REFER TO CODE ANALYSIS AND EGRESS PLANS FOR LOCATION OF FIRE AND SMOKE SAFETY RATED PARTITIONS
3. REFER TO DRAWING A601 SERIES FOR DOOR AND FRAME INFORMATION
4. REFER TO ENLARGE PLANS FOR ADDITIONAL DIMENSIONS
5. ALL DIMENSIONS ARE TO FACE OF MASONRY, FACE OF METAL STUD, AND TO THE CENTERLINE OF COLUMN, UNLESS NOTED OTHERWISE.
6. ALL DOORS SHALL BE LOCATED WITH HINGE SIDE OF FRAME 4" OFF FINISHED WALL, (AT CORNER CONDITION), UNLESS OTHERWISE NOTED.
7. ALL EXTERIOR DOORS SHALL BE FULLY WEATHER STRIPPED.
8. PROVIDE FLOOR TRANSITION STRIPS AT ALL FLOOR FINISH CHANGES REFER TO FINISH DRAWINGS FOR DETAILS
9. REFER TO ENLARGE PLANS FOR ADDITIONAL DIMENSIONS
10. PROVIDE FIRE RETARDANT TREATED WOOD BLOCKING OR STEEL FLAT STRAP AND BACKING PLATE AT ALL TOILET ACCESSORIES, CASEWORK, MILLWORK AND ALL OTHER WALL MOUNTED EQUIPMENT AND DEVICES.
11. ALL NEW DOOR LABELING TO BE COORDINATED WITH THE TCM TEAM.

### CONSTRUCTION LEGEND

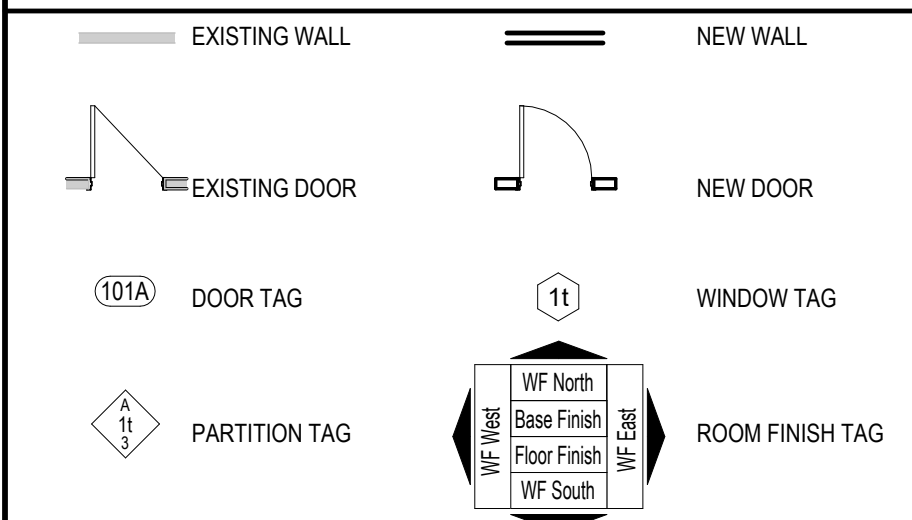


### STANDARD GRAPHIC LEGEND

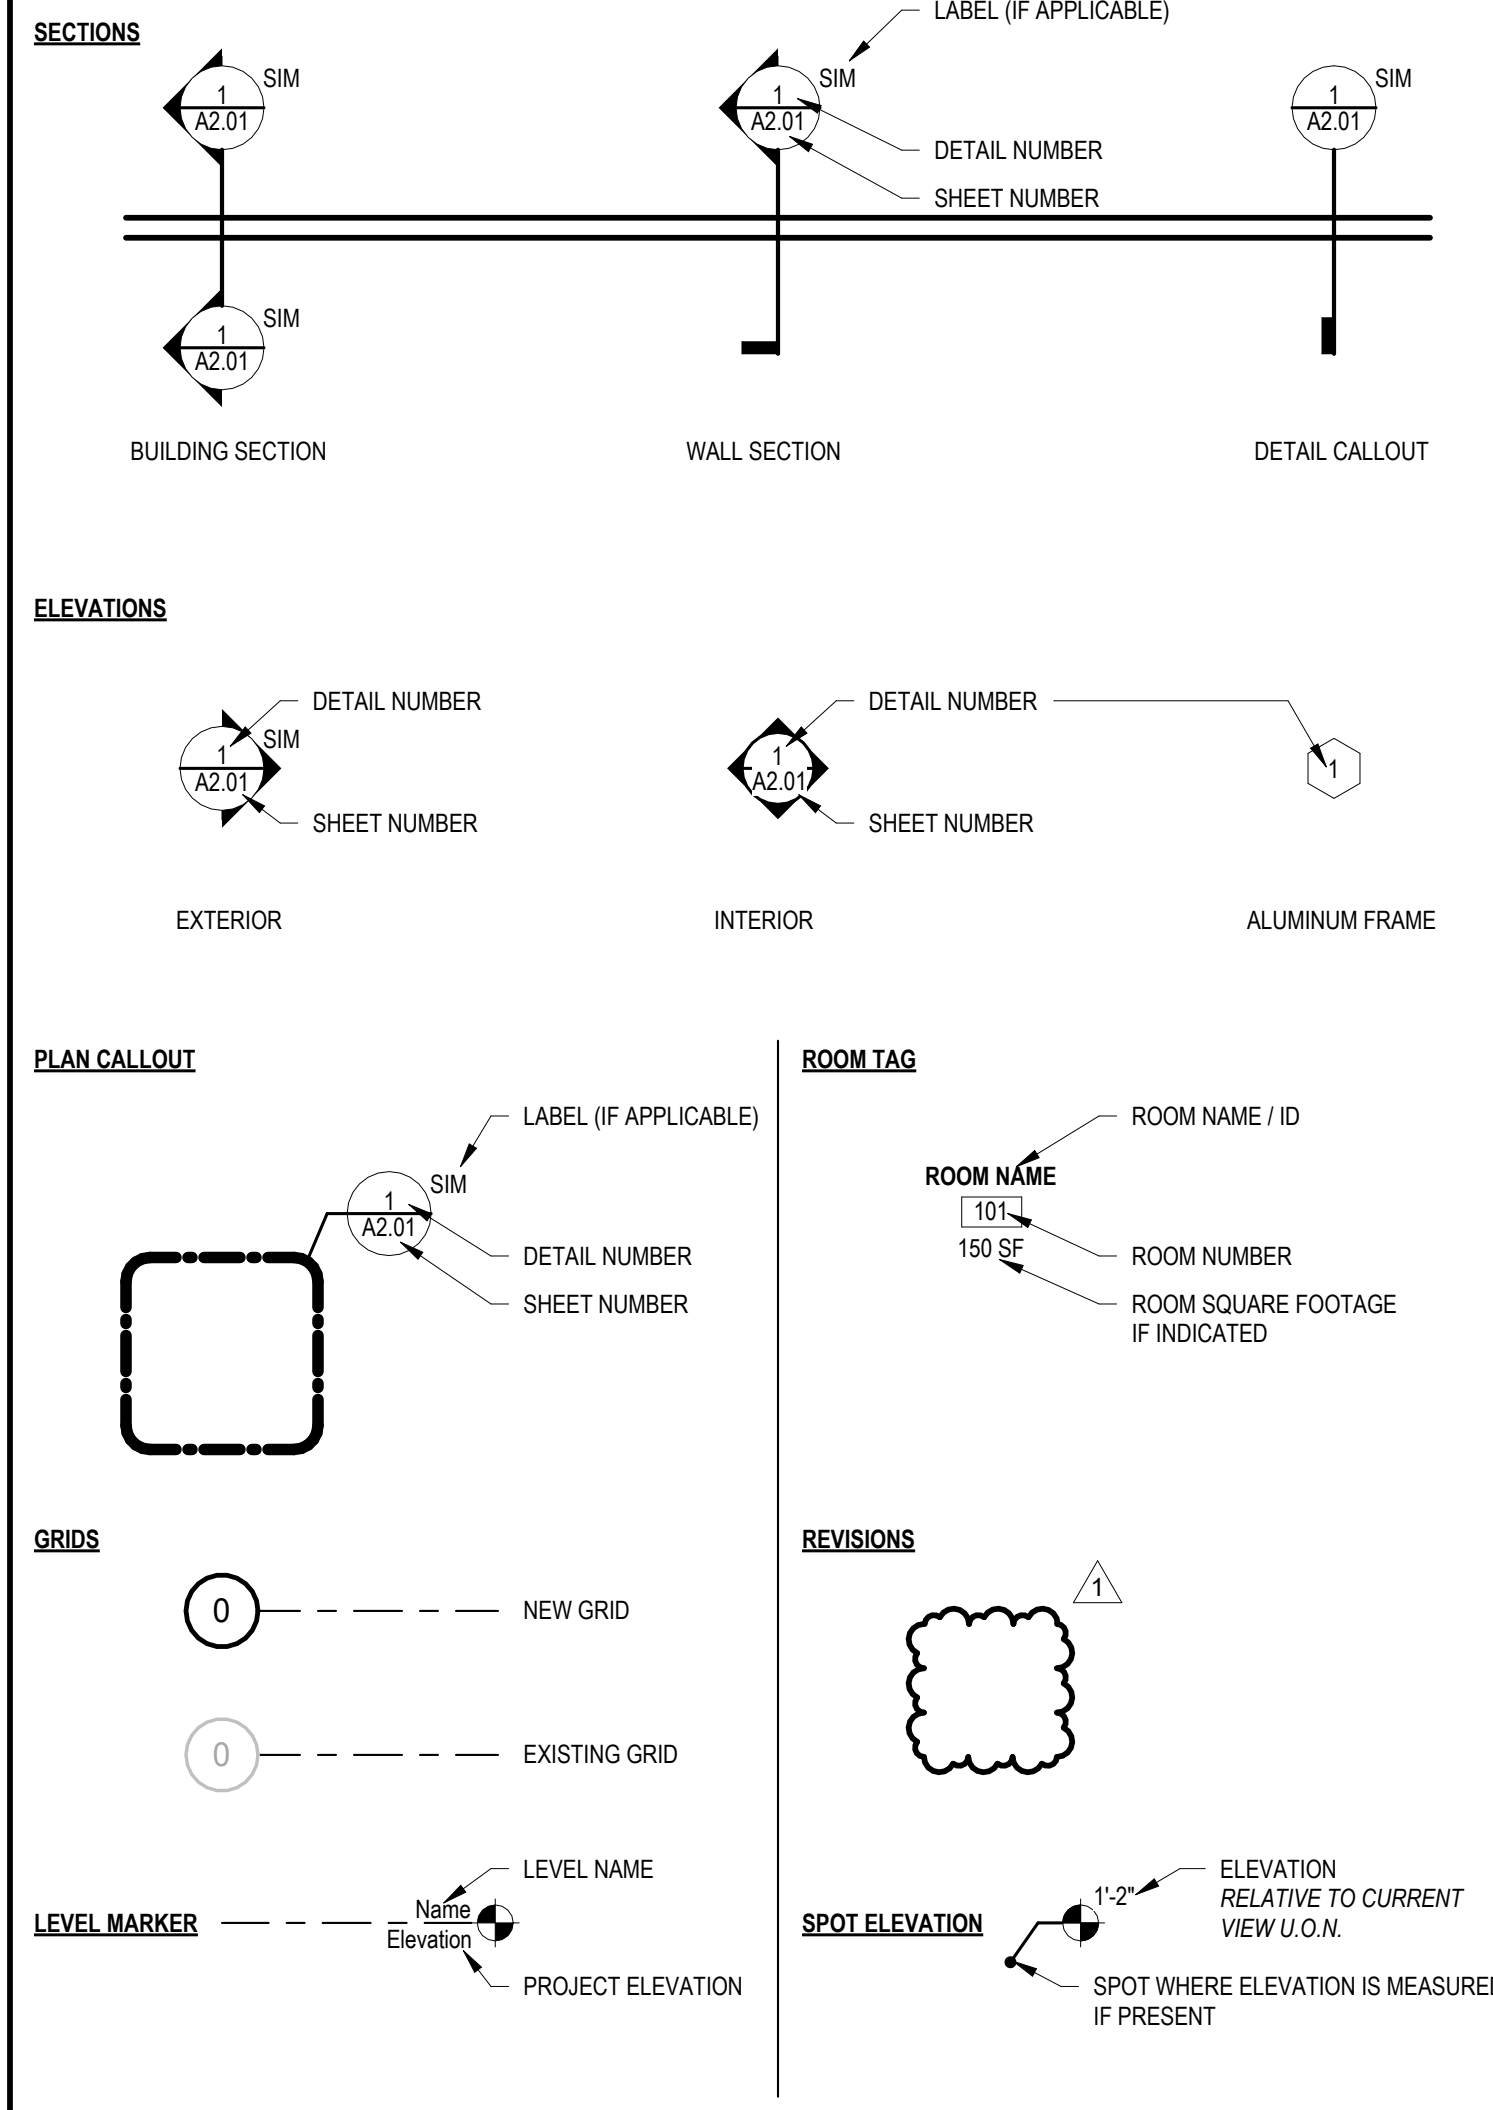

1/2/2026 4:02:40 PM C:\Users\consultant\Documents\2501635 DMO4 ARCH R24 Central at user5.rvt

1

ENLARGED ARCHITECTURAL SITE PLAN - PLATFORM PLAN  
1/8" = 1'-0"

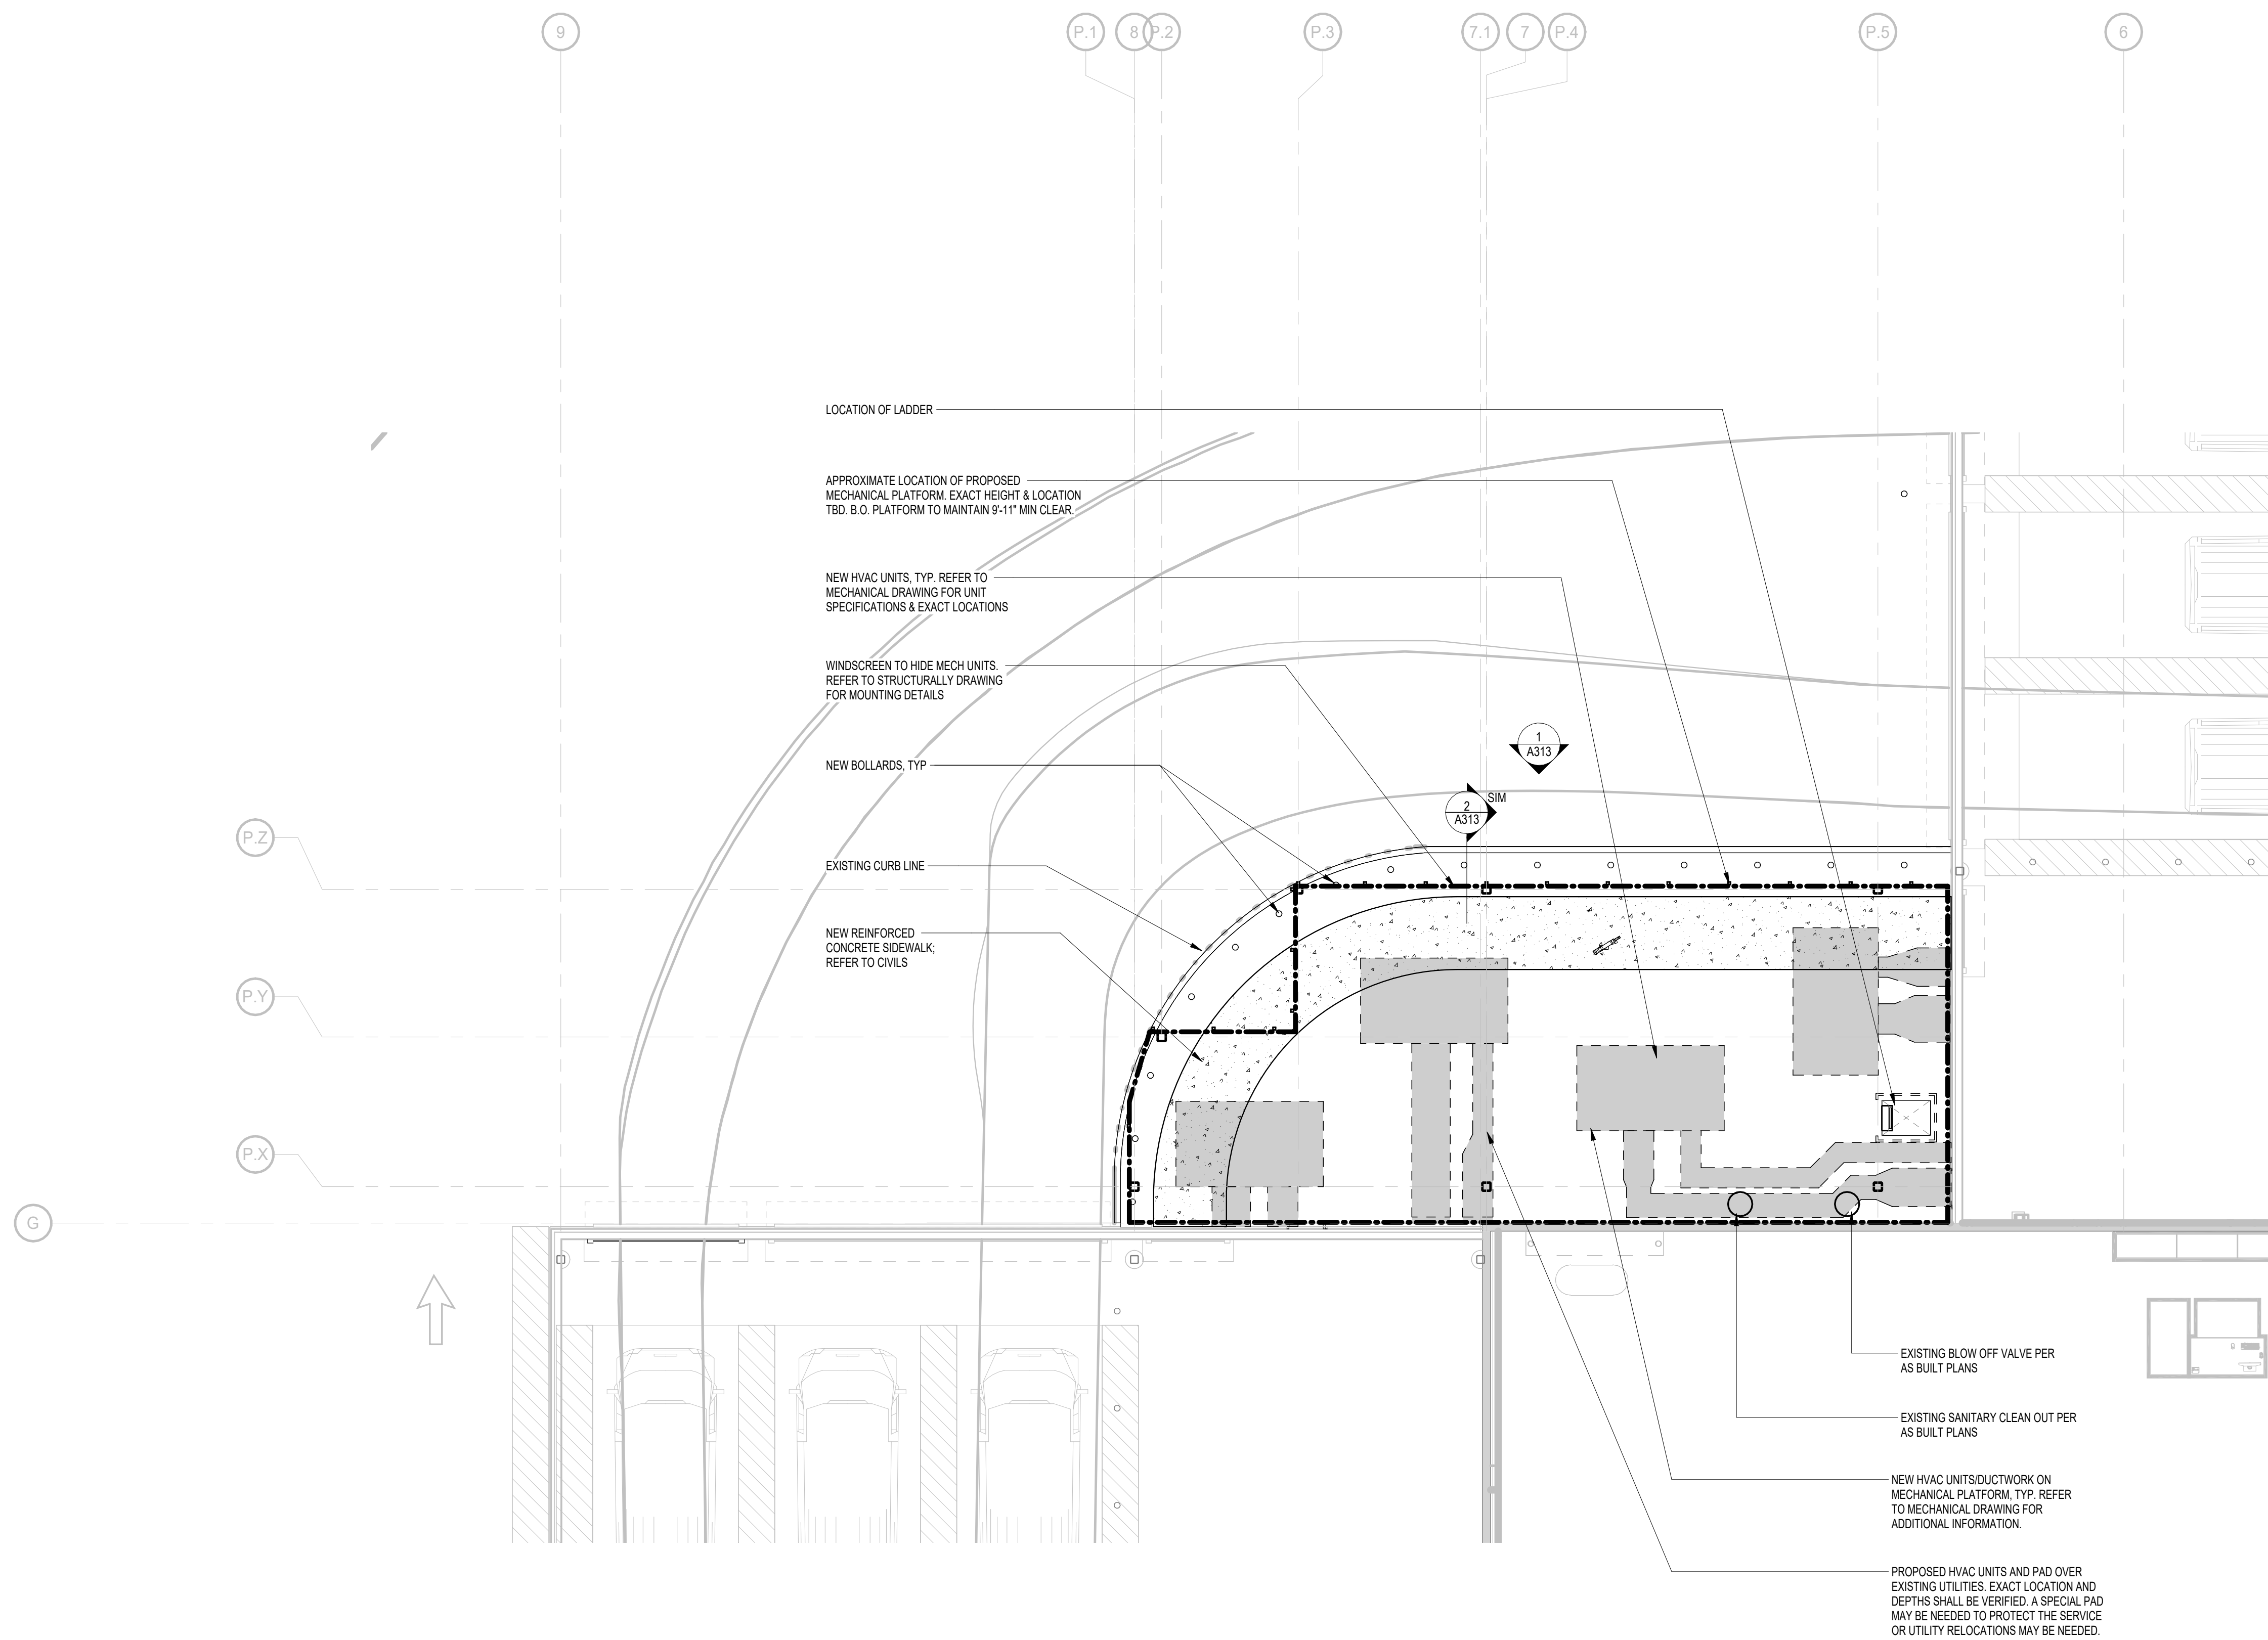

TRUE NORTH

| REVISIONS    | DESCRIPTION       |
|--------------|-------------------|
| NO           | DATE              |
| DESIGNED:    | FH/KC             |
| DRAWN:       | FH/KC             |
| REVIEWED:    | MM/UP             |
| PROJECT NO.: | 2501635           |
| DATE:        | 01/12/2025        |
| ISSUED FOR:  | ISSUED FOR PERMIT |


TITLE:  
ENLARGED PLATFORM  
PLAN

SHEET NUMBER

A102

1/2/2026 4:02:44 PM C:\Users\consultant\Documents\2501635 DMO4\_ARCH\_R04\_Central.dwg\$5.rvt

© 2025 BL COMPANIES, INC. THESE DRAWINGS SHALL NOT BE UTILIZED BY ANY PERSON, FIRM OR CORPORATION WITHOUT THE SPECIFIC WRITTEN PERMISSION OF BL COMPANIES.

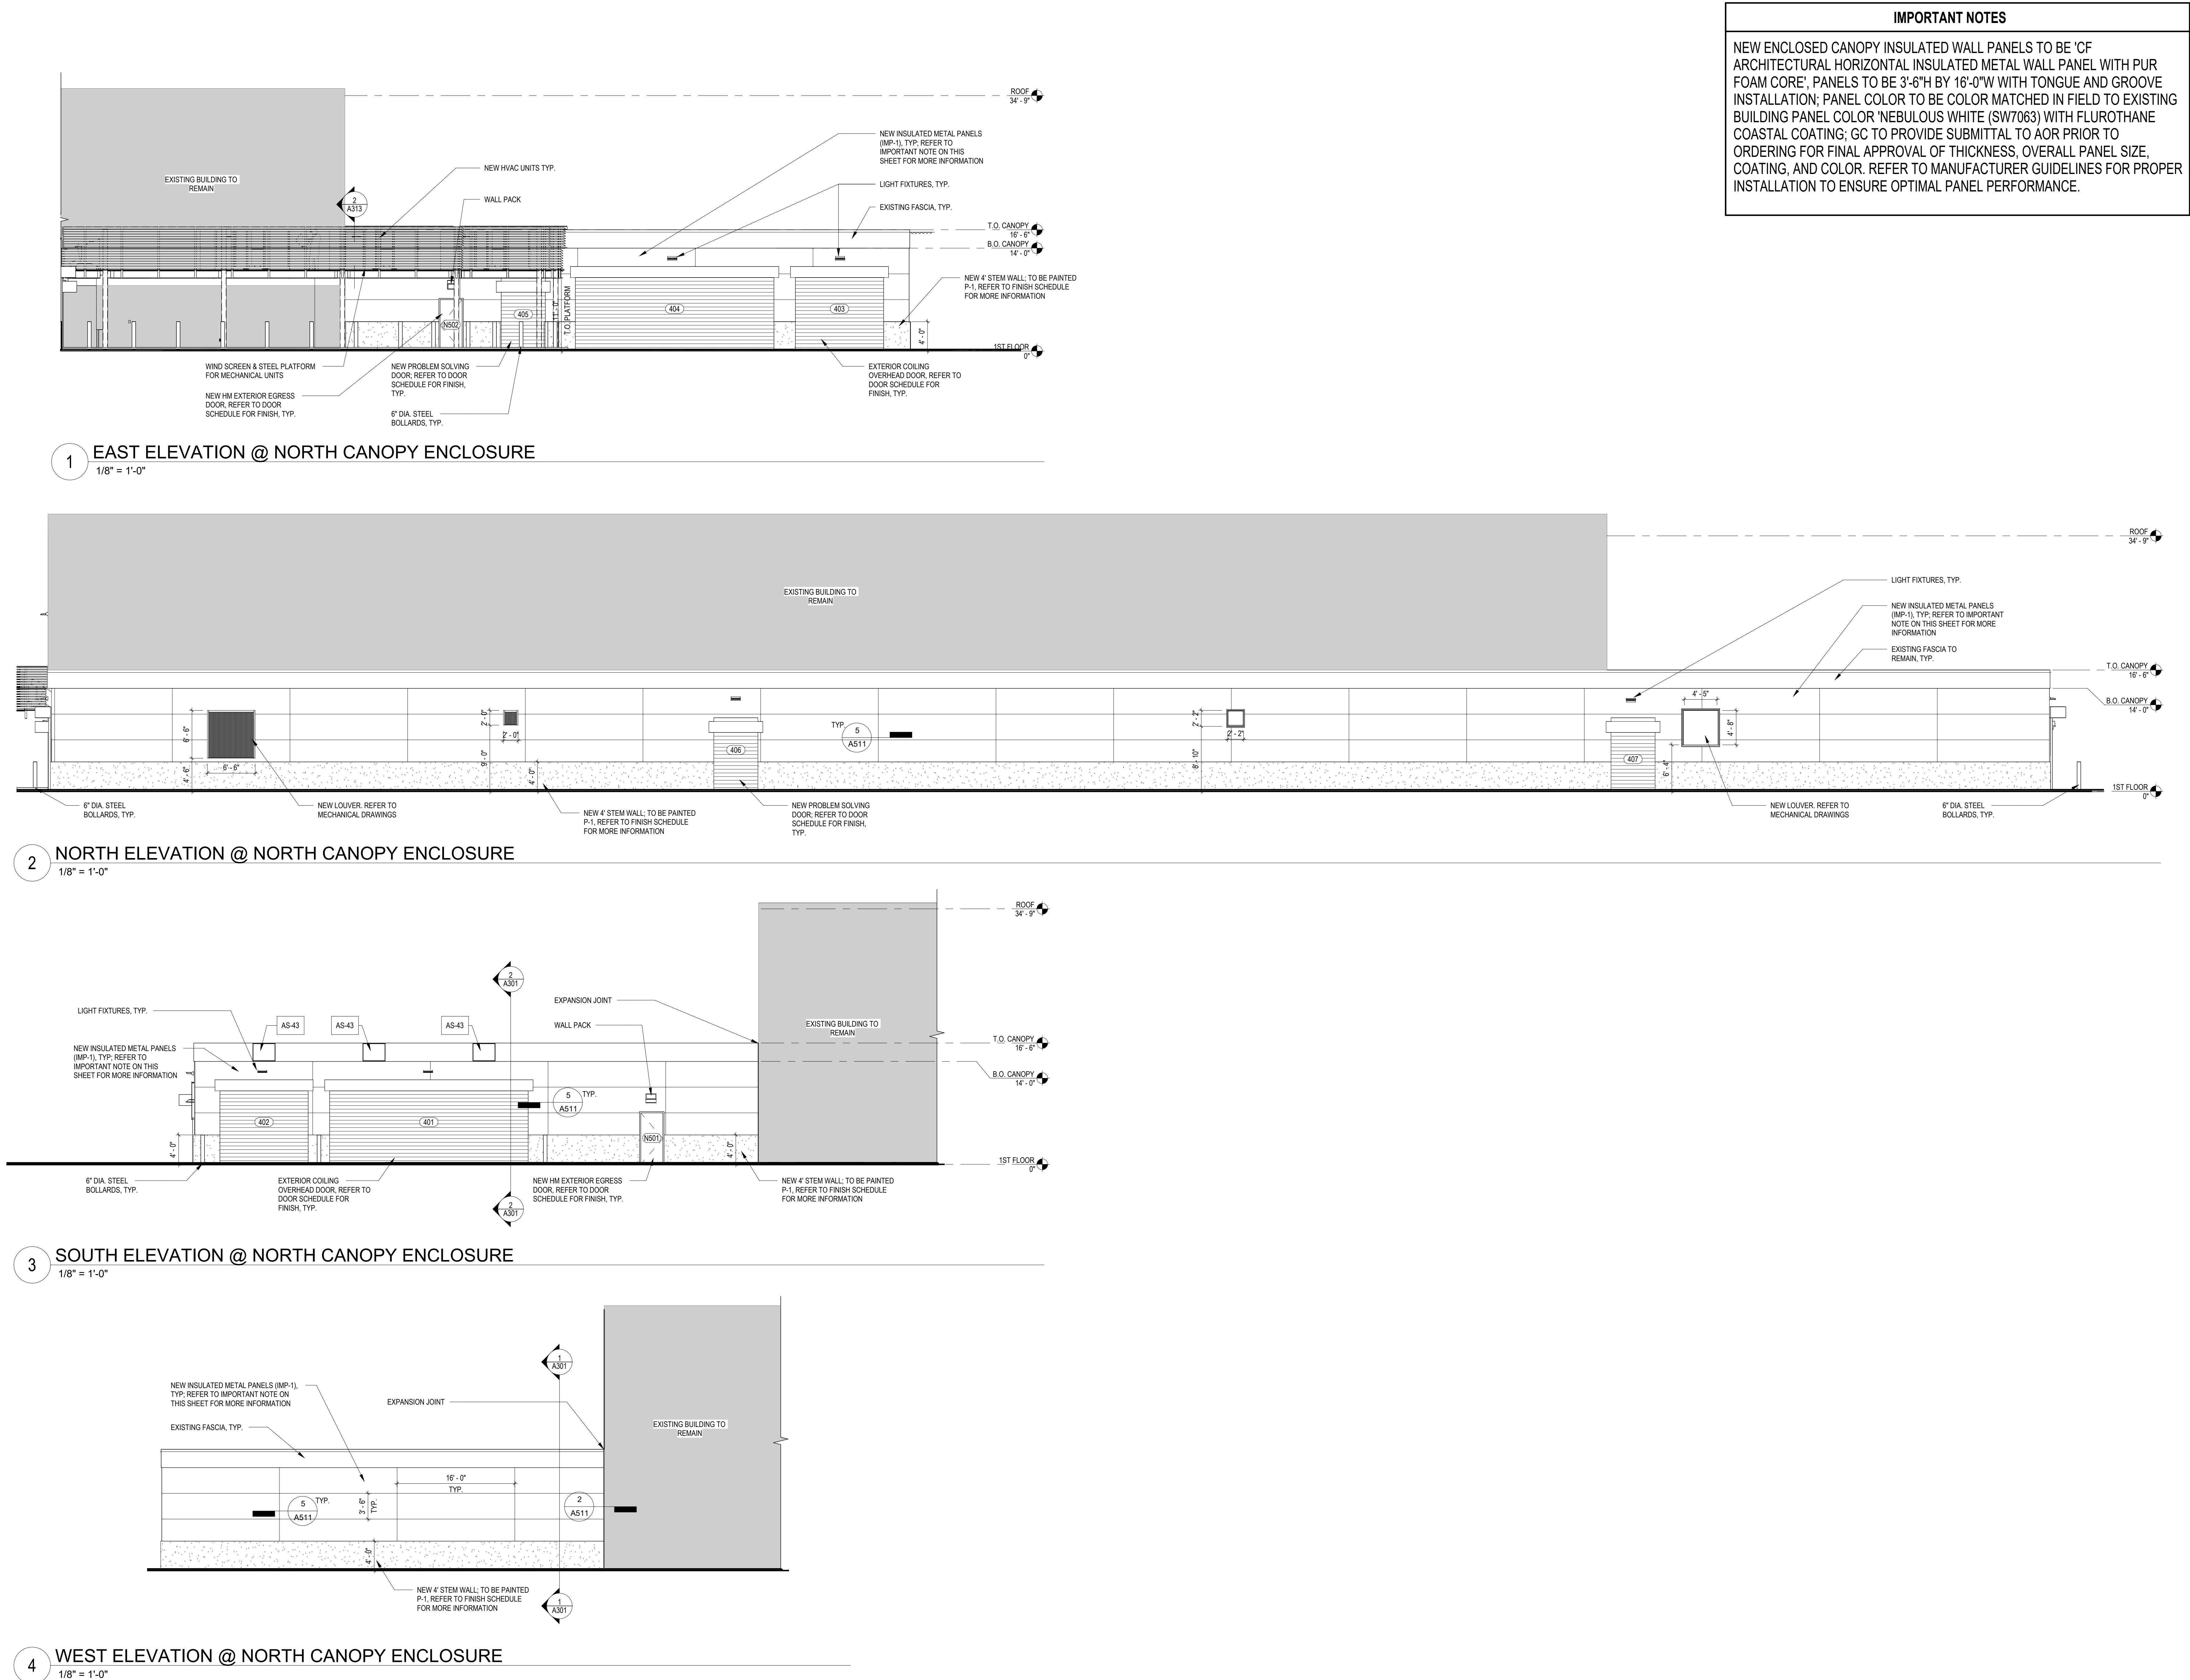

Architecture  
Engineering  
Environmental  
Land Surveying  
**BL**  
Companies

355 Research Parkway  
Meriden, CT 06450  
(203) 630-1406  
(203) 630-2615 Fax


DMO4  
2400 MASON AVE  
DAYTONA BEACH FL 32114

REVISIONS  
DESCRIPTION  
DATE  
NO  
DESIGNED: FH/KC  
DRAWN: FH/KC  
REVIEWED: M/W/P  
PROJECT NO.: 2501635  
DATE: 01/12/2025  
ISSUED FOR: PERMIT

TITLE:  
EXTERIOR ELEVATIONS  
(NORTH SIDE)

SHEET NUMBER  
**A211**

NEW ENCLOSED CANOPY INSULATED WALL PANELS TO BE 'CF  
ARCHITECTURAL HORIZONTAL INSULATED METAL WALL PANEL WITH PUR  
FOAM CORE'; PANELS TO BE 3'-6" H BY 16'-0" W WITH TONGUE AND GROOVE  
INSTALLATION; PANEL COLOR TO BE COLOR MATCHED IN FIELD TO EXISTING  
BUILDING PANEL COLOR 'NEBULOUS WHITE' (SW7063) WITH FLUROTHANE  
COASTAL COATING; GC TO PROVIDE SUBMITTAL TO AOR PRIOR TO  
ORDERING FOR FINAL APPROVAL OF THICKNESS, OVERALL PANEL SIZE,  
COATING, AND COLOR. REFER TO MANUFACTURER GUIDELINES FOR PROPER  
INSTALLATION TO ENSURE OPTIMAL PANEL PERFORMANCE.

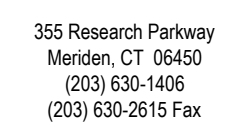


TITLE:  
EXTERIOR ELEVATIONS  
(EAST SIDE)


A212

1/2/2026 4:02:49 PM C:\Users\consultant5\Documents\2501635 DMO4 ARCH R24 Central at user5.rvt


© 2025 BL COMPANIES, INC. THESE DRAWINGS SHALL NOT BE UTILIZED BY ANY PERSON, FIRM OR CORPORATION WITHOUT THE SPECIFIC WRITTEN PERMISSION OF BL COMPANIES.

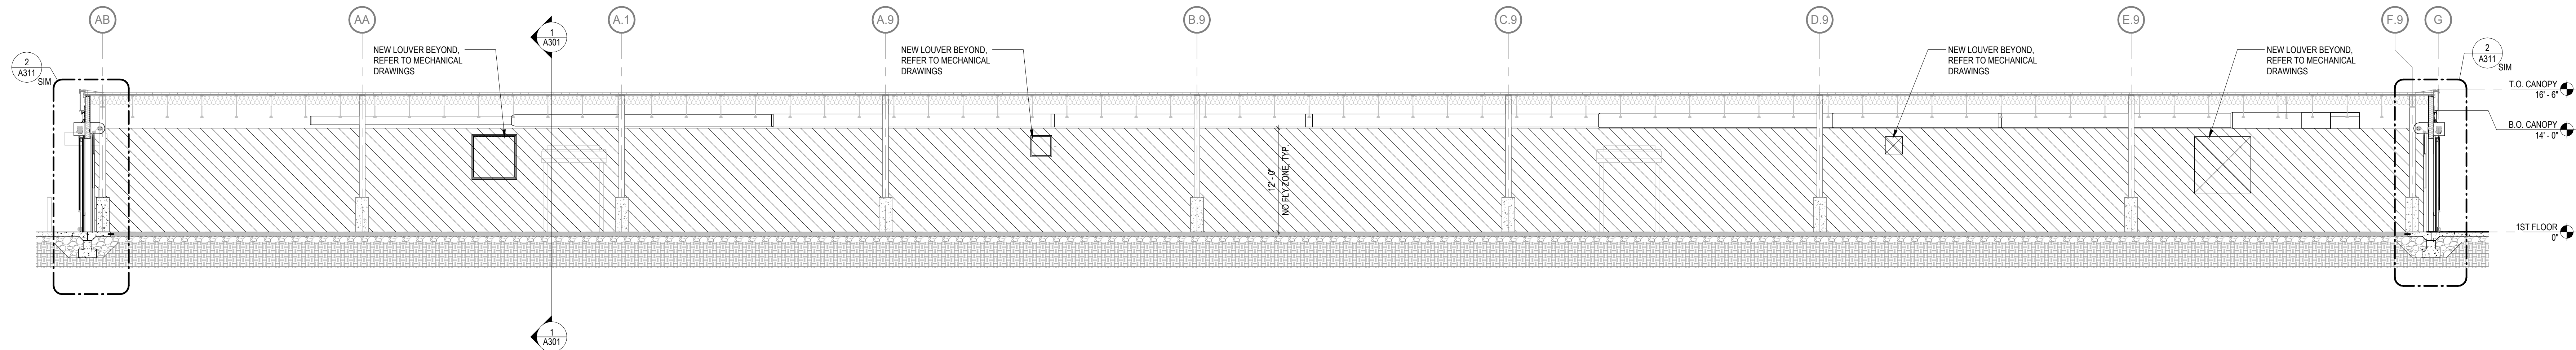


2 BUILDING SECTION @ NORTH CANOPY ENCLOSURE  
1/8" = 1'-0"

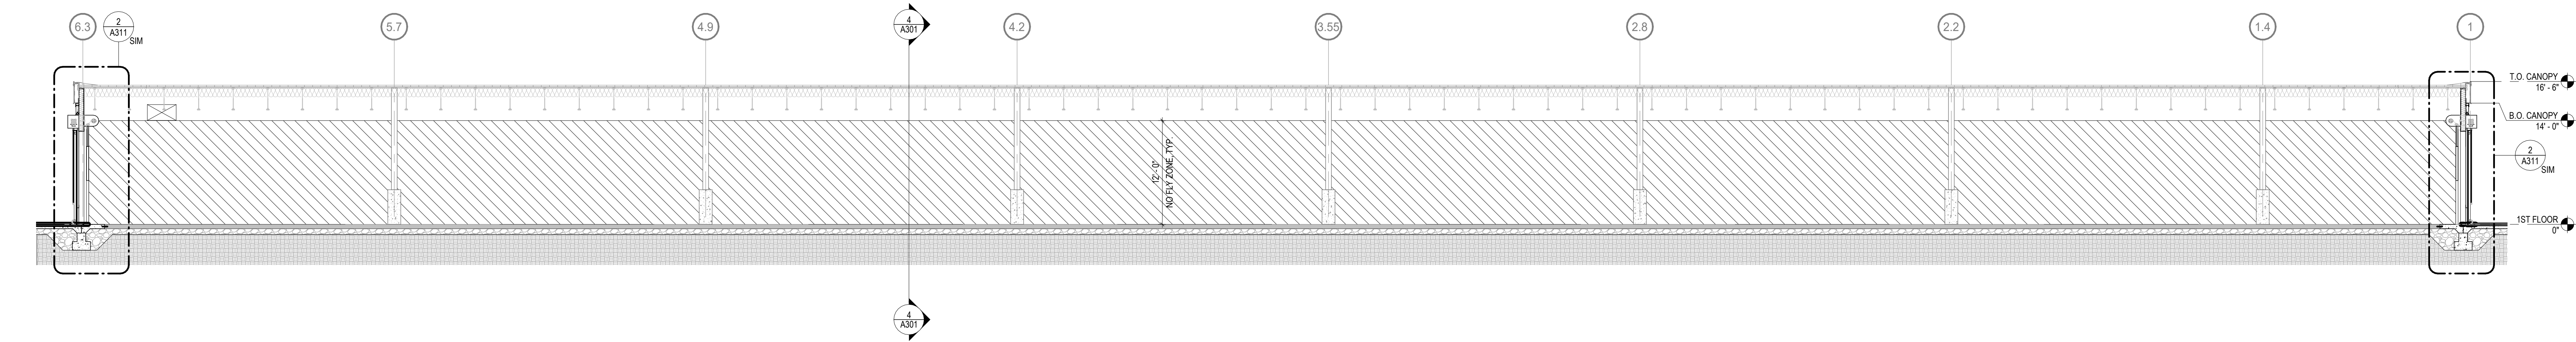

3 BUILDING SECTION @ EAST CANOPY ENCLOSURE  
1/8" = 1'-0"

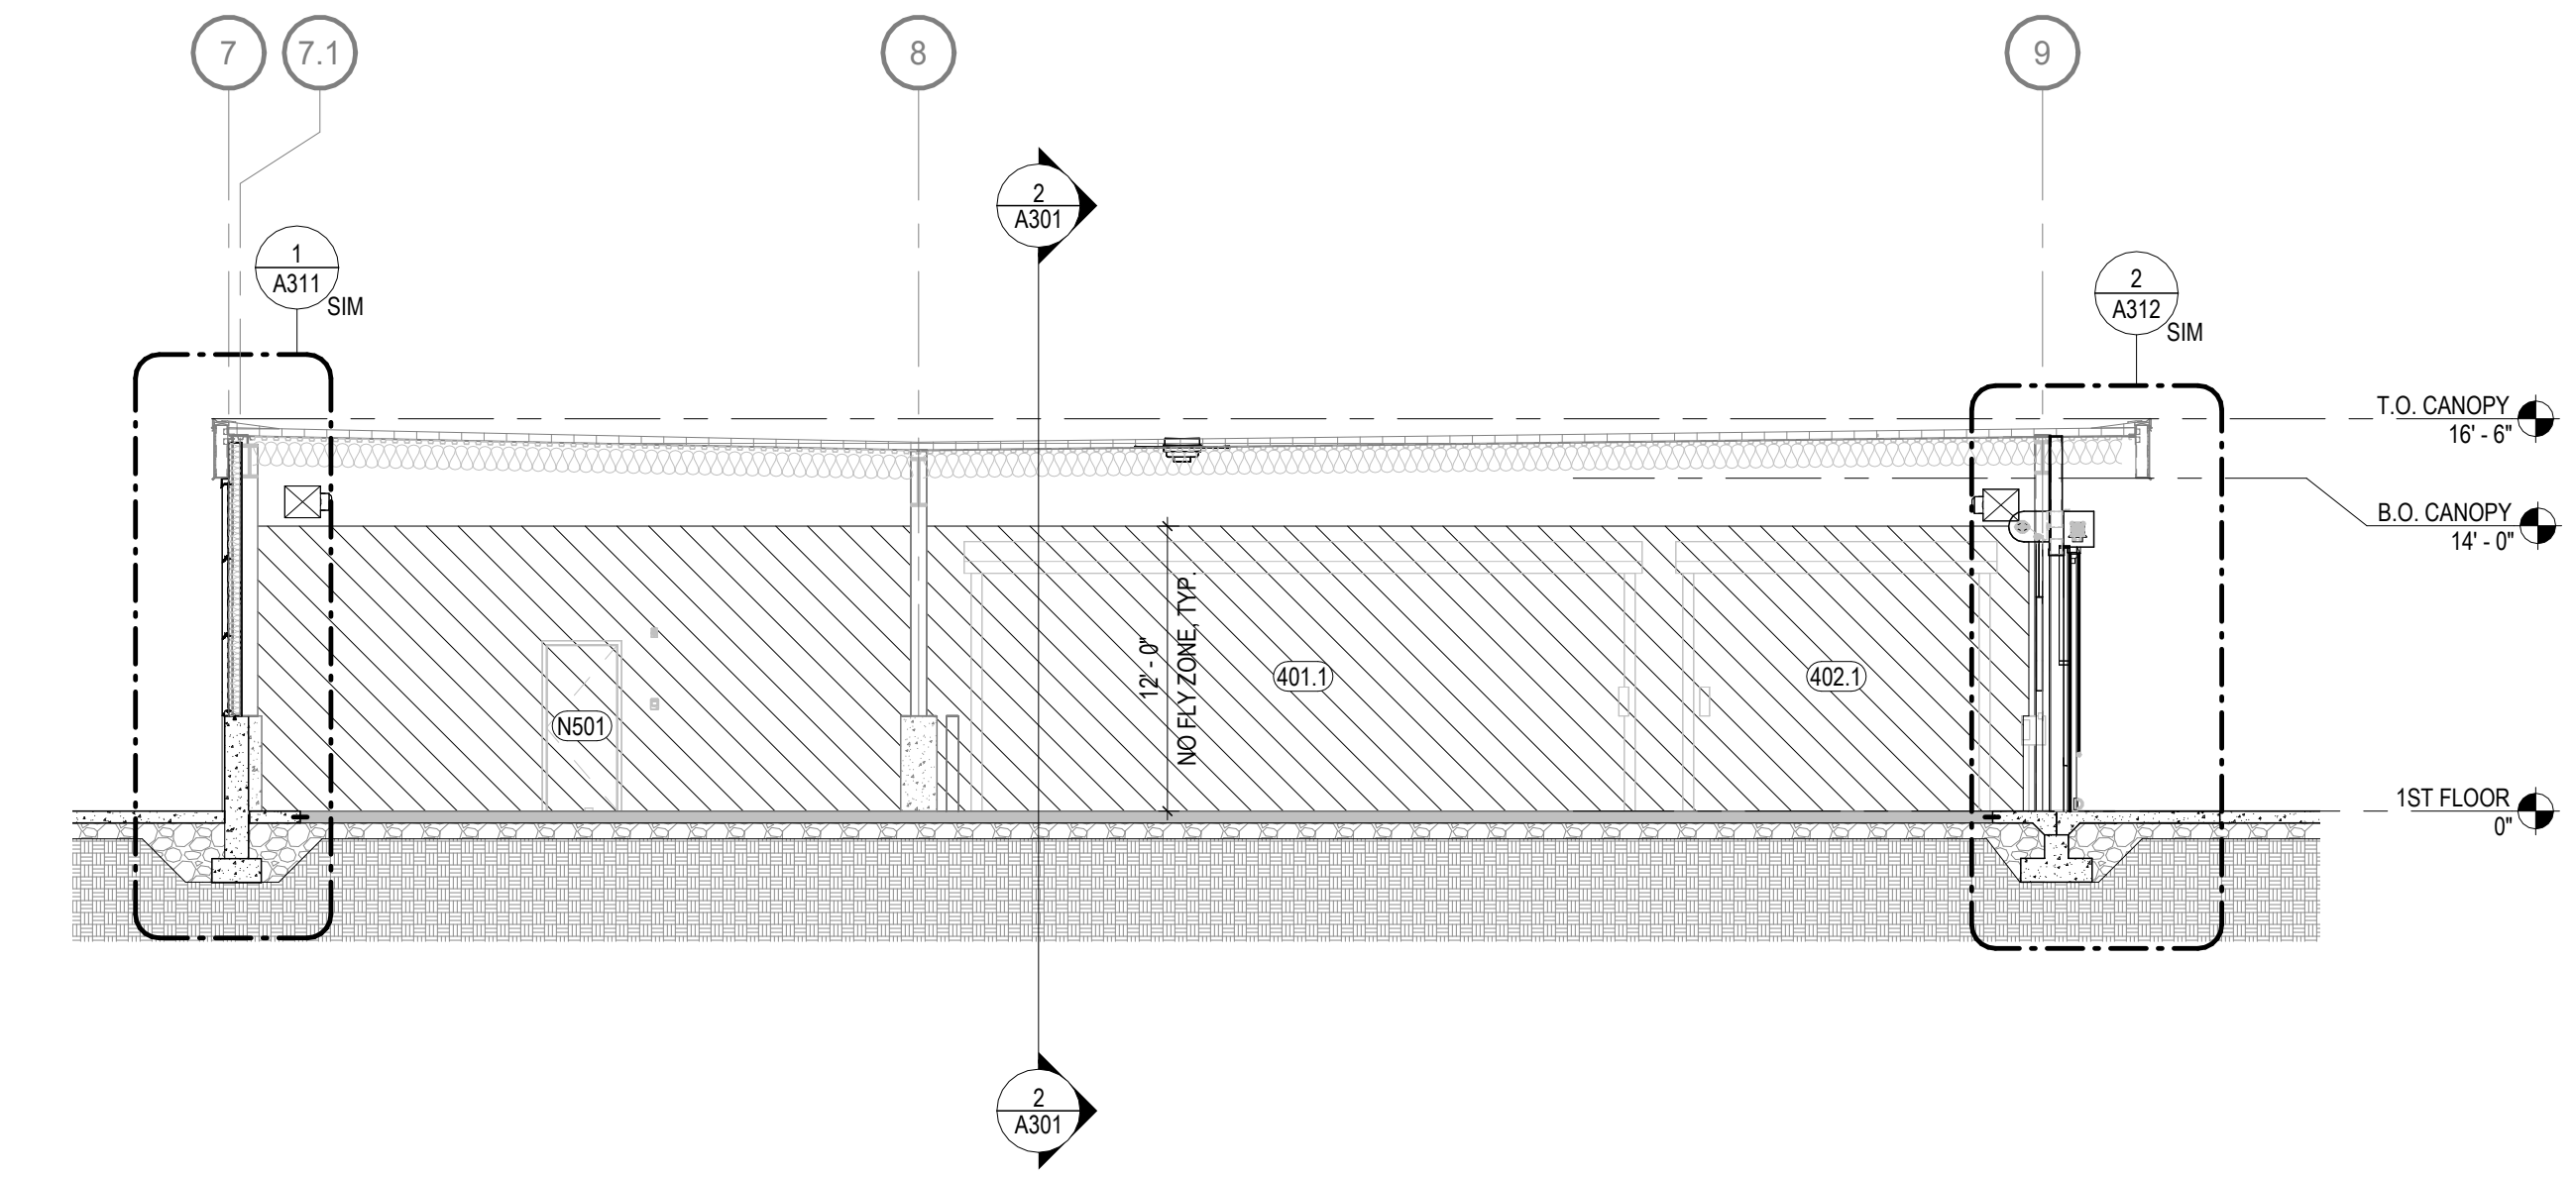

1 CROSS SECTION @ NORTH CANOPY ENCLOSURE  
1/8" = 1'-0"

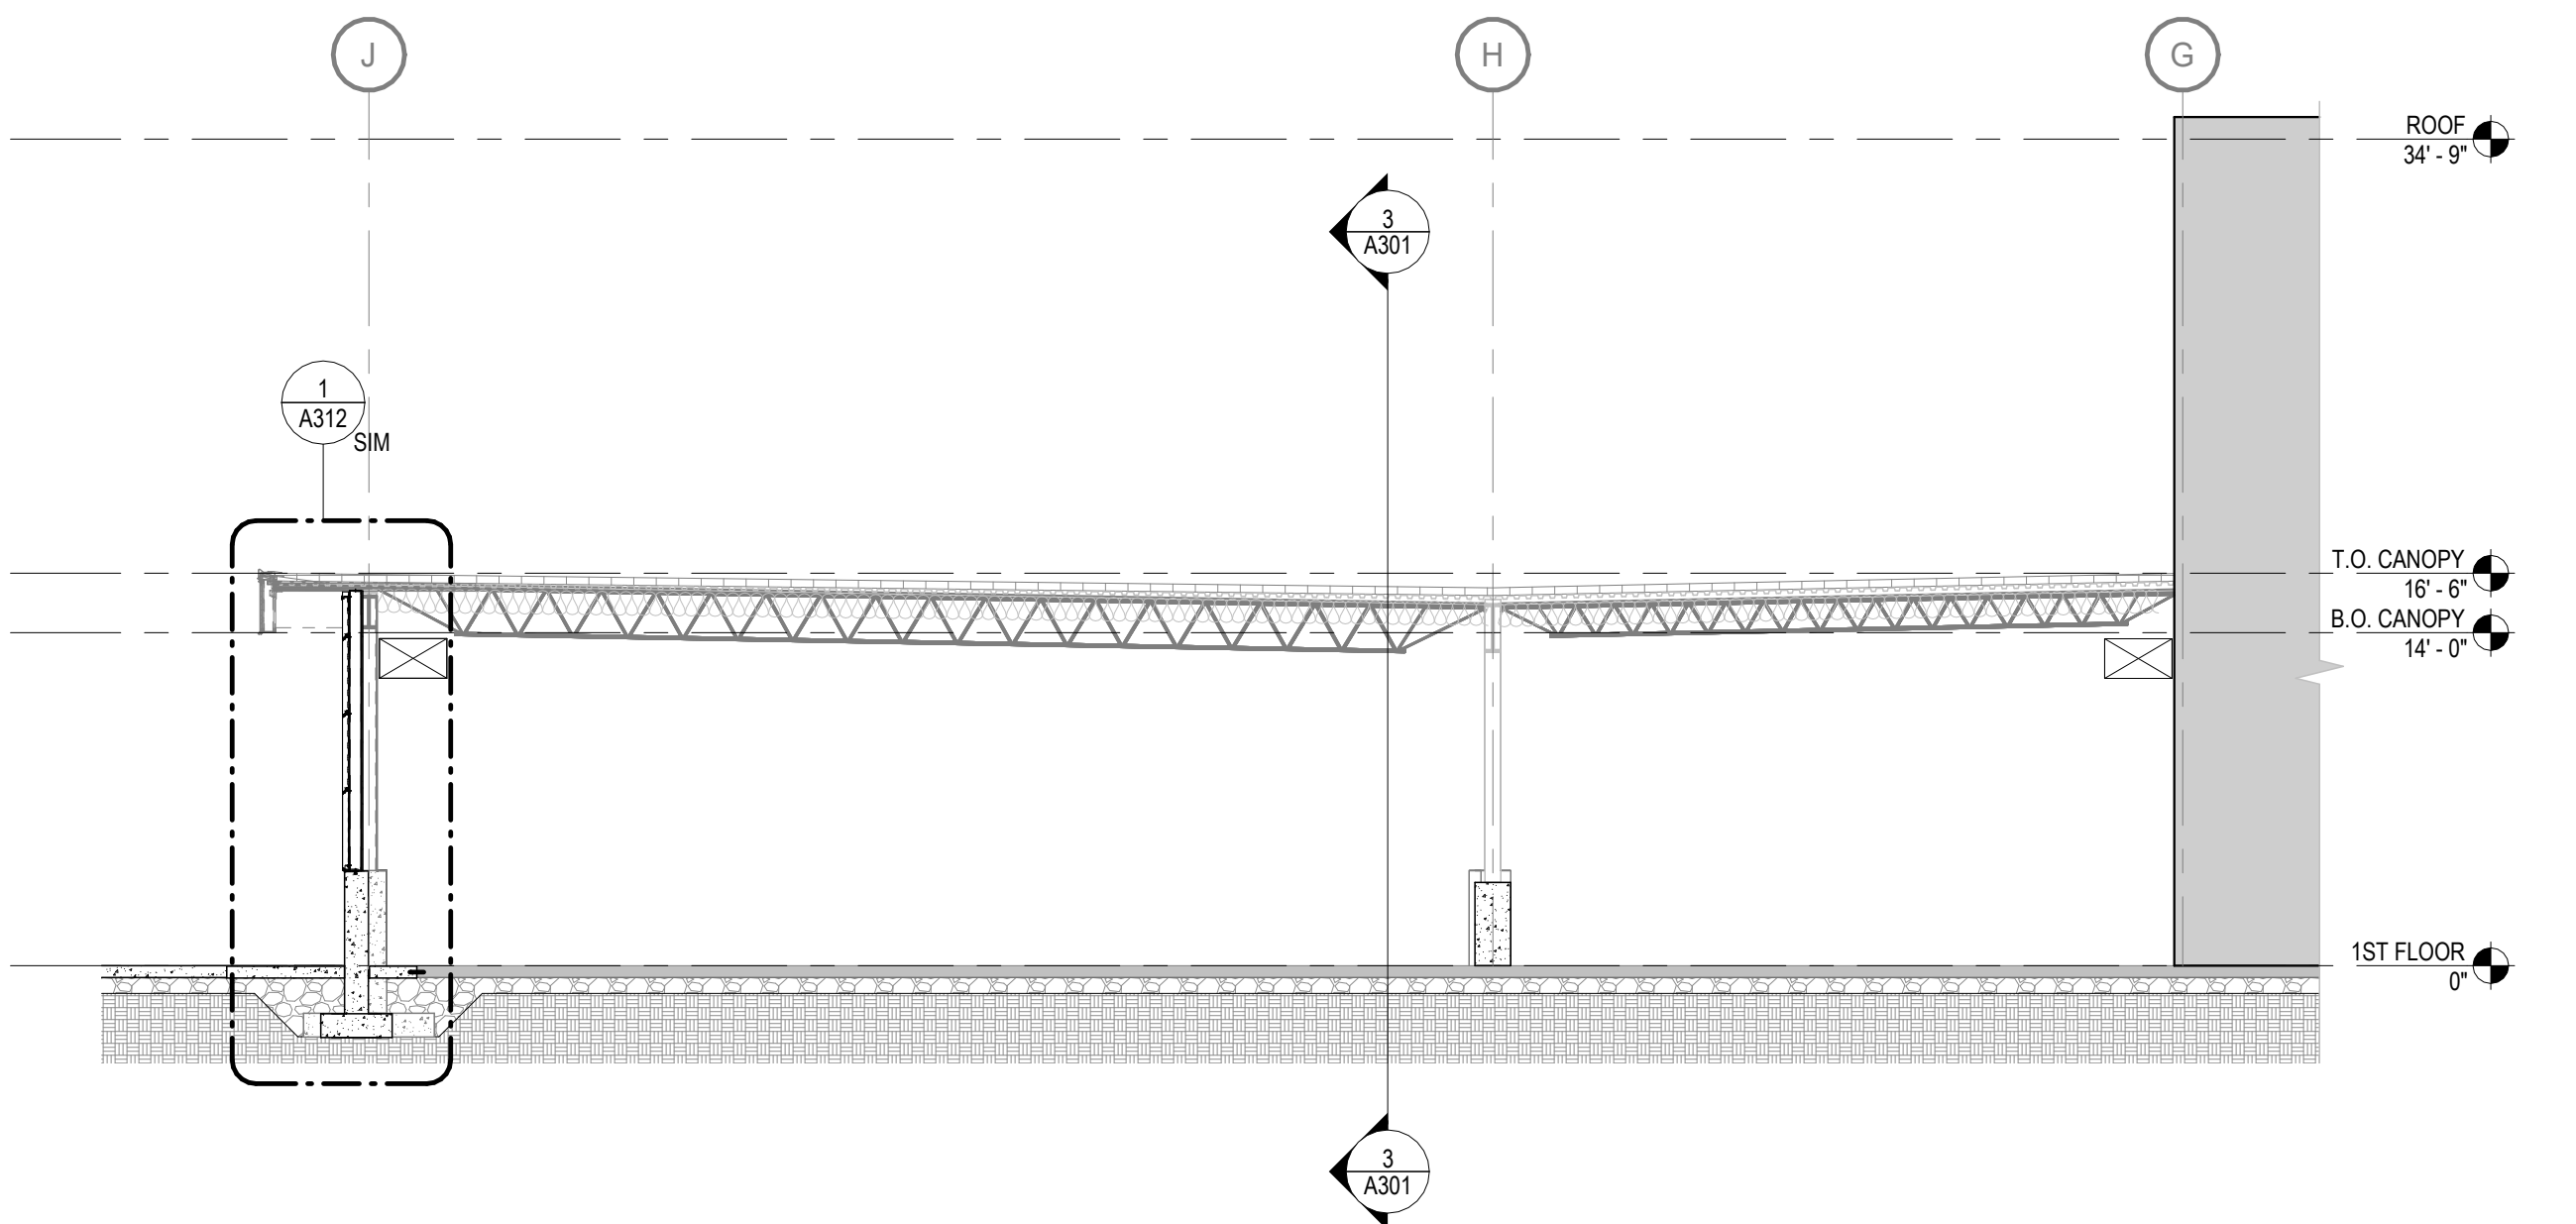

4 CROSS SECTION @ EAST CANOPY ENCLOSURE  
1/8" = 1'-0"

IMPORTANT NOTES

NEW ENCLOSED CANOPY INSULATED WALL PANELS TO BE 'CF ARCHITECTURAL HORIZONTAL INSULATED METAL WALL PANEL WITH PUR FOAM CORE'. PANELS TO BE 3'-6"H BY 16'-0"W WITH TONGUE AND GROOVE INSTALLATION; PANEL COLOR TO BE COLOR MATCHED IN FIELD TO EXISTING BUILDING PANEL COLOR 'NEBULOUS WHITE (SW7063)' WITH FLUROTHANE COASTAL COATING; GC TO PROVIDE SUBMITTAL TO AOR PRIOR TO ORDERING FOR FINAL APPROVAL OF THICKNESS, OVERALL PANEL SIZE, COATING, AND COLOR. REFER TO MANUFACTURER GUIDELINES FOR PROPER INSTALLATION TO ENSURE OPTIMAL PANEL PERFORMANCE.



EXISTING BUILDING TO REMAIN

NEW HVAC UNITS, TYP. REFER TO MECHANICAL DRAWING FOR UNIT SPECIFICATIONS & EXACT LOCATIONS

(2) 36"H X 120"W WINDSCREEN; MODEL#: VGJF; COLOR TO BE FROM STANDARD MANUFACTURER COLORS "BEIGE" WITH KYNAR 500 COATING; SUBMIT COLOR SAMPLE TO ARCHITECT PRIOR TO ORDERING; INSTALLED VERTICALLY STACKED. HORIZONTALLY SECURED EVERY 60" O.C., U.O.N

NEW OVERHEAD DOORS, REFER TO ARCHITECTURAL FOR MORE INFORMATION

NEW INSULATED METAL PANELS, TYP.

GRAVEL TERRAIN BELOW NEW PLATFORM

EXISTING CURB TO REMAIN

SIDEWALK FOR LOADING CARTS BELOW

6'-0" PERSON FOR SCALE

EXISTING BUILDING TO REMAIN

6'-0" PERSON FOR SCALE

HSS 3"X3" TUBE STEEL SUPPORTS FOR WINDSCREEN MOUNTED EVERY 60" O.C. MAX. REFER TO STRUCTURAL DRAWINGS FOR STRUCTURAL FRAMING FOR WINDSCREEN MOUNT

PROPOSED W12x40 BEAM, REFER TO STRUCTURAL

PROPOSED HSS 8X8X3/8" POST-UP, REFER TO STRUCTURAL

NEW OVERHEAD DOORS, REFER TO ARCHITECTURAL FOR MORE INFORMATION

NEW HM EXTERIOR EGRESS DOOR

NEW BOLLARDS, TYP.

1 EXTERIOR PERSPECTIVE AT PLATFORM

1/2/2026 4:02:50 PM C:\Users\consultant5\Documents\2501635 DMO4 ARCH R24 Central ad user5.rvt


© 2025 BL COMPANIES, INC. THESE DRAWINGS SHALL NOT BE UTILIZED BY ANY PERSON, FIRM OR CORPORATION WITHOUT THE SPECIFIC WRITTEN PERMISSION OF BL COMPANIES.

WALL SECTION GENERAL NOTES


1. PROVIDE FIRE RETARDANT / PRESSURE TREATED WOOD BLOCKING WHERE EVER WOOD BLOCKING IS SHOWN ON THE DRAWINGS.
2. PROVIDE SEALANT AND BACKER RODS (TYPICAL) AT ALL EXTERIOR DOOR, WINDOW AND LOUVER FRAME LOCATIONS.
3. FLASHING, DAMP PROOFING, AND INSULATION SHOWN ON WALL SECTIONS INDICATE VERTICAL LOCATIONS ONLY. PROVIDE COMPLETE SYSTEM.

IMPORTANT NOTES

NEW ENCLOSED CANOPY INSULATED WALL PANELS TO BE 'CF ARCHITECTURAL HORIZONTAL INSULATED METAL WALL PANEL WITH PUR FOAM CORE'. PANELS TO BE 3'-6"H BY 16'-0"W WITH TONGUE AND GROOVE INSTALLATION; PANEL COLOR TO BE COLOR MATCHED IN FIELD TO EXISTING BUILDING PANEL COLOR 'NEBULOUS WHITE (SW7063)' WITH FLUROTHANE COASTAL COATING; GC TO PROVIDE SUBMITTAL TO AOR PRIOR TO ORDERING FOR FINAL APPROVAL OF THICKNESS, OVERALL PANEL SIZE, COATING, AND COLOR. REFER TO MANUFACTURER GUIDELINES FOR PROPER INSTALLATION TO ENSURE OPTIMAL PANEL PERFORMANCE.

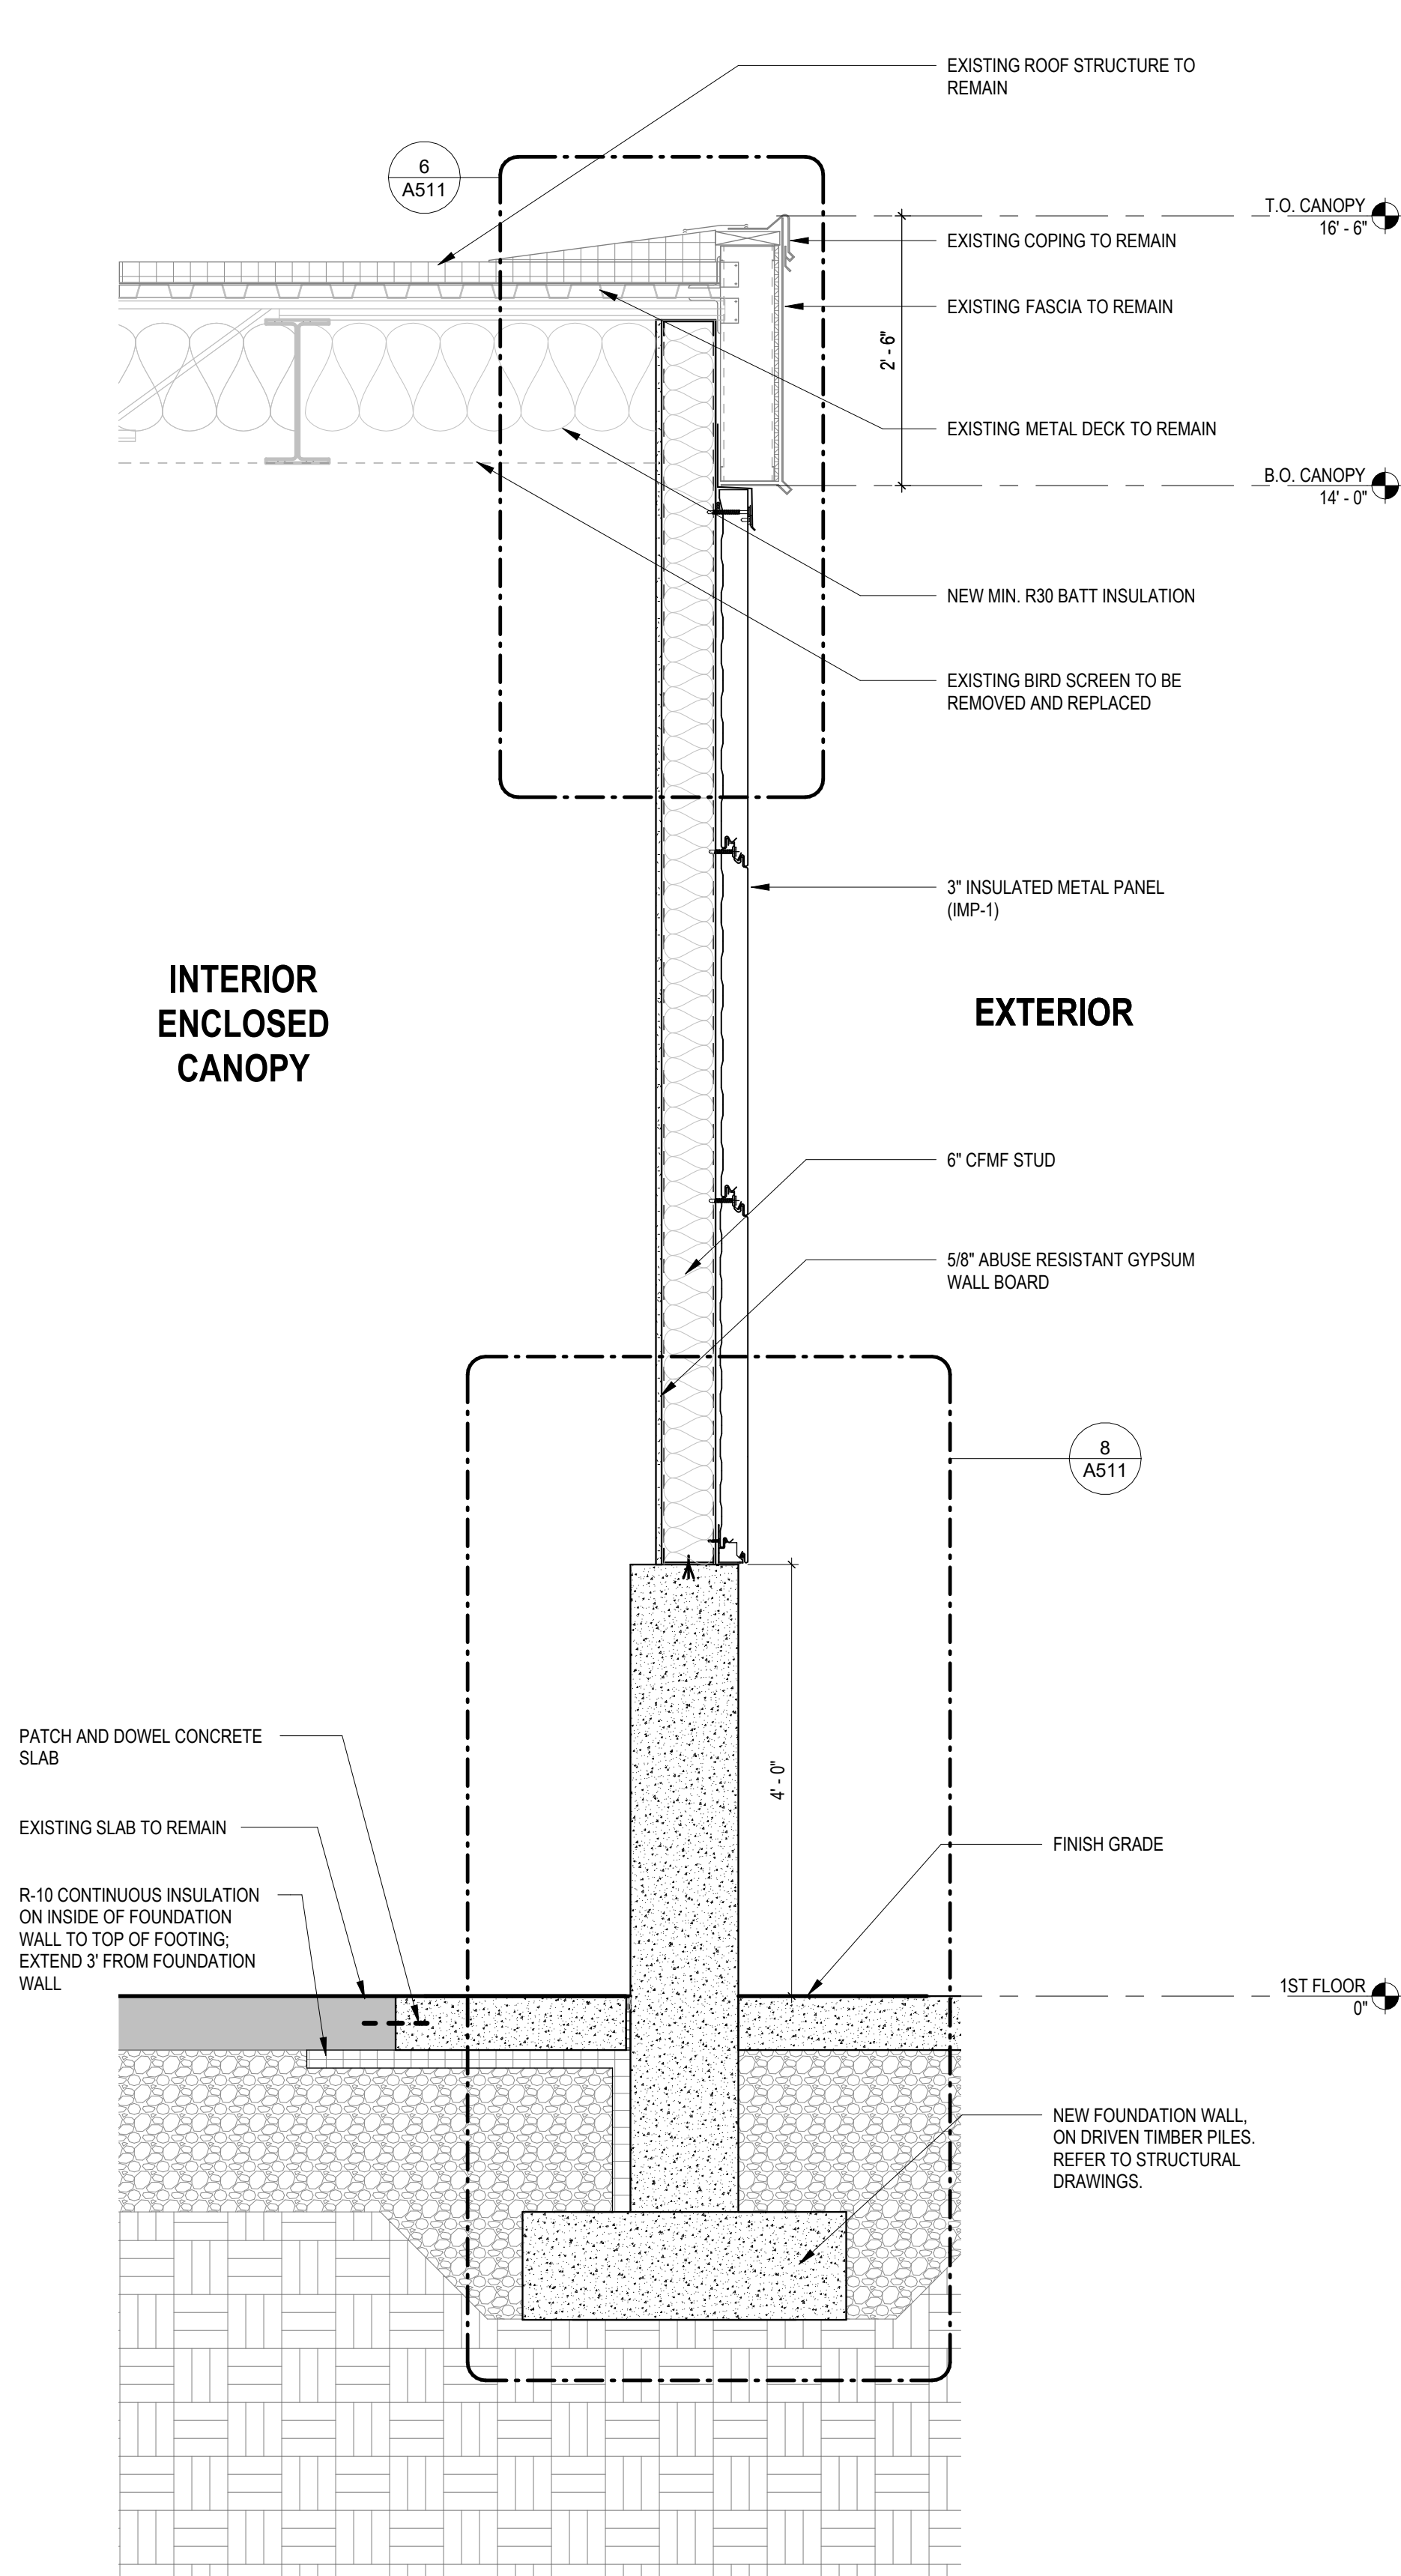

1 WALL SECTION @ CANOPY ENCLOSURE WALLS (TYP.)  
3/4" = 1'-0"

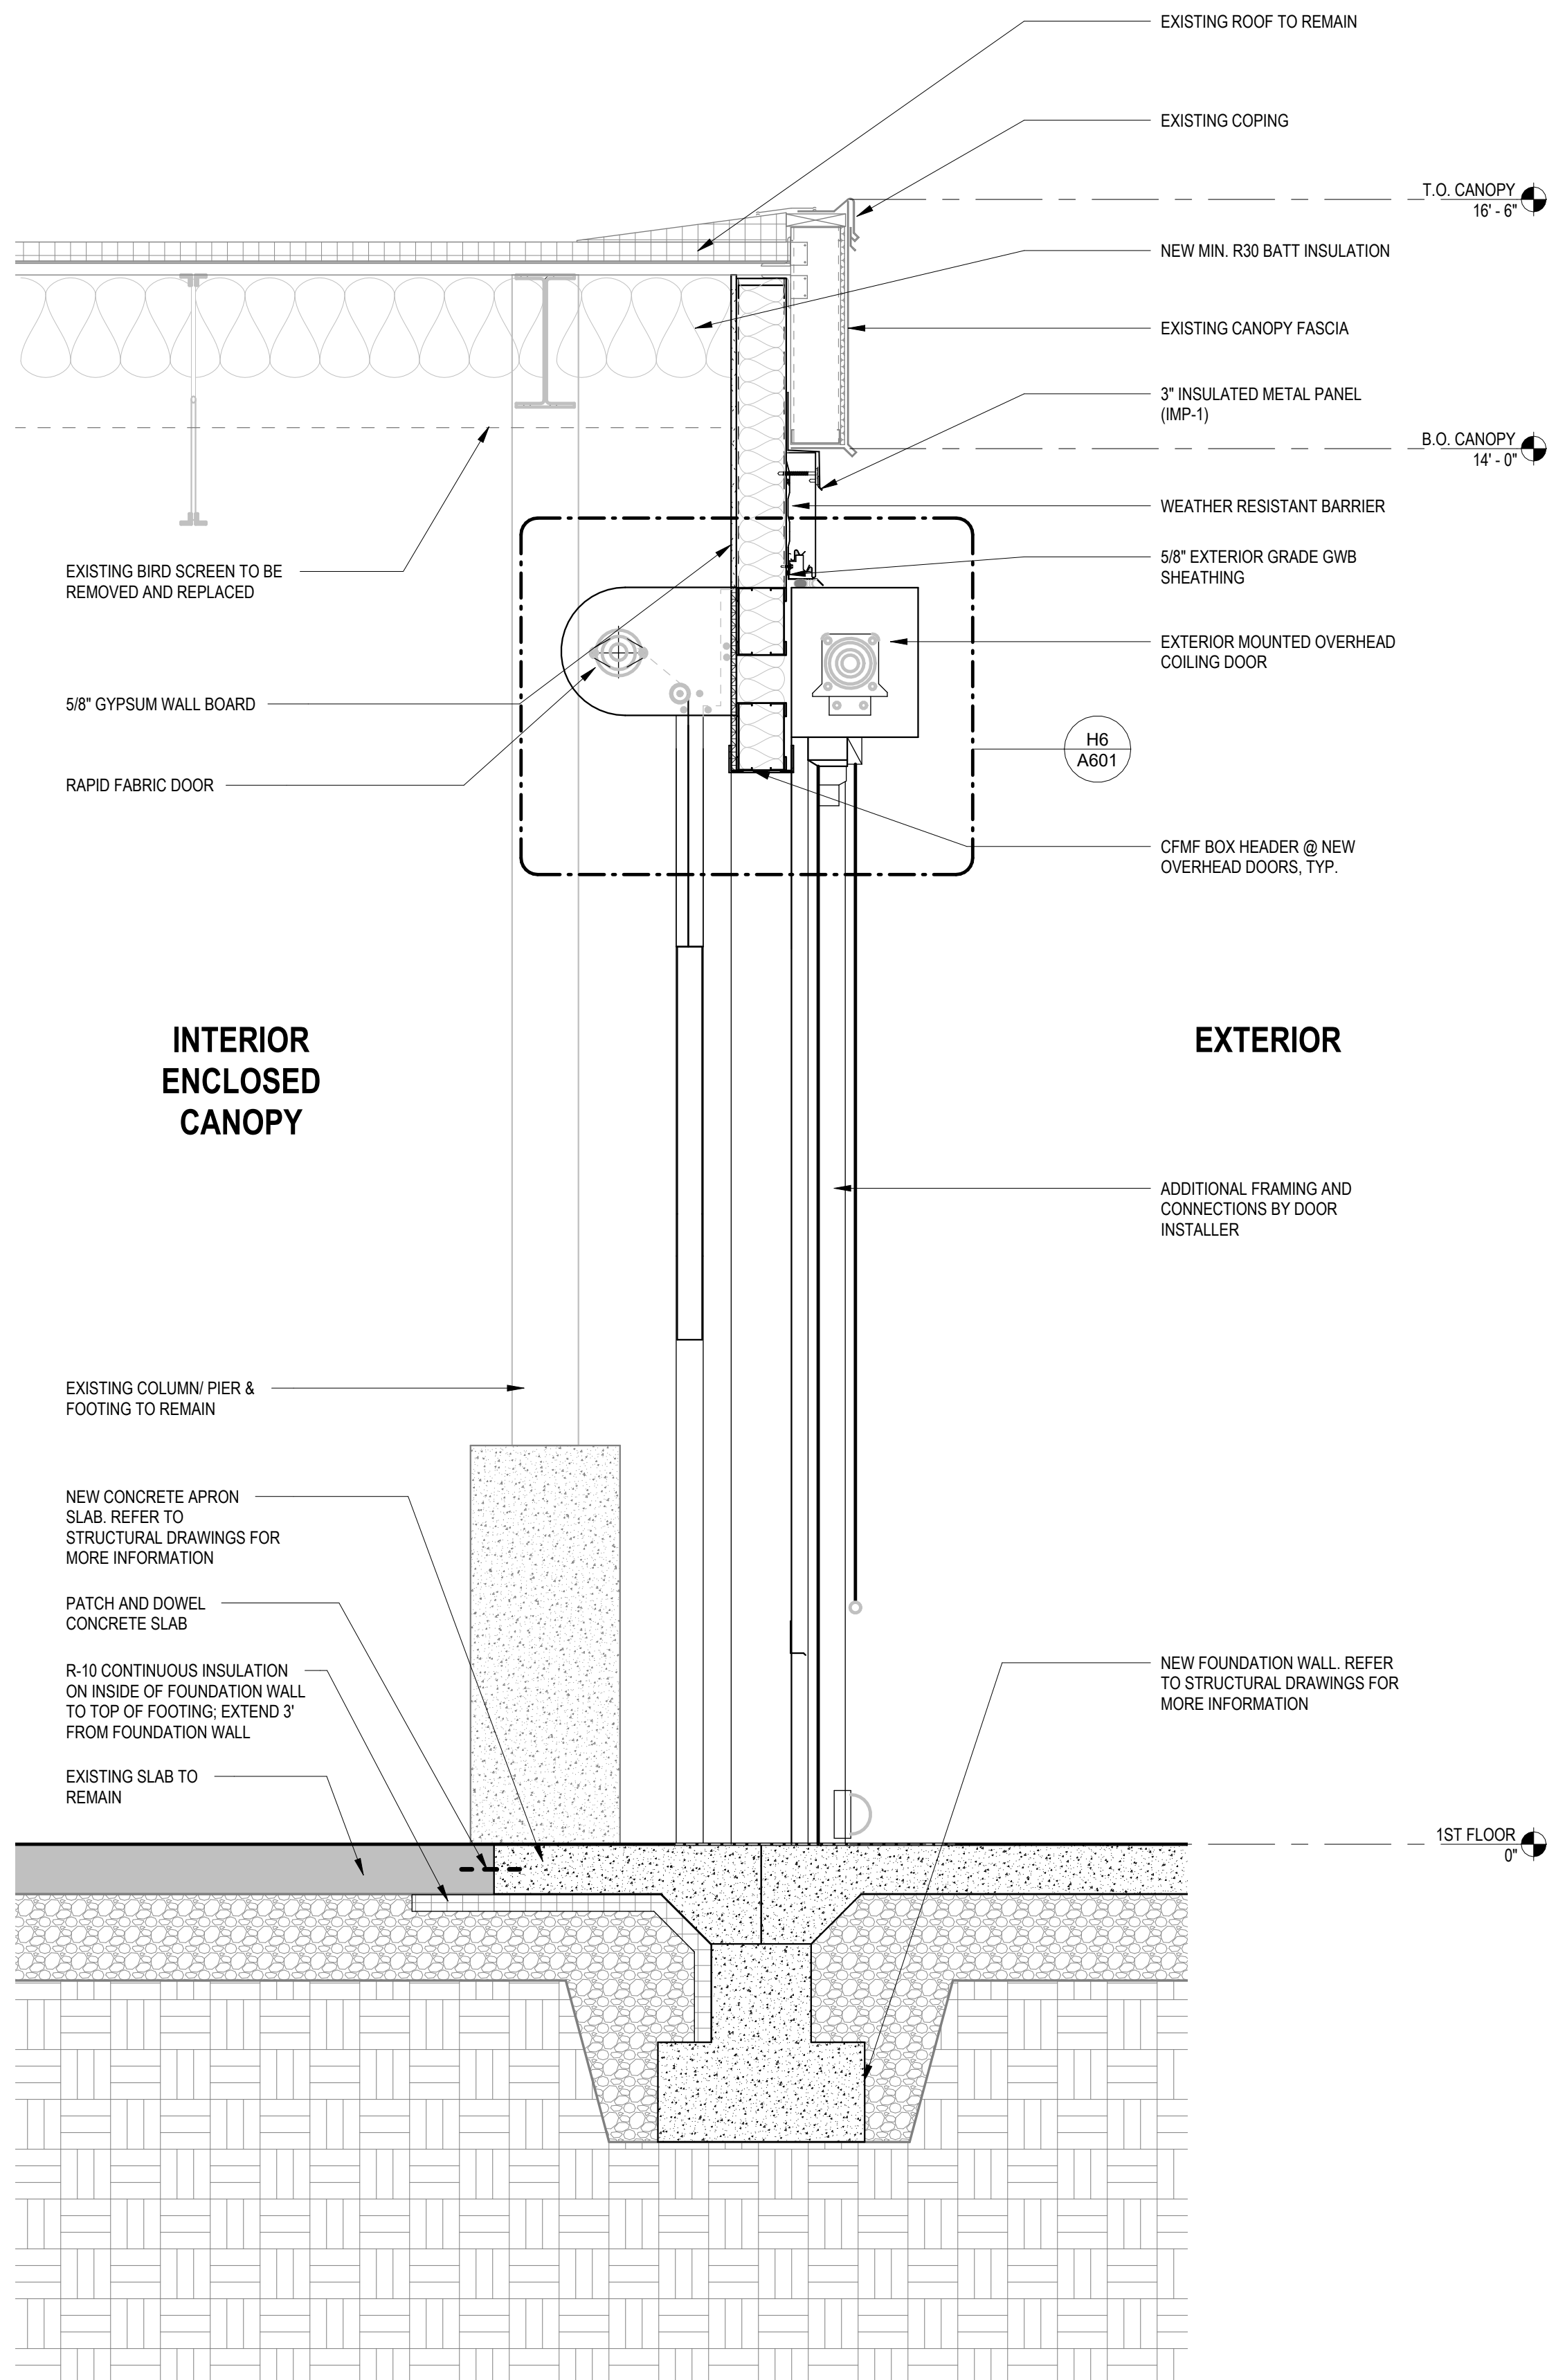

2 WALL SECTION @ OVERHEAD DOORS (TYP.)  
3/4" = 1'-0"

1/2/2026 4:02:51 PM C:\Users\consultant\Documents\2501635 DMO4 ARCH R24 Central ad user5.rvt


© 2025 BL COMPANIES, INC. THESE DRAWINGS SHALL NOT BE UTILIZED BY ANY PERSON, FIRM OR CORPORATION WITHOUT THE SPECIFIC WRITTEN PERMISSION OF BL COMPANIES.

WALL SECTION GENERAL NOTES


1. PROVIDE FIRE RETARDANT / PRESSURE TREATED WOOD BLOCKING WHERE EVER WOOD BLOCKING IS SHOWN ON THE DRAWINGS.
2. PROVIDE SEALANT AND BACKER RODS (TYPICAL) AT ALL EXTERIOR DOOR, WINDOW AND LOUVER FRAME LOCATIONS.
3. FLASHING, DAMP PROOFING, AND INSULATION SHOWN ON WALL SECTIONS INDICATE VERTICAL LOCATIONS ONLY. PROVIDE COMPLETE SYSTEM.

IMPORTANT NOTES

NEW ENCLOSED CANOPY INSULATED WALL PANELS TO BE 'CF ARCHITECTURAL HORIZONTAL INSULATED METAL WALL PANEL WITH PUR FOAM CORE'. PANELS TO BE 3'-6"H BY 16'-0"W WITH TONGUE AND GROOVE INSTALLATION; PANEL COLOR TO BE COLOR MATCHED IN FIELD TO EXISTING BUILDING PANEL COLOR 'NEBULOUS WHITE (SW7063)' WITH FLUROTHANE COASTAL COATING; GC TO PROVIDE SUBMITTAL TO AOR PRIOR TO ORDERING FOR FINAL APPROVAL OF THICKNESS, OVERALL PANEL SIZE, COATING, AND COLOR. REFER TO MANUFACTURER GUIDELINES FOR PROPER INSTALLATION TO ENSURE OPTIMAL PANEL PERFORMANCE.

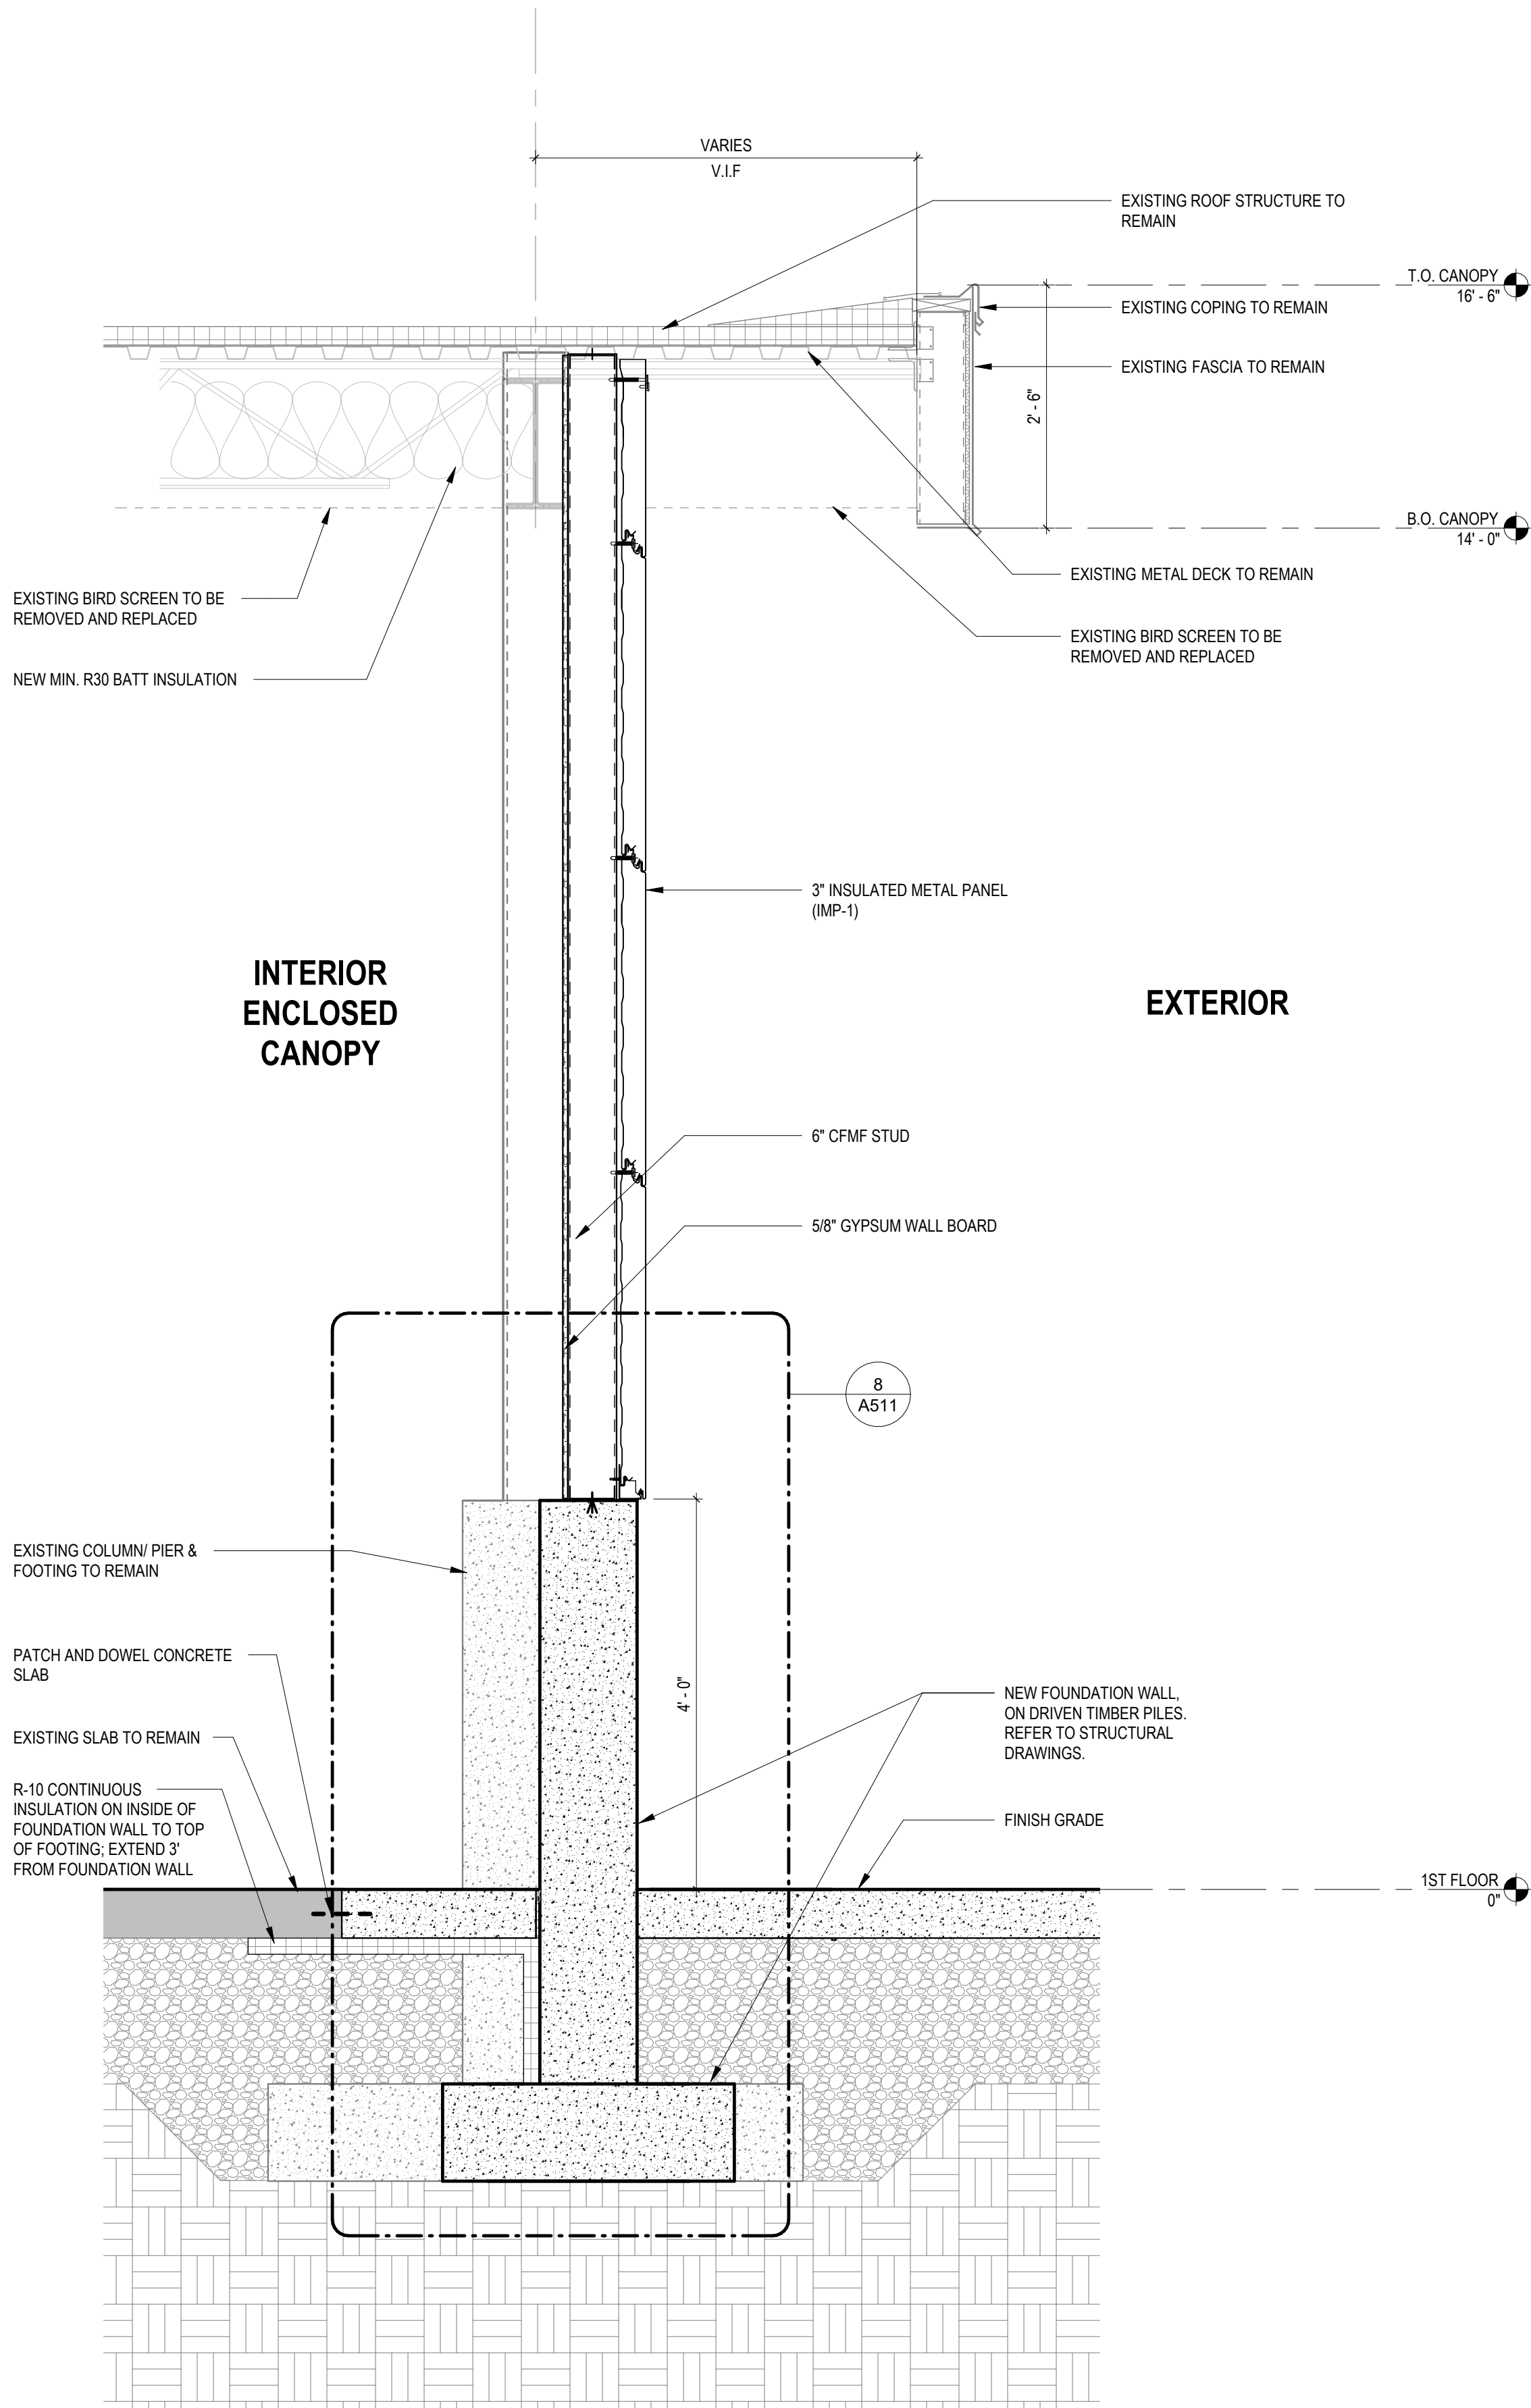


1 WALL SECTION @ CANOPY ENCLOSURE WALLS W/ OVERHANG (TYP.)  
3/4" = 1'-0"

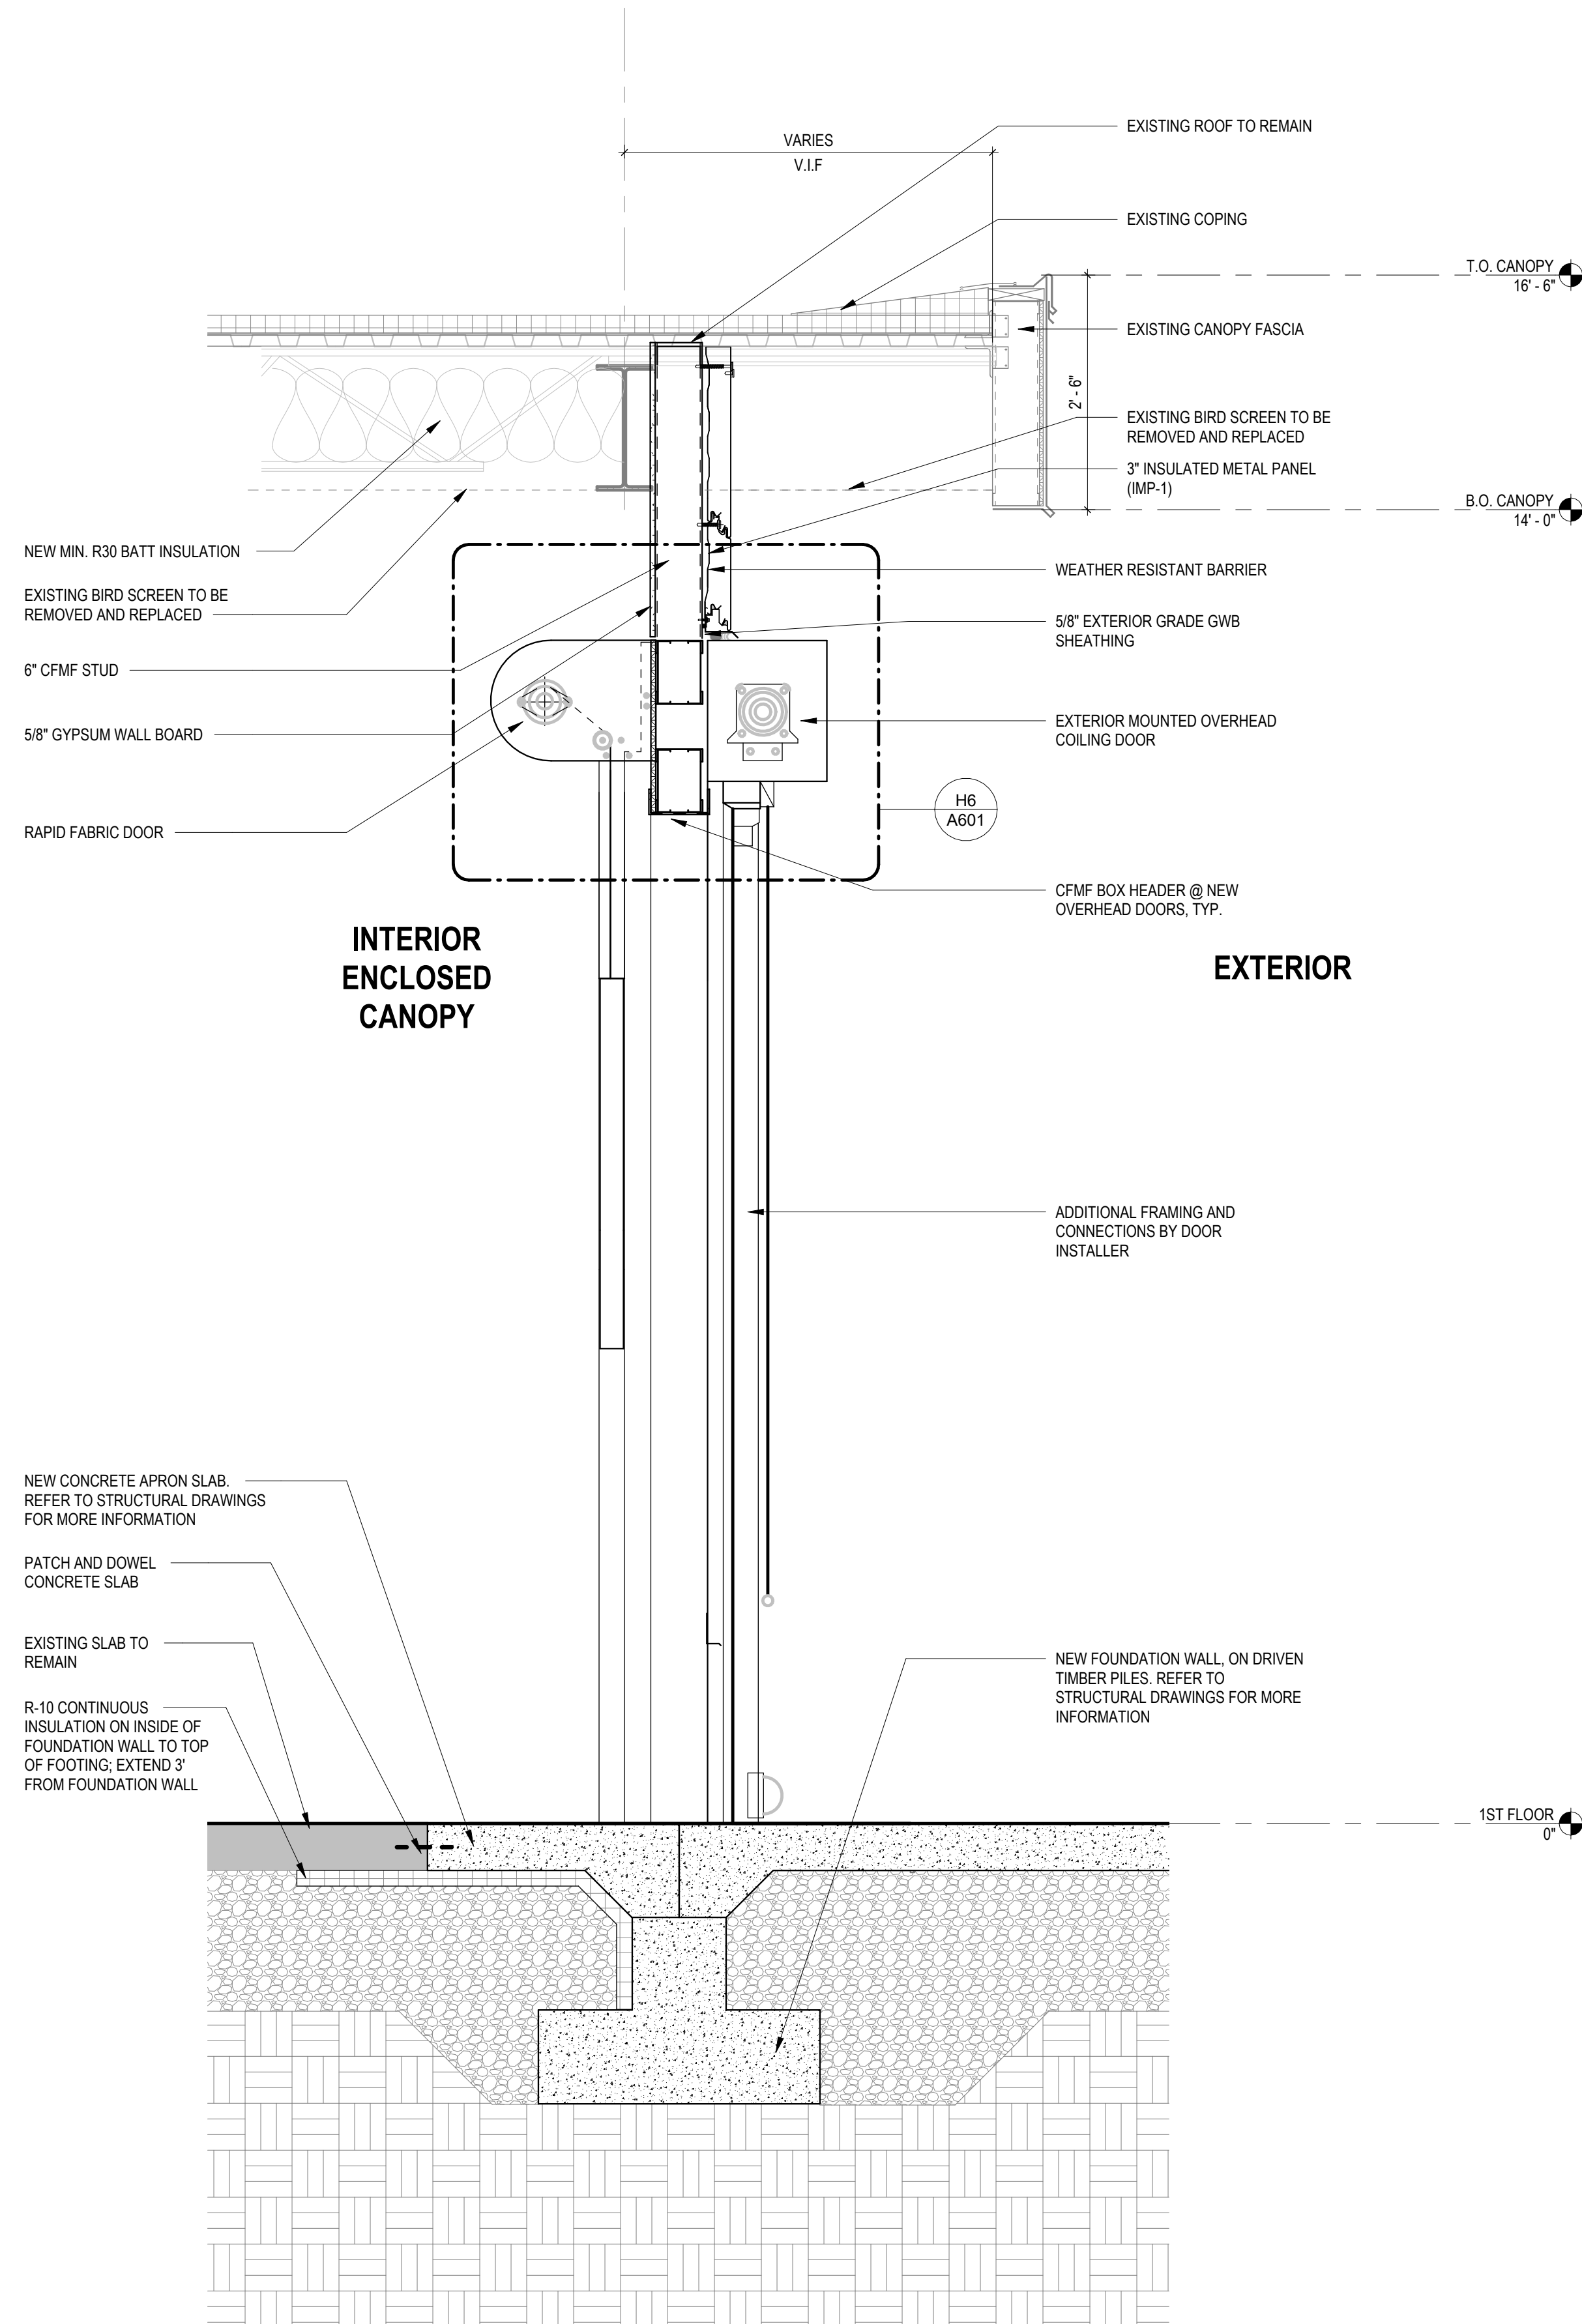


2 WALL SECTION @ OVERHEAD DOORS W/ OVERHANG (TYP.)  
3/4" = 1'-0"


1/2/2026 4:02:51 PM C:\Users\consultant\Documents\2501635 DMO4 ARCH R24 Central at use5.rvt

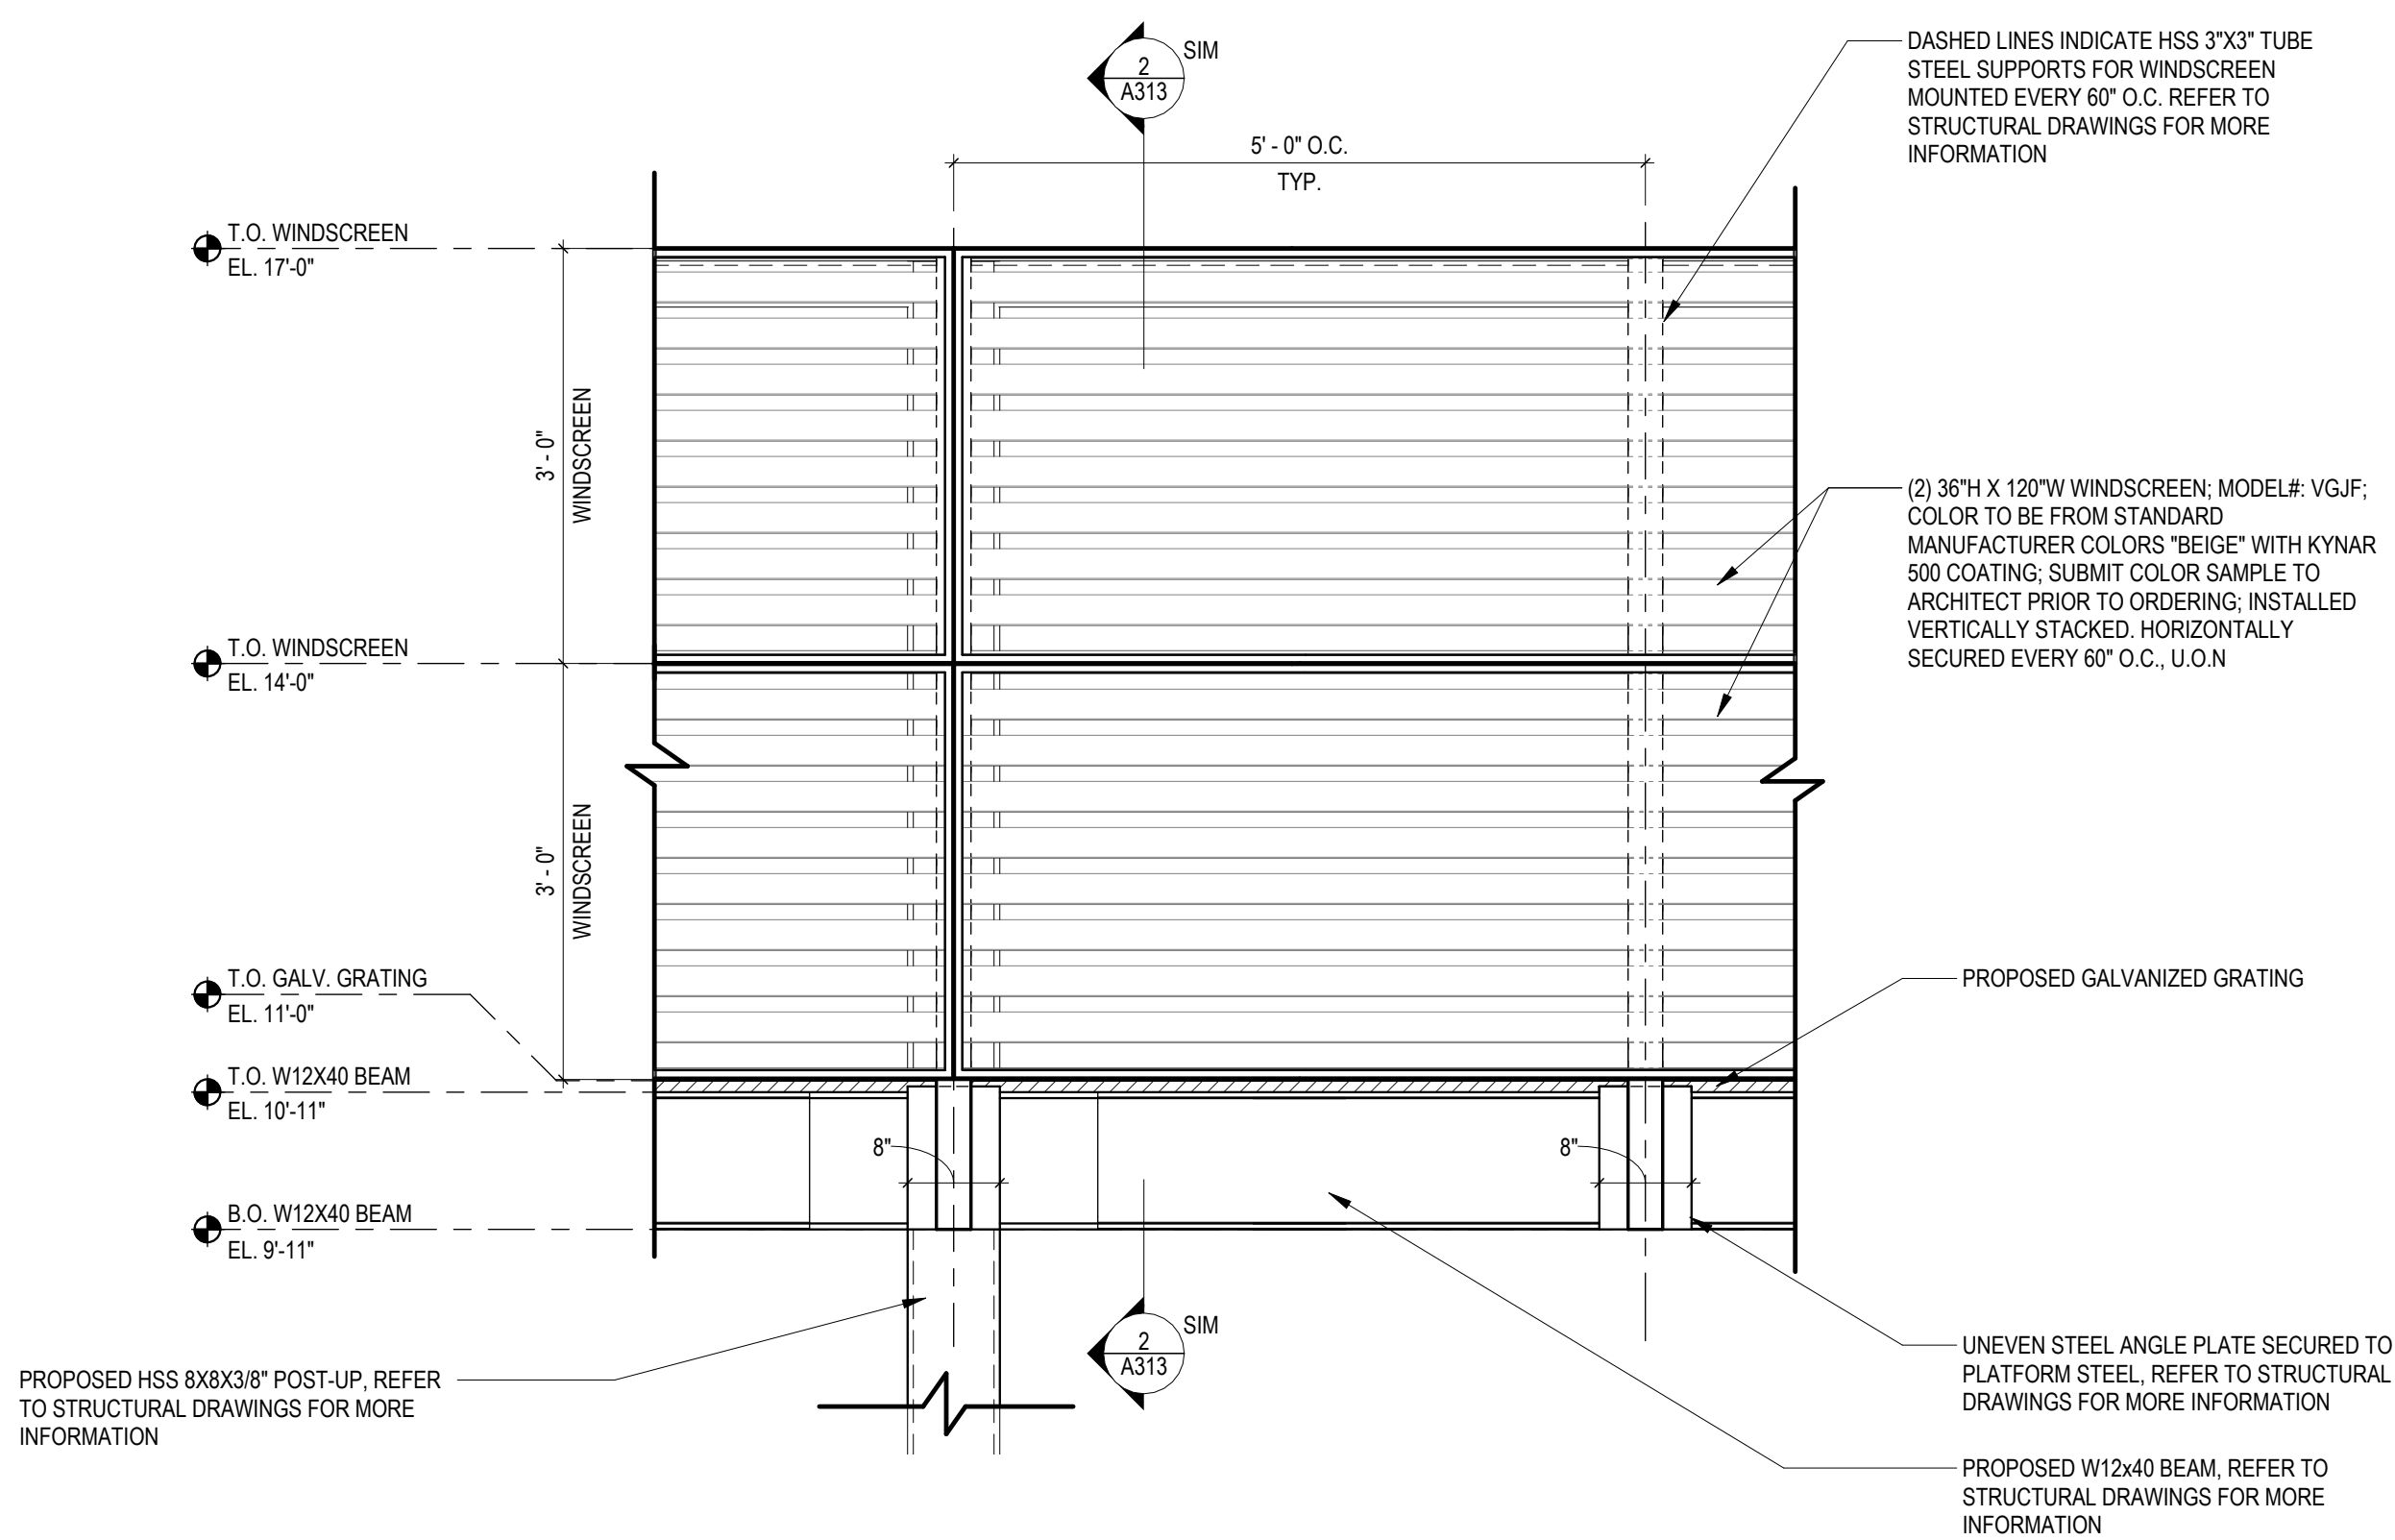


1 ELEVATION @ WINDSCREEN  
3/4" = 1'-0"

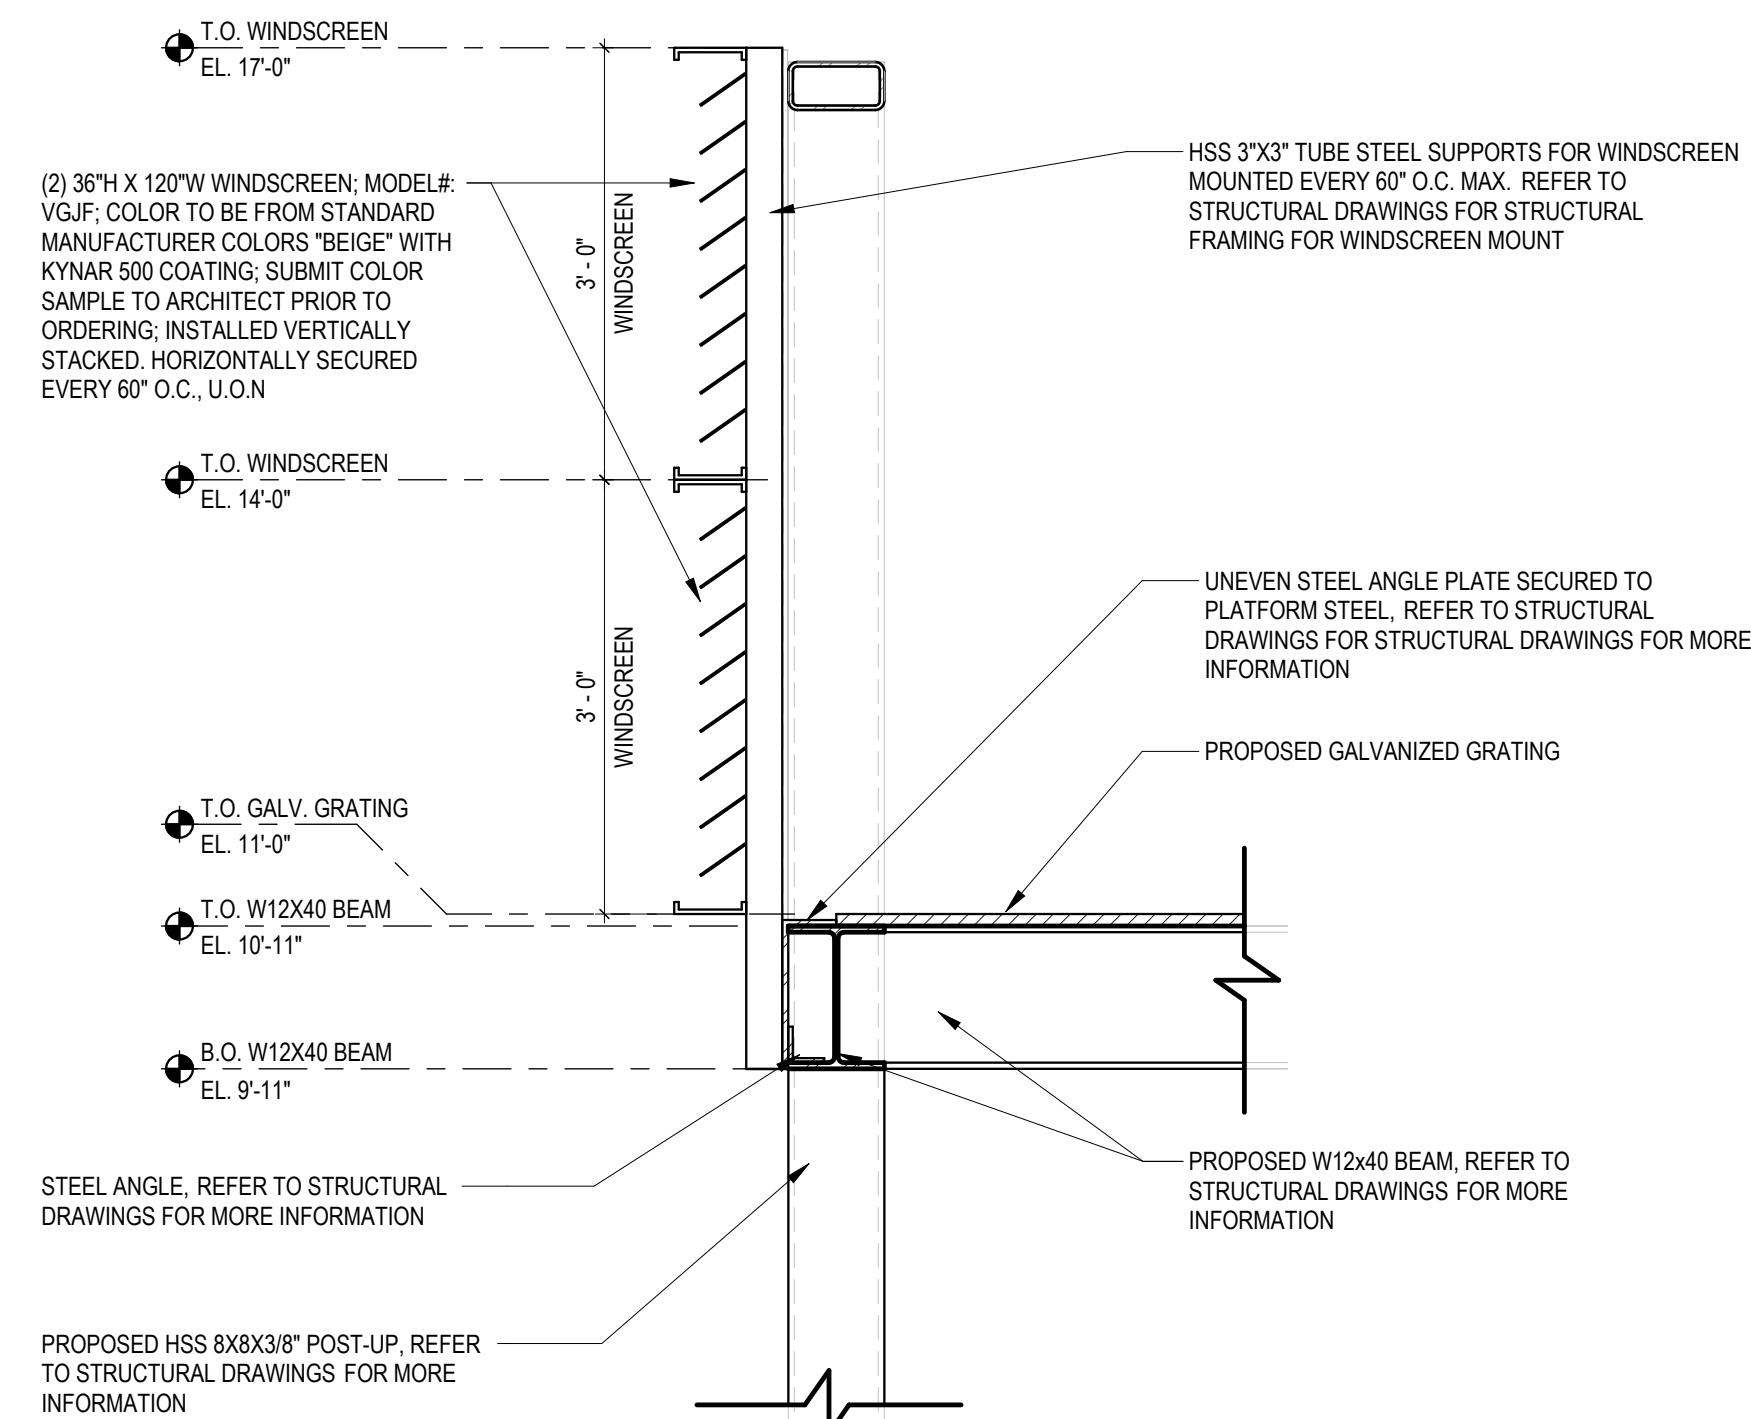


2 WALL SECTION @ WINDSCREEN  
3/4" = 1'-0"

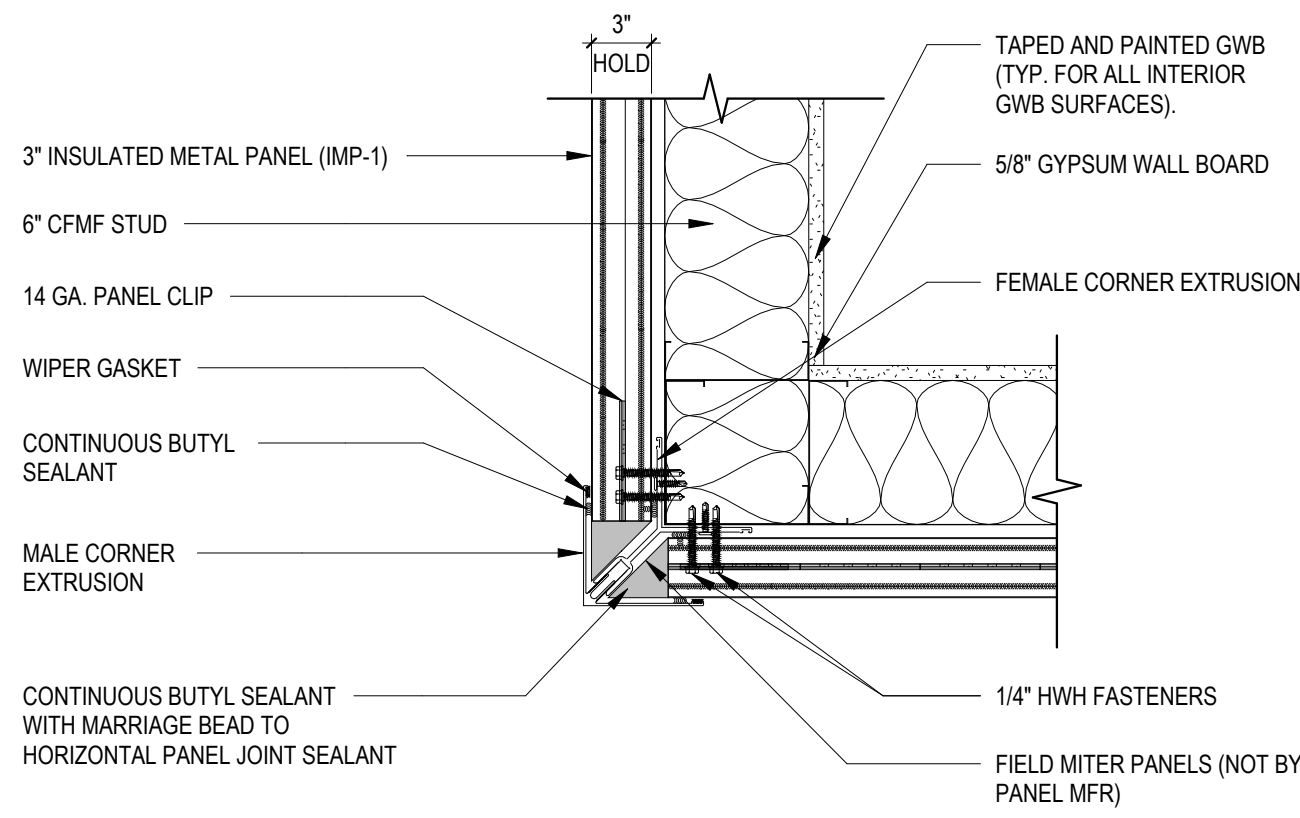


1 PLAN DETAIL - OUTSIDE CORNER  
1 1/2" = 1'-0"

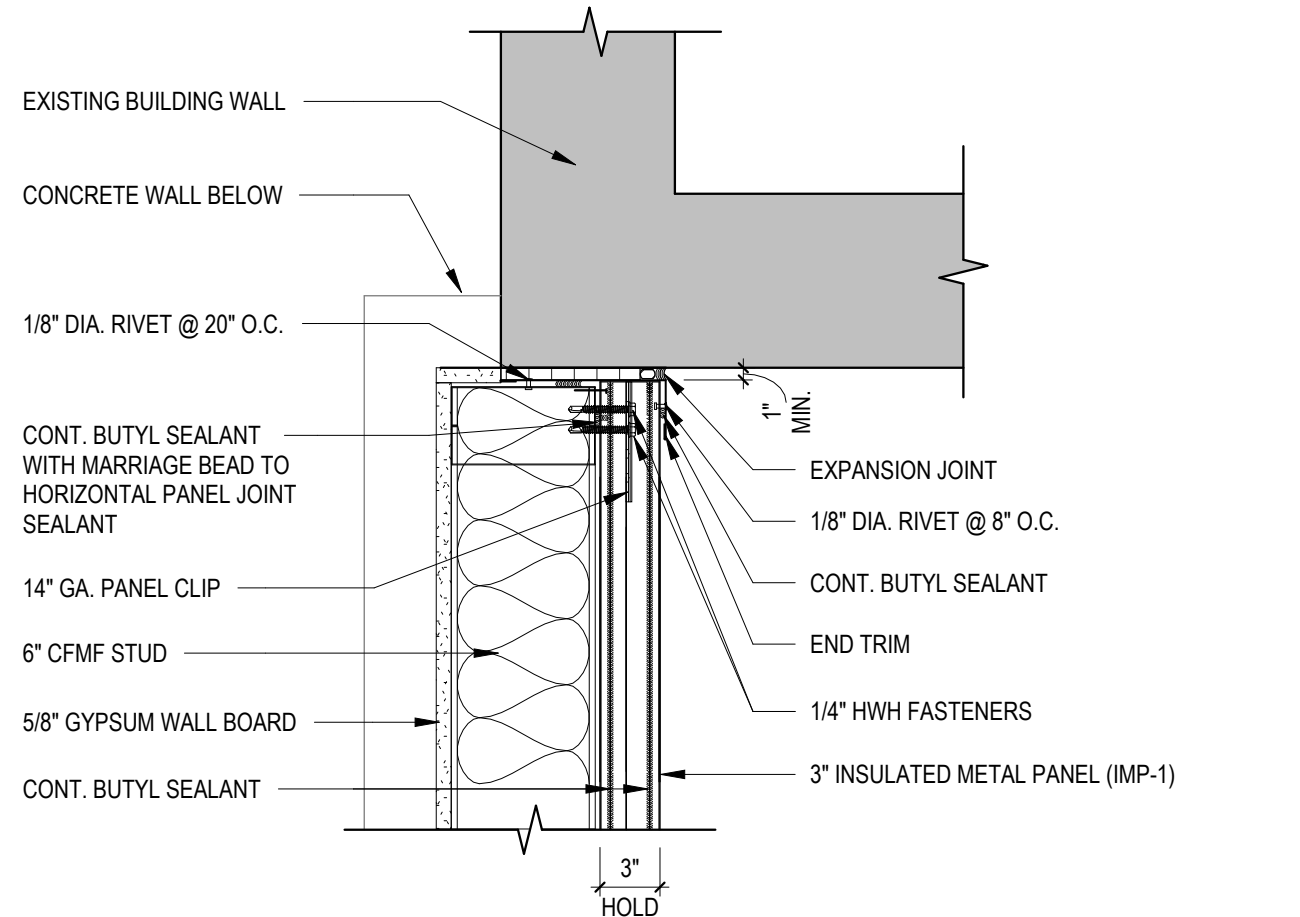


2 PLAN DETAIL - END TRIM/PANEL 1  
1 1/2" = 1'-0"

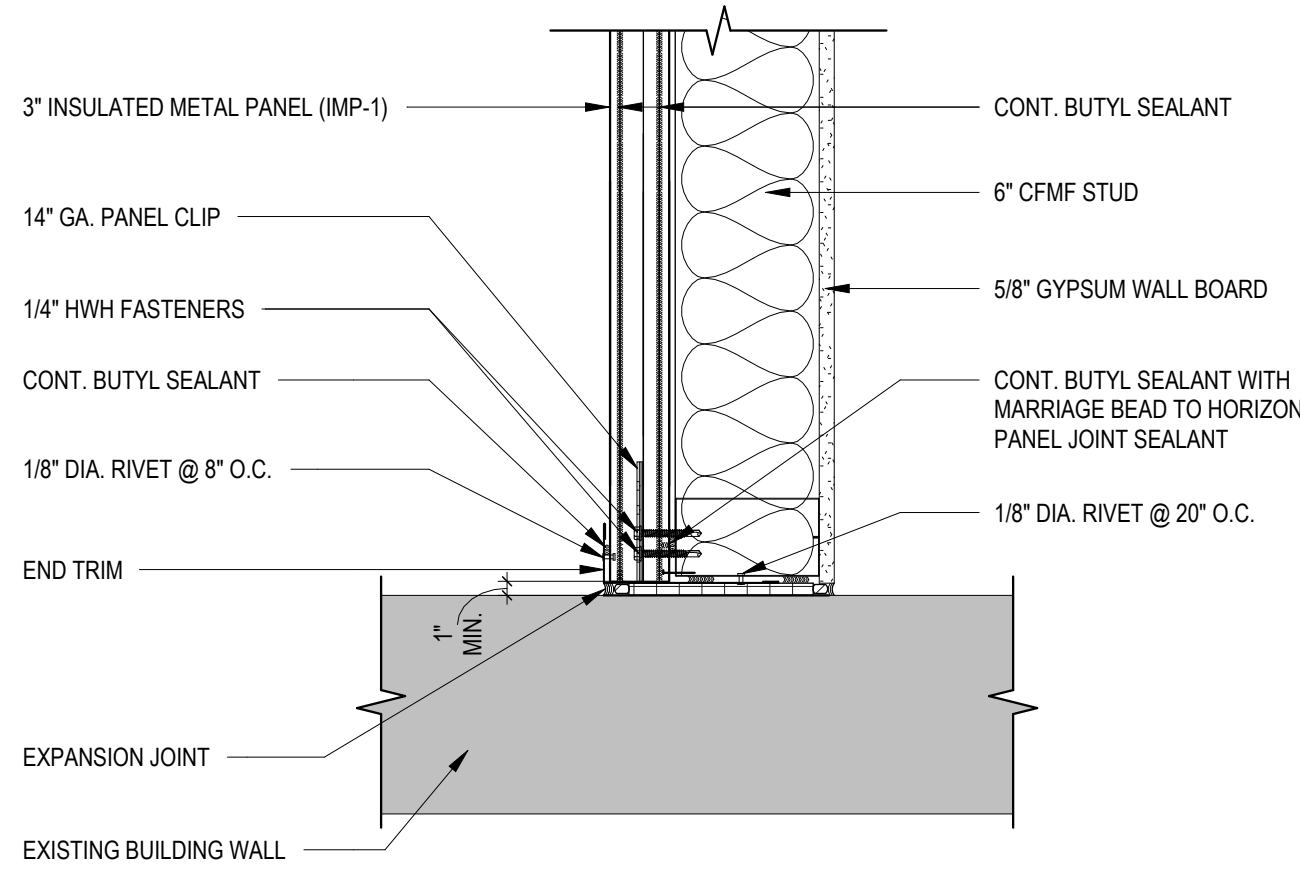


3 PLAN DETAIL - END TRIM/PANEL 2  
1 1/2" = 1'-0"

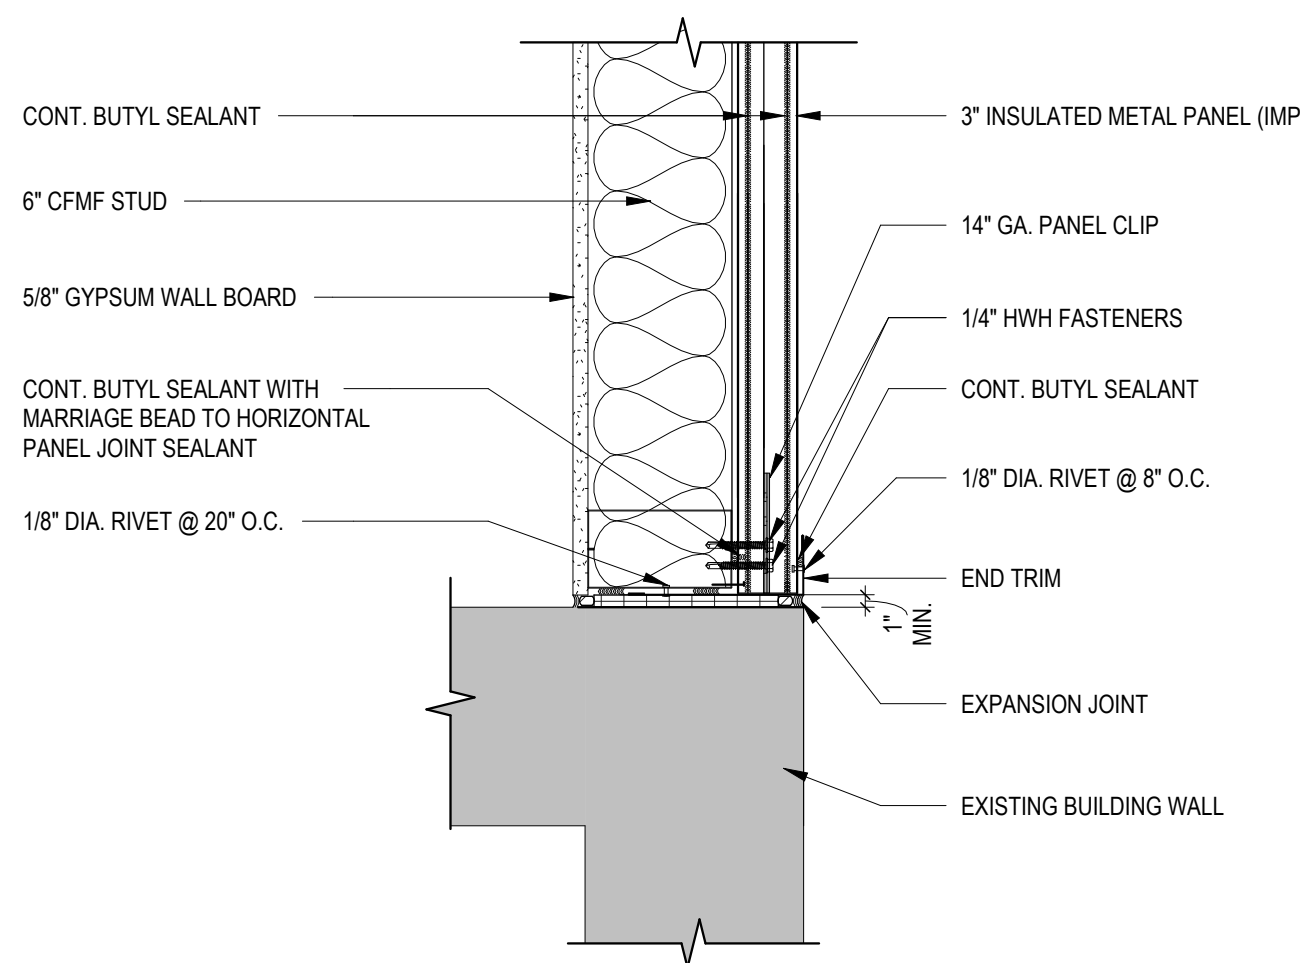


4 PLAN DETAIL - END TRIM/PANEL 3  
1 1/2" = 1'-0"

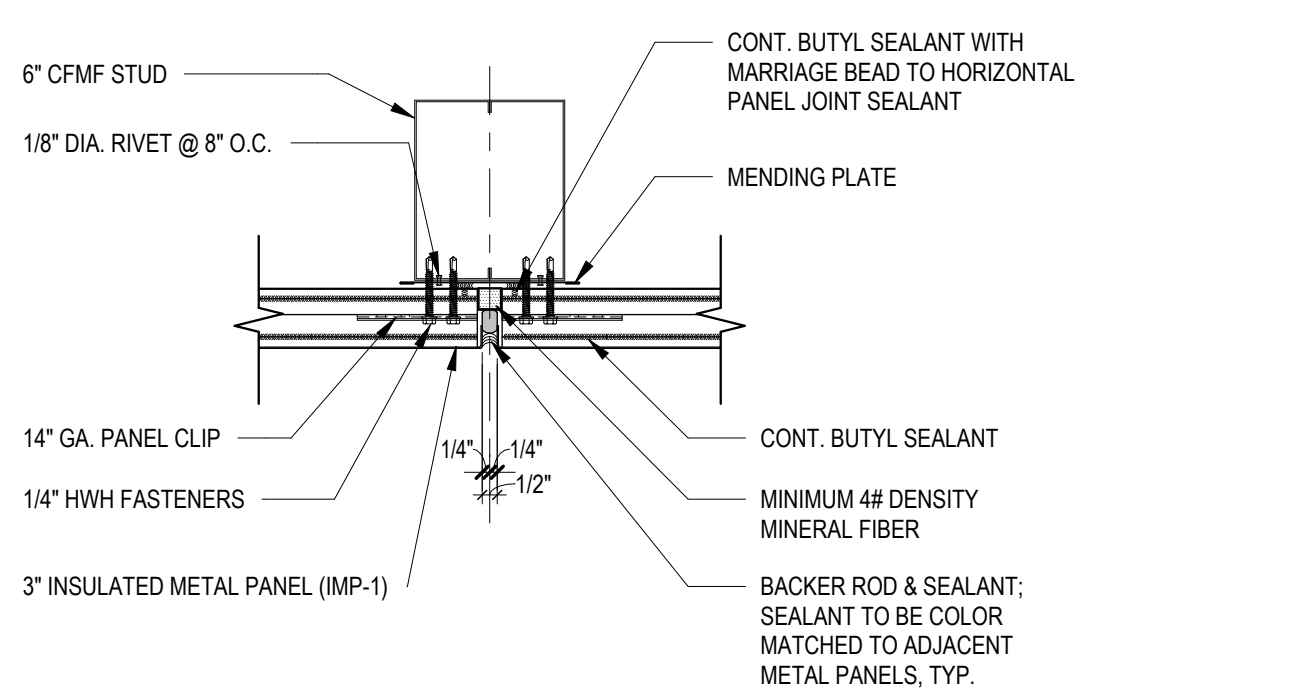


5 PLAN DETAIL - VERTICAL JOINT  
1 1/2" = 1'-0"

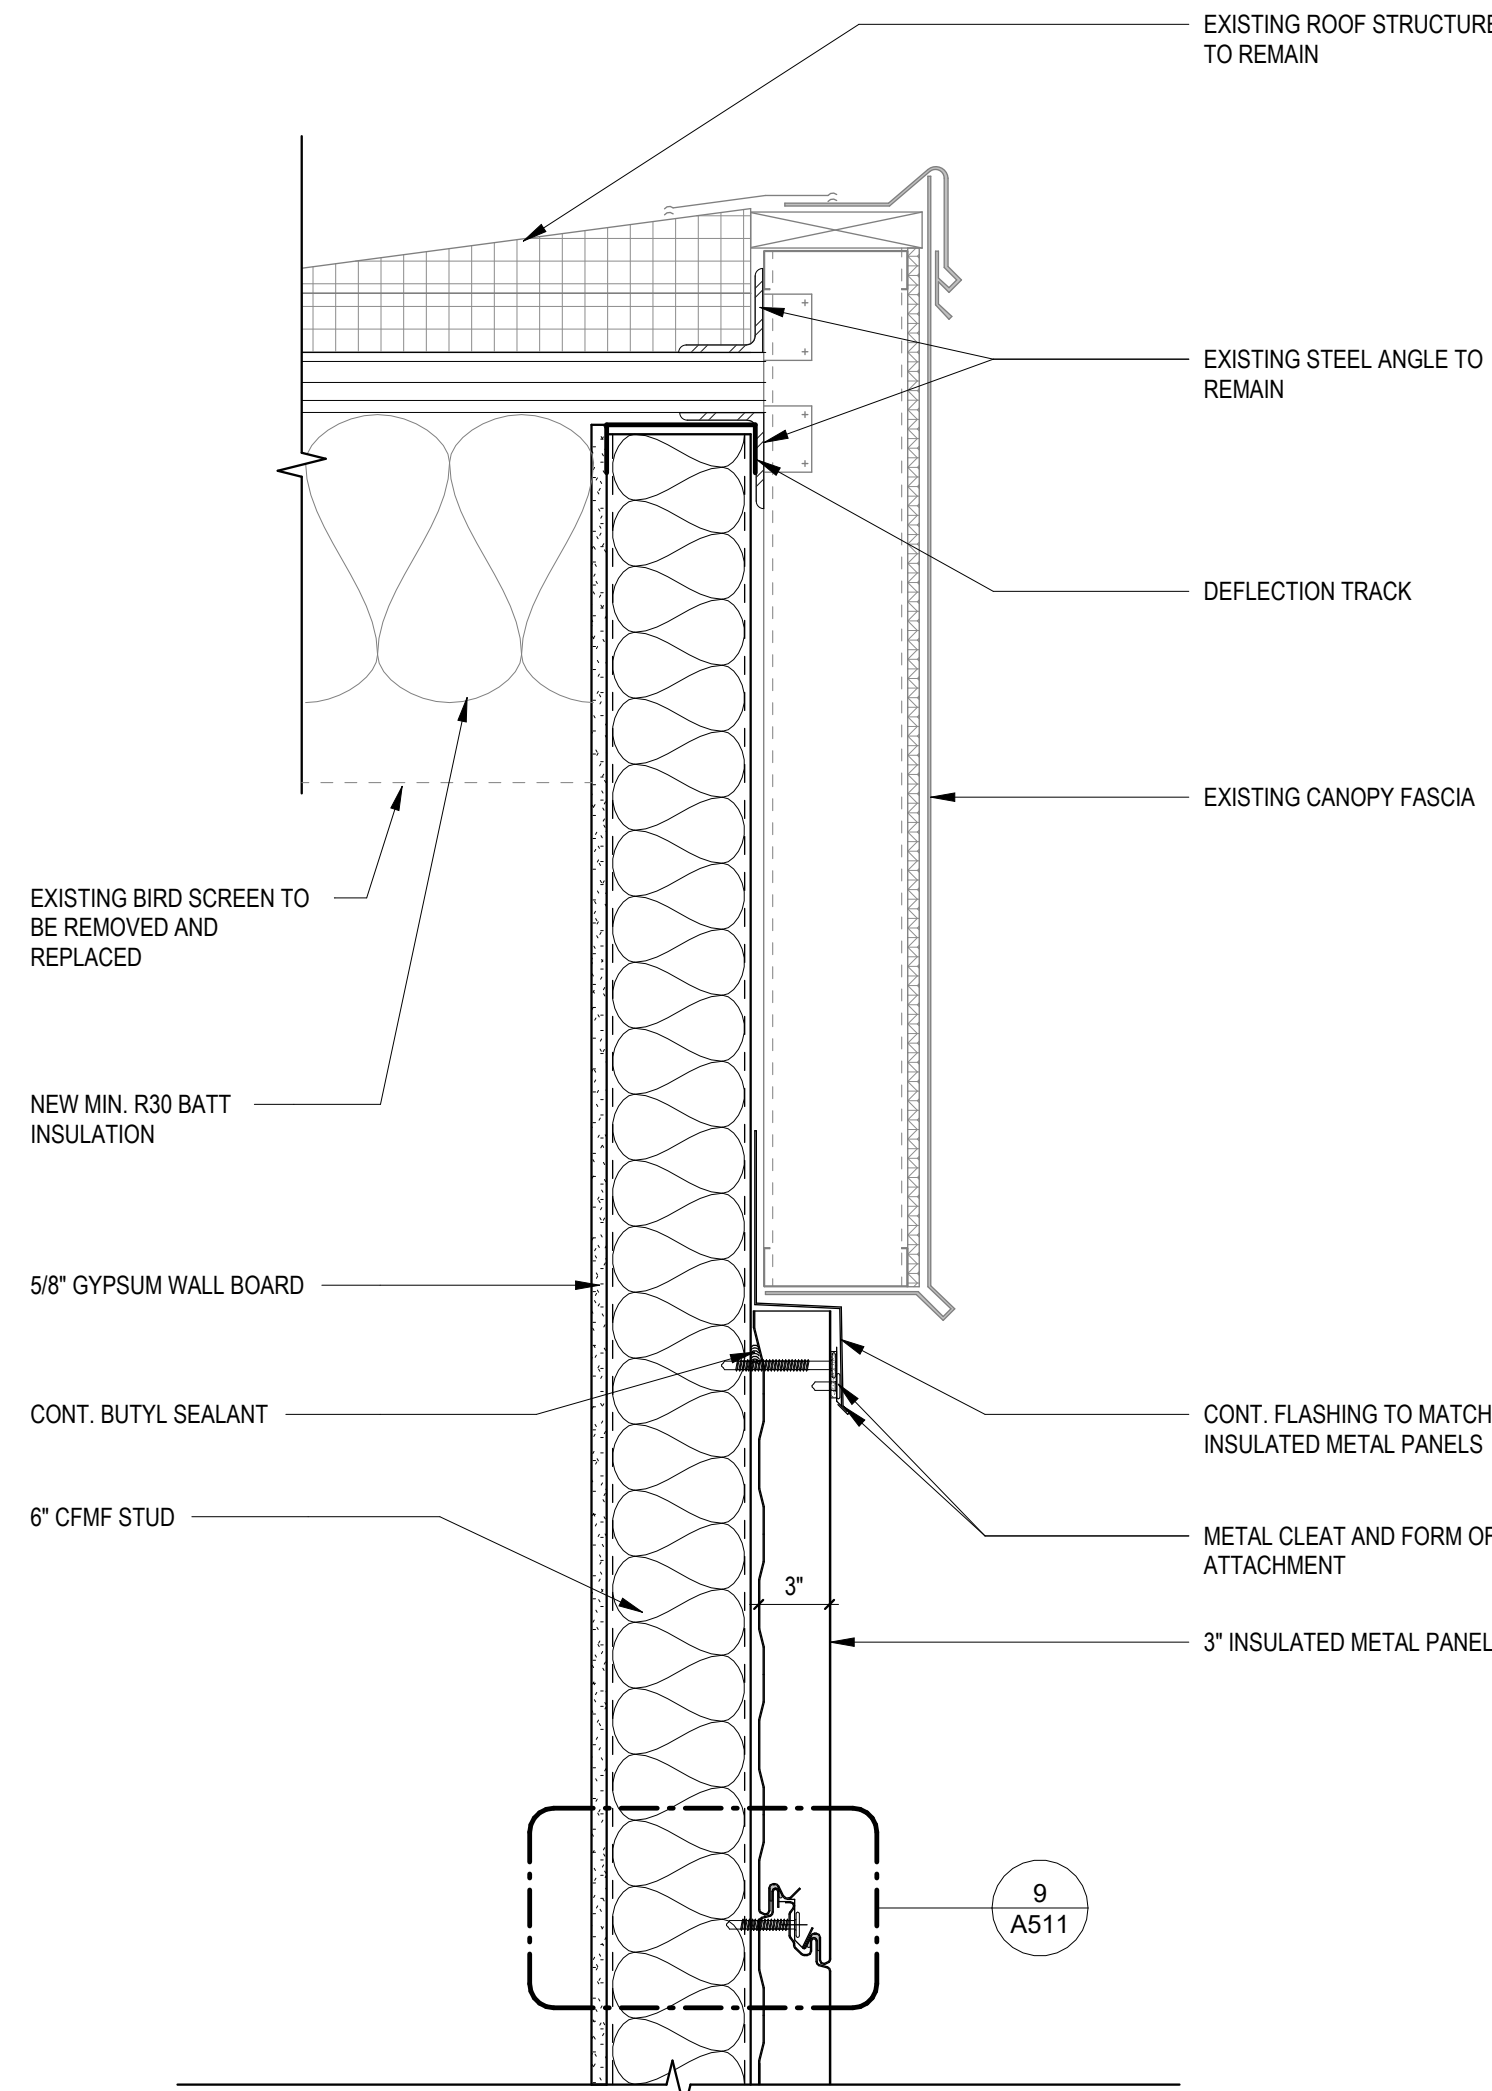


6 SECTION DETAIL - PARAPET  
1 1/2" = 1'-0"

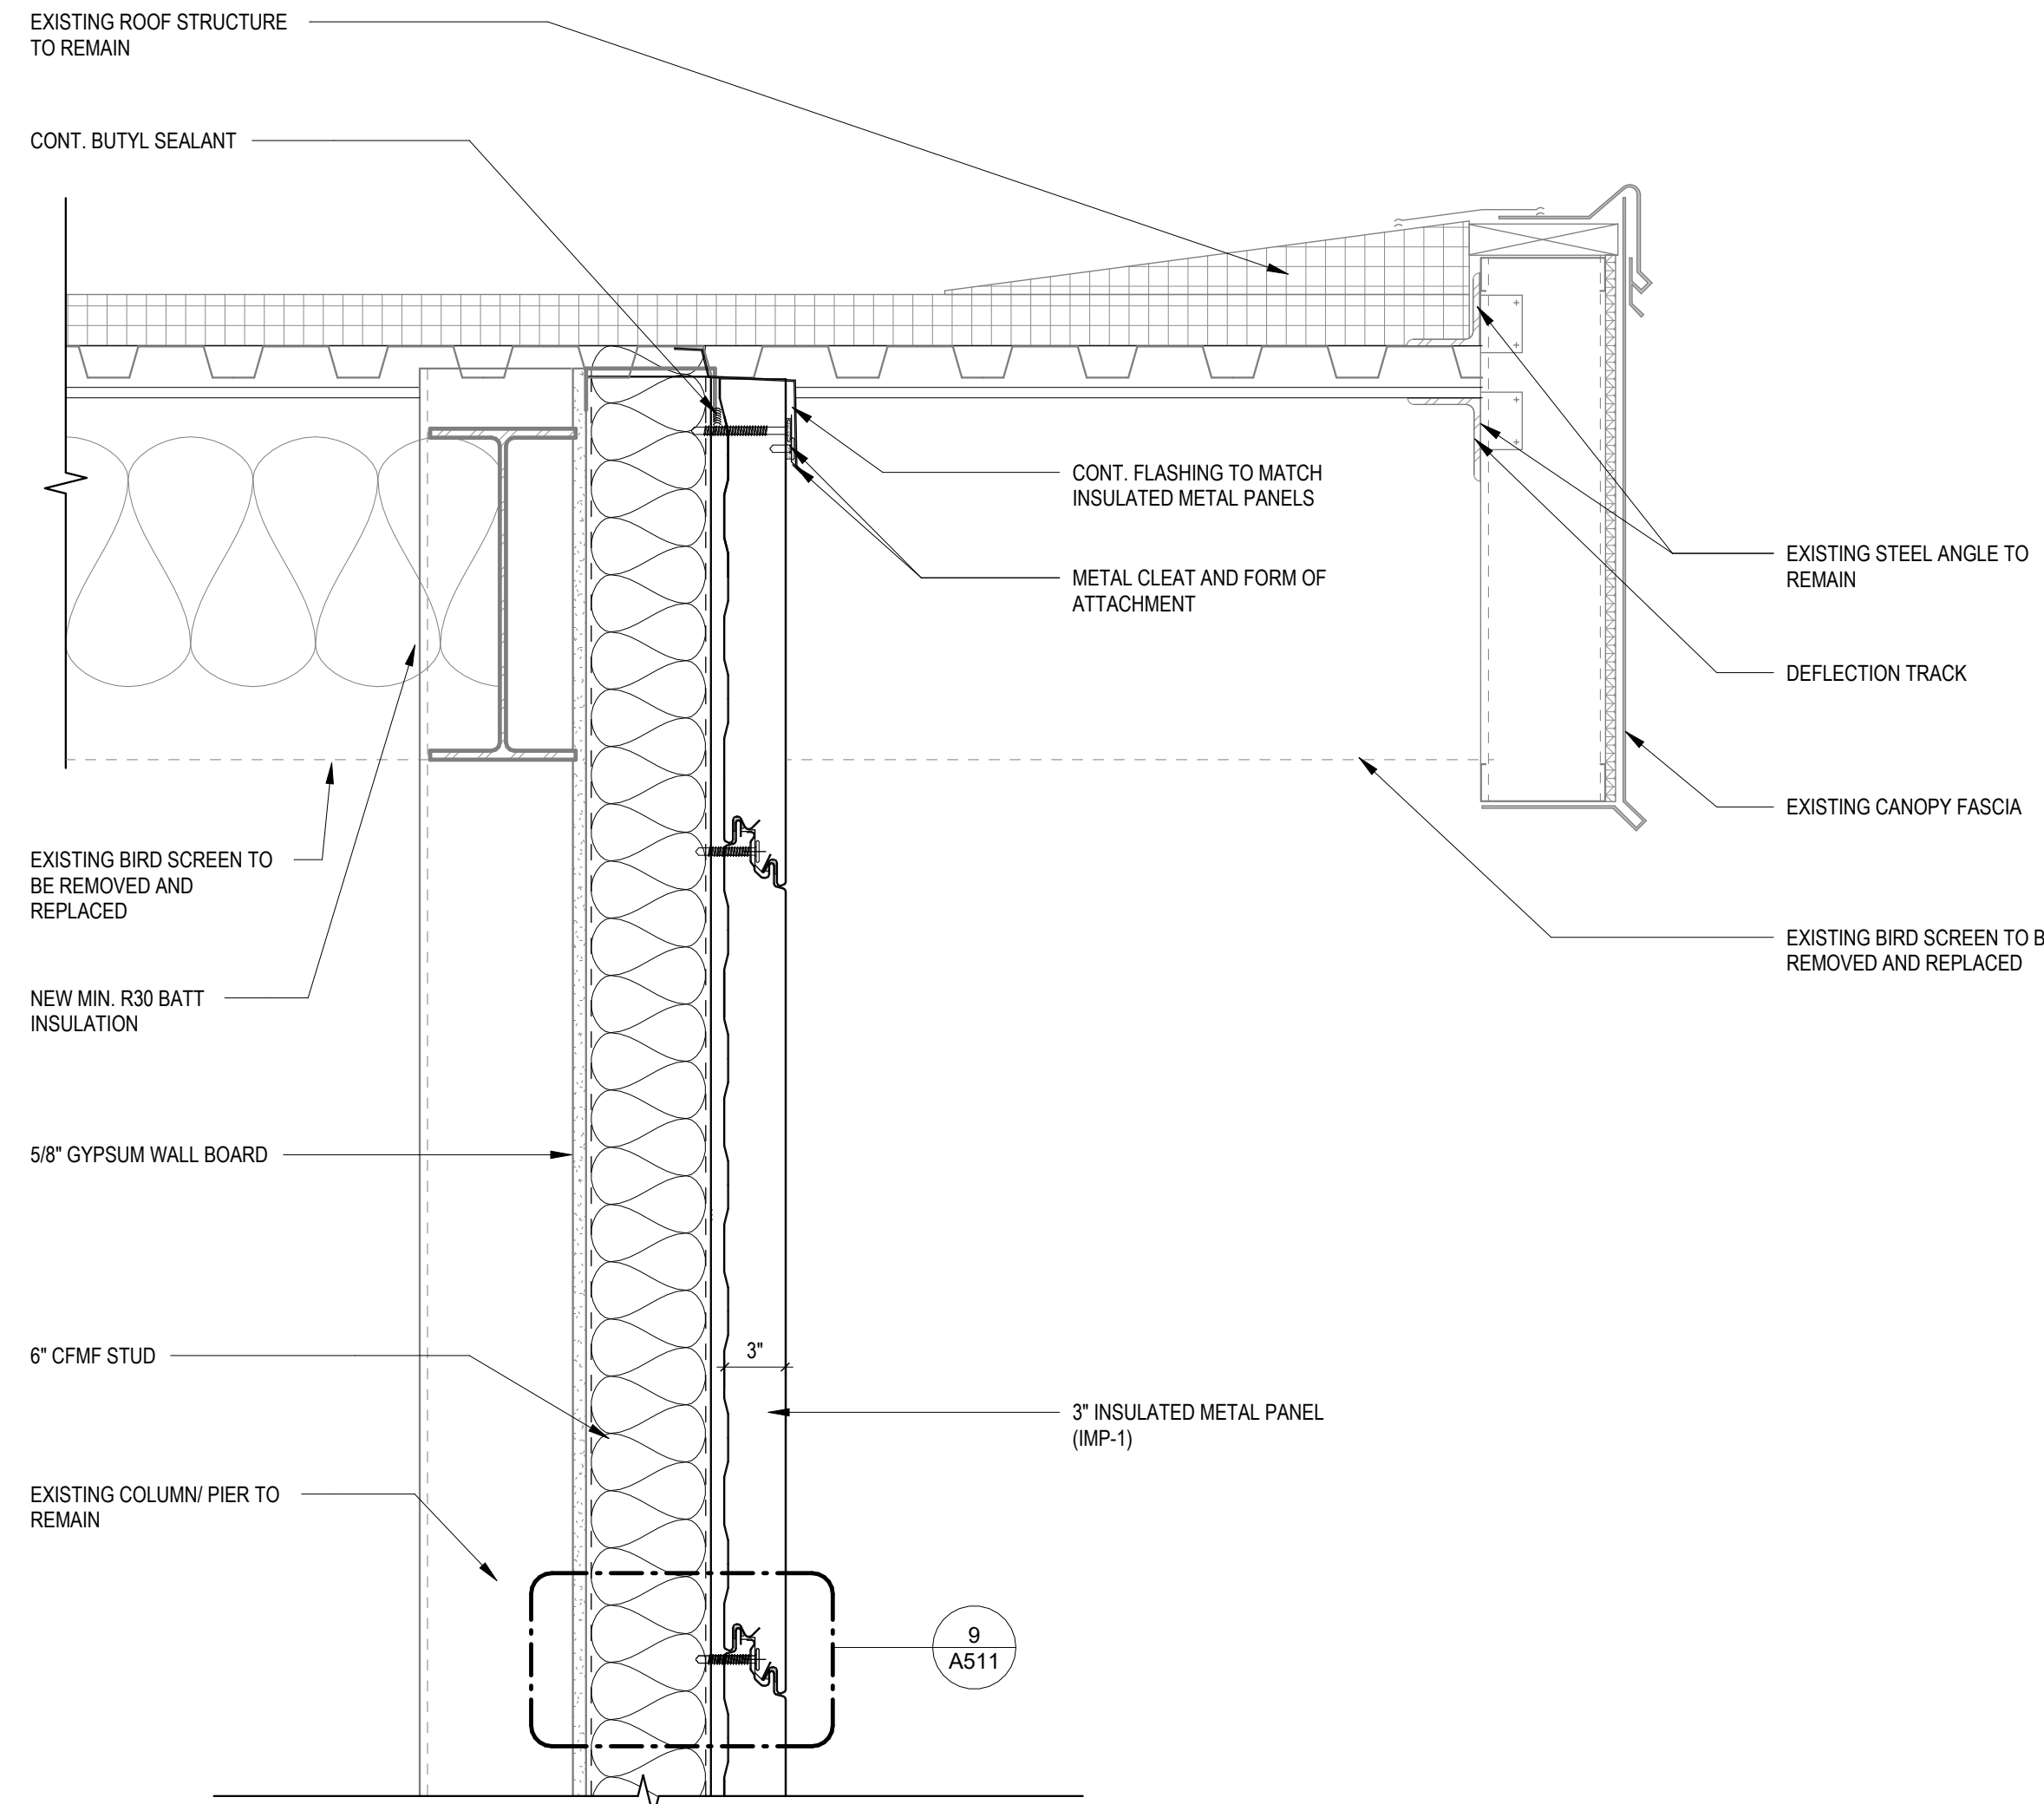


7 SECTION DETAIL - PARAPET W/ OVERHANG  
1 1/2" = 1'-0"

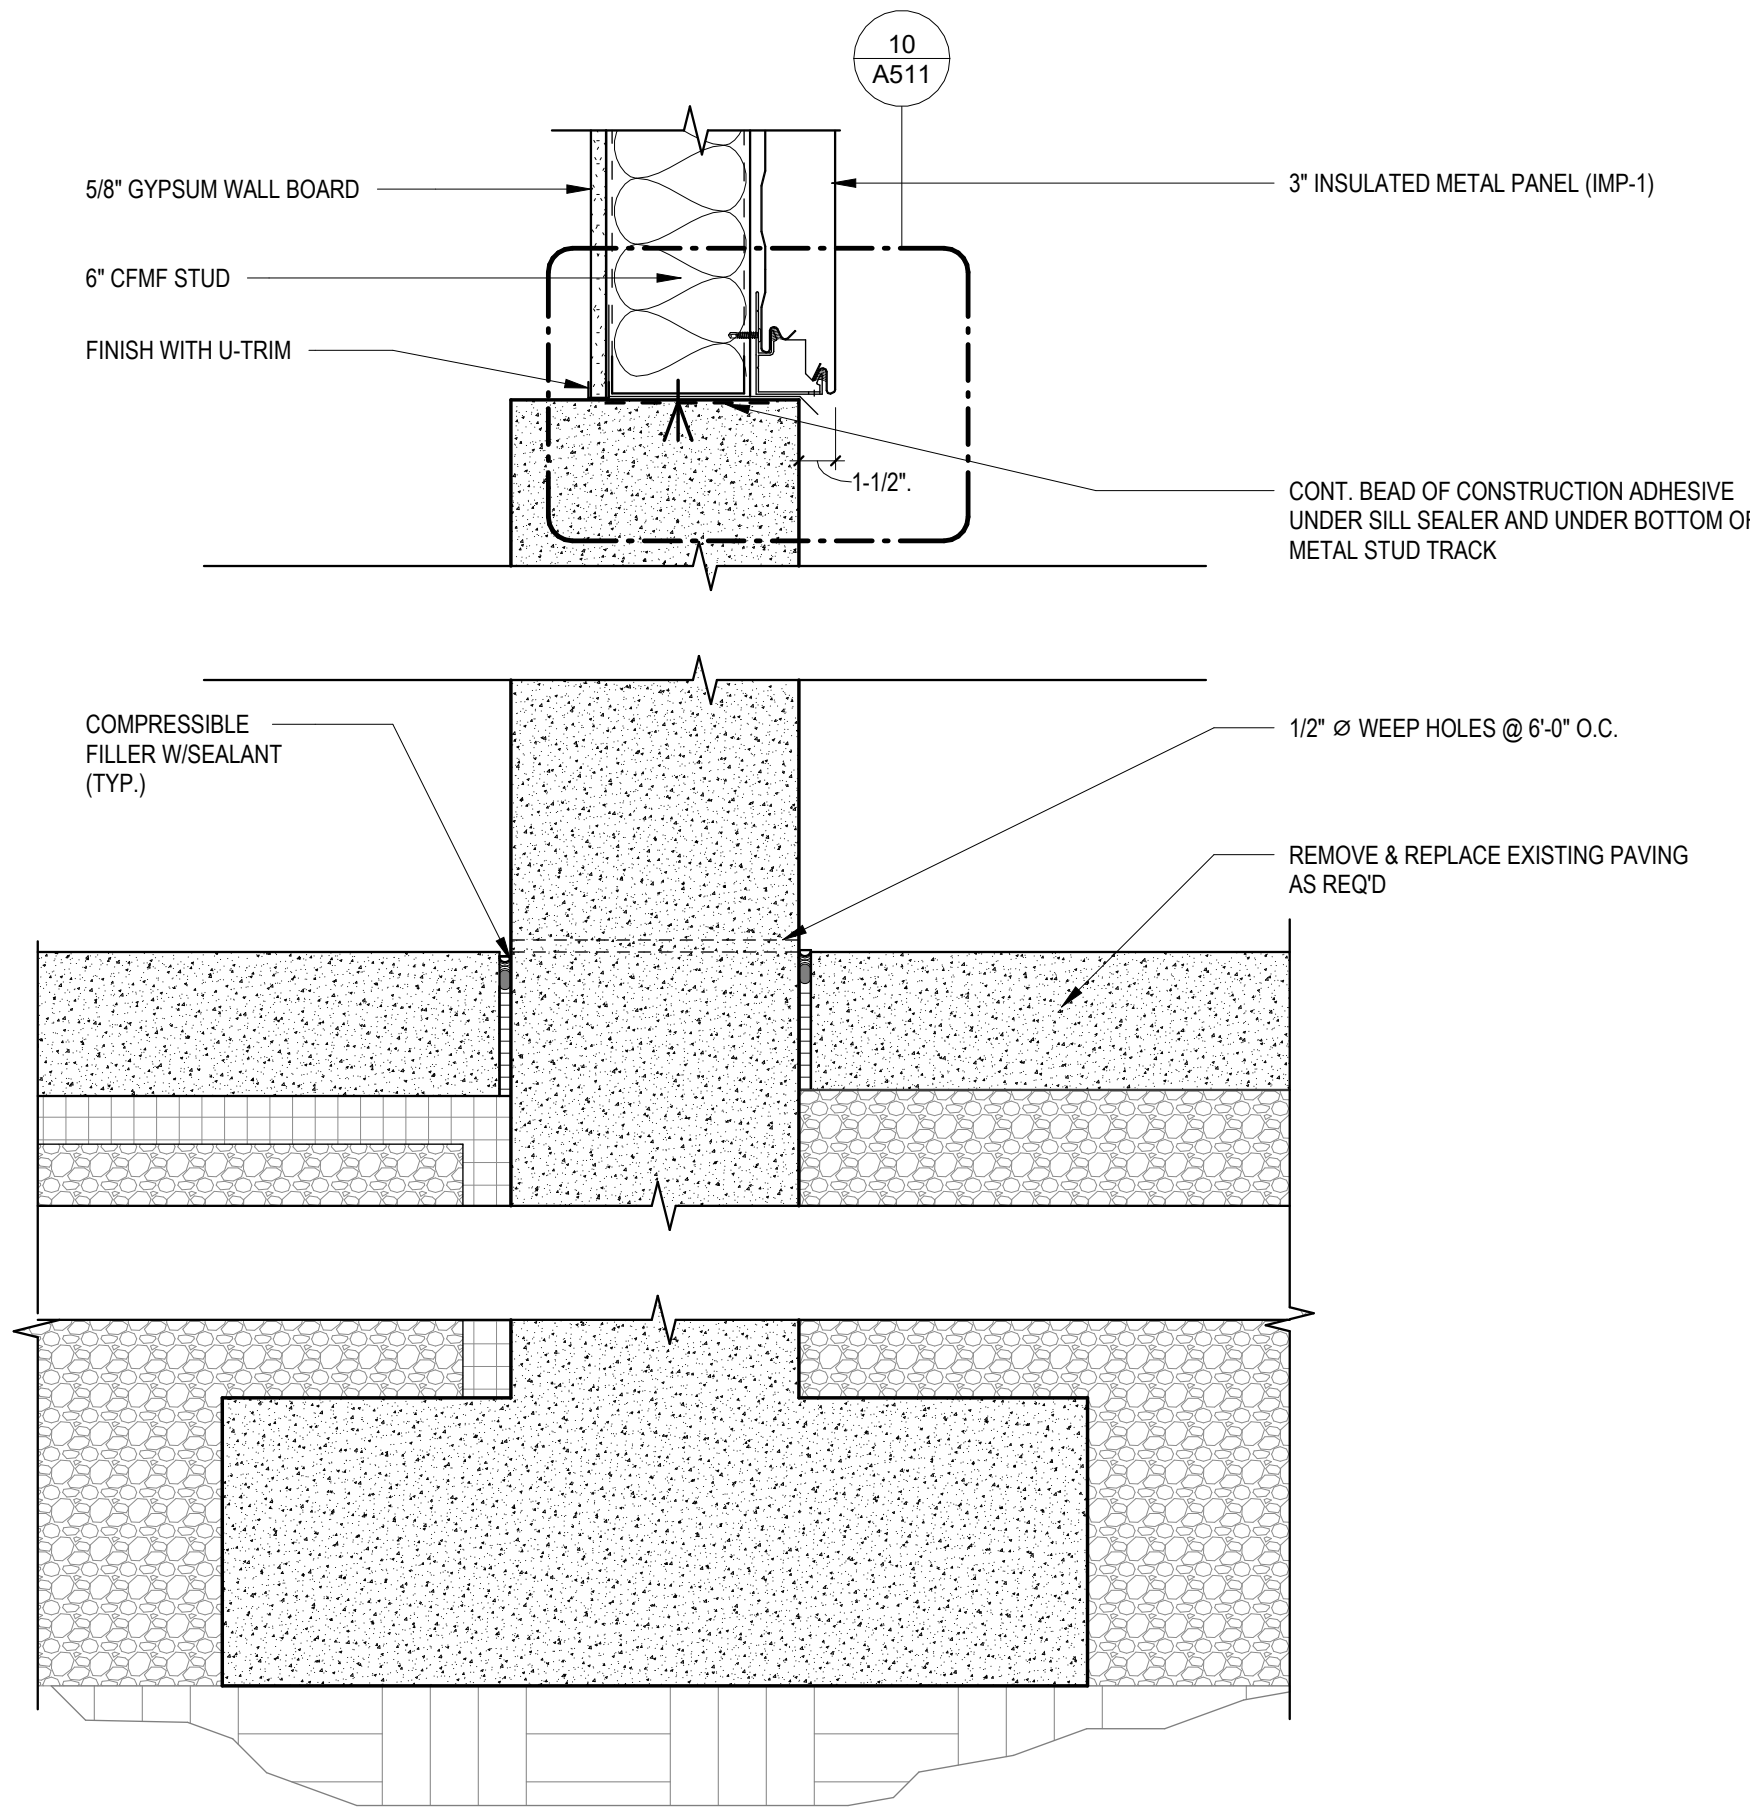




8 TYPICAL SECTION DETAIL - BASE  
1 1/2" = 1'-0"

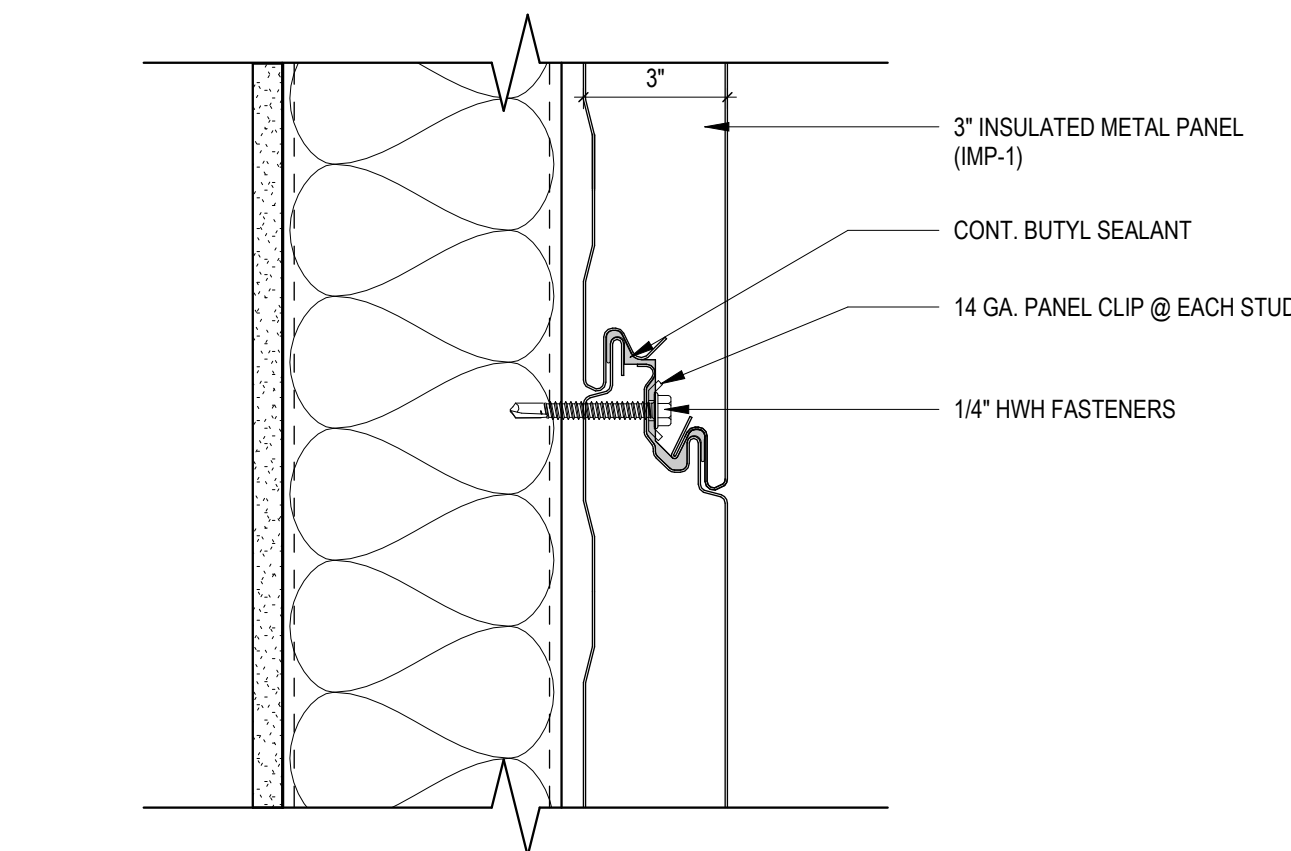

9 ENLARGED DETAIL - HORIZONTAL JOINT  
3" = 1'-0"

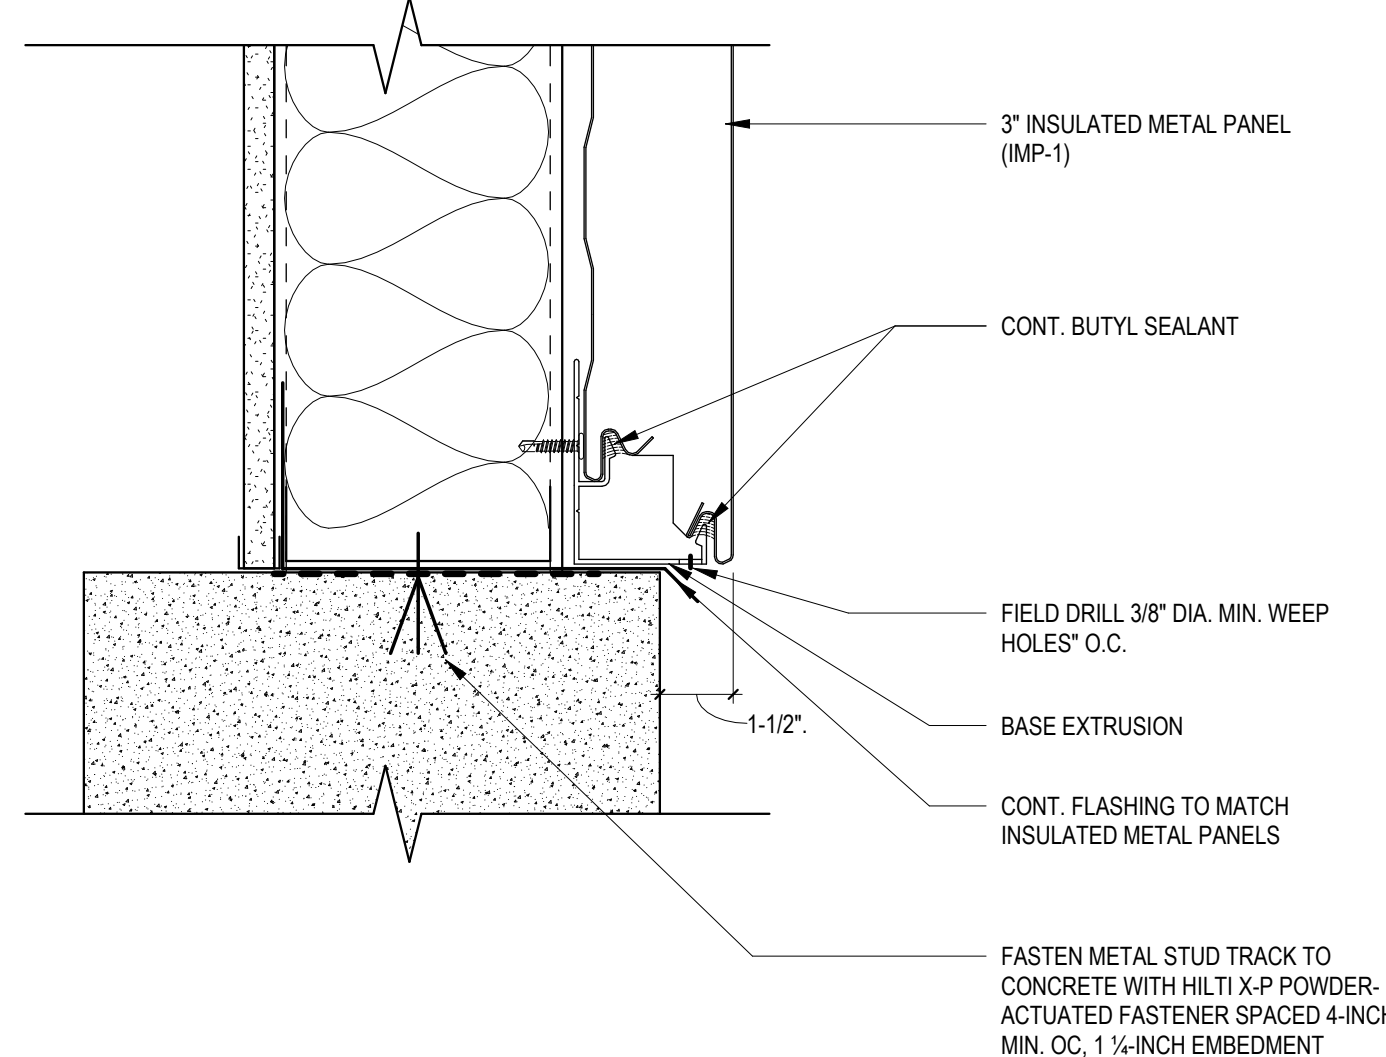

10 ENLARGED DETAIL - BASE FLASHING  
3" = 1'-0"

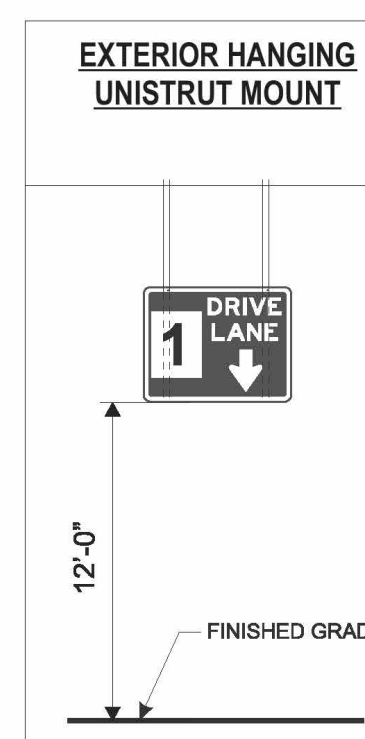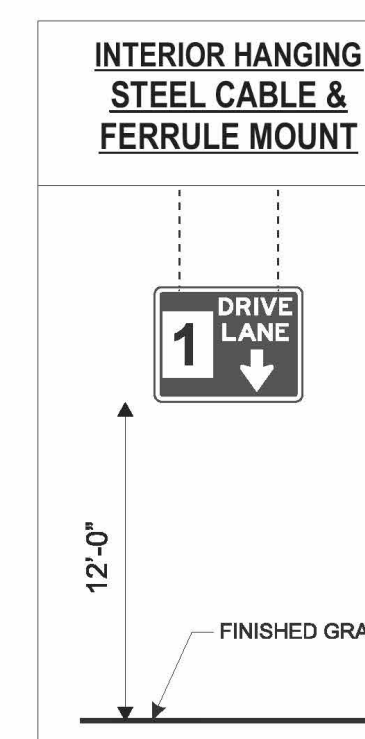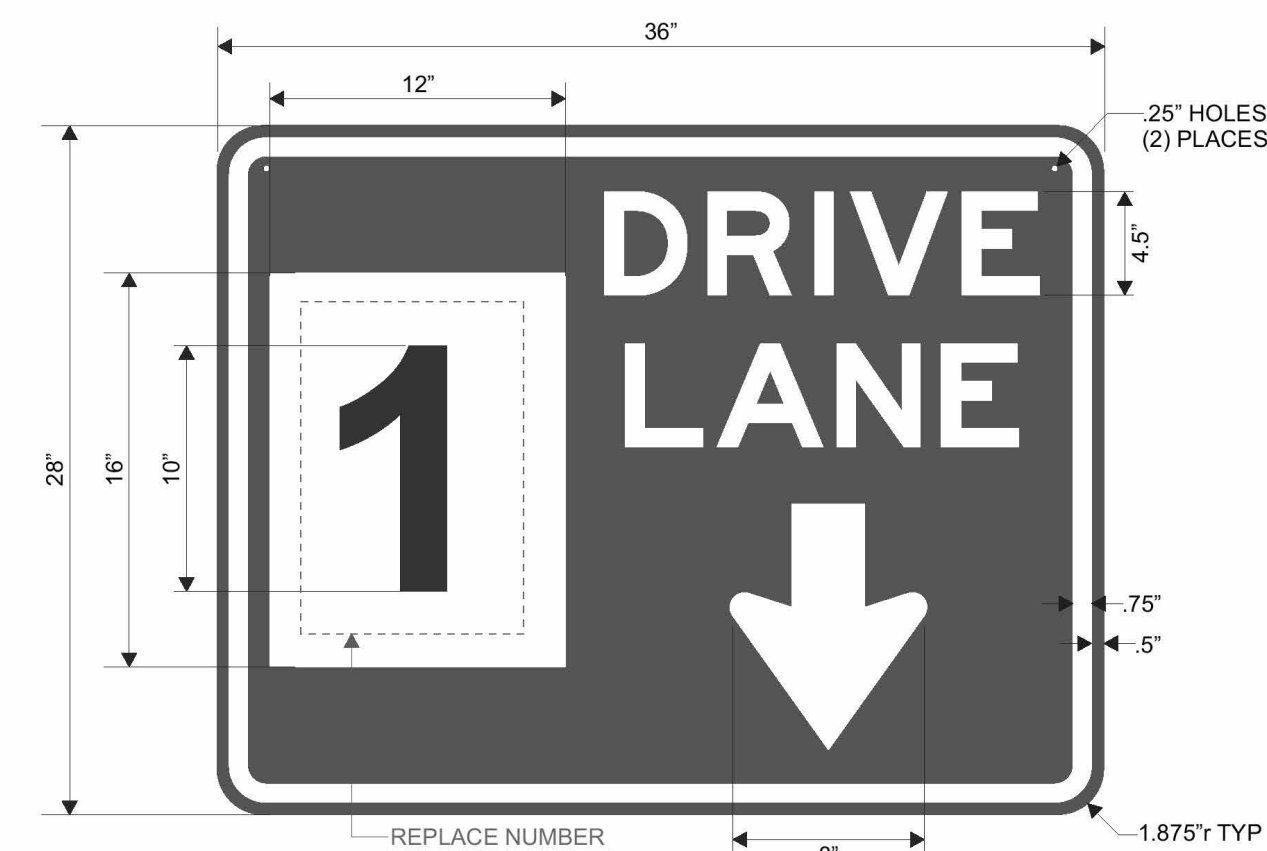


11 DRIVE LANE SIGN (AS-43)  
1 1/2" = 1'-0"

#### IMPORTANT NOTES

- GC TO REFER TO MFR DETAILS AND SPECIFICATIONS FOR EXACT DETAILS FOR METAL PANEL SYSTEM. COORDINATE WITH AOR DURING SHOP DRAWING PHASE.
- PANEL FABRICATOR TO COORDINATE DESIGN OF METAL PANELS WITH ALL MECHANICAL EQUIPMENT OPENINGS.



1 COLUMN IDENTIFICATION MARKINGS  
1/2" = 1'-0"

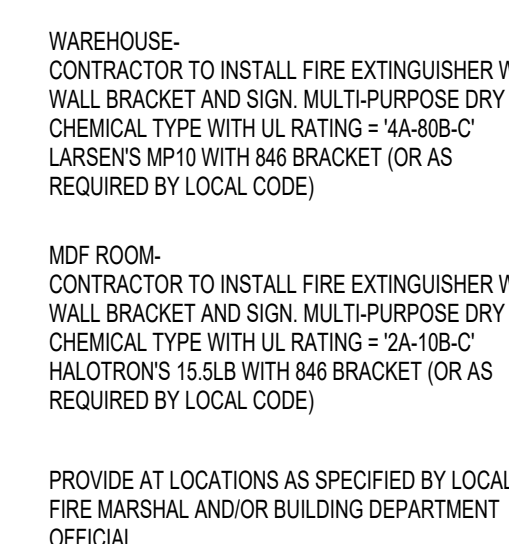

3 WAREHOUSE FIRE EXTINGUISHER DETAIL  
1" = 1'-0"


| REVISONS          | DATE | DESCRIPTION |
|-------------------|------|-------------|
| NO                |      |             |
| DESIGNED:         |      | FHK0        |
| DRAWN:            |      | FHK0        |
| REVIEWED:         |      | NMUR        |
| PROJECT NO.:      |      | 250163      |
| DATE              |      | 01/12/2020  |
| ISSUED FOR:       |      |             |
| ISSUED FOR PERMIT |      |             |
| TITLE:            |      |             |
| FIRE EXTINGUISHER |      |             |
| DETAILS           |      |             |
| SHEET NUMBER      |      |             |

A512



1/20/2025 4:02:55 PM C:\Users\consultant\Documents\2501635 DMO4- ARCH- R04- Central.dwg\$Fnt

| DOOR AND FRAME SCHEDULE |                              |         
|-------------------------|------------------------------|---------|-------|---------|-------|--------|----------|---------------------------------|------|----------|---------------------------------|------|-------|------|-------------|--------------|-------------|----------|--|--|--|---|
| DOOR NUMBER             | ROOM NAME                    | DOOR    |       |         |       |        |          |                                 |      |          |                                 |      | FRAME |      |             |              |             |          |  |  |  |   |
|                         |                              | PANEL 1 |       | PANEL 2 |       | HEIGHT | MATERIAL | FINISH                          | TYPE | MATERIAL | FINISH                          | HEAD | JAMB  | SILL | FIRE RATING | HARDWARE SET | CARD READER | PANIC HW |  |  |  | REMARKS                                                                                                |
|                         |                              | TYPE    | WIDTH | TYPE    | WIDTH |        |          |                                 |      |          |                                 |      |       |      |             |              |             |          |  |  |  |   |
| E503                    | ENCLOSED CANOPY (EAST SIDE)  | B       | 3'-0" | -       | 0"    | 7'-0"  | HM       | INT. SIDE PT-10/ EXT. SIDE PT-4 | F1   | HM       | INT. SIDE PT-10/ EXT. SIDE PT-4 | H3   | J3    | S1   | NR          | S-04         | N           | Y        |  |  |  | PAINT INTERIOR SIDE OF WAREHOUSE EXTERIOR HOLLOW METAL DOORS AND FRAMES "SEM-GLOSS"; SAFETY RED (P-10) |
| E504                    | ENCLOSED CANOPY (EAST SIDE)  | B       | 3'-0" | -       | 0"    | 7'-0"  | HM       | INT. SIDE PT-10/ EXT. SIDE PT-4 | F1   | HM       | INT. SIDE PT-10/ EXT. SIDE PT-4 | H3   | J3    | S1   | NR          | S-04         | N           | Y        |  |  |  | PAINT INTERIOR SIDE OF WAREHOUSE EXTERIOR HOLLOW METAL DOORS AND FRAMES "SEM-GLOSS"; SAFETY RED (P-10) |
| N501                    | ENCLOSED CANOPY (NORTH SIDE) | B       | 3'-0" | -       | 0"    | 7'-0"  | HM       | INT. SIDE PT-10/ EXT. SIDE PT-4 | F1   | HM       | INT. SIDE PT-10/ EXT. SIDE PT-4 | H3   | J3    | S1   | NR          | S-04         | N           | Y        |  |  |  | PAINT INTERIOR SIDE OF WAREHOUSE EXTERIOR HOLLOW METAL DOORS AND FRAMES "SEM-GLOSS"; SAFETY RED (P-10) |
| N502                    | ENCLOSED CANOPY (NORTH SIDE) | B       | 3'-0" | -       | 0"    | 7'-0"  | HM       | INT. SIDE PT-10/ EXT. SIDE PT-4 | F1   | HM       | INT. SIDE PT-10/ EXT. SIDE PT-4 | H3   | J3    | S1   | NR          | S-04         | N           | Y        |  |  |  | PAINT INTERIOR SIDE OF WAREHOUSE EXTERIOR HOLLOW METAL DOORS AND FRAMES "SEM-GLOSS"; SAFETY RED (P-10) |


| OVERHEAD DOOR SCHEDULE |             |                              
|------------------------|-------------|------------------------------|------------|--------|---------|--------|----------|----------|-------|------|--------------|---|--|--|--|--|--|--|--|--|--|--------------|
| REV #                  | DOOR NUMBER | ROOM NAME                    | PANEL TYPE | DOOR   |         | HEIGHT | MATERIAL | MATERIAL | FRAME |      | HARDWARE SET | REMARKS   |  |  |  |  |  |  |  |  |  | SIGNAGE TEXT |
|                        |             |                              |            | WIDTH  | DETAILS |        |          |          | HEAD  | JAMB |              |   |  |  |  |  |  |  |  |  |  |              |
|                        |             
|                        | 401         | ENCLOSED CANOPY (NORTH SIDE) | G2         | 27'-0" | 10'-0"  | METAL  | STEEL    | H6       | H6    | J6   |              | COLOR TO BE FROM STANDARD MANUFACTURER COLORS "WHITE"; SUBMIT COLOR SAMPLE TO ARCHITECT PRIOR TO ORDERING                                       |  |  |  |  |  |  |  |  |  | 401          |
|                        | 401.1       | ENCLOSED CANOPY (NORTH SIDE) | G3         | 27'-0" | 10'-0"  | FABRIC | STEEL    | H6       | H6    | J6   | 11           | COLOR TO BE FROM STANDARD MANUFACTURER COLORS "BLUE"; SUBMIT COLOR SAMPLE TO ARCHITECT PRIOR TO ORDERING                                        |  |  |  |  |  |  |  |  |  | 401          |
|                        | 402         | ENCLOSED CANOPY (NORTH SIDE) | G2         | 12'-0" | 10'-0"  | METAL  | STEEL    | H6       | H6    | J6   |              | COLOR TO BE FROM STANDARD MANUFACTURER COLORS "WHITE"; SUBMIT COLOR SAMPLE TO ARCHITECT PRIOR TO ORDERING                                       |  |  |  |  |  |  |  |  |  | 402          |
|                        | 402.1       | ENCLOSED CANOPY (NORTH SIDE) | G3         | 12'-0" | 10'-0"  | FABRIC | STEEL    | H6       | H6    | J6   | 11           | COLOR TO BE FROM STANDARD MANUFACTURER COLORS "BLUE"; SUBMIT COLOR SAMPLE TO ARCHITECT PRIOR TO ORDERING                                        |  |  |  |  |  |  |  |  |  | 402          |
|                        | 403         | ENCLOSED CANOPY (NORTH SIDE) | G2         | 12'-0" | 10'-0"  | METAL  | STEEL    | H6       | H6    | J6   |              | COLOR TO BE FROM STANDARD MANUFACTURER COLORS "WHITE"; SUBMIT COLOR SAMPLE TO ARCHITECT PRIOR TO ORDERING                                       |  |  |  |  |  |  |  |  |  | 403          |
|                        | 403.1       | ENCLOSED CANOPY (NORTH SIDE) | G3         | 12'-0" | 10'-0"  | FABRIC | STEEL    | H6       | H6    | J6   | 11           | COLOR TO BE FROM STANDARD MANUFACTURER COLORS "BLUE"; SUBMIT COLOR SAMPLE TO ARCHITECT PRIOR TO ORDERING                                        |  |  |  |  |  |  |  |  |  | 403          |
|                        | 404         | ENCLOSED CANOPY (NORTH SIDE) | G2         | 27'-0" | 10'-0"  | METAL  | STEEL    | H6       | H6    | J6   |              | COLOR TO BE FROM STANDARD MANUFACTURER COLORS "WHITE"; SUBMIT COLOR SAMPLE TO ARCHITECT PRIOR TO ORDERING                                       |  |  |  |  |  |  |  |  |  | 404          |
|                        | 404.1       | ENCLOSED CANOPY (NORTH SIDE) | G3         | 27'-0" | 10'-0"  | FABRIC | STEEL    | H6       | H6    | J6   | 11           | COLOR TO BE FROM STANDARD MANUFACTURER COLORS "BLUE"; SUBMIT COLOR SAMPLE TO ARCHITECT PRIOR TO ORDERING                                        |  |  |  |  |  |  |  |  |  | 404          |
|                        | 405         | ENCLOSED CANOPY (NORTH SIDE) | G2         | 6'-0"  | 8'-0"   | METAL  | STEEL    | H6       | H6    | J6   |              | FOR LOADING CARTS ONLY (NO VEHICLES); COLOR TO BE FROM STANDARD MANUFACTURER COLORS "WHITE"; SUBMIT COLOR SAMPLE TO ARCHITECT PRIOR TO ORDERING |  |  |  |  |  |  |  |  |  | 405          |
|                        | 405.1       | ENCLOSED CANOPY (NORTH SIDE) | G3         | 6'-0"  | 8'-0"   | FABRIC | STEEL    | H6       | H6    | J6   | 11           | FOR LOADING CARTS ONLY (NO VEHICLES); COLOR TO BE FROM STANDARD MANUFACTURER COLORS "BLUE"; SUBMIT COLOR SAMPLE TO ARCHITECT PRIOR TO ORDERING  |  |  |  |  |  |  |  |  |  | 405          |
|                        | 406         | ENCLOSED CANOPY (NORTH SIDE) | G2         | 6'-0"  | 8'-0"   | METAL  | STEEL    | H6       | H6    | J6   |              | FOR LOADING CARTS ONLY (NO VEHICLES); COLOR TO BE FROM STANDARD MANUFACTURER COLORS "WHITE"; SUBMIT COLOR SAMPLE TO ARCHITECT PRIOR TO ORDERING |  |  |  |  |  |  |  |  |  | 406          |
|                        | 406.1       | ENCLOSED CANOPY (NORTH SIDE) | G3         | 6'-0"  | 8'-0"   | FABRIC | STEEL    | H6       | H6    | J6   | 11           | FOR LOADING CARTS ONLY (NO VEHICLES); COLOR TO BE FROM STANDARD MANUFACTURER COLORS "BLUE"; SUBMIT COLOR SAMPLE TO ARCHITECT PRIOR TO ORDERING  |  |  |  |  |  |  |  |  |  | 406          |
|                        | 407         | ENCLOSED CANOPY (NORTH SIDE) | G2         | 6'-0"  | 8'-0"   | METAL  | STEEL    | H6       | H6    | J6   |              | FOR LOADING CARTS ONLY (NO VEHICLES); COLOR TO BE FROM STANDARD MANUFACTURER COLORS "WHITE"; SUBMIT COLOR SAMPLE TO ARCHITECT PRIOR TO ORDERING |  |  |  |  |  |  |  |  |  | 407          |
|                        | 407.1       | ENCLOSED CANOPY (NORTH SIDE) | G3         | 6'-0"  | 8'-0"   | FABRIC | STEEL    | H6       | H6    | J6   | 11           | FOR LOADING CARTS ONLY (NO VEHICLES); COLOR TO BE FROM STANDARD MANUFACTURER COLORS "BLUE"; SUBMIT COLOR SAMPLE TO ARCHITECT PRIOR TO ORDERING  |  |  |  |  |  |  |  |  |  | 407          |
|                        | 501         | ENCLOSED CANOPY (EAST SIDE)  | G2         | 12'-0" | 10'-0"  | METAL  | STEEL    | H6       | H6    | J6   |              | COLOR TO BE FROM STANDARD MANUFACTURER COLORS "WHITE"; SUBMIT COLOR SAMPLE TO ARCHITECT PRIOR TO ORDERING                                       |  |  |  |  |  |  |  |  |  | 501          |
|                        | 501.1       | ENCLOSED CANOPY (EAST SIDE)  | G3         | 12'-0" | 10'-0"  | FABRIC | STEEL    | H6       | H6    | J6   | 11           | COLOR TO BE FROM STANDARD MANUFACTURER COLORS "BLUE"; SUBMIT COLOR SAMPLE TO ARCHITECT PRIOR TO ORDERING                                        |  |  |  |  |  |  |  |  |  | 501          |
|                        | 502         | ENCLOSED CANOPY (EAST SIDE)  | G2         | 27'-0" | 10'-0"  | METAL  | STEEL    | H6       | H6    | J6   |              | COLOR TO BE FROM STANDARD MANUFACTURER COLORS "WHITE"; SUBMIT COLOR SAMPLE TO ARCHITECT PRIOR TO ORDERING                                       |  |  |  |  |  |  |  |  |  | 502          |
|                        | 502.1       | ENCLOSED CANOPY (EAST SIDE)  | G3         | 27'-0" | 10'-0"  | FABRIC | STEEL    | H6       | H6    | J6   | 11           | COLOR TO BE FROM STANDARD MANUFACTURER COLORS "BLUE"; SUBMIT COLOR SAMPLE TO ARCHITECT PRIOR TO ORDERING                                        |  |  |  |  |  |  |  |  |  | 502          |
|                        | 503         | ENCLOSED CANOPY (EAST SIDE)  | G2         | 6'-0"  | 8'-0"   | METAL  | STEEL    | H6       | H6    | J6   |              | FOR LOADING CARTS ONLY (NO VEHICLES); COLOR TO BE FROM STANDARD MANUFACTURER COLORS "WHITE"; SUBMIT COLOR SAMPLE TO ARCHITECT PRIOR TO ORDERING |  |  |  |  |  |  |  |  |  | 503          |
|                        | 503.1       | ENCLOSED CANOPY (EAST SIDE)  | G3         | 6'-0"  | 8'-0"   | FABRIC | STEEL    | H6       | H6    | J6   | 11           | FOR LOADING CARTS ONLY (NO VEHICLES); COLOR TO BE FROM STANDARD MANUFACTURER COLORS "BLUE"; SUBMIT COLOR SAMPLE TO ARCHITECT PRIOR TO ORDERING  |  |  |  |  |  |  |  |  |  | 503          |
|                        | 504         | ENCLOSED CANOPY (EAST SIDE)  | G2         | 12'-0" | 10'-0"  | METAL  | STEEL    | H6       | H6    | J6   |              | COLOR TO BE FROM STANDARD MANUFACTURER COLORS "WHITE"; SUBMIT COLOR SAMPLE TO ARCHITECT PRIOR TO ORDERING                                       |  |  |  |  |  |  |  |  |  | 504          |
|                        | 504.1       | ENCLOSED CANOPY (EAST SIDE)  | G3         | 12'-0" | 10'-0"  | FABRIC | STEEL    | H6       | H6    | J6   | 11           | COLOR TO BE FROM STANDARD MANUFACTURER COLORS "BLUE"; SUBMIT COLOR SAMPLE TO ARCHITECT PRIOR TO ORDERING                                        |  |  |  |  |  |  |  |  |  | 504          |
|                        | 505         | ENCLOSED CANOPY (EAST SIDE)  | G2         | 27'-0" | 10'-0"  | METAL  | STEEL    | H6       | H6    | J6   |              | COLOR TO BE FROM STANDARD MANUFACTURER COLORS "WHITE"; SUBMIT COLOR SAMPLE TO ARCHITECT PRIOR TO ORDERING                                       |  |  |  |  |  |  |  |  |  | 505          |
|                        | 505.1       | ENCLOSED CANOPY (EAST SIDE)  | G3         | 27'-0" | 10'-0"  | FABRIC | STEEL    | H6       | H6    | J6   | 11           | COLOR TO BE FROM STANDARD MANUFACTURER COLORS "BLUE"; SUBMIT COLOR SAMPLE TO ARCHITECT PRIOR TO ORDERING                                        |  |  |  |  |  |  |  |  |  | 505          |
|                        | 506         | ENCLOSED CANOPY (EAST SIDE)  | G2         | 6'-0"  | 8'-0"   | METAL  | STEEL    | H6       | H6    | J6   |              | COLOR TO BE FROM STANDARD MANUFACTURER COLORS "WHITE"; SUBMIT COLOR SAMPLE TO ARCHITECT PRIOR TO ORDERING                                       |  |  |  |  |  |  |  |  |  | 506          |
|                        | 506.1       | ENCLOSED CANOPY (EAST SIDE)  | G3         | 6'-0"  | 8'-0"   | FABRIC | STEEL    | H6       | H6    | J6   | 11           | COLOR TO BE FROM STANDARD MANUFACTURER COLORS "BLUE"; SUBMIT COLOR SAMPLE TO ARCHITECT PRIOR TO ORDERING                                        |  |  |  |  |  |  |  |  |  | 506          |
|                        | 507         | ENCLOSED CANOPY (EAST SIDE)  | G2         | 6'-0"  | 8'-0"   | METAL  | STEEL    | H6       | H6    | J6   |              | FOR LOADING CARTS ONLY (NO VEHICLES); COLOR TO BE FROM STANDARD MANUFACTURER COLORS "WHITE"; SUBMIT COLOR SAMPLE TO ARCHITECT PRIOR TO ORDERING |  |  |  |  |  |  |  |  |  | 507          |
|                        | 507.1       | ENCLOSED CANOPY (EAST SIDE)  | G3         | 6'-0"  | 8'-0"   | FABRIC | STEEL    | H6       | H6    | J6   | 11           | FOR LOADING CARTS ONLY (NO VEHICLES); COLOR TO BE FROM STANDARD MANUFACTURER COLORS "BLUE"; SUBMIT COLOR SAMPLE TO ARCHITECT PRIOR TO ORDERING  |  |  |  |  |  |  |  |  |  | 507          |
|                        | 508         | ENCLOSED CANOPY (EAST SIDE)  | G2         | 6'-0"  | 8'-0"   | METAL  | STEEL    | H6       | H6    | J6   |              | FOR LOADING CARTS ONLY (NO VEHICLES); COLOR TO BE FROM STANDARD MANUFACTURER COLORS "WHITE"; SUBMIT COLOR SAMPLE TO ARCHITECT PRIOR TO ORDERING |  |  |  |  |  |  |  |  |  | 508          |
|                        | 508.1       | ENCLOSED CANOPY (EAST SIDE)  | G3         | 6'-0"  | 8'-0"   | FABRIC | STEEL    | H6       | H6    | J6   | 11           | FOR LOADING CARTS ONLY (NO VEHICLES); COLOR TO BE FROM STANDARD MANUFACTURER COLORS "BLUE"; SUBMIT COLOR SAMPLE TO ARCHITECT PRIOR TO ORDERING  |  |  |  |  |  |  |  |  |  | 508          |

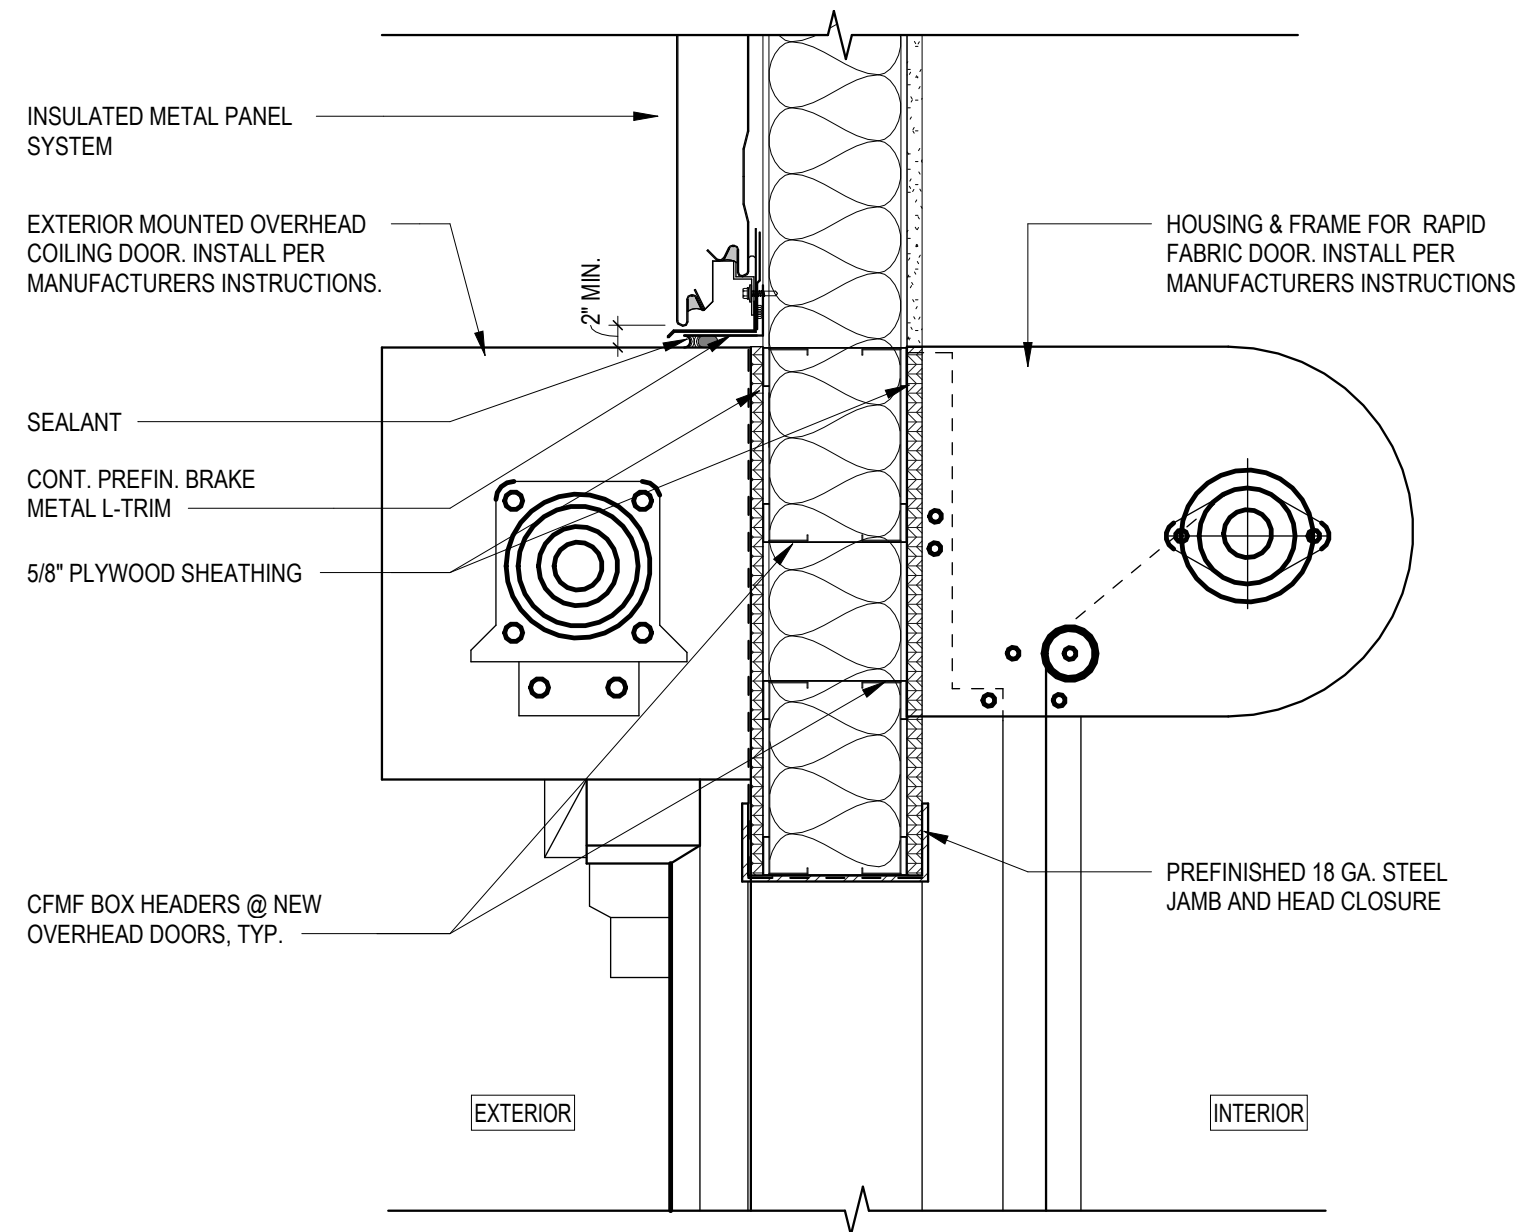

H3 HEAD @ EXTERIOR (H3)  
1 1/2" = 1'-0"

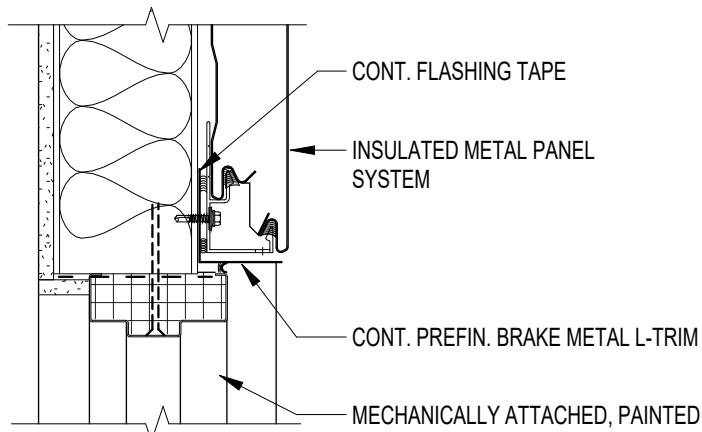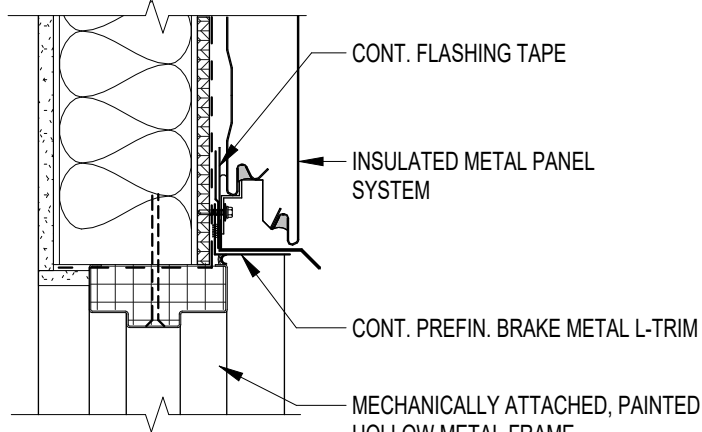


H6 HEAD @ COILING O.H. DOOR (H6)  
1 1/2" = 1'-0"

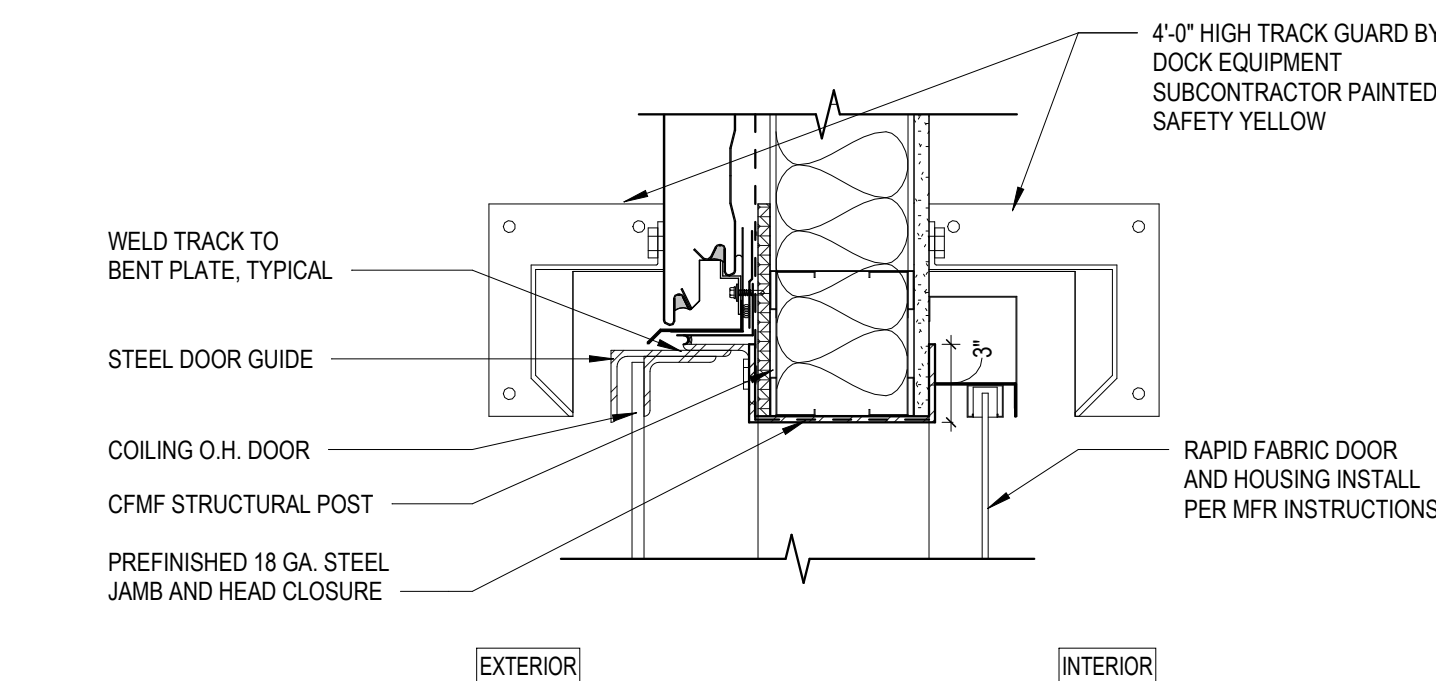

J6 JAMB @ COILING O.H. DOOR (J6)  
1 1/2" = 1'-0"

J3 JAMB @ EXTERIOR (J3)  
1 1/2" = 1'-0"

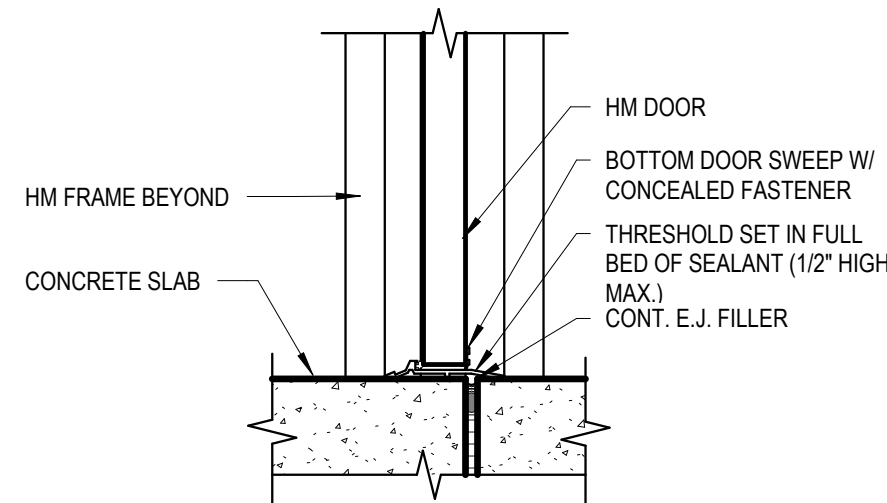

S1 SILL @ MAN DOOR (S1)  
1 1/2" = 1'-0"

| FINISH SCHEDULE |                |   |
|-----------------|----------------|---|
| TAG             | COLOR          | MANUF.   |
| P-1             | NEBULOUS WHITE | SHERWIN WILLIAMS   |
| P-4             | CITYSCAPE      | SHERWIN WILLIAMS   |
| P-10            | P58-20 RED     | BENJAMIN MOORE, SUPER SPEC HP SAFETY & ZONE MARKING LATEX P58                                                                                 |
| IMP-1           | NEBULOUS WHITE | METL SPAN; PANEL COLOR TO BE COLOR MATCHED IN FIELD TO EXISTING BUILDING PANEL COLOR NEBULOUS WHITE (SW7063) WITH FLUOROTHANE COASTAL COATING |

| DOOR HARDWARE   |                       |                        |                           |      |
|---|-----------------------|------------------------|---------------------------|------|
| EQUIPMENT SET: 11<br>HIGH SPEED VERTICAL FABRIC ROLL-UP DOOR   |                       |                        |                           |      |
| QTY.   | DESCRIPTION           |                        |                           |      |
| 1   | DOOR PANEL            |                        | SEE SPEC. SECTION 08 3800 |      |
| SET: S-04<br>DOORS; EMERGENCY EXIT ONLY - SINGLE TRIM<br>DESCRIPTION: SHELL EXTERIOR DOOR<br>FUNCTION: NO EXTERIOR TRIM OR OUTSIDE OPERATION   |                       |                        |                           |      |
| QTY.   | DESCRIPTION           | NUMBER                 | FINISH                    | MFG. |
| 3   | HINGE, H/VY WT        | 14A3386 NRP            | US32D                     | MK   |
| 1   | RM EXIT DEVICE (EO)   | 8810 EO                | US32D                     | SA   |
| 1   | SURFACE CLOSER (STOP) | CP2500                 | 689                       | NO   |
| 1   | THRESHOLD             | 273K3AFG               |                           | PE   |
| 1   | RAIN GUARD            | 346C                   |                           | PE   |
| 1   | GASKETING (HEAD)      | 2893AV                 |                           | PE   |
| 2   | GASKETING (JAMBS)     | 2903AV                 |                           | PE   |
| 1   | DOOR BOTTOM           | 216BDCFG               |                           | PE   |
| 1   | DOOR POSITION SWITCH  | BY SECURITY CONTRACTOR |                           | OT   |
| NOTES: EXIT DEVICE DOES NOT INCLUDE EXTERIOR TRIM. CONFIRM IF COMPLIANT WITH LOCAL CODE; OTHERWISE EQUIP WITH HW SET 40. PROVIDE TESTED AND APPROVED HARDWARE FOR HURRICANE AND WINDSTORM CODE COMPLIANT OPENINGS WHERE PROJECT IS SUBJECT TO THOSE CONSTRUCTION CODES. ALL HOLLOW METAL DOORS AND FRAMES TO BE PREPARED FOR NEW CARD READERS, PROVIDED AND INSTALLED BY SECURITY CONTRACTOR; COORDINATE FINAL SPEC. |                       |                        |                           |      |

| FRAME TYPES | GENERAL DOOR NOTES   | DOOR TYPES   |
|-------------|---|---|
|             | <ol style="list-style-type: none"><li>G.C. TO VERIFY ALL HARDWARE FUNCTION, KEYING AND, SECURITY REQUIREMENTS WITH OWNER PRIOR TO PURCHASE.</li><li>PROVIDE 7 PIN SPEC. - SEE HARDWARE SPECIFICATIONS FOR DETAIL.</li><li>DOOR NUMBERING MUST BE FOLLOWED EXACTLY PER PLANS. ANY CONFLICTS SHOULD BE BROUGHT TO ARCHITECTS OR TENANT C/S ATTN.</li><li>ALL WOOD BLOCKING REQUIRED AT EXTERIOR WALL/WINDOW DETAILS TO BE PRESSURE TREATED.</li><li>WITHIN 2 WEEKS OF CONTRACT AWARD G.C. IS TO EVALUATE AND ORDER DOOR HARDWARE COORDINATE WITH SECURITY PLAN AND CONSTRUCTION MANAGER FOR APPROVAL.</li><li>ALL DOOR HARDWARE SHALL BE FULLY ACCESSIBLE PER THE PROVISIONS OF: IBC 1010.1.0 AND ANSI A117.1 SECTION 404.</li><li>MAXIMUM PULL FORCES FOR EXTERIOR DOORS TO BE 15 LBS.</li><li>ALL DOORS TO BE READY TO OPERATE IN THE DIRECTION OF EGRESS TRAVEL WITHOUT THE USE OF A KEY OR SPECIAL EFFORT.</li><li>DOORS OPENING INTO SEMI-HEATED SPACE, UNCONDITIONED SPACE, OR TO THE EXTERIOR SHALL COMPLY WITH LOCAL ENERGY CODES.</li><li>PAINT INTERIOR SIDE OF ALL WAREHOUSE EXTERIOR HOLLOW METAL DOORS AND FRAMES "SEM-GLOSS"; SAFETY RED (P-10).</li><li>PROVIDE RUST INHIBITOR COATING AND STAINLESS STEEL SCREWS/FASTENERS ON ALL HARDWARE ITEMS AT EXTERIOR DOORS PER MANUF. SPECIFICATIONS.</li><li>ALL ELECTRONIC HARDWARE SHALL BE COORDINATED WITH ELECTRICAL AND SECURITY CONTRACTORS.</li><li>ALL HM DOORS TO BE 1-3/4" THICK. EXTERIOR HM DOORS TO BE INSULATED WITH A U-VALUE OF 0.30.</li><li>ABBREVIATIONS:<br/>ALUM ALUMINUM<br/>CLF CHAIN LINK FENCE<br/>GYPSUM WALL BOARD<br/>GWB<br/>HM HOLLOW METAL<br/>NR NOT RATED<br/>PREFIN PREFINISHED<br/>SCWD SOLID CORE WOOD DOOR<br/>IG INSULATED GLAZING<br/>TG TEMPERED GLAZING<br/>TIG TEMPERED, INSULATED GLAZING<br/>FF FACTORY FINISH</li></ol> | <p>G2 ELECTRICALLY OPERATED OVERHEAD STEEL COILING DOOR (EXTERIOR MOUNT) INSULATED TO R1.7 EQUAL TO OVERHEAD DOOR CO. MODEL 625</p> <p>G3 ELECTRICALLY OPERATED HIGH SPEED FABRIC ROLL UP DOOR (INTERIOR MOUNT), ALL WEATHER, 100 MIL POLYPROPYLENE FABRIC, MANUFACTURER: RITE-WHITE "FASTTRAX FSTX"</p> |

| NO | DESCRIPTION                                                    |
|----|----------------------------------------------------------------|
| 1  | REMOVE EXISTING SLAB/PAVING AS REQ'D. SEE STRUCTURAL DRAWINGS. |
| 2  | EXISTING COLUMNS, PIERS & FOOTINGS TO REMAIN, TYP.             |
| 3  | EXISTING CANOPY ROOF STRUCTURE & FASCIA TO REMAIN.             |
| 4  | EXISTING BOLLARDS TO REMAIN AS IS.                             |
| 5  | REMOVE EXISTING BIRD SCREEN AS REQUIRED.                       |

| NO | DESCRIPTION                                                    |
|----|----------------------------------------------------------------|
| 1  | REMOVE EXISTING SLAB/PAVING AS REQ'D. SEE STRUCTURAL DRAWINGS. |
| 2  | EXISTING COLUMNS, PIERS & FOOTINGS TO REMAIN, TYP.             |
| 3  | EXISTING CANOPY ROOF STRUCTURE & FASCIA TO REMAIN.             |
| 4  | EXISTING BOLLARDS TO REMAIN AS IS.                             |
| 5  | REMOVE EXISTING BIRD SCREEN AS REQUIRED.                       |


| REVISIONS |                  |
|-----------|------------------|
| NO        | DATE DESCRIPTION |

|                          |            |
|--------------------------|------------|
| DESIGNED:                | FH/K       |
| DRAWN:                   | FH/K       |
| REVIEWED:                | NM/J       |
| PROJECT NO.:             | 250163     |
| DATE:                    | 01/12/2020 |
| ISSUED FOR:              |            |
| <b>ISSUED FOR PERMIT</b> |            |

TITLE:  
DEMOLITION PLAN

SHEET NUMBER

AD101

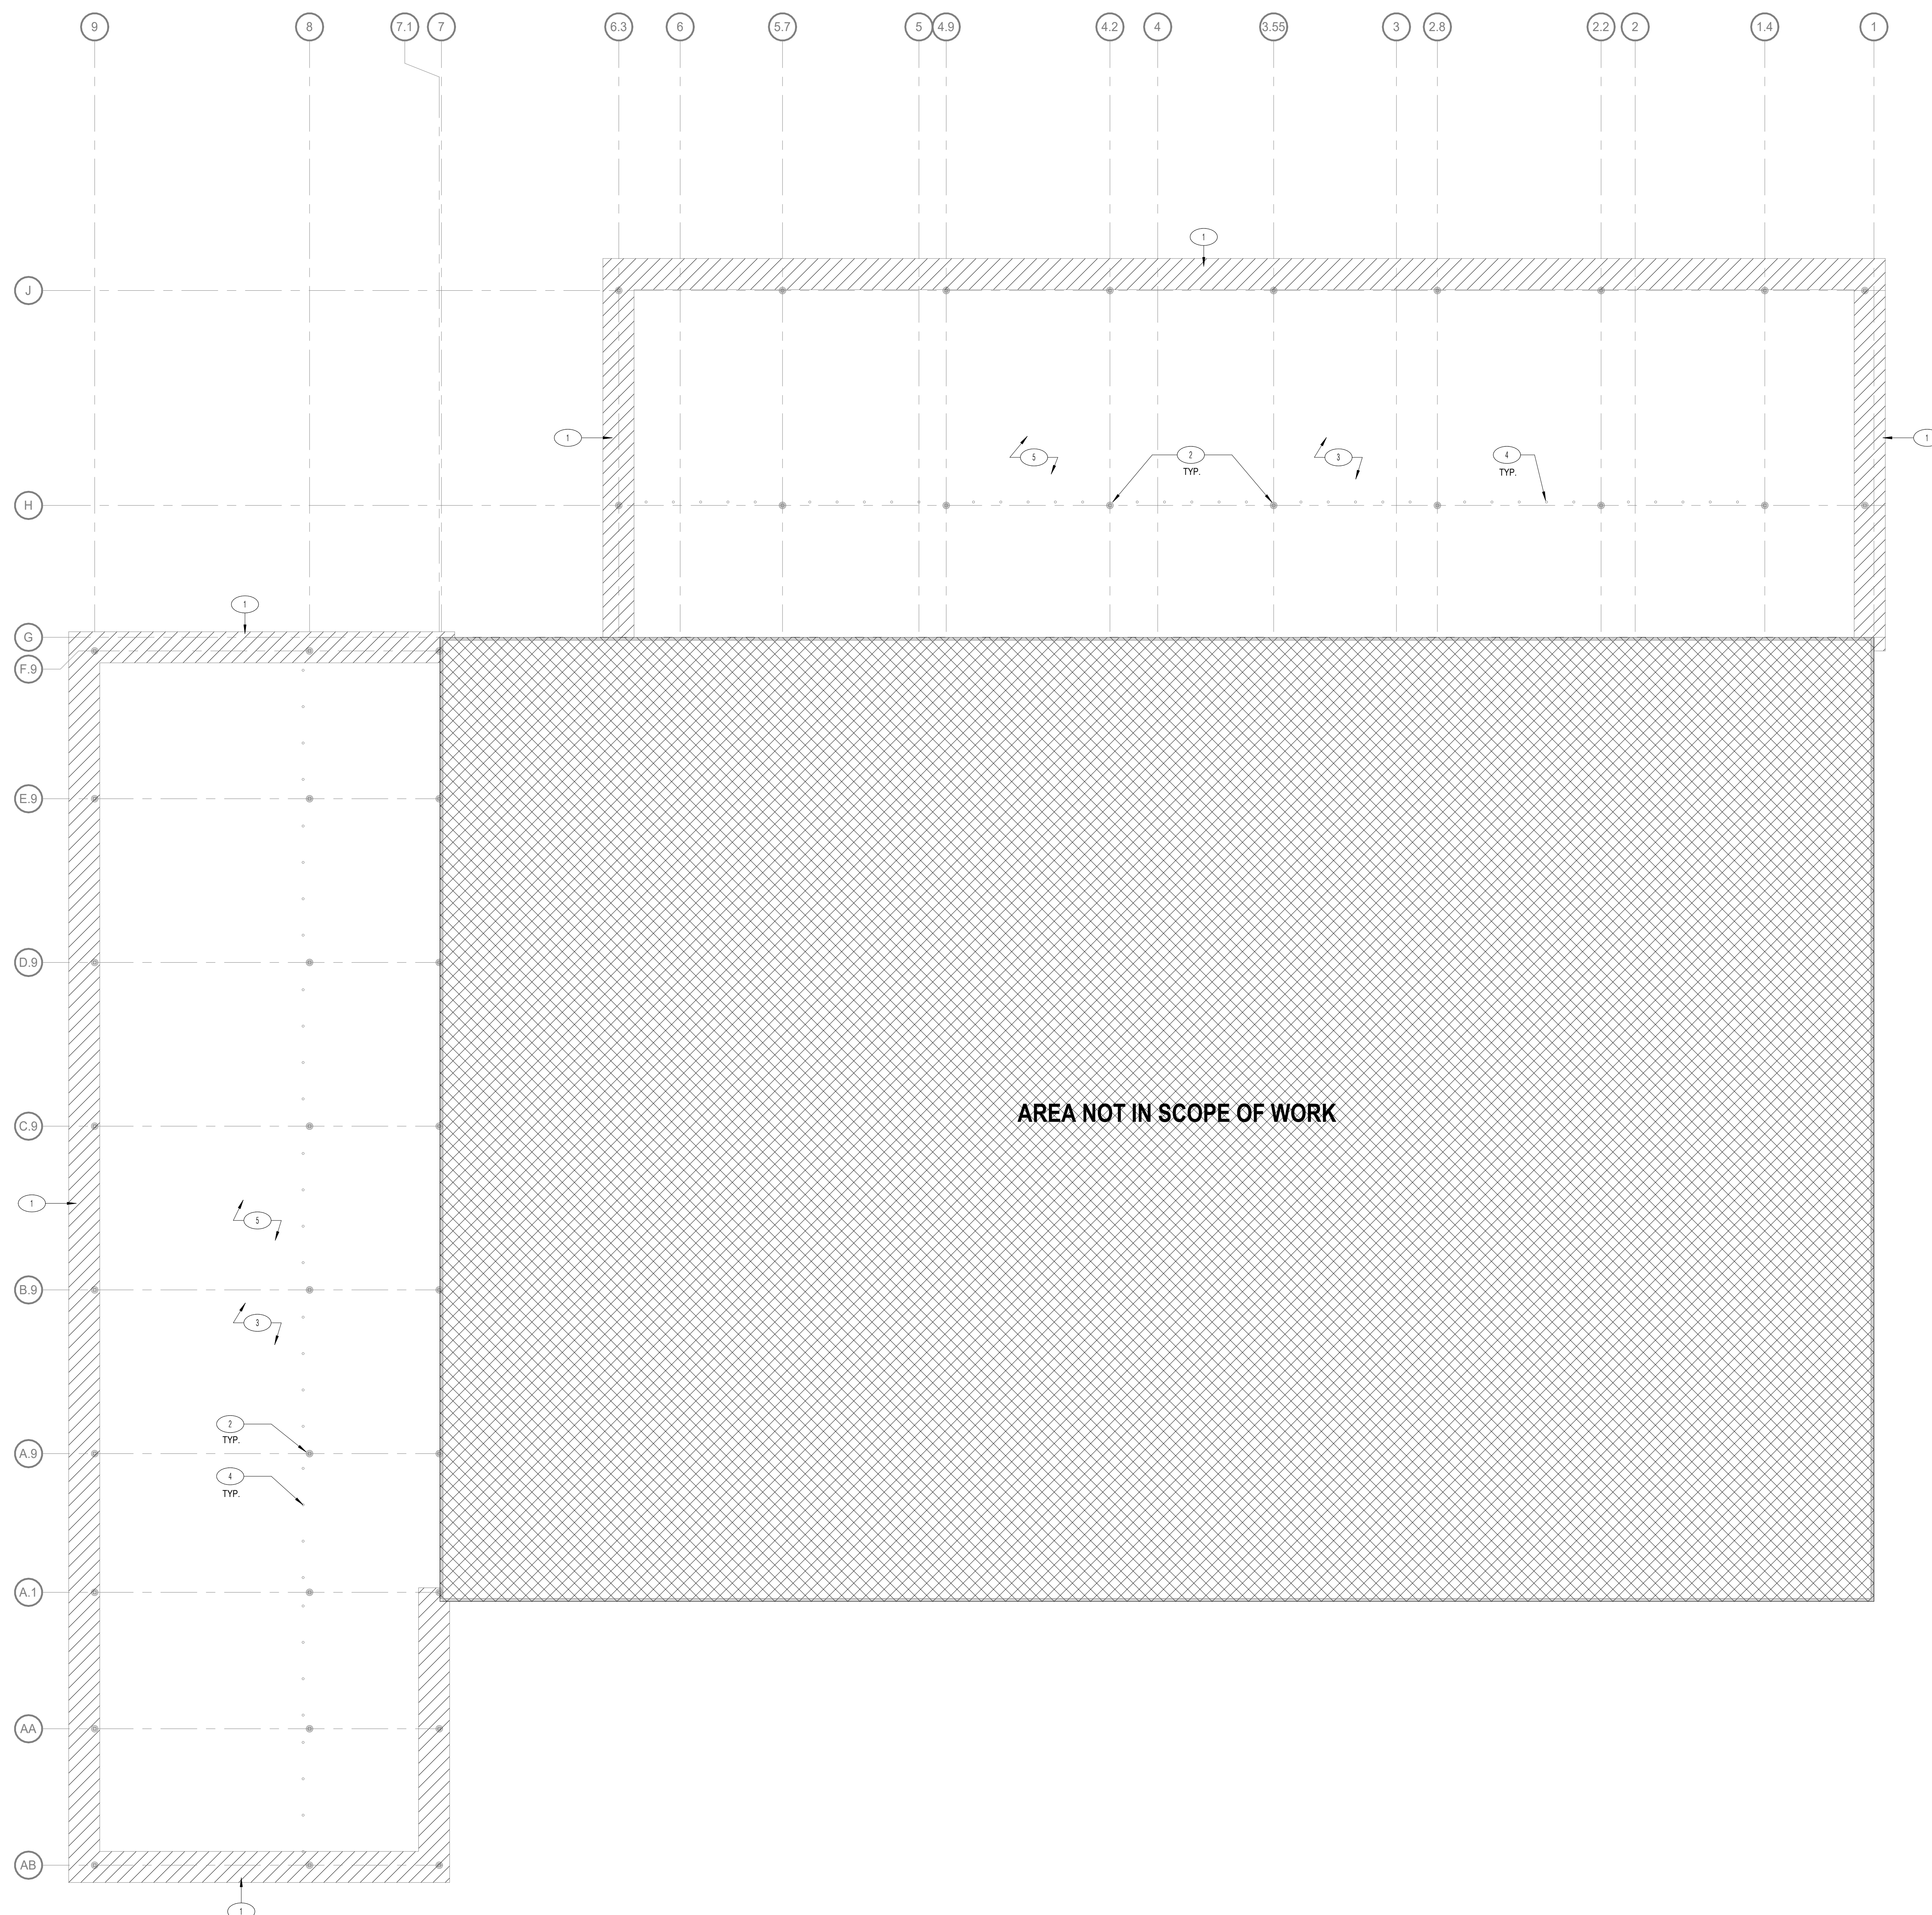

**AREA NOT IN SCOPE OF WORK**

1 DEMOLITION PLAN  
1/16" = 1'-0"

$$\frac{1}{16}'' = 1'-0''$$