
Abbreviations:

Abbreviation:	Definition:
A/C	Air Conditioning
ACI	American Concrete Institute
ACT	Acoustical Ceiling Tile
ADJ	Adjacent
AFF	Above Finish Floor
AHU	Air Handling Unit
ALT	Alternate
ALUM	Aluminum
ANSI	American National Standards Institute
APC	Acoustical Panel Ceiling
APPROX	Approximate
ARCH	Architectural
ASTM	American Society of Testing & Materials
AWI	Architectural Woodwork Institute
AWS	American Welding Society
B & B	Board & Batten
BC	Bottom Chord
BD	Board
BIT	Bituminous
BLDG	Building
BLK	Block
BLKG	Blocking
BLT	Bolt
BM	Beam
B.M.	Bench Mark
BOD	Base of Design
BOS	Bottom of Steel
BRDG	Bridging
BRG	Bearing
BRK	Brick
BSMT	Basement
BS	Both Sides
BTM	Bottom
BTWN	Between
BUR	Built-up Roof
BVL	Bevel
BW	Both Ways
C	Channel
CAP	Capacity
CB	Catch Basin
C/C	Center to Center
CF	Cubic Feet
CFM	Cubic Feet Per Minute
CG	Corner Guard
CHAM	Chamfer
CI	Cast Iron
CIP	Cast In Place Concrete
CIR	Circle, Circular
CJ	Control Joint
CK	Caulk
CL	Centerline
CLG	Ceiling
CLR	Clearance, Clear
CM	Centimeter
CMU	Concrete Masonry Unit
COL	Column
CONC	Concrete
CONN	Connection, Connect
CONSTR	Construction
CONT	Continuous
CONTR	Contractor
CORR	Corrugated
CPT	Carpet
CR	Cold Rolled
CS	Countersink
CT	Ceramic Tile
CTR	Center
CY	Cubic Yard
CYL	Cylinder
D	Dryer
DBL	Double
DEG	Degrees
DEPR	Depressed
DEPT	Department
DF	Drinking Fountain
DIA	Diameter
DIAG	Diagonal
DIAPH	Diaphragm
DIM	Dimension
DL	Dead Load
DN	Down
DO	Ditto
DP	Damproofing
DR	Door
DS	Downspout
DTA	Dovetail Anchor
DTL	Detail
DTS	Dovetail Slot
DV	Dryer Vent
DW	Dishwasher
DWG	Drawing
DWGS	Drawings
DWL	Dowel
E	East
EA	Each
EF	Each Face
EIFS	Exterior Insulation and Finish System
EJ	Expansion Joint
EL	Elevation
ELEC	Electrical
ELEC PNL	Electrical Panel
ELEV	Elevation
EMER	Emergency
ENCL	Enclosure
ENT	Entrance
EP	Epoxy Paint
EQ	Equal
ES	Extra Strong
EST	Estimated
ETR	Existing To Remain
EW	Each Way
EWC	Electrical Water Cooler
EXC	Excavate
EXH	Exhaust
EXIST	Existing
EXP	Exposed
EXPAN	Expansion
EXP JT	Expansion Joint
EXT	Exterior
F	Fahrenheit
FAB	Fabricate
FAS	Fasten
FBO	Furnished by Others
fc	Ultimate Concrete Strength
FD	Floor Drain
FDN	Foundation
FE	Fire Extinguisher w/ Bracket
FEC	Fire Extinguisher in Cabinet
FF	Finish Floor
FFL	Finished Floor Level
FG	Finish Grade
FH	Flat Head
FHC	Fire Hose Cabinet
FIG	Figure
FIN	Finish
FL	Floor
FLASH	Flashing
FLT	Flat
FPRFG	Fireproofing
FRT	Fire Retardant
FT	Foot or Feet
FTG	Footing
FURR	Furring
FUT	Future
FY	Yield Strength of Steel
GA	Gauge
GAL	Gallon
GALV	Galvanized
GB	Grab Bar
GC	General Contractor
GEN	General
GHM	Galvanized Hollow Metal
GL	Glass, Glulam
GND	Ground
GR	Grade
GST	Glazed Structural Tile
GSU	Glazed Structural Unit
GWB	Gypsum Wallboard
GYP	Gypsum
HC	Handicapped Accessible
HD	Head
HDR	Header
HDRL	Handrail
HDWE	Hardware
HEX	Hexagonal
HK	Hook
HM	Circle, Circular
HORZ	Horizontal
HR	Hour
HS	High Strength
HT	Height
HTR	Heater
ID	Inside Diameter
IF	Inside Face
IN	Inches
INCL	Include
INSUL	Insulation
INT	Interior
INTM	Intermediate
ISOL	Isolation
JB	Jamb
JC	Janitor's Closet
JST	Joist
JT	Joint
K	Kips (Kilo pound or 1000 lbs.)
KD	Kiln Dried
KSF	Kips per Square Foot
KSI	Kips per Square Inch
L	Length
LAB	Laboratory
LAM	Laminated
LAV	Lavatory
LB	Lag Bolt
LBS	Pounds
LCD	Liquid Crystal Display
LDG	Landing
LH	Left hand
LL	Live Load
LLH	Long Leg Horizontal
LLV	Long Leg Vertical
LPT	Low Point
LSL	Long Slotted
LT	Light
LTL	Lintel
LTWT	Lightweight
LVR	Louver
LVT	Luxury Vinyl Tile
M	Meter
MACH	Machine
MAR	Marble
MAS	Masonry
MATL	Material
MAX	Maximum
MB	Machine Bolt
MBR	Member
MECH	Mechanical
MEMB	Membrane
METL	Metal
MEZZ	Mezzanine
MFR	Manufacturer
MH	Manhole
MI	Malleable Iron
MIN	Minimum
MISC	Miscellaneous
MK	Mark
ML	Match Line
MM	Millimeter
MO	Masonry Opening
MP	Metal Panel
MS	Machine Screw
MTD	Mounted
MULL	Mullion
MW	Microwave
N	North
NA	Not Applicable
NFPA	National Fire Protection Agency
NIC	Not in Contract
NO	Number
NOM	Nominal
NS	Non Shrink
NTS	Not to Scale
OA	Overall
OC	On Center
OD	Outside Diameter
OH	Overhead
OPP	Opposite
OPPH	Opposite Hand
OV	Oven
OZ	Ounce
PC	Precast
PCF	Pounds per Cubic Foot
PED	Pedestal
PEMB	Pre-Engineered Metal Building
PIP	Poured In Place Concrete
PKG	Parking
PL	Plastic Laminate, Plate
PLAS	Plastic
PLF	Pounds per Lineal Foot
PLYWD	Plywood
PNL	Panel
POL	Polished
PP	Panel Point
PR	Pair
PRCST	Precast
PREFAB	Prefabricated
PREP	Preparation
PROJ	Projection
PSF	Pounds per Square Foot
PSI	Pounds per Square Inch
PSTR	Prestressed
PT	Pressure Treated, Paint
PTD	Paper Towel Dispenser
PTN	Partition
PVC	Polyvinyl Chloride
PVMT	Pavement
QC	Quality Control
QT	Quarry Tile
R	Radius
RB	Resilient Base
REF	Refrigerator
REINF	Reinforced, Reinforcement
REM	Remove
REQD	Required
RET	Return, Retaining
REV	Revision
RF	Resilient Floor
RG	Range
RH	Right Hand
RM	Room
RO	Rough Opening
RT	Reveal Trim
S	South
SAFB	Sound Attenuation Fiberglass Batt
SAN	Sanitary
SC	Solid Core
SCHED	Schedule
SECT	Section
SEW	Sewer
SF	Square Feet
SGFT	Structural Glazed Facing Tile
SGL	Single
SHT	Sheet
SHTH	Sheathing
SIM	Similar
SJ	Sawed Joint
SJI	Steel Joist Institute
SL	Sleeve
SOG	Slab on Grade
SPCR	Spacer
SPEC	Specification
SPKLR	Sprinkler
SPM	Single Ply Membrane
SQ	Square
SS	Stainless Steel
SSM	Solid Surface Material
ST	Stain
STD	Standard
STL	Steel
STOR	Storage
STRUCT	Structural
SUSP	Suspended
SVC	Service
SY	Square yard
SYM	Symmetrical
SYS	System
S4S	Smooth Four Sides
TBD	To Be Determined
T&B	Top & Bottom
TC	Top Chord
TCNA	Tile Council of North America
TEL	Telephone
TEMP	Temporary
T&G	Tongue & Groove
THK	Thick
THRESH	Threshold
TLT	Toilet
TOB	Top of Beam
TOC	Top of Concrete
TOF	Top of Footing
TOL	Tolerance
TOS	Top of Steel
TP	Toilet Partition
TPG	Topping
TS	Structural Tube
TTD	Toilet Tissue Dispenser
TV	Television
TYP	Typical
UN	Unless
UNEX	Unexcavated
UNF	Unfinished
UON	Unless Otherwise Noted
UR	Urinal
VB	Vapor Barrier
VCT	Vinyl Composition Tile
VEL	Velocity
VERT	Vertical
VEST	Vestibule
VIF	Verify (Measurement) in Field
VOL	Volume
W	West
W	Washer
WF	Wide Flange
W/	With
W/C	Water closet
WD	Wood
WDW	Window
WH	Water Heater
WLD	Weld
W/O	Without
WPT	Working Point
WP	Waterproofing
WS	Waterstop, Welded Stud
WT	Wood Trim
WWF \ WWM	Welded Wire Fabric

Legend of Architectural Symbols

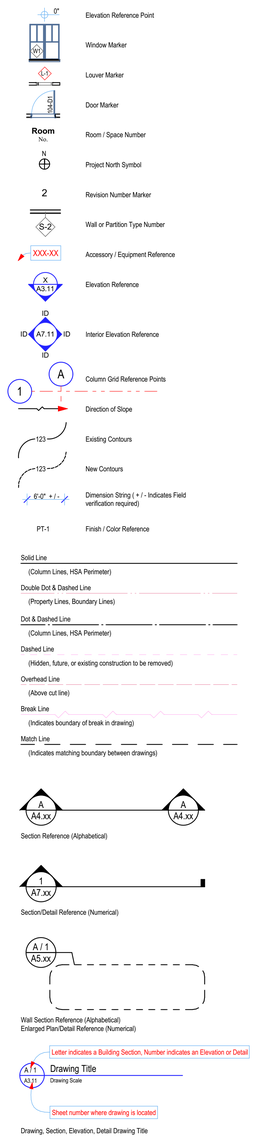

Elevation Reference Point

Window Marker

Louver Marker

Door Marker

Room / Space Number

Project North Symbol

Revision Number Marker

Wall or Partition Type Number

Accessory / Equipment Reference

Elevation Reference

Interior Elevation Reference

Column Grid Reference Points

Direction of Slope

Existing Contours

New Contours

Dimension String (+ / - Indicates Field verification required)

Finish / Color Reference


Section Reference (Alphabetical)

Section/Detail Reference (Numerical)

Wall Section Reference (Alphabetical)
Enlarged Plan/Detail Reference (Numerical)

Drawing, Section, Elevation, Detail Drawing Title

Legend of Architectural Materials

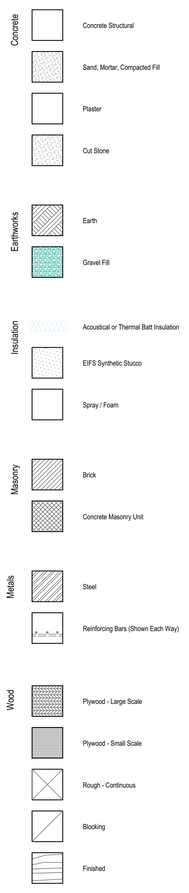

THESE DRAWINGS AND RENDERINGS ARE INSTRUMENTS OF SERVICE. THE DRAWINGS AND COPIES THEREOF, INCLUDING ELECTRONIC MEDIA AND CAD FILES, ARE THE PROPERTY OF GILCHRIST ROSS CROWE ARCHITECTS, P.A. THEIR USE, REPRESENTATION OR REPRODUCTION IN ACTUAL OR CONTENT BY ANY ENTITY THAT POSSESSES THEM FOR ANY PURPOSE EXCEPT BY WRITTEN AGREEMENT WITH THE ARCHITECT IS PROHIBITED. THIS COPYRIGHT NOTIFICATION SHALL BE TRUE AS IF DIRECTLY PLACED ON EACH DRAWING EXHIBIT OR RENDERING ON THIS DOCUMENT AND SHALL NOT BE REMOVED FROM THESE DOCUMENTS.

Consultants:

PHASE:	DRAWN BY:	REVIEWED BY	DATE:
EXISTING CONDITIONS	MK	CR	2-14-22
SCHEMATIC DESIGN	MK	CR	4-28-23
DESIGN DEVELOPMENT	MK	CR	6-27-25
65% CONSTR DOCUMENTS	MK	CR	1-30-26
95% CONSTR DOCUMENTS	MK	CR	4-14-26
100% CONSTR DOCUMENTS	MK	CR	6-9-26
CONTRACT DOCUMENTS			
PERMIT DOCUMENTS			

Good Shepherd Catholic Church
Community Center

4665 Thomasville Rd,
Tallahassee, Fl 32309

GRC Project Number 21275

architecture
interior design
planning
gilchrist ross crowe
architects

413 ALL SAINTS STREET TALLAHASSEE, FLORIDA 32301
(850) 222-8100 www.architects-gca.com

SIGNATURE

ARCHITECTURAL
DRAWING NAME
Abbreviations, General Notes

SHEET
A0.01

Tuesday, June 9, 2026
Bitrix24 (jf) - Bitrix24 Software as a Service\Global Shared\PROJECTS - GEN_ARCH\A0.00a



Birdseye View Looking East



Inside Courtyard Looking at North Entry



Birdseye View

THESE DRAWINGS AND RENDERINGS ARE INSTRUMENTS OF SERVICE. THE DRAWINGS AND COPIES THEREOF, INCLUDING ELECTRONIC MEDIA AND CAD FILES, ARE THE PROPERTY OF GILCHRIST ROSS CROWE ARCHITECTS, P.A. THEIR USE, REPRESENTATION OR REPRODUCTION IN ACTUAL OR CONTENT BY ANY ENTITY THAT POSSESSES THEM FOR ANY PURPOSE EXCEPT BY WRITTEN AGREEMENT WITH THE ARCHITECT IS PROHIBITED. THIS COPYRIGHT NOTIFICATION SHALL BE TRUE AS IF DIRECTLY PLACED ON EACH DRAWING EXHIBIT OR RENDERING ON THIS DOCUMENT AND SHALL NOT BE REMOVED FROM THESE DOCUMENTS.

Consultants:

PHASE:	DRAWN BY:	REVIEWED BY	DATE:
EXISTING CONDITIONS	MK	CR	2-14-22
SCHEMATIC DESIGN	MK	CR	4-28-23
DESIGN DEVELOPMENT	MK	CR	6-27-25
65% CONSTR DOCUMENTS	MK	CR	1-30-26
95% CONSTR DOCUMENTS	MK	CR	4-14-26
100% CONSTR DOCUMENTS	MK	CR	6-9-26
CONTRACT DOCUMENTS			
PERMIT DOCUMENTS			

Good Shepherd Catholic Church
Community Center

4665 Thomasville Rd,
Tallahassee, Fl 32309

GRC Project Number 21275

architecture
interior design
planning
gilchrist ross crowe
architects

413 ALL SAINTS STREET TALLAHASSEE, FLORIDA 32301
(850) 222-8100 www.architects-gca.com

SIGNATURE

ARCHITECTURAL
DRAWING NAME
Exterior Perspectives - Renovation

SHEET
A0.21

Last Saved By: Mike Hood Software as a Service Cloud Storage\2022 - GR Archi\Revit\



Southwest Corner Looking Northeast



Cloister Interior View



Cloister Entrance

THESE DRAWINGS AND RENDERINGS ARE INSTRUMENTS OF SERVICE. THE DRAWINGS AND COPIES THEREOF, INCLUDING ELECTRONIC MEDIA AND CAD FILES, ARE THE PROPERTY OF GILCHRIST ROSS CROWE ARCHITECTS, P.A. THEIR USE, REPRESENTATION OR REPRODUCTION IN ACTUAL OR CONTENT BY ANY ENTITY THAT POSSESSES THEM FOR ANY PURPOSE EXCEPT BY WRITTEN AGREEMENT WITH THE ARCHITECT IS PROHIBITED. THIS COPYRIGHT NOTIFICATION SHALL BE TRUE AS IF DIRECTLY PLACED ON EACH DRAWING EXHIBIT OR RENDERING ON THIS DOCUMENT AND SHALL NOT BE REMOVED FROM THESE DOCUMENTS.

Consultants:

PHASE:	DRAWN BY:	REVIEWED BY	DATE:
EXISTING CONDITIONS	MK	CR	2-14-22
SCHEMATIC DESIGN	MK	CR	4-28-23
DESIGN DEVELOPMENT	MK	CR	6-27-25
65% CONSTR DOCUMENTS	MK	CR	1-30-26
95% CONSTR DOCUMENTS	MK	CR	4-14-26
100% CONSTR DOCUMENTS	MK	CR	6-9-26
CONTRACT DOCUMENTS			
PERMIT DOCUMENTS			

Good Shepherd Catholic Church
Community Center

4665 Thomasville Rd,
Tallahassee, Fl 32309

GRC Project Number 21275

architecture
interior design
planning
gilchrist ross crowe
architects

413 ALL SAINTS STREET TALLAHASSEE, FLORIDA 32301
(850) 222-8100 www.architects-gca.com

SIGNATURE

ARCHITECTURAL
DRAWING NAME
Exterior Perspectives - Renovation

SHEET
A0.22

Monday, June 8, 2026
Autodesk per: Gilchrist Software as a Service\Desktop Shared\GRC\21275 - GSC Architecture



South Elevation



Lower Level Basement Stair



Birdseye of Basement Stair and Ramp

THESE DRAWINGS AND RENDERINGS ARE INSTRUMENTS OF SERVICE. THE DRAWINGS AND COPIES THEREOF, INCLUDING ELECTRONIC MEDIA AND CAD FILES, ARE THE PROPERTY OF GILCHRIST ROSS CROWE ARCHITECTS, P.A. THEIR USE, REPRESENTATION OR REPRODUCTION IN ACTUAL OR CONTENT BY ANY ENTITY THAT POSSESSES THEM FOR ANY PURPOSE EXCEPT BY WRITTEN AGREEMENT WITH THE ARCHITECT IS PROHIBITED. THIS COPYRIGHT NOTIFICATION SHALL BE TRUE AS IF DIRECTLY PLACED ON EACH DRAWING EXHIBIT OR RENDERING ON THIS DOCUMENT AND SHALL NOT BE REMOVED FROM THESE DOCUMENTS.

Consultants:

PHASE:	DRAWN BY:	REVIEWED BY	DATE:
EXISTING CONDITIONS	MK	CR	2-14-22
SCHEMATIC DESIGN	MK	CR	4-28-23
DESIGN DEVELOPMENT	MK	CR	6-27-25
65% CONSTR DOCUMENTS	MK	CR	1-30-26
95% CONSTR DOCUMENTS	MK	CR	4-14-26
100% CONSTR DOCUMENTS	MK	CR	6-9-26
CONTRACT DOCUMENTS			
PERMIT DOCUMENTS			

Good Shepherd Catholic Church
Community Center

4665 Thomasville Rd,
Tallahassee, Fl 32309

GRC Project Number 21275

architecture
interior design
planning
gilchrist ross crowe
architects

SIGNATURE

413 ALL SAINTS STREET TALLAHASSEE, FLORIDA 32301
(850) 222-8100 www.architects-gca.com


ARCHITECTURAL
DRAWING NAME
Exterior Perspectives - Renovation

SHEET
A0.23


Autodesk Docs: 6Workset Software a Service\Good Shepherd\GSC_360_ArchCAD.rvt
Tuesday, June 9, 2026

Partition Types

CONCRETE - (C)

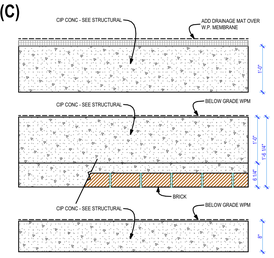

CMU - (M)

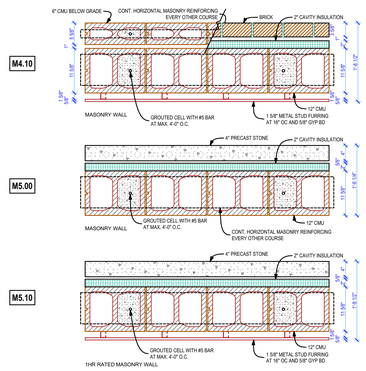


BRICK - (B)

MTL STUD - (S)

WALL AND PARTITION SCHEDULE

CORE	MARK	DESCRIPTION	WIDTH	Furring (1) (2) Sides Lam (3) Sgl (2) Sides Layers Sgl (5) Dbl (6)	1 Hr RATING (1) ACOUST (2)	REMARKS
CONCRETE	C					
	C1.00	CONC	12"	0	0	BELOW GRADE WPM,
	C2.00	CONC/BR	18 1/4"	0	0	BELOW GRADE WPM,
	C3.00	CONC	8"	0	0	BELOW GRADE WPM,
CMU	M					
	M1.00	CMU	7 5/8"	0	0	
	M1.01	CMU	7 5/8"	0	1	
	M1.10	CMU/FUR	9 7/8"	1	0	
	M1.11	CMU/FUR	9 7/8"	1	1	
	M1.12	CMU/FUR	9 7/8"	1	2	ACOUSTICAL
	M1.20	FUR/CMU/FUR	11 7/8"	2	0	
	M1.22	FUR/CMU/FUR	11 7/8"	2	2	ACOUSTICAL
	M1.30	CMU/LAM	8 1/4"	3	0	
	M1.31	CMU/LAM	8 1/4"	3	1	
	M1.41	LAM/CMU/LAM	8 7/8"	4	1	
	M3.00	CMU/BR	14 1/4"	0	0	
	M3.10	CMU/BR/FUR	16 1/2"	1	0	
	M3.31	CMU/BR/FUR	14 7/8"	3	1	
	M4.00	CMU/BR	18 1/4"	0	0	
	M4.10	CMU/BR/FUR	20 1/2"	1	0	
	M5.00	CMU/STONE	18 1/4"	0	0	
	M5.01	CMU/ST/FUR	20 1/2"	1	1	

BRICK	B					
	B1.00	BRICK	3 5/8"	0	0	
	B2.00	BRICK	8"	0	0	
	B3.00	BRICK	12"	0	0	BRICK ARCH / BEAM
	B4.00	BR/CMU/BR	16"	0	0	BRICK ON 6" CMU
MTL STUD	S					
	S1.50	3 5/8"STUD/GYP	4 7/8"	5	0	
	S1.52	3 5/8"STUD/GYP	4 7/8"	5	0	ACOUSTIC BATTS
	S1.60	STUD/2GYP	6 1/4"	6	0	
	S2.50	6" STUD/GYP	7 1/4"	5	0	
	S2.60	6" STUD/2GYP	8 1/8"	6	0	
	S2.62	6" STUD/2GYP	8 1/8"	6	2	ACOUSTICAL
	S3.52	8" STUD/2YP	10.5"	6	2	ACOUSTICAL
	S3.62	8" STUD/2GYP	13"	6	2	STAGERED 3/5/8" STUD CONST.
	S4.50	2 5/8"STUD/GYP	3 3/4"	5	0	
	S5.30	1/58" FURRING	2 1/4"	3	0	
	S6.00	SHAFT WALL	3 3/4"	4	0	
	S7.00	Pr 2 1/2" CHASE	12"	2	0	2 - 2 1/2" STUD WALLS W/ GYP

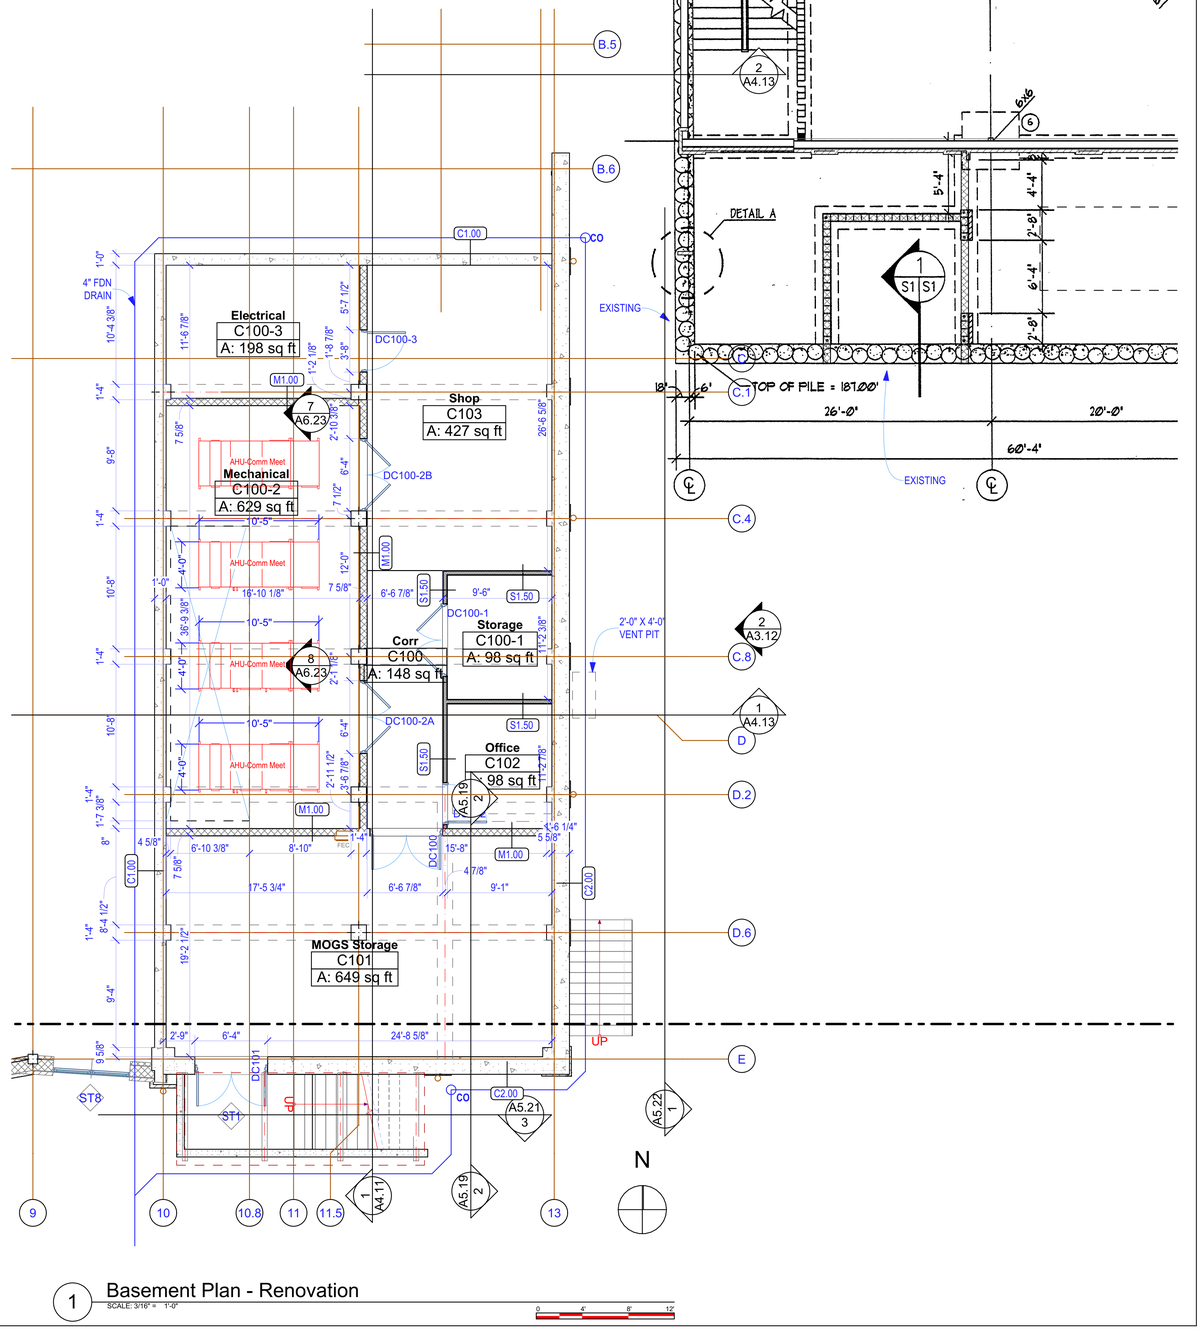

1 Basement Plan - Renovation
SCALE: 3/16" = 1'-0"

THESE DRAWINGS AND RENDERINGS ARE INSTRUMENTS OF SERVICE. THE DRAWINGS AND COPIES THEREOF, INCLUDING ELECTRONIC MEDIA AND CAD FILES, ARE THE PROPERTY OF GILCHRIST ROSS CROWE ARCHITECTS, P.A. THEIR USE, REPRESENTATION OR REPRODUCTION IN ACTUAL OR CONTENT BY ANY ENTITY THAT POSSESSES THEM FOR ANY PURPOSE EXCEPT BY WRITTEN AGREEMENT WITH THE ARCHITECT IS PROHIBITED. THIS COPYRIGHT NOTIFICATION SHALL BE TRUE AS IF DIRECTLY PLACED ON EACH DRAWING EXHIBIT OR RENDERING ON THIS DOCUMENT AND SHALL NOT BE REMOVED FROM THESE DOCUMENTS.

Consultants:

PHASE:	DRAWN BY:	REVIEWED BY:	DATE:
EXISTING CONDITIONS	MK	CR	2-14-22
SCHEMATIC DESIGN	MK	CR	4-28-23
DESIGN DEVELOPMENT	MK	CR	6-27-25
65% CONSTR DOCUMENTS	MK	CR	1-30-26
95% CONSTR DOCUMENTS	MK	CR	4-14-26
100% CONSTR DOCUMENTS	MK	CR	6-9-26
CONTRACT DOCUMENTS			
PERMIT DOCUMENTS			

Good Shepherd Catholic Church
Community Center

4665 Thomasville Rd,
Tallahassee, Fl 32309

GRC Project Number 21275

architecture
interior design
planning
gilchrist ross crowe
architects
SIGNATURE
413 ALL SAINTS STREET TALLAHASSEE, FLORIDA 32301
(850) 222-8100 www.architects-gca.com

ARCHITECTURAL
DRAWING NAME
Basement Plan - Renovation, Partition Types

SHEET
A1.10

Autodesk ID: 8fk5cvd Software a Derivs/Good Shepherd/GS_R26_ARCH.RVT

Welcome

Welcome Cloister
001
A: 1,659 sq ft

Chapel
C205
A: 232 sq ft

Family Restroom
C200-1
A: 118 sq ft

Vest
C200C
A: 46 sq ft

Women's Restroom
C200-2
A: 223 sq ft

Men's Restroom
C200-3
A: 190 sq ft

Jan Clo
C200B
A: 34 sq ft

Stair
A2
A: 246 sq ft

Storage
C201A
A: 90 sq ft

Elev

Corridor
C200A
A: 435 sq ft

Reception Hall
C201
A: 1,791 sq ft

Family
C200-4
A: 54 sq ft

Storage
C202A
A: 302 sq ft

A/V
C200-5
A: 56 sq ft

Donations
C206
A: 233 sq ft

Ramp

THRU WALL SCUPPER

MAINTAIN MAX 2% SLOPE

42" H BY 2' DEEP COUNTER W/ SOLID SURFACE & SPLASH OVER 2 LAYERS OF 3/4" PLYWOOD

STEEL COUNTER BRACKET SUPPORT

Community Hall
C202
A: 5,865 sq ft

Kitchen
C204
A: 799 sq ft

Storage
C204A
A: 112 sq ft

Storage
C203A
A: 95 sq ft

Vestibule
C200D
A: 124 sq ft

Office
C203B
A: 112 sq ft

Loading

HB & DRAIN

Loading Dock

Restroom
C200-6
A: 40 sq ft

Mechanical
C200-7
A: 197 sq ft

Youth Suite
C203
A: 1,014 sq ft

Corridor
C200E
A: 155 sq ft

Storage
C202B
A: 313 sq ft

Stair
B2
A: 180 sq ft

RAIL HANDRAIL EA SIDE

MECH CHASE

INSTALL 1/4" CLOSURE PLATE TO WALL

RAIN LEADER

RAIN LEADER & EXH.

GRADE SLAB

CURB CUT

N

1 First Floor Plan - Renovation
SCALE: 3/16" = 1'-0"

THESE DRAWINGS AND RENDERINGS ARE INSTRUMENTS OF SERVICE. THE DRAWINGS AND COPIES THEREOF, INCLUDING ELECTRONIC MEDIA AND CAD FILES, ARE THE PROPERTY OF GILCHRIST ROSS CROWE ARCHITECTS, P.A. THEIR USE, REPRESENTATION OR REPRODUCTION IN ACTUAL OR CONTENT BY ANY ENTITY THAT POSSESSES THEM FOR ANY PURPOSE EXCEPT BY WRITTEN AGREEMENT WITH THE ARCHITECT IS PROHIBITED. THIS COPYRIGHT NOTIFICATION SHALL BE TRUE AS IF DIRECTLY PLACED ON EACH DRAWING EXHIBIT OR RENDERING ON THIS DOCUMENT AND SHALL NOT BE REMOVED FROM THESE DOCUMENTS.

Consultants:

PHASE:	DRAWN BY:	REVIEWED BY	DATE:
EXISTING CONDITIONS	MK	CR	2-14-22
SCHEMATIC DESIGN	MK	CR	4-28-23
DESIGN DEVELOPMENT	MK	CR	6-27-25
65% CONSTR DOCUMENTS	MK	CR	1-30-26
95% CONSTR DOCUMENTS	MK	CR	4-14-26
100% CONSTR DOCUMENTS	MK	CR	6-9-26
CONTRACT DOCUMENTS			
PERMIT DOCUMENTS			

Good Shepherd Catholic Church
Community Center

4665 Thomasville Rd,
Tallahassee, Fl 32309

GRC Project Number 21275

architecture
interior design
planning
gilchrist ross crowe
architects

413 ALL SAINTS STREET TALLAHASSEE, FLORIDA 32301
(850) 222-8100 www.architects-gca.com

SIGNATURE

ARCHITECTURAL
DRAWING NAME
First Floor Plan - Renovation

SHEET
A1.11

Office
C302B
A: 137 sq ft

EDGE Office
C302A
A: 118 sq ft

EDGE
C302
A: 524 sq ft

EDGE Storage
C302C
A: 250 sq ft

Music Equip Storage
C303A
A: 296 sq ft

Stair
A3
A: 233 sq ft

Elev

DOWN

Music Rehearsal C.R.H.P. Chapel
C303
A: 1,137 sq ft

Large Meeting Rm/ C.R.H.P.Witness
C304
A: 774 sq ft

RAIN LEADER

Corridor
C300
A: 628 sq ft

ROOF LADDER

Corridor
C300A
A: 214 sq ft

Corridor
C300B
A: 434 sq ft

Corridor
C300C
A: 154 sq ft

Mechanical
C300-1
A: 509 sq ft

AHU-Comm Hall

ATTIC HATCH

Upper Lounge
C301
A: 687 sq ft

WRAP COLUMN WITH GYP BD.

Tele/Com
C300-2
A: 104 sq ft

ROOF HATCH & LADDER

Electrical
C300-3
A: 59 sq ft

Storage
C305A
A: 300 sq ft

Storage
C301A
A: 114 sq ft

Family
C300-4
A: 57 sq ft

Jan Clo
C300-5
A: 64 sq ft

Women's Restroom
C300-6
A: 178 sq ft

Men's Restroom
C300-7
A: 143 sq ft

General Ministry Office
C305
A: 382 sq ft

Meeting Room
C306
A: 675 sq ft

Mechanical
C300-8
A: 326 sq ft

Stair
B3
A: 180 sq ft

6"X6" DOWNSPOUT AND LEADERHEAD

6"X6" DOWNSPOUT BELOW

Open to Below

48x72 LOA LOUVER

DCAS

FIRE

UP

DOWN

N

1 Second Floor Plan - Renovation
SCALE: 3/16" = 1'-0"

0 4' 8' 12'

THESE DRAWINGS AND RENDERINGS ARE INSTRUMENTS OF SERVICE. THE DRAWINGS AND COPIES THEREOF, INCLUDING ELECTRONIC MEDIA AND CAD FILES, ARE THE PROPERTY OF GILCHRIST ROSS CROWE ARCHITECTS, P.A. THEIR USE, REPRESENTATION OR REPRODUCTION IN ACTUAL OR CONTENT BY ANY ENTITY THAT POSSESSES THEM FOR ANY PURPOSE EXCEPT BY WRITTEN AGREEMENT WITH THE ARCHITECT IS PROHIBITED. THIS COPYRIGHT NOTIFICATION SHALL BE TRUE AS IF DIRECTLY PLACED ON EACH DRAWING EXHIBIT OR RENDERING ON THIS DOCUMENT AND SHALL NOT BE REMOVED FROM THESE DOCUMENTS.

Consultants:

PHASE:	DRAWN BY:	REVIEWED BY	DATE:
EXISTING CONDITIONS	MK	CR	2-14-22
SCHEMATIC DESIGN	MK	CR	4-28-23
DESIGN DEVELOPMENT	MK	CR	6-27-25
65% CONSTR DOCUMENTS	MK	CR	1-30-26
95% CONSTR DOCUMENTS	MK	CR	4-14-26
100% CONSTR DOCUMENTS	MK	CR	6-9-26
CONTRACT DOCUMENTS			
PERMIT DOCUMENTS			

Good Shepherd Catholic Church
Community Center

4665 Thomasville Rd,
Tallahassee, Fl 32309

GRC Project Number 21275


architecture
interior design
planning
gilchrist ross crowe
architects

413 ALL SAINTS STREET TALLAHASSEE, FLORIDA 32301
(850) 222-8100 www.architects-gca.com

SIGNATURE

ARCHITECTURAL
DRAWING NAME
Second Plan - Renovation

SHEET
A1.12

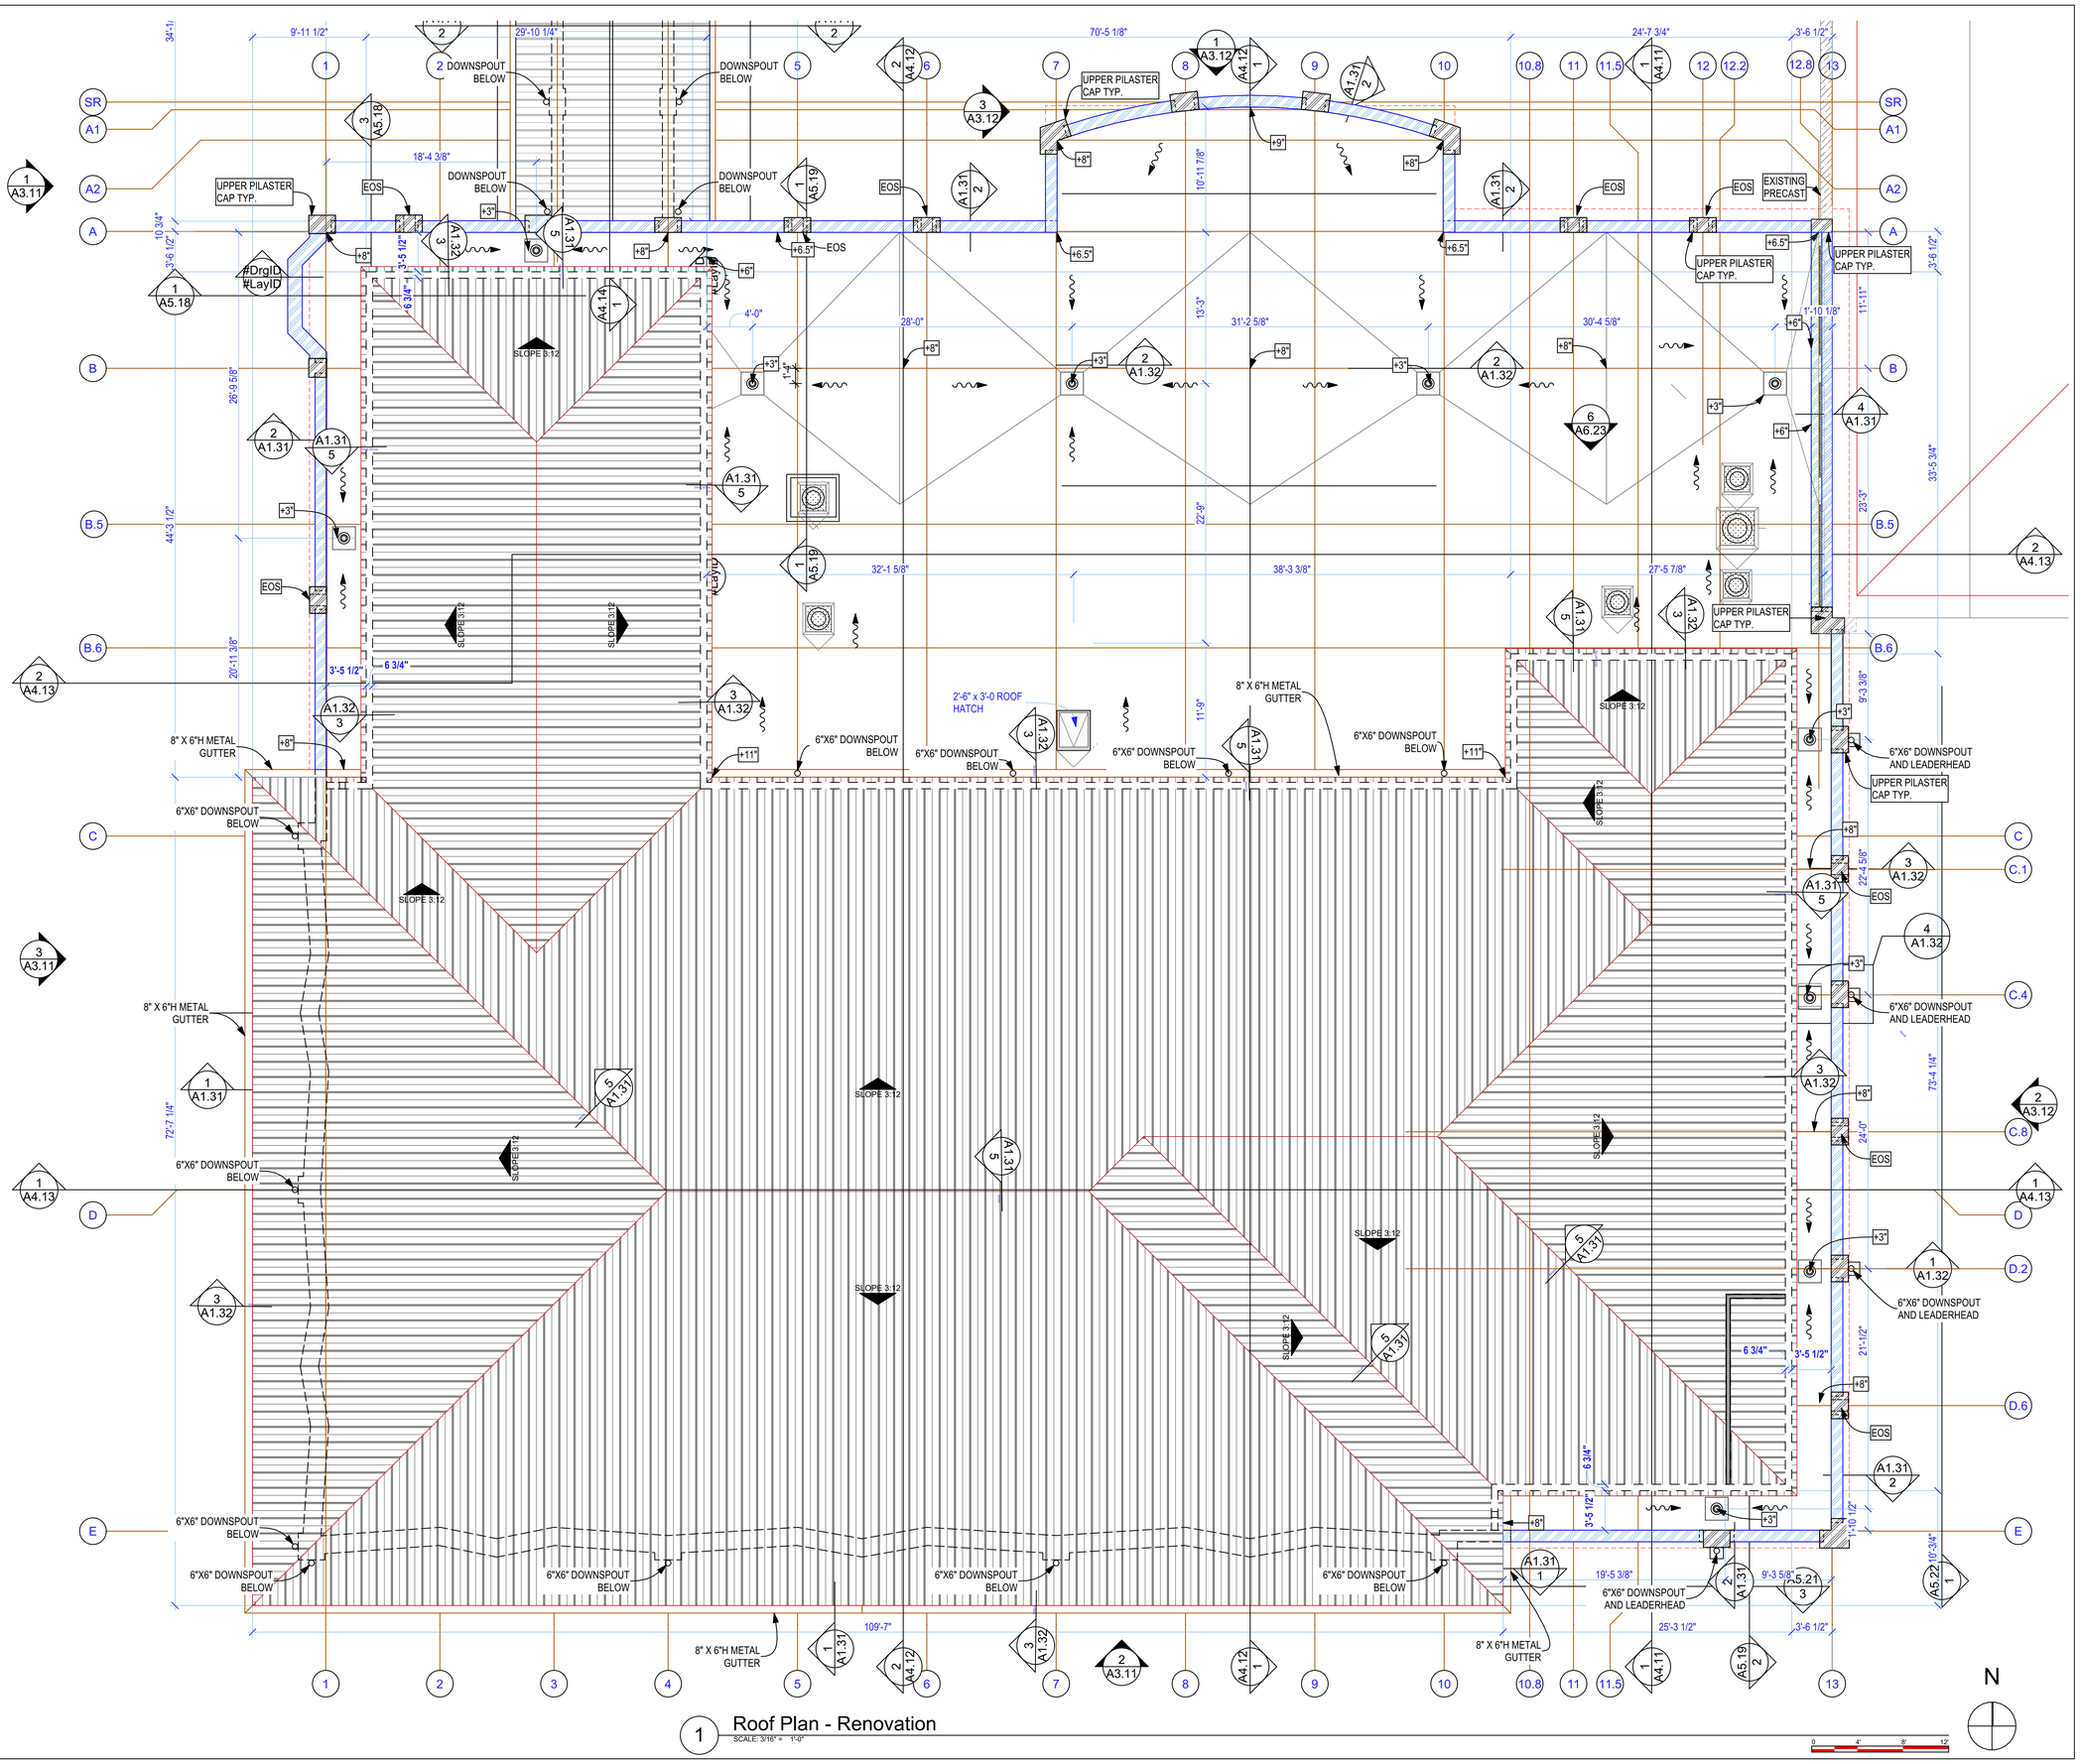

1 Roof Plan - Renovation
SCALE: 3/16" = 1'-0"

LOW-SLOPE ROOFING MEMBRANE:

BASE BID: HYBRID KEE OVER MOIFIED BITUMIN.
- FL. PRODUCT APPROVAL FL30935-R5 (NON HVHZ)
- INSULATION - TAPERED POLY ISO INSULATON WITH THICKNESS AS INDICATED.
- ADHESIVE - PARAFAST INSULATION ADHESIVE
- RECOVER BOARD - 1/2" DENSEDECK
- BASE PLY - PARADIENE 20
- CAP SHEET 60 MIL PARASOL KEE FLEECE BACK
- FLASHING - 60-MIL PARSOLA PFC FLEESE NA BACK
- WARRANTEE- 20 YEAR

ADD ALTERNATE: PARAPRO SYSTEM OVER LT WT INSULATING CONCRETE
- FL. PRODUCT APPROVAL FL10342-R22
- INSULATION NVS CELLULAR CONCRETE
- FINISH PLAY MEMBRANE PARAPRO ROOF RESIN
- BASE PLY - PARADIENE 20 TG
- FLASHING - PARAPRO FLASHING SYSTEM
- PRIMER- TA-119
- WARRANTEE - 20 YEAR

METAL ROOFING:

2" METAL PANEL OVER NAILBOARD AND SELF-ADHESIVE MEMBRANE.
- FL. PRODUCT APPROVAL FL11159.3 R8
- INSULATION BOTTOM LAYER 2" GLASS FIBER
- INSULATION TOP LAYER 2" PLOY ISO
- NAIL BOARD 1/2" PLYWOOD OR OSB.
- RECOVER BOARD - 1/2" DENSEDECK
- MEMBRANE SELF ADHISIVE MEMBRANE
- BERRIDGE 2' ZEE DOUBLE LOCK

THESE DRAWINGS AND RENDERINGS ARE INSTRUMENTS OF SERVICE. THE DRAWINGS AND COPIES THEREOF, INCLUDING ELECTRONIC MEDIA AND CAD FILES, ARE THE PROPERTY OF GILCHRIST ROSS CROWE ARCHITECTS, P.A. THEIR USE, REPRESENTATION OR REPRODUCTION IN ACTUAL OR CONTENT BY ANY ENTITY THAT POSSESSES THEM FOR ANY PURPOSE EXCEPT BY WRITTEN AGREEMENT WITH THE ARCHITECT IS PROHIBITED. THIS COPYRIGHT NOTIFICATION SHALL BE TRUE AS IF DIRECTLY PLACED ON EACH DRAWING EXHIBIT OR RENDERING ON THIS DOCUMENT AND SHALL NOT BE REMOVED FROM THESE DOCUMENTS.

Consultants:

PHASE:	DRAWN BY:	REVIEWED BY	DATE:
EXISTING CONDITIONS	MK	CR	2-14-22
SCHEMATIC DESIGN	MK	CR	4-28-23
DESIGN DEVELOPMENT	MK	CR	6-27-25
65% CONSTR DOCUMENTS	MK	CR	1-30-26
95% CONSTR DOCUMENTS	MK	CR	4-14-26
100% CONSTR DOCUMENTS	MK	CR	6-9-26
CONTRACT DOCUMENTS			
PERMIT DOCUMENTS			

Good Shepherd Catholic Church
Community Center

4665 Thomasville Rd,
Tallahassee, Fl 32309

GRC Project Number 21275

architecture
interior design
planning
gilchrist ross crowe
architects


413 ALL SAINTS STREET TALLAHASSEE, FLORIDA 32301
(850) 222-8100 www.architects-gca.com

SIGNATURE


ARCHITECTURAL
DRAWING NAME
Roof Plan - Renovation


SHEET
A1.13

Modified per: Bidhouse software as a service from Procore, Inc. (procore.com)
Autodesk Docs © 2026

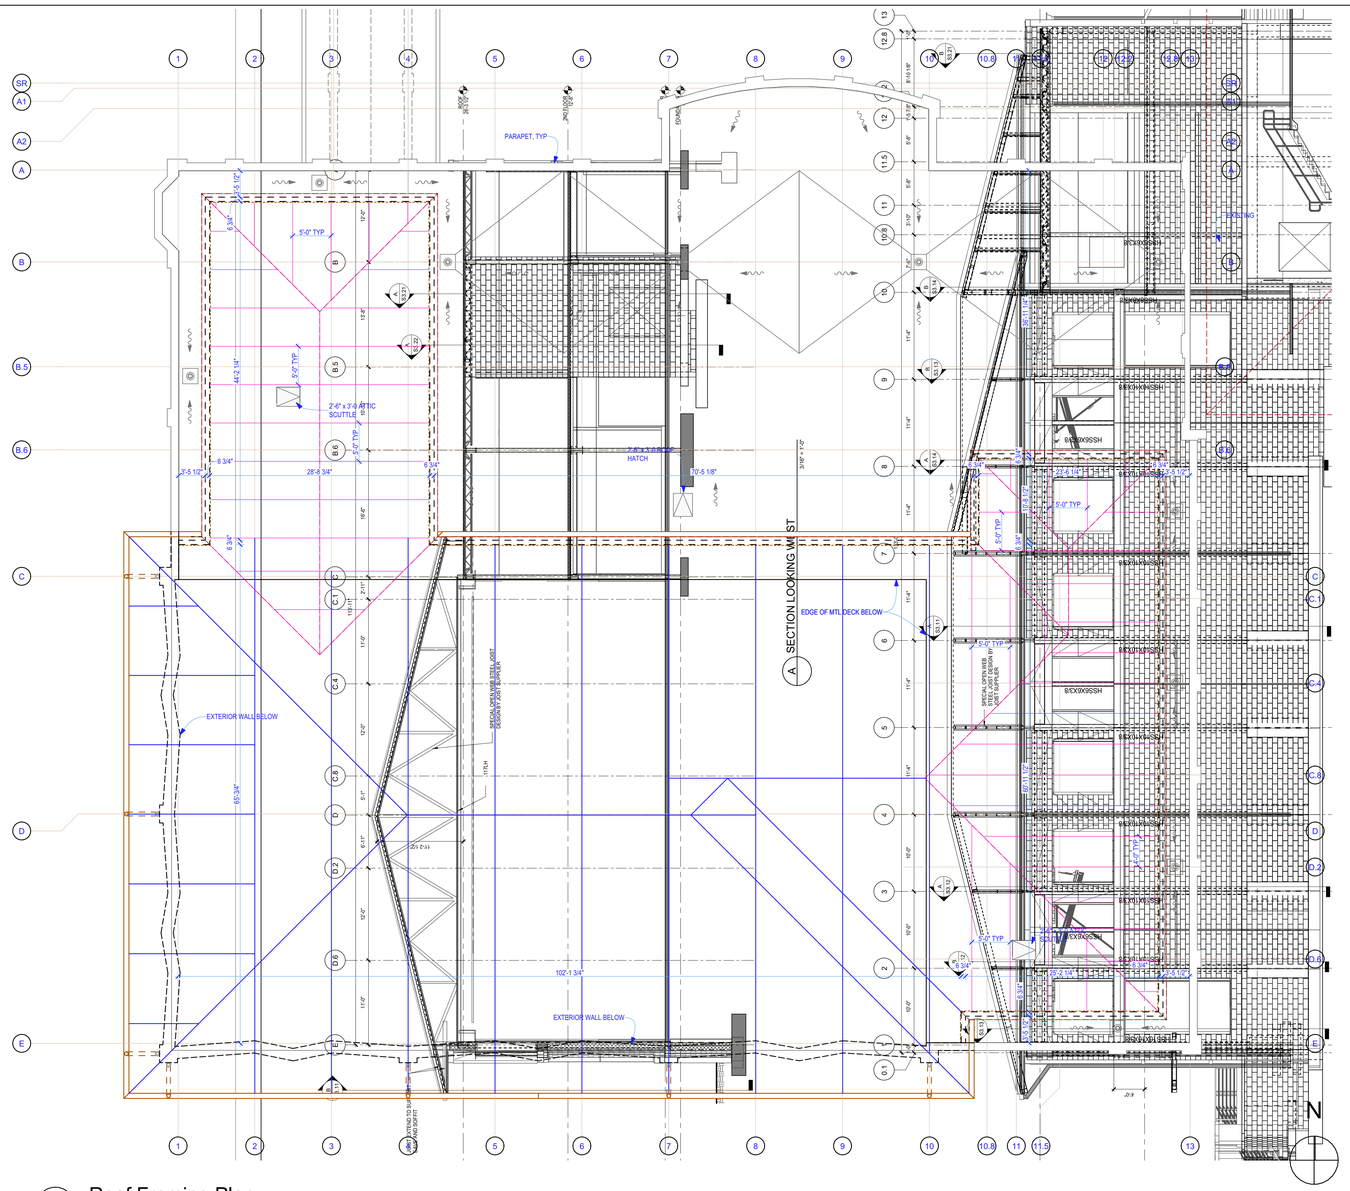

1 Roof Framing Plan
SCALE: 1/8" = 1'-0"

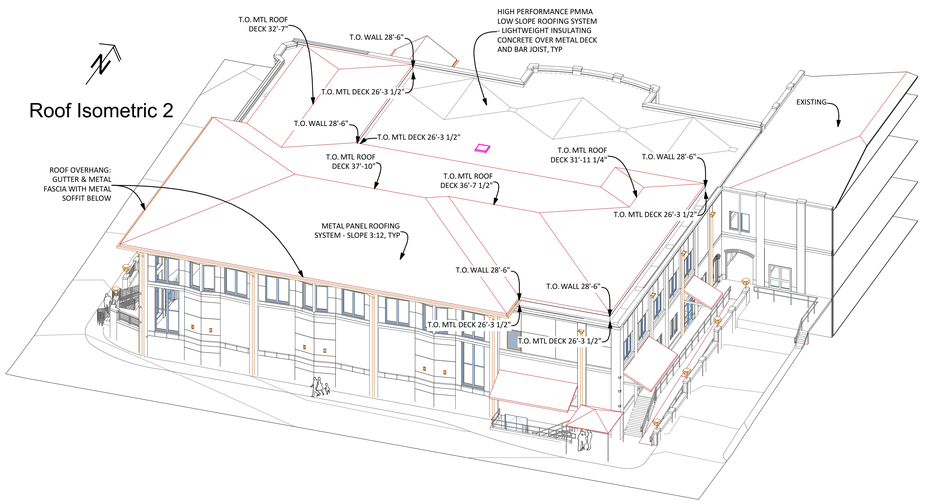

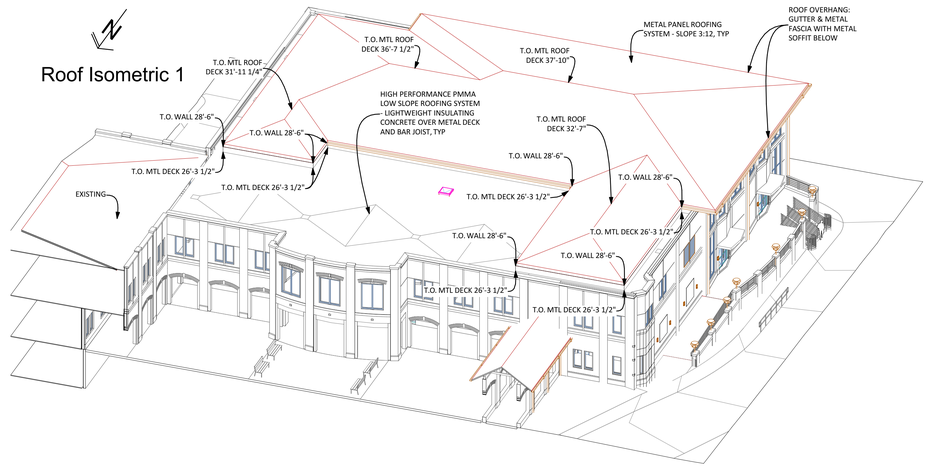

NOTE: SEE STRUCTURAL SHEETS S1.13 ROOF FRAMING PLAN AND S1.14 HIGH ROOF FRAMING PLAN

THESE DRAWINGS AND RENDERINGS ARE INSTRUMENTS OF SERVICE. THE DRAWINGS AND COPIES THEREOF, INCLUDING ELECTRONIC MEDIA AND CAD FILES, ARE THE PROPERTY OF GILCHRIST ROSS CROWE ARCHITECTS, P.A. THEIR USE, REPRESENTATION OR REPRODUCTION IN ACTUAL OR CONTENT BY ANY ENTITY THAT POSSESSES THEM FOR ANY PURPOSE EXCEPT BY WRITTEN AGREEMENT WITH THE ARCHITECT IS PROHIBITED. THIS COPYRIGHT NOTIFICATION SHALL BE TRUE AS IF DIRECTLY PLACED ON EACH DRAWING EXHIBIT OR RENDERING ON THIS DOCUMENT AND SHALL NOT BE REMOVED FROM THESE DOCUMENTS.

Consultants:

PHASE:	DRAWN BY:	REVIEWED BY	DATE:
EXISTING CONDITIONS	MK	CR	2-14-22
SCHEMATIC DESIGN	MK	CR	4-28-23
DESIGN DEVELOPMENT	MK	CR	6-27-25
65% CONSTR DOCUMENTS	MK	CR	1-30-26
95% CONSTR DOCUMENTS	MK	CR	4-14-26
100% CONSTR DOCUMENTS	MK	CR	6-9-26
CONTRACT DOCUMENTS			
PERMIT DOCUMENTS			

Good Shepherd Catholic Church
Community Center

4665 Thomasville Rd,
Tallahassee, Fl 32309


GRC Project Number 21275

gilchrist ross crowe
architecture
interior design
planning
architects
SIGNATURE
413 ALL SAINTS STREET TALLAHASSEE, FLORIDA 32301
(850) 222-8100 www.architects-gca.com

ARCHITECTURAL
DRAWING NAME
Roof Framing Plan

SHEET
A1.14


Plotted on: 6/9/2026 at 3:54:00 PM by Mitchell Kirkland in 24"x36"(ARCH D) Portrait(ARCH_D).ctb - ACAD 2023.dwg

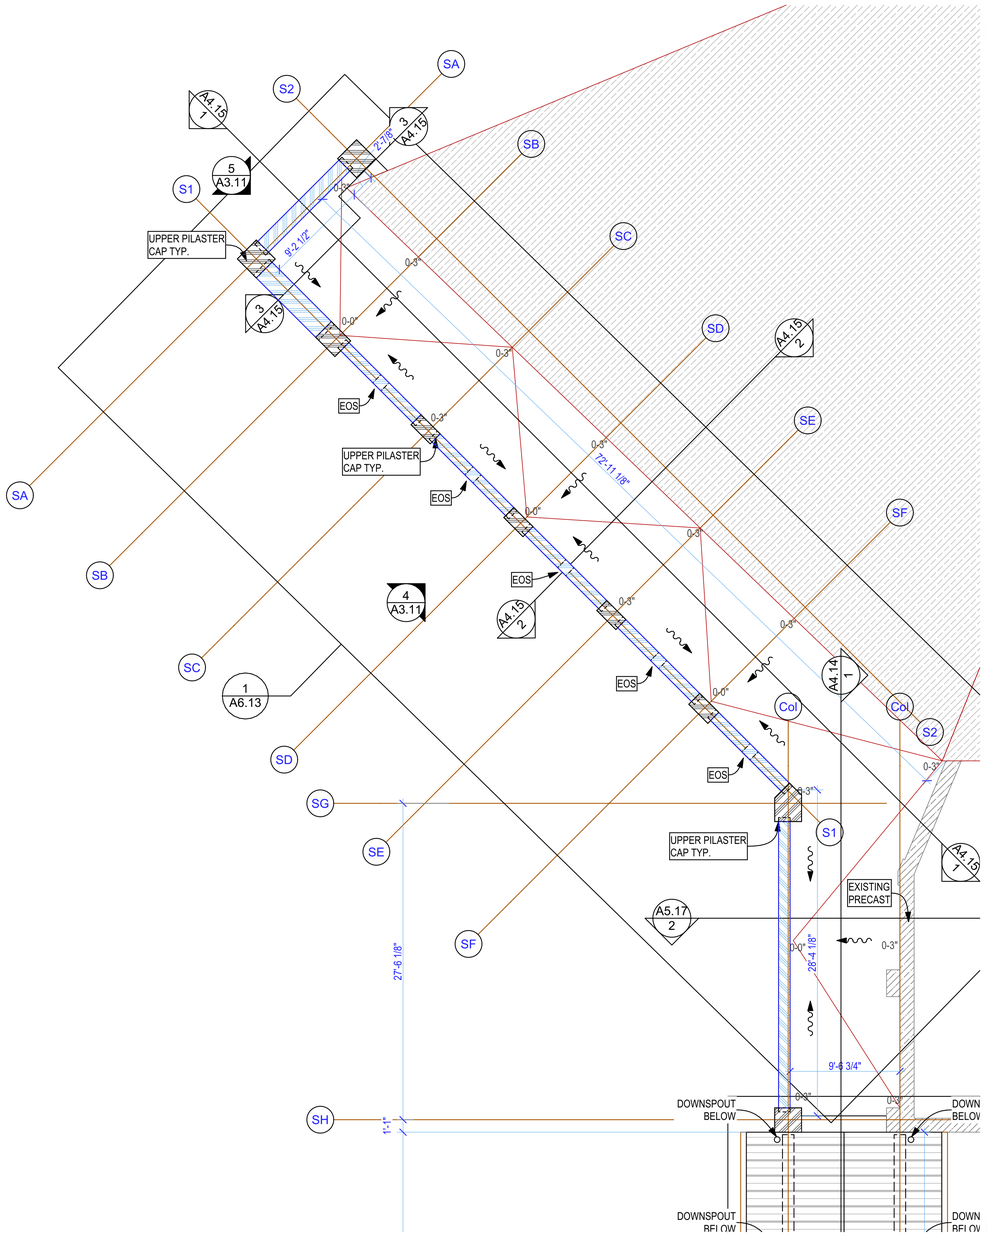

2 Cloister Roof Plan - Renovation

SCALE: 3/16" = 1'-0"

0 4' 8' 12'

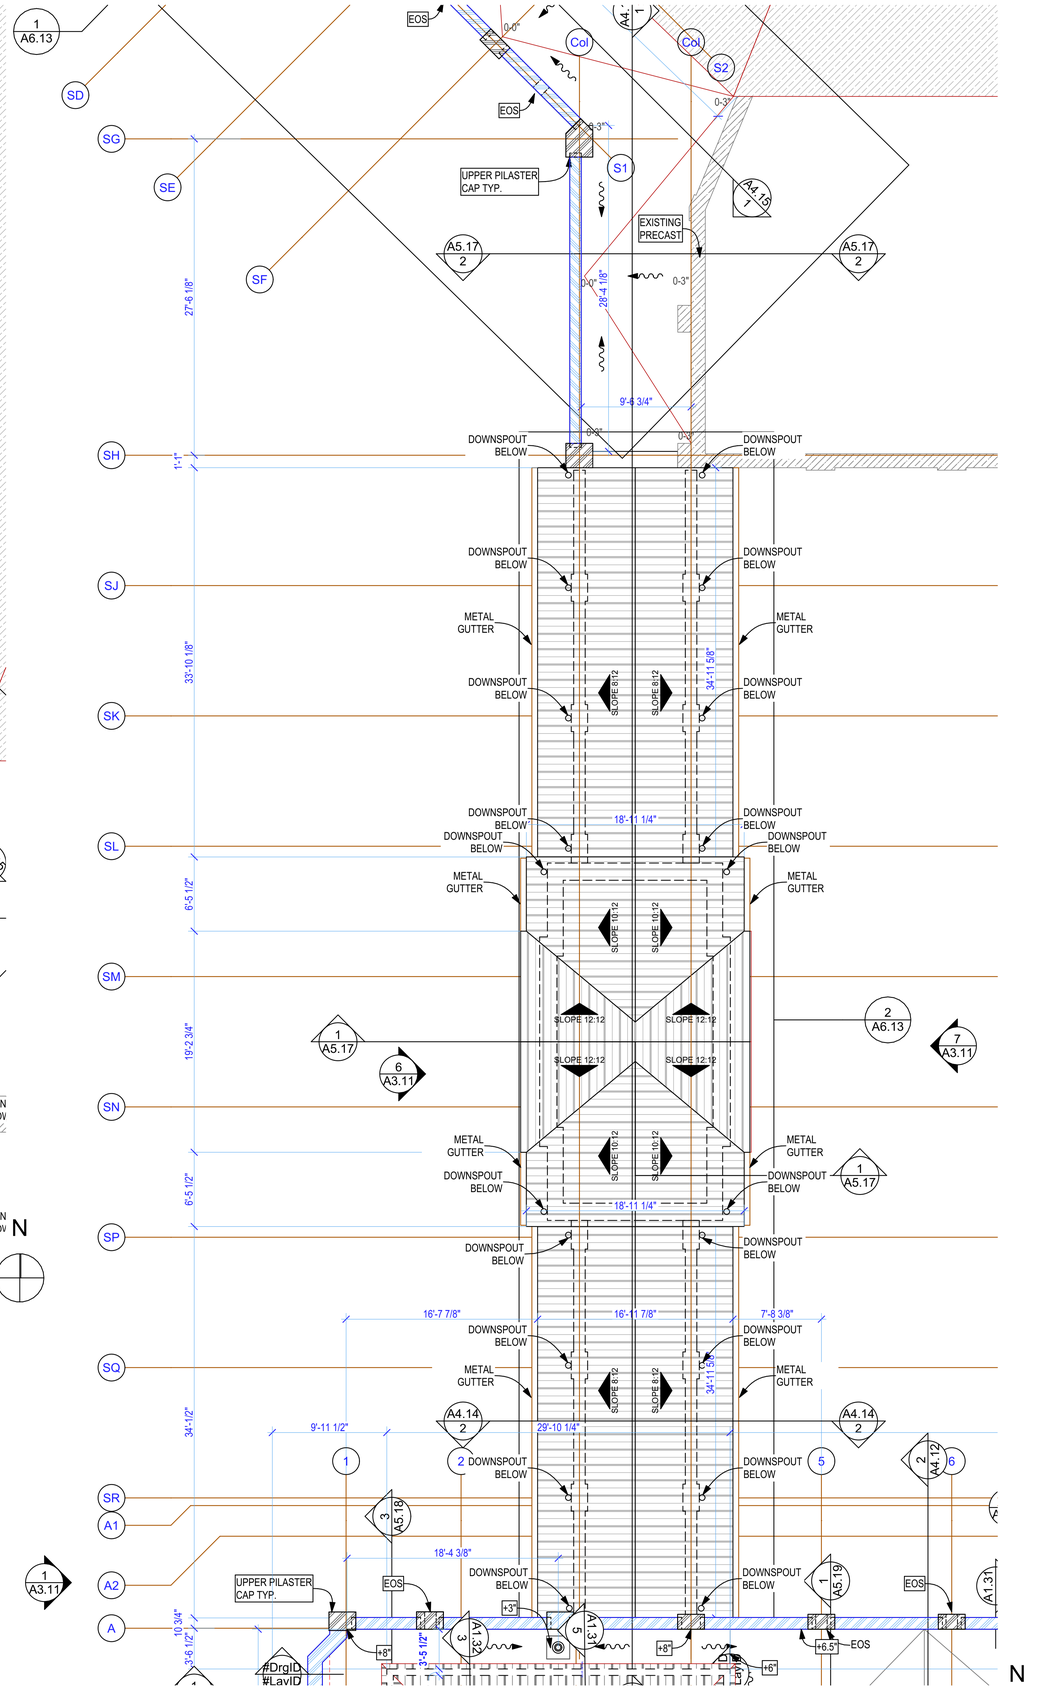

1 Cloister Roof Plan - Renovation

SCALE: 3/16" = 1'-0"

0 4' 8' 12'

THESE DRAWINGS AND RENDERINGS ARE INSTRUMENTS OF SERVICE. THE DRAWINGS AND COPIES THEREOF, INCLUDING ELECTRONIC MEDIA AND CAD FILES, ARE THE PROPERTY OF GILCHRIST ROSS CROWE ARCHITECTS, P.A. THEIR USE, REPRESENTATION OR REPRODUCTION IN ACTUAL OR CONTENT BY ANY ENTITY THAT POSSESSES THEM FOR ANY PURPOSE EXCEPT BY WRITTEN AGREEMENT WITH THE ARCHITECT IS PROHIBITED. THIS COPYRIGHT NOTIFICATION SHALL BE TRUE AS IF DIRECTLY PLACED ON EACH DRAWING EXHIBIT OR RENDERING ON THIS DOCUMENT AND SHALL NOT BE REMOVED FROM THESE DOCUMENTS.

Consultants:

PHASE:	DRAWN BY:	REVIEWED BY	DATE:
EXISTING CONDITIONS	MK	CR	2-14-22
SCHEMATIC DESIGN	MK	CR	4-28-23
DESIGN DEVELOPMENT	MK	CR	6-27-25
65% CONSTR DOCUMENTS	MK	CR	1-30-26
95% CONSTR DOCUMENTS	MK	CR	4-14-26
100% CONSTR DOCUMENTS	MK	CR	6-9-26
CONTRACT DOCUMENTS			
PERMIT DOCUMENTS			

Good Shepherd Catholic Church
Community Center

4665 Thomasville Rd,
Tallahassee, Fl 32309


GRC Project Number 21275

architecture
interior design
planning
gilchrist ross crowe
architects
SIGNATURE
413 ALL SAINTS STREET TALLAHASSEE, FLORIDA 32301
(850) 222-8100 www.architects-gca.com


ARCHITECTURAL
DRAWING NAME
Cloister Roof Plan - Renovation

SHEET
A1.15


Monday, June 8, 2026
Architect #1 - Wildwood Software as a Service\Good Shepard\REVIT - 4D\A1.15.rvt

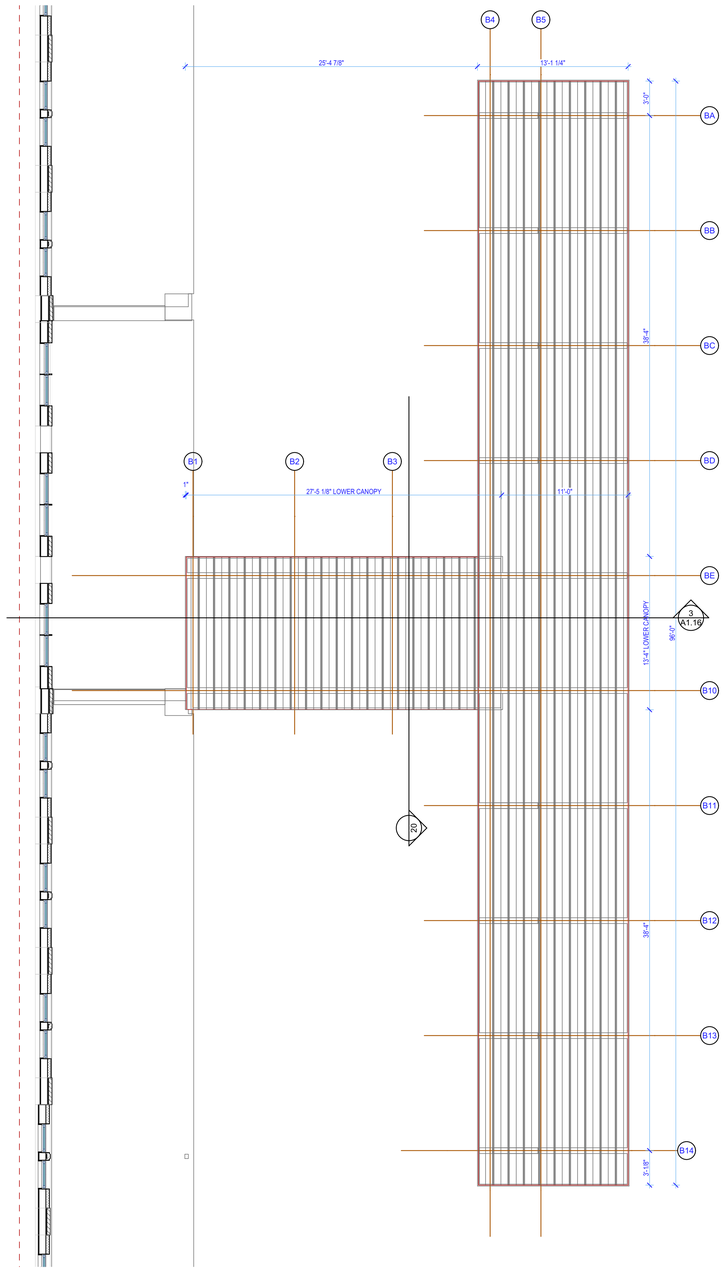


2 Dropoff Canopy Roof Plan
SCALE: 3/16" = 1'-0"

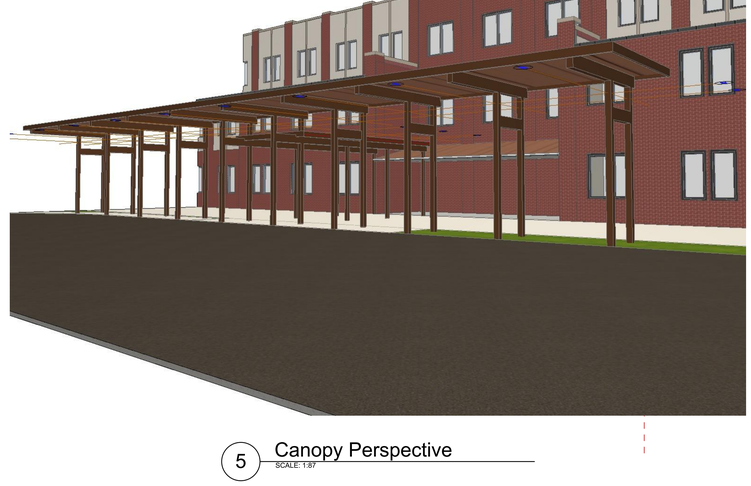


5 Canopy Perspective
SCALE: 1:87

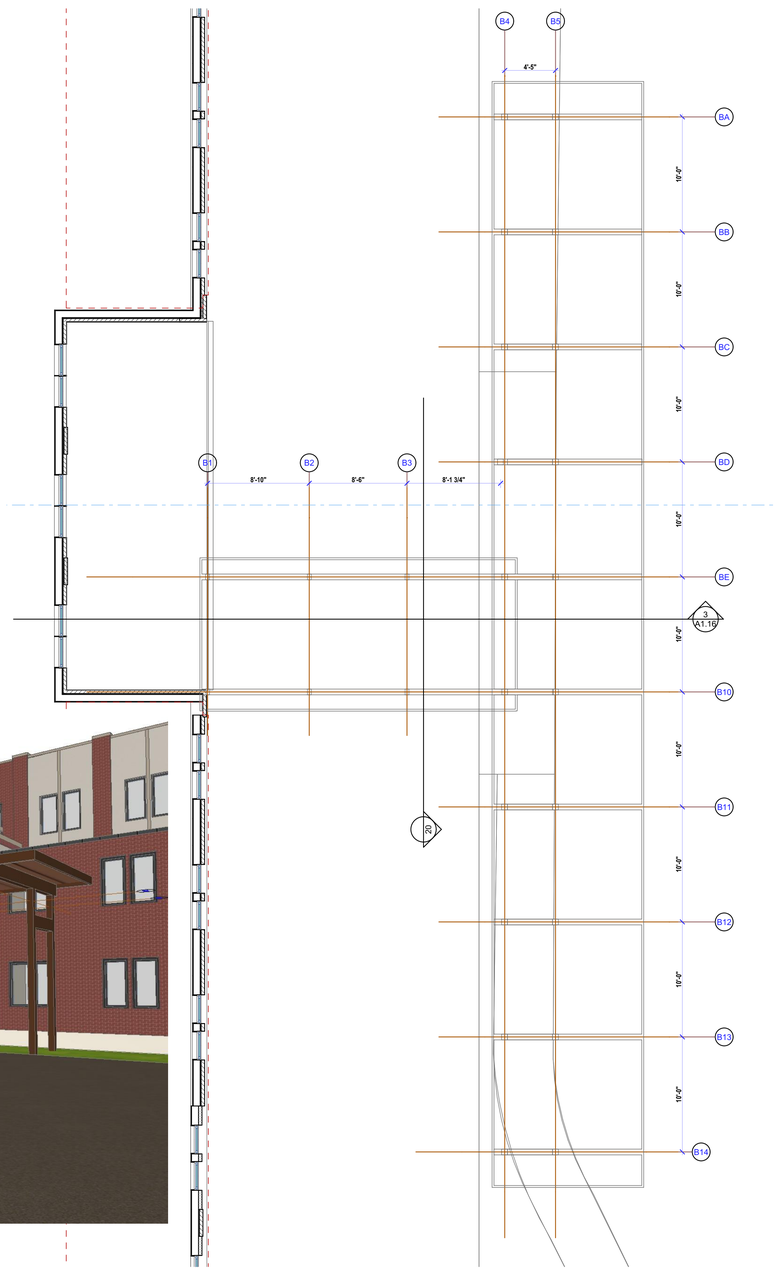

1 Drop-off Canopy
SCALE: 3/16" = 1'-0"

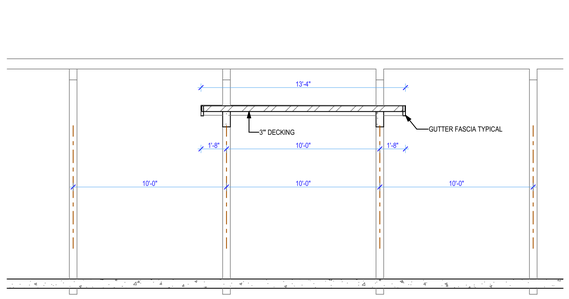

4 Typical West Porch Guardrail Elevation
SCALE: 1/4" = 1'-0"

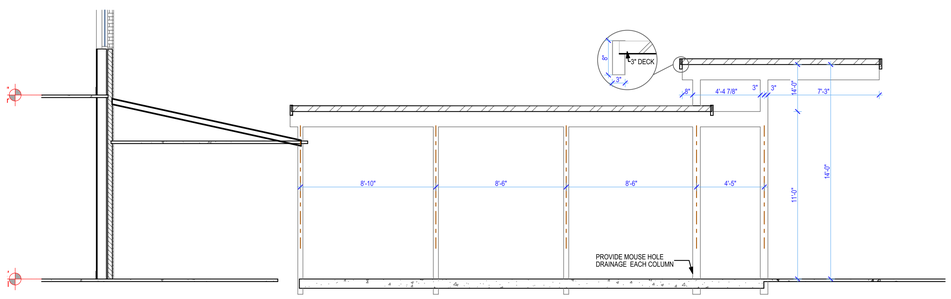

3 Typical West Porch Guardrail Elevation
SCALE: 1/4" = 1'-0"

GENERAL NOTES - ALUMINUM DROP OFF CANOPY

COMPONENTS
3" DECK
4 X 6 COLUMN & 6 X 6 COLUMNS AT THE CANTILVERED CANOPY
6 x 6 BEAMS 12 X 6 BEAMS AT CANTILVER
2 X 8 FASCIA
LED LIGHTING BY OTHERS

PRICING
PRICE TO INCLUDE SPECIALTY ENGINNEERING AND PERMITTING
PRICE FABRICATION, DELVERY, AND INSTALLATION
PRICE BAKED ENAMEL DARK BROWN
PRICE MED BRONZE KNAR FINISH
PRICE WITH AND WITHOUT THE ABOVE ROOF COLUMN EXTENSIONS.

THESE DRAWINGS AND RENDERINGS ARE INSTRUMENTS OF SERVICE. THE DRAWINGS AND COPIES THEREOF, INCLUDING ELECTRONIC MEDIA AND CAD FILES, ARE THE PROPERTY OF GILCHRIST ROSS CROWE ARCHITECTS, P.A. THEIR USE, REPRESENTATION OR REPRODUCTION IN ACTUAL OR CONTENT BY ANY ENTITY THAT POSSESSES THEM FOR ANY PURPOSE EXCEPT BY WRITTEN AGREEMENT WITH THE ARCHITECT IS PROHIBITED. THIS COPYRIGHT NOTIFICATION SHALL BE TRUE AS IF DIRECTLY PLACED ON EACH DRAWING EXHIBIT OR RENDERING ON THIS DOCUMENT AND SHALL NOT BE REMOVED FROM THESE DOCUMENTS.

Consultants:

PHASE:	DRAWN BY:	REVIEWED BY	DATE:
EXISTING CONDITIONS	MK	CR	2-14-22
SCHEMATIC DESIGN	MK	CR	4-28-23
DESIGN DEVELOPMENT	MK	CR	6-27-25
65% CONSTR DOCUMENTS	MK	CR	1-30-26
95% CONSTR DOCUMENTS	MK	CR	4-14-26
100% CONSTR DOCUMENTS	MK	CR	6-9-26
CONTRACT DOCUMENTS			
PERMIT DOCUMENTS			

Good Shepherd Catholic Church
Community Center

4665 Thomasville Rd,
Tallahassee, Fl 32309


GRC Project Number 21275

architecture
interior design
planning
gilchrist ross crowe
architects
SIGNATURE
413 ALL SAINTS STREET TALLAHASSEE, FLORIDA 32301
(850) 222-8100 www.architects-gca.com

ARCHITECTURAL
DRAWING NAME
Dropoff Canopy

SHEET
A1.16

Monday, June 8, 2026
Electronic plot - Electronic software is a derivative of paper/DWG - GRC ARCHITECTS

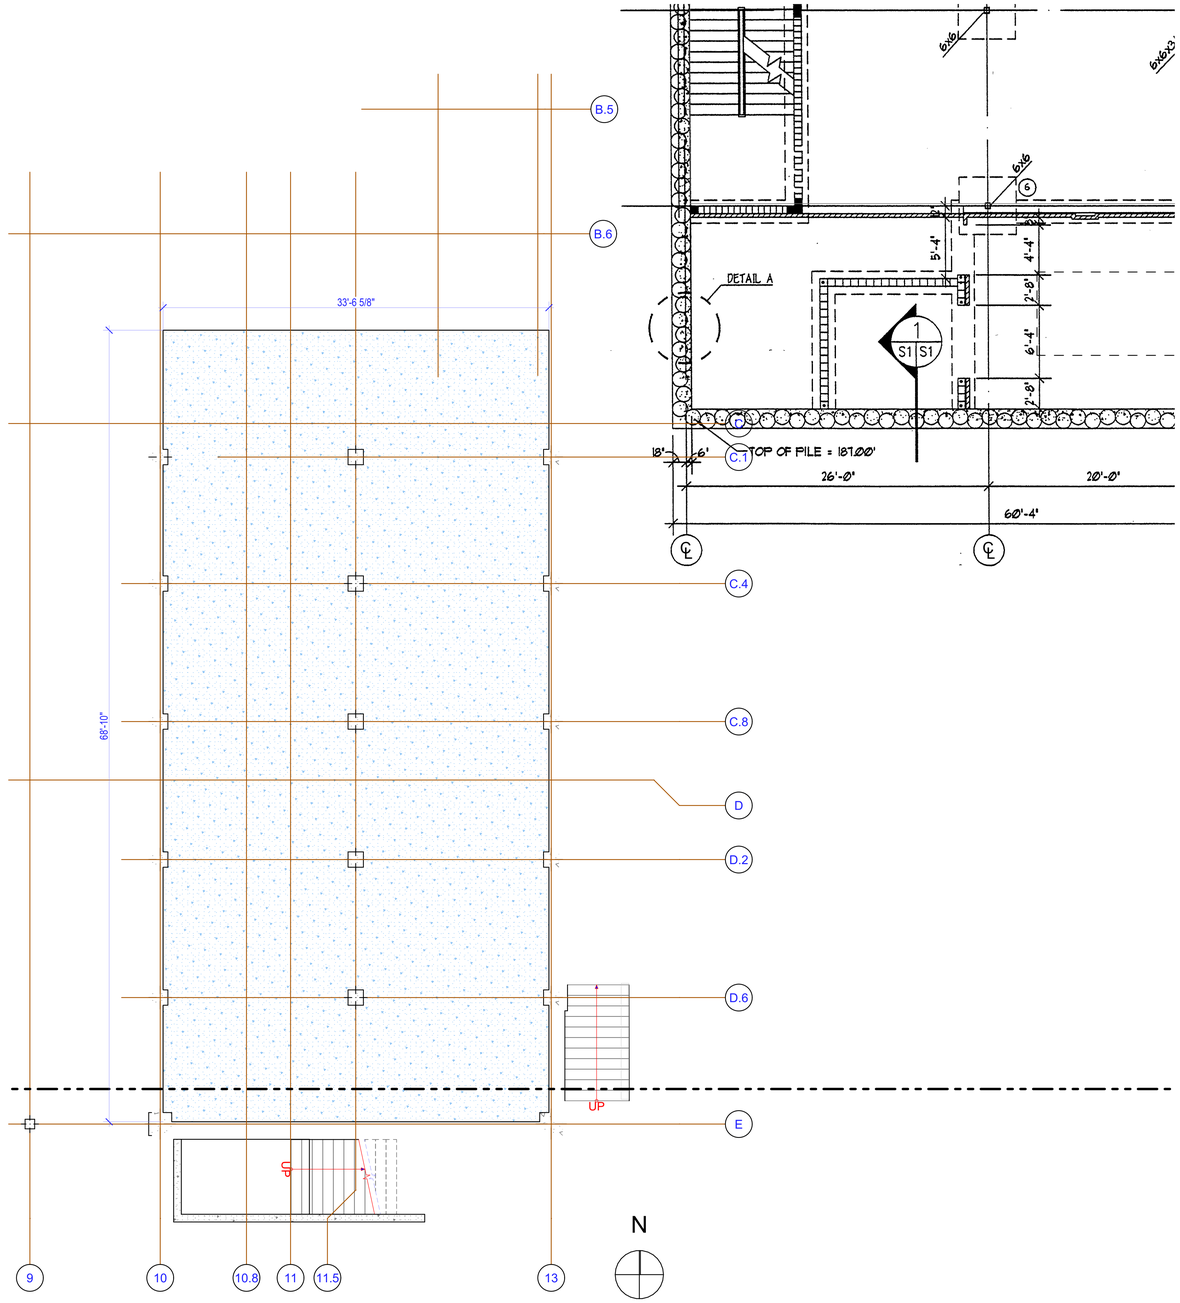

1 Slab Plan - Basement
SCALE: 3/16" = 1'-0"

0 4" 8" 12"

THESE DRAWINGS AND RENDERINGS ARE INSTRUMENTS OF SERVICE. THE DRAWINGS AND COPIES THEREOF, INCLUDING ELECTRONIC MEDIA AND CAD FILES, ARE THE PROPERTY OF GILCHRIST ROSS CROWE ARCHITECTS, P.A. THEIR USE, REPRESENTATION OR REPRODUCTION IN ACTUAL OR CONTENT BY ANY ENTITY THAT POSSESSES THEM FOR ANY PURPOSE EXCEPT BY WRITTEN AGREEMENT WITH THE ARCHITECT IS PROHIBITED. THIS COPYRIGHT NOTIFICATION SHALL BE TRUE AS IF DIRECTLY PLACED ON EACH DRAWING EXHIBIT OR RENDERING ON THIS DOCUMENT AND SHALL NOT BE REMOVED FROM THESE DOCUMENTS.

Consultants:

PHASE:	DRAWN BY:	REVIEWED BY	DATE:
EXISTING CONDITIONS	MK	CR	2-14-22
SCHEMATIC DESIGN	MK	CR	4-28-23
DESIGN DEVELOPMENT	MK	CR	6-27-25
65% CONSTR DOCUMENTS	MK	CR	1-30-26
95% CONSTR DOCUMENTS	MK	CR	4-14-26
100% CONSTR DOCUMENTS	MK	CR	6-9-26
CONTRACT DOCUMENTS			
PERMIT DOCUMENTS			

Good Shepherd Catholic Church
Community Center

4665 Thomasville Rd,
Tallahassee, Fl 32309


GRC Project Number 21275

architecture
interior design
planning
gilchrist ross crowe
architects
SIGNATURE
413 ALL SAINTS STREET TALLAHASSEE, FLORIDA 32301
(850) 222-8100 www.architects-gca.com

ARCHITECTURAL
DRAWING NAME
Slab Plan - Basement

SHEET
A1.20

Saturday, June 6, 2026
Watermark generated by Bluebeam software as a Service/Cloud. Requires DRM. Unauthorized Use Prohibited.

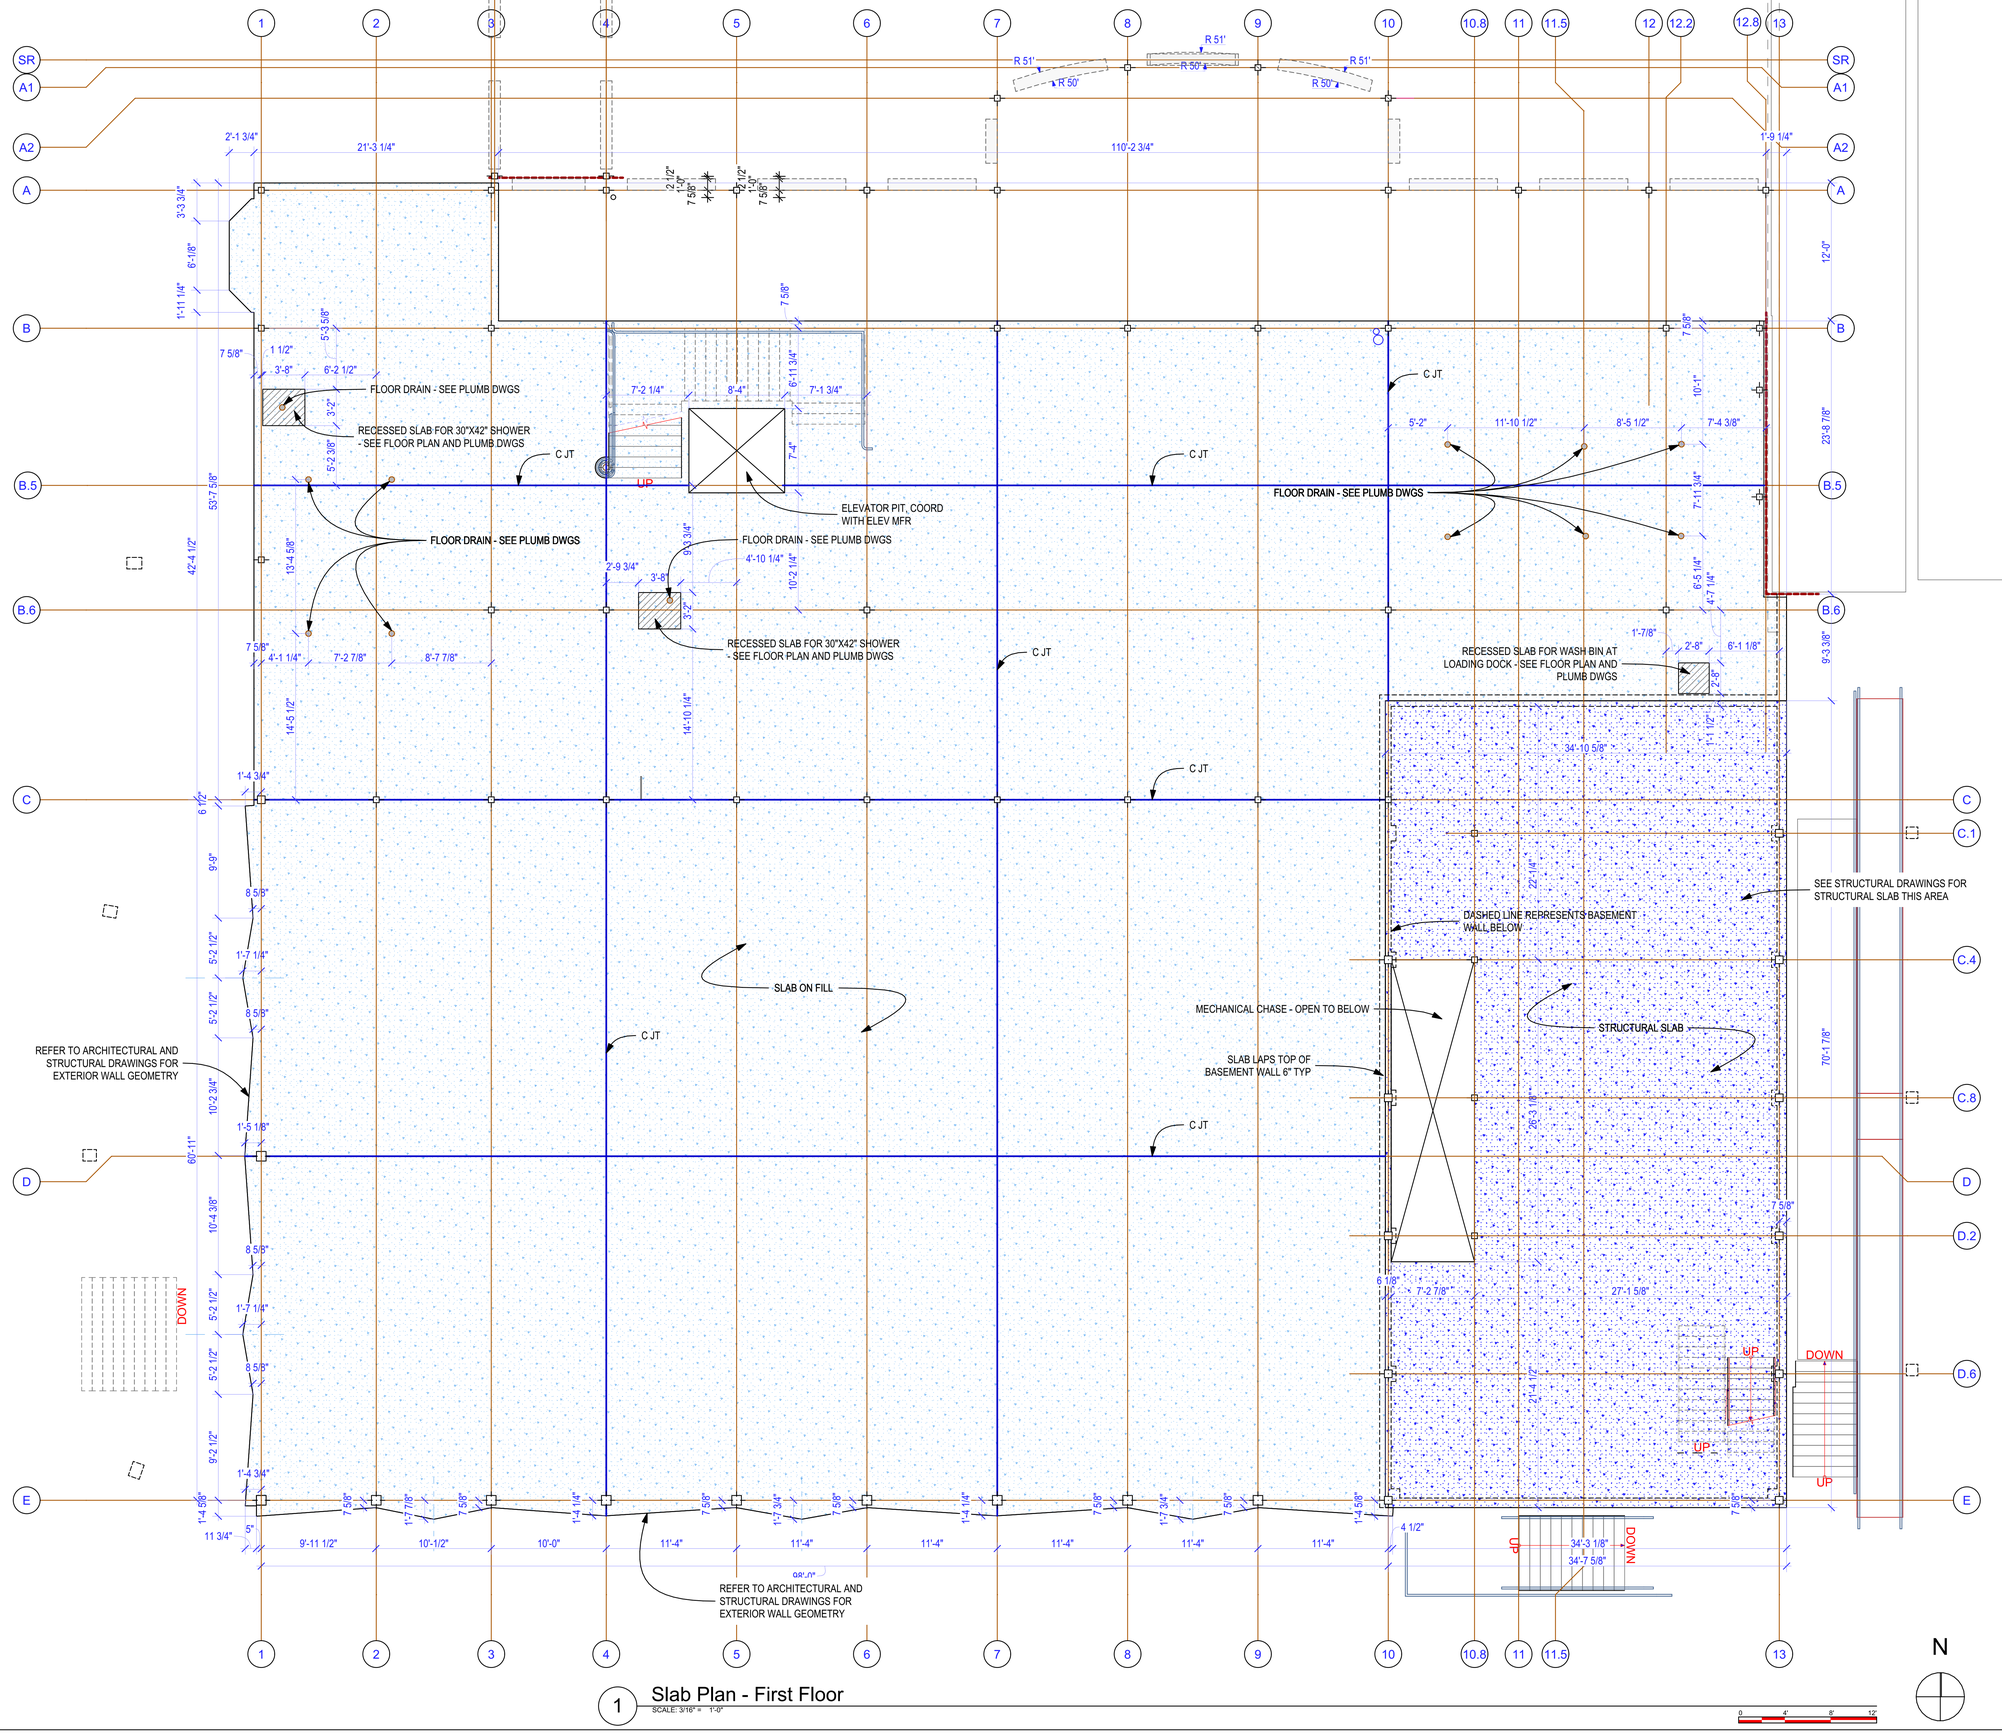

1 Slab Plan - First Floor
SCALE: 3/16" = 1'-0"

THESE DRAWINGS AND RENDERINGS ARE INSTRUMENTS OF SERVICE. THE DRAWINGS AND COPIES THEREOF, INCLUDING ELECTRONIC MEDIA AND CAD FILES, ARE THE PROPERTY OF GILCHRIST ROSS CROWE ARCHITECTS, P.A. THEIR USE, REPRESENTATION OR REPRODUCTION IN ACTUAL OR CONTENT BY ANY ENTITY THAT POSSESSES THEM FOR ANY PURPOSE EXCEPT BY WRITTEN AGREEMENT WITH THE ARCHITECT IS PROHIBITED. THIS COPYRIGHT NOTIFICATION SHALL BE TRUE AS IF DIRECTLY PLACED ON EACH DRAWING EXHIBIT OR RENDERING ON THIS DOCUMENT AND SHALL NOT BE REMOVED FROM THESE DOCUMENTS.

Consultants:

PHASE:	DRAWN BY:	REVIEWED BY	DATE:
EXISTING CONDITIONS	MK	CR	2-14-22
SCHEMATIC DESIGN	MK	CR	4-28-23
DESIGN DEVELOPMENT	MK	CR	6-27-25
65% CONSTR DOCUMENTS	MK	CR	1-30-26
95% CONSTR DOCUMENTS	MK	CR	4-14-26
100% CONSTR DOCUMENTS	MK	CR	6-9-26
CONTRACT DOCUMENTS			
PERMIT DOCUMENTS			

Good Shepherd Catholic Church
Community Center

4665 Thomasville Rd,
Tallahassee, Fl 32309

GRC Project Number 21275


architecture
interior design
planning
gilchrist ross crowe
architects
SIGNATURE

413 ALL SAINTS STREET TALLAHASSEE, FLORIDA 32301
(850) 222-8100 www.architects-gca.com

ARCHITECTURAL
DRAWING NAME
Slab Plan - First Floor

SHEET
A1.21

Monday, June 8, 2026
Microsoft® Bing © 2026 TomTom, © 2026 Vexcel Imagery, © 2026 Maxar

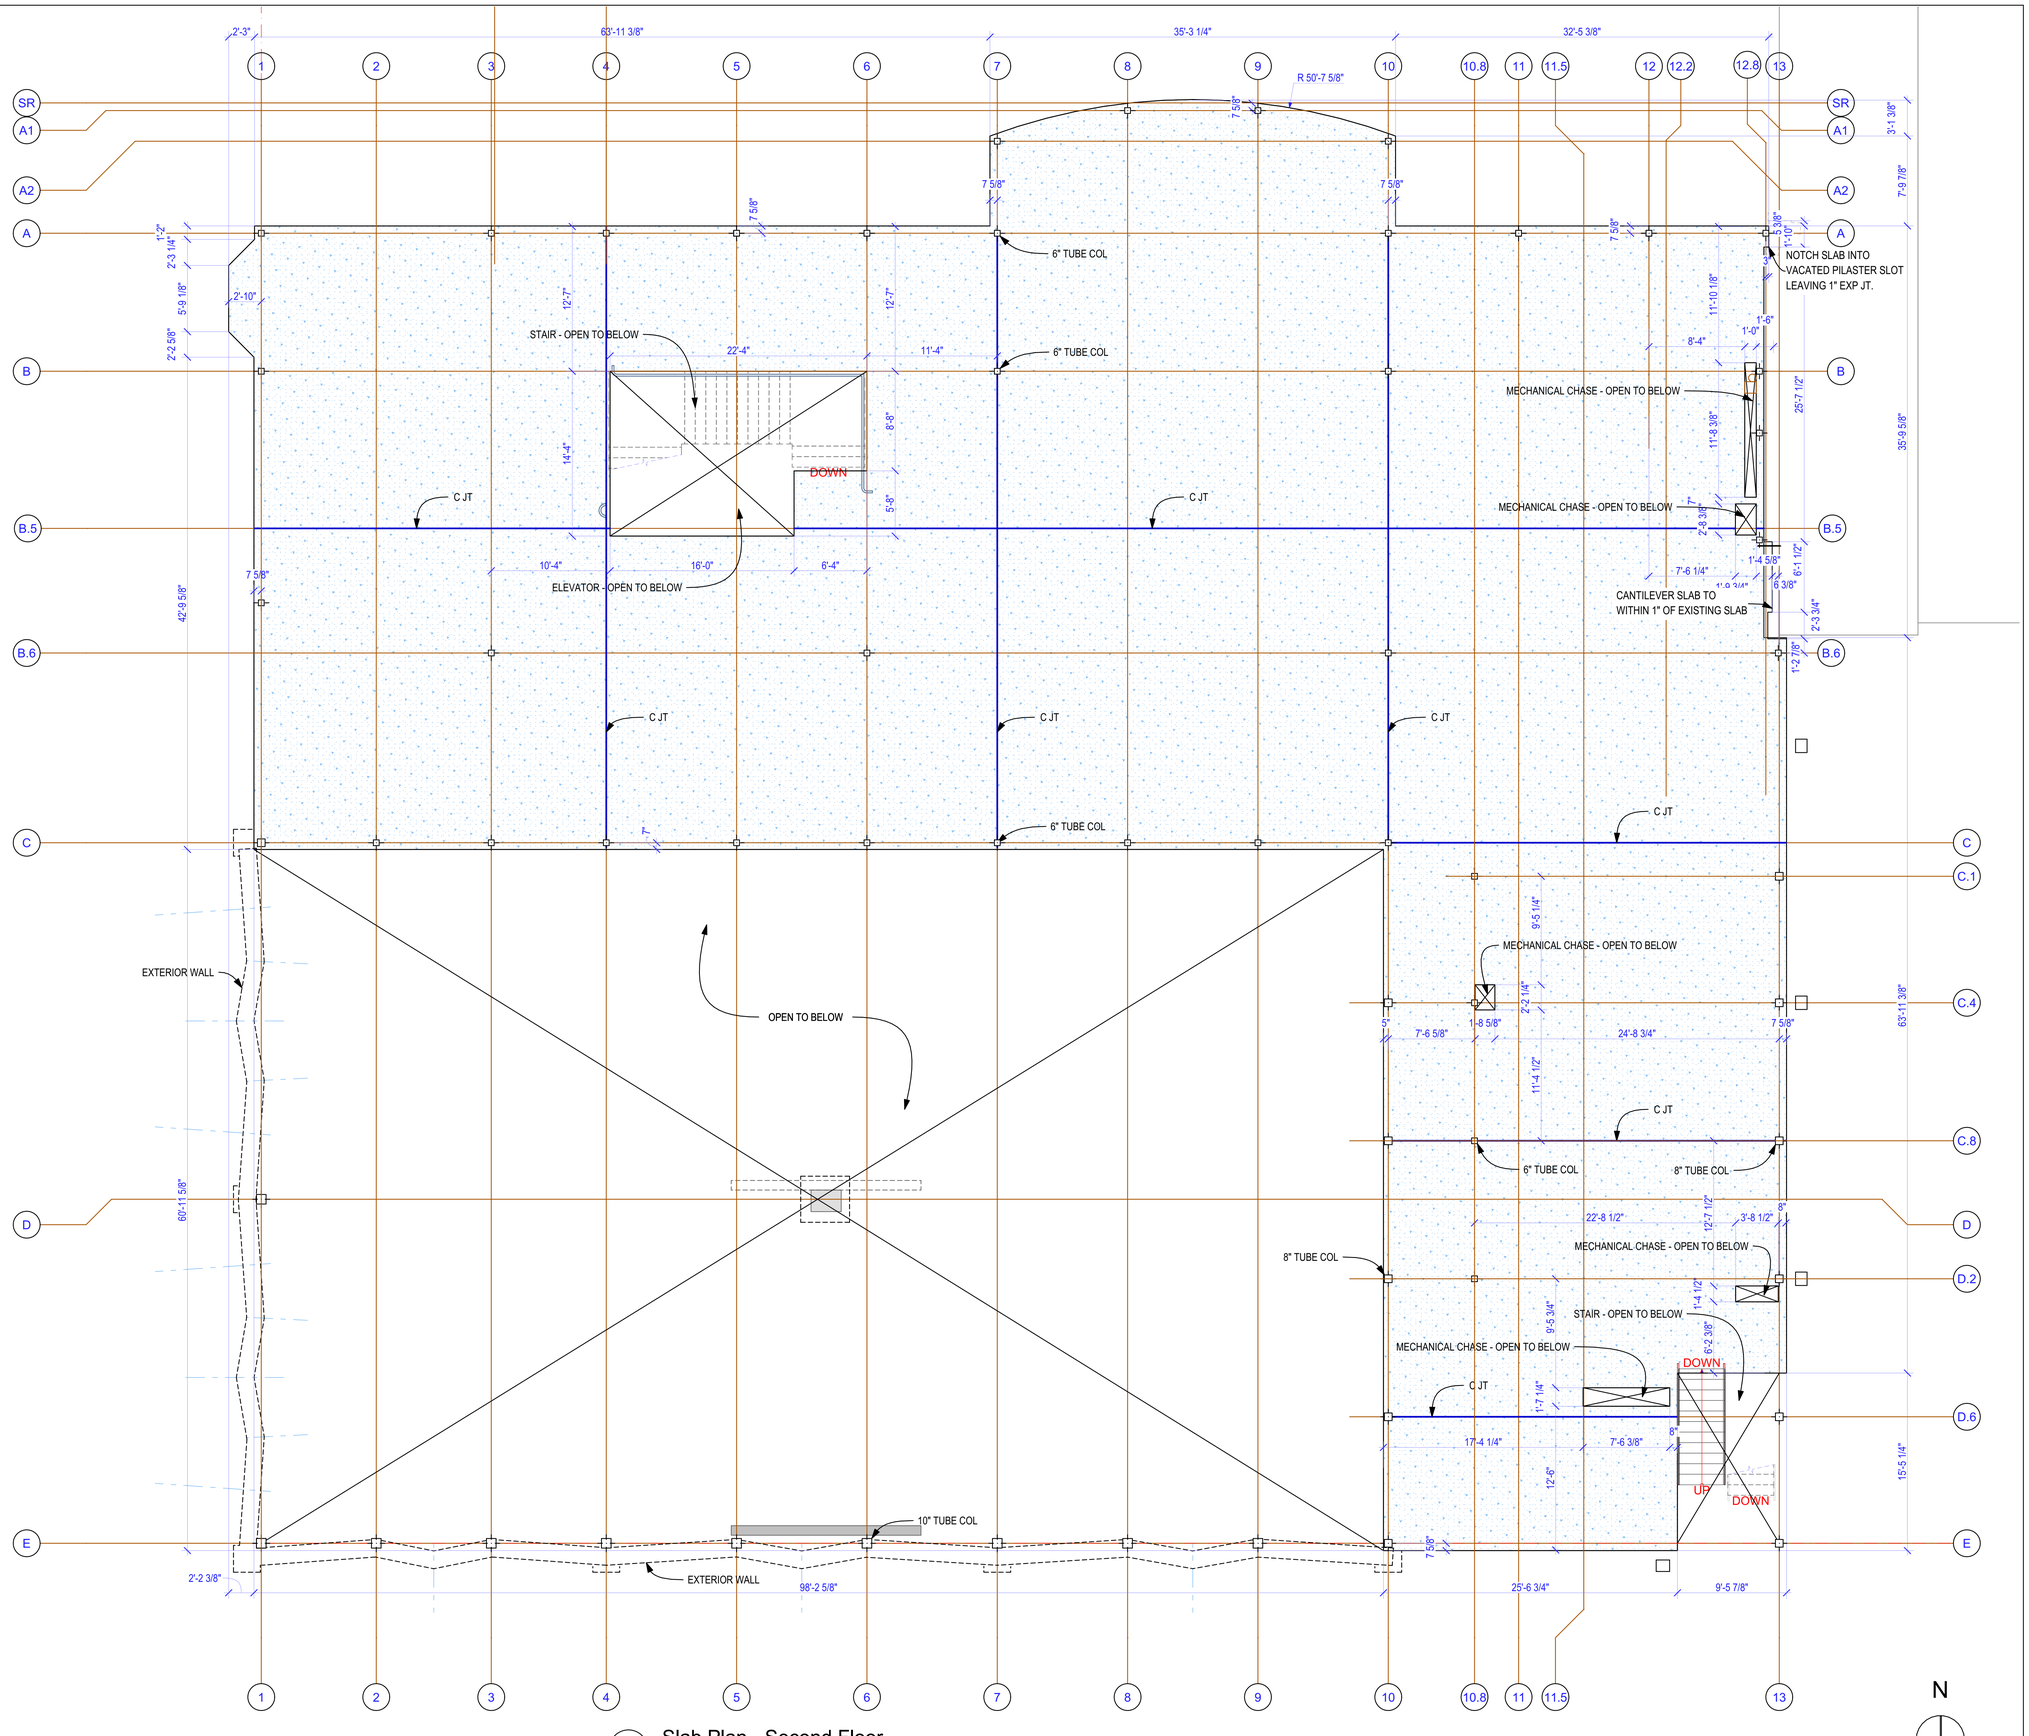

1 Slab Plan - Second Floor

SCALE: 3/16" = 1'-0"

N

THESE DRAWINGS AND RENDERINGS ARE INSTRUMENTS OF SERVICE. THE DRAWINGS AND COPIES THEREOF, INCLUDING ELECTRONIC MEDIA AND CAD FILES, ARE THE PROPERTY OF GILCHRIST ROSS CROWE ARCHITECTS, P.A. THEIR USE, REPRESENTATION OR REPRODUCTION IN ACTUAL OR CONTENT BY ANY ENTITY THAT POSSESSES THEM FOR ANY PURPOSE EXCEPT BY WRITTEN AGREEMENT WITH THE ARCHITECT IS PROHIBITED. THIS COPYRIGHT NOTIFICATION SHALL BE TRUE AS IF DIRECTLY PLACED ON EACH DRAWING EXHIBIT OR RENDERING ON THIS DOCUMENT AND SHALL NOT BE REMOVED FROM THESE DOCUMENTS.

Consultants:

PHASE:	DRAWN BY:	REVIEWED BY	DATE:
EXISTING CONDITIONS	MK	CR	2-14-22
SCHEMATIC DESIGN	MK	CR	4-28-23
DESIGN DEVELOPMENT	MK	CR	6-27-25
65% CONSTR DOCUMENTS	MK	CR	1-30-26
95% CONSTR DOCUMENTS	MK	CR	4-14-26
100% CONSTR DOCUMENTS	MK	CR	6-9-26
CONTRACT DOCUMENTS			
PERMIT DOCUMENTS			

Good Shepherd Catholic Church
Community Center

4665 Thomasville Rd,
Tallahassee, Fl 32309

GRC Project Number 21275


architecture
interior design
planning
gilchrist ross crowe
architects
SIGNATURE

413 ALL SAINTS STREET TALLAHASSEE, FLORIDA 32301
(850) 222-8100 www.architects-gca.com


ARCHITECTURAL
DRAWING NAME
Slab Plan - Second Floor

SHEET
A1.22


Monday, June 8, 2026
Microsoft grc - Archive Software & Services\Good Shepherd\GSC_SD_Architectural

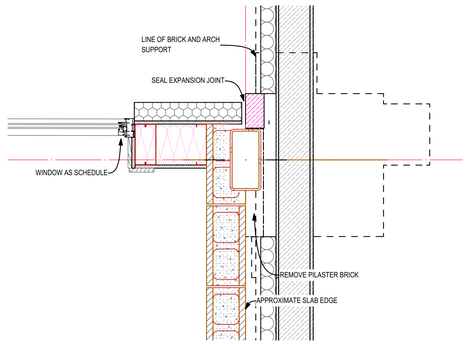


13 A1.30 Detail 13
SCALE: 1" = 1'-0"

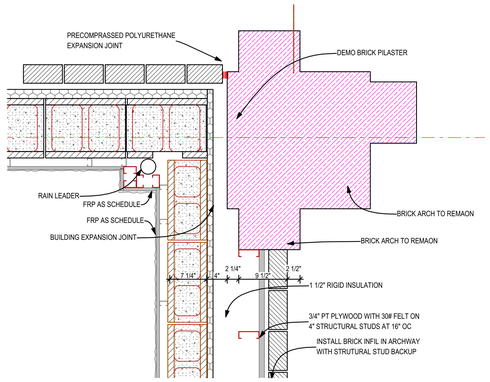


9 A1.30 Detail 9
SCALE: 1" = 1'-0"

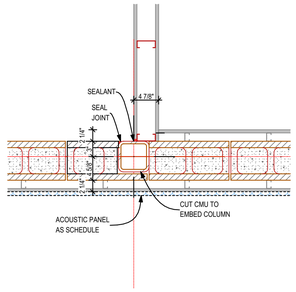


5 A1.30 Detail 5
SCALE: 1" = 1'-0"

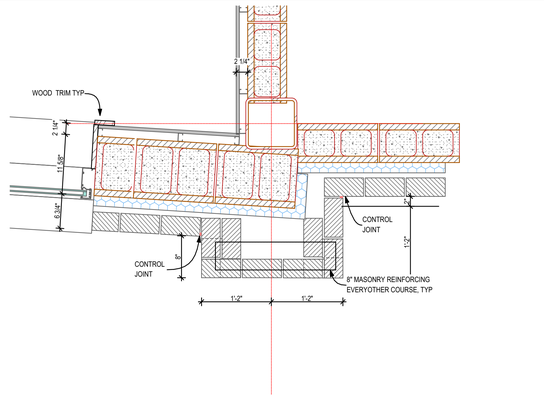


1 A1.30 Detail 1
SCALE: 1" = 1'-0"

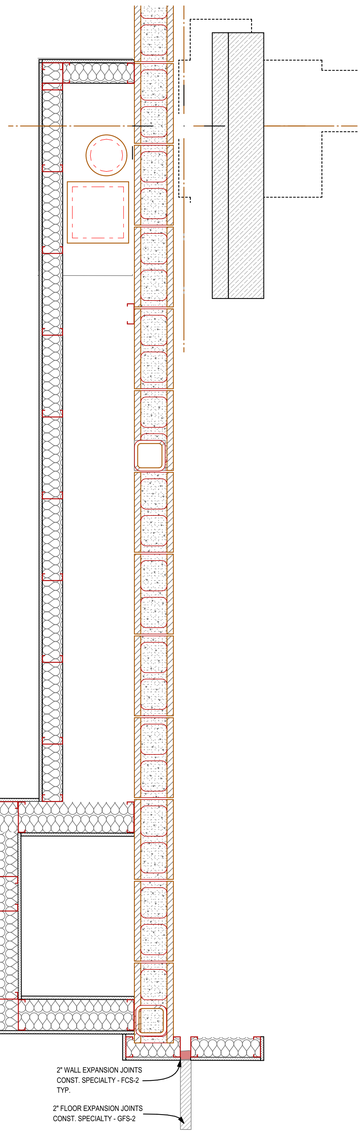


12 A1.30 Detail 12
SCALE: 1" = 1'-0"

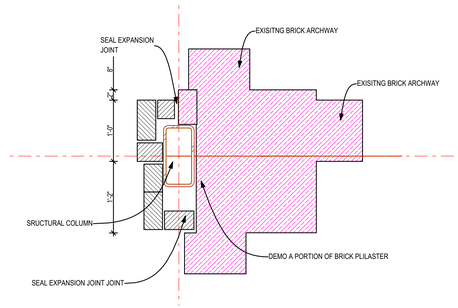


10 A1.30 Detail 10
SCALE: 1" = 1'-0"

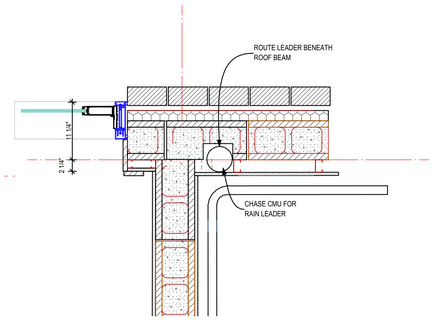


6 A1.30 Detail 6
SCALE: 1" = 1'-0"

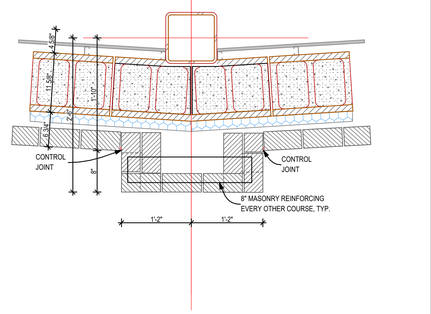


2 A1.30 Detail 2
SCALE: 1" = 1'-0"

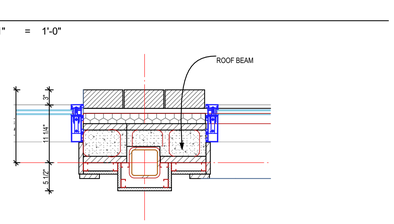


7 A1.30 Detail 7
SCALE: 1" = 1'-0"

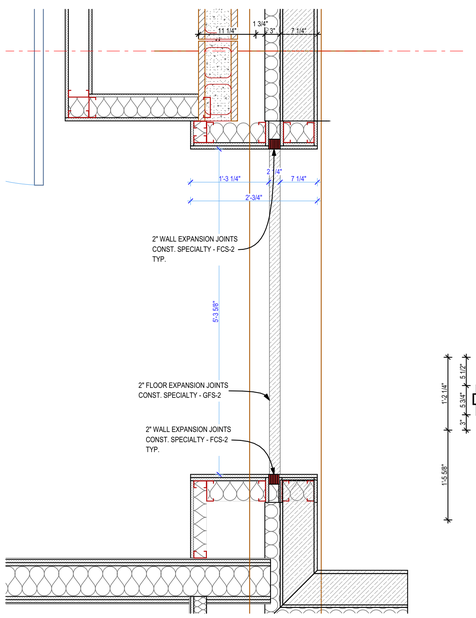

11 A1.30 Detail 11
SCALE: 1" = 1'-0"

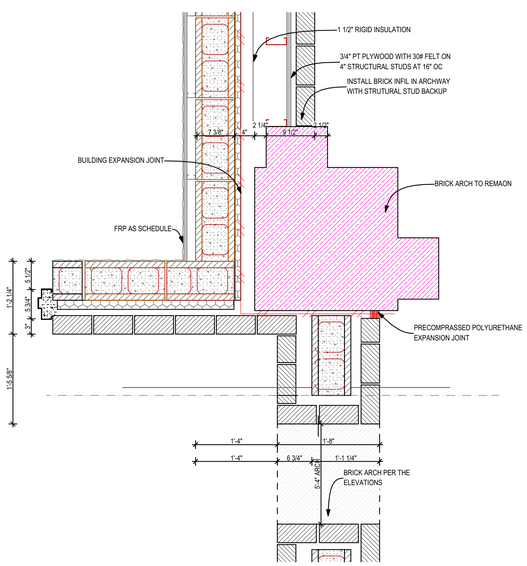

8 A1.30 Detail 8
SCALE: 1" = 1'-0"

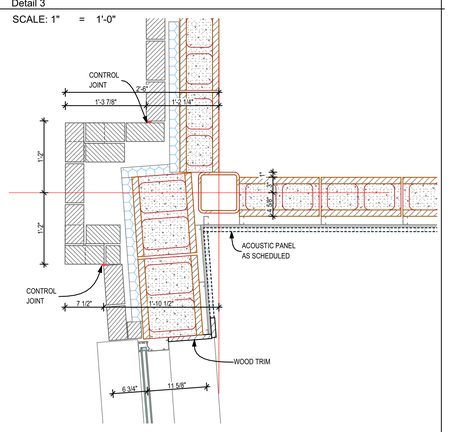

3 A1.30 Detail 3
SCALE: 1" = 1'-0"

4 A1.30 Detail 4
SCALE: 1" = 1'-0"

THESE DRAWINGS AND RENDERINGS ARE INSTRUMENTS OF SERVICE. THE DRAWINGS AND COPIES THEREOF, INCLUDING ELECTRONIC MEDIA AND CAD FILES, ARE THE PROPERTY OF GILCHRIST ROSS CROWE ARCHITECTS, P.A. THEIR USE, REPRESENTATION OR REPRODUCTION IN ACTUAL OR CONTENT BY ANY ENTITY THAT POSSESSES THEM FOR ANY PURPOSE EXCEPT BY WRITTEN AGREEMENT WITH THE ARCHITECT IS PROHIBITED. THIS COPYRIGHT NOTIFICATION SHALL BE TRUE AS IF DIRECTLY PLACED ON EACH DRAWING EXHIBIT OR RENDERING ON THIS DOCUMENT AND SHALL NOT BE REMOVED FROM THESE DOCUMENTS.

Consultants:

PHASE:	DRAWN BY:	REVIEWED BY	DATE:
EXISTING CONDITIONS	MK	CR	2-14-22
SCHEMATIC DESIGN	MK	CR	4-28-23
DESIGN DEVELOPMENT	MK	CR	6-27-25
65% CONSTR DOCUMENTS	MK	CR	1-30-26
95% CONSTR DOCUMENTS	MK	CR	4-14-26
100% CONSTR DOCUMENTS	MK	CR	6-9-26
CONTRACT DOCUMENTS			
PERMIT DOCUMENTS			

Good Shepherd Catholic Church
Community Center

4665 Thomasville Rd,
Tallahassee, Fl 32309

GRC Project Number 21275

architecture
interior design
planning
gilchrist ross crowe
architects


413 ALL SAINTS STREET TALLAHASSEE, FLORIDA 32301
(850) 222-8100 www.architects-gca.com

SIGNATURE


ARCHITECTURAL
DRAWING NAME
Plan Details

SHEET
A1.30


Monday, June 9, 2025
Architects.rvt - Architectural Software by Graphisoft Renderworks - GRC Architects

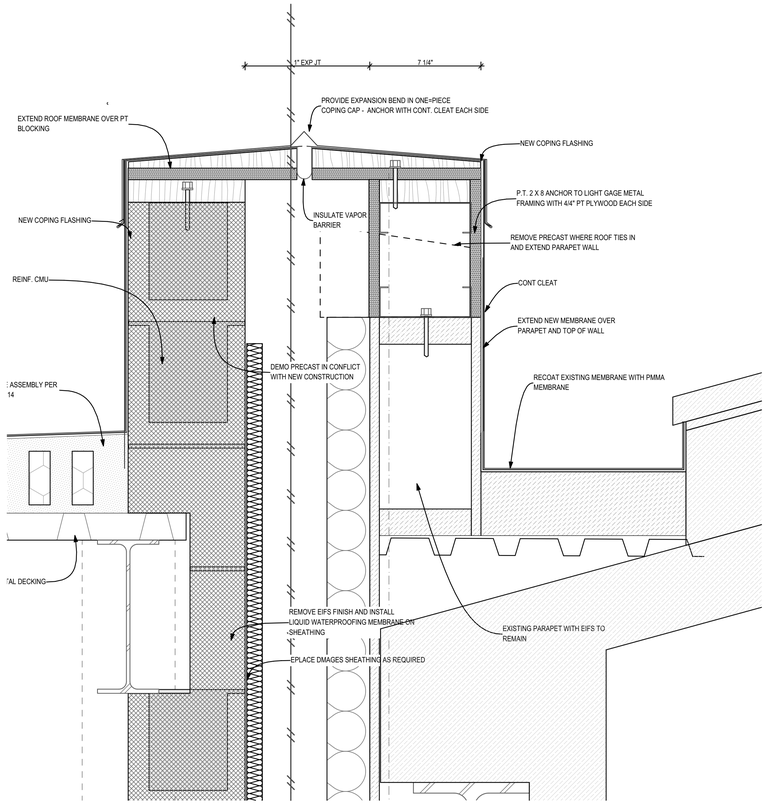


4 A1.31 Roof Detail E
SCALE: 3" = 1'-0"

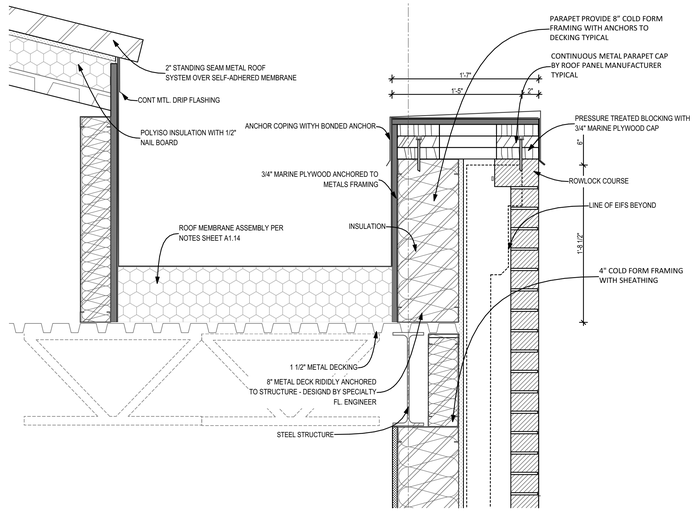


3 A1.31 Roof Detail C
SCALE: 1 1/2"= 1'-0"

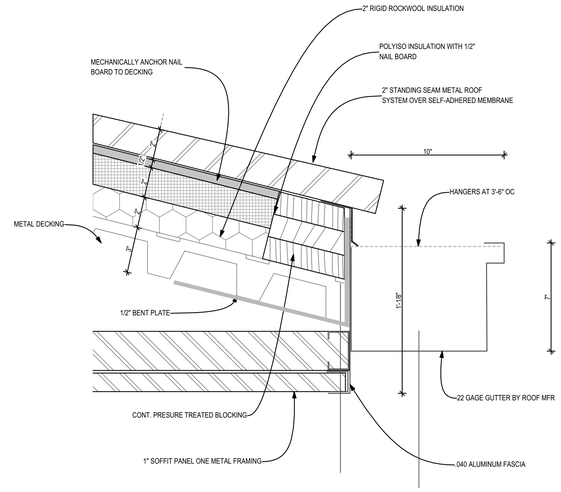


1 A1.31 Roof Detail A
SCALE: 3" = 1'-0"

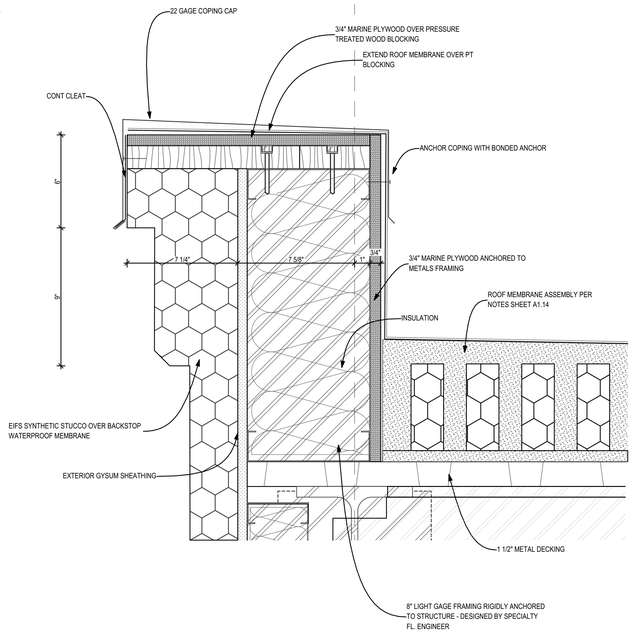


2 A1.31 Roof Detail B
SCALE: 3" = 1'-0"

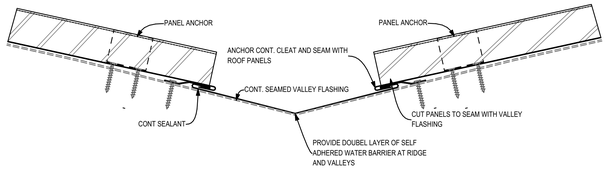


VALLEY DETAIL

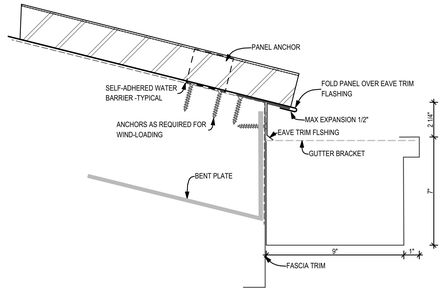

GUTTER DETAIL

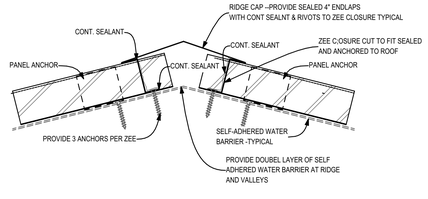

RIDGE DETAIL

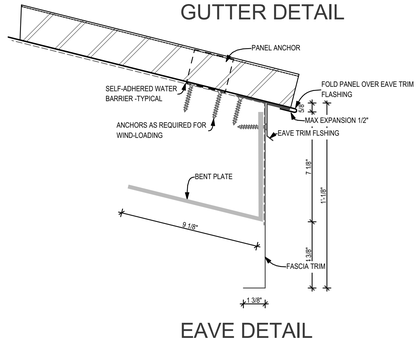

EAVE DETAIL

5 A1.31 ROOF PANEL DETAILS
SCALE: 3" = 1'-0"

THESE DRAWINGS AND RENDERINGS ARE INSTRUMENTS OF SERVICE. THE DRAWINGS AND COPIES THEREOF, INCLUDING ELECTRONIC MEDIA AND CAD FILES, ARE THE PROPERTY OF GILCHRIST ROSS CROWE ARCHITECTS, P.A. THEIR USE, REPRESENTATION OR REPRODUCTION IN ACTUAL OR CONTENT BY ANY ENTITY THAT POSSESSES THEM FOR ANY PURPOSE EXCEPT BY WRITTEN AGREEMENT WITH THE ARCHITECT IS PROHIBITED. THIS COPYRIGHT NOTIFICATION SHALL BE TRUE AS IF DIRECTLY PLACED ON EACH DRAWING EXHIBIT OR RENDERING ON THIS DOCUMENT AND SHALL NOT BE REMOVED FROM THESE DOCUMENTS.

Consultants:

PHASE:	DRAWN BY:	REVIEWED BY	DATE:
EXISTING CONDITIONS	MK	CR	2-14-22
SCHEMATIC DESIGN	MK	CR	4-28-23
DESIGN DEVELOPMENT	MK	CR	6-27-25
65% CONSTR DOCUMENTS	MK	CR	1-30-26
95% CONSTR DOCUMENTS	MK	CR	4-14-26
100% CONSTR DOCUMENTS	MK	CR	6-9-26
CONTRACT DOCUMENTS			
PERMIT DOCUMENTS			

Good Shepherd Catholic Church
Community Center

4665 Thomasville Rd,
Tallahassee, Fl 32309


GRC Project Number 21275

architecture
interior design
planning
gilchrist ross crowe
architects
SIGNATURE
413 ALL SAINTS STREET TALLAHASSEE, FLORIDA 32301
(850) 222-8100 www.architects-gca.com


ARCHITECTURAL
DRAWING NAME
Roof Details

SHEET
A1.31


Monday, June 8, 2026
Electronic plot - Electronic Software is a Reproduction Shared/DOCC_GBS_ARCHITECTS

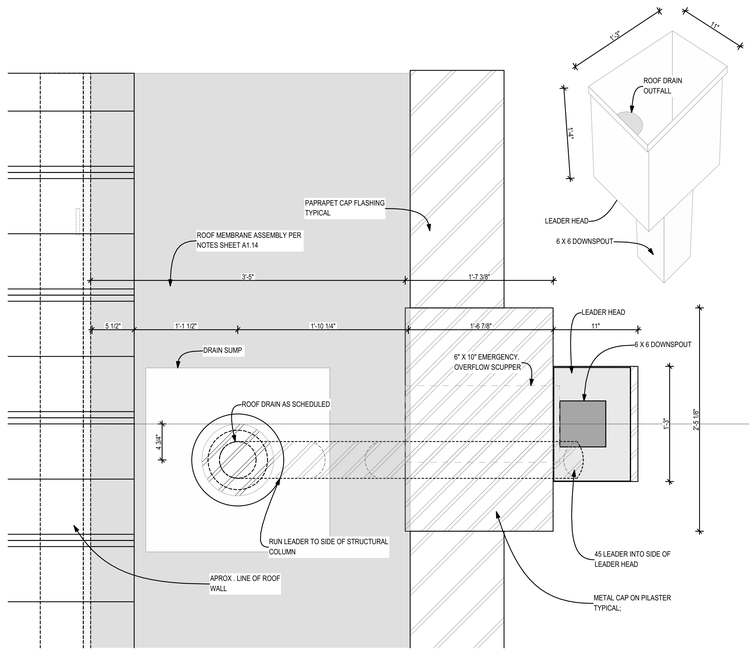


4 A1.32 Roof Detail H ROOF DRAIN
SCALE: 1 1/2"= 1'-0"

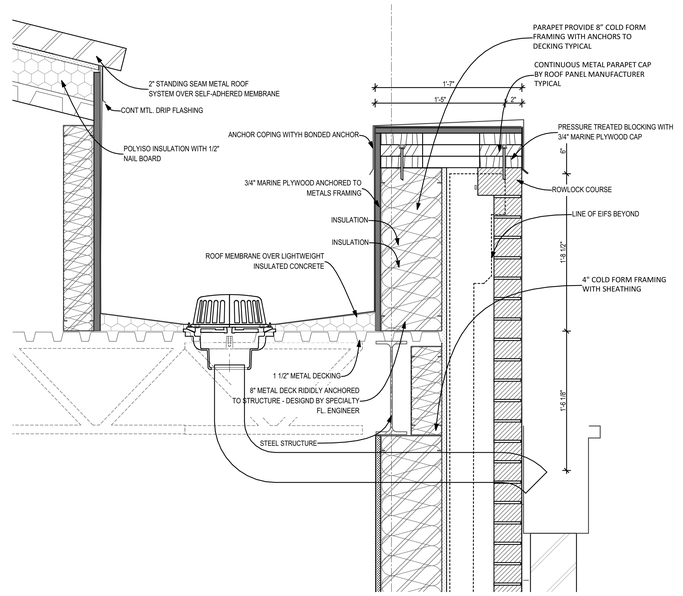


1 A1.32 Roof Detail D
SCALE: 1 1/2"= 1'-0"

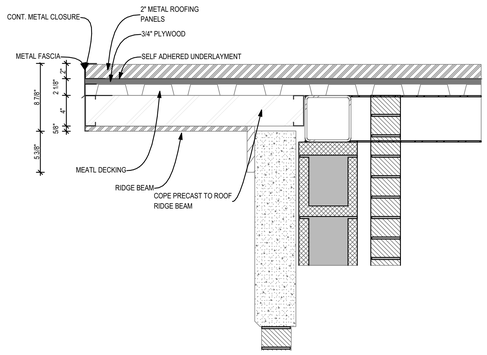

5 A1.32 Roof Detail A
SCALE: 1 1/2"= 1'-0"

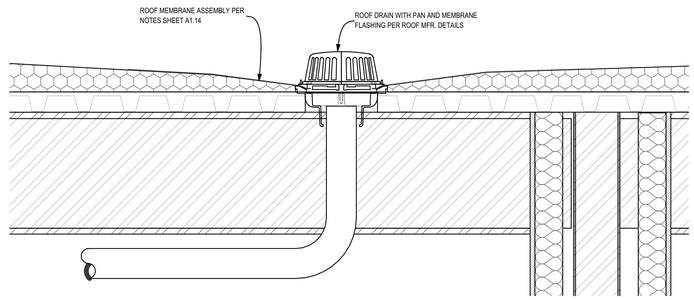

2 A1.32 Roof Detail F
SCALE: 1 1/2"= 1'-0"

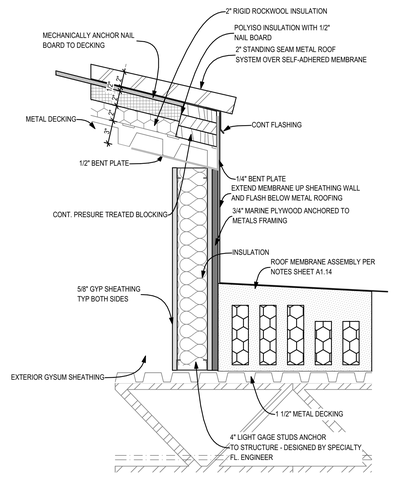

3 A1.32 Roof Detail G
SCALE: 1 1/2"= 1'-0"

THESE DRAWINGS AND RENDERINGS ARE INSTRUMENTS OF SERVICE. THE DRAWINGS AND COPIES THEREOF, INCLUDING ELECTRONIC MEDIA AND CAD FILES, ARE THE PROPERTY OF GILCHRIST ROSS CROWE ARCHITECTS, P.A. THEIR USE, REPRESENTATION OR REPRODUCTION IN ACTUAL OR CONTENT BY ANY ENTITY THAT POSSESSES THEM FOR ANY PURPOSE EXCEPT BY WRITTEN AGREEMENT WITH THE ARCHITECT IS PROHIBITED. THIS COPYRIGHT NOTIFICATION SHALL BE TRUE AS IF DIRECTLY PLACED ON EACH DRAWING EXHIBIT OR RENDERING ON THIS DOCUMENT AND SHALL NOT BE REMOVED FROM THESE DOCUMENTS.

Consultants:

PHASE:	DRAWN BY:	REVIEWED BY	DATE:
EXISTING CONDITIONS	MK	CR	2-14-22
SCHEMATIC DESIGN	MK	CR	4-28-23
DESIGN DEVELOPMENT	MK	CR	6-27-25
65% CONSTR DOCUMENTS	MK	CR	1-30-26
95% CONSTR DOCUMENTS	MK	CR	4-14-26
100% CONSTR DOCUMENTS	MK	CR	6-9-26
CONTRACT DOCUMENTS			
PERMIT DOCUMENTS			

Good Shepherd Catholic Church
Community Center

4665 Thomasville Rd,
Tallahassee, Fl 32309


GRC Project Number 21275

architecture
interior design
planning
gilchrist ross crowe
architects
SIGNATURE
413 ALL SAINTS STREET TALLAHASSEE, FLORIDA 32301
(850) 222-8100 www.architects-gca.com

ARCHITECTURAL
DRAWING NAME
Roof Details

SHEET
A1.32

Monday, June 8, 2026
Architect.pln - Architectural Software as a Service(Global Shared)/GRCC_GSD_Arch/A1/file

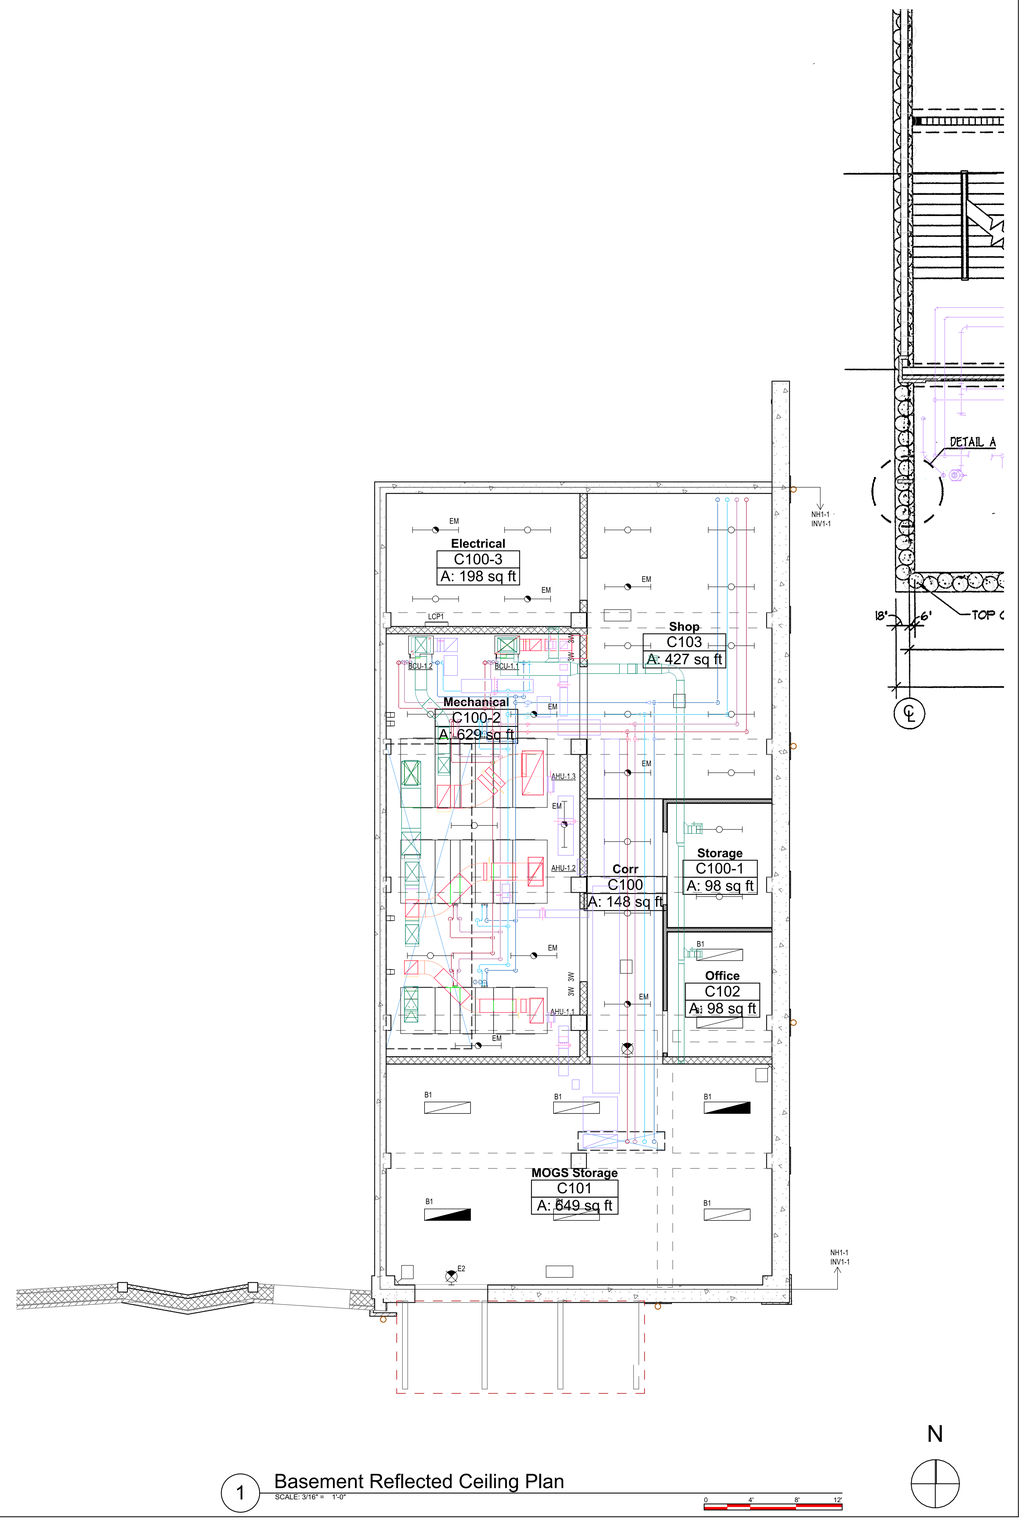

1 Basement Reflected Ceiling Plan
SCALE: 3/16" = 1'-0"

THESE DRAWINGS AND RENDERINGS ARE INSTRUMENTS OF SERVICE. THE DRAWINGS AND COPIES THEREOF, INCLUDING ELECTRONIC MEDIA AND CAD FILES, ARE THE PROPERTY OF GILCHRIST ROSS CROWE ARCHITECTS, P.A. THEIR USE, REPRESENTATION OR REPRODUCTION IN ACTUAL OR CONTENT BY ANY ENTITY THAT POSSESSES THEM FOR ANY PURPOSE EXCEPT BY WRITTEN AGREEMENT WITH THE ARCHITECT IS PROHIBITED. THIS COPYRIGHT NOTIFICATION SHALL BE TRUE AS IF DIRECTLY PLACED ON EACH DRAWING EXHIBIT OR RENDERING ON THIS DOCUMENT AND SHALL NOT BE REMOVED FROM THESE DOCUMENTS.

Consultants:

PHASE:	DRAWN BY:	REVIEWED BY	DATE:
EXISTING CONDITIONS	MK	CR	2-14-22
SCHEMATIC DESIGN	MK	CR	4-28-23
DESIGN DEVELOPMENT	MK	CR	6-27-25
65% CONSTR DOCUMENTS	MK	CR	1-30-26
95% CONSTR DOCUMENTS	MK	CR	4-14-26
100% CONSTR DOCUMENTS	MK	CR	6-9-26
CONTRACT DOCUMENTS			
PERMIT DOCUMENTS			

Good Shepherd Catholic Church
Community Center

4665 Thomasville Rd,
Tallahassee, Fl 32309

GRC Project Number 21275


architecture
interior design
planning
gilchrist ross crowe
architects
SIGNATURE

413 ALL SAINTS STREET TALLAHASSEE, FLORIDA 32301
(850) 222-8100 www.architects-gca.com

ARCHITECTURAL
DRAWING NAME
Basement Reflected Ceiling Plan

SHEET
A2.10

Monday, June 8, 2026
Microsoft® Word for Microsoft 365 - C:\Users\Mark Kopperud\OneDrive - GRC Architects

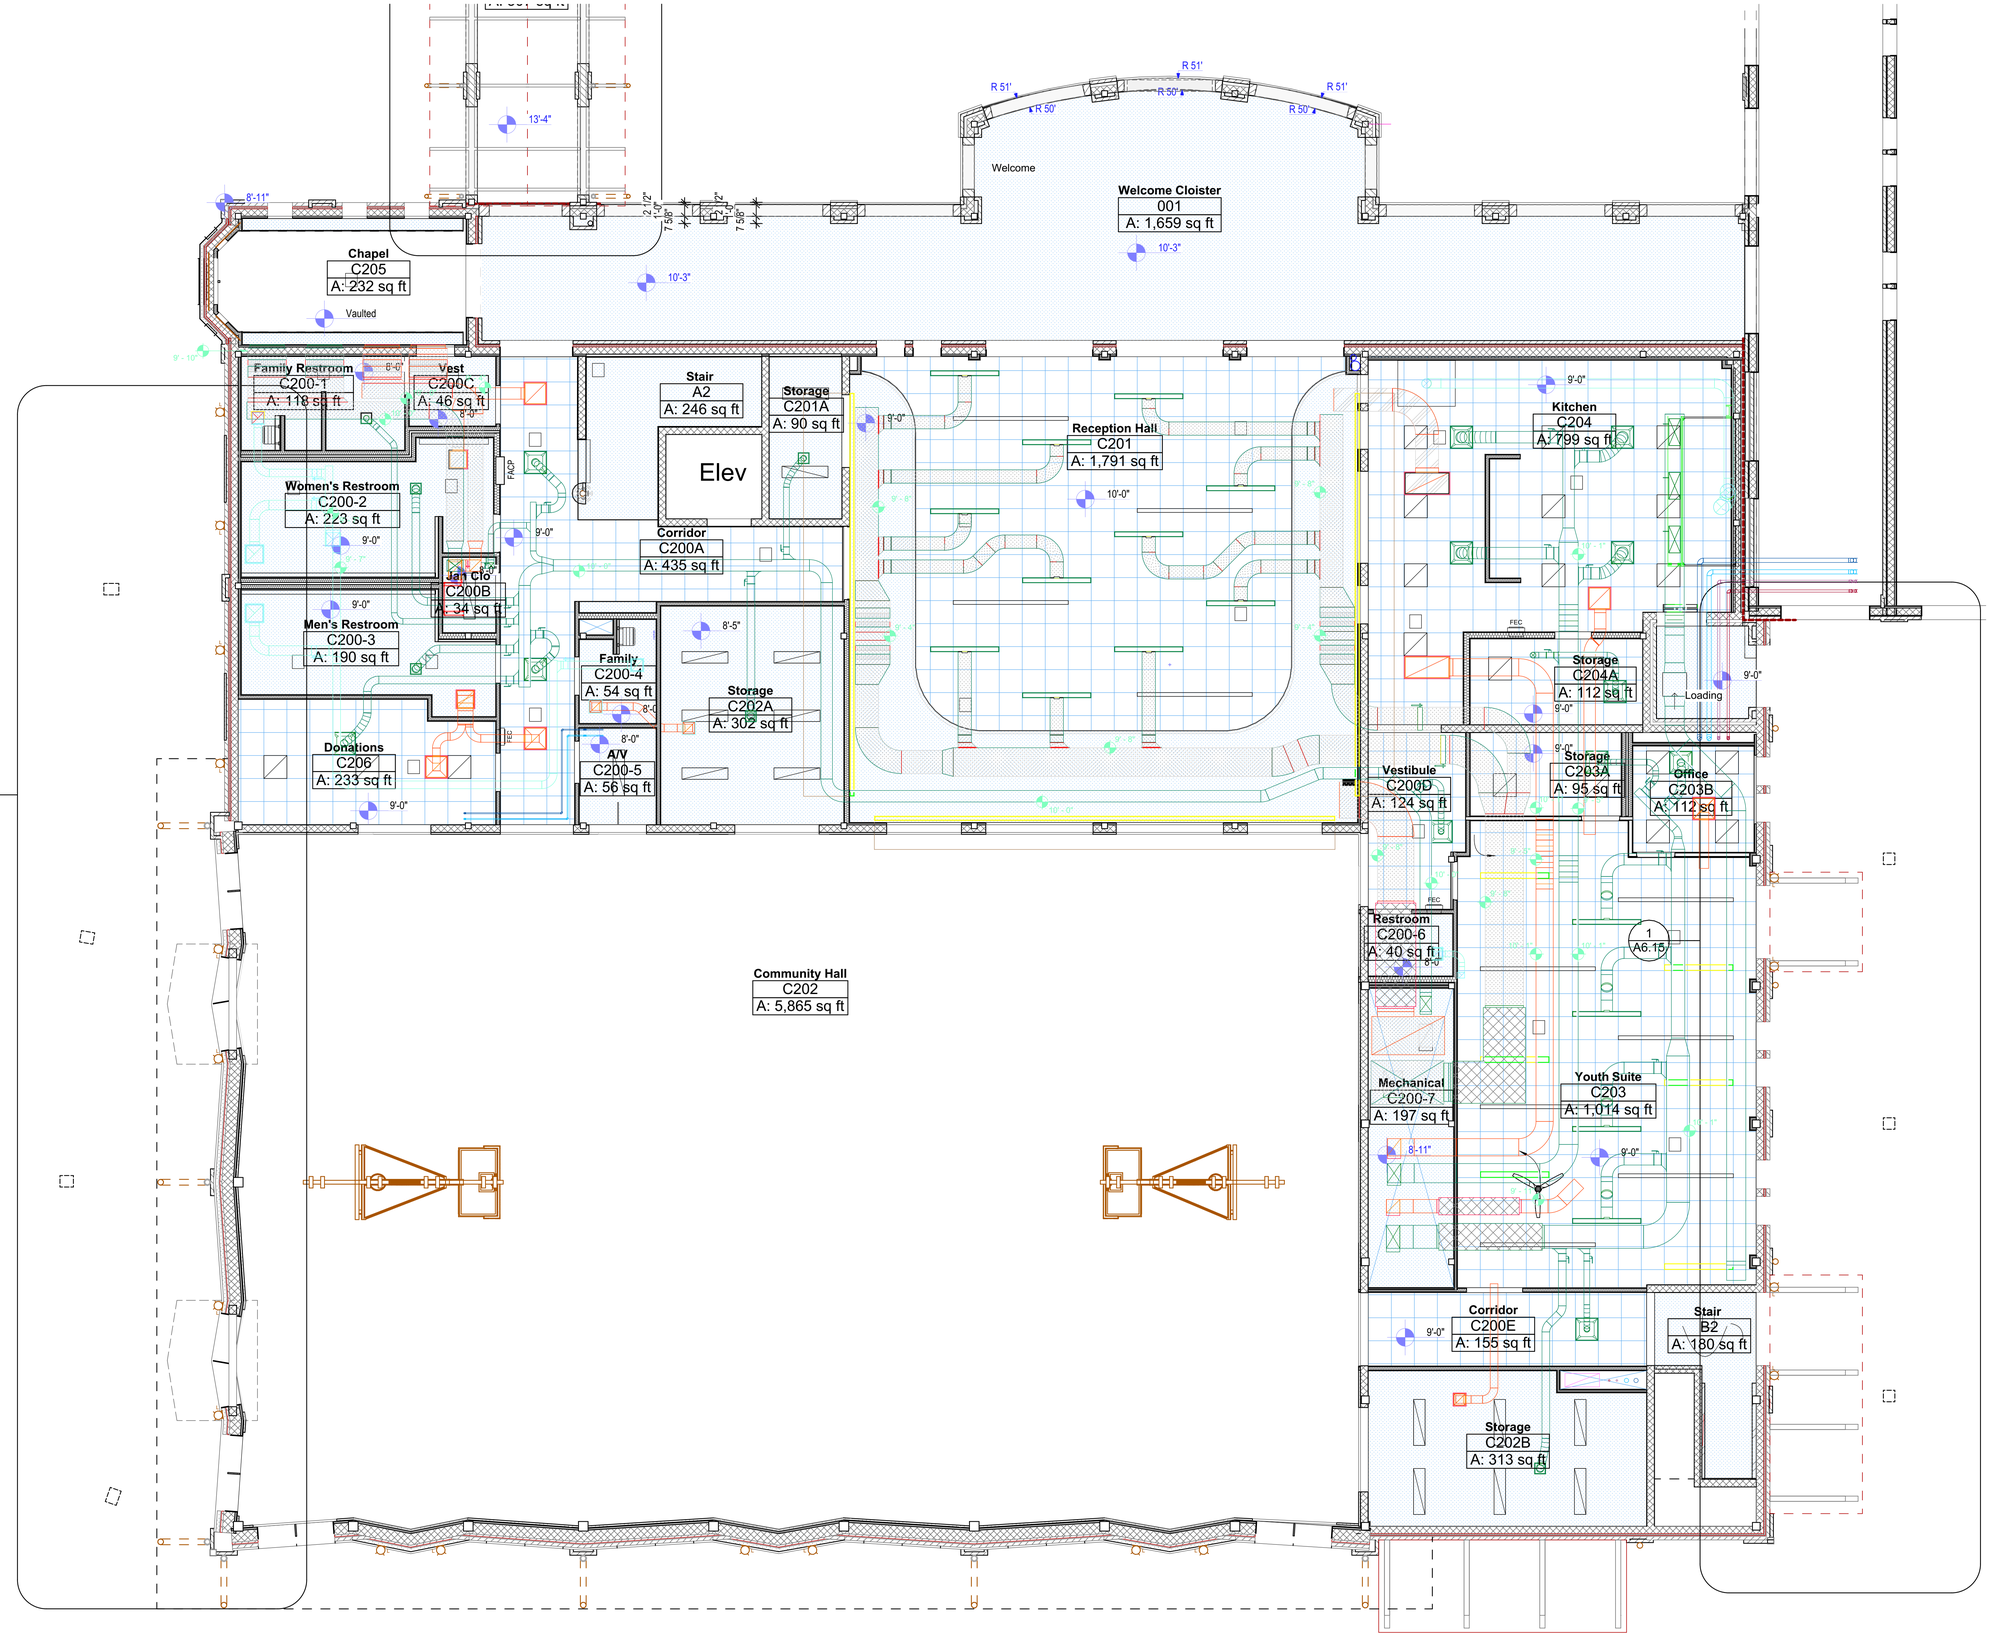

1 First Floor Reflected Ceiling Plan

SCALE: 3/16" = 1'-0"

THESE DRAWINGS AND RENDERINGS ARE INSTRUMENTS OF SERVICE. THE DRAWINGS AND COPIES THEREOF, INCLUDING ELECTRONIC MEDIA AND CAD FILES, ARE THE PROPERTY OF GILCHRIST ROSS CROWE ARCHITECTS, P.A. THEIR USE, REPRESENTATION OR REPRODUCTION IN ACTUAL OR CONTENT BY ANY ENTITY THAT POSSESSES THEM FOR ANY PURPOSE EXCEPT BY WRITTEN AGREEMENT WITH THE ARCHITECT IS PROHIBITED. THIS COPYRIGHT NOTIFICATION SHALL BE TRUE AS IF DIRECTLY PLACED ON EACH DRAWING EXHIBIT OR RENDERING ON THIS DOCUMENT AND SHALL NOT BE REMOVED FROM THESE DOCUMENTS.

Consultants:

PHASE:	DRAWN BY:	REVIEWED BY	DATE:
EXISTING CONDITIONS	MK	CR	2-14-22
SCHEMATIC DESIGN	MK	CR	4-28-23
DESIGN DEVELOPMENT	MK	CR	6-27-25
65% CONSTR DOCUMENTS	MK	CR	1-30-26
95% CONSTR DOCUMENTS	MK	CR	4-14-26
100% CONSTR DOCUMENTS	MK	CR	6-9-26
CONTRACT DOCUMENTS			
PERMIT DOCUMENTS			

Good Shepherd Catholic Church
Community Center

4665 Thomasville Rd,
Tallahassee, Fl 32309

GRC Project Number 21275

architecture
interior design
planning
gilchrist ross crowe
architects


413 ALL SAINTS STREET TALLAHASSEE, FLORIDA 32301
(850) 222-8100 www.architects-gca.com

SIGNATURE

ARCHITECTURAL
DRAWING NAME
First Floor Reflected Ceiling Plan

SHEET
A2.11

Monday, June 8, 2026
Microsoft® Word for Microsoft 365 © 2026 Autodesk, Inc. All rights reserved.

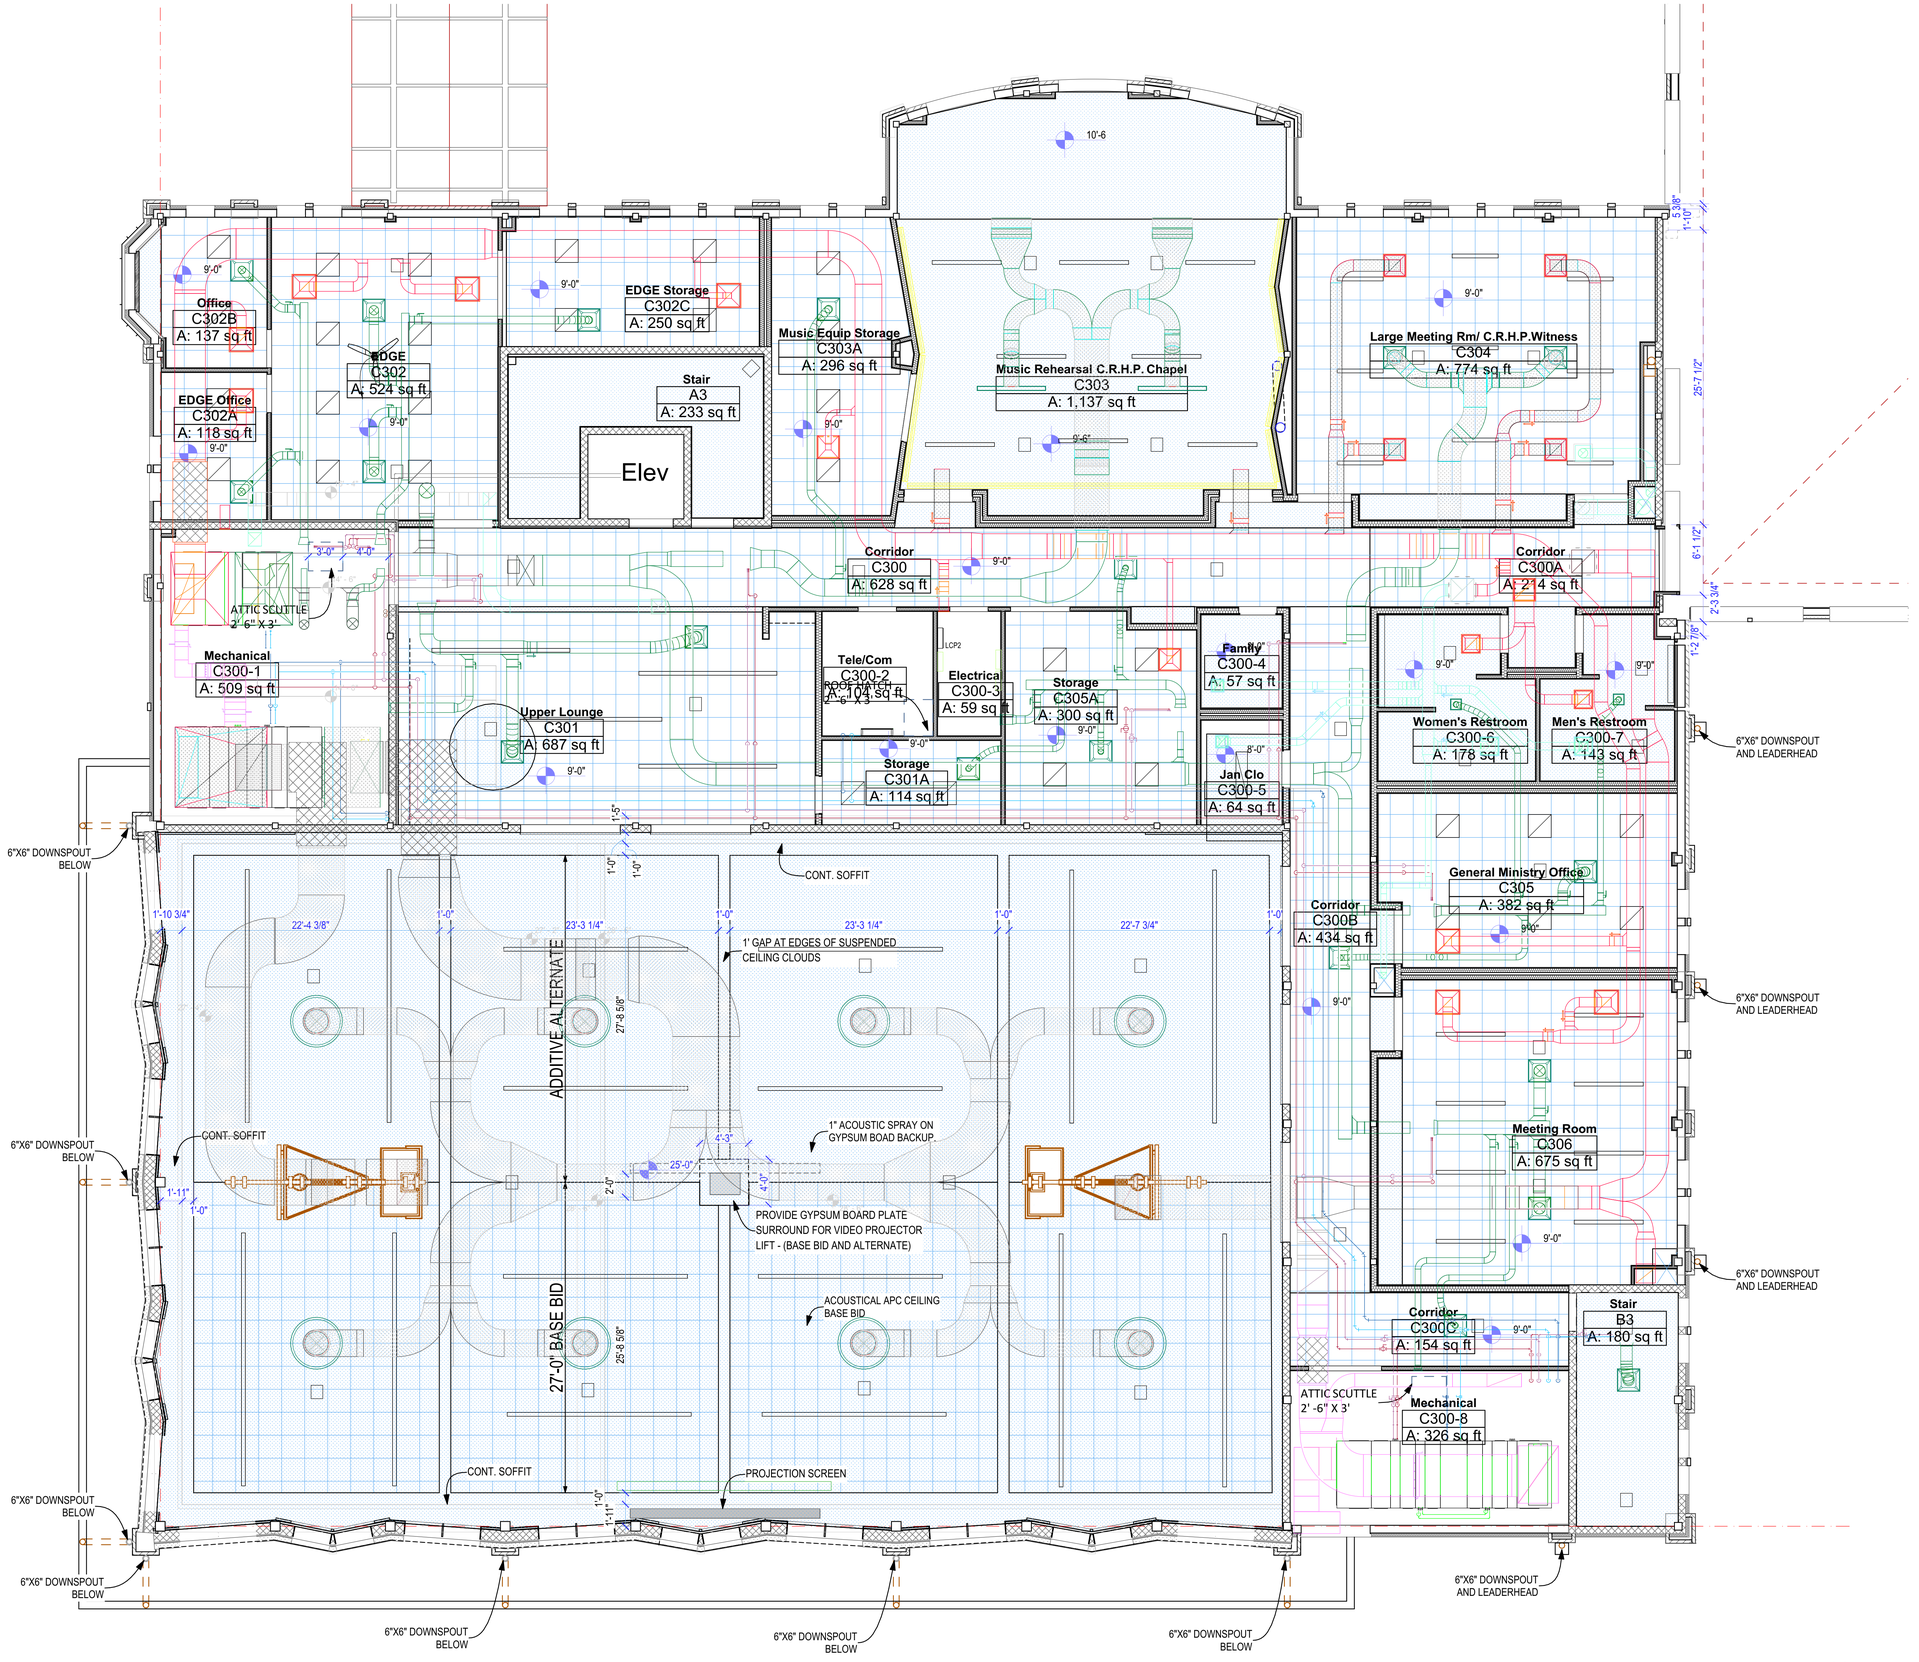

1 Second Floor Reflected Ceiling Plan
SCALE: 3/16" = 1'-0"

N

THESE DRAWINGS AND RENDERINGS ARE INSTRUMENTS OF SERVICE. THE DRAWINGS AND COPIES THEREOF, INCLUDING ELECTRONIC MEDIA AND CAD FILES, ARE THE PROPERTY OF GILCHRIST ROSS CROWE ARCHITECTS, P.A. THEIR USE, REPRESENTATION OR REPRODUCTION IN ACTUAL OR CONTENT BY ANY ENTITY THAT POSSESSES THEM FOR ANY PURPOSE EXCEPT BY WRITTEN AGREEMENT WITH THE ARCHITECT IS PROHIBITED. THIS COPYRIGHT NOTIFICATION SHALL BE TRUE AS IF DIRECTLY PLACED ON EACH DRAWING EXHIBIT OR RENDERING ON THIS DOCUMENT AND SHALL NOT BE REMOVED FROM THESE DOCUMENTS.

Consultants:

PHASE:	DRAWN BY:	REVIEWED BY	DATE:
EXISTING CONDITIONS	MK	CR	2-14-22
SCHEMATIC DESIGN	MK	CR	4-28-23
DESIGN DEVELOPMENT	MK	CR	6-27-25
65% CONSTR DOCUMENTS	MK	CR	1-30-26
95% CONSTR DOCUMENTS	MK	CR	4-14-26
100% CONSTR DOCUMENTS	MK	CR	6-9-26
CONTRACT DOCUMENTS			
PERMIT DOCUMENTS			

Good Shepherd Catholic Church
Community Center

4665 Thomasville Rd,
Tallahassee, Fl 32309


GRC Project Number 21275

architecture
interior design
planning
gilchrist ross crowe
architects
SIGNATURE
413 ALL SAINTS STREET TALLAHASSEE, FLORIDA 32301
(850) 222-8100 www.architects-gca.com

ARCHITECTURAL
DRAWING NAME
Second Floor Reflected Ceiling Plan


SHEET
A2.12

Monday, June 8, 2026
Electronic plot - Electronic Software is a Reproduction Property of GRC ARCHITECTS

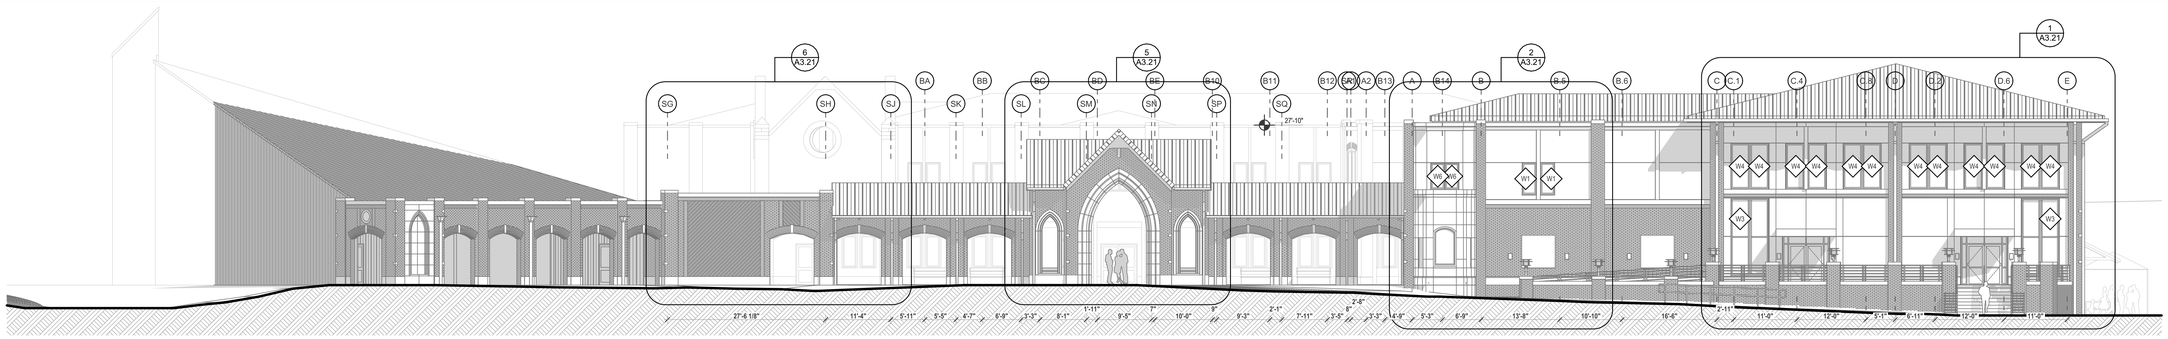


1 West Elevation - Overall

SCALE: 3/32" = 1'-0"

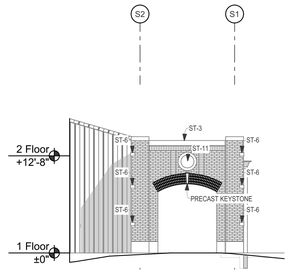

5 North Cloister


SCALE: 1/8" = 0 1'-0" 4' 8' 16'

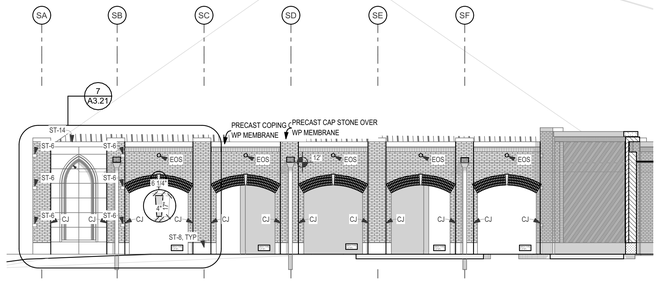

4 North Cloister

SCALE: 1/8" = 1'-0"


0 4' 8' 16'

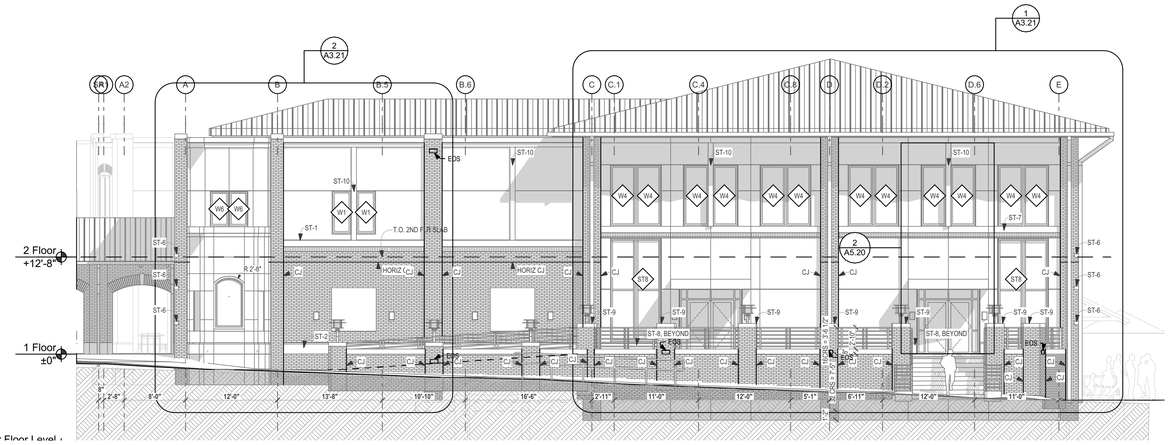

3 West Elevation - Community Hall


SCALE: 1/8" = 1'-0"

0 4' 8' 16'

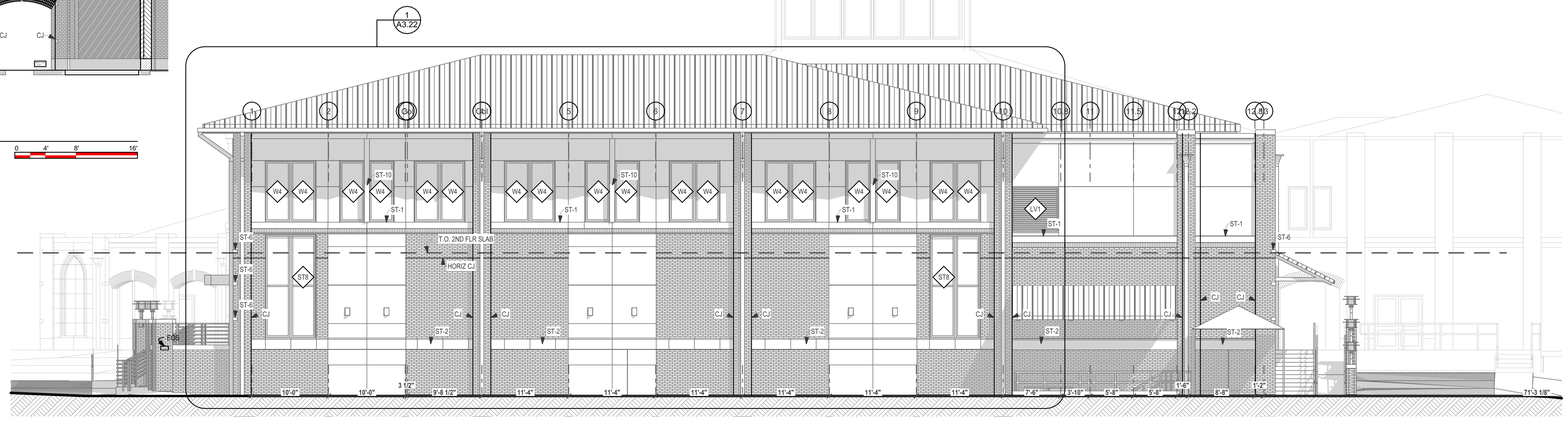

2 South Elevation - Community Hall


SCALE: 1/8" = 1'-0"

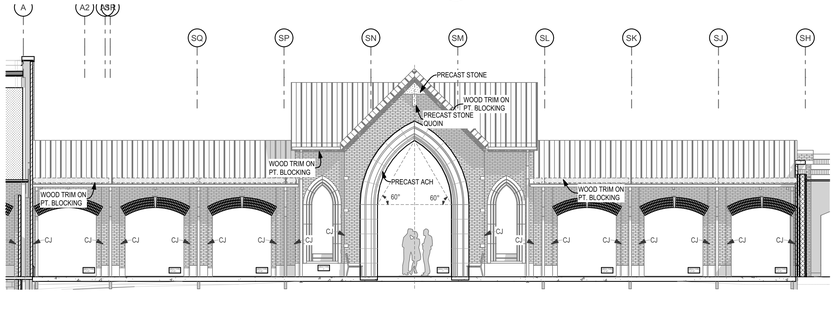

7 East Cloister

SCALE: 1/8" = 1'-0"

0 4' 8' 16'

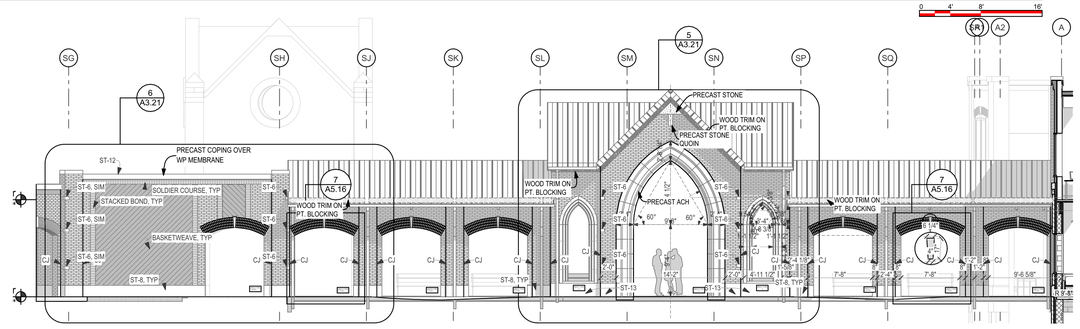

6 West Cloister

SCALE: 1/8" = 1'-0"

0 4' 8' 16'

THESE DRAWINGS AND RENDERINGS ARE INSTRUMENTS OF SERVICE. THE DRAWINGS AND COPIES THEREOF, INCLUDING ELECTRONIC MEDIA AND CAD FILES, ARE THE PROPERTY OF GILCHRIST ROSS CROWE ARCHITECTS, P.A. THEIR USE, REPRESENTATION OR REPRODUCTION IN ACTUAL OR CONTENT BY ANY ENTITY THAT POSSESSES THEM FOR ANY PURPOSE EXCEPT BY WRITTEN AGREEMENT WITH THE ARCHITECT IS PROHIBITED. THIS COPYRIGHT NOTIFICATION SHALL BE TRUE AS IF DIRECTLY PLACED ON EACH DRAWING EXHIBIT OR RENDERING ON THIS DOCUMENT AND SHALL NOT BE REMOVED FROM THESE DOCUMENTS.

Consultants:

PHASE:	DRAWN BY:	REVIEWED BY	DATE:
EXISTING CONDITIONS	MK	CR	2-14-22
SCHEMATIC DESIGN	MK	CR	4-28-23
DESIGN DEVELOPMENT	MK	CR	6-27-25
65% CONSTR DOCUMENTS	MK	CR	1-30-26
95% CONSTR DOCUMENTS	MK	CR	4-14-26
100% CONSTR DOCUMENTS	MK	CR	6-9-26
CONTRACT DOCUMENTS			
PERMIT DOCUMENTS			

Good Shepherd Catholic Church
Community Center

4665 Thomasville Rd,
Tallahassee, Fl 32309

GRC Project Number 21275

architecture
interior design
planning
gilchrist ross crowe
architects


413 ALL SAINTS STREET TALLAHASSEE, FLORIDA 32301
(850) 222-8100 www.architects-gca.com

SIGNATURE


ARCHITECTURAL
DRAWING NAME
Exterior Elevations

SHEET
A3.11


Autodesk Docs://Exterior Elevations & Sections/Good Shepherd/GSC_R6_Architect.rvt

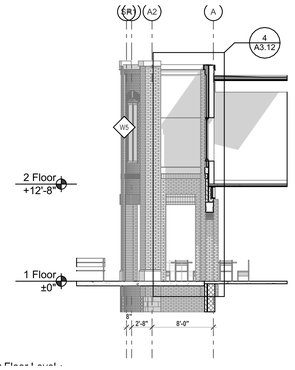


3 Side Elevation of North Entry
SCALE: 1/8" = 1'-0"

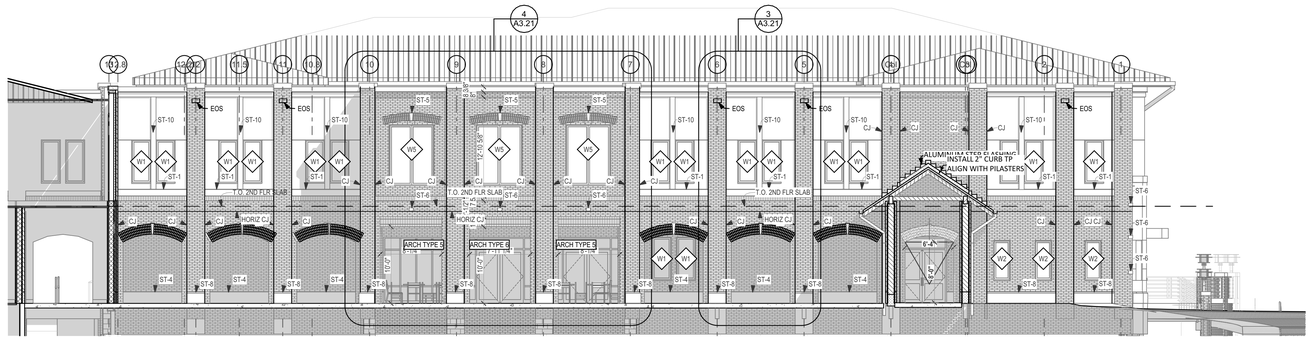

1 North Elevation - Renovation
SCALE: 1/8" = 1'-0"

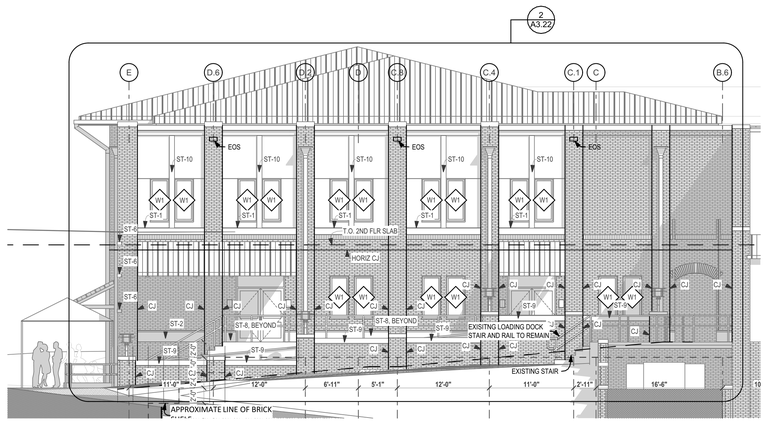

2 East Elevation - Renovation
SCALE: 1/8" = 1'-0"

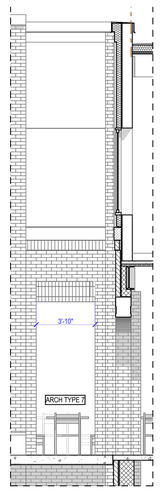

4 Enlarged Side Elevations(s)
SCALE: 1/4" = 1'-0"

THESE DRAWINGS AND RENDERINGS ARE INSTRUMENTS OF SERVICE. THE DRAWINGS AND COPIES THEREOF, INCLUDING ELECTRONIC MEDIA AND CAD FILES, ARE THE PROPERTY OF GILCHRIST ROSS CROWE ARCHITECTS, P.A. THEIR USE, REPRESENTATION OR REPRODUCTION IN ACTUAL OR CONTENT BY ANY ENTITY THAT POSSESSES THEM FOR ANY PURPOSE EXCEPT BY WRITTEN AGREEMENT WITH THE ARCHITECT IS PROHIBITED. THIS COPYRIGHT NOTIFICATION SHALL BE TRUE AS IF DIRECTLY PLACED ON EACH DRAWING EXHIBIT OR RENDERING ON THIS DOCUMENT AND SHALL NOT BE REMOVED FROM THESE DOCUMENTS.

Consultants:

PHASE:	DRAWN BY:	REVIEWED BY	DATE:
EXISTING CONDITIONS	MK	CR	2-14-22
SCHEMATIC DESIGN	MK	CR	4-28-23
DESIGN DEVELOPMENT	MK	CR	6-27-25
65% CONSTR DOCUMENTS	MK	CR	1-30-26
95% CONSTR DOCUMENTS	MK	CR	4-14-26
100% CONSTR DOCUMENTS	MK	CR	6-9-26
CONTRACT DOCUMENTS			
PERMIT DOCUMENTS			

Good Shepherd Catholic Church
Community Center

4665 Thomasville Rd,
Tallahassee, Fl 32309

GRC Project Number 21275


architecture
interior design
planning
gilchrist ross crowe
architects
SIGNATURE

413 ALL SAINTS STREET TALLAHASSEE, FLORIDA 32301
(850) 222-8100 www.architects-gca.com

ARCHITECTURAL
DRAWING NAME
Exterior Elevations

SHEET
A3.12

Autodesk Docs://Good Shepherd Community Center_GSC_central.rvt
Tuesday, June 9, 2026

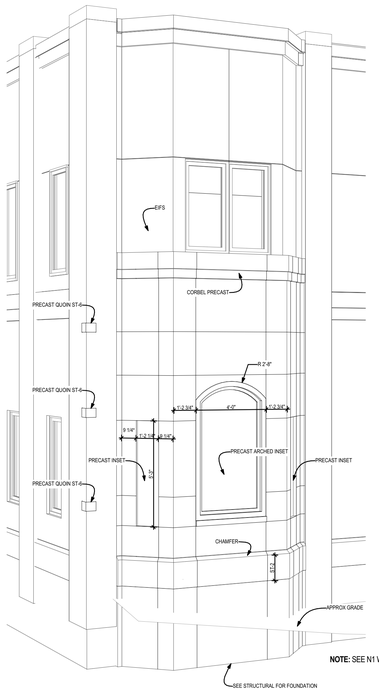


NOTE: SEE N1 WALL SECTION 1/A5.18

8 West Chapel - Isometric

SCALE: 3/32" = 1'-0"


0 8" 16" 24"

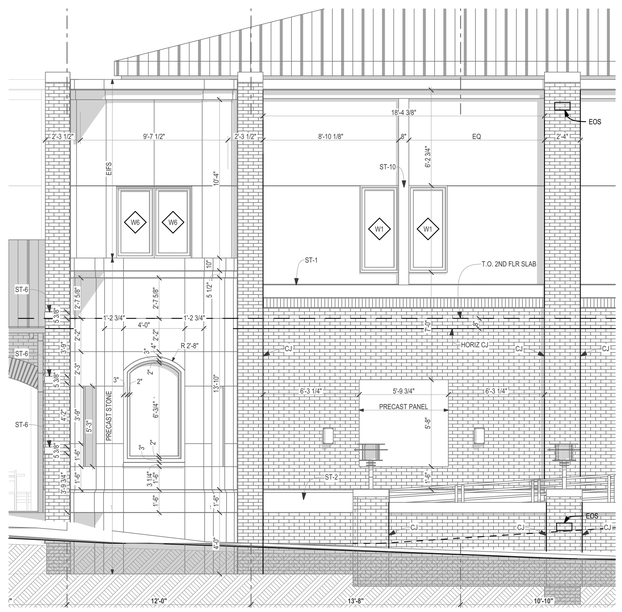

2 West Chapel - Enlarged Elevation

SCALE: 1/4" = 1'-0"


0 2" 4" 8"

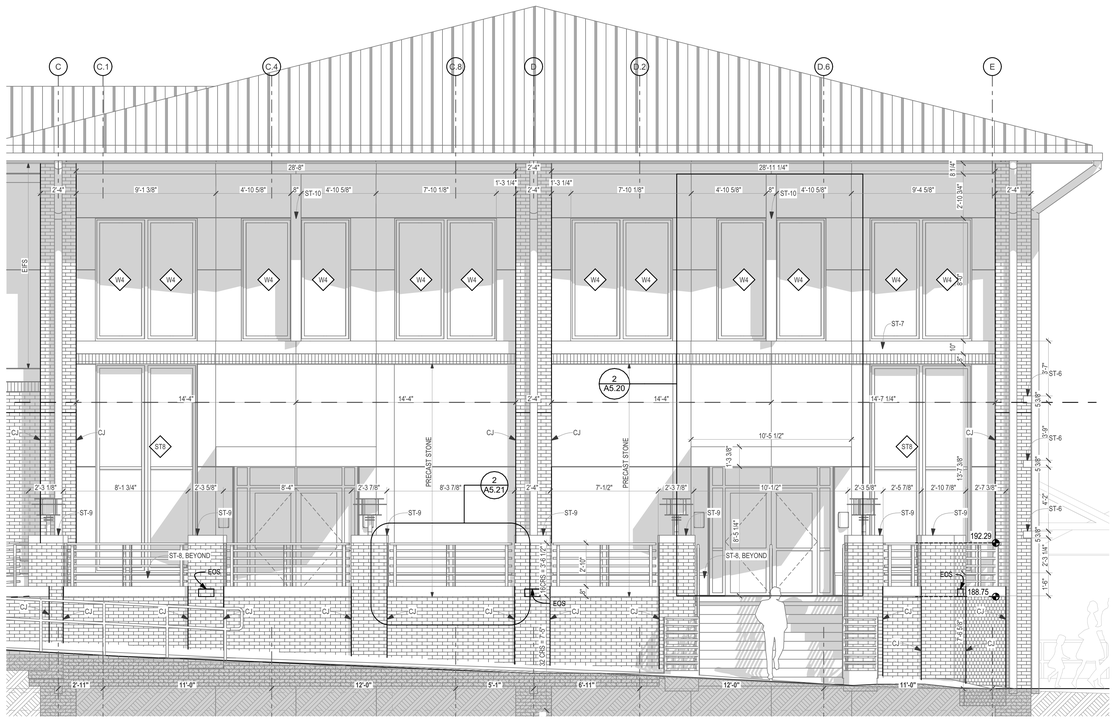

1 West Community Hall - Enlarged Elevation

SCALE: 1/4" = 1'-0"


0 2" 4" 8"

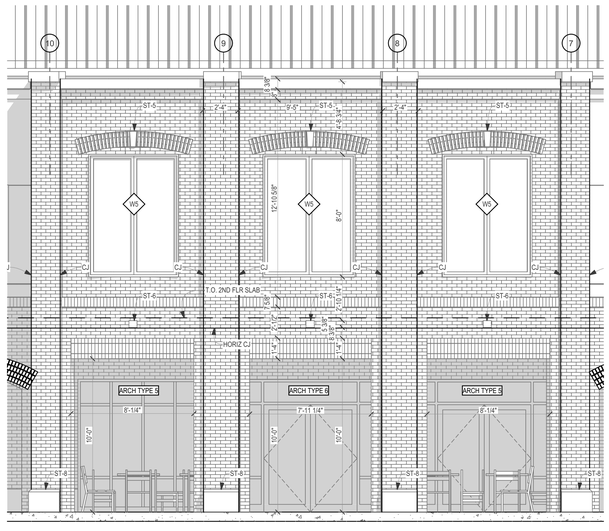

4 North - Enlarged Elevation

SCALE: 1/4" = 1'-0"


0 2" 4" 8"

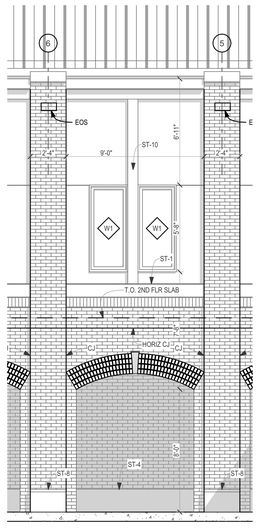

3 North - Enlarged Elevation

SCALE: 1/4" = 1'-0"


0 2" 4" 8"

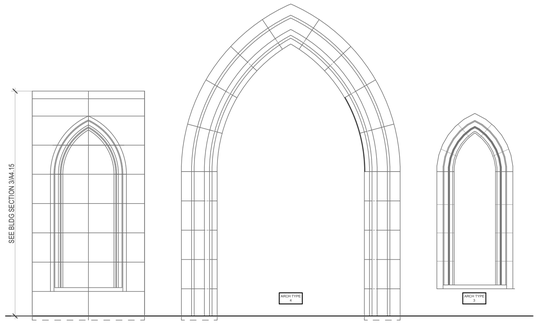

9 Precast Elevations

SCALE: 1/4" = 1'-0"


0 2" 4" 8"

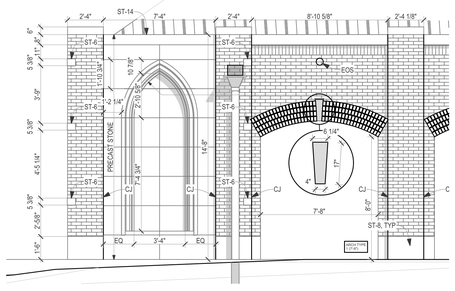

7 North Cloister - Enlarged Elevation

SCALE: 1/4" = 1'-0"


0 2" 4" 8"

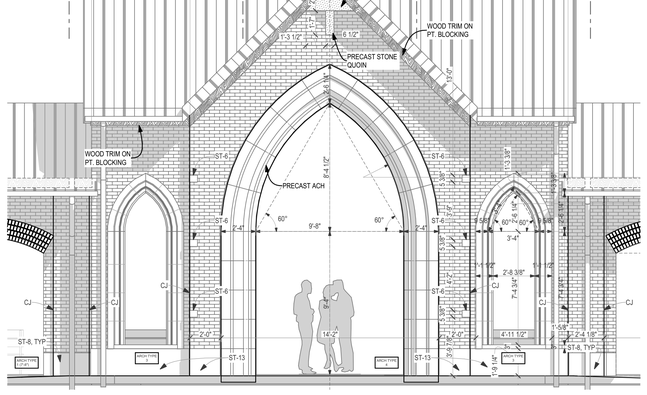

5 West Cloister Entry - Enlarged Elevation

SCALE: 1/4" = 1'-0"

0 2" 4" 8"

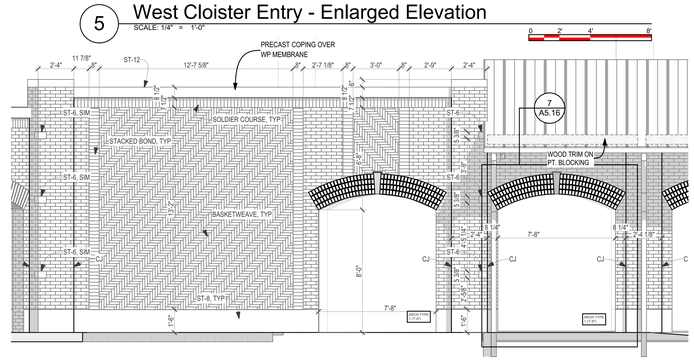

6 West Cloister - Enlarged Elevation

SCALE: 1/4" = 1'-0"

0 2" 4" 8"

THESE DRAWINGS AND RENDERINGS ARE INSTRUMENTS OF SERVICE. THE DRAWINGS AND COPIES THEREOF, INCLUDING ELECTRONIC MEDIA AND CAD FILES, ARE THE PROPERTY OF GILCHRIST ROSS CROWE ARCHITECTS, P.A. THEIR USE, REPRESENTATION OR REPRODUCTION IN ACTUAL OR CONTENT BY ANY ENTITY THAT POSSESSES THEM FOR ANY PURPOSE EXCEPT BY WRITTEN AGREEMENT WITH THE ARCHITECT IS PROHIBITED. THIS COPYRIGHT NOTIFICATION SHALL BE TRUE AS IF DIRECTLY PLACED ON EACH DRAWING EXHIBIT OR RENDERING ON THIS DOCUMENT AND SHALL NOT BE REMOVED FROM THESE DOCUMENTS.

Consultants:

PHASE:	DRAWN BY:	REVIEWED BY	DATE:
EXISTING CONDITIONS	MK	CR	2-14-22
SCHEMATIC DESIGN	MK	CR	4-28-23
DESIGN DEVELOPMENT	MK	CR	6-27-25
65% CONSTR DOCUMENTS	MK	CR	1-30-26
95% CONSTR DOCUMENTS	MK	CR	4-14-26
100% CONSTR DOCUMENTS	MK	CR	6-9-26
CONTRACT DOCUMENTS			
PERMIT DOCUMENTS			

Good Shepherd Catholic Church
Community Center

4665 Thomasville Rd,
Tallahassee, Fl 32309

GRC Project Number 21275

architecture
interior design
planning
gilchrist ross crowe
architects


413 ALL SAINTS STREET TALLAHASSEE, FLORIDA 32301
(850) 222-8100 www.architects-gca.com

SIGNATURE

ARCHITECTURAL
DRAWING NAME
Enlarged Exterior Elevations

SHEET
A3.21


Autodesk Docs://Good Shepherd Community Center_22005_MK.rvt

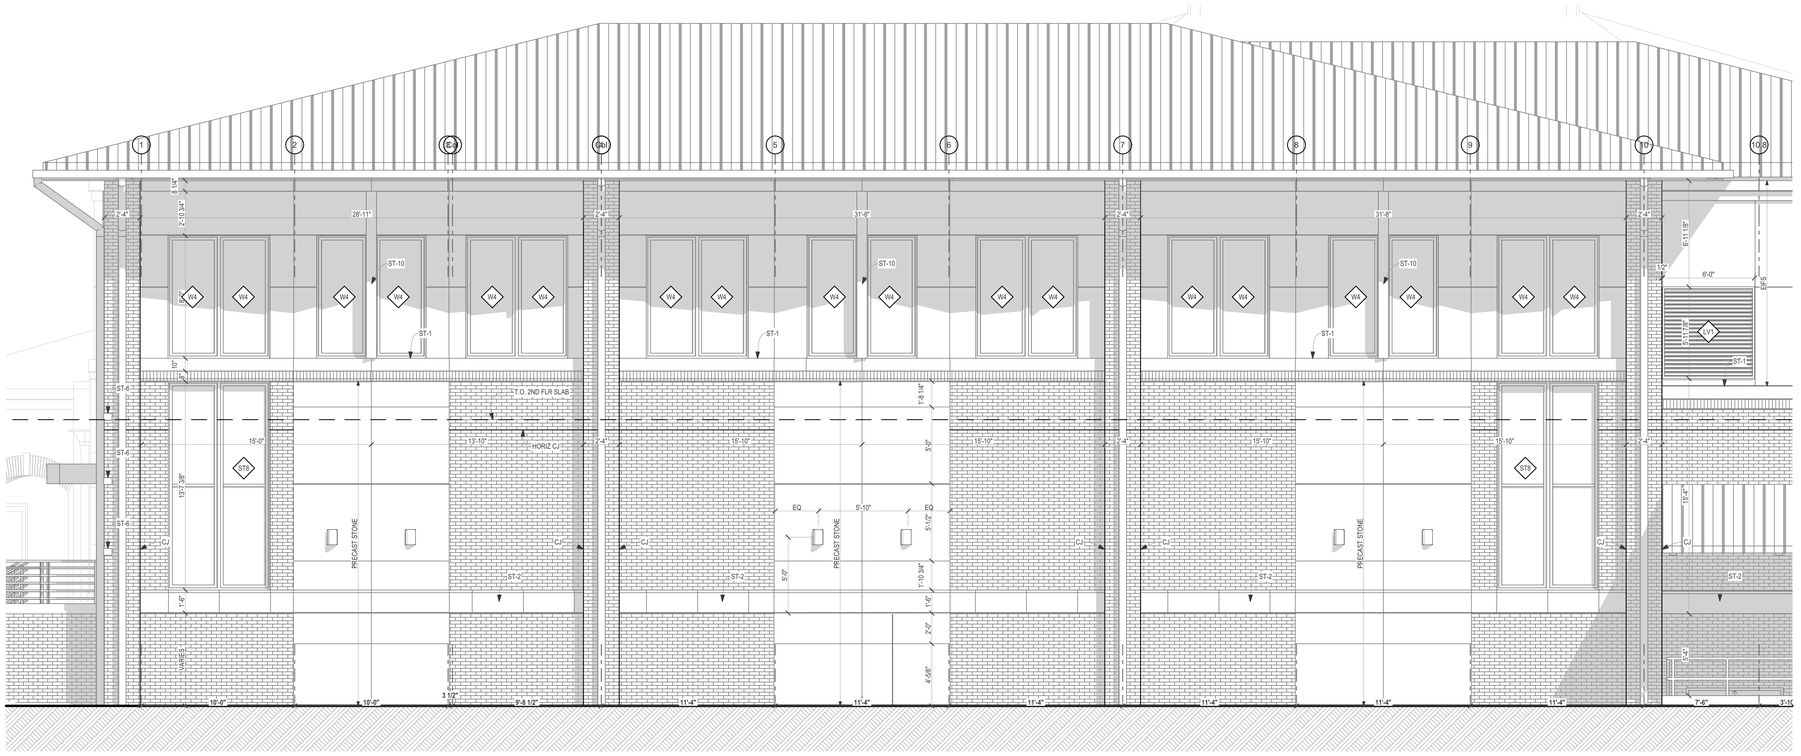

1 South Community Hall - Enlarged Elevation

SCALE: 1/4" = 1'-0"


0 2" 4" 8"

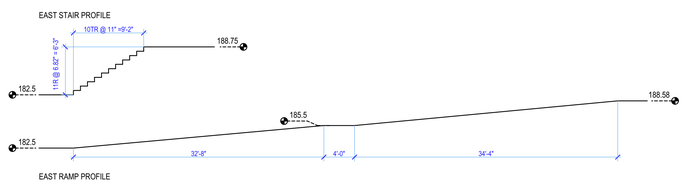

3 East Stair and Ramp Profiles

SCALE: 1/8" = 1'-0"

0 4' 8' 16'

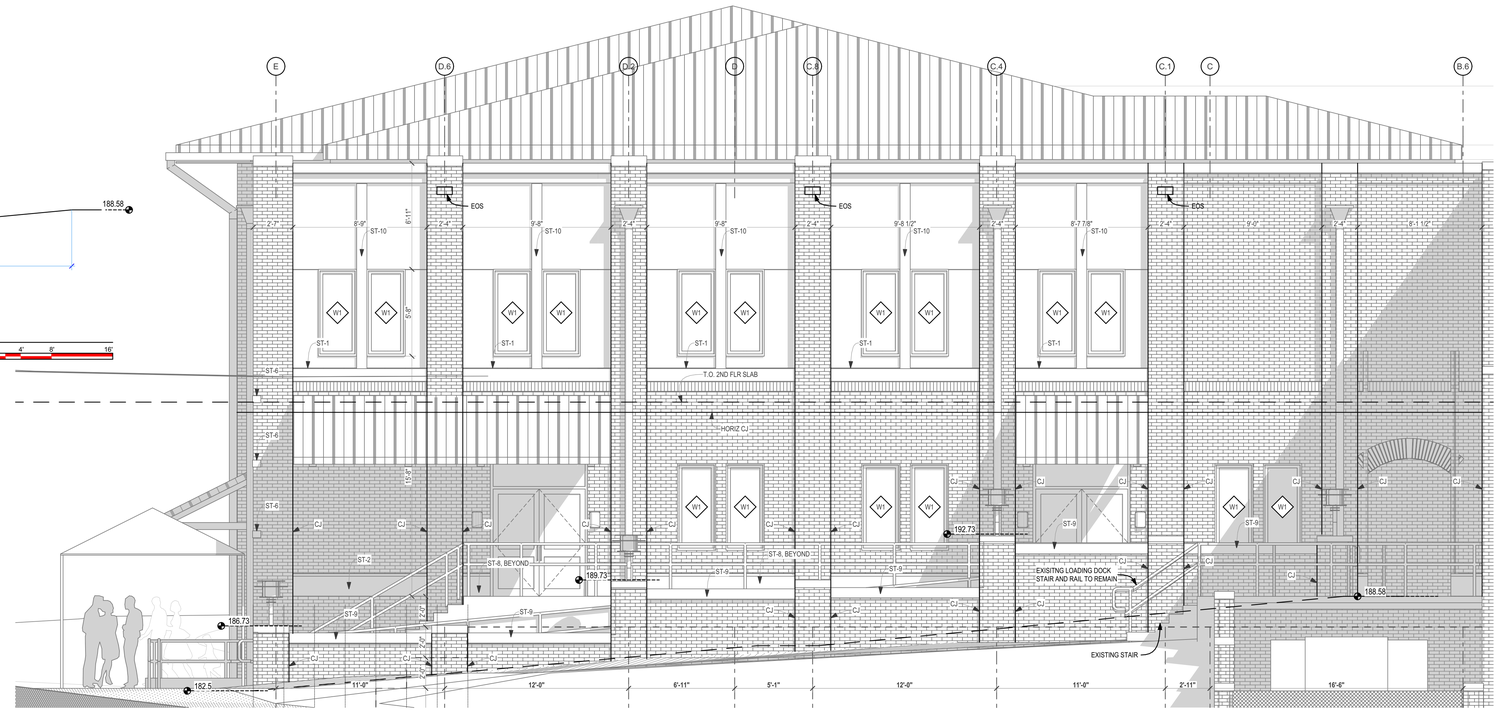

2 East - Enlarged Elevation

SCALE: 1/4" = 1'-0"

0 2" 4" 8"

THESE DRAWINGS AND RENDERINGS ARE INSTRUMENTS OF SERVICE. THE DRAWINGS AND COPIES THEREOF, INCLUDING ELECTRONIC MEDIA AND CAD FILES, ARE THE PROPERTY OF GILCHRIST ROSS CROWE ARCHITECTS, P.A. THEIR USE, REPRESENTATION OR REPRODUCTION IN ACTUAL OR CONTENT BY ANY ENTITY THAT POSSESSES THEM FOR ANY PURPOSE EXCEPT BY WRITTEN AGREEMENT WITH THE ARCHITECT IS PROHIBITED. THIS COPYRIGHT NOTIFICATION SHALL BE TRUE AS IF DIRECTLY PLACED ON EACH DRAWING EXHIBIT OR RENDERING ON THIS DOCUMENT AND SHALL NOT BE REMOVED FROM THESE DOCUMENTS.

Consultants:

PHASE:	DRAWN BY:	REVIEWED BY	DATE:
EXISTING CONDITIONS	MK	CR	2-14-22
SCHEMATIC DESIGN	MK	CR	4-28-23
DESIGN DEVELOPMENT	MK	CR	6-27-25
65% CONSTR DOCUMENTS	MK	CR	1-30-26
95% CONSTR DOCUMENTS	MK	CR	4-14-26
100% CONSTR DOCUMENTS	MK	CR	6-9-26
CONTRACT DOCUMENTS			
PERMIT DOCUMENTS			

Good Shepherd Catholic Church
Community Center

4665 Thomasville Rd,
Tallahassee, Fl 32309

GRC Project Number 21275

architecture
interior design
planning
gilchrist ross crowe
architects

413 ALL SAINTS STREET TALLAHASSEE, FLORIDA 32301
(850) 222-8100 www.architects-gca.com

SIGNATURE

ARCHITECTURAL
DRAWING NAME
Enlarged Exterior Elevations

SHEET
A3.22

Plotted By: Mitchell Kelleher at Directory\Good Shepherd\2025_GSP_ARCH.rvt file
Tuesday, June 3, 2025

Head Sill and Jamb Anchors

'Z' Anchors



Standard Sizes:

- 1/8" thick x 1-1/4" wide x length to suit with 3/4" bend
- Lengths: 1-1/2", 2", 2-1/2", 3", 3-1/2", 4", 4-1/2", 5" & 5-1/2"
- Other thicknesses (3/16", 1/4"...), lengths and widths available at 1-800-659-4731 or **sales@masonpro.com**

Finishes:

- Type 304 Stainless Steel – Natural Stone
- Hot Dip – Precast or Cast Stone

Panel Anchors

STONE ANCHORS

'Split Tail' Anchors



Standard Sizes:

- 1/8" thick x 1-1/4" wide x length to suit with 3/4" split tail
- Lengths: 1-1/2", 2", 2-1/2", 3", 3-1/2", 4", 4-1/2", 5", 5-1/2" & 6"
- Other thicknesses (3/16", 1/4"...), lengths and widths available at 1-800-659-4731 or **sales@masonpro.com**

Finishes:

- Type 304 Stainless Steel – Natural Stone
- Hot Dip – Precast or Cast Stone
- Powder Coated Stainless


Coping and Plaza Stone (x" @ 2' OC)

STONE DOWELS


Standard Dowels

Anchor/tie stone to stone or to other substrates.


LOWER WATER TABLE

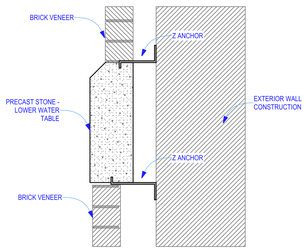


VERTICAL STONE

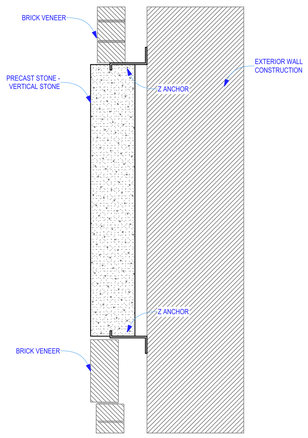


UPPER STRING COURSE

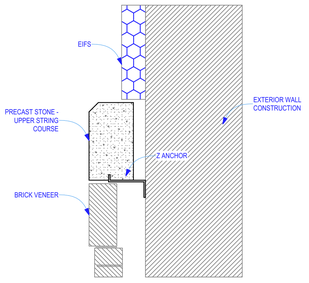

PANEL STONE (HEAL / SILL)

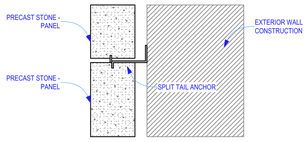


COPING AND PORCH STONE

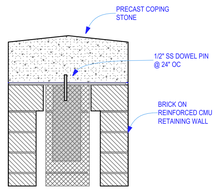


2 Precast Stone

SCALE: 1 1/2"= 1'-0"


0 6" 12" 18"

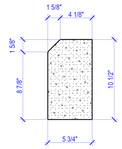


ST-1

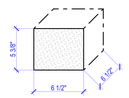


ST-6

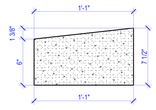


ST-12

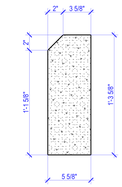


ST-2

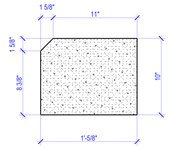


ST-7

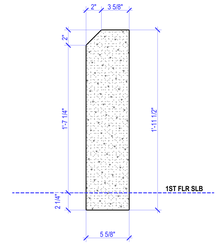


ST-13

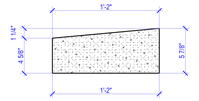


ST-3

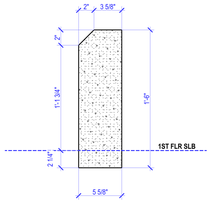


ST-8

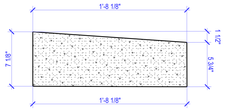


ST-14

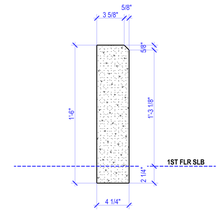


ST-4

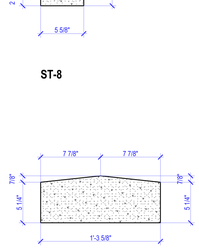


ST-9

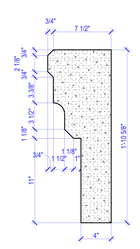


ST-15

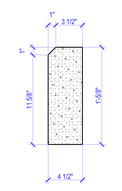


ST-5

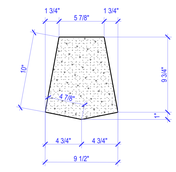


ST-10

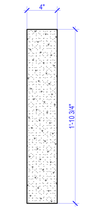


ST-16

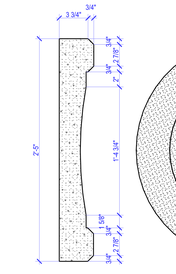

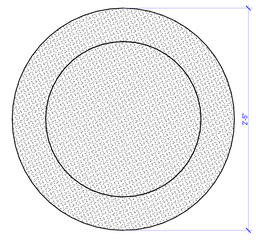

ST-11

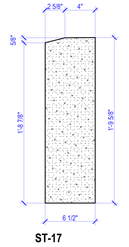

ST-17

1 Precast Stone

SCALE: 1 1/2"= 1'-0"

0 6" 12" 18"

THESE DRAWINGS AND RENDERINGS ARE INSTRUMENTS OF SERVICE. THE DRAWINGS AND COPIES THEREOF, INCLUDING ELECTRONIC MEDIA AND CAD FILES, ARE THE PROPERTY OF GILCHRIST ROSS CROWE ARCHITECTS, P.A. THEIR USE, REPRESENTATION OR REPRODUCTION IN ACTUAL OR CONTENT BY ANY ENTITY THAT POSSESSES THEM FOR ANY PURPOSE EXCEPT BY WRITTEN AGREEMENT WITH THE ARCHITECT IS PROHIBITED. THIS COPYRIGHT NOTIFICATION SHALL BE TRUE AS IF DIRECTLY PLACED ON EACH DRAWING EXHIBIT OR RENDERING ON THIS DOCUMENT AND SHALL NOT BE REMOVED FROM THESE DOCUMENTS.

Consultants:

PHASE:	DRAWN BY:	REVIEWED BY	DATE:
EXISTING CONDITIONS	MK	CR	2-14-22
SCHEMATIC DESIGN	MK	CR	4-28-23
DESIGN DEVELOPMENT	MK	CR	6-27-25
65% CONSTR DOCUMENTS	MK	CR	1-30-26
95% CONSTR DOCUMENTS	MK	CR	4-14-26
100% CONSTR DOCUMENTS	MK	CR	6-9-26
CONTRACT DOCUMENTS			
PERMIT DOCUMENTS			

Good Shepherd Catholic Church
Community Center

4665 Thomasville Rd,
Tallahassee, Fl 32309

GRC Project Number 21275

architecture
interior design
planning
gilchrist ross crowe
architects


413 ALL SAINTS STREET TALLAHASSEE, FLORIDA 32301
(850) 222-8100 www.architects-gca.com

SIGNATURE

ARCHITECTURAL
DRAWING NAME
Precast Stone Profiles

SHEET
A3.31

Tuesday, June 9, 2026
Attached to: 3 Whitehall Whitehall as a Service\Good Shepherd\2022_GSR_ArchCAD.rvt

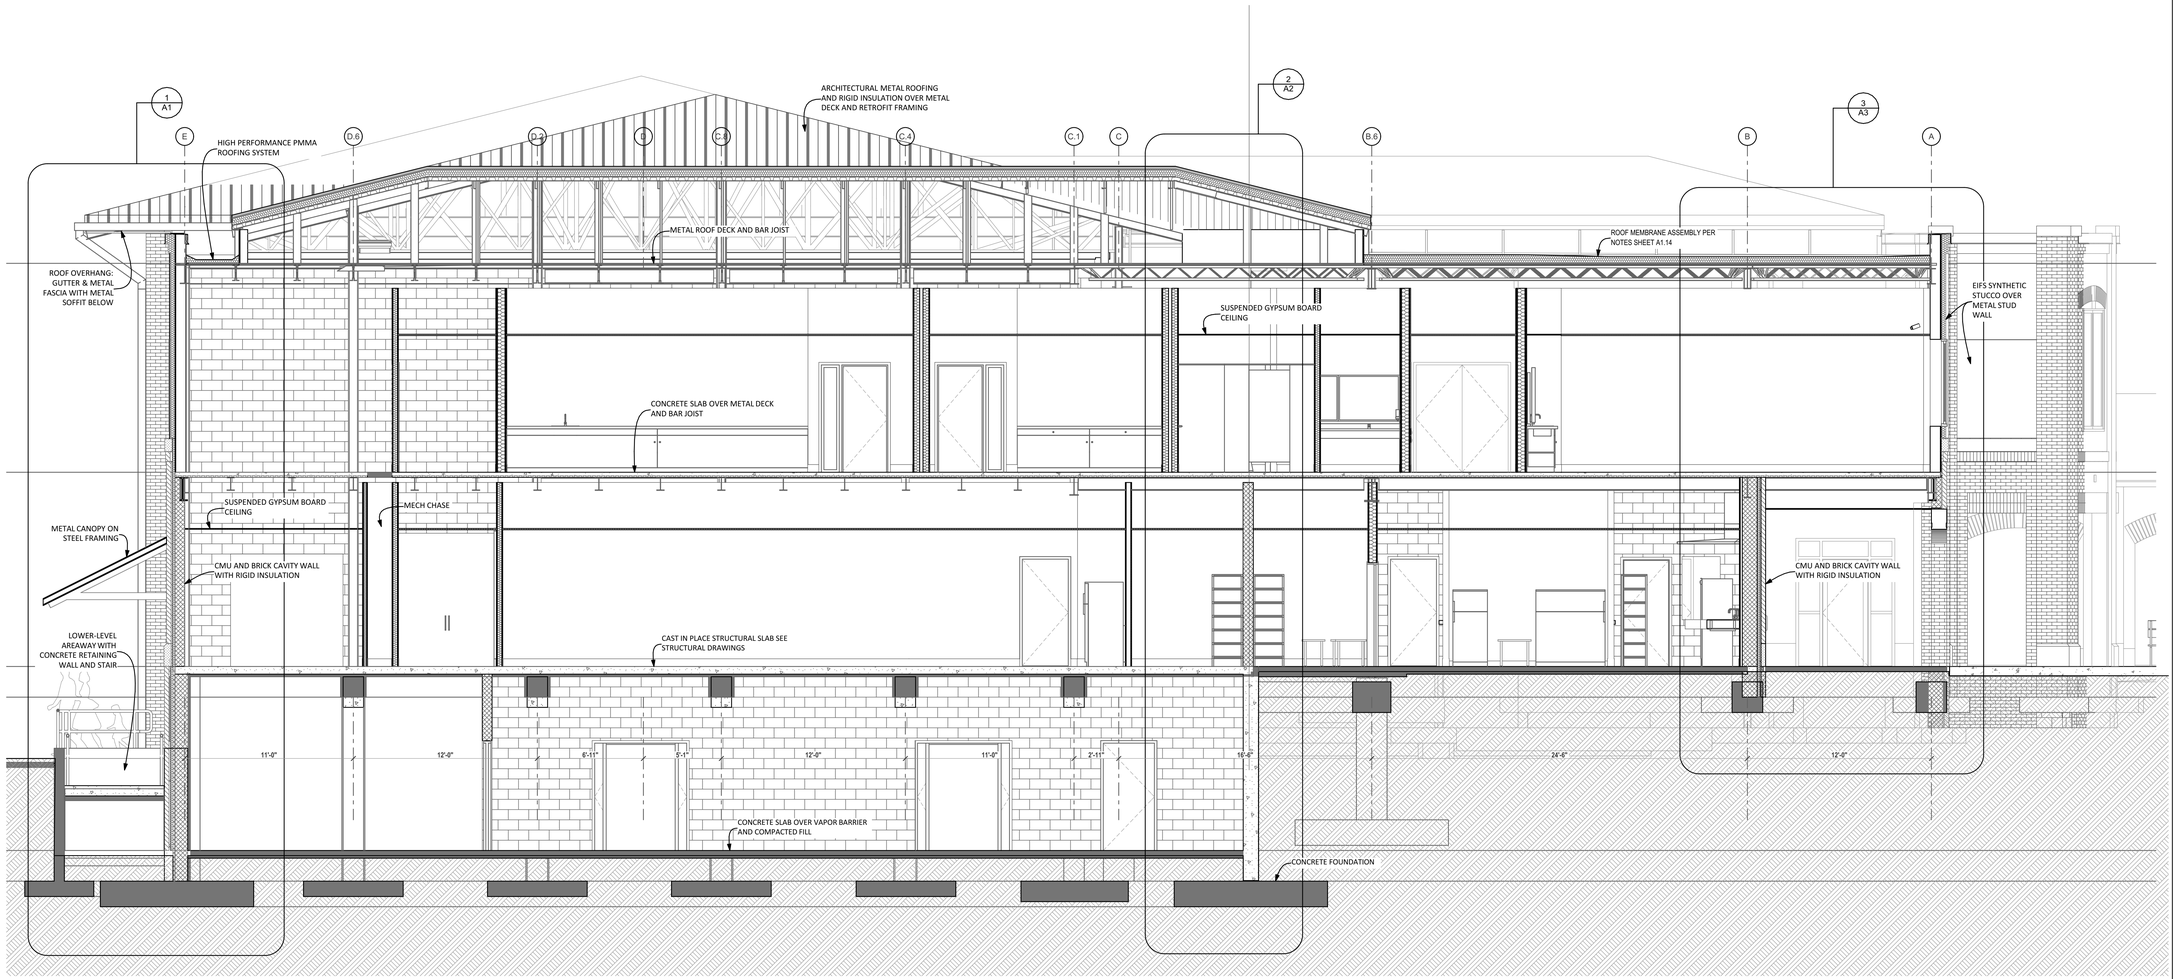

1 AA Building Section

SCALE: 1/4" = 1'-0"

0 2" 4" 8"

THESE DRAWINGS AND RENDERINGS ARE INSTRUMENTS OF SERVICE. THE DRAWINGS AND COPIES THEREOF, INCLUDING ELECTRONIC MEDIA AND CAD FILES, ARE THE PROPERTY OF GILCHRIST ROSS CROWE ARCHITECTS, P.A. THEIR USE, REPRESENTATION OR REPRODUCTION IN ACTUAL OR CONTENT BY ANY ENTITY THAT POSSESSES THEM FOR ANY PURPOSE EXCEPT BY WRITTEN AGREEMENT WITH THE ARCHITECT IS PROHIBITED. THIS COPYRIGHT NOTIFICATION SHALL BE TRUE AS IF DIRECTLY PLACED ON EACH DRAWING EXHIBIT OR RENDERING ON THIS DOCUMENT AND SHALL NOT BE REMOVED FROM THESE DOCUMENTS.

Consultants:

PHASE:	DRAWN BY:	REVIEWED BY	DATE:
EXISTING CONDITIONS	MK	CR	2-14-22
SCHEMATIC DESIGN	MK	CR	4-28-23
DESIGN DEVELOPMENT	MK	CR	6-27-25
65% CONSTR DOCUMENTS	MK	CR	1-30-26
95% CONSTR DOCUMENTS	MK	CR	4-14-26
100% CONSTR DOCUMENTS	MK	CR	6-9-26
CONTRACT DOCUMENTS			
PERMIT DOCUMENTS			

Good Shepherd Catholic Church
Community Center

4665 Thomasville Rd,
Tallahassee, Fl 32309

GRC Project Number 21275

architecture
interior design
planning
gilchrist ross crowe
architects


SIGNATURE

413 ALL SAINTS STREET TALLAHASSEE, FLORIDA 32301
(850) 222-8100 www.architects-gca.com

ARCHITECTURAL
DRAWING NAME
Building Section A


SHEET
A4.11

Plotted: June 9, 2026
Microsoft® Word for Microsoft 365 and Microsoft Visual Studio® 2022 (64-bit) Preview

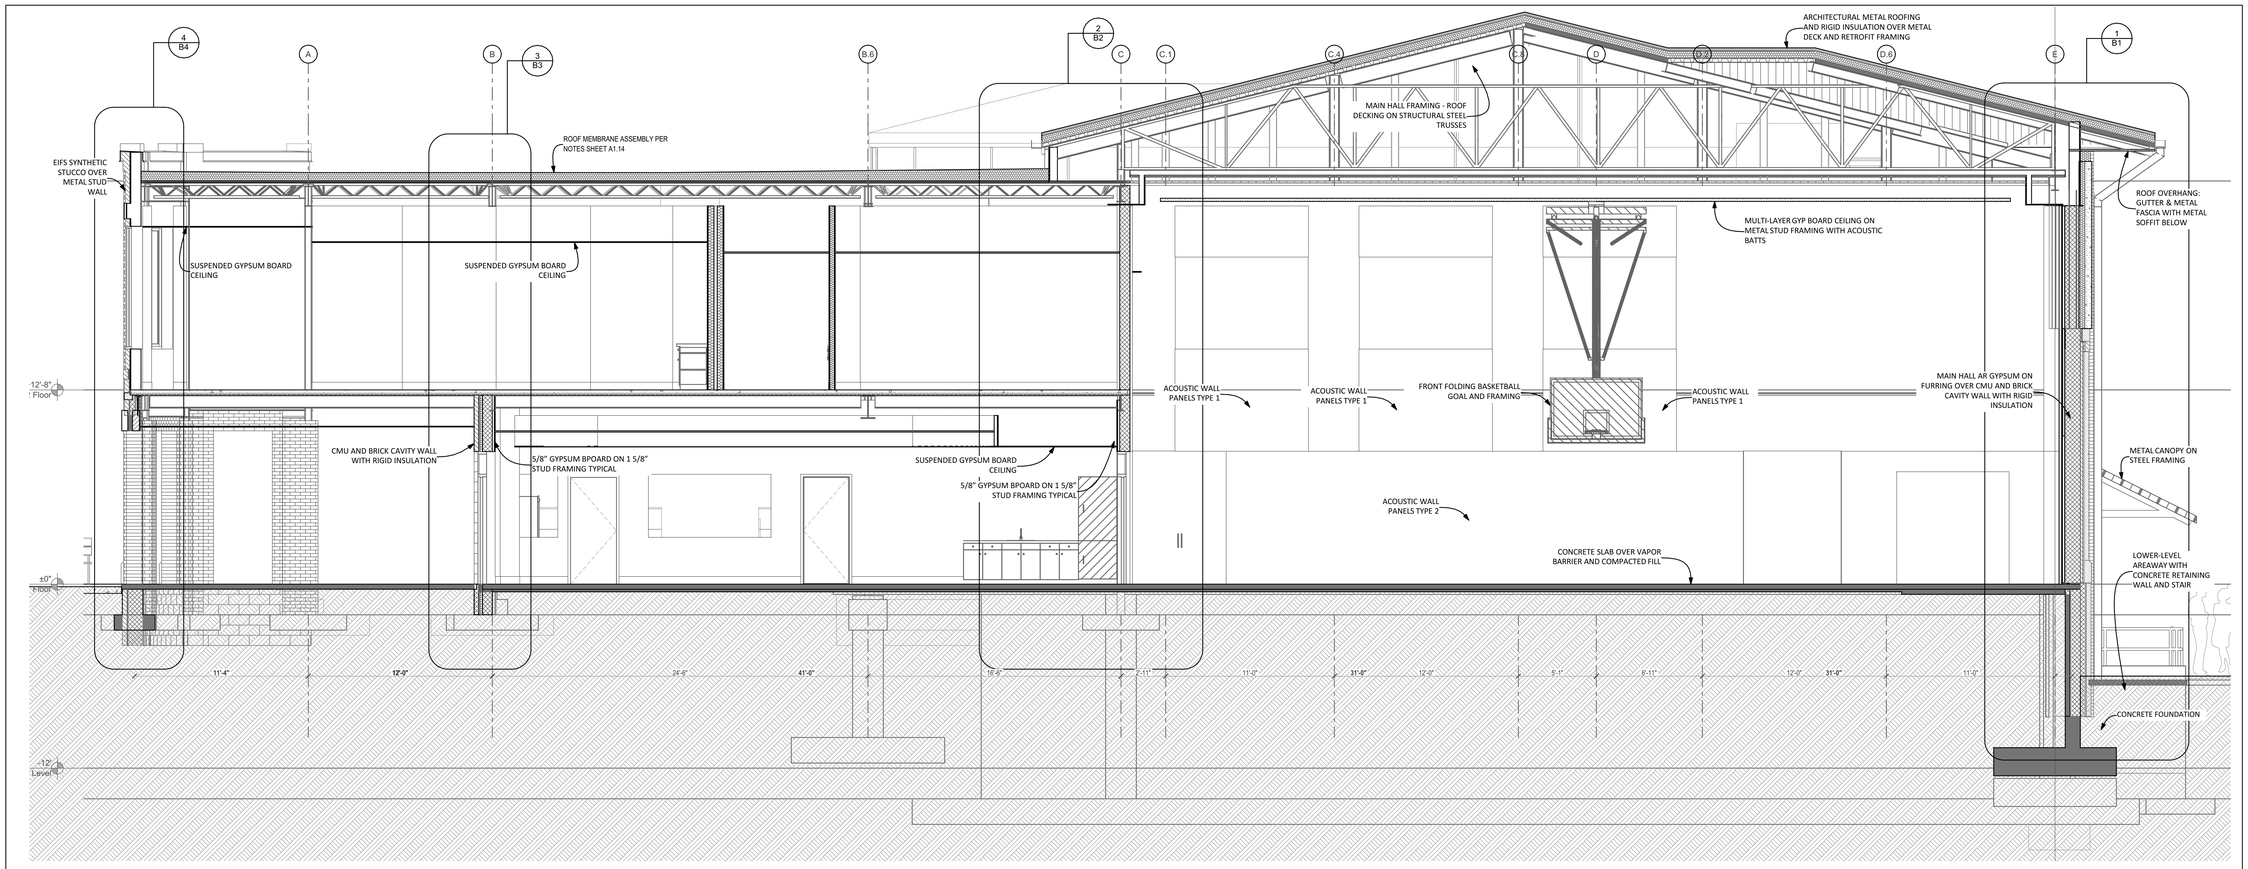

1 BB Building Section

SCALE: 1/4" = 1'-0"

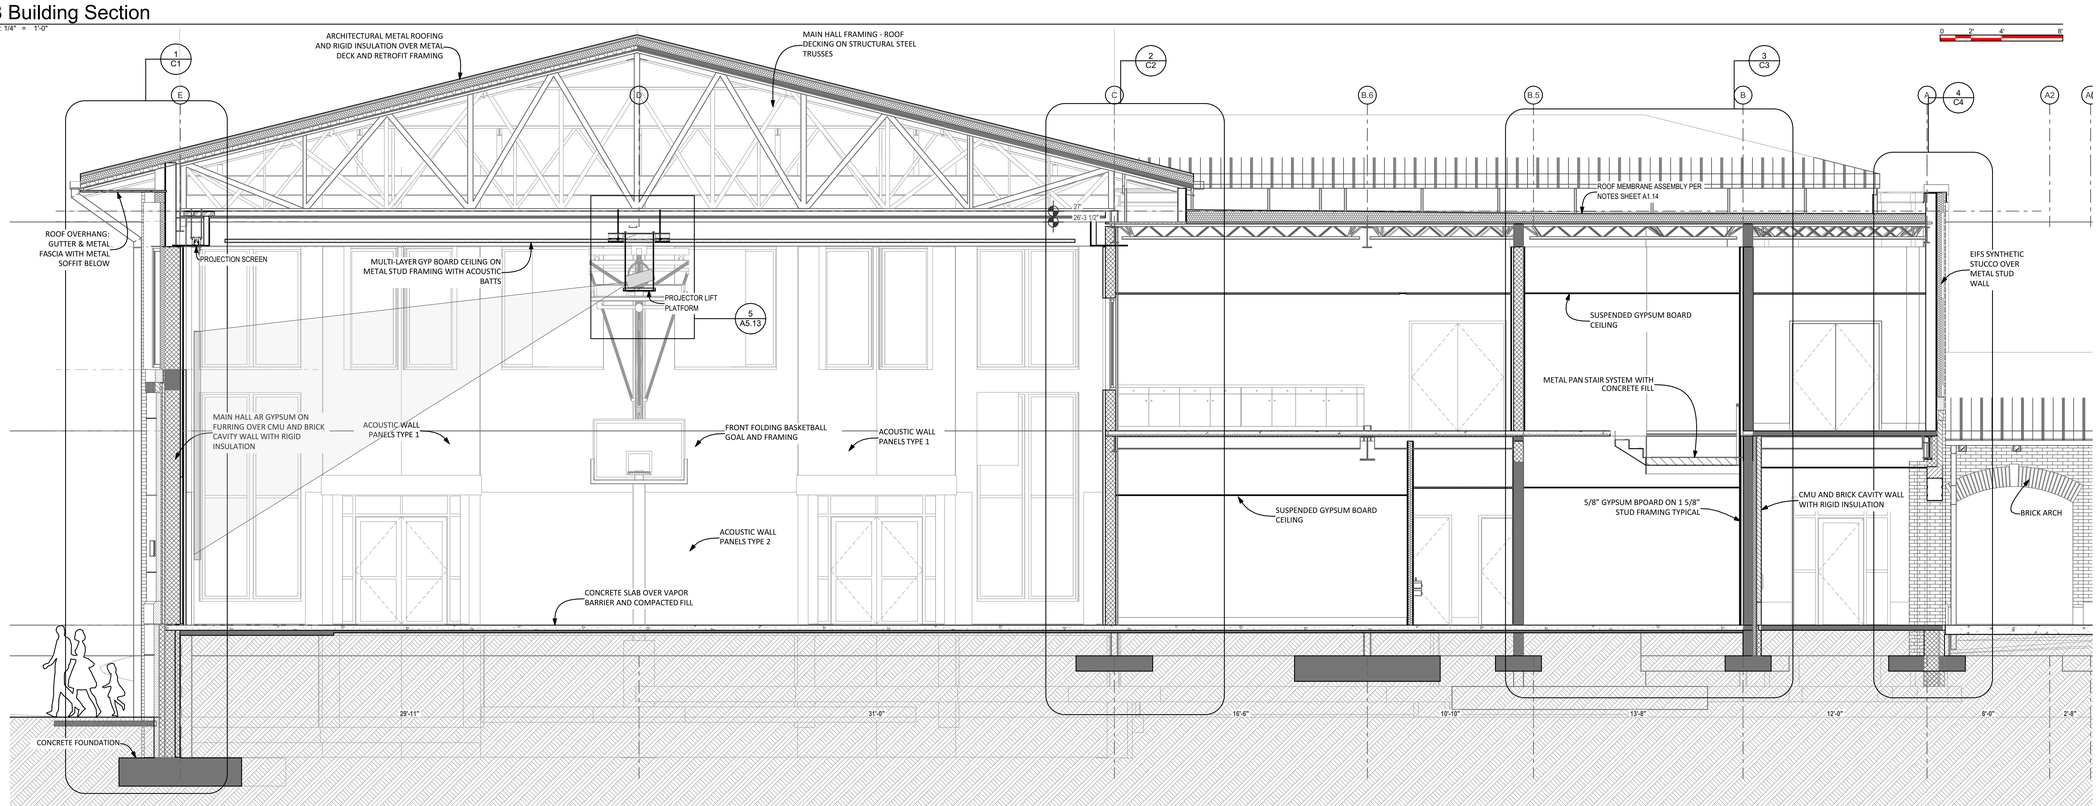

2 CC Building Section

SCALE: 1/4" = 1'-0"

THESE DRAWINGS AND RENDERINGS ARE INSTRUMENTS OF SERVICE. THE DRAWINGS AND COPIES THEREOF, INCLUDING ELECTRONIC MEDIA AND CAD FILES, ARE THE PROPERTY OF GILCHRIST ROSS CROWE ARCHITECTS, P.A. THEIR USE, REPRESENTATION OR REPRODUCTION IN ACTUAL OR CONTENT BY ANY ENTITY THAT POSSESSES THEM FOR ANY PURPOSE EXCEPT BY WRITTEN AGREEMENT WITH THE ARCHITECT IS PROHIBITED. THIS COPYRIGHT NOTIFICATION SHALL BE TRUE AS IF DIRECTLY PLACED ON EACH DRAWING EXHIBIT OR RENDERING ON THIS DOCUMENT AND SHALL NOT BE REMOVED FROM THESE DOCUMENTS.

Consultants:

PHASE:	DRAWN BY:	REVIEWED BY	DATE:
EXISTING CONDITIONS	MK	CR	2-14-22
SCHEMATIC DESIGN	MK	CR	4-28-23
DESIGN DEVELOPMENT	MK	CR	6-27-25
65% CONSTR DOCUMENTS	MK	CR	1-30-26
95% CONSTR DOCUMENTS	MK	CR	4-14-26
100% CONSTR DOCUMENTS	MK	CR	6-9-26
CONTRACT DOCUMENTS			
PERMIT DOCUMENTS			

Good Shepherd Catholic Church
Community Center

4665 Thomasville Rd,
Tallahassee, Fl 32309


GRC Project Number 21275

architecture
interior design
planning
gilchrist ross crowe
architects
SIGNATURE
413 ALL SAINTS STREET TALLAHASSEE, FLORIDA 32301
(850) 222-8100 www.architects-gca.com

ARCHITECTURAL
DRAWING NAME
Building Sections B & C

SHEET
A4.12


Autodesk Docs://BB Good Shepherd Church/GSC_BB_ARCH.rvt
Tuesday, June 9, 2026

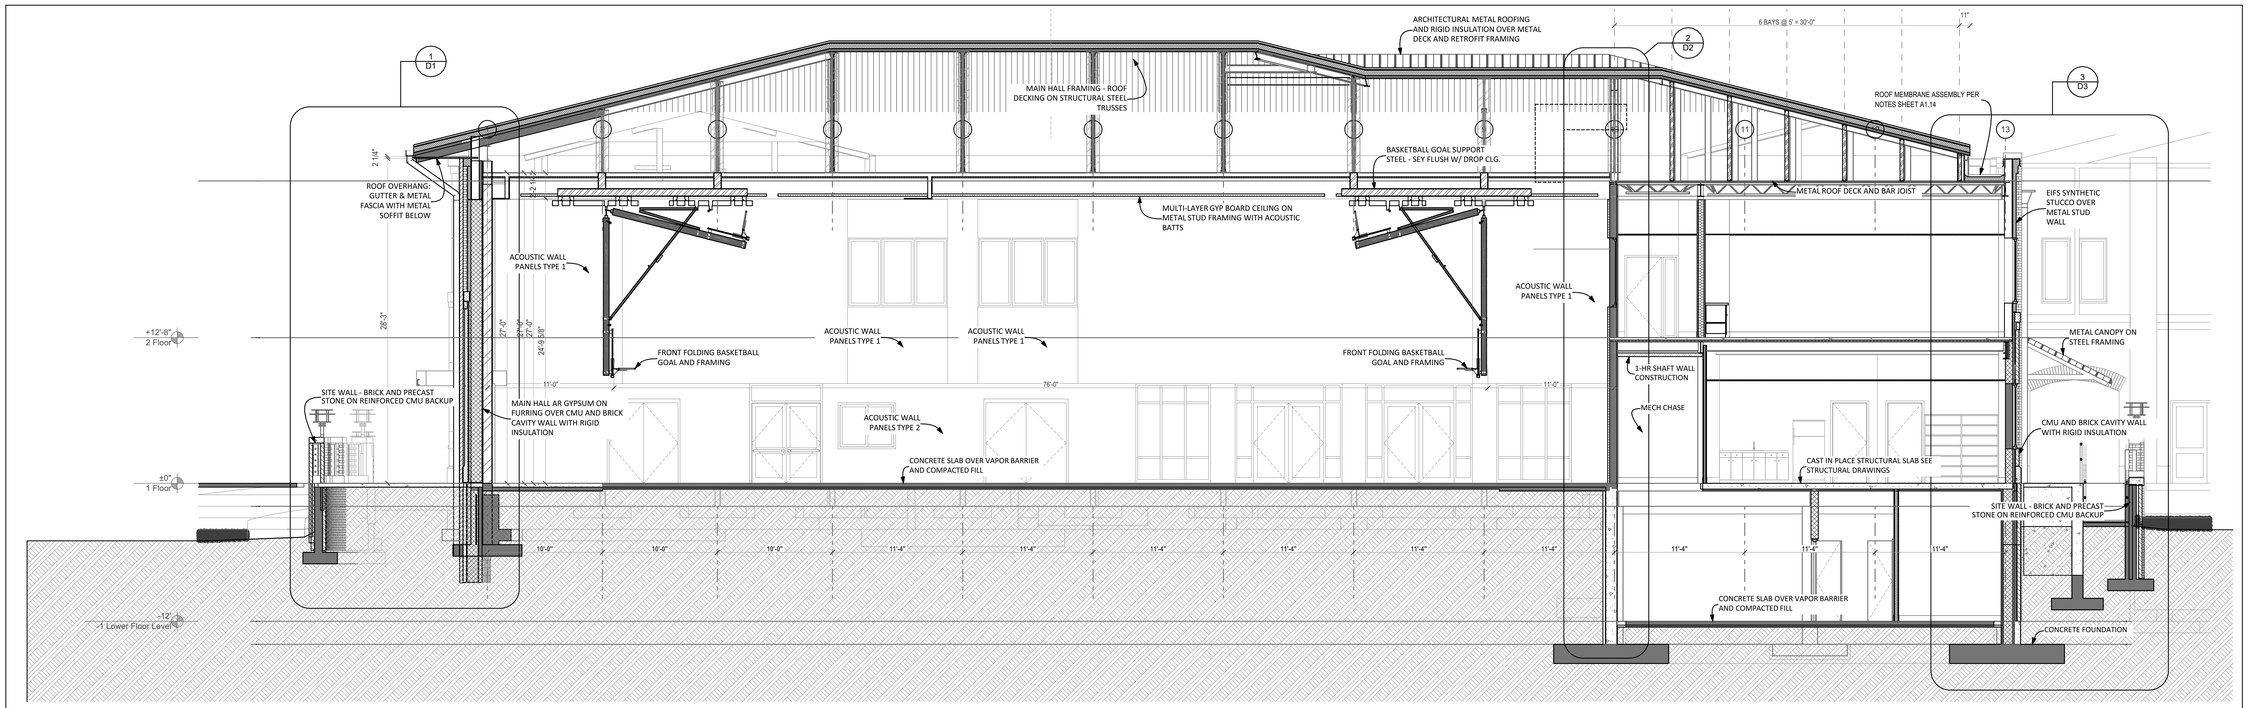

1 DD Building Section

SCALE: 3/16" = 1'-0"

0 4' 8' 12'

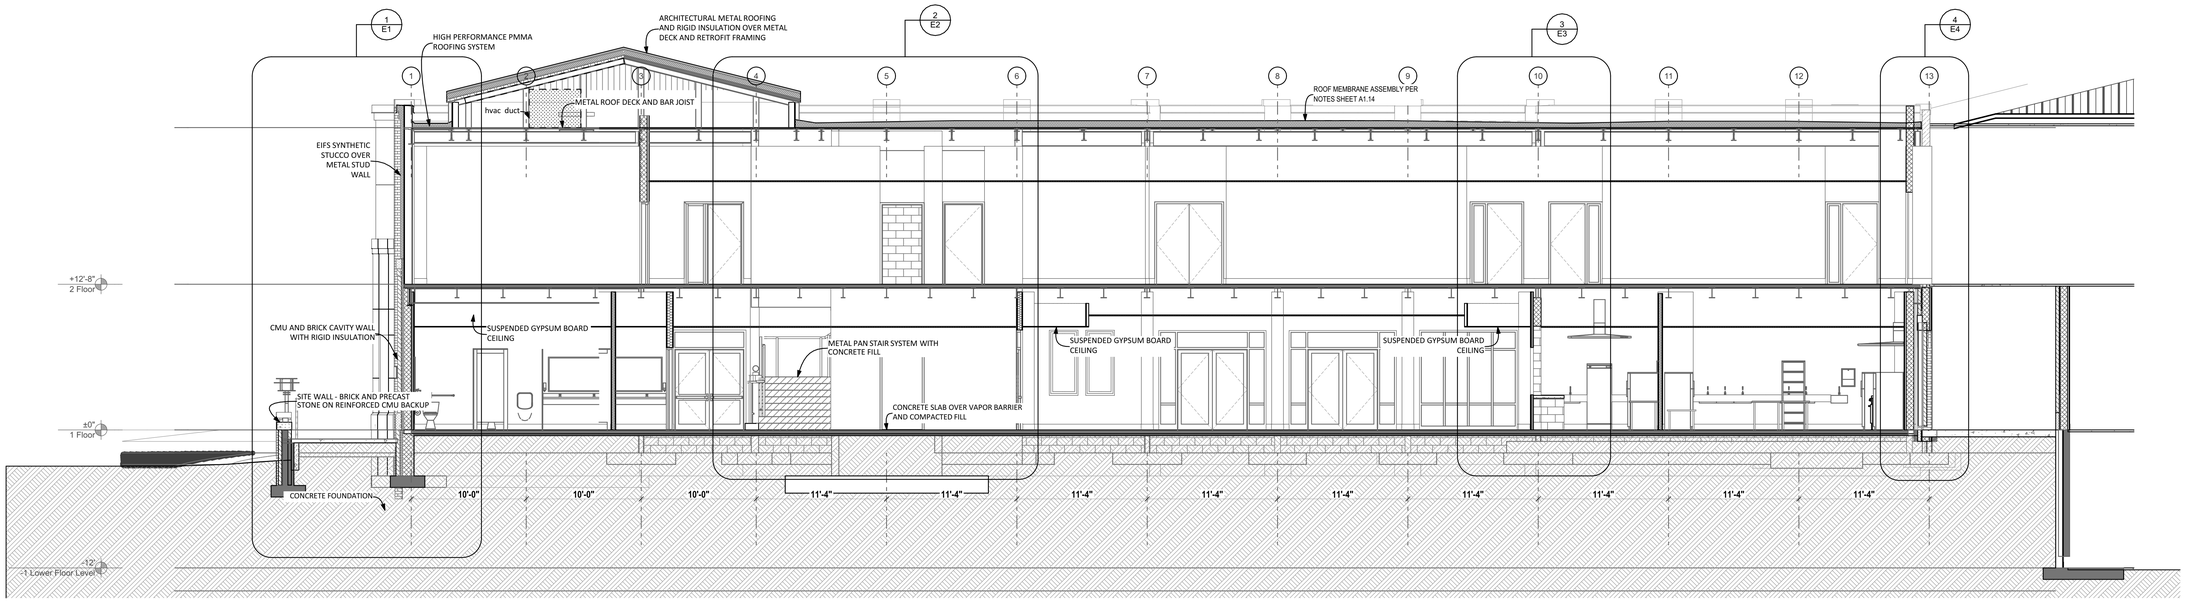

2 EE Building Section

SCALE: 3/16" = 1'-0"

0 4' 8' 12'

THESE DRAWINGS AND RENDERINGS ARE INSTRUMENTS OF SERVICE. THE DRAWINGS AND COPIES THEREOF, INCLUDING ELECTRONIC MEDIA AND CAD FILES, ARE THE PROPERTY OF GILCHRIST ROSS CROWE ARCHITECTS, P.A. THEIR USE, REPRESENTATION OR REPRODUCTION IN ACTUAL OR CONTENT BY ANY ENTITY THAT POSSESSES THEM FOR ANY PURPOSE EXCEPT BY WRITTEN AGREEMENT WITH THE ARCHITECT IS PROHIBITED. THIS COPYRIGHT NOTIFICATION SHALL BE TRUE AS IF DIRECTLY PLACED ON EACH DRAWING EXHIBIT OR RENDERING ON THIS DOCUMENT AND SHALL NOT BE REMOVED FROM THESE DOCUMENTS.

Consultants:

PHASE:	DRAWN BY:	REVIEWED BY	DATE:
EXISTING CONDITIONS	MK	CR	2-14-22
SCHEMATIC DESIGN	MK	CR	4-28-23
DESIGN DEVELOPMENT	MK	CR	6-27-25
65% CONSTR DOCUMENTS	MK	CR	1-30-26
95% CONSTR DOCUMENTS	MK	CR	4-14-26
100% CONSTR DOCUMENTS	MK	CR	6-9-26
CONTRACT DOCUMENTS			
PERMIT DOCUMENTS			

Good Shepherd Catholic Church
Community Center

4665 Thomasville Rd,
Tallahassee, Fl 32309

GRC Project Number 21275

architecture
interior design
planning
gilchrist ross crowe
architects


413 ALL SAINTS STREET TALLAHASSEE, FLORIDA 32301
(850) 222-8100 www.architects-gca.com

SIGNATURE

ARCHITECTURAL
DRAWING NAME
Building Sections D & E

SHEET
A4.13


Monday, June 8, 2026
Autodesk per, Without Software as a Service\Good Shepard\2021_GSC_ARCH.rvt

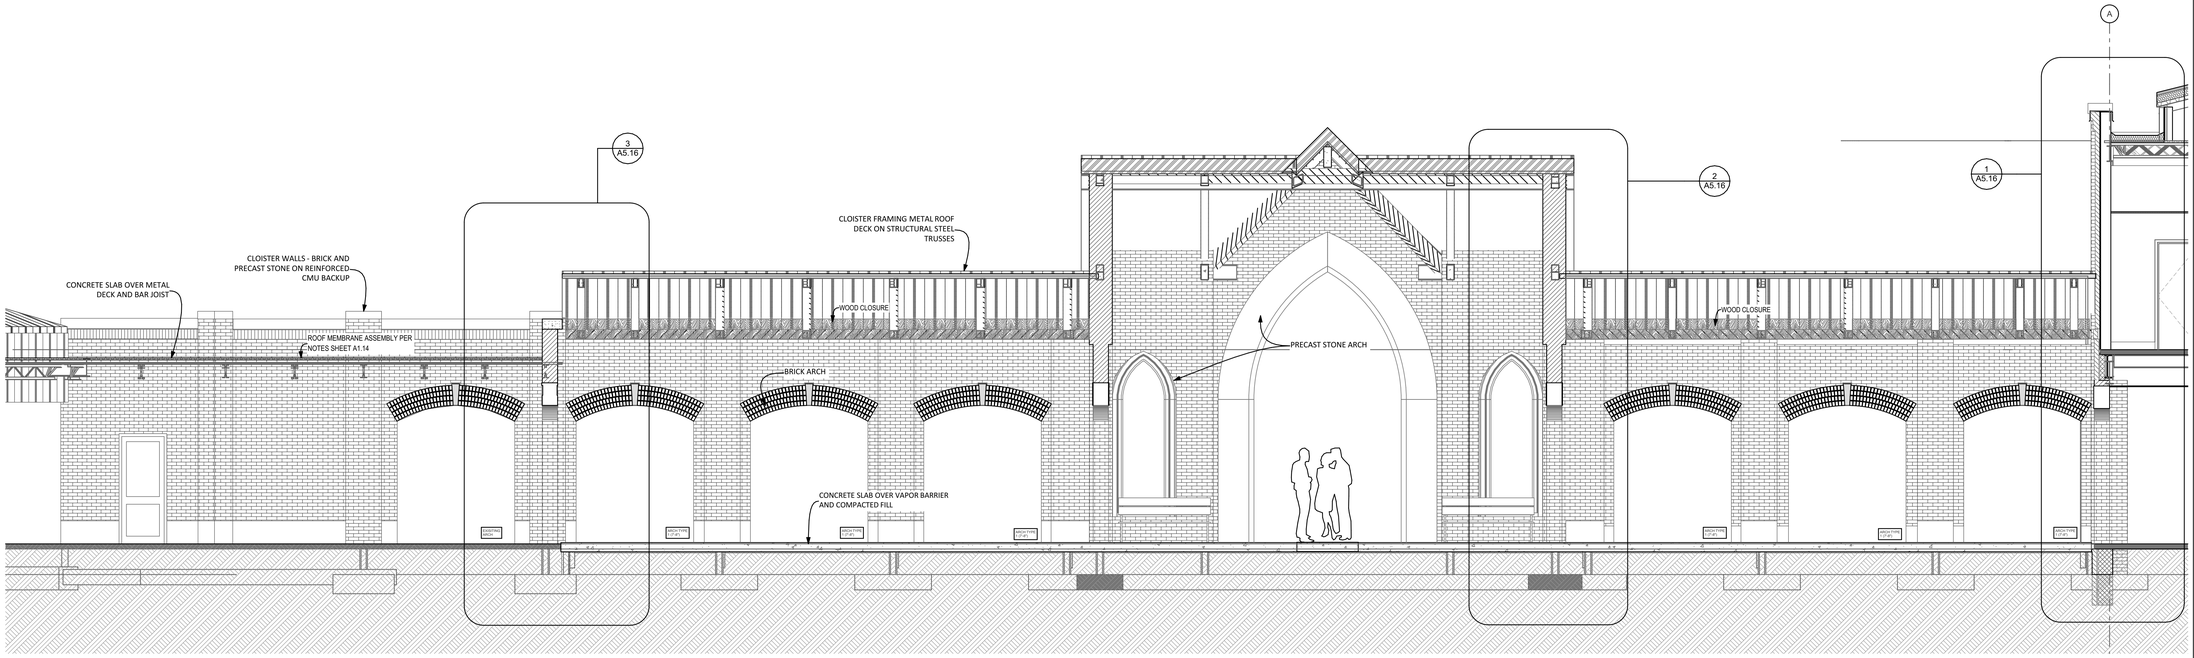

1 KK Building Section

SCALE: 1/4" = 1'-0"

0 2" 4" 8"

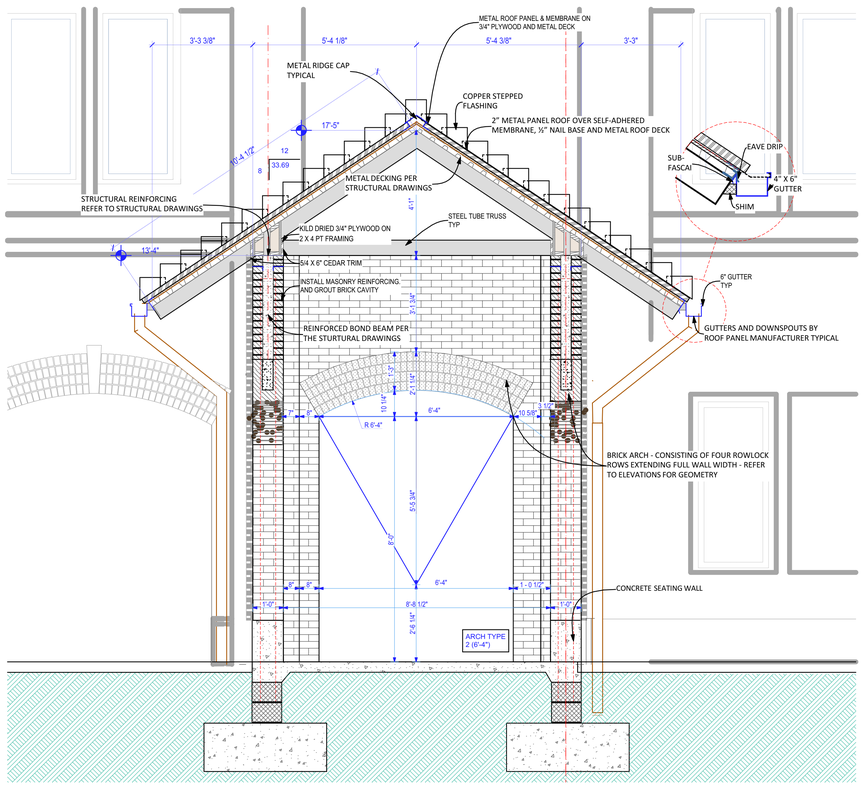

2 FF Building Section

SCALE: 1/2" = 1'-0"

0 1' 2' 4'

THESE DRAWINGS AND RENDERINGS ARE INSTRUMENTS OF SERVICE. THE DRAWINGS AND COPIES THEREOF, INCLUDING ELECTRONIC MEDIA AND CAD FILES, ARE THE PROPERTY OF GILCHRIST ROSS CROWE ARCHITECTS, P.A. THEIR USE, REPRESENTATION OR REPRODUCTION IN ACTUAL OR CONTENT BY ANY ENTITY THAT POSSESSES THEM FOR ANY PURPOSE EXCEPT BY WRITTEN AGREEMENT WITH THE ARCHITECT IS PROHIBITED. THIS COPYRIGHT NOTIFICATION SHALL BE TRUE AS IF DIRECTLY PLACED ON EACH DRAWING EXHIBIT OR RENDERING ON THIS DOCUMENT AND SHALL NOT BE REMOVED FROM THESE DOCUMENTS.

Consultants:

PHASE:	DRAWN BY:	REVIEWED BY	DATE:
EXISTING CONDITIONS	MK	CR	2-14-22
SCHEMATIC DESIGN	MK	CR	4-28-23
DESIGN DEVELOPMENT	MK	CR	6-27-25
65% CONSTR DOCUMENTS	MK	CR	1-30-26
95% CONSTR DOCUMENTS	MK	CR	4-14-26
100% CONSTR DOCUMENTS	MK	CR	6-9-26
CONTRACT DOCUMENTS			
PERMIT DOCUMENTS			

Good Shepherd Catholic Church
Community Center

4665 Thomasville Rd,
Tallahassee, Fl 32309

GRC Project Number 21275

architecture
interior design
planning
gilchrist ross crowe
architects


413 ALL SAINTS STREET TALLAHASSEE, FLORIDA 32301
(850) 222-8100 www.architects-gca.com

SIGNATURE

ARCHITECTURAL
DRAWING NAME
Building Sections
FF KK


SHEET
A4.14

Autodesk Docs: 21275 Good Shepherd Community Center.rvt
Saturday, June 6, 2026

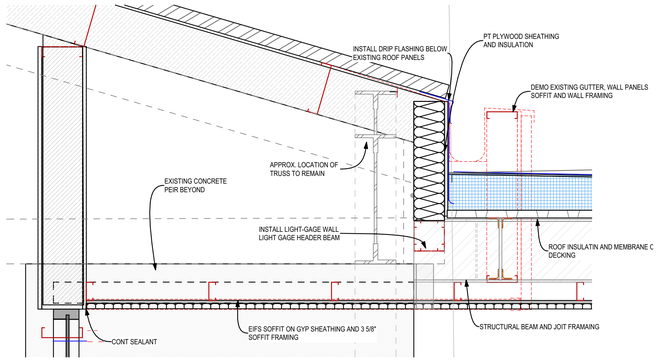


4 Typical West Porch Guardrail Elevation

SCALE: 1" = 1'-0"

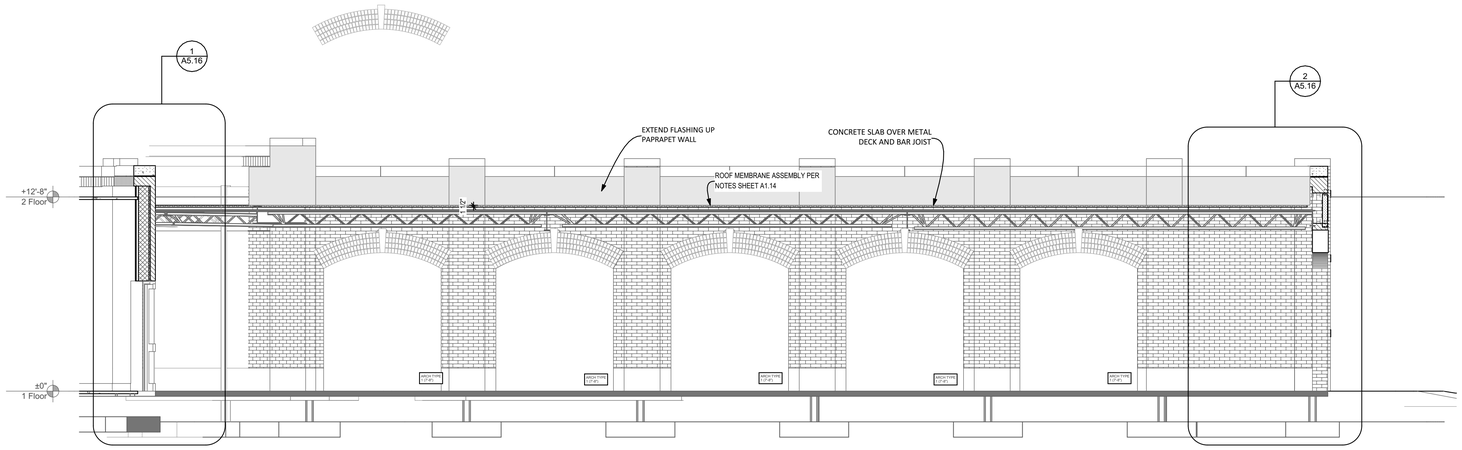


1 LL Building Section

SCALE: 1/4" = 1'-0"

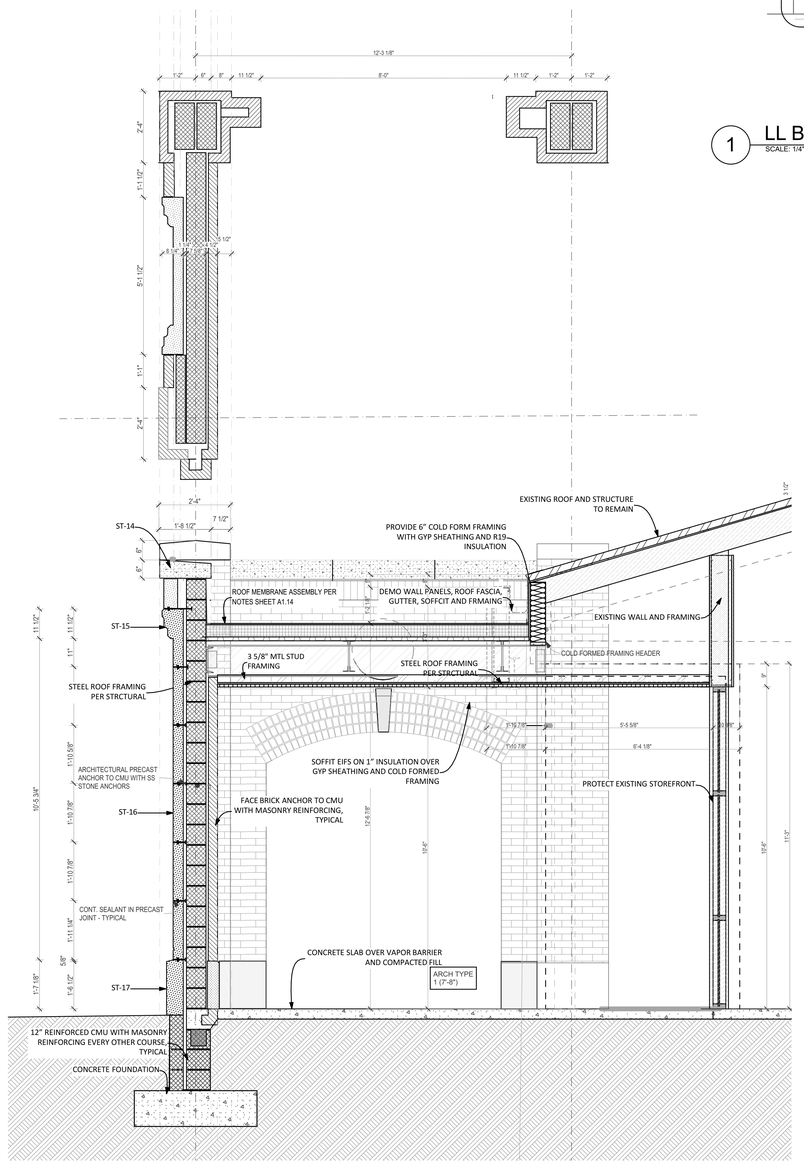

3 Building Section

SCALE: 1/2" = 1'-0"

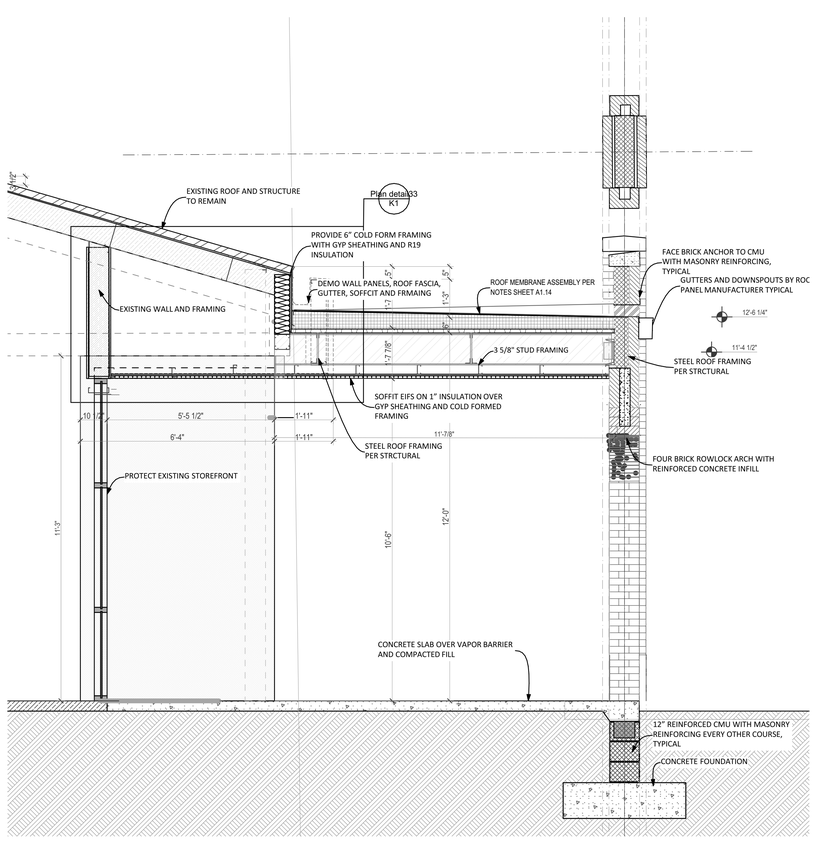

2 Detail J2

SCALE: 1/2" = 1'-0"

THESE DRAWINGS AND RENDERINGS ARE INSTRUMENTS OF SERVICE. THE DRAWINGS AND COPIES THEREOF, INCLUDING ELECTRONIC MEDIA AND CAD FILES, ARE THE PROPERTY OF GILCHRIST ROSS CROWE ARCHITECTS, P.A. THEIR USE, REPRESENTATION OR REPRODUCTION IN ACTUAL OR CONTENT BY ANY ENTITY THAT POSSESSES THEM FOR ANY PURPOSE EXCEPT BY WRITTEN AGREEMENT WITH THE ARCHITECT IS PROHIBITED. THIS COPYRIGHT NOTIFICATION SHALL BE TRUE AS IF DIRECTLY PLACED ON EACH DRAWING EXHIBIT OR RENDERING ON THIS DOCUMENT AND SHALL NOT BE REMOVED FROM THESE DOCUMENTS.

Consultants:

PHASE:	DRAWN BY:	REVIEWED BY	DATE:
EXISTING CONDITIONS	MK	CR	2-14-22
SCHEMATIC DESIGN	MK	CR	4-28-23
DESIGN DEVELOPMENT	MK	CR	6-27-25
65% CONSTR DOCUMENTS	MK	CR	1-30-26
95% CONSTR DOCUMENTS	MK	CR	4-14-26
100% CONSTR DOCUMENTS	MK	CR	6-9-26
CONTRACT DOCUMENTS			
PERMIT DOCUMENTS			

Good Shepherd Catholic Church
Community Center

4665 Thomasville Rd,
Tallahassee, Fl 32309


GRC Project Number 21275

architecture
interior design
planning
gilchrist ross crowe
architects
SIGNATURE
413 ALL SAINTS STREET TALLAHASSEE, FLORIDA 32301
(850) 222-8100 www.architects-gca.com


ARCHITECTURAL
DRAWING NAME
Building Sections L & J

SHEET
A4.15


Monday, June 8, 2026
Wednesday, June 3, 2026 - 9:56:52 AM by Mark Kinsey (mkinsey@architects-gca.com) - 4665 Architecture

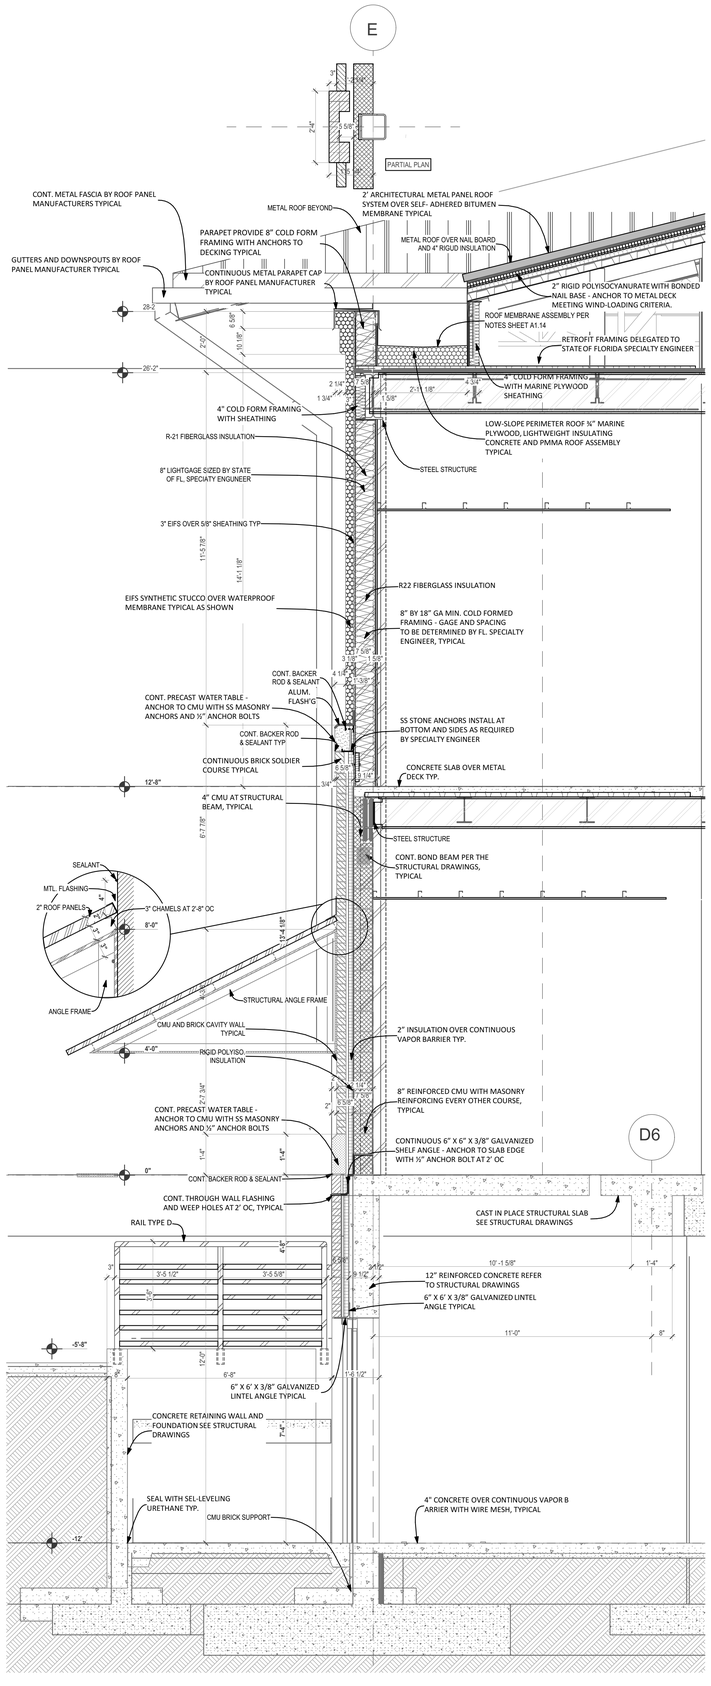

1 A1
SCALE: 1/2" = 1'-0"

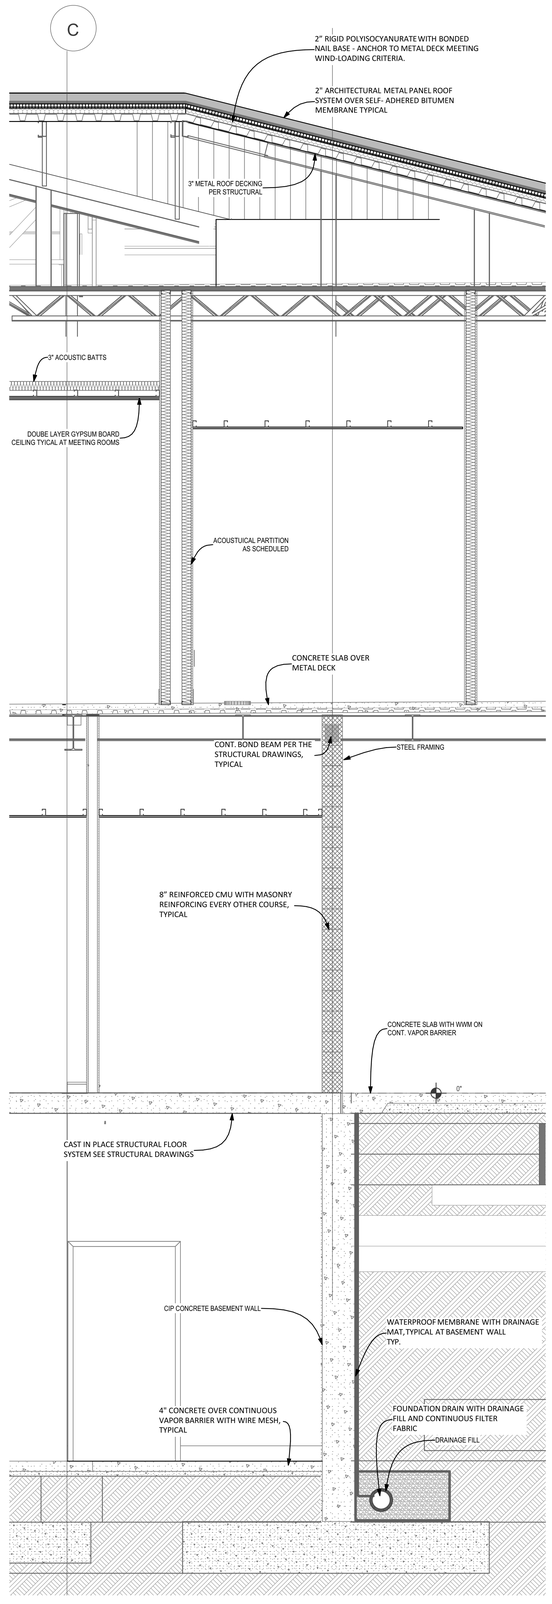

2 A2
SCALE: 1/2" = 1'-0"

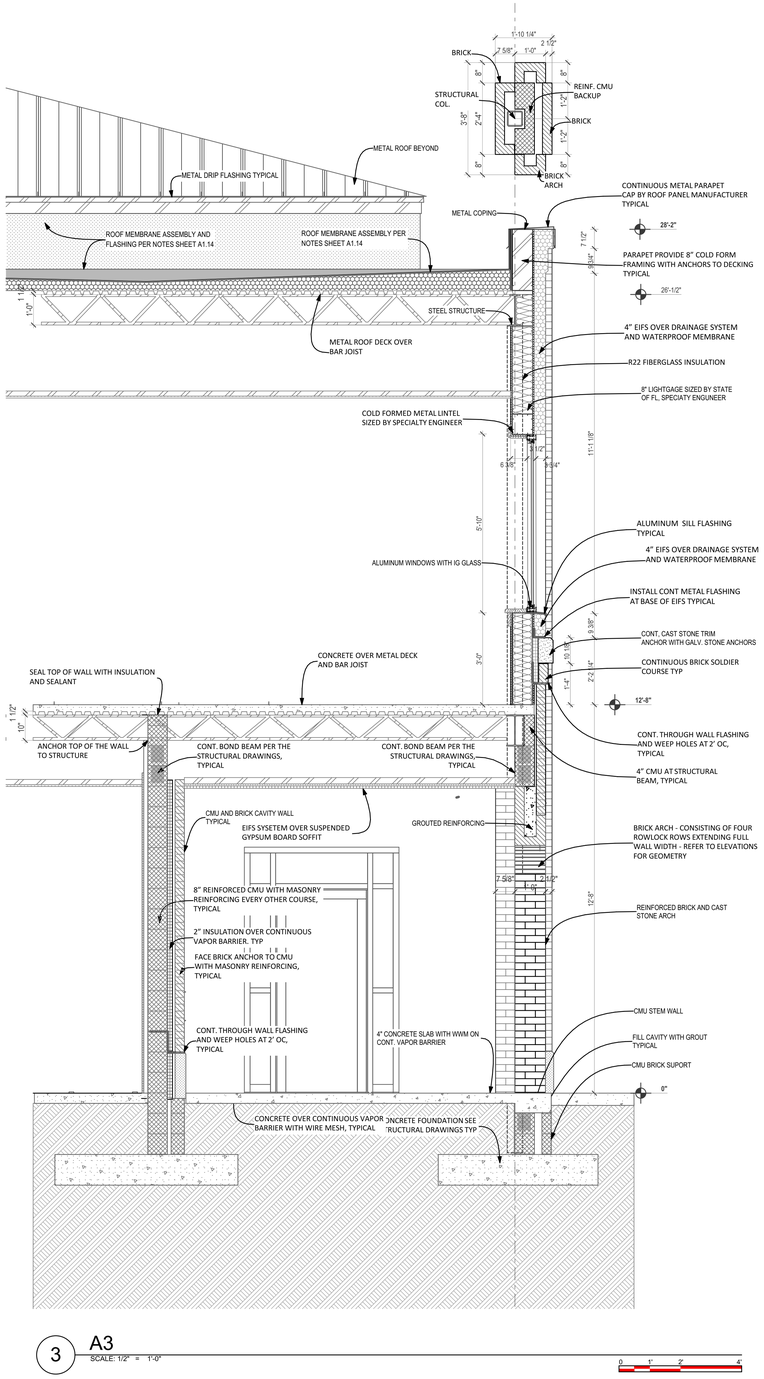

3 A3
SCALE: 1/2" = 1'-0"

THESE DRAWINGS AND RENDERINGS ARE INSTRUMENTS OF SERVICE. THE DRAWINGS AND COPIES THEREOF, INCLUDING ELECTRONIC MEDIA AND CAD FILES, ARE THE PROPERTY OF GILCHRIST ROSS CROWE ARCHITECTS, P.A. THEIR USE, REPRESENTATION OR REPRODUCTION IN ACTUAL OR CONTENT BY ANY ENTITY THAT POSSESSES THEM FOR ANY PURPOSE EXCEPT BY WRITTEN AGREEMENT WITH THE ARCHITECT IS PROHIBITED. THIS COPYRIGHT NOTIFICATION SHALL BE TRUE AS IF DIRECTLY PLACED ON EACH DRAWING EXHIBIT OR RENDERING ON THIS DOCUMENT AND SHALL NOT BE REMOVED FROM THESE DOCUMENTS.

Consultants:

PHASE:	DRAWN BY:	REVIEWED BY	DATE:
EXISTING CONDITIONS	MK	CR	2-14-22
SCHEMATIC DESIGN	MK	CR	4-28-23
DESIGN DEVELOPMENT	MK	CR	6-27-25
65% CONSTR DOCUMENTS	MK	CR	1-30-26
95% CONSTR DOCUMENTS	MK	CR	4-14-26
100% CONSTR DOCUMENTS	MK	CR	6-9-26
CONTRACT DOCUMENTS			
PERMIT DOCUMENTS			

Good Shepherd Catholic Church
Community Center

4665 Thomasville Rd,
Tallahassee, Fl 32309


GRC Project Number 21275

architecture
interior design
planning
gilchrist ross crowe
architects
SIGNATURE
413 ALL SAINTS STREET TALLAHASSEE, FLORIDA 32301
(850) 222-8100 www.architects-gca.com


ARCHITECTURAL
DRAWING NAME
Wall Sections A

SHEET
A5.11


Monday, June 9, 2025
Autodesk Docs: Wall Sections A (Revit) Detached from Central 2022_GSC_ARCH.rvt

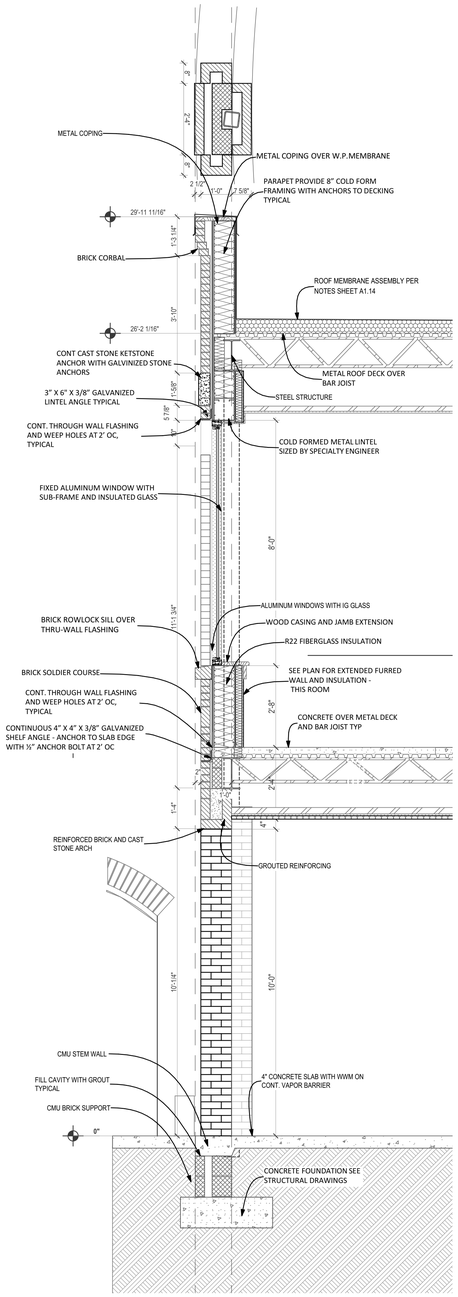


4 B4
SCALE: 1/2" = 1'-0"

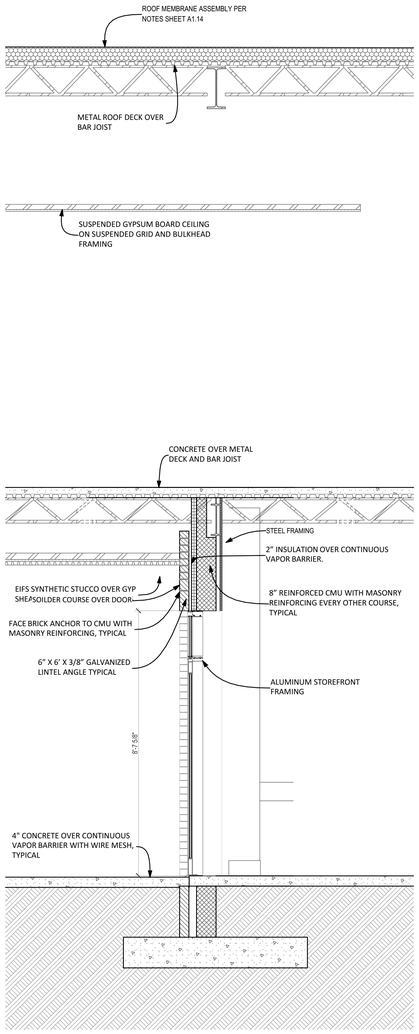

3 B3
SCALE: 1/2" = 1'-0"

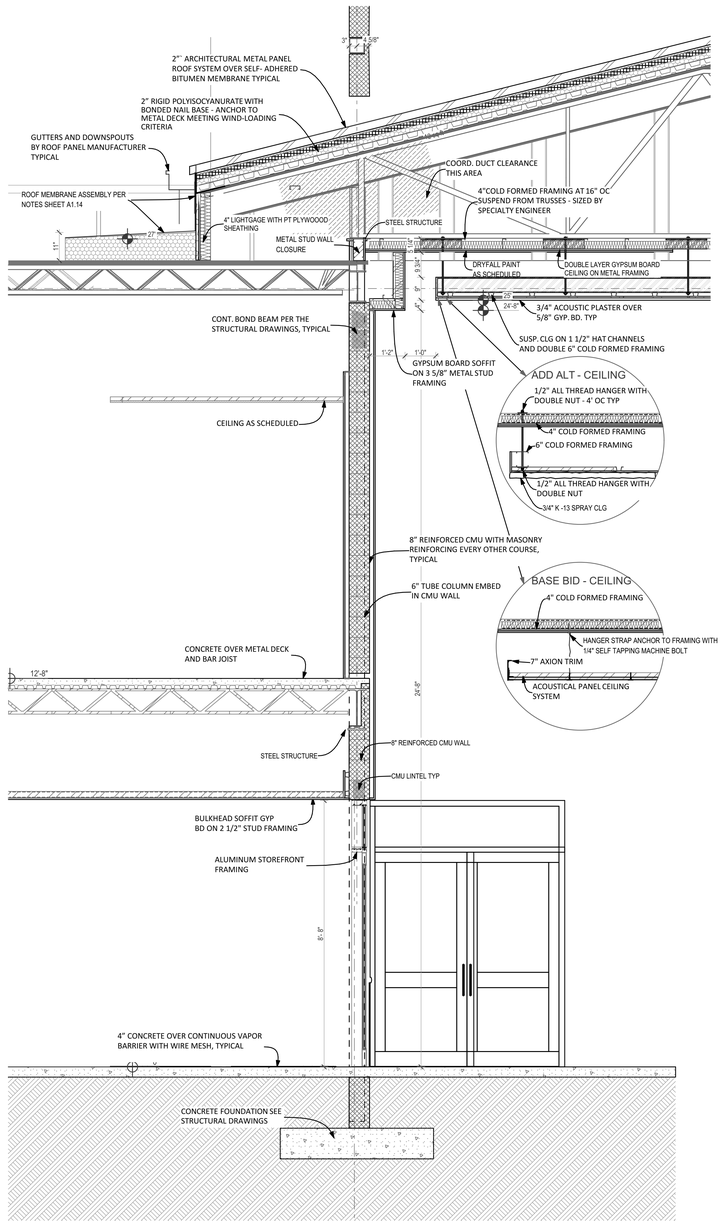

2 B2
SCALE: 1/2" = 1'-0"

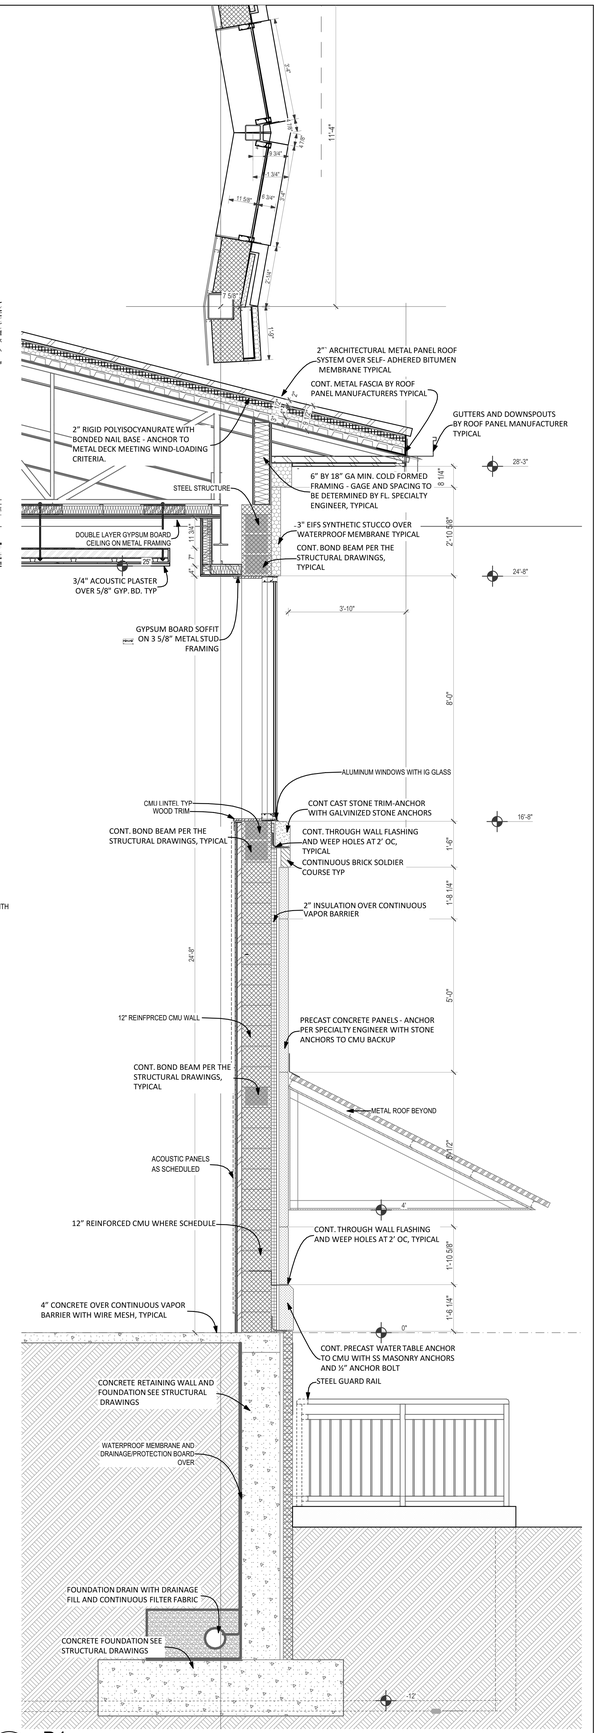

1 B1
SCALE: 1/2" = 1'-0"

THESE DRAWINGS AND RENDERINGS ARE INSTRUMENTS OF SERVICE. THE DRAWINGS AND COPIES THEREOF, INCLUDING ELECTRONIC MEDIA AND CAD FILES, ARE THE PROPERTY OF GILCHRIST ROSS CROWE ARCHITECTS, P.A. THEIR USE, REPRESENTATION OR REPRODUCTION IN ACTUAL OR CONTENT BY ANY ENTITY THAT POSSESSES THEM FOR ANY PURPOSE EXCEPT BY WRITTEN AGREEMENT WITH THE ARCHITECT IS PROHIBITED. THIS COPYRIGHT NOTIFICATION SHALL BE TRUE AS IF DIRECTLY PLACED ON EACH DRAWING EXHIBIT OR RENDERING ON THIS DOCUMENT AND SHALL NOT BE REMOVED FROM THESE DOCUMENTS.

Consultants:

PHASE:	DRAWN BY:	REVIEWED BY	DATE:
EXISTING CONDITIONS	MK	CR	2-14-22
SCHEMATIC DESIGN	MK	CR	4-28-23
DESIGN DEVELOPMENT	MK	CR	6-27-25
65% CONSTR DOCUMENTS	MK	CR	1-30-26
95% CONSTR DOCUMENTS	MK	CR	4-14-26
100% CONSTR DOCUMENTS	MK	CR	6-9-26
CONTRACT DOCUMENTS			
PERMIT DOCUMENTS			

Good Shepherd Catholic Church
Community Center

4665 Thomasville Rd,
Tallahassee, Fl 32309

GRC Project Number 21275


architecture
interior design
planning
gilchrist ross crowe
architects
SIGNATURE

413 ALL SAINTS STREET TALLAHASSEE, FLORIDA 32301
(850) 222-8100 www.architects-gca.com


ARCHITECTURAL
DRAWING NAME
Wall Sections B

SHEET
A5.12


Saturday, June 6, 2026
Autodesk ID: 3DWVault://Shared Job Folders/Good Shepherd/2021_GSR_Arch/A5.12.dwg

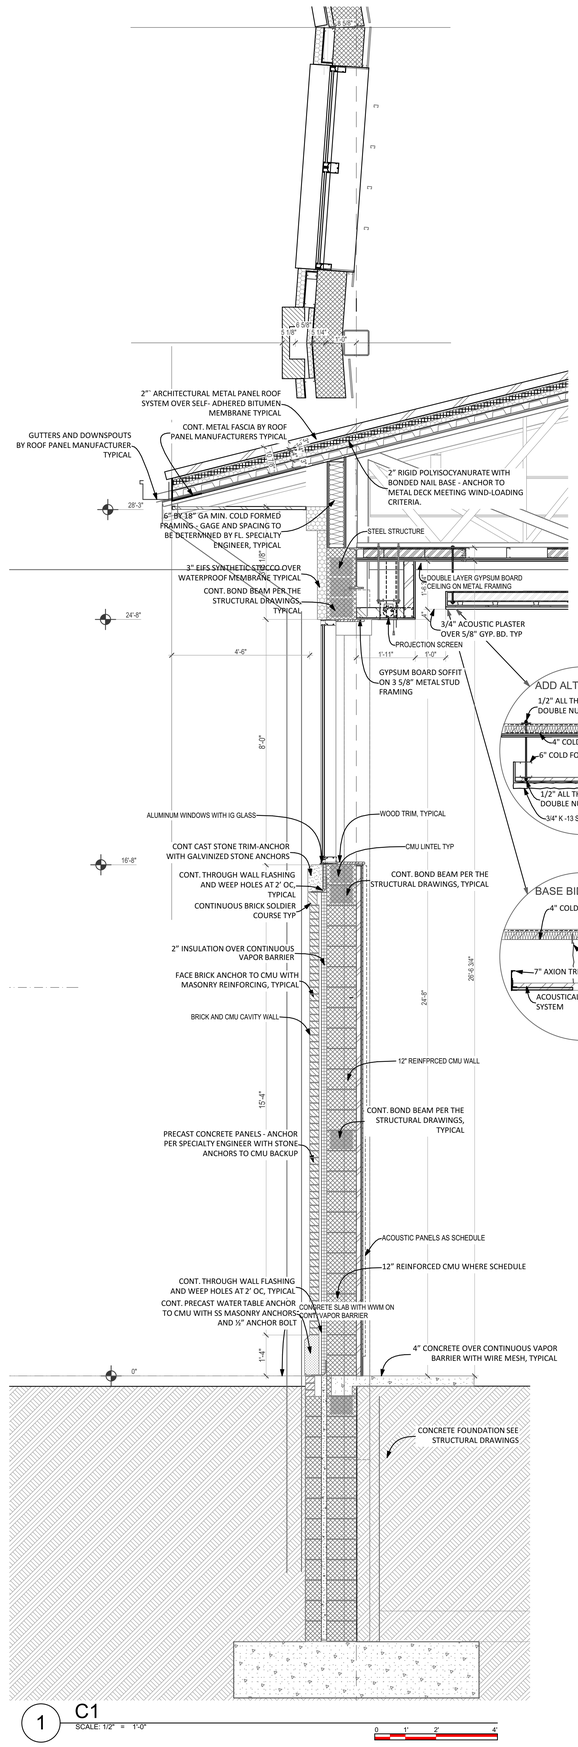


1 C1
SCALE: 1/2" = 1'-0"

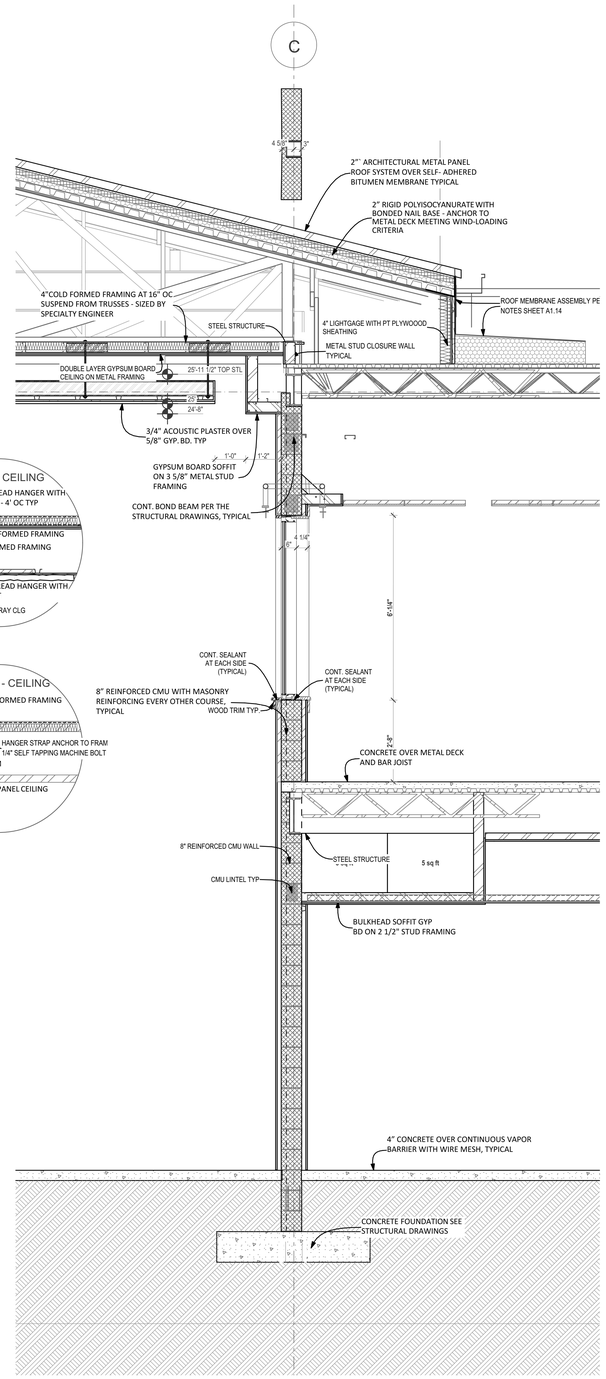

2 C2
SCALE: 1/2" = 1'-0"

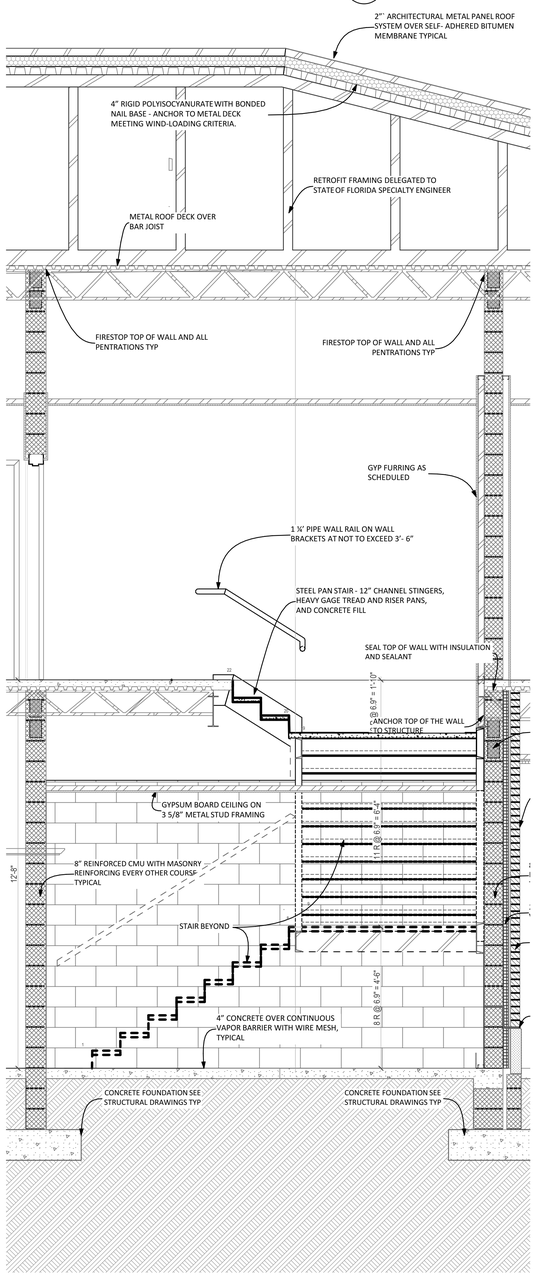

3 C3
SCALE: 1/2" = 1'-0"

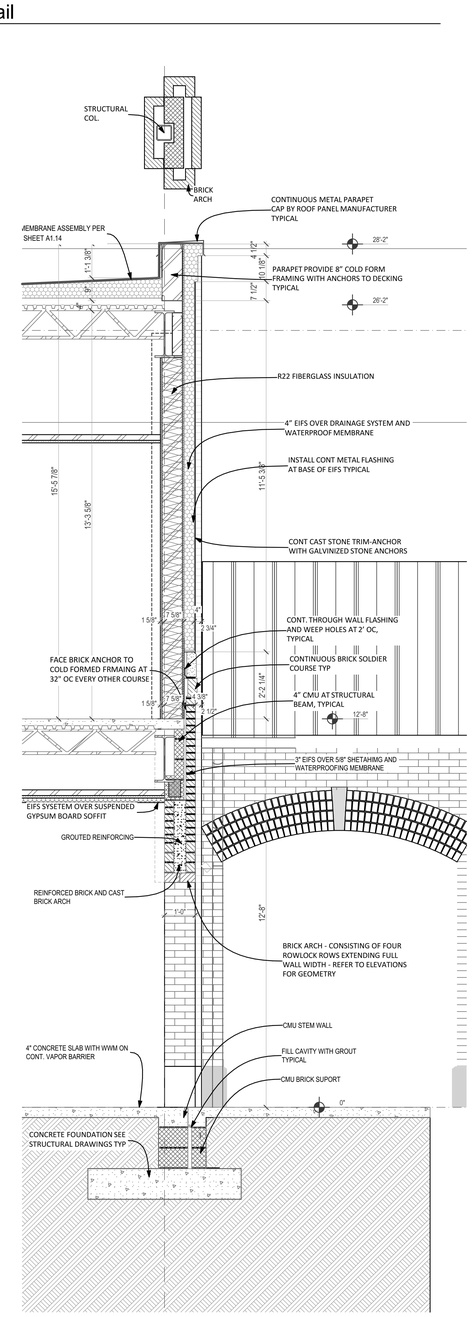

4 C4
SCALE: 1/2" = 1'-0"

THESE DRAWINGS AND RENDERINGS ARE INSTRUMENTS OF SERVICE. THE DRAWINGS AND COPIES THEREOF, INCLUDING ELECTRONIC MEDIA AND CAD FILES, ARE THE PROPERTY OF GILCHRIST ROSS CROWE ARCHITECTS, P.A. THEIR USE, REPRESENTATION OR REPRODUCTION IN ACTUAL OR CONTENT BY ANY ENTITY THAT POSSESSES THEM FOR ANY PURPOSE EXCEPT BY WRITTEN AGREEMENT WITH THE ARCHITECT IS PROHIBITED. THIS COPYRIGHT NOTIFICATION SHALL BE TRUE AS IF DIRECTLY PLACED ON EACH DRAWING EXHIBIT OR RENDERING ON THIS DOCUMENT AND SHALL NOT BE REMOVED FROM THESE DOCUMENTS.

Consultants:

PHASE:	DRAWN BY:	REVIEWED BY	DATE:
EXISTING CONDITIONS	MK	CR	2-14-22
SCHEMATIC DESIGN	MK	CR	4-28-23
DESIGN DEVELOPMENT	MK	CR	6-27-25
65% CONSTR DOCUMENTS	MK	CR	1-30-26
95% CONSTR DOCUMENTS	MK	CR	4-14-26
100% CONSTR DOCUMENTS	MK	CR	6-9-26
CONTRACT DOCUMENTS			
PERMIT DOCUMENTS			

Good Shepherd Catholic Church Community Center

4665 Thomasville Rd,
Tallahassee, Fl 32309

GRC Project Number 21275


architecture
interior design
planning
gilchrist ross crowe
architects
SIGNATURE

413 ALL SAINTS STREET TALLAHASSEE, FLORIDA 32301
(850) 222-8100 www.architects-gca.com


ARCHITECTURAL DRAWING NAME
Wall Sections C

SHEET
A5.13


Autodesk ID: 18fdcbcd Software as a Service(Cloud Subscription) - DO NOT EDIT

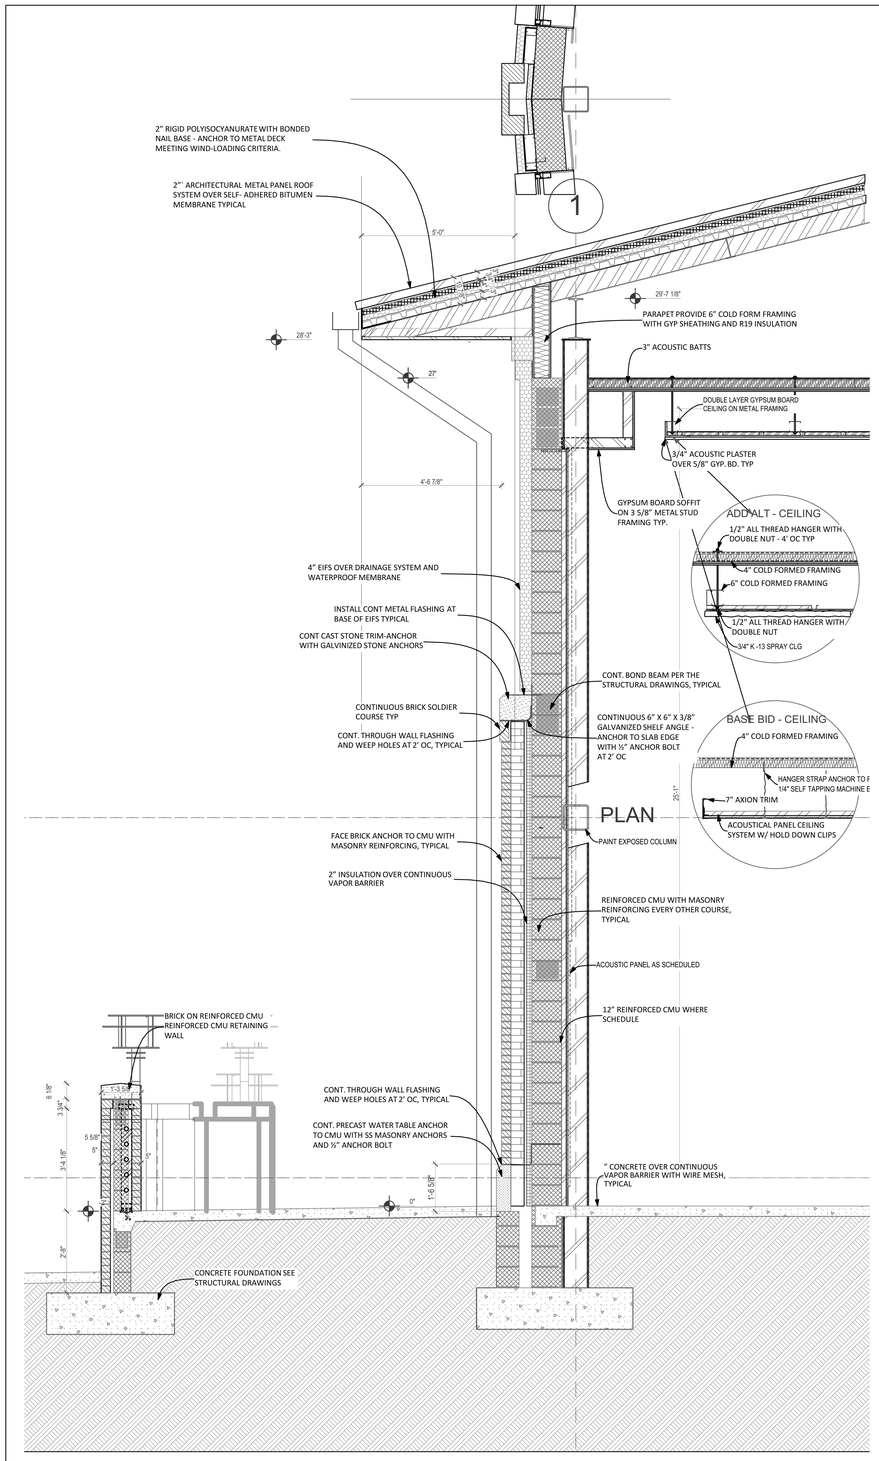

1 D1
SCALE: 1/2" = 1'-0"

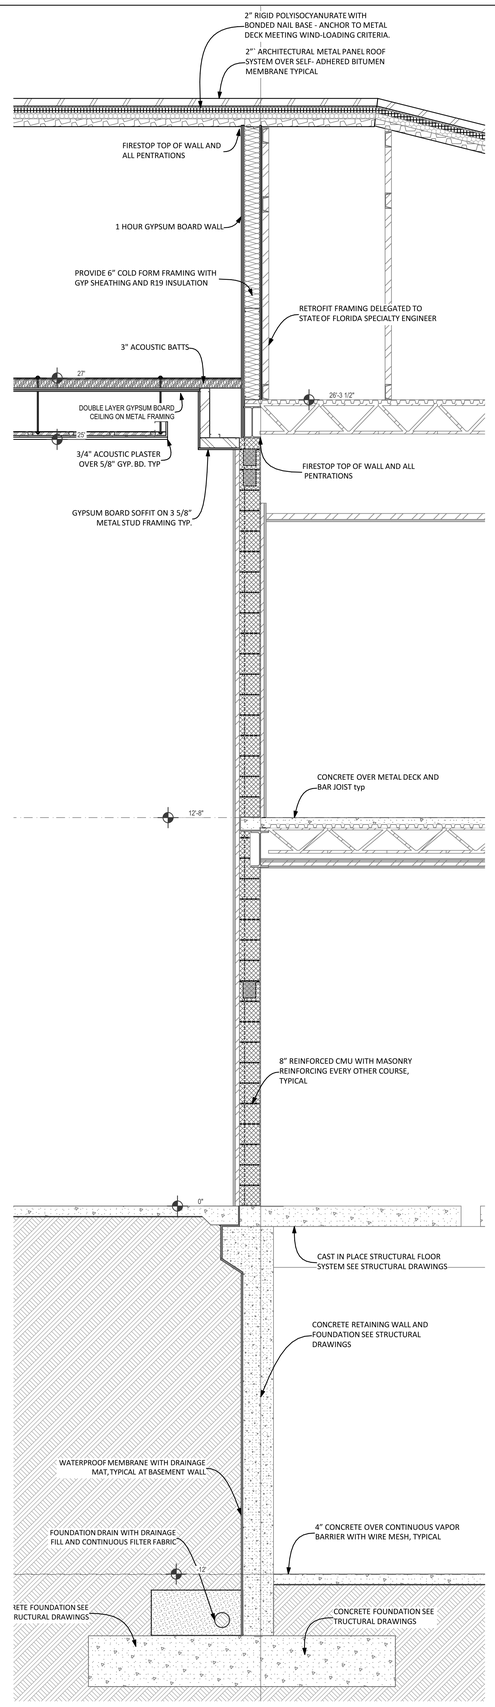

2 D2
SCALE: 1/2" = 1'-0"

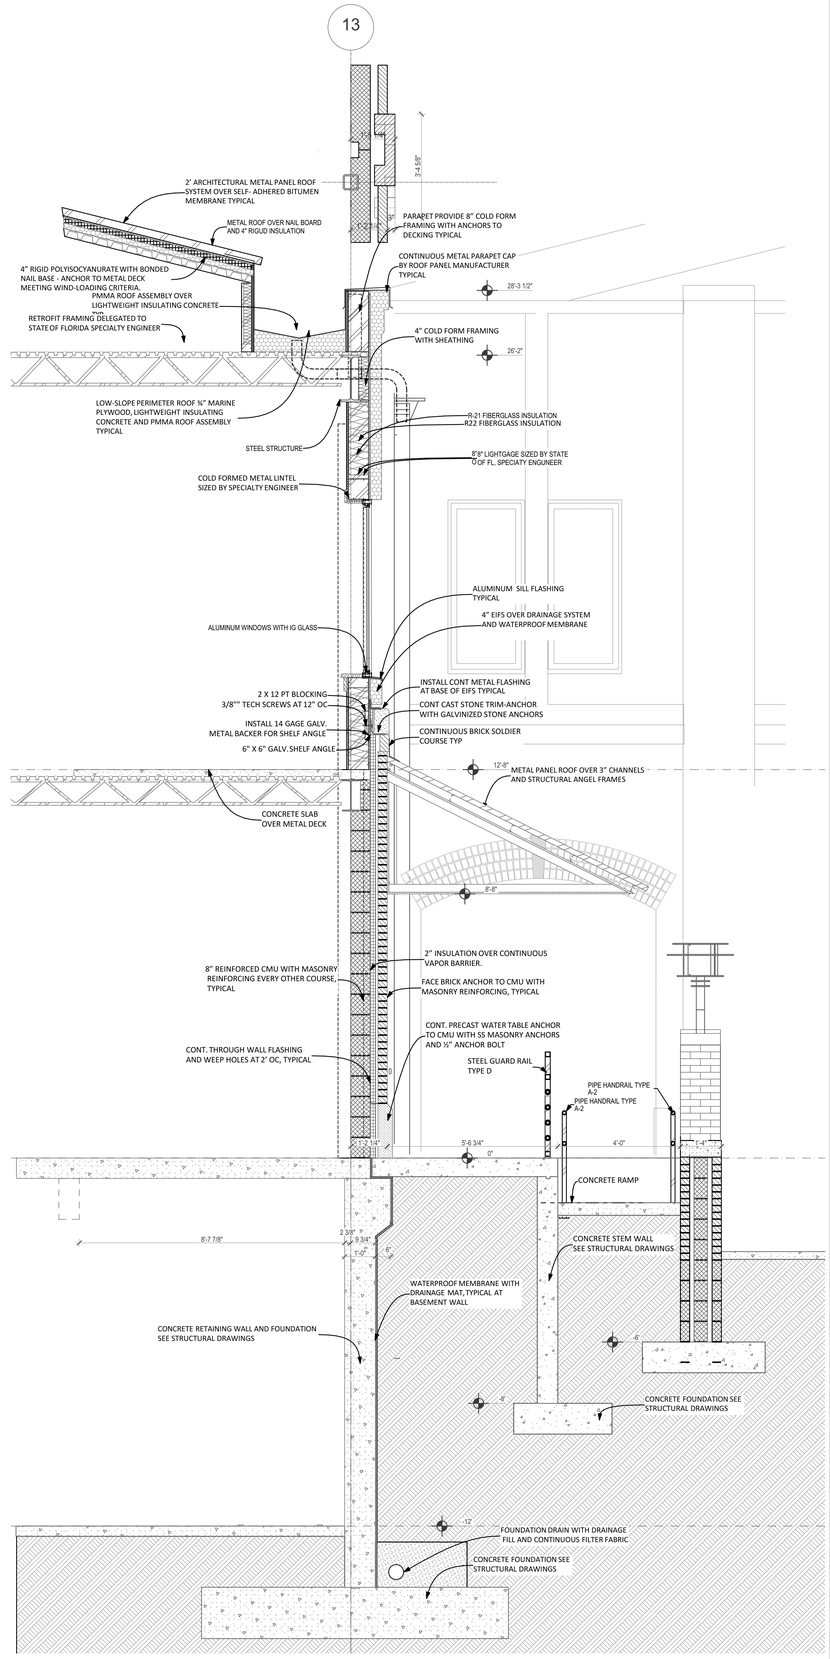

3 D3
SCALE: 1/2" = 1'-0"

THESE DRAWINGS AND RENDERINGS ARE INSTRUMENTS OF SERVICE. THE DRAWINGS AND COPIES THEREOF, INCLUDING ELECTRONIC MEDIA AND CAD FILES, ARE THE PROPERTY OF GILCHRIST ROSS CROWE ARCHITECTS, P.A. THEIR USE, REPRESENTATION OR REPRODUCTION IN ACTUAL OR CONTENT BY ANY ENTITY THAT POSSESSES THEM FOR ANY PURPOSE EXCEPT BY WRITTEN AGREEMENT WITH THE ARCHITECT IS PROHIBITED. THIS COPYRIGHT NOTIFICATION SHALL BE TRUE AS IF DIRECTLY PLACED ON EACH DRAWING EXHIBIT OR RENDERING ON THIS DOCUMENT AND SHALL NOT BE REMOVED FROM THESE DOCUMENTS.

Consultants:

PHASE:	DRAWN BY:	REVIEWED BY	DATE:
EXISTING CONDITIONS	MK	CR	2-14-22
SCHEMATIC DESIGN	MK	CR	4-28-23
DESIGN DEVELOPMENT	MK	CR	6-27-25
65% CONSTR DOCUMENTS	MK	CR	1-30-26
95% CONSTR DOCUMENTS	MK	CR	4-14-26
100% CONSTR DOCUMENTS	MK	CR	6-9-26
CONTRACT DOCUMENTS			
PERMIT DOCUMENTS			

Good Shepherd Catholic Church
Community Center

4665 Thomasville Rd,
Tallahassee, Fl 32309


GRC Project Number 21275

architecture
interior design
planning
gilchrist ross crowe
architects
SIGNATURE
413 ALL SAINTS STREET TALLAHASSEE, FLORIDA 32301
(850) 222-8100 www.architects-gca.com


ARCHITECTURAL
DRAWING NAME
Wall Sections D

SHEET
A5.14


Architectural Desktop 2010 - Enhanced Software by Graphisoft Research 2010 - 2009 Autodesk, Inc.
Tuesday, June 9, 2026

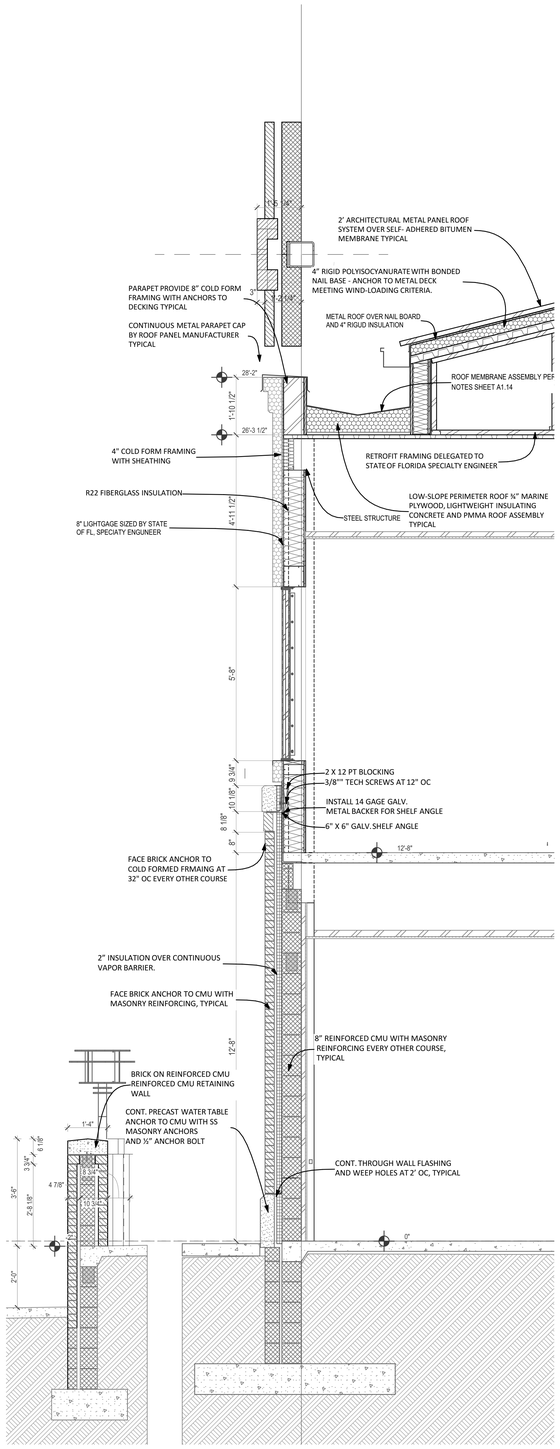


1 E1
SCALE: 1/2" = 1'-0"

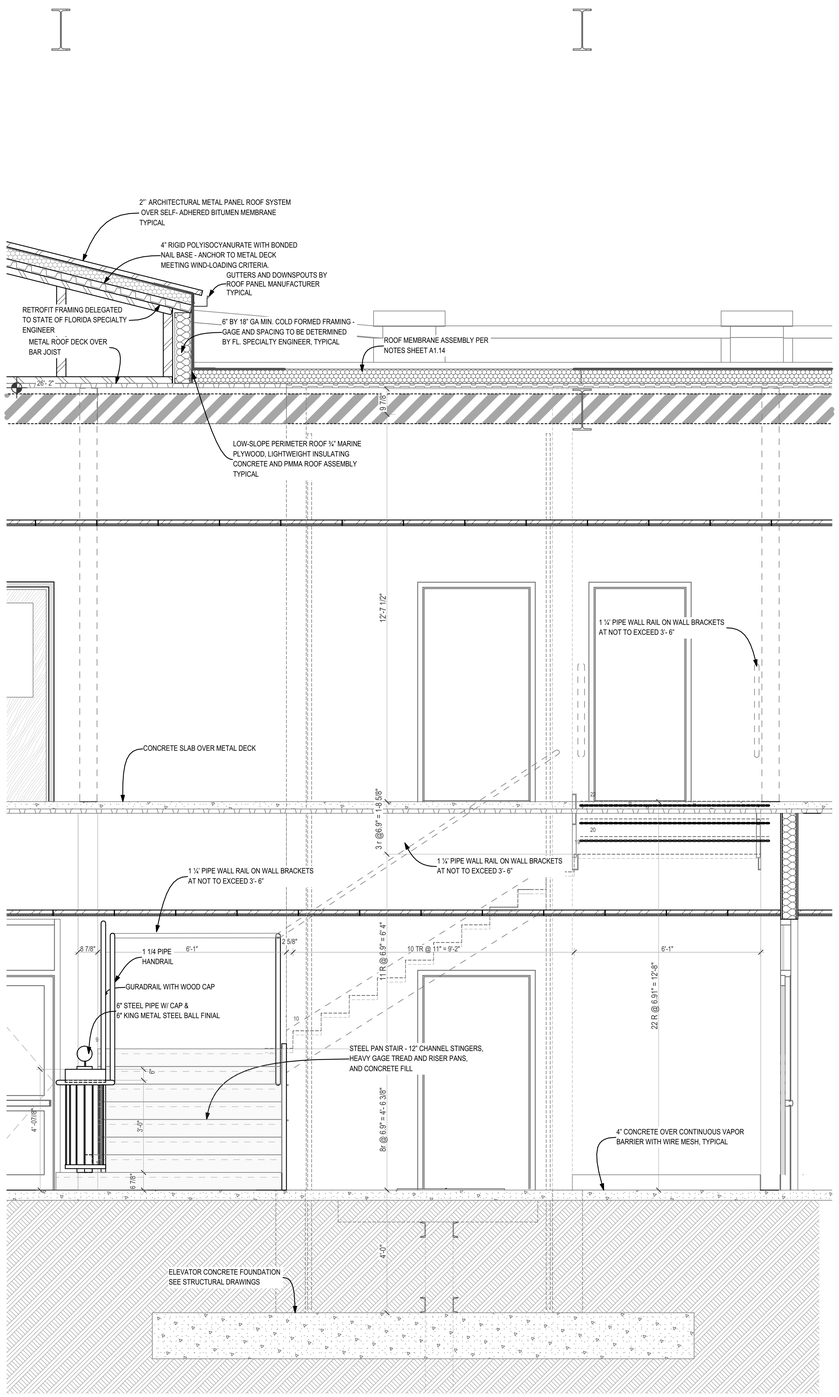

2 E2
SCALE: 1/2" = 1'-0"

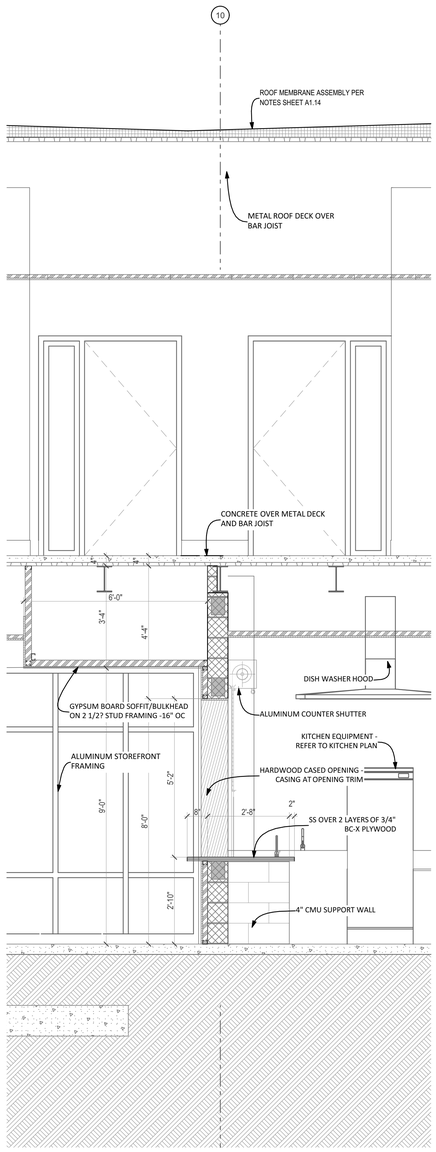

3 E3
SCALE: 1/2" = 1'-0"

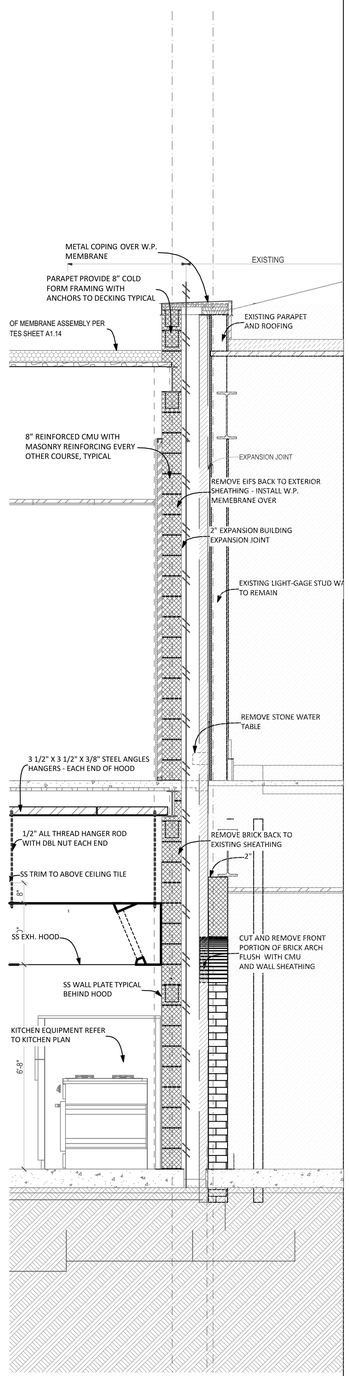

4 E4
SCALE: 1/2" = 1'-0"

THESE DRAWINGS AND RENDERINGS ARE INSTRUMENTS OF SERVICE. THE DRAWINGS AND COPIES THEREOF, INCLUDING ELECTRONIC MEDIA AND CAD FILES, ARE THE PROPERTY OF GILCHRIST ROSS CROWE ARCHITECTS, P.A. THEIR USE, REPRESENTATION OR REPRODUCTION IN ACTUAL OR CONTENT BY ANY ENTITY THAT POSSESSES THEM FOR ANY PURPOSE EXCEPT BY WRITTEN AGREEMENT WITH THE ARCHITECT IS PROHIBITED. THIS COPYRIGHT NOTIFICATION SHALL BE TRUE AS IF DIRECTLY PLACED ON EACH DRAWING EXHIBIT OR RENDERING ON THIS DOCUMENT AND SHALL NOT BE REMOVED FROM THESE DOCUMENTS.

Consultants:

PHASE:	DRAWN BY:	REVIEWED BY	DATE:
EXISTING CONDITIONS	MK	CR	2-14-22
SCHEMATIC DESIGN	MK	CR	4-28-23
DESIGN DEVELOPMENT	MK	CR	6-27-25
65% CONSTR DOCUMENTS	MK	CR	1-30-26
95% CONSTR DOCUMENTS	MK	CR	4-14-26
100% CONSTR DOCUMENTS	MK	CR	6-9-26
CONTRACT DOCUMENTS			
PERMIT DOCUMENTS			

Good Shepherd Catholic Church
Community Center

4665 Thomasville Rd,
Tallahassee, Fl 32309

GRC Project Number 21275


architecture
interior design
planning
gilchrist ross crowe
architects
SIGNATURE

413 ALL SAINTS STREET TALLAHASSEE, FLORIDA 32301
(850) 222-8100 www.architects-gca.com


ARCHITECTURAL
DRAWING NAME
Wall Sections E

SHEET
A5.15


Bim360 Docs 5.2021
Architectural Bim Revit Software as a Service\Revit Projects\2021_GRC Architecture

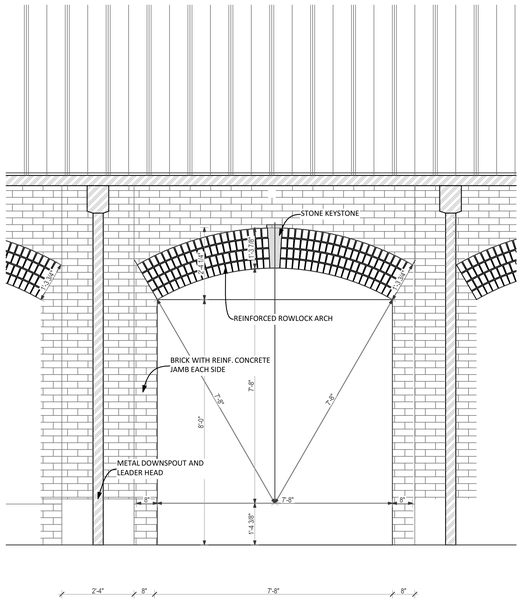

7 Enlarged Elevation of Cloister Arch
SCALE: 1/2" = 1'-0"

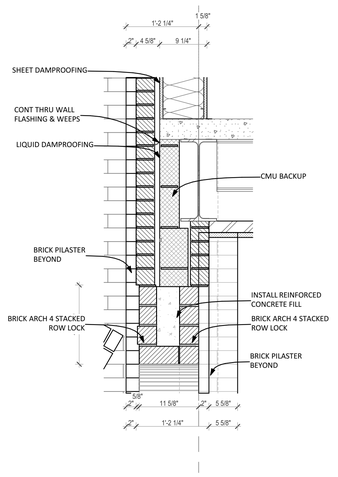


6 Arch Section
SCALE: 1" = 1'-0"

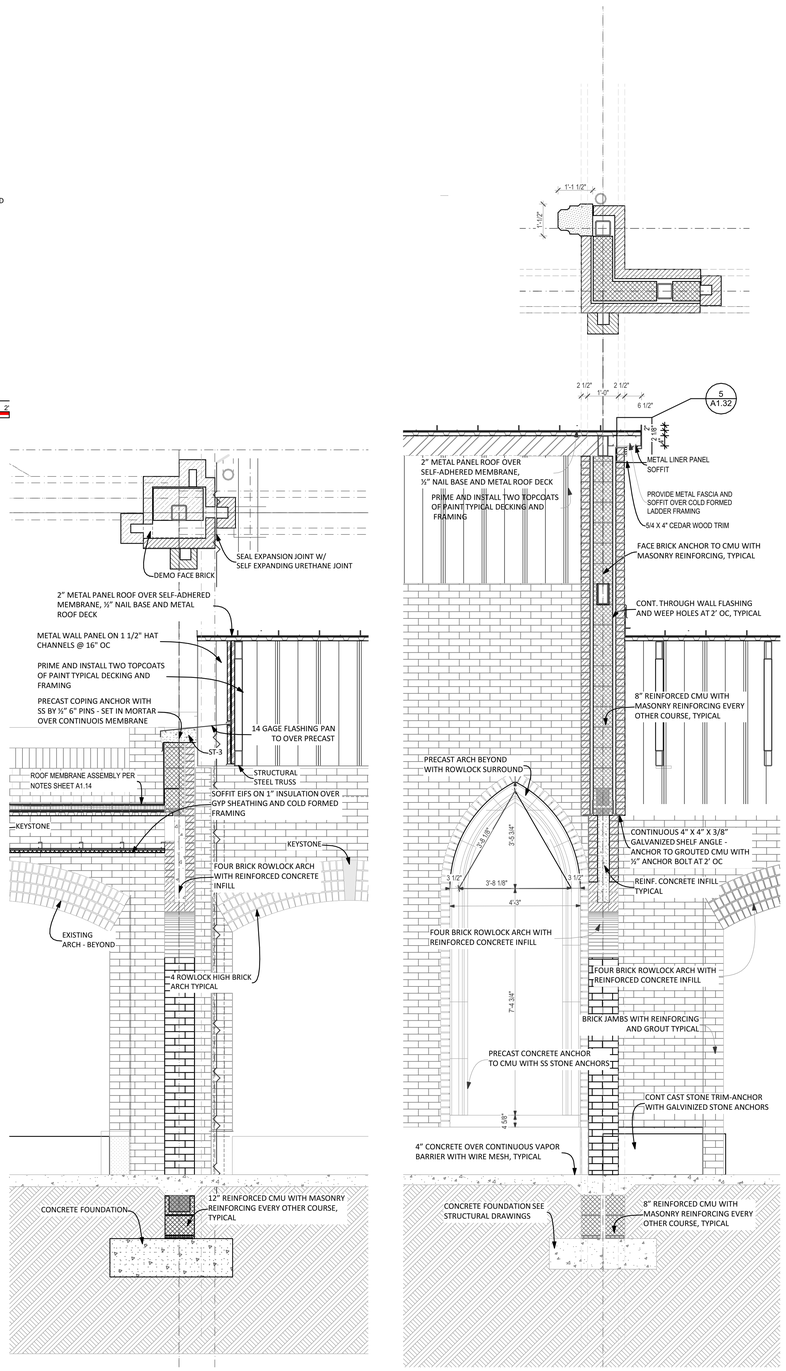


3 K3
SCALE: 1/2" = 1'-0"


2 K2
SCALE: 1/2" = 1'-0"

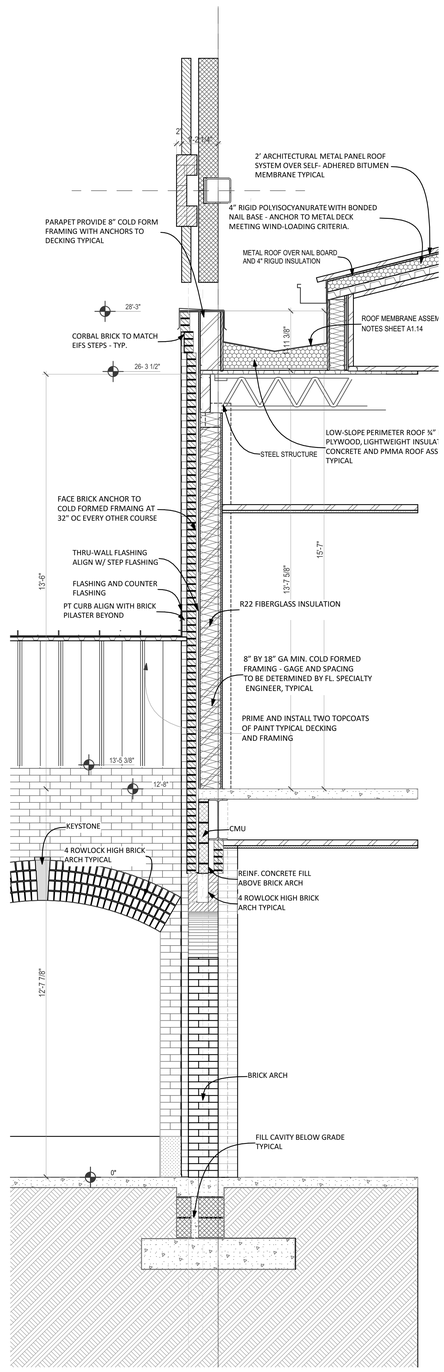

1 K1
SCALE: 1/2" = 1'-0"

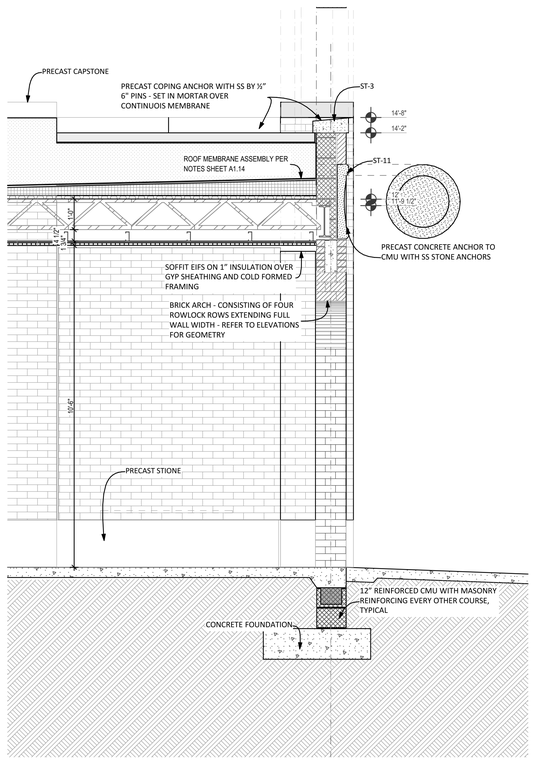

5 L2
SCALE: 1/2" = 1'-0"

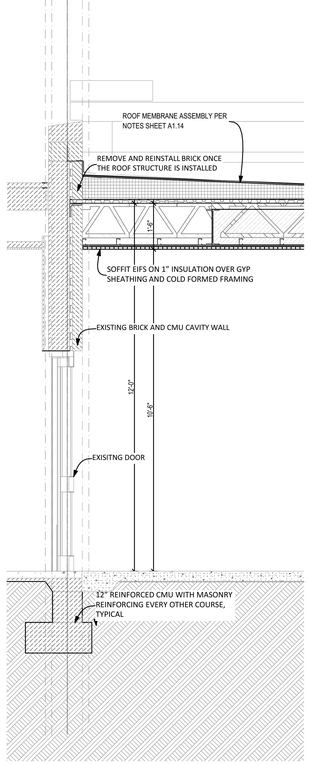

4 L1
SCALE: 1/2" = 1'-0"

THESE DRAWINGS AND RENDERINGS ARE INSTRUMENTS OF SERVICE. THE DRAWINGS AND COPIES THEREOF, INCLUDING ELECTRONIC MEDIA AND CAD FILES, ARE THE PROPERTY OF GILCHRIST ROSS CROWE ARCHITECTS, P.A. THEIR USE, REPRESENTATION OR REPRODUCTION IN ACTUAL OR CONTENT BY ANY ENTITY THAT POSSESSES THEM FOR ANY PURPOSE EXCEPT BY WRITTEN AGREEMENT WITH THE ARCHITECT IS PROHIBITED. THIS COPYRIGHT NOTIFICATION SHALL BE TRUE AS IF DIRECTLY PLACED ON EACH DRAWING EXHIBIT OR RENDERING ON THIS DOCUMENT AND SHALL NOT BE REMOVED FROM THESE DOCUMENTS.

Consultants:

PHASE:	DRAWN BY:	REVIEWED BY	DATE:
EXISTING CONDITIONS	MK	CR	2-14-22
SCHEMATIC DESIGN	MK	CR	4-28-23
DESIGN DEVELOPMENT	MK	CR	6-27-25
65% CONSTR DOCUMENTS	MK	CR	1-30-26
95% CONSTR DOCUMENTS	MK	CR	4-14-26
100% CONSTR DOCUMENTS	MK	CR	6-9-26
CONTRACT DOCUMENTS			
PERMIT DOCUMENTS			

Good Shepherd Catholic Church
Community Center

4665 Thomasville Rd,
Tallahassee, Fl 32309


GRC Project Number 21275

architecture
interior design
planning
gilchrist ross crowe
architects
SIGNATURE
413 ALL SAINTS STREET TALLAHASSEE, FLORIDA 32301
(850) 222-8100 www.architects-gca.com


ARCHITECTURAL
DRAWING NAME
Wall Sections K & L

SHEET
A5.16


Autodesk Docs://2020 Wildwood Library at Stoneybrook Regional/WWSC_ARCH.rvt

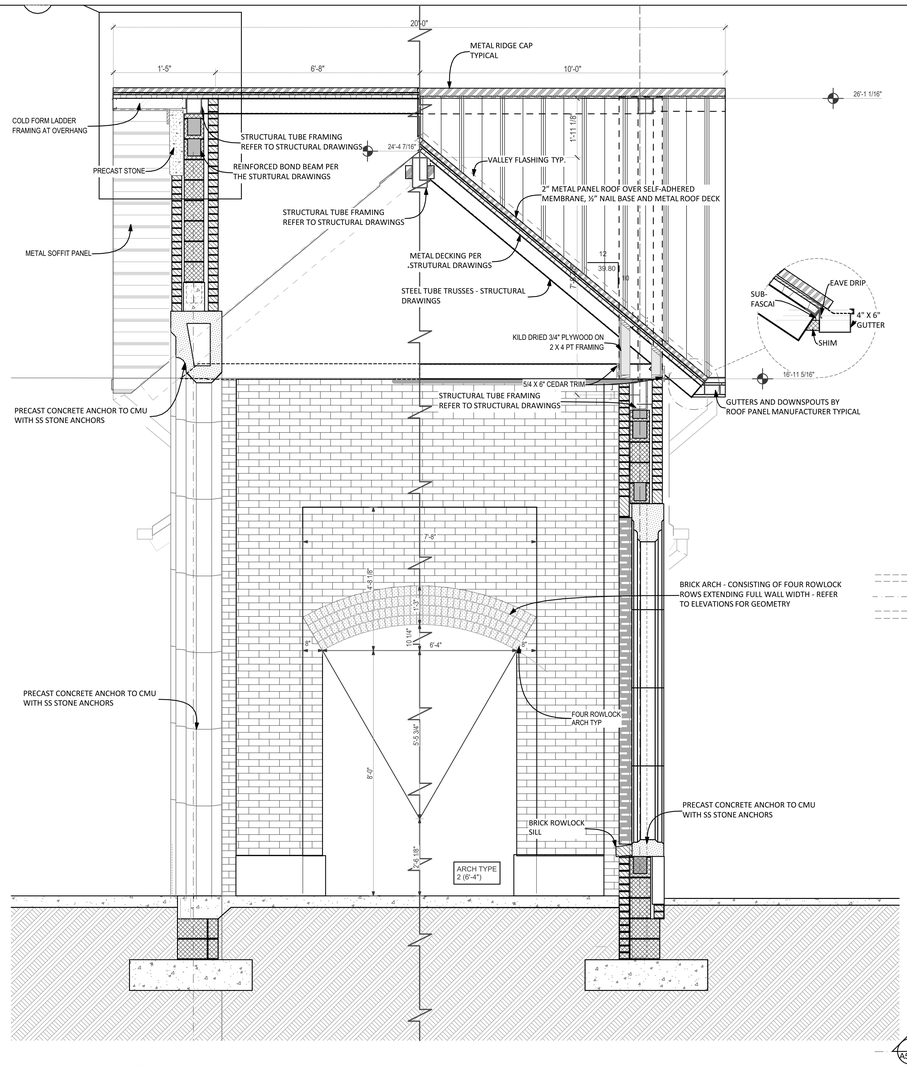


1 GG Building Section
SCALE: 1/2" = 1'-0"

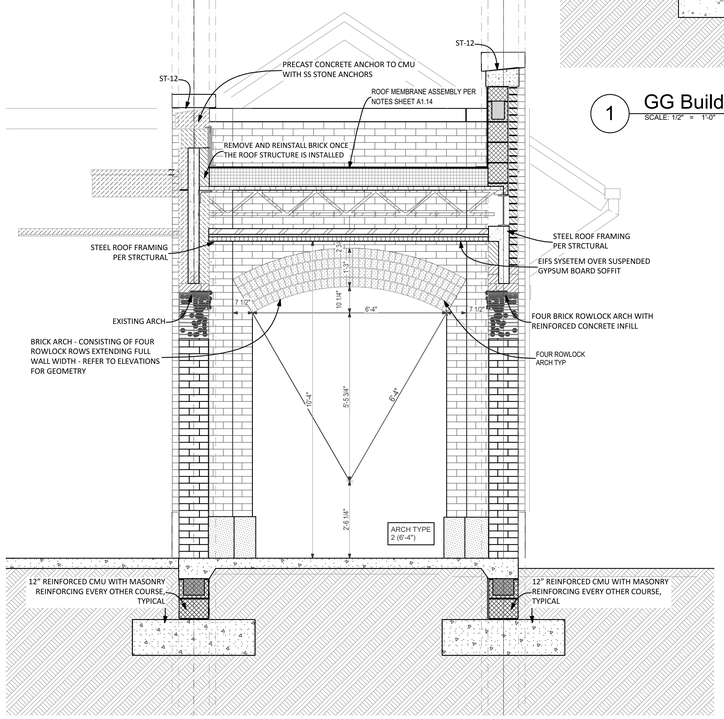


2 HH Building Section
SCALE: 1/2" = 1'-0"

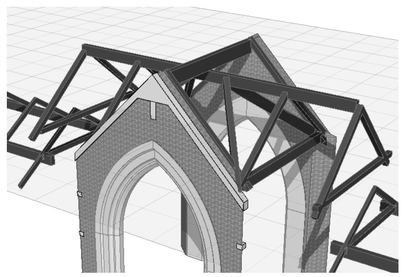

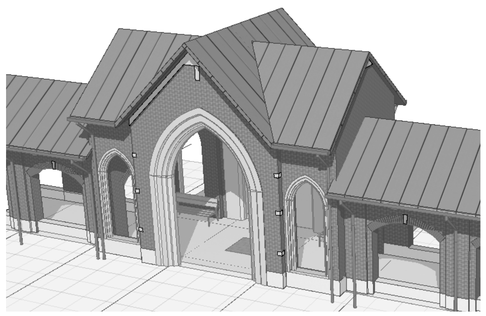

4 GG Building Section Isometric
SCALE: 3/16" = 1'-0"

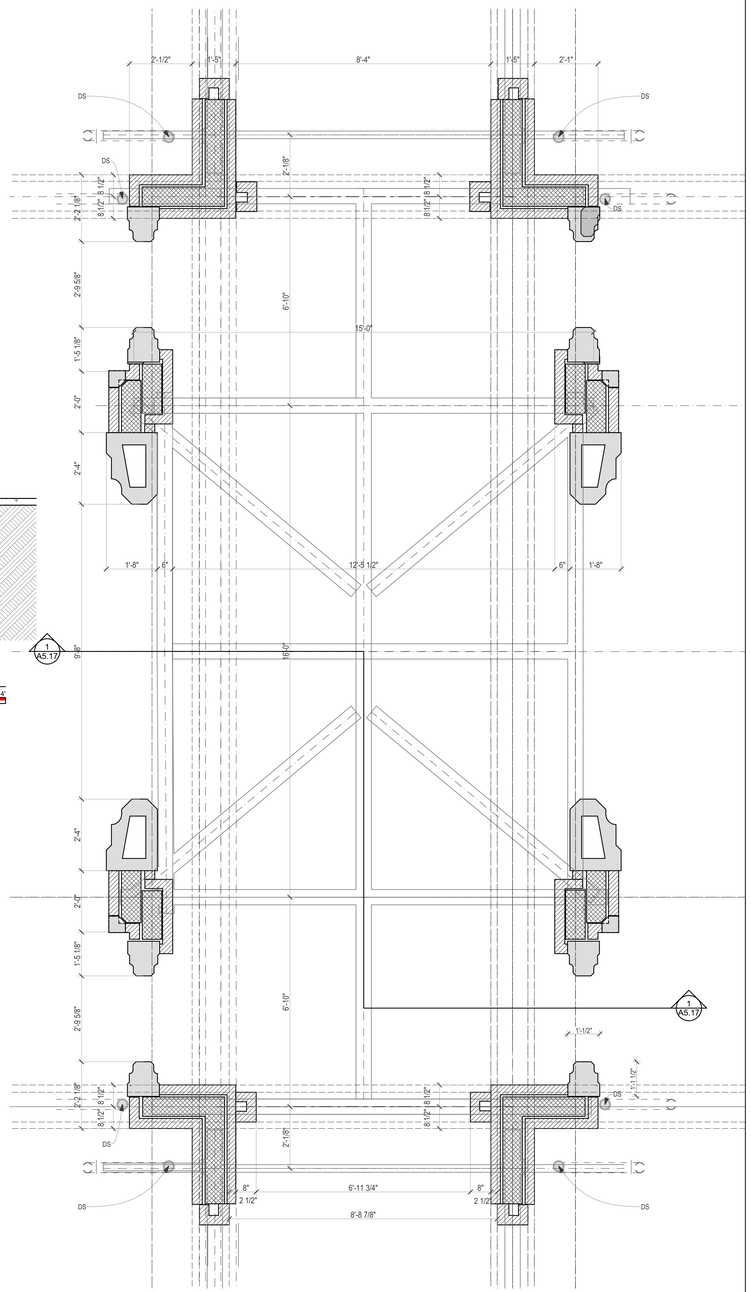

3 Plan @ Entry Pavilion
SCALE: 1/2" = 1'-0"

THESE DRAWINGS AND RENDERINGS ARE INSTRUMENTS OF SERVICE. THE DRAWINGS AND COPIES THEREOF, INCLUDING ELECTRONIC MEDIA AND CAD FILES, ARE THE PROPERTY OF GILCHRIST ROSS CROWE ARCHITECTS, P.A. THEIR USE, REPRESENTATION OR REPRODUCTION IN ACTUAL OR CONTENT BY ANY ENTITY THAT POSSESSES THEM FOR ANY PURPOSE EXCEPT BY WRITTEN AGREEMENT WITH THE ARCHITECT IS PROHIBITED. THIS COPYRIGHT NOTIFICATION SHALL BE TRUE AS IF DIRECTLY PLACED ON EACH DRAWING EXHIBIT OR RENDERING ON THIS DOCUMENT AND SHALL NOT BE REMOVED FROM THESE DOCUMENTS.

Consultants:

PHASE:	DRAWN BY:	REVIEWED BY	DATE:
EXISTING CONDITIONS	MK	CR	2-14-22
SCHEMATIC DESIGN	MK	CR	4-28-23
DESIGN DEVELOPMENT	MK	CR	6-27-25
65% CONSTR DOCUMENTS	MK	CR	1-30-26
95% CONSTR DOCUMENTS	MK	CR	4-14-26
100% CONSTR DOCUMENTS	MK	CR	6-9-26
CONTRACT DOCUMENTS			
PERMIT DOCUMENTS			

Good Shepherd Catholic Church
Community Center

4665 Thomasville Rd,
Tallahassee, Fl 32309


GRC Project Number 21275

architecture
interior design
planning
gilchrist ross crowe
architects
SIGNATURE
413 ALL SAINTS STREET TALLAHASSEE, FLORIDA 32301
(850) 222-8100 www.architects-gca.com


ARCHITECTURAL
DRAWING NAME
Wall Section GG
HH

SHEET
A5.17

Autodesk docs://Architects Software as a Service/Good Shepherd/22GC_GSC_Architect.rvt
Tuesday, June 9, 2026

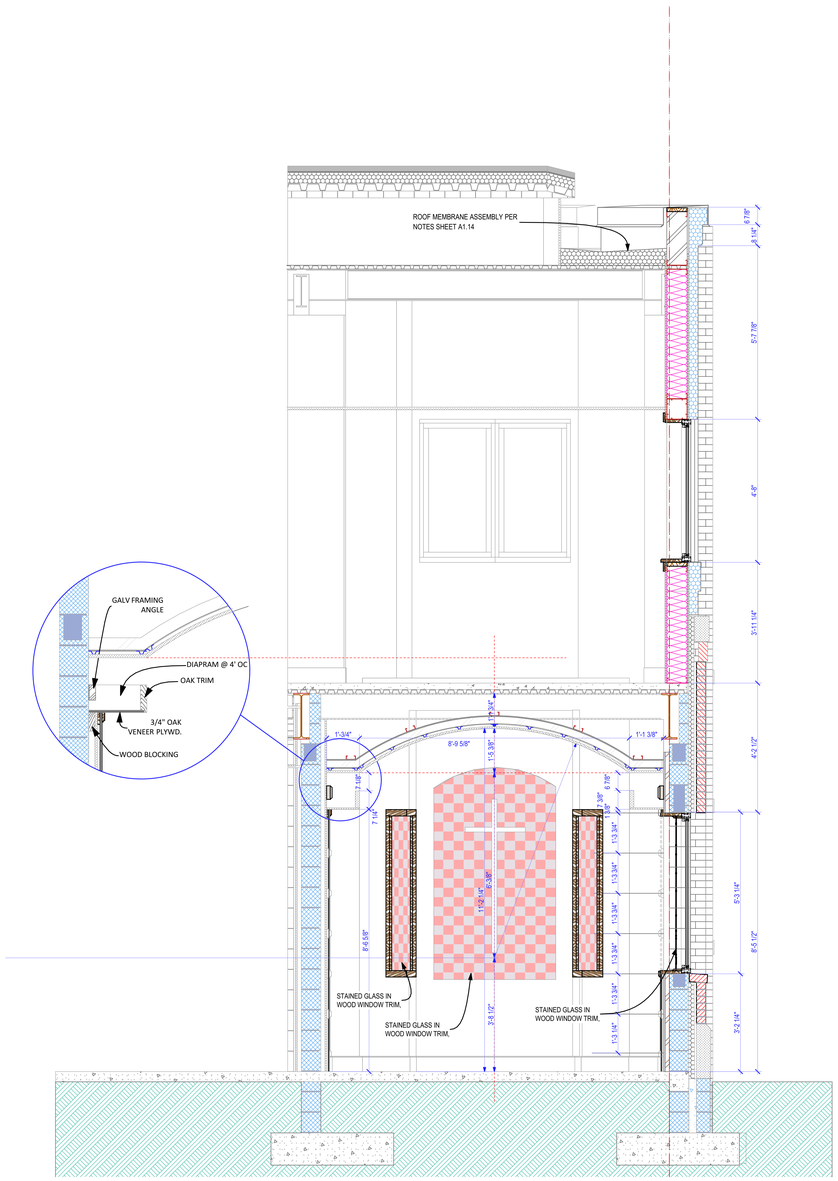

3 PP Building Section
SCALE: 1/2" = 1'-0"

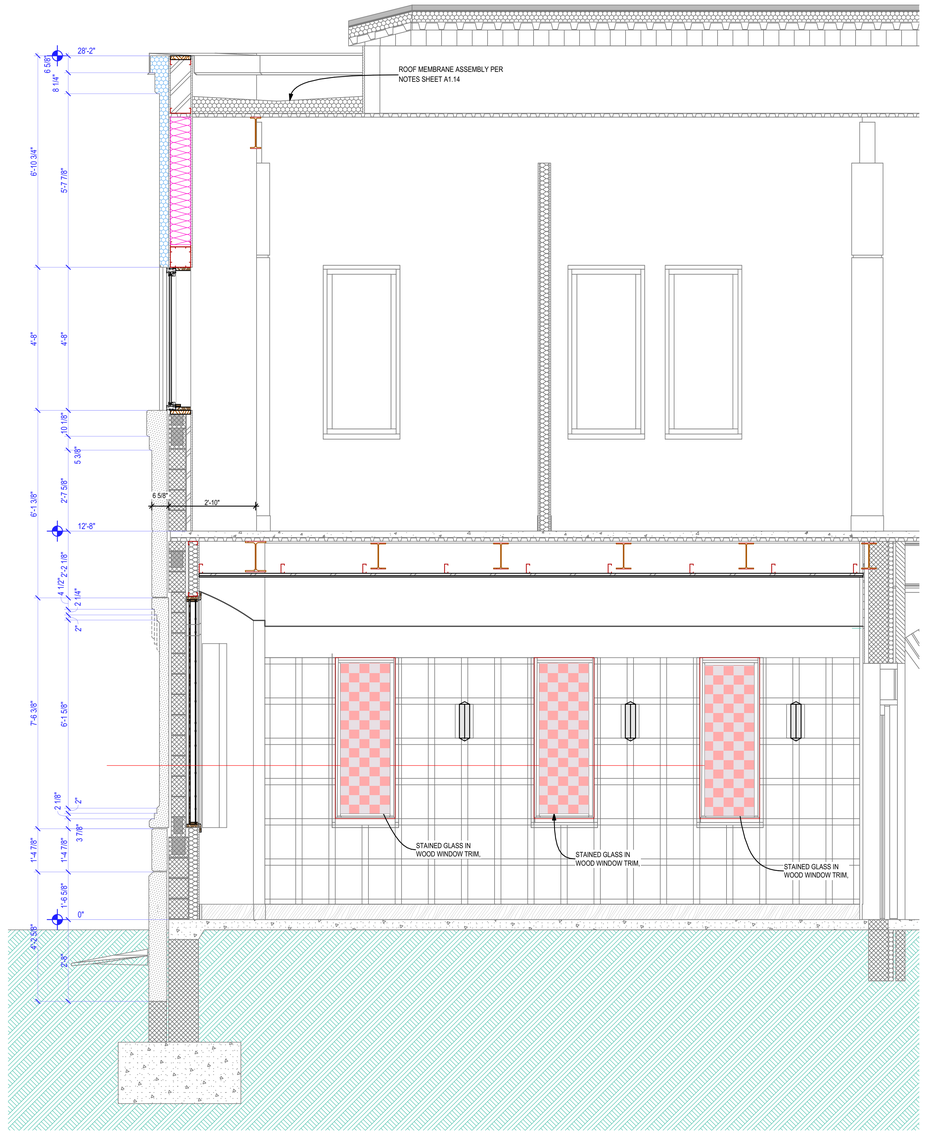

1 N1 WALL SECTION
SCALE: 1/2" = 1'-0"

THESE DRAWINGS AND RENDERINGS ARE INSTRUMENTS OF SERVICE. THE DRAWINGS AND COPIES THEREOF, INCLUDING ELECTRONIC MEDIA AND CAD FILES, ARE THE PROPERTY OF GILCHRIST ROSS CROWE ARCHITECTS, P.A. THEIR USE, REPRESENTATION OR REPRODUCTION IN ACTUAL OR CONTENT BY ANY ENTITY THAT POSSESSES THEM FOR ANY PURPOSE EXCEPT BY WRITTEN AGREEMENT WITH THE ARCHITECT IS PROHIBITED. THIS COPYRIGHT NOTIFICATION SHALL BE TRUE AS IF DIRECTLY PLACED ON EACH DRAWING EXHIBIT OR RENDERING ON THIS DOCUMENT AND SHALL NOT BE REMOVED FROM THESE DOCUMENTS.

Consultants:

PHASE:	DRAWN BY:	REVIEWED BY	DATE:
EXISTING CONDITIONS	MK	CR	2-14-22
SCHEMATIC DESIGN	MK	CR	4-28-23
DESIGN DEVELOPMENT	MK	CR	6-27-25
65% CONSTR DOCUMENTS	MK	CR	1-30-26
95% CONSTR DOCUMENTS	MK	CR	4-14-26
100% CONSTR DOCUMENTS	MK	CR	6-9-26
CONTRACT DOCUMENTS			
PERMIT DOCUMENTS			

Good Shepherd Catholic Church
Community Center

4665 Thomasville Rd,
Tallahassee, Fl 32309

GRC Project Number 21275

architecture
interior design
planning
gilchrist ross crowe
architects


SIGNATURE

413 ALL SAINTS STREET TALLAHASSEE, FLORIDA 32301
(850) 222-8100 www.architects-gca.com

ARCHITECTURAL
DRAWING NAME
Wall Sections N & P

SHEET
A5.18


Bim360 Url: Bim360 Drawings as Sheets\Good Shepherd\A5.18 - N&P Wall Sections.rvt
Tuesday, June 9, 2026

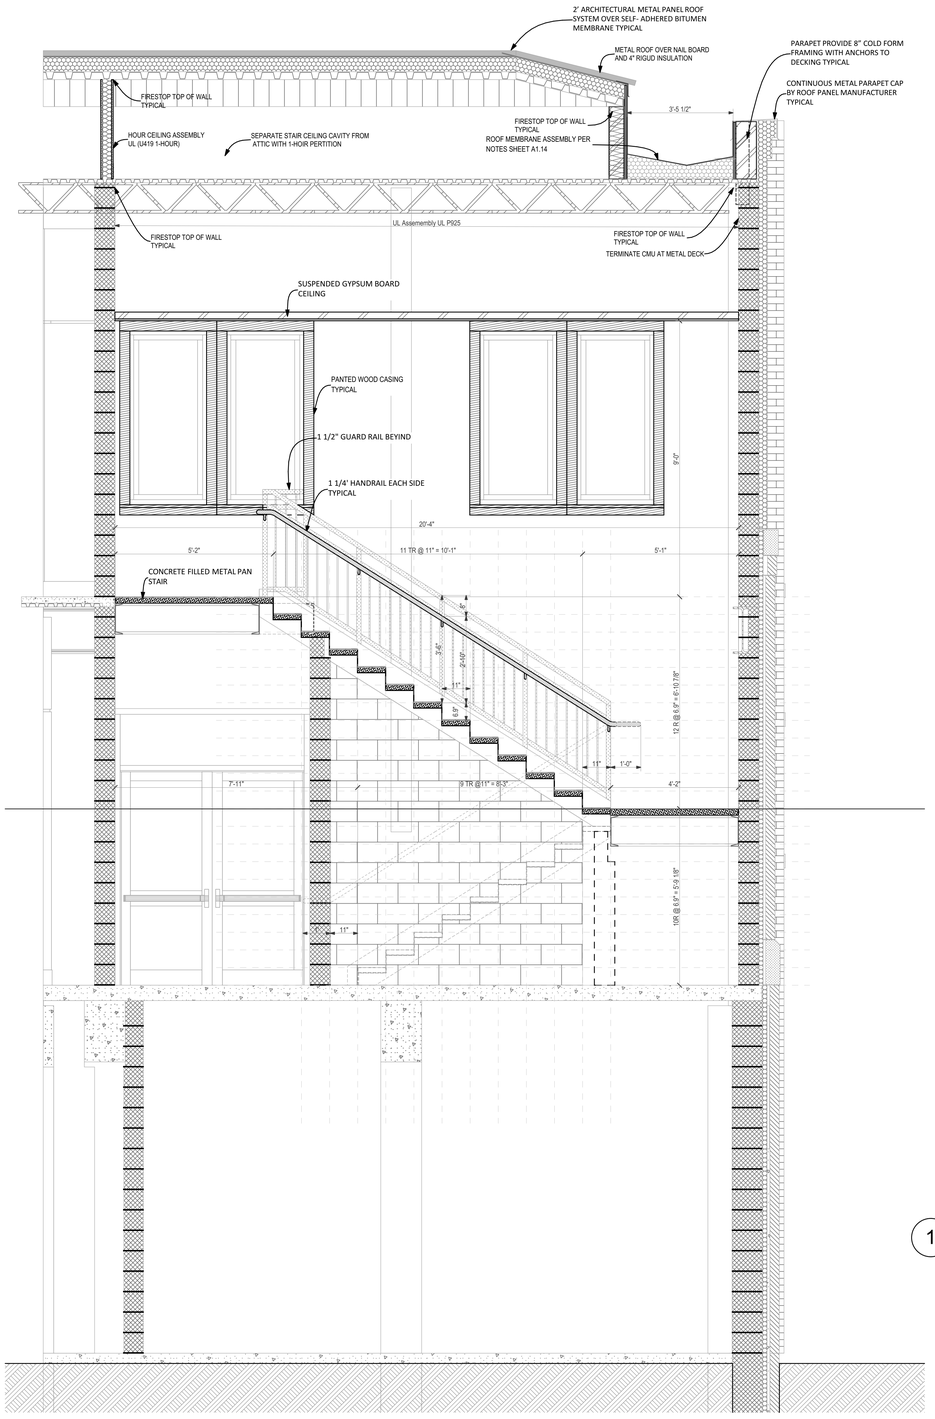

2 PP Building Section

SCALE: 1/2" = 1'-0"

0 1' 2' 4'

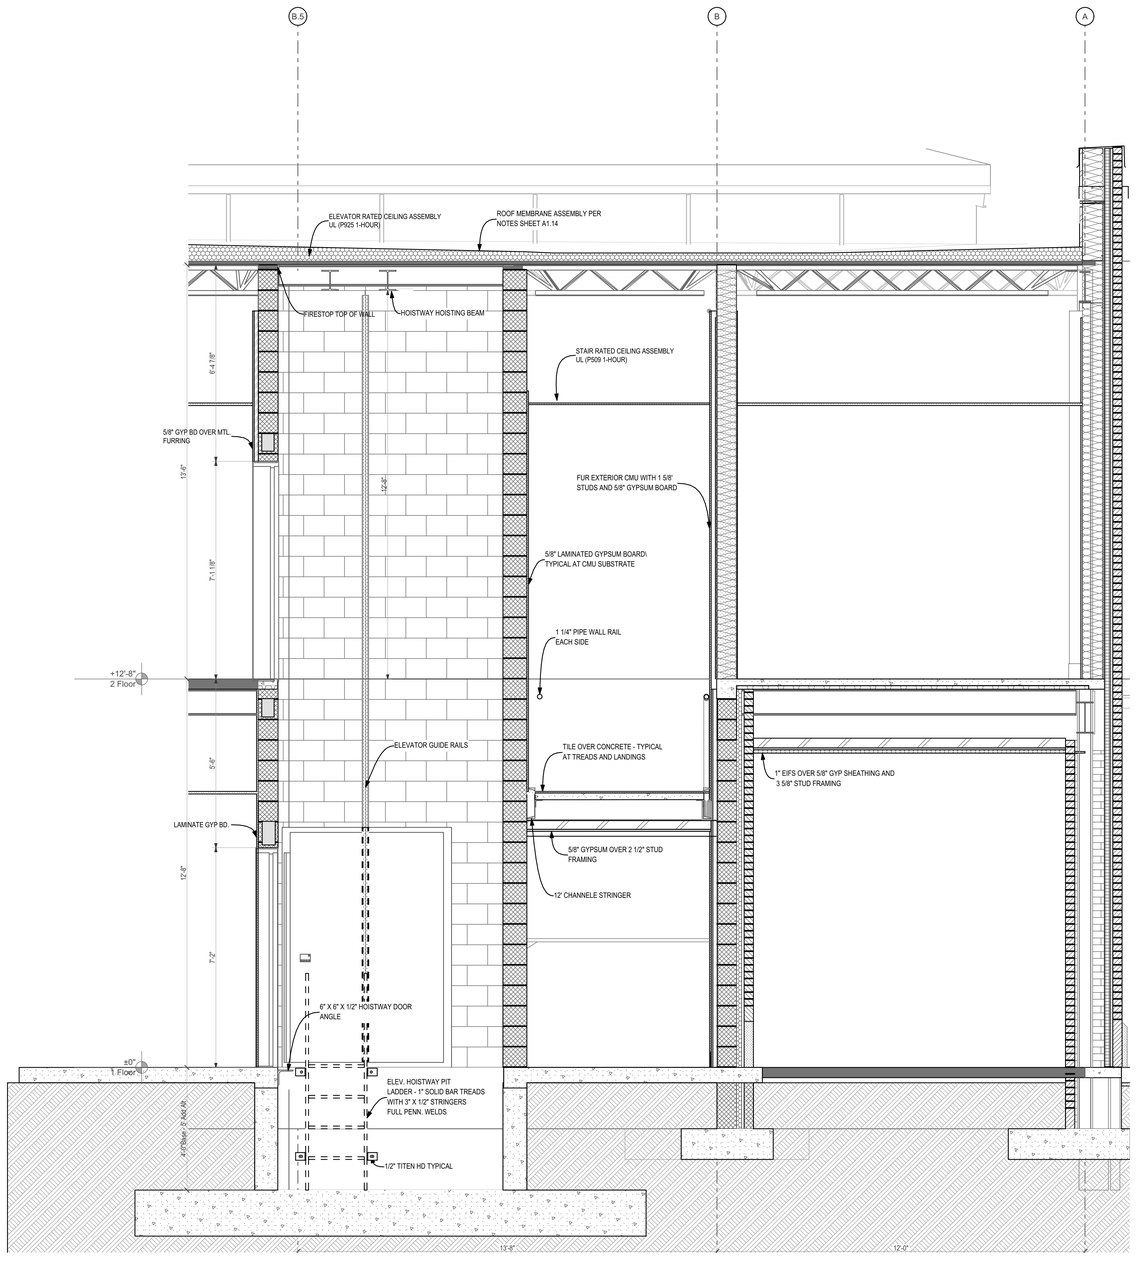

1 GG Building Section

SCALE: 1/2" = 1'-0"

0 1' 2' 4'

THESE DRAWINGS AND RENDERINGS ARE INSTRUMENTS OF SERVICE. THE DRAWINGS AND COPIES THEREOF, INCLUDING ELECTRONIC MEDIA AND CAD FILES, ARE THE PROPERTY OF GILCHRIST ROSS CROWE ARCHITECTS, P.A. THEIR USE, REPRESENTATION OR REPRODUCTION IN ACTUAL OR CONTENT BY ANY ENTITY THAT POSSESSES THEM FOR ANY PURPOSE EXCEPT BY WRITTEN AGREEMENT WITH THE ARCHITECT IS PROHIBITED. THIS COPYRIGHT NOTIFICATION SHALL BE TRUE AS IF DIRECTLY PLACED ON EACH DRAWING EXHIBIT OR RENDERING ON THIS DOCUMENT AND SHALL NOT BE REMOVED FROM THESE DOCUMENTS.

Consultants:

PHASE:	DRAWN BY:	REVIEWED BY	DATE:
EXISTING CONDITIONS	MK	CR	2-14-22
SCHEMATIC DESIGN	MK	CR	4-28-23
DESIGN DEVELOPMENT	MK	CR	6-27-25
65% CONSTR DOCUMENTS	MK	CR	1-30-26
95% CONSTR DOCUMENTS	MK	CR	4-14-26
100% CONSTR DOCUMENTS	MK	CR	6-9-26
CONTRACT DOCUMENTS			
PERMIT DOCUMENTS			

Good Shepherd Catholic Church
Community Center

4665 Thomasville Rd,
Tallahassee, Fl 32309

GRC Project Number 21275


architecture
interior design
planning
gilchrist ross crowe
architects
SIGNATURE

413 ALL SAINTS STREET TALLAHASSEE, FLORIDA 32301
(850) 222-8100 www.architects-gca.com


ARCHITECTURAL
DRAWING NAME
Wall Section - Elevator & Stairs

SHEET
A5.19


Monday, June 8, 2026
Electronic plot - Electronic Software is a Convenience Document(DOC, DWF, DWG/RVT/etc)

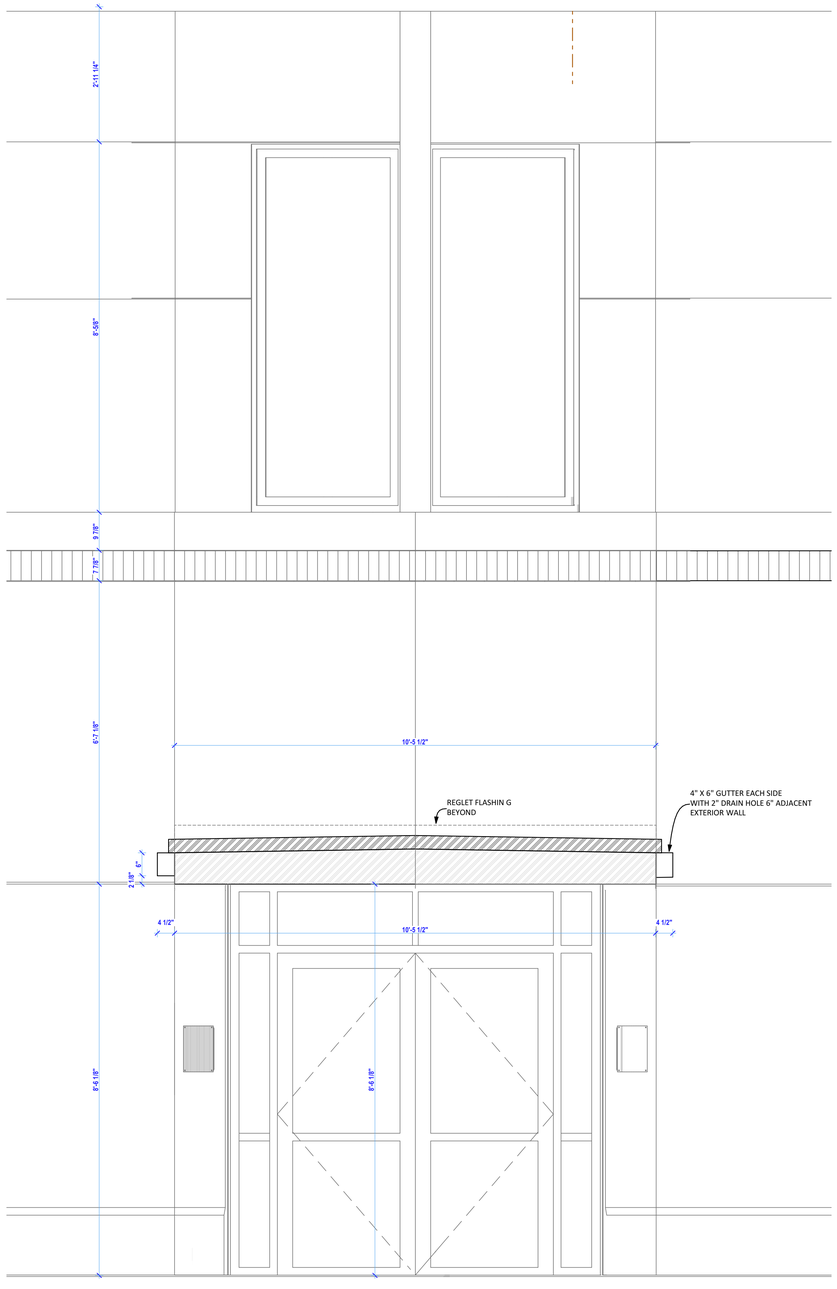

2 R2 (1)
SCALE: 3/4" = 1'-0"

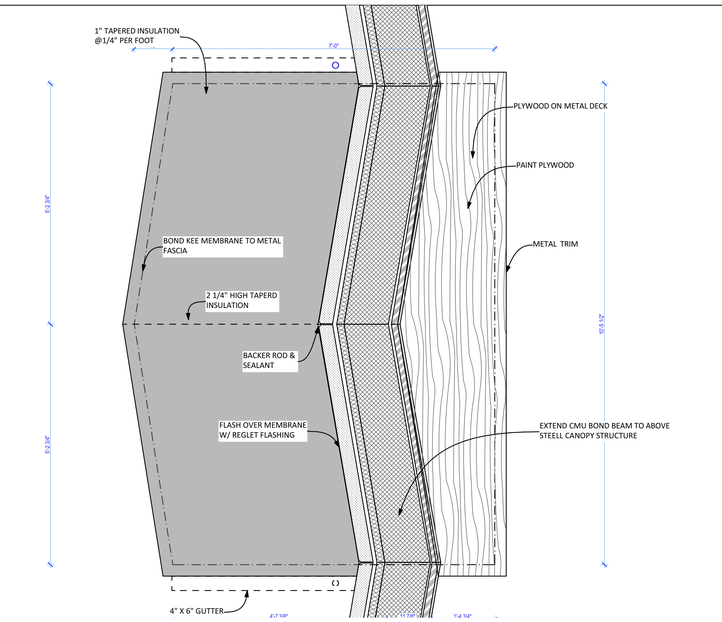

3 Plan @ West Entrance Canopy
SCALE: 3/4" = 1'-0"

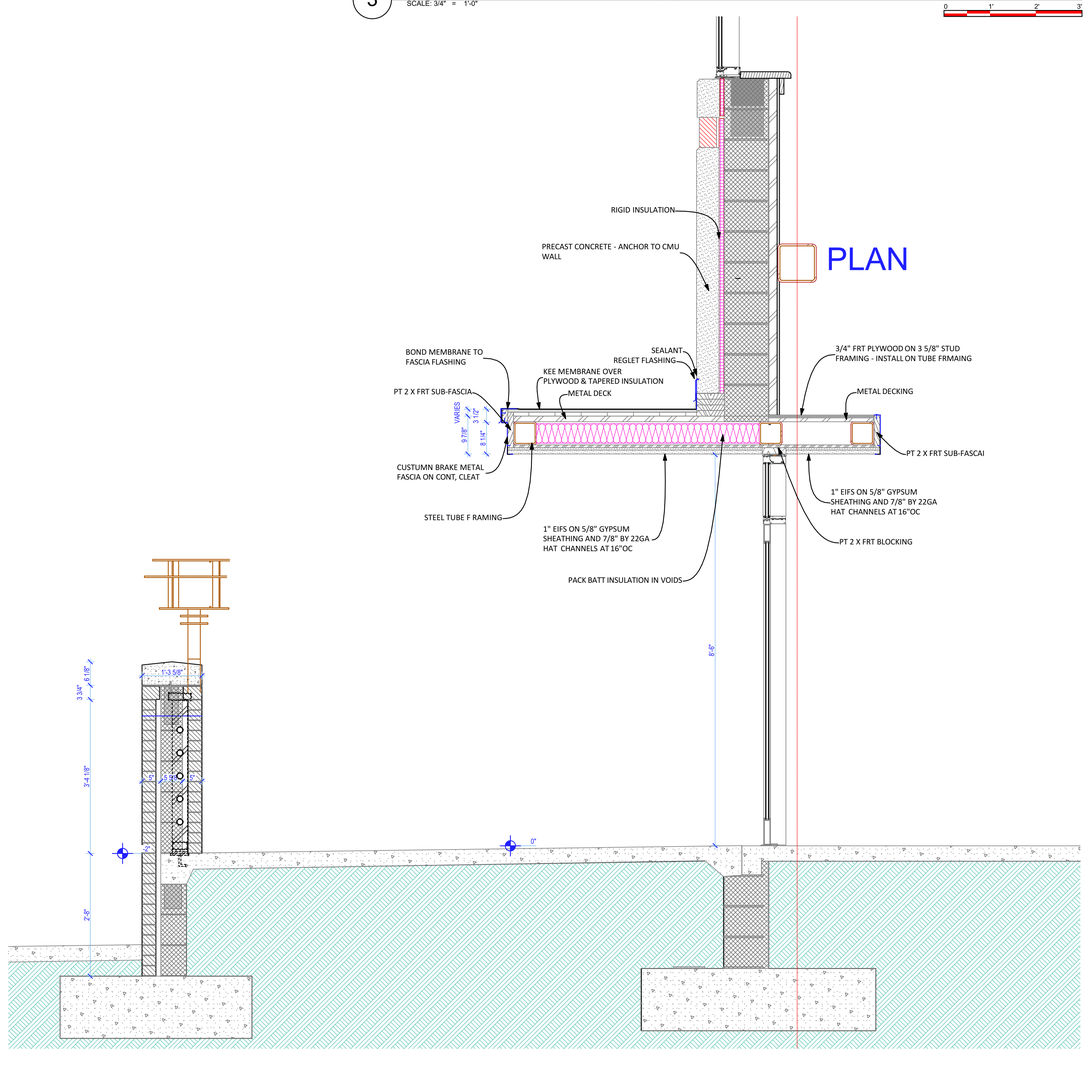

1 Section R
SCALE: 3/4" = 1'-0"

THESE DRAWINGS AND RENDERINGS ARE INSTRUMENTS OF SERVICE. THE DRAWINGS AND COPIES THEREOF, INCLUDING ELECTRONIC MEDIA AND CAD FILES, ARE THE PROPERTY OF GILCHRIST ROSS CROWE ARCHITECTS, P.A. THEIR USE, REPRESENTATION OR REPRODUCTION IN ACTUAL OR CONTENT BY ANY ENTITY THAT POSSESSES THEM FOR ANY PURPOSE EXCEPT BY WRITTEN AGREEMENT WITH THE ARCHITECT IS PROHIBITED. THIS COPYRIGHT NOTIFICATION SHALL BE TRUE AS IF DIRECTLY PLACED ON EACH DRAWING EXHIBIT OR RENDERING ON THIS DOCUMENT AND SHALL NOT BE REMOVED FROM THESE DOCUMENTS.

Consultants:

PHASE:	DRAWN BY:	REVIEWED BY	DATE:
EXISTING CONDITIONS	MK	CR	2-14-22
SCHEMATIC DESIGN	MK	CR	4-28-23
DESIGN DEVELOPMENT	MK	CR	6-27-25
65% CONSTR DOCUMENTS	MK	CR	1-30-26
96% CONSTR DOCUMENTS	MK	CR	4-14-26
100% CONSTR DOCUMENTS	MK	CR	6-9-26
CONTRACT DOCUMENTS			
PERMIT DOCUMENTS			

Good Shepherd Catholic Church
Community Center

4665 Thomasville Rd,
Tallahassee, Fl 32309


GRC Project Number 21275

architecture
interior design
planning
gilchrist ross crowe
architects
SIGNATURE
413 ALL SAINTS STREET TALLAHASSEE, FLORIDA 32301
(850) 222-8100 www.architects-gca.com

ARCHITECTURAL
DRAWING NAME
West Canopy Details

SHEET
A5.20


Plotted on: 3/6/26 at 2:44:47 PM by Michael Kirkland
Autodesk Docs://Good Shepherd Church/GSCC_BIM_Central.rvt

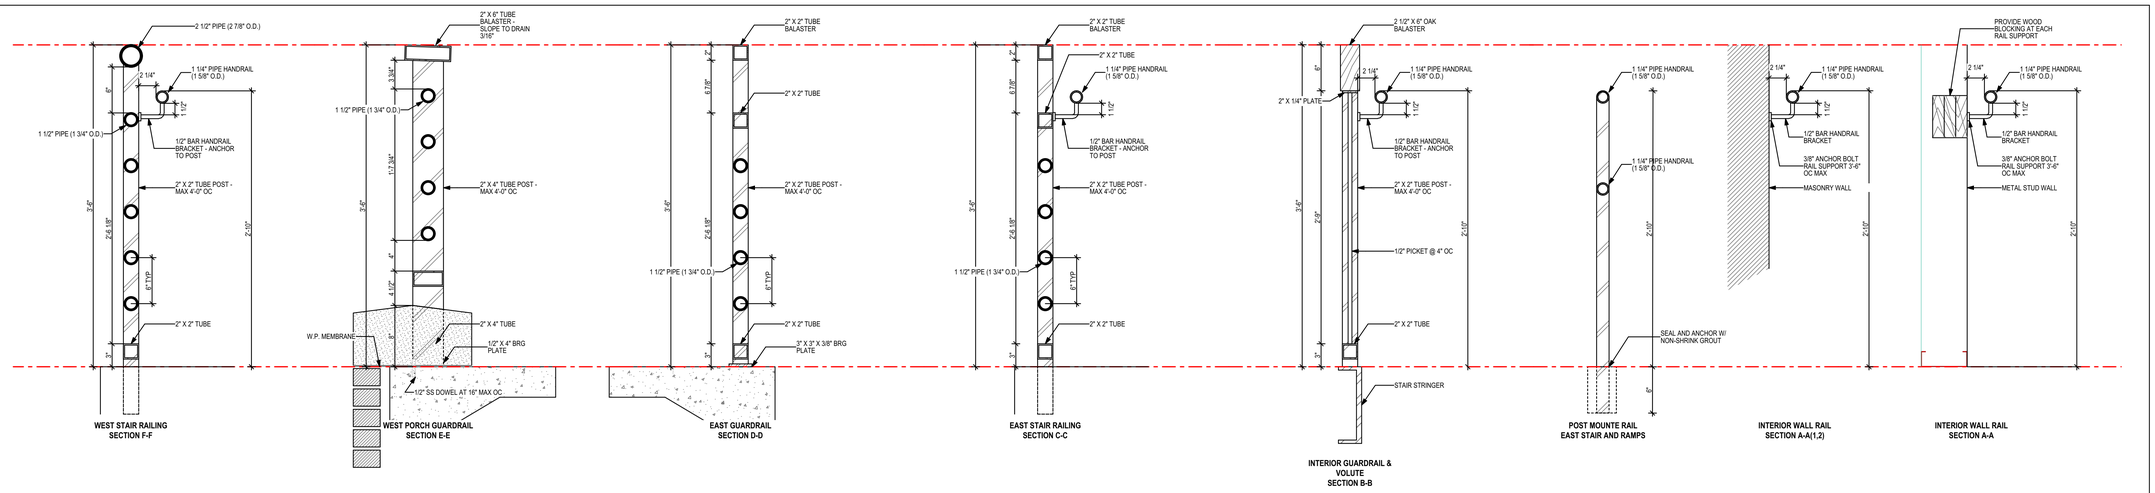

Rail Type F | Rail Type E | Rail Type D | Rail Type C | Rail Type B | Rail Type A-2 | Rail Type A-1 | Rail Type A


1 Railing Details

SCALE: 1 1/2"= 1'-0"

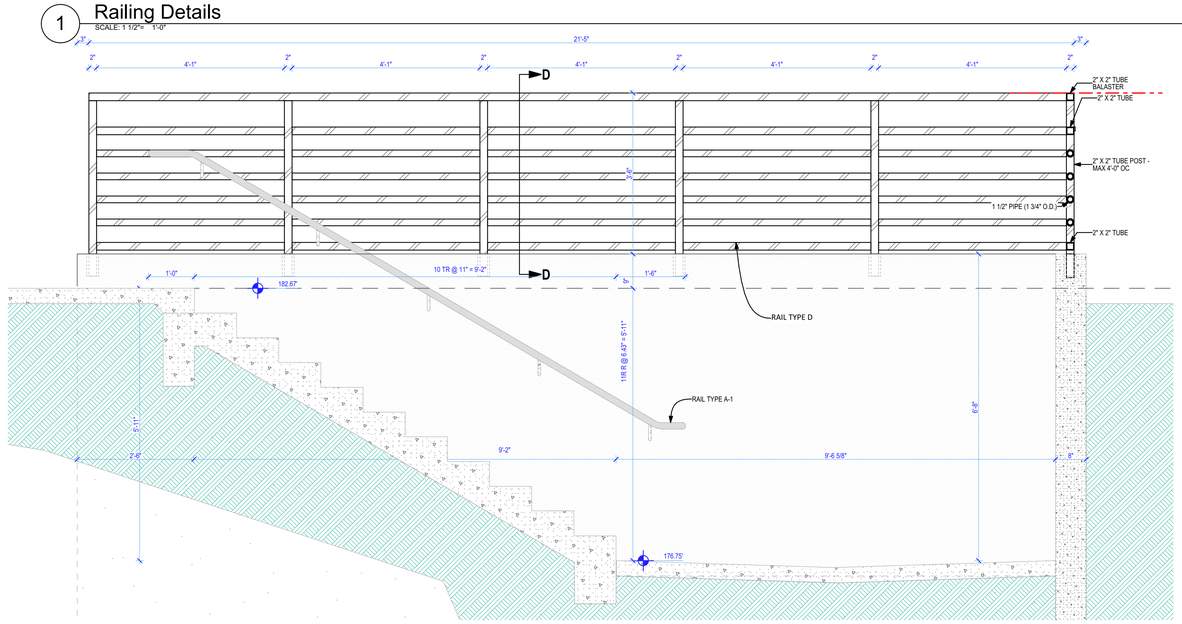


3 Basement Stair Section

SCALE: 3/4" = 1'-0"

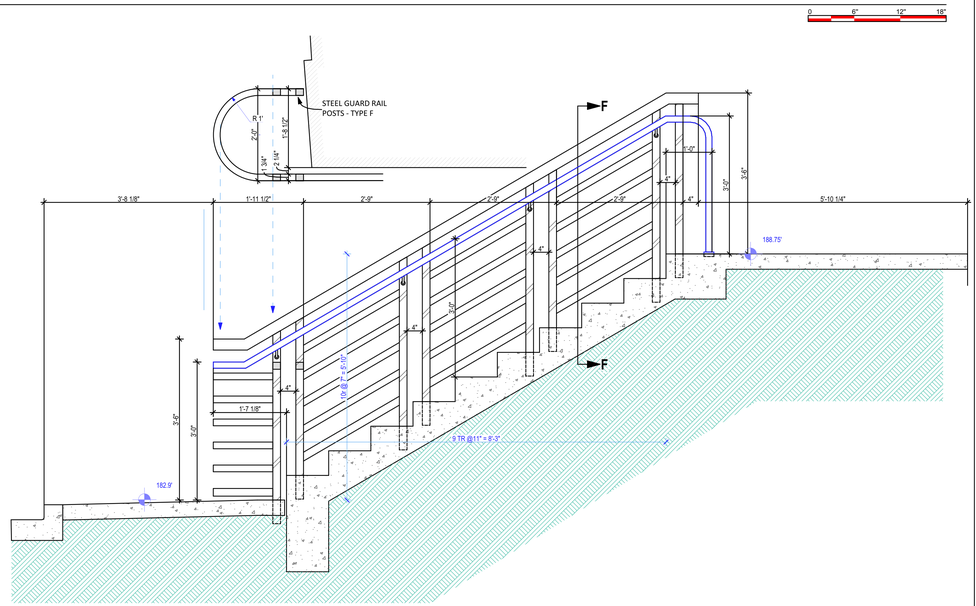


2 Typical West Porch Guardrail Elevation

SCALE: 3/4" = 1'-0"

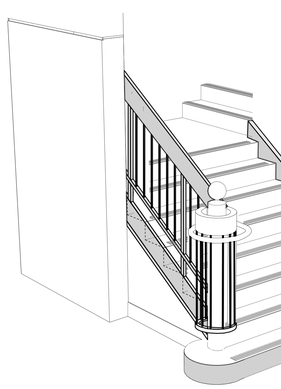


6 Isometric at Stair Volute

SCALE: 1:165.52

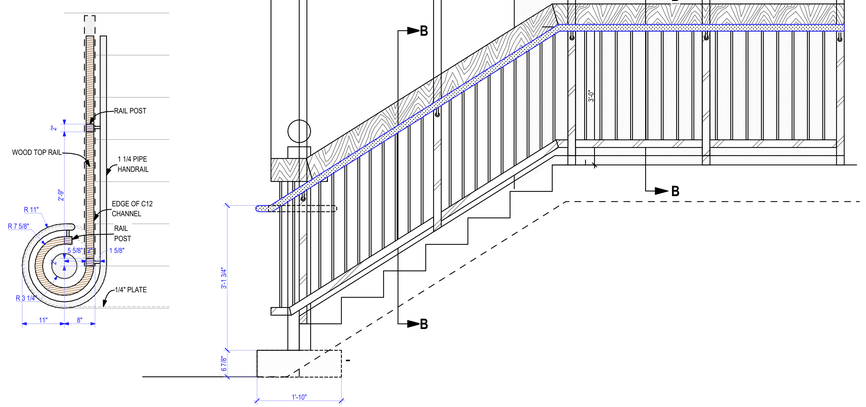

5 East Guardrail and Stair Rail Elevation

SCALE: 3/4" = 1'-0"

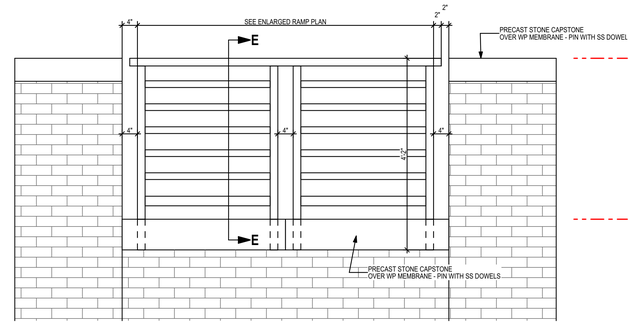

4 West Stair Rail Elevation

SCALE: 3/4" = 1'-0"

THESE DRAWINGS AND RENDERINGS ARE INSTRUMENTS OF SERVICE. THE DRAWINGS AND COPIES THEREOF, INCLUDING ELECTRONIC MEDIA AND CAD FILES, ARE THE PROPERTY OF GILCHRIST ROSS CROWE ARCHITECTS, P.A. THEIR USE, REPRESENTATION OR REPRODUCTION IN ACTUAL OR CONTENT BY ANY ENTITY THAT POSSESSES THEM FOR ANY PURPOSE EXCEPT BY WRITTEN AGREEMENT WITH THE ARCHITECT IS PROHIBITED. THIS COPYRIGHT NOTIFICATION SHALL BE TRUE AS IF DIRECTLY PLACED ON EACH DRAWING EXHIBIT OR RENDERING ON THIS DOCUMENT AND SHALL NOT BE REMOVED FROM THESE DOCUMENTS.

Consultants:

PHASE:	DRAWN BY:	REVIEWED BY	DATE:
EXISTING CONDITIONS	MK	CR	2-14-22
SCHEMATIC DESIGN	MK	CR	4-28-23
DESIGN DEVELOPMENT	MK	CR	6-27-25
65% CONSTR DOCUMENTS	MK	CR	1-30-26
95% CONSTR DOCUMENTS	MK	CR	4-14-26
100% CONSTR DOCUMENTS	MK	CR	6-9-26
CONTRACT DOCUMENTS			
PERMIT DOCUMENTS			

Good Shepherd Catholic Church
Community Center

4665 Thomasville Rd,
Tallahassee, Fl 32309


GRC Project Number 21275

architecture
interior design
planning
gilchrist ross crowe
architects
SIGNATURE
413 ALL SAINTS STREET TALLAHASSEE, FLORIDA 32301
(850) 222-8100 www.architects-gca.com

ARCHITECTURAL
DRAWING NAME
Railing Details


SHEET
A5.21

Plotted By: Mitchell Kilbee at s:\Archive Shares\2022_GR Archive\Re
Tuesday June 9, 2026

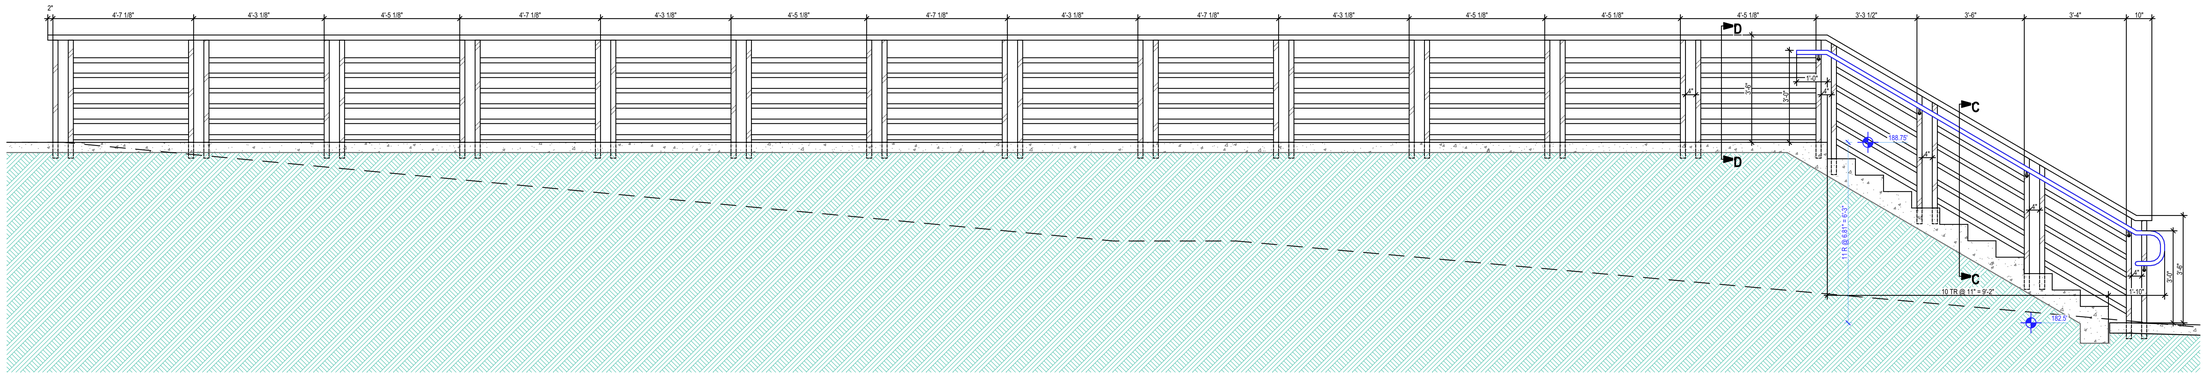

2 East Stair & Porch Section

SCALE: 1/2" = 1'-0"

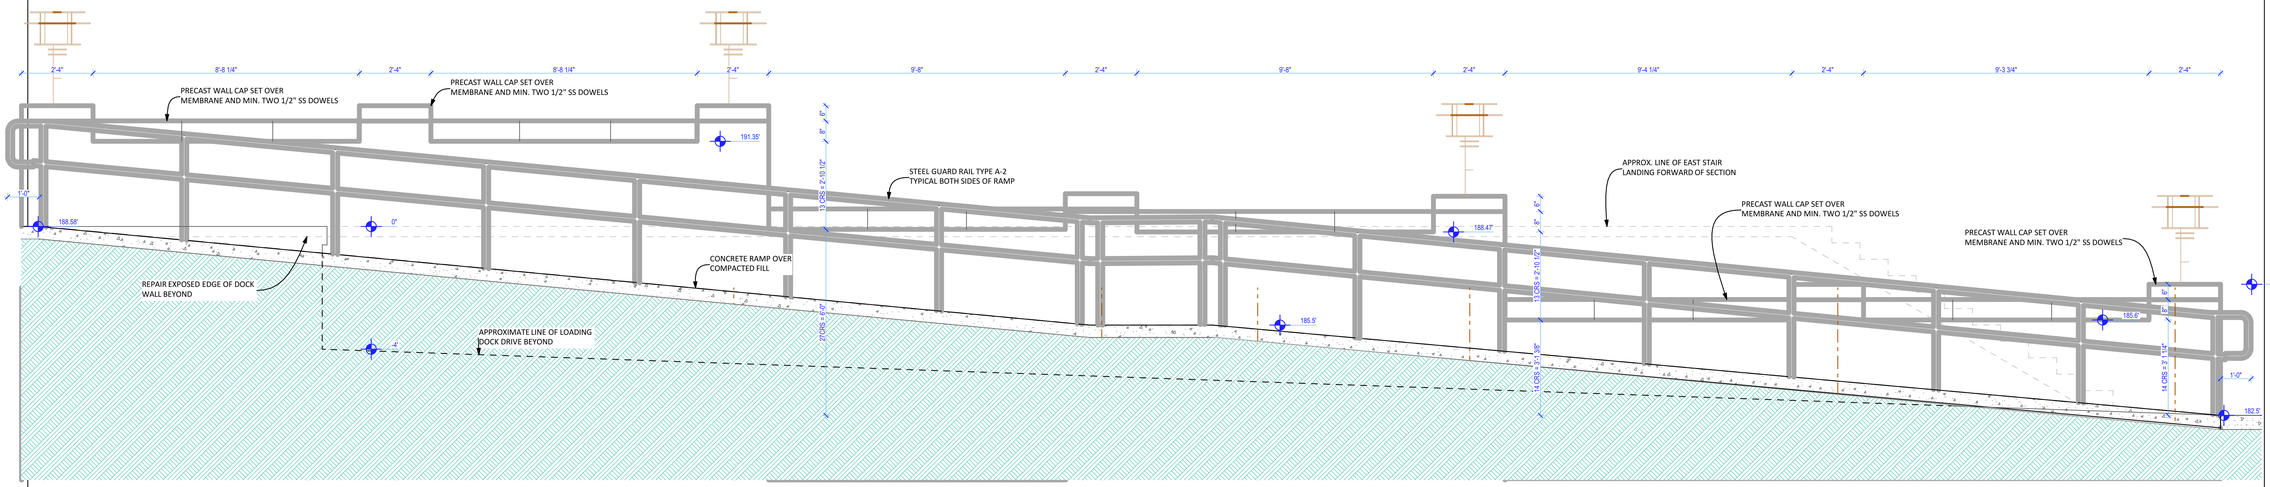

1 East Ramp Section

SCALE: 1/2" = 1'-0"

THESE DRAWINGS AND RENDERINGS ARE INSTRUMENTS OF SERVICE. THE DRAWINGS AND COPIES THEREOF, INCLUDING ELECTRONIC MEDIA AND CAD FILES, ARE THE PROPERTY OF GILCHRIST ROSS CROWE ARCHITECTS, P.A. THEIR USE, REPRESENTATION OR REPRODUCTION IN ACTUAL OR CONTENT BY ANY ENTITY THAT POSSESSES THEM FOR ANY PURPOSE EXCEPT BY WRITTEN AGREEMENT WITH THE ARCHITECT IS PROHIBITED. THIS COPYRIGHT NOTIFICATION SHALL BE TRUE AS IF DIRECTLY PLACED ON EACH DRAWING EXHIBIT OR RENDERING ON THIS DOCUMENT AND SHALL NOT BE REMOVED FROM THESE DOCUMENTS.

Consultants:

PHASE:	DRAWN BY:	REVIEWED BY	DATE:
EXISTING CONDITIONS	MK	CR	2-14-22
SCHEMATIC DESIGN	MK	CR	4-28-23
DESIGN DEVELOPMENT	MK	CR	6-27-25
65% CONSTR DOCUMENTS	MK	CR	1-30-26
95% CONSTR DOCUMENTS	MK	CR	4-14-26
100% CONSTR DOCUMENTS	MK	CR	6-9-26
CONTRACT DOCUMENTS			
PERMIT DOCUMENTS			

Good Shepherd Catholic Church
Community Center

4665 Thomasville Rd,
Tallahassee, Fl 32309

GRC Project Number 21275

architecture
interior design
planning
gilchrist ross crowe
architects


413 ALL SAINTS STREET TALLAHASSEE, FLORIDA 32301
(850) 222-8100 www.architects-gca.com

SIGNATURE


ARCHITECTURAL
DRAWING NAME
Railing Details

SHEET
A5.22


Plotted: June 9, 2026
Architectural Set - Whitehead Software as a Service\Good Shepherd\21275_GSC_ArchCAD.rvt

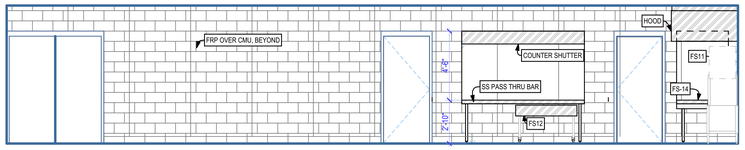


7 West Kitchen Wall
SCALE: 1/4" = 1'-0"

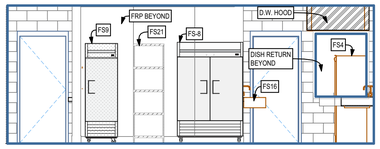


3 West Kitchen Island
SCALE: 1/4" = 1'-0"

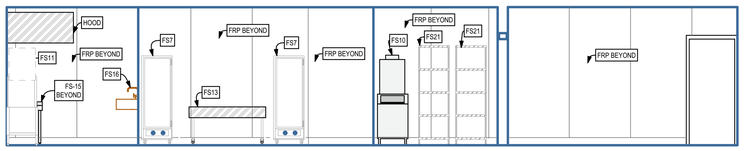


8 East Kitchen Island
SCALE: 1/4" = 1'-0"

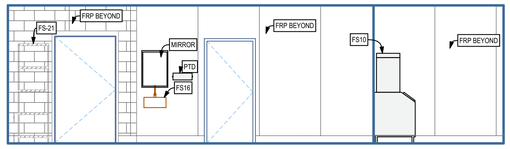


4 South Kitchen Wall
SCALE: 1/4" = 1'-0"

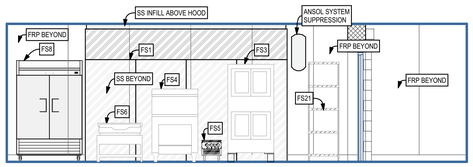

5 East Kitchen Wall
SCALE: 1/4" = 1'-0"

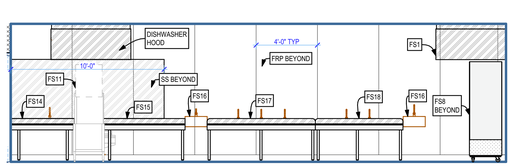

6 North Kitchen Wall
SCALE: 1/4" = 1'-0"

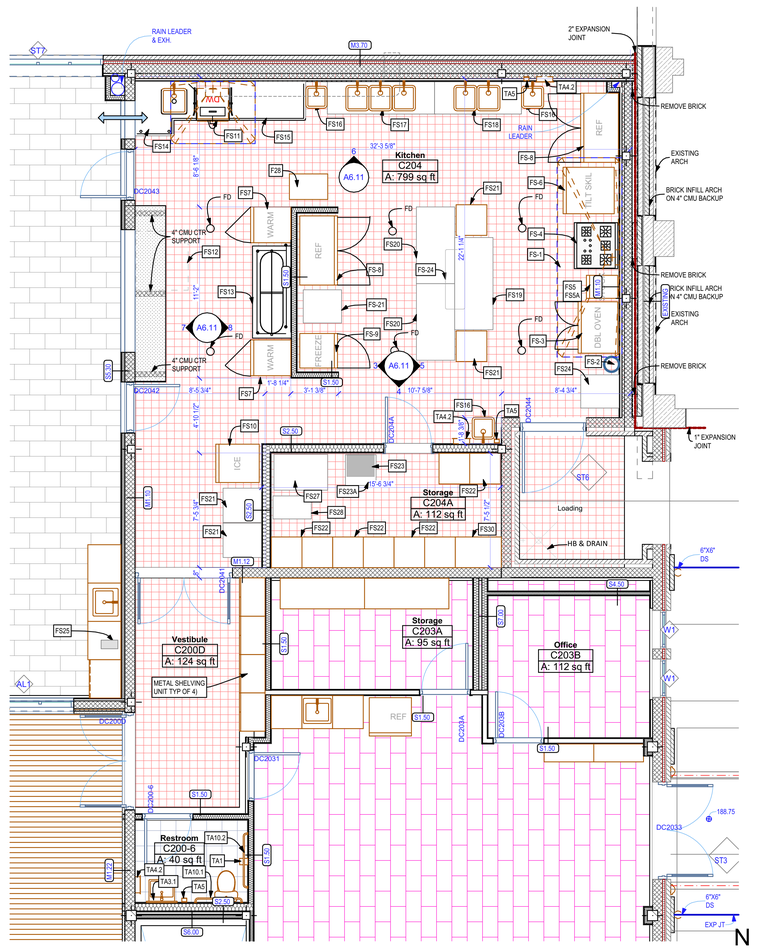

1 Enlarged Kitchen Plan
SCALE: 1/4" = 1'-0"

KITCHEN EQUIPMENT SCHEDULE

EQUIPMENT SCHEDULE

						ELECTRICAL								PLUMBING				
ItemNo	Quantity	Unit	Category	Mfr	Model	Voltage	Phase	Amps	Cycle	Hp	Kw	ConnectionType	NEMA	Cold Water (in)	Hot Water (in)	Indirect Waste Size	Gas Size(in)	Gas MBTU
FS-1	1	ea	Hood System	Accurex	HOOD SYSTEM													
FS-3	1	ea	Convection Oven, Electric	Blodgett	ZEPH-100-E DBL	208	3	31.0	60	1/2	11.0	Direct						
	2			Blodgett		208	3	31.0	60	1/2	11.0							
FS-4	1	ea	Range, 36", 5 Open Burners	Southbend	4365D												3/4"	224.0
FS-5	1	ea	Range, Stock Pot, Gas	Atosa USA, Inc.	ATSP-18-1												3/4"	80.0
FS-5A	1	ea	Faucet, Kettle / Pot Filler	Krowne	16-179L									1/2"				
FS-6	1	ea	Tilting Skillet Braising Pan, Electric	Crown	ELTS-30						12.0			3/8"	3/8"			
FS-7	1	ea	Heated Holding	Carter-Hoffmann	HL2-18													
FS-7	1	ea	Heated Holding Proofing Cabinet, Mobile	Carter-Hoffmann	HL2-18	120	1	17.5	60		2.1		5-20P					
FS-8	2	ea	Reach-In Refrigerator	True Mfg. - General Foodservice	T-49-HC	115	1	5.4	60	1/2		Cord & Plug	5-15P					
FS-9	1	ea	Reach-In Freezer	True Mfg. - General Foodservice	T-23F-HC	115	1	3.7	60	1/2		Cord & Plug	5-15P					
FS-10	1	ea	Ice Maker, Cube-Style	Hoshizaki	KM-350MAJ	115	1	9.05	60			Direct				3/8"		
	1	ea		Hoshizaki	KM-350MAJ									1/2"		3/4"		
	1	ea		Hoshizaki	B-500SF											3/4"		
FS-11	1	ea	Dishwasher, Door Type	CMA Dishmachines	180-S	208	3	49.0	60	1					3/4"	2"		
FS-12	1	ea	Serving Counter, Cold Food	Vollrath	36145	120	1		60			Cord & Plug						
	1			Vollrath		120	1		60									
FS-13	1	ea	Hot Food Serving Counter / Table	Vollrath	36140	208	1		60		2.5	Cord & Plug						
FS-14	1	ea	Dishtable, Soiled "L" Shaped	John Boos	SDT4-I6048SBK-L													
	1	ea		T&S Brass	B-0133-B									1/2"	1/2"			
FS-15	1	ea	Clean Dishtable	Klinger's Trading	CDT48R													
FS-16	3	ea	Hand Sink	John Boos	PBHS-W-1410-P-X									1/2"	1/2"			
FS-17	1	ea	Three (3) Compartment Sink	Klinger's Trading	HDS32D													
	1	ea		Krowne	14-812L									1/2"	1/2"			
FS-18	1	ea	Two (2) Compartment Sink	Klinger's Trading	ECS22D													
	1	ea		Krowne	17-109WL									1/2"	1/2"			
FS-19	1	ea	Work Table, Stainless Steel Top	Klinger's Trading	ABST3072													
FS-20	2	ea	Work Table, Stainless Steel Top	Klinger's Trading	16GA-ABST3060													
FS-21	5	ea	Shelving, Wire	Quantum	2424BK													
FS-22	4	kt	Shelving Unit, Wire	Quantum	WR74-2448BK													
FS-23	1	ea	Food Slicer, Electric	Globe	G12	115	1	3.0	60	1/2		Cord & Plug	5-15P					
FS-23A	1	ea	Work Table, 24", Stainless Steel Top	John Boos	ST4R1.5-2424SSK													
FS-24	1	ea	Universal Pan Rack	Winco	AWRK-20													
FS-25	1	ea	Coffee Brewer	BUNN	23001.0006	120	1	11	60		1.37	Cord & Plug	5-15P	1/4"				
FS-27	1	ea	Dish Cart / Dolly	CFS Brands	ADD403													
FS-28	1	ea	Cart, Utility/Bussing	Crestware	LTROLLEY													
FS-29	1	ea	POTS< PANS< GLASSES, silverware,linen	Custom	POTS, PANS, GLASSES													
FS-30	1	kt	Shelving Unit, Wire	Quantum	WR74-2436BK													

THESE DRAWINGS AND RENDERINGS ARE INSTRUMENTS OF SERVICE. THE DRAWINGS AND COPIES THEREOF, INCLUDING ELECTRONIC MEDIA AND CAD FILES, ARE THE PROPERTY OF GILCHRIST ROSS CROWE ARCHITECTS, P.A. THEIR USE, REPRESENTATION OR REPRODUCTION IN ACTUAL OR CONTENT BY ANY ENTITY THAT POSSESSES THEM FOR ANY PURPOSE EXCEPT BY WRITTEN AGREEMENT WITH THE ARCHITECT IS PROHIBITED. THIS COPYRIGHT NOTIFICATION SHALL BE TRUE AS IF DIRECTLY PLACED ON EACH DRAWING EXHIBIT OR RENDERING ON THIS DOCUMENT AND SHALL NOT BE REMOVED FROM THESE DOCUMENTS.

Consultants:

PHASE:	DRAWN BY:	REVIEWED BY	DATE:
EXISTING CONDITIONS	MK	CR	2-14-22
SCHEMATIC DESIGN	MK	CR	4-28-23
DESIGN DEVELOPMENT	MK	CR	6-27-25
65% CONSTR DOCUMENTS	MK	CR	1-30-26
95% CONSTR DOCUMENTS	MK	CR	4-14-26
100% CONSTR DOCUMENTS	MK	CR	6-9-26
CONTRACT DOCUMENTS			
PERMIT DOCUMENTS			

Good Shepherd Catholic Church
Community Center

4665 Thomasville Rd,
Tallahassee, Fl 32309

GRC Project Number 21275

architecture
interior design
planning
gilchrist ross crowe
architects


413 ALL SAINTS STREET TALLAHASSEE, FLORIDA 32301
(850) 222-8100 www.architects-gca.com

SIGNATURE

ARCHITECTURAL
DRAWING NAME
Enlarged Plans - Kitchen


SHEET
A6.11

Autodesk Docs://Kitchen Upfitters at Leon/Good Shepard2022_S60_KitchenFile.rvt
Tuesday, June 9, 2026

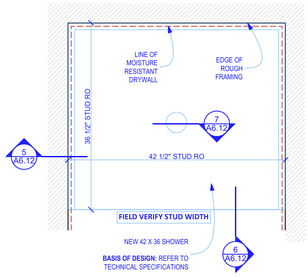


4 Shower Plan

SCALE: 1" = 1'-0"

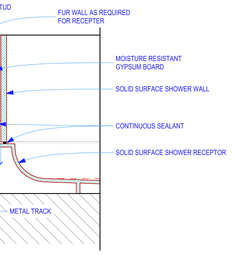


5 Shower Detail

SCALE: 3" = 1'-0"

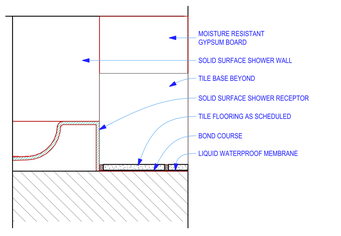

6 Shower Detail

SCALE: 3" = 1'-0"

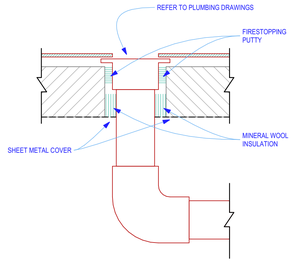


7 Shower Detail

SCALE: 3" = 1'-0"

Good Shepherd Community Center

ITEM	DESCRIPTION	ASI #	HEIGHT
TA1.0	Double Toilet paper Dispenser	74022	30" TOP
TA2.1	Feminine Napkin Disposal - Single	20852	30" TOP
TA2.2	Feminine Napkin Disposal - double	20472	30" TOP
TA2.3.	Feminine Napkin Disposal – recessed	20470	30" TOP
TA3.1	Stainless steel framed mirror – 3'	0600-2436	40 TO BTM.
TA3.2	Stainless Steel framed mirror – 4'	0600-2448	40 TO BTM.
TA3.3	Stainless Steel framed mirror – 5'	0600-2460	40 TO BTM.
TA3.4	Stainless Steel framed mirror – 6'	0600-24-72	40 TO BTM.
TA4.1	Paper Towel & waste recept. -semi recessed	04692-6	46" TO DISPENSER
TA4.2	Surface paper Towel Dispenser	210	46" TO DISPENSER
TA5	Surface mounted soap dispenser	0347	40" TO BTM.
TA6	Shower Soap Dish	7410-S	40" TO DISH
TA7.1	Shower Rod and Curtain	1214-2	79" +/- adjust
TA7.2	Shower Curtain - 42	1200-V36	to curtain
TA7.3	Shower Curtain Hooks		
TA8.1	Shower seat – right	8206-R-28	19" TO TOP
TA8.2	Shower seat – left	8206-L-28	19" TO TOP
TA9	2' Towel bar	0760-Z	47" TO TOP
TA10.1	Stainless Steel grab bar – 3'	3801-36	36" TO TOP
TA10.2	Stainless Steel grab bar – 3'-6"	3801-42	36" TO TOP
TA11	Custodiam Mop rack and shelf	1308-3	66" TO SHELF
TA12	Baby Changing station	9022	40" TO TOP

1.0 Double Toilet paper Dispenser 74022

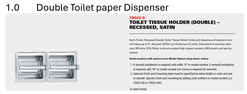


2.1 Feminine Napkin Disposal - Single 20852




2.2 Feminine Napkin Disposal - double 20472




2.3. Feminine Napkin Disposal – recessed 20470

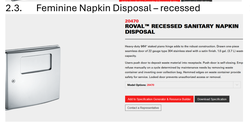

3.1 Stainless steel framed mirror – 3' 0600-2436
3.2 Stainless Steel framed mirror – 4' 0600-2448
3.3 Stainless Steel framed mirror – 5' 0600-2460
3.4 Stainless Steel framed mirror – 6' 0600-2472

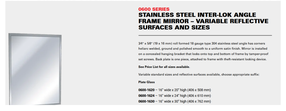

4.1 Paper Towel & waste recept. -semi recessed 04692-6

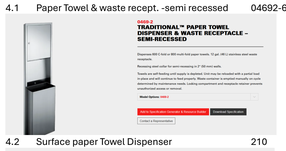

4.2 Surface paper Towel Dispenser 210




5 Surface mounted soap dispenser 0347



6 Shower Soap Dish 7410-S



7.1 Shower Rod and Curtain 1214-2

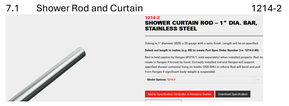

7.2 Shower Curtain - 42 1200-V36
7.3 Shower Curtain Hooks




8.1 Shower seat – right 8206-R-28
8.2 Shower seat – left 8206-L-28



9 2' Towel bar 7360-24S



10.1 Stainless Steel grab bar – 3' 3801-36
10.2 Stainless Steel grab bar – 3'-6" 3801-42

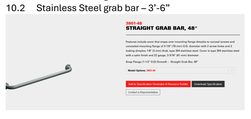


11 Custodiam Mop rack and shelf 1308-3




12 Baby Changing station 9022



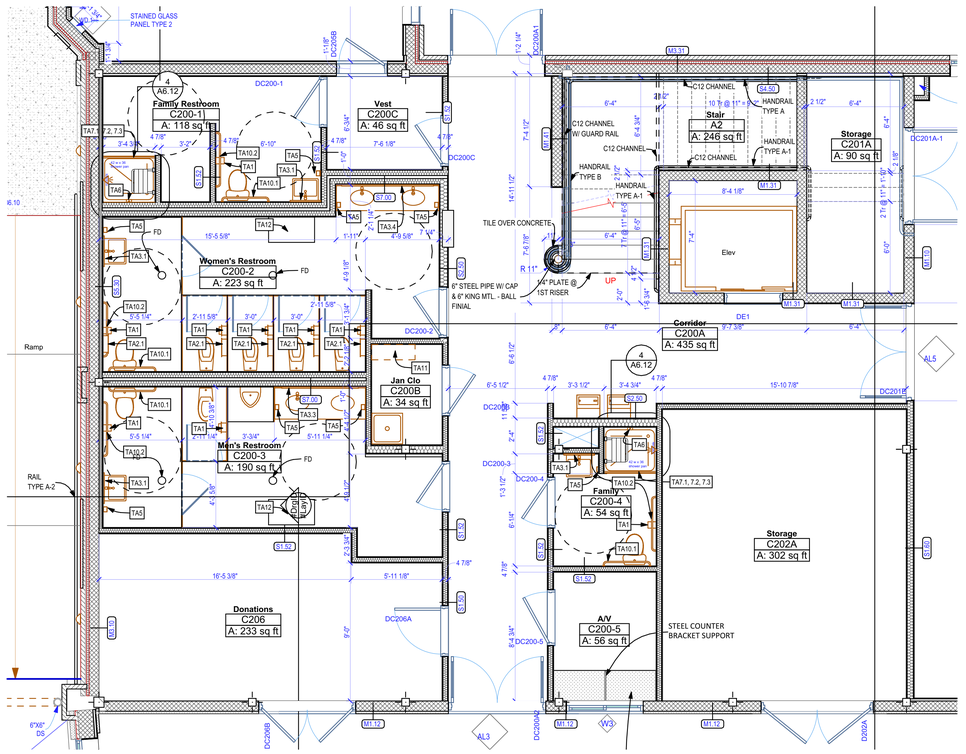


1 Enlarged Plan

SCALE: 1/4" = 1'-0"

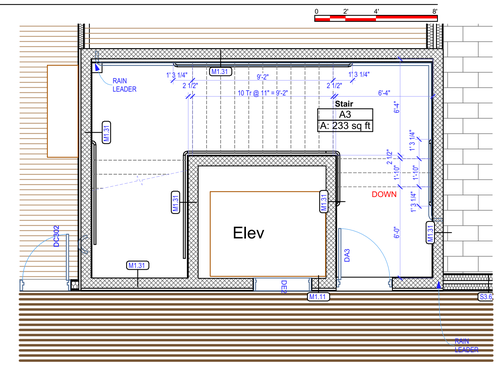

2 Upper Stair

SCALE: 1/4" = 1'-0"

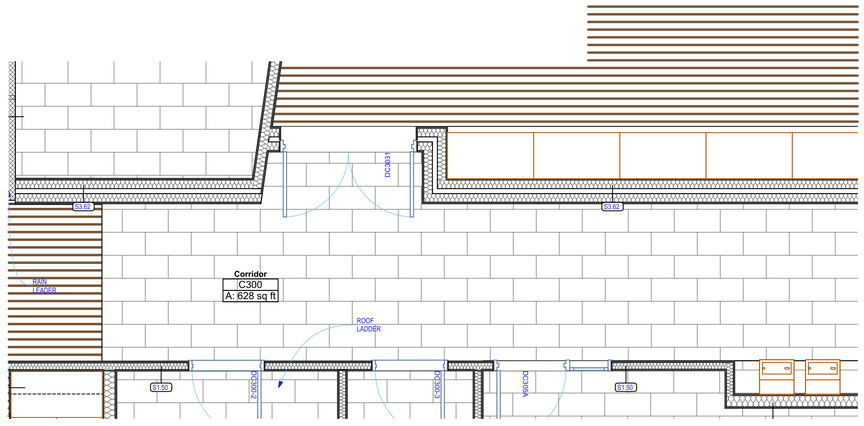

3 Enlarged Restroom Plan - Second Floor

SCALE: 3/8" = 1'-0"

THESE DRAWINGS AND RENDERINGS ARE INSTRUMENTS OF SERVICE. THE DRAWINGS AND COPIES THEREOF, INCLUDING ELECTRONIC MEDIA AND CAD FILES, ARE THE PROPERTY OF GILCHRIST ROSS CROWE ARCHITECTS, P.A. THEIR USE, REPRESENTATION OR REPRODUCTION IN ACTUAL OR CONTENT BY ANY ENTITY THAT POSSESSES THEM FOR ANY PURPOSE EXCEPT BY WRITTEN AGREEMENT WITH THE ARCHITECT IS PROHIBITED. THIS COPYRIGHT NOTIFICATION SHALL BE TRUE AS IF DIRECTLY PLACED ON EACH DRAWING EXHIBIT OR RENDERING ON THIS DOCUMENT AND SHALL NOT BE REMOVED FROM THESE DOCUMENTS.

Consultants:

PHASE:	DRAWN BY:	REVIEWED BY	DATE:
EXISTING CONDITIONS	MK	CR	2-14-22
SCHEMATIC DESIGN	MK	CR	4-28-23
DESIGN DEVELOPMENT	MK	CR	6-27-25
65% CONSTR DOCUMENTS	MK	CR	1-30-26
95% CONSTR DOCUMENTS	MK	CR	4-14-26
100% CONSTR DOCUMENTS	MK	CR	6-9-26
CONTRACT DOCUMENTS			
PERMIT DOCUMENTS			

Good Shepherd Catholic Church
Community Center

4665 Thomasville Rd,
Tallahassee, Fl 32309

GRC Project Number 21275


gilchrist ross crowe
architecture
interior design
planning
architects
SIGNATURE

413 ALL SAINTS STREET TALLAHASSEE, FLORIDA 32301
(850) 222-8100 www.architects-gca.com


ARCHITECTURAL
DRAWING NAME
Enlarged Plans - Restrooms, Stair

SHEET
A6.12


Bluebeam® PC - Bluebeam Software as a Service/Cloud Based/DOCSC - DO NOT SCALE file
Tuesday, June 9, 2026

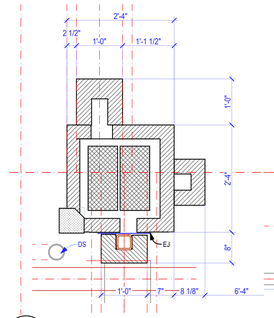


10 K5 DETAIL
SCALE: 3/4" = 1'-0"

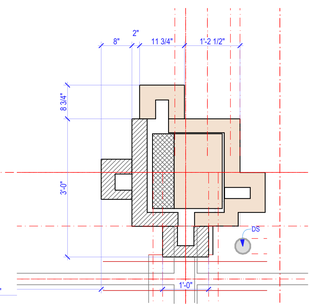


12 Modify Existing Pilaster
SCALE: 3/4" = 1'-0"

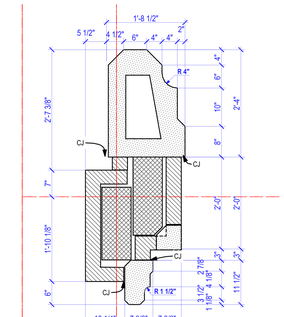


8 K4 DETAIL
SCALE: 3/4" = 1'-0"

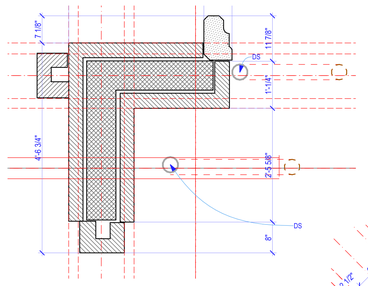


7 K3 DETAIL
SCALE: 3/4" = 1'-0"

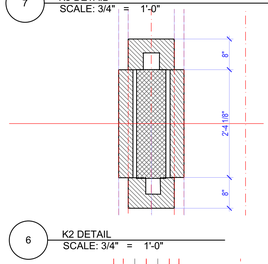

6 K2 DETAIL
SCALE: 3/4" = 1'-0"

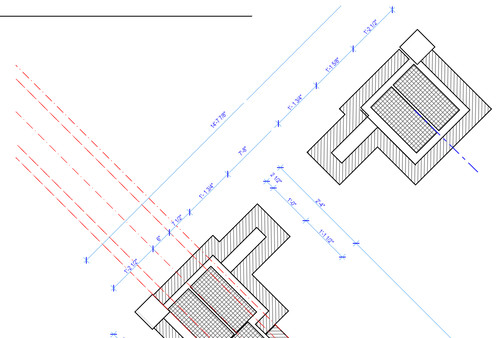


11 K7 DETAIL
SCALE: 3/4" = 1'-0"

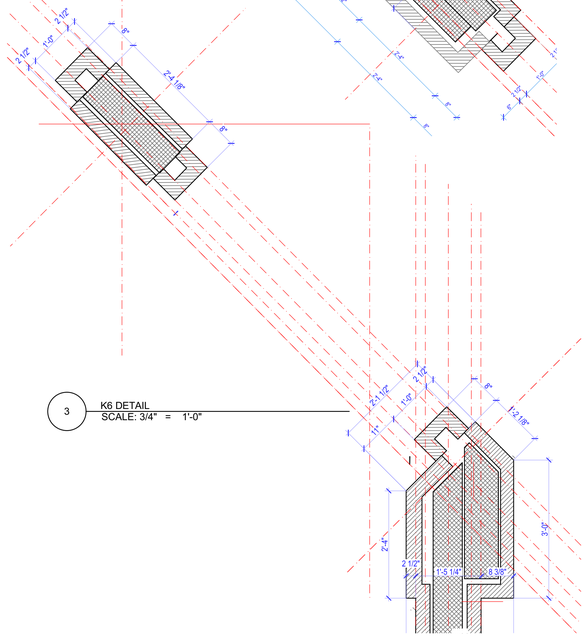


3 K6 DETAIL
SCALE: 3/4" = 1'-0"

9 K1 DETAIL
SCALE: 3/4" = 1'-0"

5 K5 DETAIL
SCALE: 3/4" = 1'-0"

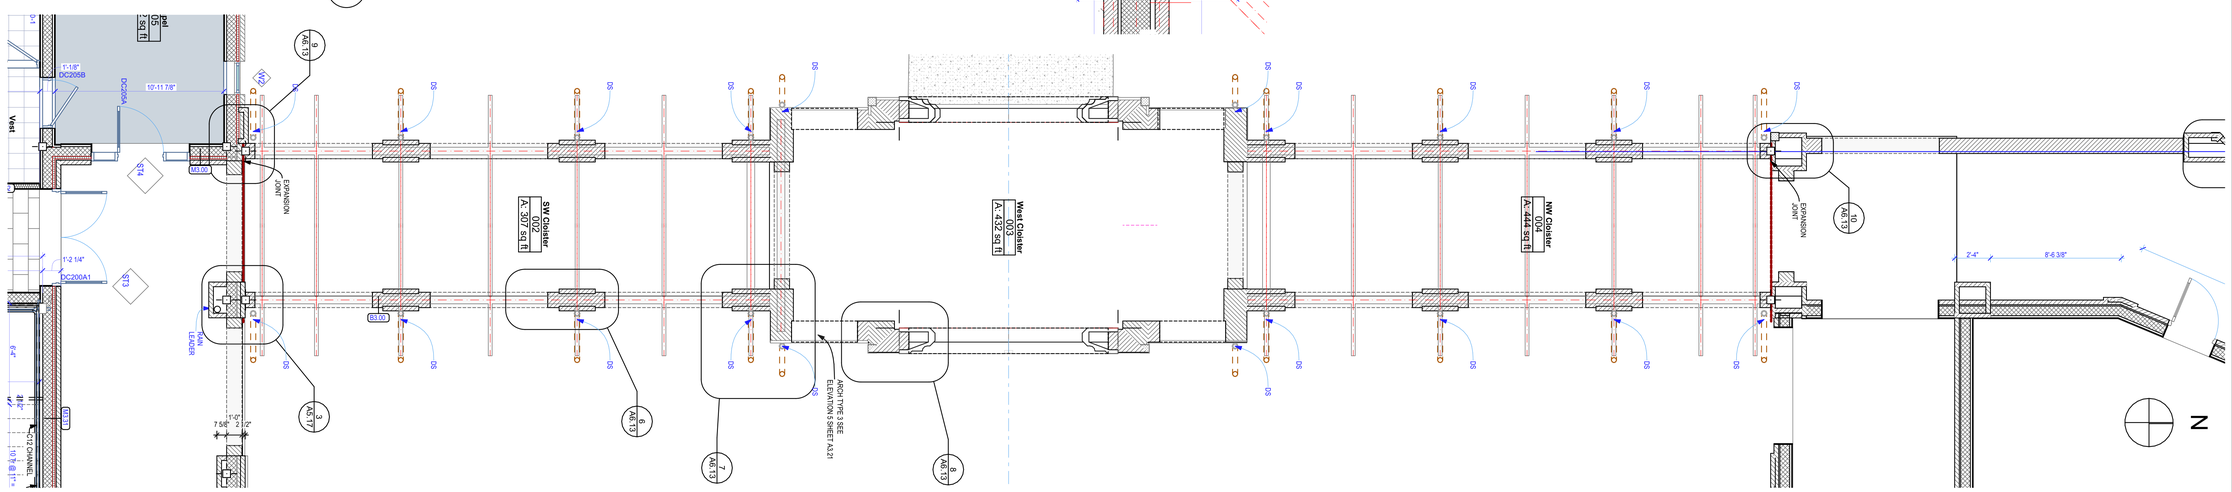

2 Enlarged Cloister Plan 2
SCALE: 1/4" = 1'-0"

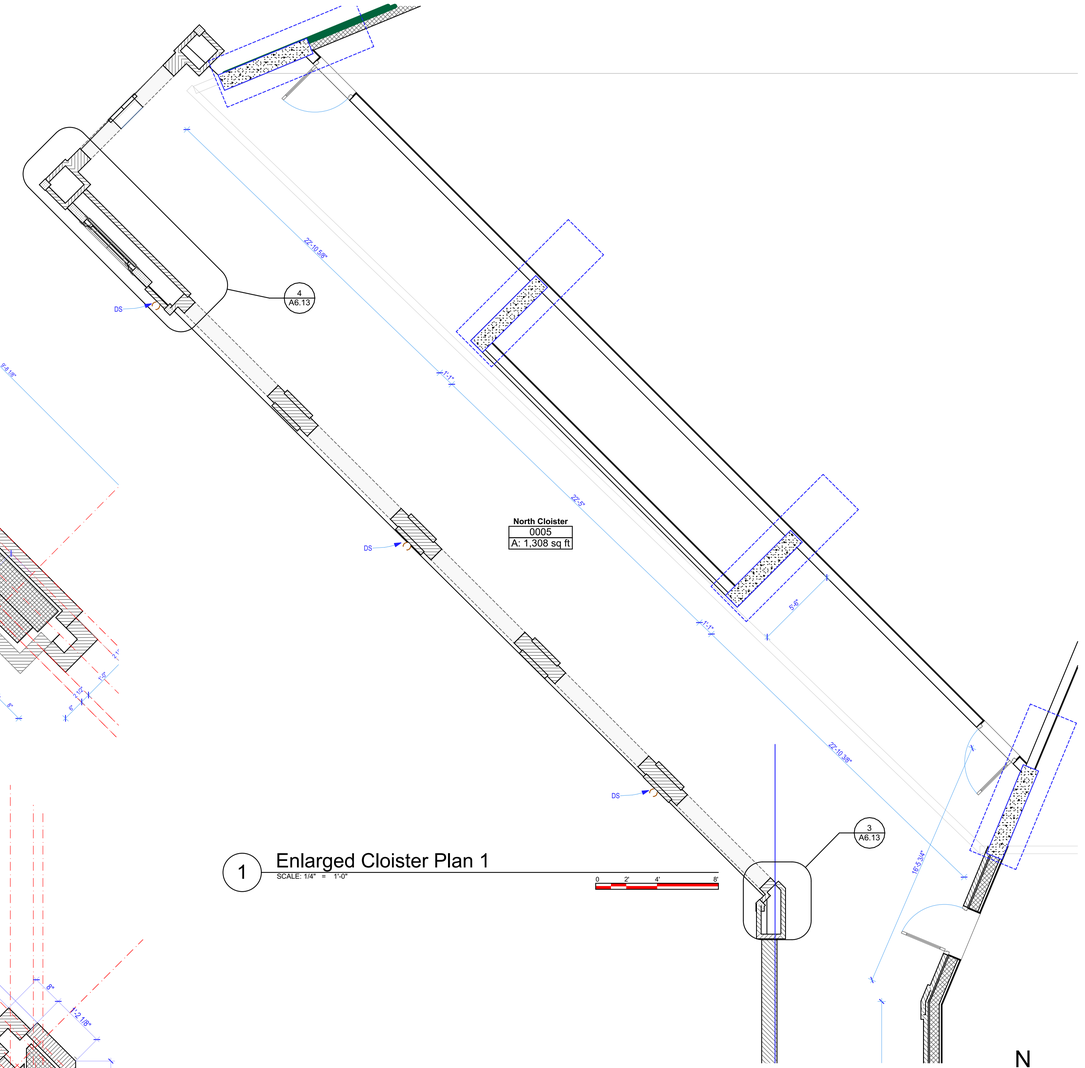

1 Enlarged Cloister Plan 1
SCALE: 1/4" = 1'-0"

THESE DRAWINGS AND RENDERINGS ARE INSTRUMENTS OF SERVICE. THE DRAWINGS AND COPIES THEREOF, INCLUDING ELECTRONIC MEDIA AND CAD FILES, ARE THE PROPERTY OF GILCHRIST ROSS CROWE ARCHITECTS, P.A. THEIR USE, REPRESENTATION OR REPRODUCTION IN ACTUAL OR CONTENT BY ANY ENTITY THAT POSSESSES THEM FOR ANY PURPOSE EXCEPT BY WRITTEN AGREEMENT WITH THE ARCHITECT IS PROHIBITED. THIS COPYRIGHT NOTIFICATION SHALL BE TRUE AS IF DIRECTLY PLACED ON EACH DRAWING EXHIBIT OR RENDERING ON THIS DOCUMENT AND SHALL NOT BE REMOVED FROM THESE DOCUMENTS.

Consultants:

PHASE:	DRAWN BY:	REVIEWED BY	DATE:
EXISTING CONDITIONS	MK	CR	2-14-22
SCHEMATIC DESIGN	MK	CR	4-28-23
DESIGN DEVELOPMENT	MK	CR	6-27-25
65% CONSTR DOCUMENTS	MK	CR	1-30-26
95% CONSTR DOCUMENTS	MK	CR	4-14-26
100% CONSTR DOCUMENTS	MK	CR	6-9-26
CONTRACT DOCUMENTS			
PERMIT DOCUMENTS			

Good Shepherd Catholic Church
Community Center


4665 Thomasville Rd,
Tallahassee, Fl 32309

GRC Project Number 21275


architecture
interior design
planning
gilchrist ross crowe
architects
SIGNATURE
413 ALL SAINTS STREET TALLAHASSEE, FLORIDA 32301
(850) 222-8100 www.architects-gca.com

ARCHITECTURAL
DRAWING NAME
Enlarged Cloister Plans


SHEET
A6.13

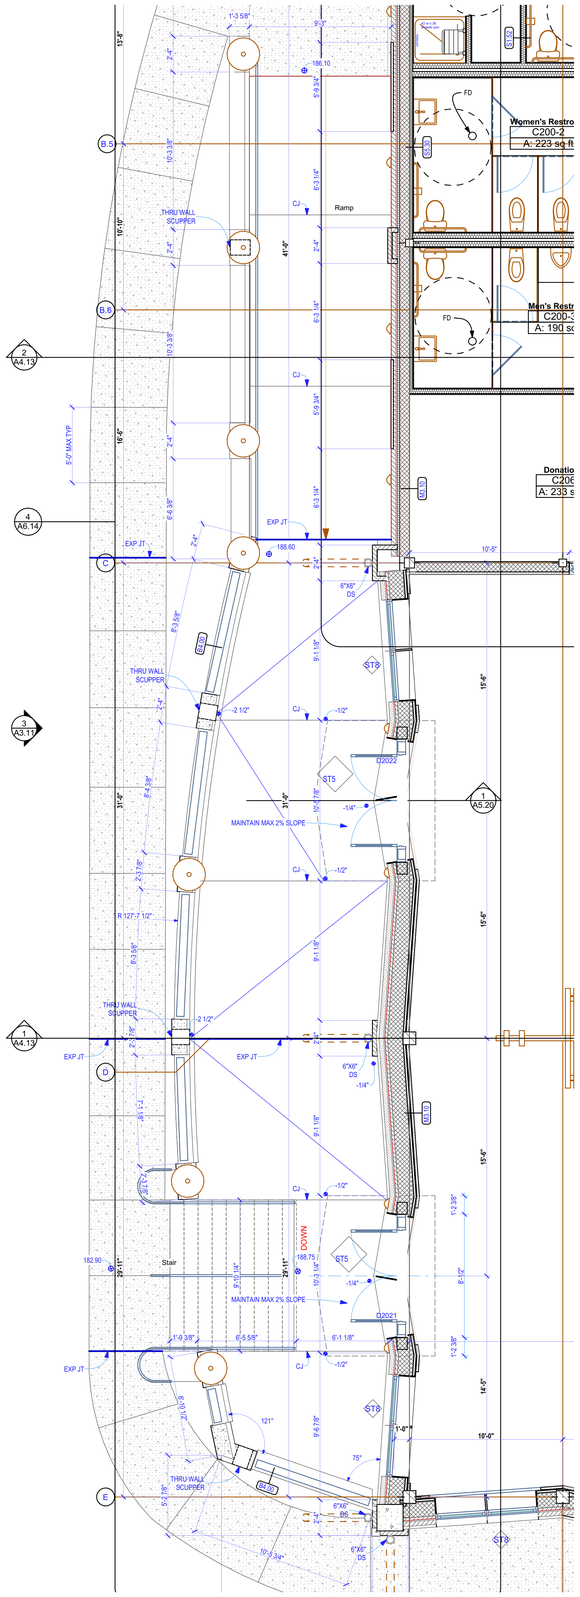


4 Enlarged West Ramp Plan
SCALE: 1/4" = 1'-0"

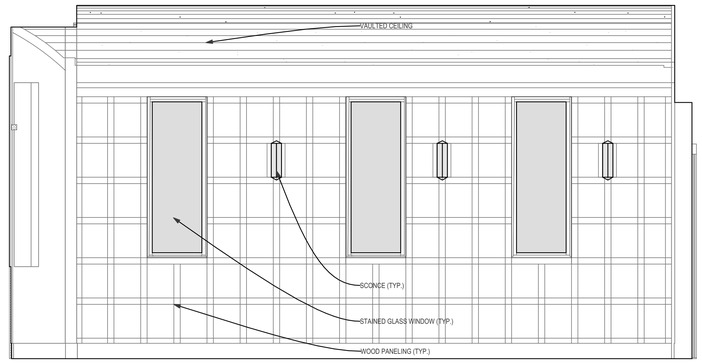

1 RM. 205 - CHAPEL NORTH ELEVATION
SCALE: 1/2" = 1'-0"

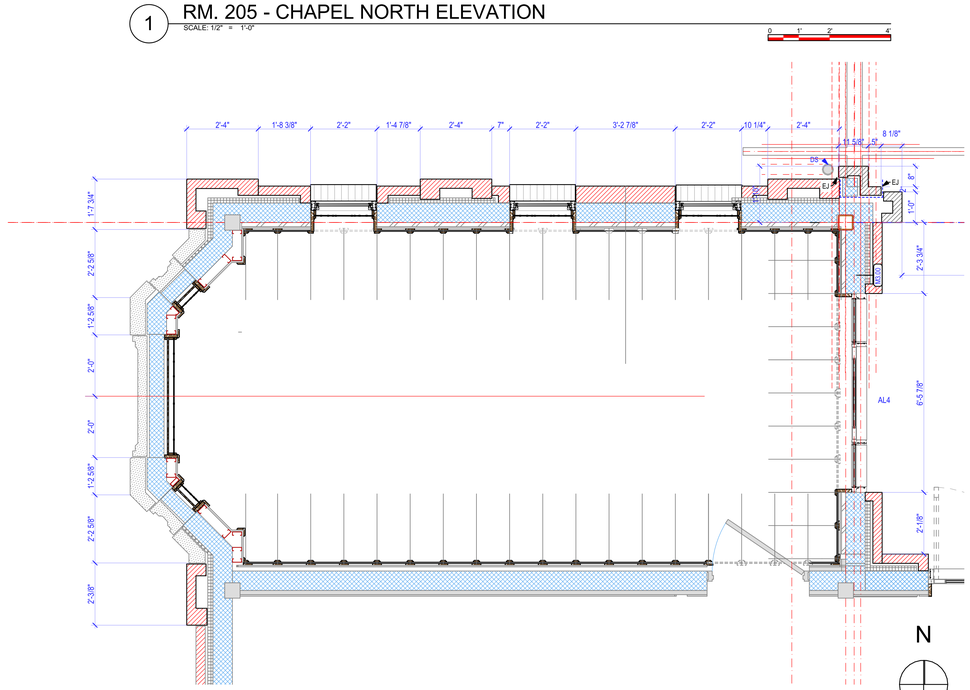

2 Enlarged Chapel Plan
SCALE: 1/2" = 1'-0"

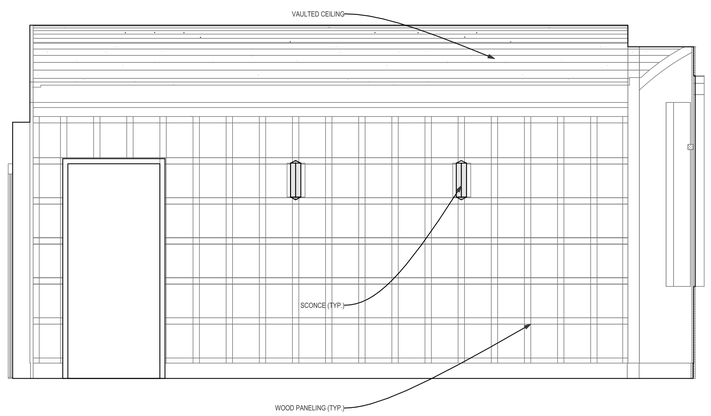

3 RM. C205 - CHAPEL SOUTH ELEVATION
SCALE: 1/2" = 1'-0"

THESE DRAWINGS AND RENDERINGS ARE INSTRUMENTS OF SERVICE. THE DRAWINGS AND COPIES THEREOF, INCLUDING ELECTRONIC MEDIA AND CAD FILES, ARE THE PROPERTY OF GILCHRIST ROSS CROWE ARCHITECTS, P.A. THEIR USE, REPRESENTATION OR REPRODUCTION IN ACTUAL OR CONTENT BY ANY ENTITY THAT POSSESSES THEM FOR ANY PURPOSE EXCEPT BY WRITTEN AGREEMENT WITH THE ARCHITECT IS PROHIBITED. THIS COPYRIGHT NOTIFICATION SHALL BE TRUE AS IF DIRECTLY PLACED ON EACH DRAWING EXHIBIT OR RENDERING ON THIS DOCUMENT AND SHALL NOT BE REMOVED FROM THESE DOCUMENTS.

Consultants:

PHASE:	DRAWN BY:	REVIEWED BY	DATE:
EXISTING CONDITIONS	MK	CR	2-14-22
SCHEMATIC DESIGN	MK	CR	4-28-23
DESIGN DEVELOPMENT	MK	CR	6-27-25
65% CONSTR DOCUMENTS	MK	CR	1-30-26
95% CONSTR DOCUMENTS	MK	CR	4-14-26
100% CONSTR DOCUMENTS	MK	CR	6-9-26
CONTRACT DOCUMENTS			
PERMIT DOCUMENTS			

Good Shepherd Catholic Church
Community Center

4665 Thomasville Rd,
Tallahassee, Fl 32309


GRC Project Number 21275

architecture
interior design
planning
gilchrist ross crowe
architects
SIGNATURE
413 ALL SAINTS STREET TALLAHASSEE, FLORIDA 32301
(850) 222-8100 www.architects-gca.com

ARCHITECTURAL
DRAWING NAME
Enlarged Chapel and West Ramp Plans

SHEET
A6.14


Monday, June 8, 2026
Archive.rvt - Archived Software as a Service/Good Shepard/A6.0 - A6.14.rvt/A6.14a

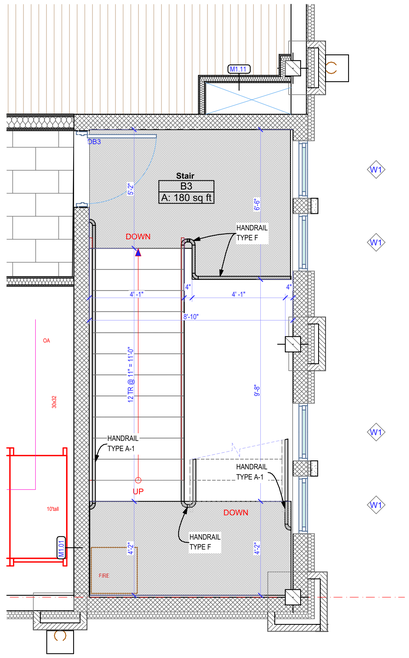

2 Stair B 2nd Floor

SCALE: 3/8" = 1'-0"

0 2" 4" 6"

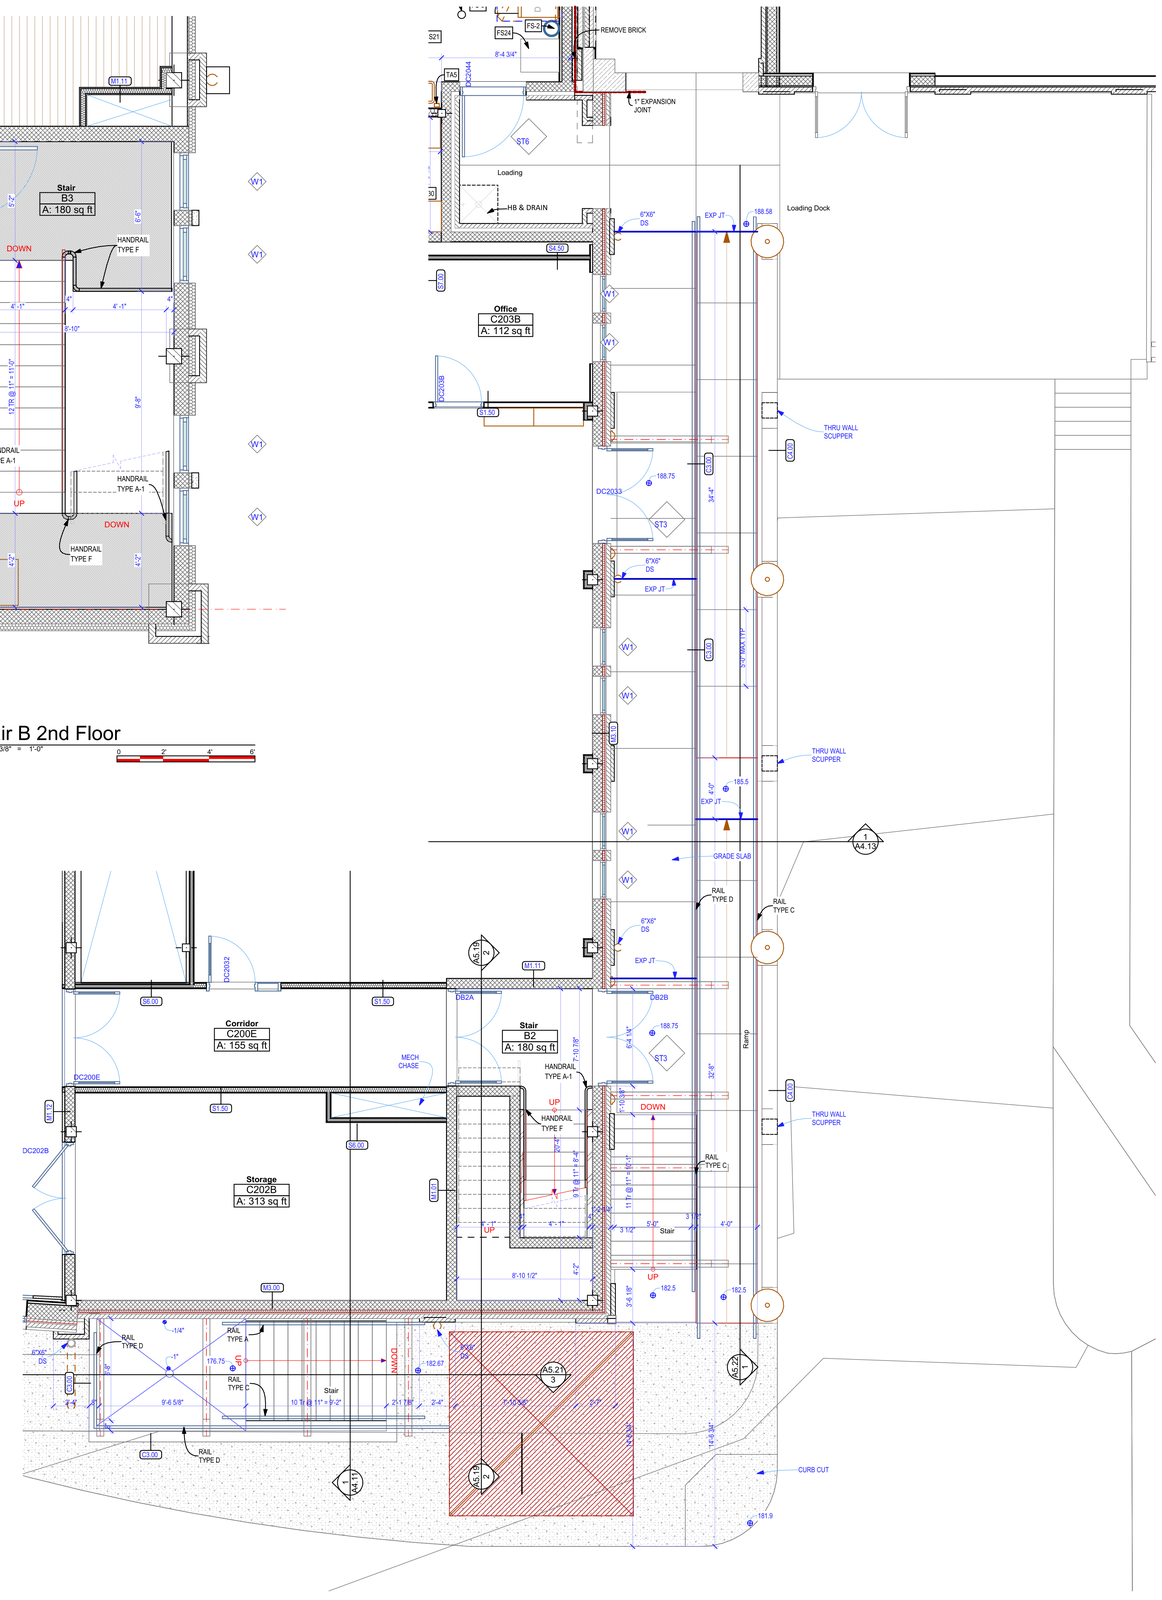

1 Stair B and East Ramp

SCALE: 1/4" = 1'-0"

0 2" 4" 8"

THESE DRAWINGS AND RENDERINGS ARE INSTRUMENTS OF SERVICE. THE DRAWINGS AND COPIES THEREOF, INCLUDING ELECTRONIC MEDIA AND CAD FILES, ARE THE PROPERTY OF GILCHRIST ROSS CROWE ARCHITECTS, P.A. THEIR USE, REPRESENTATION OR REPRODUCTION IN ACTUAL OR CONTENT BY ANY ENTITY THAT POSSESSES THEM FOR ANY PURPOSE EXCEPT BY WRITTEN AGREEMENT WITH THE ARCHITECT IS PROHIBITED. THIS COPYRIGHT NOTIFICATION SHALL BE TRUE AS IF DIRECTLY PLACED ON EACH DRAWING EXHIBIT OR RENDERING ON THIS DOCUMENT AND SHALL NOT BE REMOVED FROM THESE DOCUMENTS.

Consultants:

PHASE:	DRAWN BY:	REVIEWED BY	DATE:
EXISTING CONDITIONS	MK	CR	2-14-22
SCHEMATIC DESIGN	MK	CR	4-28-23
DESIGN DEVELOPMENT	MK	CR	6-27-25
65% CONSTR DOCUMENTS	MK	CR	1-30-26
95% CONSTR DOCUMENTS	MK	CR	4-14-26
100% CONSTR DOCUMENTS	MK	CR	6-9-26
CONTRACT DOCUMENTS			
PERMIT DOCUMENTS			

Good Shepherd Catholic Church Community Center

4665 Thomasville Rd,
Tallahassee, Fl 32309

GRC Project Number 21275

architecture
interior design
planning
gilchrist ross crowe
architects


413 ALL SAINTS STREET TALLAHASSEE, FLORIDA 32301
(850) 222-8100 www.architects-gca.com

SIGNATURE


ARCHITECTURAL
DRAWING NAME
Enlarged East Stair B and Exterior Stairs / Ramp

SHEET
A6.15


Monday, June 8, 2026
Electronic plot - Electronic software as a service/cloud Drawings/DWG - NOT APPROVED FOR

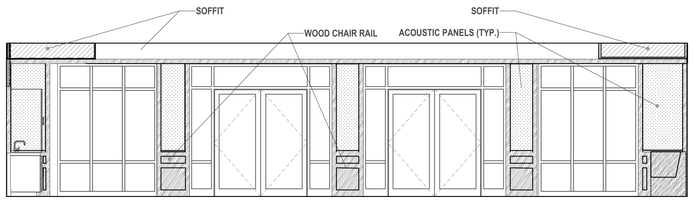


3 RM. C201 - SOUTH ELEVATION
SCALE: 1/4" = 1'-0"

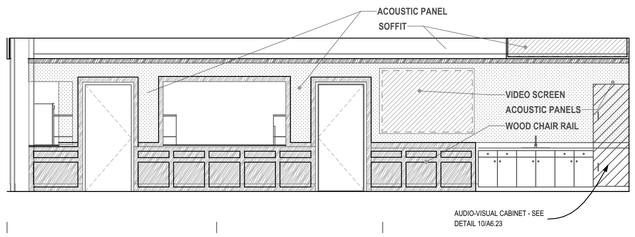


2 RM. C201 - EAST ELEVATION
SCALE: 1/4" = 1'-0"

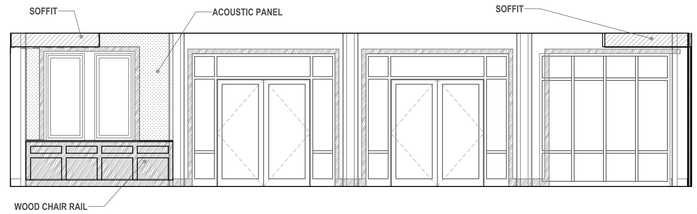


1 RM. C201 - NORTH ELEVATION
SCALE: 1/4" = 1'-0"

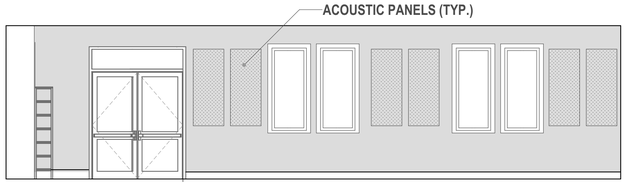


6 RM. C203 - EAST ELEVATION
SCALE: 1/4" = 1'-0"

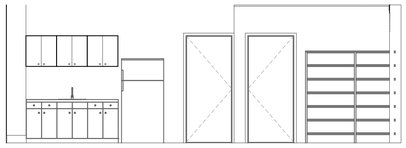


5 RM. C203 - NORTH ELEVATION
SCALE: 1/4" = 1'-0"

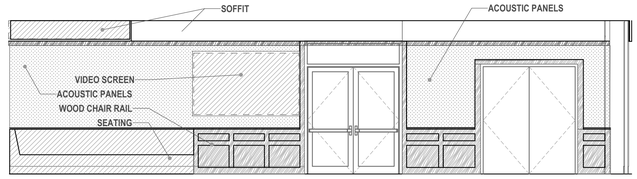


4 RM. C201 - WEST ELEVATION
SCALE: 1/4" = 1'-0"

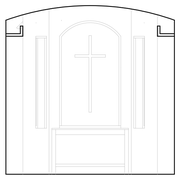


11 RM. C205 - W. ELEV.
SCALE: 1/4" = 1'-0"

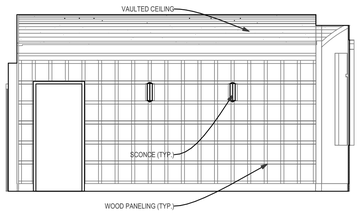


11 RM. C205 - SOUTH ELEVATION
SCALE: 1/4" = 1'-0"

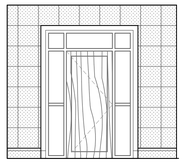


9 RM C205 - E. ELEV.
SCALE: 1/4" = 1'-0"

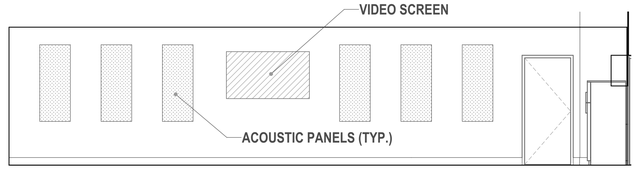


8 RM. C203 - WEST ELEVATION
SCALE: 1/4" = 1'-0"

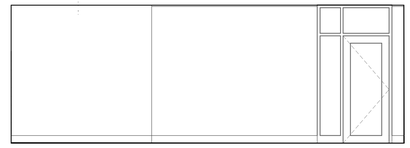


7 RM. C203 - SOUTH ELEVATION
SCALE: 1/4" = 1'-0"

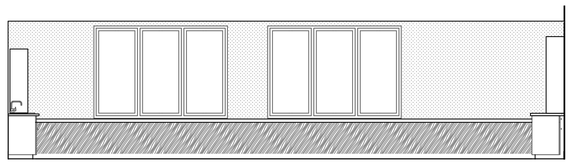


14 RM. C301 - SOUTH ELEVATION
SCALE: 1/4" = 1'-0"

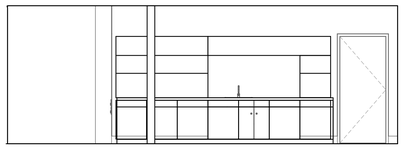


13 RM.C301- EAST ELEVATION
SCALE: 1/4" = 1'-0"

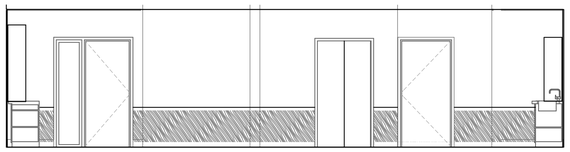


16 RM. C301 - NORTH ELEVATION
SCALE: 1/4" = 1'-0"

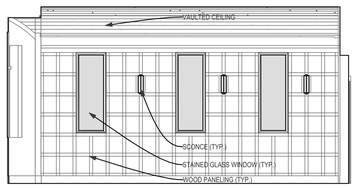


12 RM. C205 - NORTH ELEVATION
SCALE: 1/4" = 1'-0"

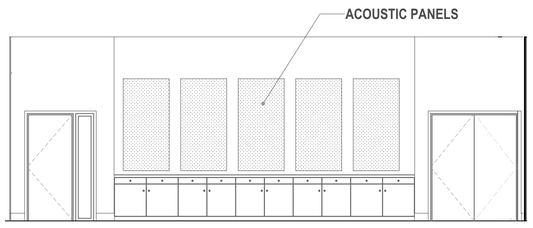


18 RM. C303 - SOUTH ELEVATION
SCALE: 1/4" = 1'-0"

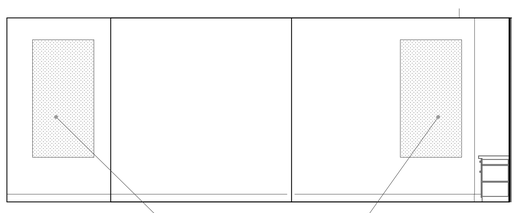

17 RM. C303 - EAST ELEVATION (WEST SIM.)
SCALE: 1/4" = 1'-0"

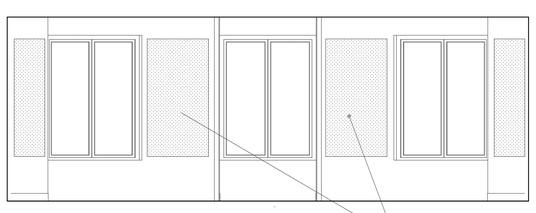

16 RM. C303 - NORTH ELEVATION
SCALE: 1/4" = 1'-0"

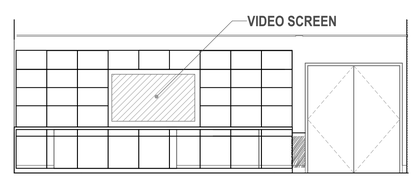

15 RM. C301 - WEST ELEVATION
SCALE: 1/4" = 1'-0"

THESE DRAWINGS AND RENDERINGS ARE INSTRUMENTS OF SERVICE. THE DRAWINGS AND COPIES THEREOF, INCLUDING ELECTRONIC MEDIA AND CAD FILES, ARE THE PROPERTY OF GILCHRIST ROSS CROWE ARCHITECTS, P.A. THEIR USE, REPRESENTATION OR REPRODUCTION IN ACTUAL OR CONTENT BY ANY ENTITY THAT POSSESSES THEM FOR ANY PURPOSE EXCEPT BY WRITTEN AGREEMENT WITH THE ARCHITECT IS PROHIBITED. THIS COPYRIGHT NOTIFICATION SHALL BE TRUE AS IF DIRECTLY PLACED ON EACH DRAWING EXHIBIT OR RENDERING ON THIS DOCUMENT AND SHALL NOT BE REMOVED FROM THESE DOCUMENTS.

Consultants:

PHASE:	DRAWN BY:	REVIEWED BY	DATE:
EXISTING CONDITIONS	MK	CR	2-14-22
SCHEMATIC DESIGN	MK	CR	4-28-23
DESIGN DEVELOPMENT	MK	CR	6-27-25
65% CONSTR DOCUMENTS	MK	CR	1-30-26
95% CONSTR DOCUMENTS	MK	CR	4-14-26
100% CONSTR DOCUMENTS	MK	CR	6-9-26
CONTRACT DOCUMENTS			
PERMIT DOCUMENTS			

Good Shepherd Catholic Church
Community Center

4665 Thomasville Rd,
Tallahassee, Fl 32309

GRC Project Number 21275


architecture
interior design
planning
gilchrist ross crowe
architects
SIGNATURE

413 ALL SAINTS STREET TALLAHASSEE, FLORIDA 32301
(850) 222-8100 www.architects-gca.com

ARCHITECTURAL
DRAWING NAME
Interior Elevations


SHEET
A6.21

Plotted: June 8, 2026
Bim Docs\ gca - Archive Software is a Service\Good Shepherd\GSC_GD_Arch.rvt

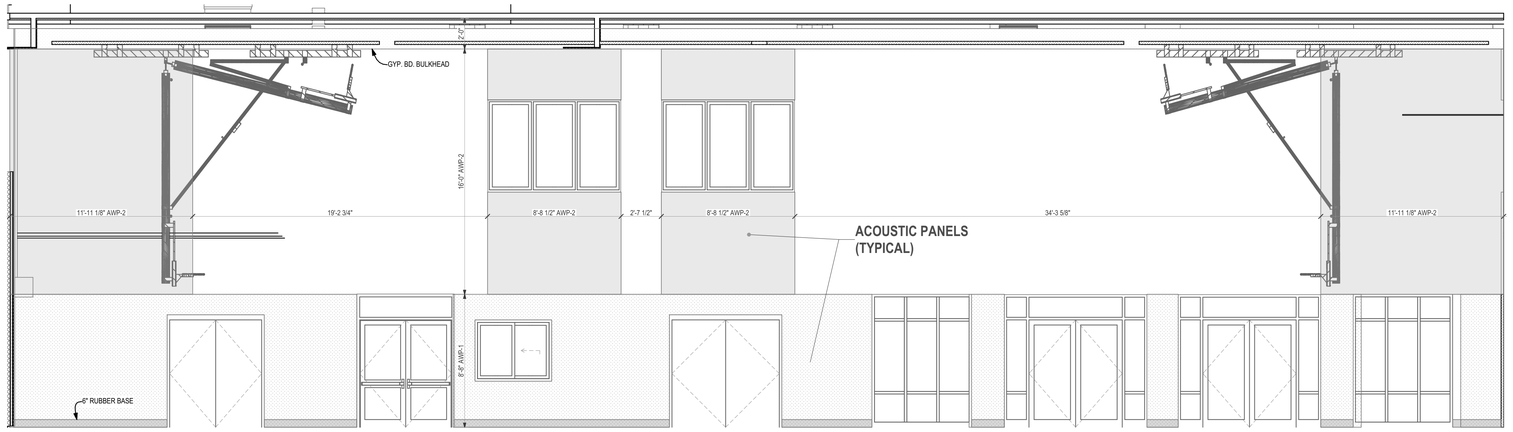


1 ROOM ELEVATION (1)
SCALE: 1/4" = 1'-0"

0 2" 4" 8"

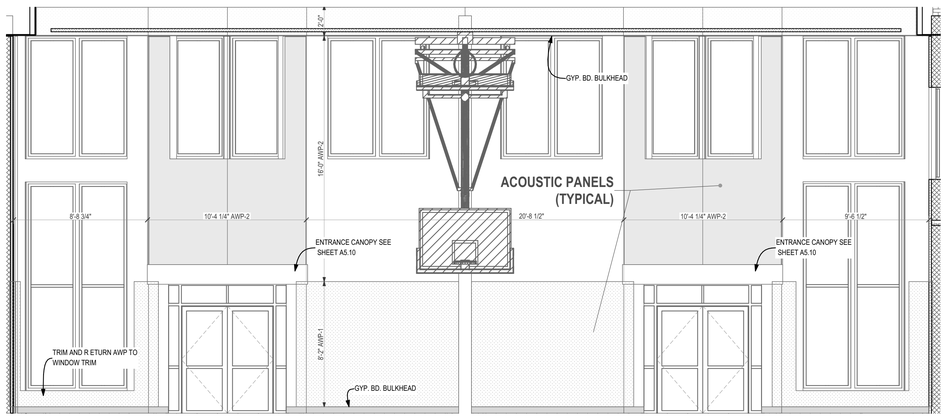


4 ROOM ELEVATION
SCALE: 1/4" = 1'-0"

0 2" 4" 8"

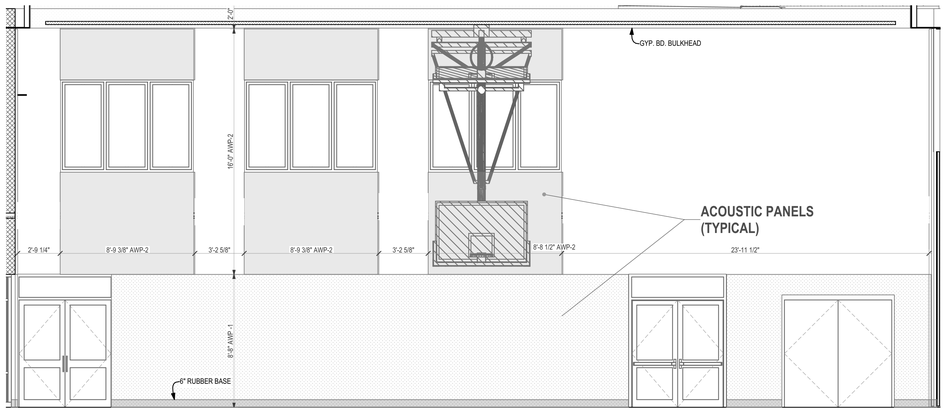

2 ROOM ELEVATION
SCALE: 1/4" = 1'-0"

0 2" 4" 8"

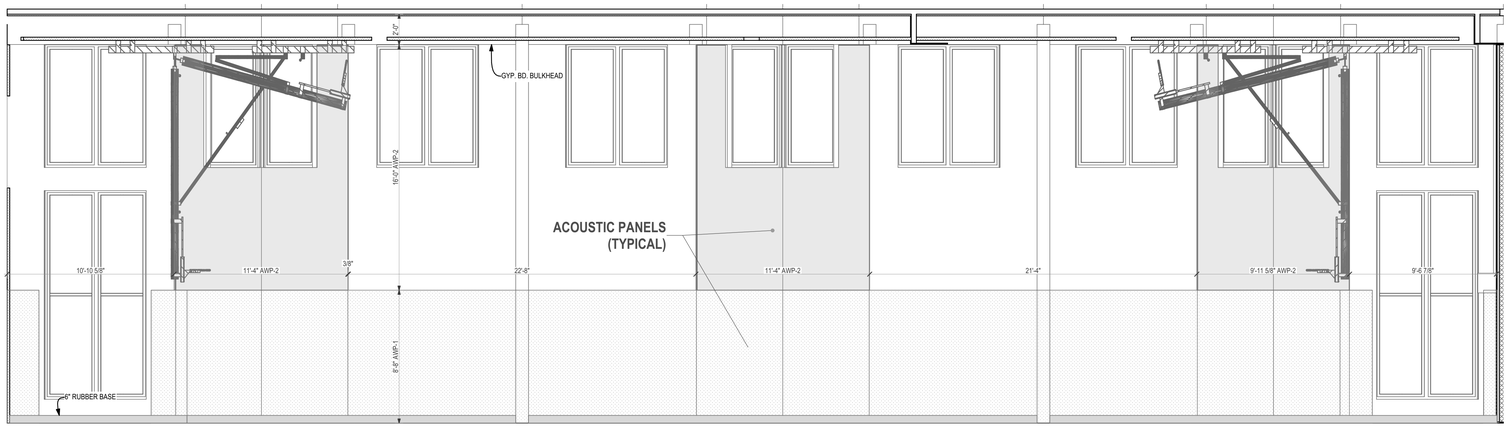

3 ROOM ELEVATION (1)
SCALE: 1/4" = 1'-0"

0 2" 4" 8"

THESE DRAWINGS AND RENDERINGS ARE INSTRUMENTS OF SERVICE. THE DRAWINGS AND COPIES THEREOF, INCLUDING ELECTRONIC MEDIA AND CAD FILES, ARE THE PROPERTY OF GILCHRIST ROSS CROWE ARCHITECTS, P.A. THEIR USE, REPRESENTATION OR REPRODUCTION IN ACTUAL OR CONTENT BY ANY ENTITY THAT POSSESSES THEM FOR ANY PURPOSE EXCEPT BY WRITTEN AGREEMENT WITH THE ARCHITECT IS PROHIBITED. THIS COPYRIGHT NOTIFICATION SHALL BE TRUE AS IF DIRECTLY PLACED ON EACH DRAWING EXHIBIT OR RENDERING ON THIS DOCUMENT AND SHALL NOT BE REMOVED FROM THESE DOCUMENTS.

Consultants:

PHASE:	DRAWN BY:	REVIEWED BY	DATE:
EXISTING CONDITIONS	MK	CR	2-14-22
SCHEMATIC DESIGN	MK	CR	4-28-23
DESIGN DEVELOPMENT	MK	CR	6-27-25
65% CONSTR DOCUMENTS	MK	CR	1-30-26
95% CONSTR DOCUMENTS	MK	CR	4-14-26
100% CONSTR DOCUMENTS	MK	CR	6-9-26
CONTRACT DOCUMENTS			
PERMIT DOCUMENTS			

Good Shepherd Catholic Church
Community Center

4665 Thomasville Rd,
Tallahassee, Fl 32309

GRC Project Number 21275


architecture
interior design
planning
gilchrist ross crowe
architects
SIGNATURE

413 ALL SAINTS STREET TALLAHASSEE, FLORIDA 32301
(850) 222-8100 www.architects-gca.com


ARCHITECTURAL
DRAWING NAME
Interior Elevations

SHEET
A6.22


Monday, June 9, 2025
3/4/2026 8:51:18 AM Last Saved by: Brandon Rogers(GRC) - 2025_GOOD_SHEPHERD.rvt

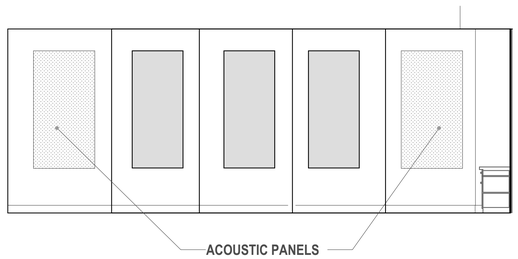


4 A6.23 RM.303 - MUSIC REHEARSAL EAST ELEVATION
SCALE: 1/4" = 1'-0"

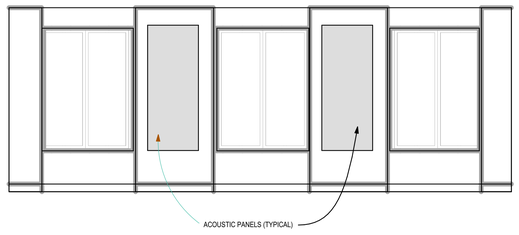


3 A6.23 RM. 303 - MUSIC REHEARSAL, C.R.H.P. CHAPEL - NORTH ELEVATION
SCALE: 1/4" = 1'-0"

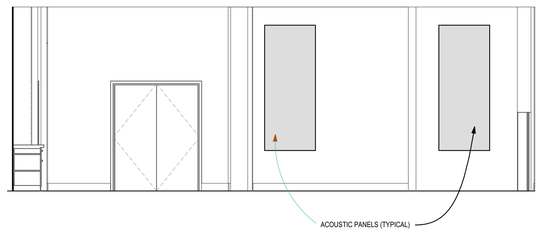


2 A6.23 RM. 303 - MUSIC REHEARSAL WEST ELEVATION
SCALE: 1/4" = 1'-0"

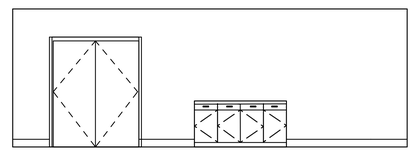


1 A6.23 RM. C302 - EDGE EAST ELEVATION
SCALE: 1/4" = 1'-0"

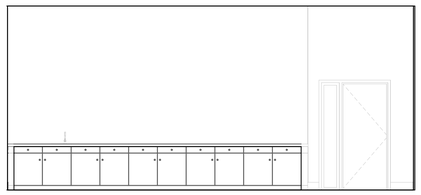


8 A6.23 RM. 306 - MEETING ROOM - WEST ELEVATION
SCALE: 1/4" = 1'-0"

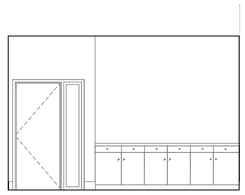


7 A6.23 RM. 305 - GENERAL MINISTRY OFFICE - WEST ELEVATION
SCALE: 1/4" = 1'-0"

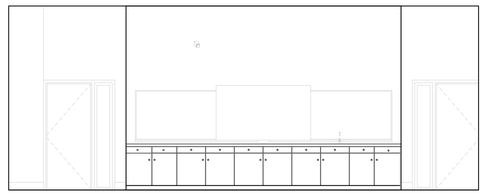


6 A6.23 RM. 304 - LARGE MEETING ROOM, C.R.H.P. WITNESS SOUTH ELEVATION
SCALE: 1/4" = 1'-0"

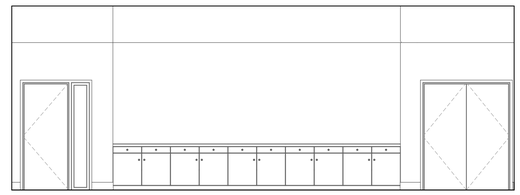


5 A6.23 RM. 303 - MUSIC REHEARSAL, C.R.H.P. CHAPEL - SOUTH ELEVATION
SCALE: 1/4" = 1'-0"

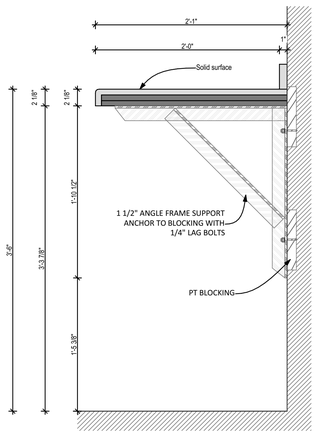


13 AV Room Counter
SCALE: 1 1/2"= 1'-0"

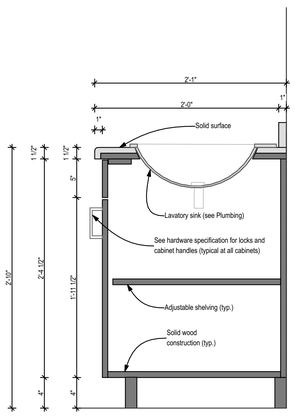


13 A6.23 Cabinet Section E
SCALE: 1 1/2"= 1'-0"

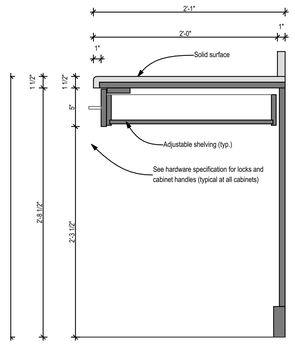


12 A6.23 Cabinet Section D
SCALE: 1 1/2"= 1'-0"

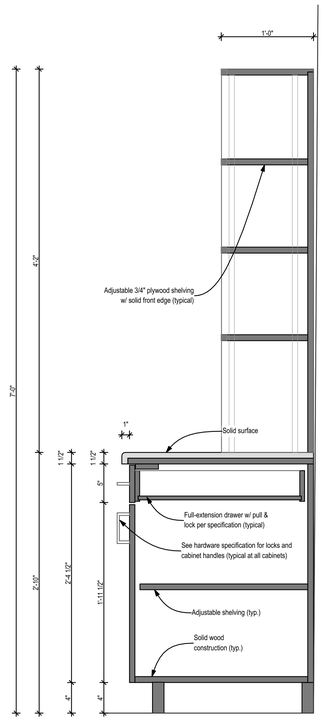

11 A6.23 Cabinet Section C
SCALE: 1 1/2"= 1'-0"

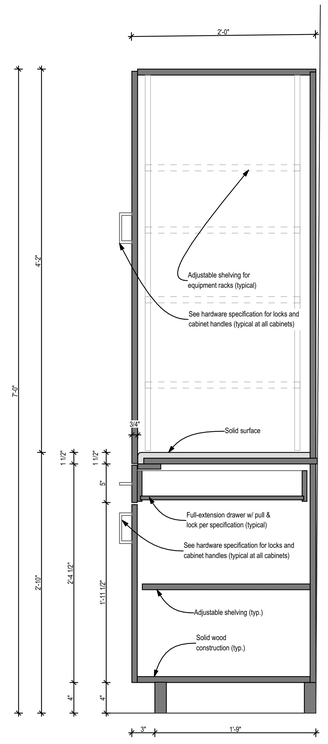

10 A6.23 Cabinet Section B
SCALE: 1 1/2"= 1'-0"

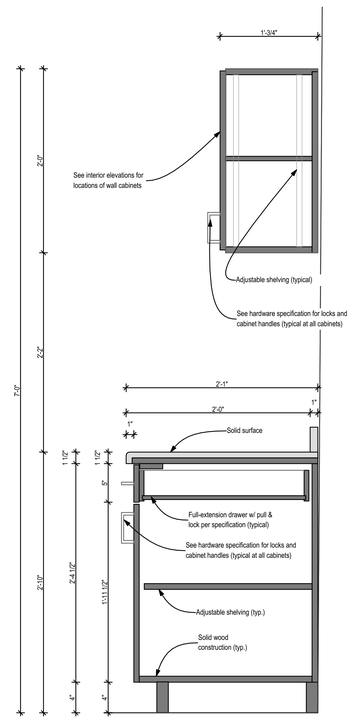

9 A6.23 Cabinet Section A
SCALE: 1 1/2"= 1'-0"

THESE DRAWINGS AND RENDERINGS ARE INSTRUMENTS OF SERVICE. THE DRAWINGS AND COPIES THEREOF, INCLUDING ELECTRONIC MEDIA AND CAD FILES, ARE THE PROPERTY OF GILCHRIST ROSS CROWE ARCHITECTS, P.A. THEIR USE, REPRESENTATION OR REPRODUCTION IN ACTUAL OR CONTENT BY ANY ENTITY THAT POSSESSES THEM FOR ANY PURPOSE EXCEPT BY WRITTEN AGREEMENT WITH THE ARCHITECT IS PROHIBITED. THIS COPYRIGHT NOTIFICATION SHALL BE TRUE AS IF DIRECTLY PLACED ON EACH DRAWING EXHIBIT OR RENDERING ON THIS DOCUMENT AND SHALL NOT BE REMOVED FROM THESE DOCUMENTS.

Consultants:

PHASE:	DRAWN BY:	REVIEWED BY	DATE:
EXISTING CONDITIONS	MK	CR	2-14-22
SCHEMATIC DESIGN	MK	CR	4-28-23
DESIGN DEVELOPMENT	MK	CR	6-27-25
65% CONSTR DOCUMENTS	MK	CR	1-30-26
95% CONSTR DOCUMENTS	MK	CR	4-14-26
100% CONSTR DOCUMENTS	MK	CR	6-9-26
CONTRACT DOCUMENTS			
PERMIT DOCUMENTS			

Good Shepherd Catholic Church
Community Center

4665 Thomasville Rd,
Tallahassee, Fl 32309

GRC Project Number 21275


architecture
interior design
planning
gilchrist ross crowe
architects
SIGNATURE


413 ALL SAINTS STREET TALLAHASSEE, FLORIDA 32301
(850) 222-8100 www.architects-gca.com

ARCHITECTURAL
DRAWING NAME
Interior Elevations

SHEET
A6.23

Saved by: Erik.Hurst (eHaas as a ServiceAccount Shared/2022) - 926 Arch/Arch file

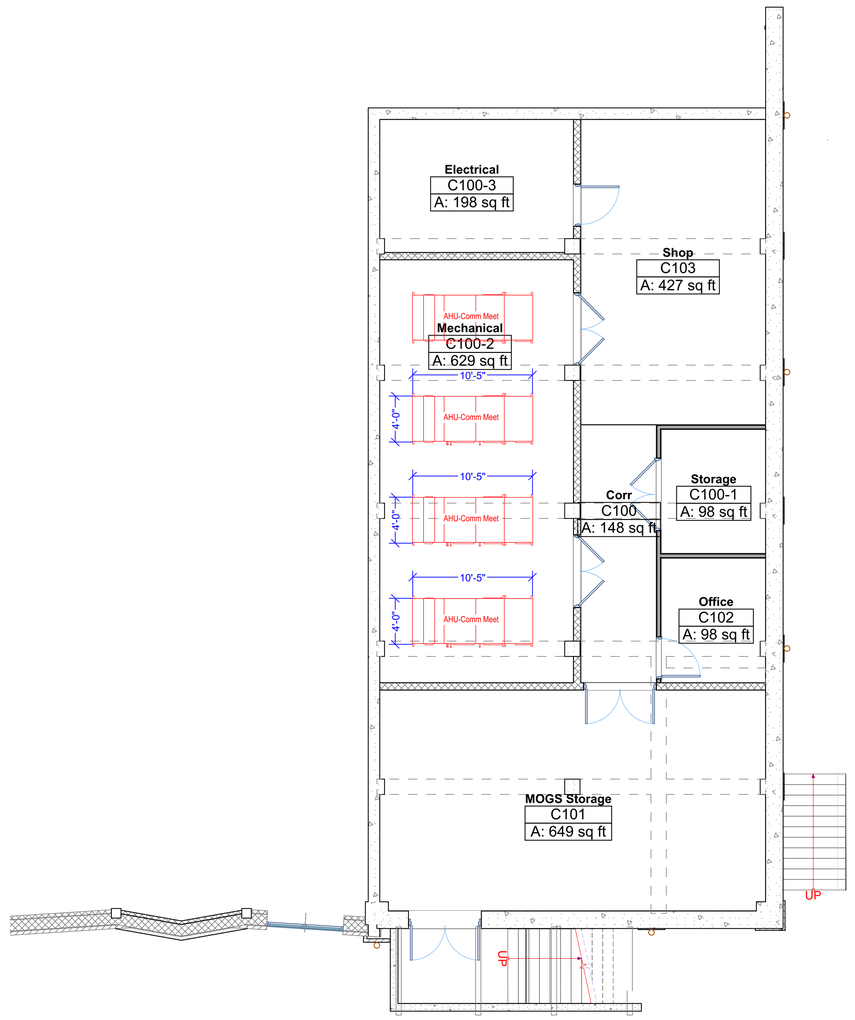

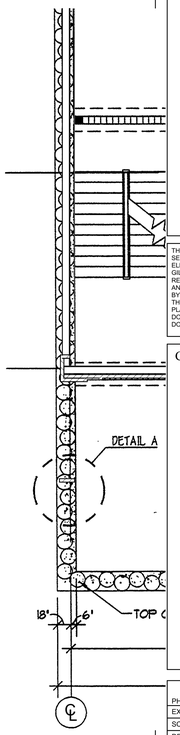

1 Basement Finish Plan
SCALE: 3/16" = 1'-0"

0 4' 8' 12'

N

THESE DRAWINGS AND RENDERINGS ARE INSTRUMENTS OF SERVICE. THE DRAWINGS AND COPIES THEREOF, INCLUDING ELECTRONIC MEDIA AND CAD FILES, ARE THE PROPERTY OF GILCHRIST ROSS CROWE ARCHITECTS, P.A. THEIR USE, REPRESENTATION OR REPRODUCTION IN ACTUAL OR CONTENT BY ANY ENTITY THAT POSSESSES THEM FOR ANY PURPOSE EXCEPT BY WRITTEN AGREEMENT WITH THE ARCHITECT IS PROHIBITED. THIS COPYRIGHT NOTIFICATION SHALL BE TRUE AS IF DIRECTLY PLACED ON EACH DRAWING EXHIBIT OR RENDERING ON THIS DOCUMENT AND SHALL NOT BE REMOVED FROM THESE DOCUMENTS.

Consultants:

PHASE:	DRAWN BY:	REVIEWED BY	DATE:
EXISTING CONDITIONS	MK	CR	2-14-22
SCHEMATIC DESIGN	MK	CR	4-28-23
DESIGN DEVELOPMENT	MK	CR	6-27-25
65% CONSTR DOCUMENTS	MK	CR	1-30-26
95% CONSTR DOCUMENTS	MK	CR	4-14-26
100% CONSTR DOCUMENTS	MK	CR	6-9-26
CONTRACT DOCUMENTS			
PERMIT DOCUMENTS			

Good Shepherd Catholic Church
Community Center

4665 Thomasville Rd,
Tallahassee, Fl 32309

GRC Project Number 21275

architecture
interior design
planning
gilchrist ross crowe
architects


413 ALL SAINTS STREET TALLAHASSEE, FLORIDA 32301
(850) 222-8100 www.architects-gca.com

SIGNATURE

ARCHITECTURAL
DRAWING NAME
Basement Finish Plan

SHEET
A7.10

Monday, June 8, 2026
Revised per Electrical Software as a Service Drawn/DOCC GBI Architects

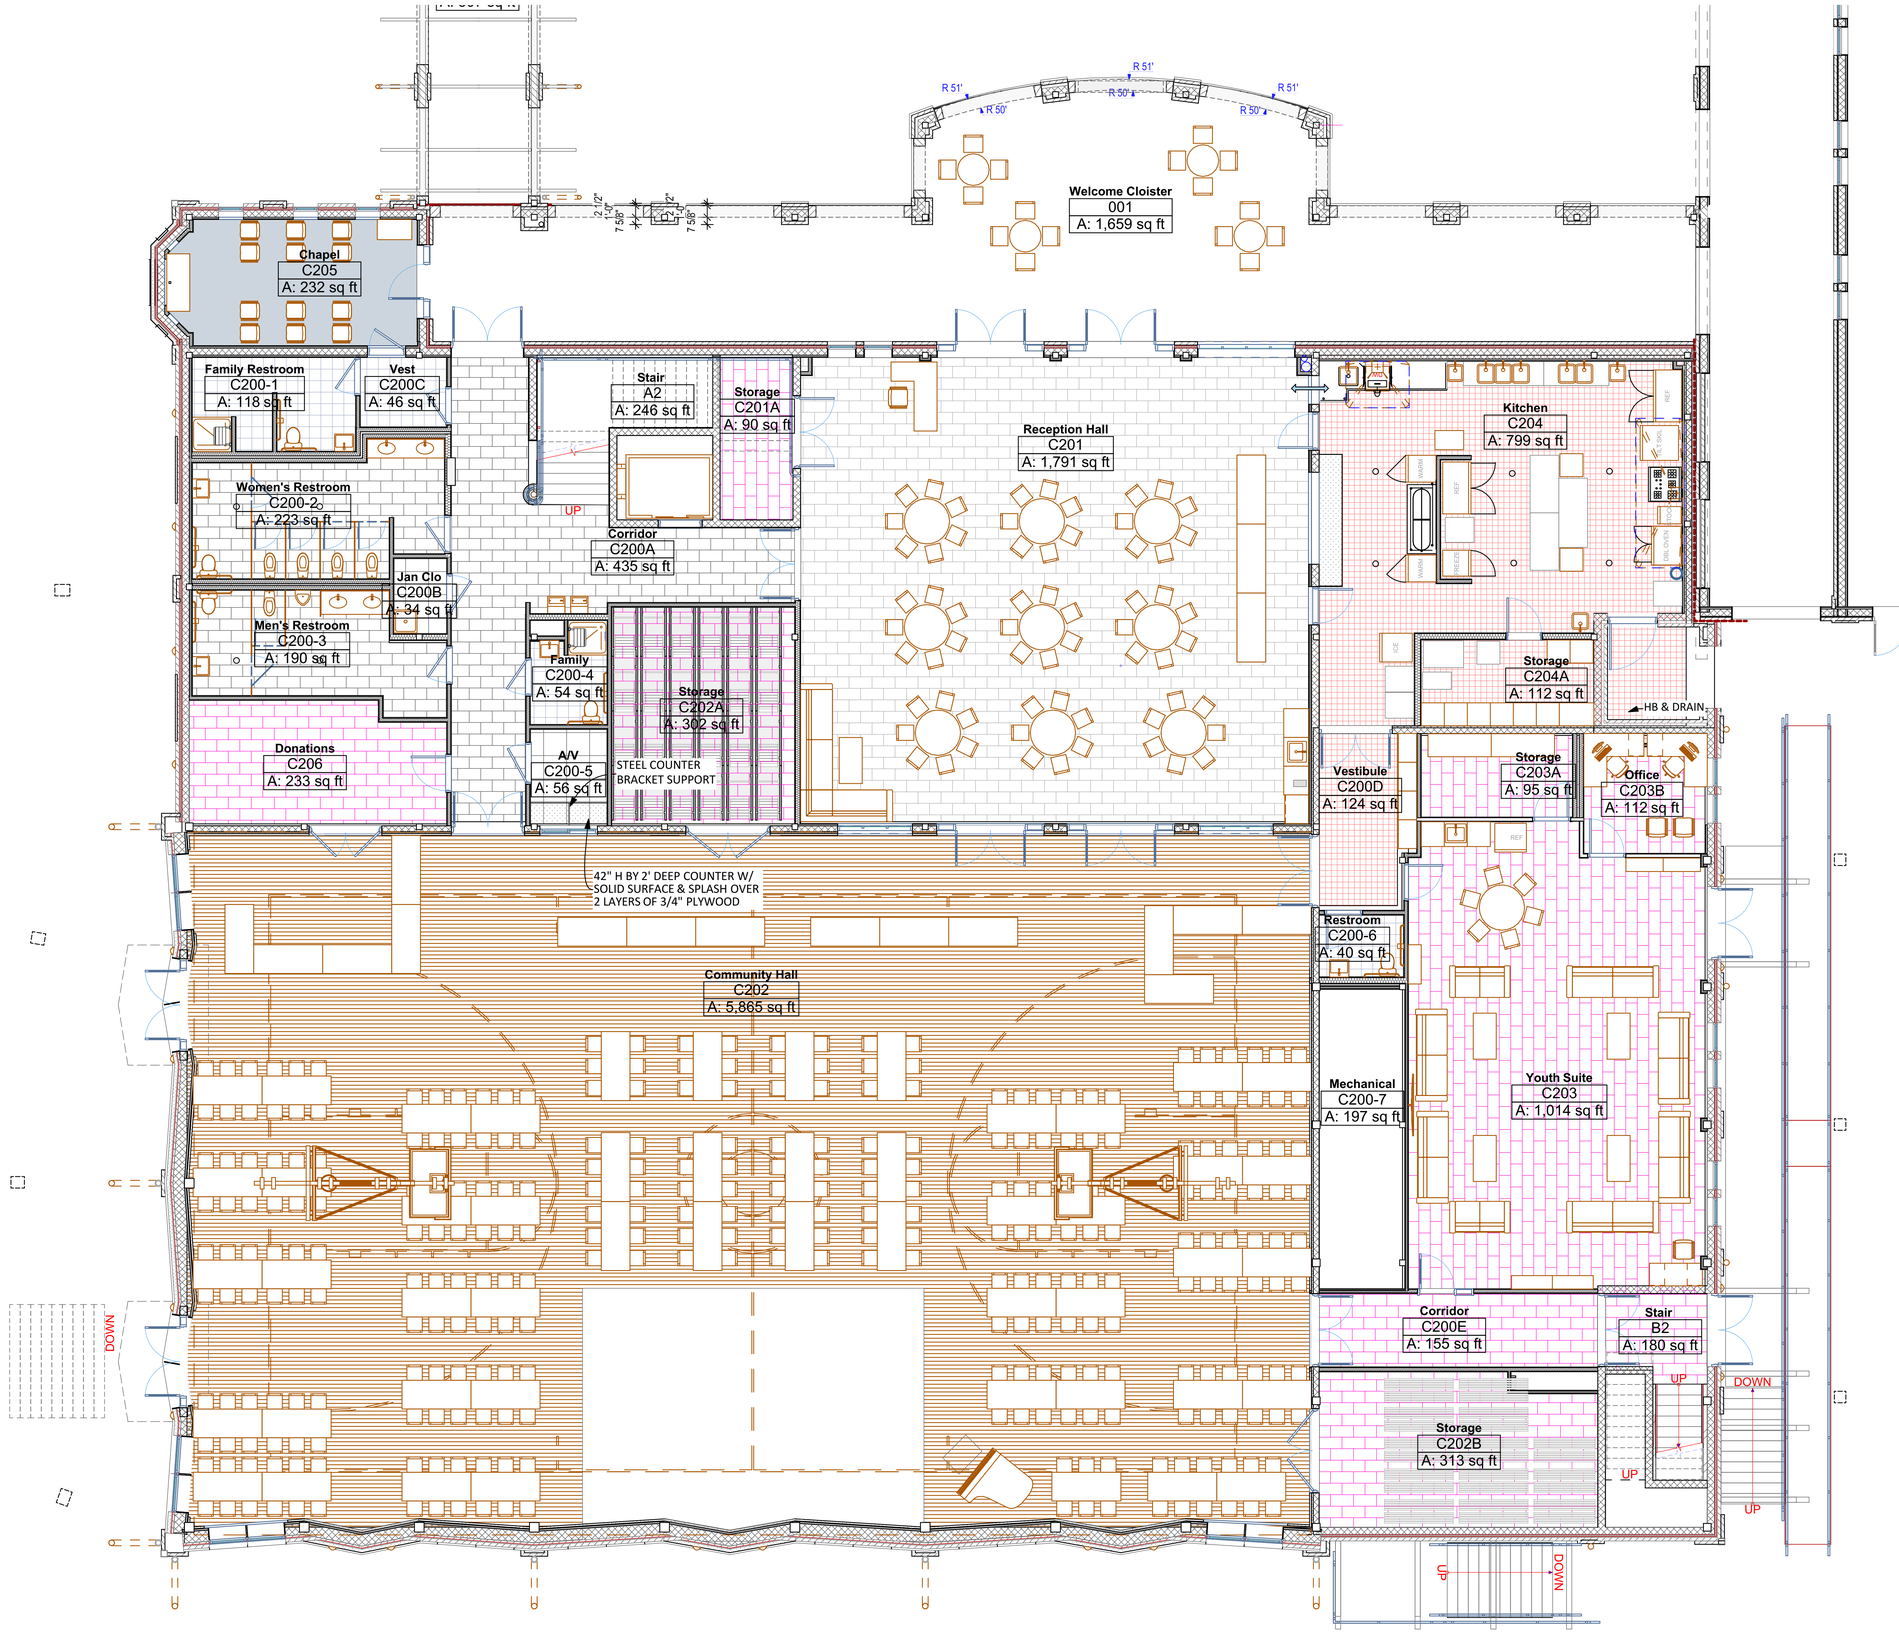

1 First Floor Finish Plan

SCALE: 3/16" = 1'-0"

0 4' 8' 12'

THESE DRAWINGS AND RENDERINGS ARE INSTRUMENTS OF SERVICE. THE DRAWINGS AND COPIES THEREOF, INCLUDING ELECTRONIC MEDIA AND CAD FILES, ARE THE PROPERTY OF GILCHRIST ROSS CROWE ARCHITECTS, P.A. THEIR USE, REPRESENTATION OR REPRODUCTION IN ACTUAL OR CONTENT BY ANY ENTITY THAT POSSESSES THEM FOR ANY PURPOSE EXCEPT BY WRITTEN AGREEMENT WITH THE ARCHITECT IS PROHIBITED. THIS COPYRIGHT NOTIFICATION SHALL BE TRUE AS IF DIRECTLY PLACED ON EACH DRAWING EXHIBIT OR RENDERING ON THIS DOCUMENT AND SHALL NOT BE REMOVED FROM THESE DOCUMENTS.

Consultants:

PHASE:	DRAWN BY:	REVIEWED BY	DATE:
EXISTING CONDITIONS	MK	CR	2-14-22
SCHEMATIC DESIGN	MK	CR	4-28-23
DESIGN DEVELOPMENT	MK	CR	6-27-25
65% CONSTR DOCUMENTS	MK	CR	1-30-26
95% CONSTR DOCUMENTS	MK	CR	4-14-26
100% CONSTR DOCUMENTS	MK	CR	6-9-26
CONTRACT DOCUMENTS			
PERMIT DOCUMENTS			

Good Shepherd Catholic Church
Community Center

4665 Thomasville Rd,
Tallahassee, Fl 32309

GRC Project Number 21275


architecture
interior design
planning
gilchrist ross crowe
architects
SIGNATURE

413 ALL SAINTS STREET TALLAHASSEE, FLORIDA 32301
(850) 222-8100 www.architects-gca.com

ARCHITECTURAL
DRAWING NAME
First Floor Finish Plan

SHEET
A7.11

Autodesk Docs://Welcoming Entrance & Enclosed Playground/GCC_GSA_ArchCAD.rvt

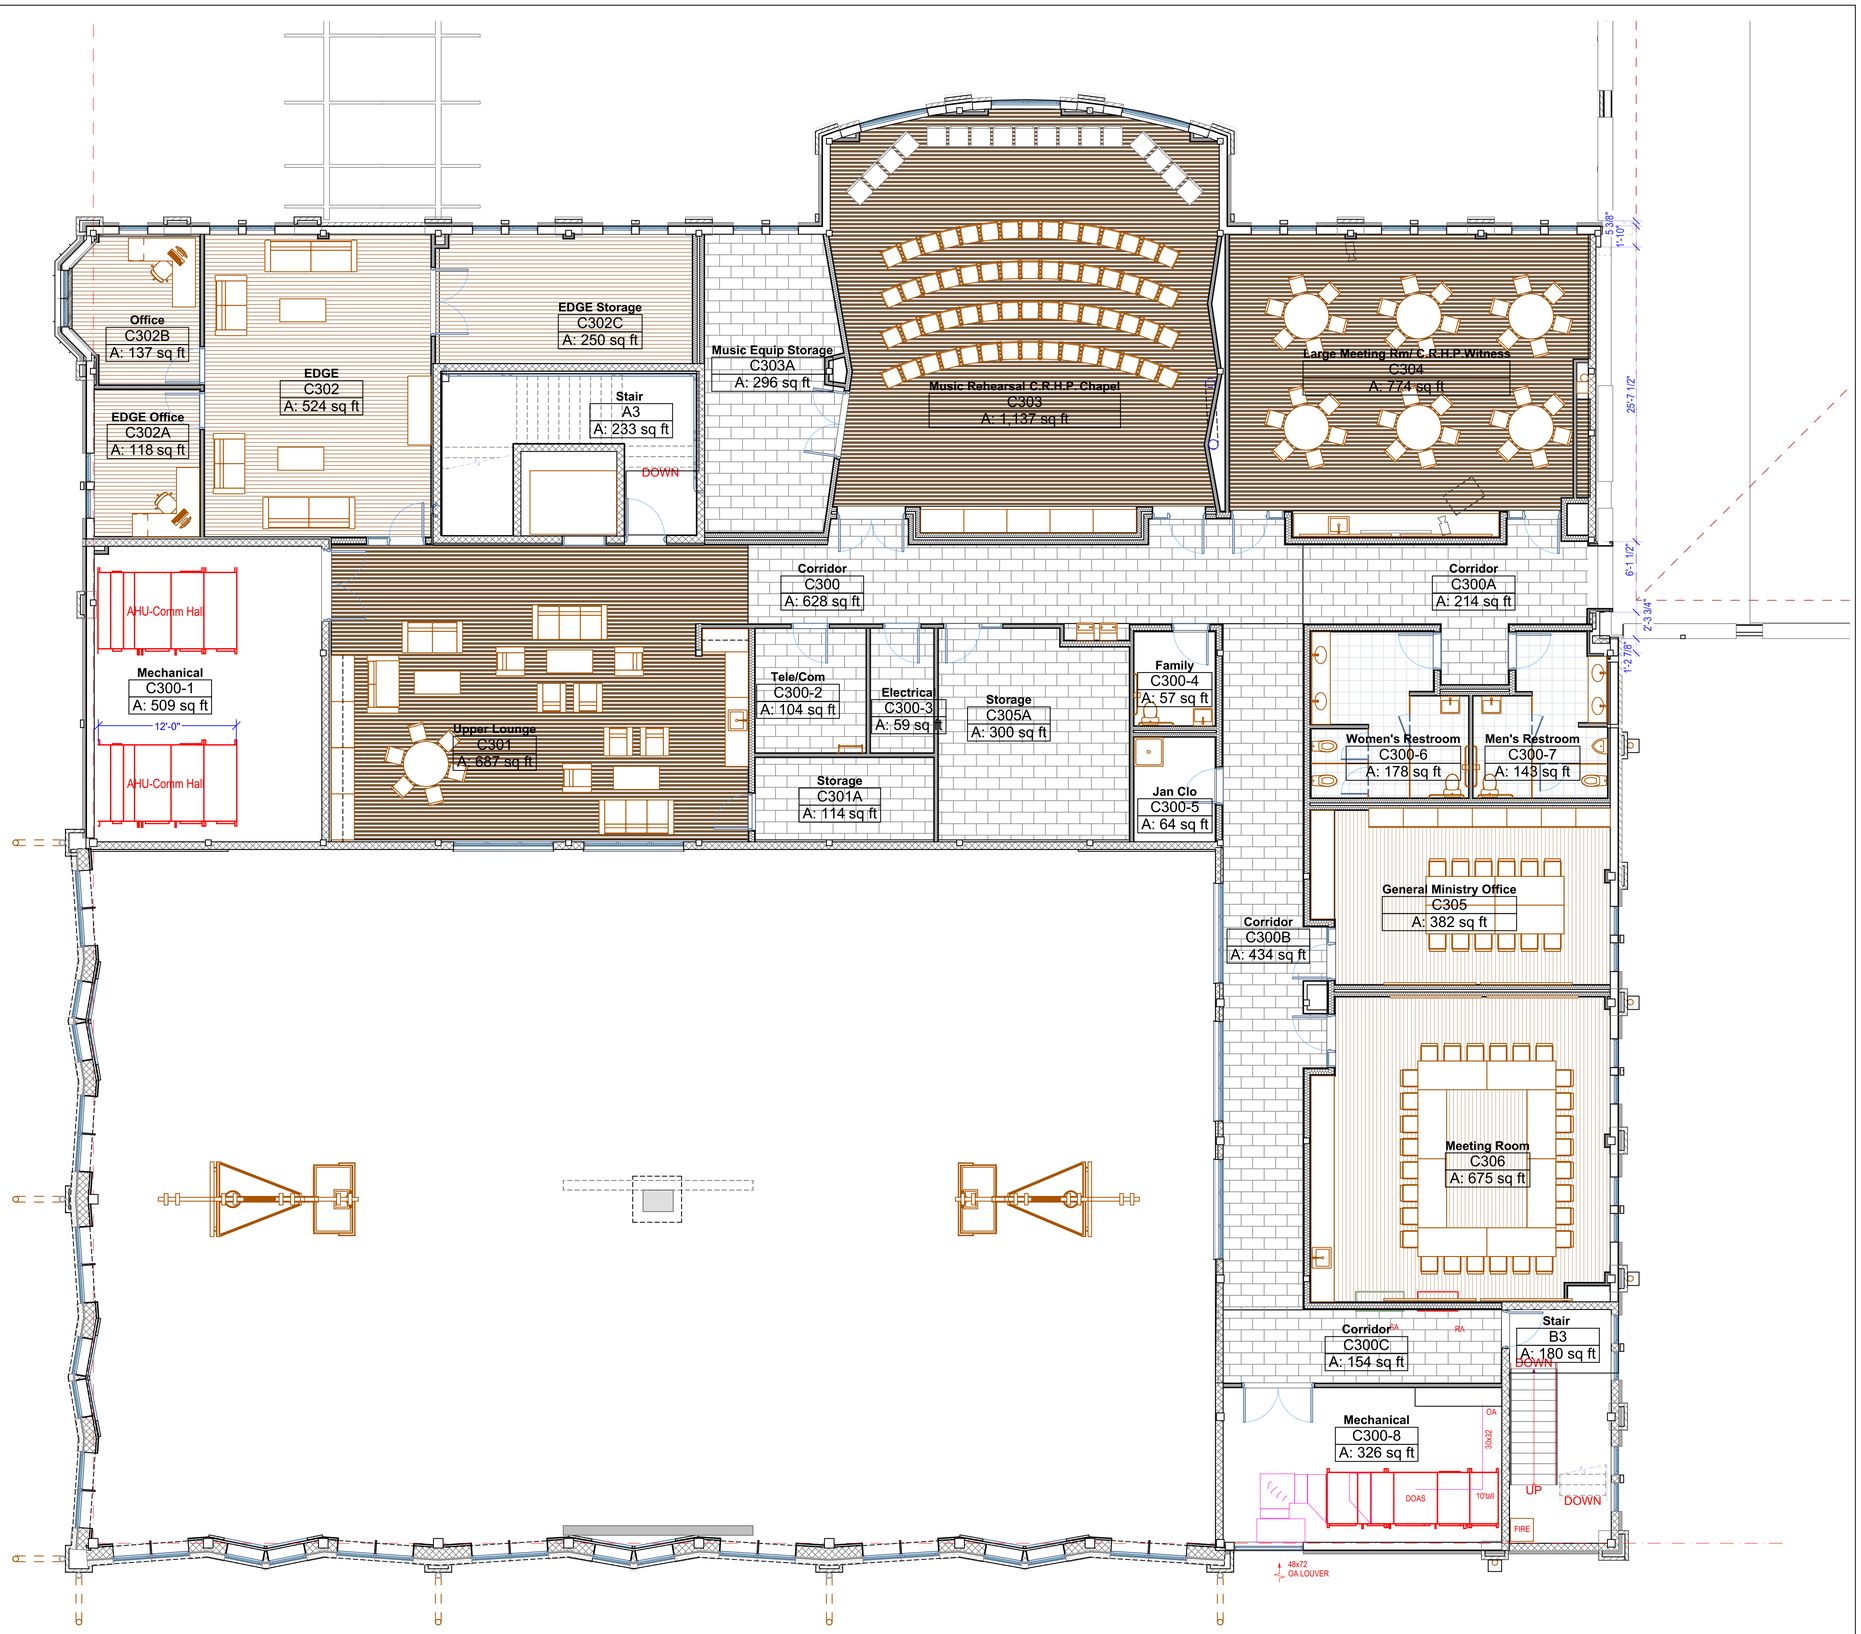

1 Second Floor Finish Plan

SCALE: 3/16" = 1'-0"

N

0 4' 8' 12'

THESE DRAWINGS AND RENDERINGS ARE INSTRUMENTS OF SERVICE. THE DRAWINGS AND COPIES THEREOF, INCLUDING ELECTRONIC MEDIA AND CAD FILES, ARE THE PROPERTY OF GILCHRIST ROSS CROWE ARCHITECTS, P.A. THEIR USE, REPRESENTATION OR REPRODUCTION IN ACTUAL OR CONTENT BY ANY ENTITY THAT POSSESSES THEM FOR ANY PURPOSE EXCEPT BY WRITTEN AGREEMENT WITH THE ARCHITECT IS PROHIBITED. THIS COPYRIGHT NOTIFICATION SHALL BE TRUE AS IF DIRECTLY PLACED ON EACH DRAWING EXHIBIT OR RENDERING ON THIS DOCUMENT AND SHALL NOT BE REMOVED FROM THESE DOCUMENTS.

Consultants:

PHASE:	DRAWN BY:	REVIEWED BY	DATE:
EXISTING CONDITIONS	MK	CR	2-14-22
SCHEMATIC DESIGN	MK	CR	4-28-23
DESIGN DEVELOPMENT	MK	CR	6-27-25
65% CONSTR DOCUMENTS	MK	CR	1-30-26
95% CONSTR DOCUMENTS	MK	CR	4-14-26
100% CONSTR DOCUMENTS	MK	CR	6-9-26
CONTRACT DOCUMENTS			
PERMIT DOCUMENTS			

Good Shepherd Catholic Church
Community Center

4665 Thomasville Rd,
Tallahassee, Fl 32309

GRC Project Number 21275

architecture
interior design
planning
gilchrist ross crowe
architects

SIGNATURE

413 ALL SAINTS STREET TALLAHASSEE, FLORIDA 32301
(850) 222-8100 www.architects-gca.com

ARCHITECTURAL
DRAWING NAME
Second Floor Finish Plan

SHEET
A7.12

Monday, June 1, 2026
Architect.rvt - Architectural Software by Graphisoft StandardVERSION - GRC Architects

GOOD SHEPHERD COMMUNITY CENTER - FINISH SELECTION SUMMARY

Mark	Description	Basis of Design/Selection	Color	Remarks
FS-1	Floor sealant (on slab)		Clear	
CPT - 1	Field Carpet Tile - Chapel			
LVT -1	Luxury vinyl tiles 12"x 24" or 18"x18" - Youth Suite	Tarkett "Event"	Varies	
LVT - 2	Luxury vinyl tiles 12"x 24" or 18"x18" -Corridors, Stor.	Tarkett "Event"	Melange	
LVT-3	Luxury vinyl planks 6"x48" - Upper lounge, mtg. rms	Tarkett "Event Wood"	Prime	
RAF-1	Resilient Athletic Flooring - Community Hall	Tarkett Omnisports HPL	Golden Maple	
RF-1	Rubber Tile Flooring Stair			
RF-2	Rubber Flooring-Stair Treads			
RB-1	6" Rubber coved wall base - Community Hall			
RB-2	6" Rubber coved wall base - general use			
WB-1	4 1/2" WOOD Wall Base			
CT-1	12" x 12" Porcelain Floor Tile-Field - Restrooms	Shaw - Perpetuo	Sett	
CT-2	6" x 6" Porcelain Floor Tile-Accent - Restrooms	Daltile - Iron Treads	Color wheel	
CT-3	4" x 12" Decorative Border	Daltile	Color wheel	
CT-4	6" X 6" Glazed Ceramic Wall Tile	Daltile	Color wheel	
CT-5	6" X 6" Glazed Ceramic Wall Tile-Bullnose	Daltile	Color wheel	
CT-6	12"x24" porcelain floor tile - Reception	Shaw - Perpetuo	Central	
CT-7	12"x24" porcelain floor tile - Lobby & Corridor border	Shaw - Perpetuo	Radiant Gleam	
CT-8	Porcelain Tile - stair tread/nosing/ riser	Breccia	Dubr 003	
QT-1	6"x6" quarry tile	Daltile	Red flash or Ashen gray	
QT-2	6" quarry tile base	Daltile	Red flash or Ashen gray	
MP-1	Soffit Metal Panel	Re: Specs		
PT-1	Field Paint-Off-white	PPG	Southern Breeze - PPG1097-2	
PT-2	Ceiling Paint	PPG	Cold Foam - PPG1097-1	
PT-3	Accent 1	PPG	Stony Creek - PPG1097-5	
PT-4	Accent 2	PPG	Pageant Song - PPG1163-3	
PT-5	Neutral - Medium bronze	PPG	Rain Barrel - PPG1097-6	
PT-6	Brick Match	PPG	Burled Redwood - PPG1067-7 (Red)	
PT-7	Rails, misc. metals	PPG	(Black)	
PT-8	HM doors and frames	PPG	Olive Wood - PPG1097-7	
PT-9	Steel guardrails - interior	PPG	Silver Blueberry - PPG1163-5	
EP-1	Epoxy Paint-Floors	Polyurethane epoxy, Re: Specs		
EP-2	Epoxy Paint-Walls	Water-based epoxy, Re: Specs		
CR-1	Chair rail		Provide samples	
WP-1	Wall paneling - wood		Provide samples	
FRP-1	FRP wall panels		White, cream, or light grey	
ST-1	Casework & Door Stain Color	Minwax	Provide samples	
PL-1	Plastic Laminate-Public Space	Formica Laminate	Provide samples	
PL-2	Plastic Laminate-Meeting Rooms	Formica Laminate	Provide samples	
PL-3	Plastic Laminate-Reception Hall	Formica Laminate - wood grain	Provide samples	
SS-1	Solid Surface Shower/Bath Assembly *wall panels shall be 6' H	Swanstone		
TP-1	Plastic Toilet Partition	Hiny Hiders	Java, Orange Peel texture	
AP-1	Acoustic wall panel - 2"			
AP-2	Acoustic wall panel - 3"			
AP-3	Acoustic wall panel			
AP-4	Acoustic wall panel			
APC - 1	Field Ceiling Tile	Armstrong 2x2 TundraTegular	White	UCF Standard Type C-3
APC - 2	High NRC Ceiling Tile	USG - "Mars" Tegular	White	.90 to .95 NRC
APC - 3	Kitchen Ceiling Tile	Armstrong 2x2 Clean Room VL Square Lay-in	White	UCF Standard Type C-2
GYP	Gypsum Board	Re: Specs Section 092900 Gypsum Board	N/A	

ROOM FINISH SCHEDULE

ROOM NUMBER	ROOM NAME/DESCRIPTION	FLOOR		BASE		WALL									CEILING		REMARKS
		FLOOR FINISH	KEY NOTES	BASE	KEY NOTES	WALLS	CHAIR RAIL	KEY NOTES	PANELING	ACOUSTIC WALL PANELS	WINDOW SHADES	WINDOW BLINDS - ALUM	WINDOW BLINDS - FAUX	KEY NOTES	MATERIAL	KEY NOTES	
C100	Corridor	FS-1		RB-2		PT-1									OPEN TO STRUCTURE		
C100-1	Water Heater	FS-1		RB-2		PT-1									OPEN TO STRUCTURE		
C100-2	Mechanical	FS-1		RB-2		PT-1									OPEN TO STRUCTURE		
C100-3	Electrical	FS-1		RB-2		PT-1									OPEN TO STRUCTURE		
C101	MOGS Storage	FS-1		RB-2		PT-1									OPEN TO STRUCTURE		
C102	Offfice	FS-1		RB-2		PT-1									OPEN TO STRUCTURE		
C103	Shop	FS-1		RB-2		PT-1									OPEN TO STRUCTURE		
A2	Stair	CT-7/CT-8	F02			PT-1,3, 4									GYP. BD.		
B2	Stair	RF-1/RF-2	F02			PT-1									GYP. BD.		
C200-1	Family Restroom	CT-1		CT-4		CT-3, CT-4,CT-5									GYP. BD.		SS-1 AT SHOWER
C200-2	Women's Restroom	CT-1		CT-4		CT-3, CT-4,CT-5									GYP. BD.		TP-1 AT STALLS, GC-1 COUNTERTOPS
C200-3	Men's Restroom	CT-1		CT-4		CT-3, CT-4,CT-5									GYP. BD.		TP-1 AT STALLS, GC-1 COUNTERTOPS
C200-4	Family Restroom	CT-1		CT-4		CT-3, CT-4,CT-5									GYP. BD.		SS-1 AT SHOWER
C200-5	A/V Closet	LVT-2		RB-2		PT-1									APC-1		
C200-6	Restroom	CT-1		CT-4		CT-3, CT-4,CT-5									GYP. BD.		
C200-7	Mechanical	FS-1		RB-2		PT-1									OPEN TO STRUCTURE		
C200A	Corridor	CT-6		WB-1		PT-1,3, 4	X								APC-1		
C200B	Janitor Closet	CT-1		RB-2		PT-1									GYP. BD.		
C200C	Vestibule	CT-1		CT-4		PT-1									GYP. BD.		
C200D	Vestibule	QT-1		QT-2		PT-1									APC-2		
C200E	Corridor	LVT-2		RB-2		PT-1									APC-1		
C201	Reception Hall	CT-6		WB-1		PT-1,3, 4 - AP-3,AP-4	X			X					GYP. BD./APC-1		
C202	Community Hall	RAF-1		RB-1		PT-1,3, 4 - AP-1,AP-2									GYP. BD.		
C202A	Storage	LVT-2		RB-2		PT-1				X					GYP. BD.		
C202B	Storage	LVT-2		RB-2		PT-1									GYP. BD.		
C203	Youth Suite	LVT-1		RB-2		PT-1,3, 4				X					APC-1		
C203A	Storage	LVT-2		RB-2		PT-1									APC-1		
C203B	Office	LVT-1		RB-2		PT-1									APC-1		
C204	Kitchen	QT-1		QT-2		FRP-1									APC-2		
C204A	Storage	QT-1		QT-2		PT-1									APC-2		
205	Chapel	CPT-1		WB-1		WP-1			X						GYP. BD.		
C206	Donations	LVT-2		RB-2		PT-1									APC-1		
A3	Stair	CT-7/CT-8				PT-1,3, 4	X								GYP. BD.		
B3	Stair	RF-1/RF-2				PT-1									GYP. BD.		
C300	Corridor	LVT-2		RB-2		PT-1,3, 4									APC-1		
C300-1	Mechanical	FS-1		RB-2		PT-1									OPEN TO STRUCTURE		
C300-2	Tele/Com	FS-1		RB-2		PT-1									OPEN TO STRUCTURE		
C300-3	Electrical	FS-1		RB-2		PT-1									OPEN TO STRUCTURE		
C300-4	Family Restroom	CT-1		CT-4		CT-3, CT-4,CT-5									GYP. BD.		
C300-5	Janitor's Closet	CT-1		RB-2		PT-1									GYP. BD.		
C300-6	Women's Restroom	CT-1		CT-4		CT-3, CT-4,CT-5									GYP. BD.		TP-1 AT STALLS, GC-1 COUNTERTOPS
C300-7	Men's Restroom	CT-1		CT-4		CT-3, CT-4,CT-5									GYP. BD.		TP-1 AT STALLS, GC-1 COUNTERTOPS
C300-8	Mechanical	FS-1		RB-2		PT-1									OPEN TO STRUCTURE		
C300A	Corridor	LVT-2		RB-2		PT-1,3, 4									APC-1		
C300B	Corridor	LVT-2		RB-2		PT-1,3, 4									APC-1		
C300C	Corridor	LVT-2		RB-2		PT-1,3, 4									APC-1		
C301	Upper Lounge	LVT-3		RB-2		PT-1,3, 4	X								GYP. BD/APC-1		
C301A	Storage	LVT-2		RB-2		PT-1									APC-1		
C302	EDGE Suite	LVT-1		RB-2		PT-1,3, 4									APC-1		
C302A	Office	LVT-2		RB-2		PT-1									APC-1		
C302B	Office	LVT-2		RB-2		PT-1									APC-1		
C302C	Storage	LVT-2		RB-2		PT-1									GYP. BD.		
C303	Music Rehearsal/CRHP Chapel	LVT-3		RB-2		PT-1,3, 4				X					GYP. BD.		
C303A	Storage	LVT-3		RB-2		PT-1									APC-1		
C304	Large Meeting Room/CRHP	LVT-3		RB-2		PT-1,3, 4				X					APC-1		
C305	General Ministry Office	LVT-3		RB-2		PT-1,3, 4									APC-1		
C305A	General Storage	LVT-2		RB-2		PT-1									APC-1		
C306	Meeting Room	LVT-3		RB-2		PT-1,3, 4				X							

THESE DRAWINGS AND RENDERINGS ARE INSTRUMENTS OF SERVICE. THE DRAWINGS AND COPIES THEREOF, INCLUDING ELECTRONIC MEDIA AND CAD FILES, ARE THE PROPERTY OF GILCHRIST ROSS CROWE ARCHITECTS, P.A. THEIR USE, REPRESENTATION OR REPRODUCTION IN ACTUAL OR CONTENT BY ANY ENTITY THAT POSSESSES THEM FOR ANY PURPOSE EXCEPT BY WRITTEN AGREEMENT WITH THE ARCHITECT IS PROHIBITED. THIS COPYRIGHT NOTIFICATION SHALL BE TRUE AS IF DIRECTLY PLACED ON EACH DRAWING EXHIBIT OR RENDERING ON THIS DOCUMENT AND SHALL NOT BE REMOVED FROM THESE DOCUMENTS.

Consultants:

PHASE:	DRAWN BY:	REVIEWED BY	DATE:
EXISTING CONDITIONS	MK	CR	2-14-22
SCHEMATIC DESIGN	MK	CR	4-28-23
DESIGN DEVELOPMENT	MK	CR	6-27-25
65% CONSTR DOCUMENTS	MK	CR	1-30-26
95% CONSTR DOCUMENTS	MK	CR	4-14-26
100% CONSTR DOCUMENTS	MK	CR	6-9-26
CONTRACT DOCUMENTS			
PERMIT DOCUMENTS			

Good Shepherd Catholic Church
Community Center

4665 Thomasville Rd,
Tallahassee, Fl 32309

GRC Project Number 21275

architecture
interior design
planning
gilchrist ross crowe
architects


SIGNATURE

413 ALL SAINTS STREET TALLAHASSEE, FLORIDA 32301
(850) 222-8100 www.architects-gca.com


ARCHITECTURAL
DRAWING NAME
Finish Schedule

SHEET
A7.21


Monday, June 9, 2025
Microsoft 365 - Attached Software & Services\Good Shepherd\2022_GSC_Arch\Arch\Rvt

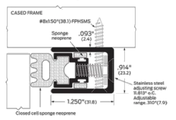

SOUND SEAL

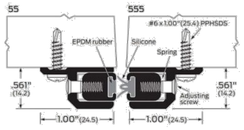


ASTAGAL

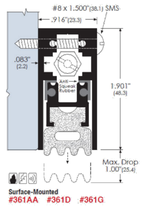


DOOR BOTTOM

DOOR SCHEDULE

DOOR NUMBER		ROOM NAME	DOOR LEAF							FRAME				HDW SET	ACCESSORIES	RATINGS		REMARKS
ROOM	ID		NOMINAL WIDTH	ACTIVE LEAF	INACTIVE LEAF	NOMINAL HEIGHT	LEAF THICKNESS	MATL	TYPE	MATL	TYPE	DETAIL HEAD	DETAIL JAMB			FIRE	STC	
ALUMINUM																		
C101	DC101	MOGS Storage	6'-0"	D (RHR)	D	7'-0"	1 3/4"	AIUMINUM	**D**	AIUMINUM	ST-1	1/A8.13	1/A8.13	**1**				
C200A	DC200A1	Corridor	6'-0"	D (RHR)	D	7'-0"	1 3/4"	AIUMINUM	**D**	AIUMINUM	ST-3	1/A8.13	1/A8.13	**2**				CR ADO
C201	DC201A	Reception Hall	6'-0"	D (RHR)	D	7'-0"	1 3/4"	AIUMINUM	**D**	AIUMINUM	ST-2	1/A8.13	1/A8.13	**2**	SOUND SEALS			CR ADO
C201	DC201B	Reception Hall	6'-0"	D (RHR)	D	7'-0"	1 3/4"	AIUMINUM	**D**	AIUMINUM	ST-2	1/A8.13	1/A8.13	**3**	SOUND SEALS			CR ADO
C201	DC201C	Reception Hall	6'-0"	D (RHR)	D	7'-0"	1 3/4"	AIUMINUM	**D**	AIUMINUM	AL-2	2/A8.13	2/A8.13	**5**	SOUND SEALS			
C201	DC201D	Reception Hall	6'-0"	D (RHR)	D	7'-0"	1 3/4"	AIUMINUM	**D**	AIUMINUM	AL-2	2/A8.13	2/A8.13	**5**	SOUND SEALS			
C201	DC201E	Reception Hall	6'-0"	D (RHR)	D	7'-0"	1 3/4"	AIUMINUM	**D**	AIUMINUM	AL-5	2/A8.13	2/A8.13	**5**	SOUND SEALS			HOLD OPEN MAGNETS
C202	D2021	Community Hall	6'-0"	D (RHR)	D	7'-0"	1 3/4"	AIUMINUM	**D**	AIUMINUM	ST-5	1/A8.13	1/A8.13	**3**	SOUND SEALS			CR ADO
C202	D2022	Community Hall	6'-0"	D (RHR)	D	7'-0"	1 3/4"	AIUMINUM	**D**	AIUMINUM	ST-5	1/A8.13	1/A8.13	**2**	SOUND SEALS			CR
C203	DC2033	Youth Suite	6'-0"	D (RHR)	D	7'-0"	1 3/4"	AIUMINUM	**D**	AIUMINUM	ST-3	1/A8.13	1/A8.13	**4**	SOUND SEALS			CR LATCH RETRACTION
C205	DC205A	Chapel	3'-0"	D	-	7'-0"	1 3/4"	AIUMINUM	**D**	AIUMINUM	ST-4	1/A8.13	1/A8.13	**6**	SOUND SEALS			CR LATCH RETRACTION
B2	DB2B	Stair Exterior	5'-8"	D (RHR)	D	7'-0"	1 3/4"	AIUMINUM	**D**	AIUMINUM	ST-3	1/A8.13	1/A8.13	**3**	SOUND SEALS			CR
C200A	DC200A2	Corridor	6'-0"	D (RHR)	D	7'-0"	1 3/4"	AIUMINUM	**D**	AIUMINUM	AL-3	2/A8.13	2/A8.13	**5**	SOUND SEALS			HOLD OPEN MAGNETS
C204	DC2044	Kitchen	4'-0"	A	-	7'-0"	1 3/4"	AIUMINUM	**D**	AIUMINUM	ST-6	1/A8.13	1/A8.13	**6**	SOUND SEALS			CR LATCH RETRACTION
BASEMENT																		
C100	DC100	Corridor	6'-0"	A (RHR)	A	7'-0"	1 3/4"	WOOD	**A**	HM	4	3/A8.13	4/A8.13	**12A**				
C102	DC102	Office	3'-4"	A		7'-0"	1 3/4"	WOOD	**A**	HM	4	5/A8.13	5/A8.13	**12A**				
C100-1	DC100-1	Water Heater	6'-0"	A (RHR)	A	7'-0"	1 3/4"	WOOD	**A**	HM	4	5/A8.13	5/A8.13	**13A**				
C100-2	DC100-2A	Mechanical	6'-0"	A (RHR)	A	7'-0"	1 3/4"	WOOD	**A**	HM	4	3/A8.13	4/A8.13	**13**	SOUND SEALS			
C100-2	DC100-2B	Mechanical	6'-0"	A (RHR)		7'-0"	1 3/4"	WOOD	**A**	HM	4	3/A8.13	4/A8.13	**13**	SOUND SEALS			
C100-3	DC100-3	Electrical	3'-0"	A		7'-0"	1 3/4"	WOOD	**A**	HM	1	3/A8.13	4/A8.13	**14**				
FIRST FLOOR																		
C201	DC2042	Reception Hall	3'-0"	A		7'-0"	1 3/4"	WOOD	**A**	HM	1	7/A8.13	8/A8.13	**15**	SOUND SEALS			
C201	DC2043	Reception Hall	3'-0"	A		7'-0"	1 3/4"	WOOD	**A**	HM	1	7/A8.13	8/A8.13	**15**	SOUND SEALS			
C201A	D201A-1	Storage	6'-0"	A (RHR)	A	7'-0"	1 3/4"	WOOD	**A**	HM	4	3/A8.13	4/A8.13	**12**				
C202A	D202A	Storage	7'-0"	A (RHR)	A	7'-0"	1 3/4"	WOOD	**A**	HM	4	3/A8.13	4/A8.13	**11**				
C206	DC206A	Donations	3'-0"	A		7'-0"	1 3/4"	WOOD	**A**	HM	1	5/A8.13	5/A8.13	**15A**				
C206	DC206B	Donations	6'-0"	A (RHR)	A	7'-0"	1 3/4"	WOOD	**A**	HM	4	3/A8.13	4/A8.13	**12**	SOUND SEALS			
C200D	DC200D	Vestibule	6'-0"	E		7'-0"	1 3/4"					3/A8.13	4/A8.13	**8**	SOUND SEALS			HOLD OPEN MAGNETS
C200E	DC200E	Corridor	**6'-0"**	**C (RHR)**		**7'-0"**	**1 3/4"**	**WOOD**	**C**	**HM**		3/A8.13	4/A8.13	**5A**	SOUND SEALS			**HOLD OPEN MAGNETS**
C202B	DC202B	Storage	7'-0"	A (RHR)	A	7'-0"	1 3/4"	WOOD	**A**	HM	4	3/A8.13	4/A8.13	**11**				
C205	DC205B	Chapel	3'-0"	A		7'-0"	1 3/4"	WOOD	**A**	HM	1	7/A8.13	8/A8.13	**15**	SOUND SEALS			
C200C	DC200C	Vestibule	3'-0"	A		7'-0"	1 3/4"					5/A8.13	5/A8.13	**15**	SOUND SEALS			KEYED ON VESTUBULE SIDE
C200-1	DC200-1	Family Restroom	3'-0"	A		7'-0"	1 3/4"	WOOD	**A**	HM	1	5/A8.13	5/A8.13	**17**				
C200-2	DC200-2	Women's Restroom	3'-0"	A		7'-0"	1 3/4"	WOOD	**A**	HM	1	5/A8.13	5/A8.13	**16**				6" MTL STUDS - SEE PARTITION TYPES
C200B	DC200B	Closet	3'-0"	A		7'-0"	1 3/4"	WOOD	**A**	HM	1	5/A8.13	5/A8.13	**14**				
C200-3	DC200-3	Men's Restroom	3'-0"	A		7'-0"	1 3/4"	WOOD	**A**	HM	1	5/A8.13	5/A8.13	**16**				
C200-5	DC200-5	Janitor's Closet	3'-0"	A		7'-0"	1 3/4"	WOOD	**A**	HM	1	5/A8.13	5/A8.13	**14**				
C200-4	DC200-4	Family Restroom	3'-0"	A		7'-0"	1 3/4"	WOOD	**A**	HM	1	5/A8.13	5/A8.13	**17**				
E1	DE1	Elevator	REFER TO SPECIFCTIONS															
C204A	DC204A	Storage	3'-0"	A		7'-0"	1 3/4"	WOOD	**A**	HM	1	5/A8.13	5/A8.13	**15A**				
C200D	DC2041	Vestibule	6'-0"	E		7'-0"	1 3/4"					3/A8.13	4/A8.13	**8**	SOUND SEALS			HOLD OPEN MAGNETS
C200-6	DC200-6	Family Restroom	3'-0"	A		7'-0"	1 3/4"					5/A8.13	5/A8.13	**17**	SOUND SEALS			
C203	DC2031	Youth Suite	3'-0"	B		7'-0"	1 3/4"	WOOD		HM	6	5/A8.13	5/A8.13	**9**	SOUND SEALS			
C203	DC2032	Youth Suite	3'-0"	B		7'-0"	1 3/4"	WOOD		HM	6	5/A8.13	5/A8.13	**9**	SOUND SEALS			
C203A	DC203A	Storage	3'-0"	A		7'-0"	1 3/4"	WOOD	**A**	HM	1	5/A8.13	5/A8.13	**15A**				
C203B	DC203B	Office	3'-0"	A		7'-0"	1 3/4"	WOOD	**A**	HM	1	5/A8.13	5/A8.13	**18**	SOUND SEALS			
B2	**DB2A**	**Stair**	**6'-0"**	**C (RHR)**	**C**	**7'-0"**	**1 3/4"**	**WOOD**	**C**	**HM**		3/A8.13	4/A8.13	**5B**	**SOUND SEALS**	**60**		**HOLD OPEN MAGNETS**
SECOND FLOOR																		
A3	**DA3**	**Stair**	**3'-4"**	**C**		**7'-0"**	**1 3/4"**	**WOOD**	**C**	**HM**		7/A8.13	8/A8.13	**7**		**60**		**HOLD OPEN MAGNETS**
E2	DE2	Elevator	REFER TO SPECIFCTIONS				1 3/4"											
B3	**DB3**	**Stair**	**6'-0"**	**C (RHR)**	**C**	**7'-0"**	**1 3/4"**	**WOOD**	**C**	**HM**		3/A8.13	4/A8.13	**7**		**60**		**HOLD OPEN MAGNETS**
C300-1	DC300-1	Mechanical	6'-0"	A (RHR)	A	7'-0"	1 3/4"	WOOD	**A**	HM	4	7/A8.13	8/A8.13	**13**	SOUND SEALS			
C302	DC302	EDGE	3'-0"	B		7'-0"	1 3/4"	WOOD		HM	6	5/A8.13	5/A8.13	**9**	SOUND SEALS			6" MTL STUDS - SEE PARTITION TYPES
C302A	DC302A	Music Min Office	3'-0"	A		7'-0"	1 3/4"	WOOD	**A**	HM	1	5/A8.13	5/A8.13	**18**	SOUND SEALS			
C302B	DC302B	Music Min Office	3'-0"	A		7'-0"	1 3/4"	WOOD	**A**	HM	1	5/A8.13	5/A8.13	**18**	SOUND SEALS			
C302C	DC302C	EDGE Storage	6'-0"	A (RHR)	A	7'-0"	1 3/4"	WOOD	**A**	HM	2	5/A8.13	5/A8.13	**12**				
C303	DC3031	Music Rehearsal C.H.R.P. Chapel	6-0"	B (RHR)	B	7'-0"	1 3/4"	WOOD		HM	6	5/A8.13	5/A8.13	**10**	SOUND SEALS			DBL WALL - SEE PARTITION TYPES
C303	DC3032	Music Rehearsal C.H.R.P. Chapel	3'-0"	B		7'-0"	1 3/4"	WOOD		HM	6	5/A8.13	5/A8.13	**9**	SOUND SEALS			DBL WALL - SEE PARTITION TYPES
C303A	DC303A	Music Equipment Storage	6'-0"	A (RHR)	A	7'-0"	1 3/4"	WOOD	**A**	HM	2	5/A8.13	5/A8.13	**15A**				
C304	DC3041	Large Meeting Rm / C.H.R.P. Witness	3'-0"	B		7'-0"	1 3/4"	WOOD		HM	6	5/A8.13	5/A8.13	**9**	SOUND SEALS			6" MTL STUDS - SEE PARTITION TYPES
C304	DC3042	Large Meeting Rm / C.H.R.P. Witness	3'-0"	B		7'-0"	1 3/4"	WOOD		HM	6	5/A8.13	5/A8.13	**9**	SOUND SEALS			6" MTL STUDS - SEE PARTITION TYPES
C300-6	DC300-6	Women's Restroom	3'-0"	A		7'-0"	1 3/4"	WOOD	**A**	HM	1	5/A8.13	5/A8.13	**16**				6" MTL STUDS - SEE PARTITION TYPES
C300-7	DC300-7	Men's Restroom	3'-0"	A		7'-0"	1 3/4"	WOOD	**A**	HM	1	5/A8.13	5/A8.13	**16**				6" MTL STUDS - SEE PARTITION TYPES
C305	DC305	General Ministry Office	3'-0"	B		7'-0"	1 3/4"	WOOD		HM	6	5/A8.13	5/A8.13	**9**	SOUND SEALS			6" MTL STUDS - SEE PARTITION TYPES
C306	DC306A	Meeting Room	3'-0"	B		7'-0"	1 3/4"	WOOD		HM	6	5/A8.13	5/A8.13	**9**	SOUND SEALS			6" MTL STUDS - SEE PARTITION TYPES
C300-2	DC300-2	Tele / Comm	3'-0"	A		7'-0"	1 3/4"	WOOD	**A**	HM	1	5/A8.13	5/A8.13	**14**				
C300-3	DC300-3	Electrical	3'-0"	A		7'-0"	1 3/4"	WOOD	**A**	HM	1	5/A8.13	5/A8.13	**14**				
C301A	DC301A	Storage	3'-0"	A		7'-0"	1 3/4"	WOOD	**A**	HM	1	5/A8.13	5/A8.13	**15A**				
C305A	DC305A	Storage	3'-0"	A		7'-0"	1 3/4"	WOOD	**A**	HM	1	5/A8.13	5/A8.13	**15A**				
C300-4	DC300-4	Family Restroom	3'-0"	A		7'-0"	1 3/4"	WOOD	**A**	HM	1	5/A8.13	5/A8.13	**17**				6" MTL STUDS - SEE PARTITION TYPES
C300-5	DC300-5	Janitor's Closet	3'-0"	A		7'-0"	1 3/4"	WOOD	**A**	HM	1	5/A8.13	5/A8.13	**14**				6" MTL STUDS - SEE PARTITION TYPES
C300-8	DC300-8	Mechanical	6'-0"	A (RHR)	A	7'-0"	1 3/4"	WOOD	**A**	HM	4	5/A8.13	5/A8.13	**13**	SOUND SEALS			

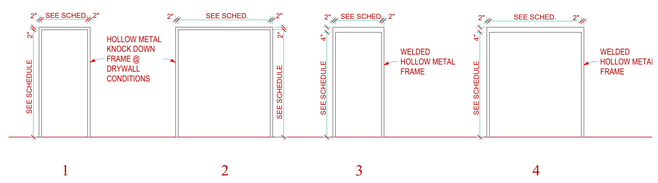

3 Door Frame Elevations
SCALE: 1/4" = 1'-0"

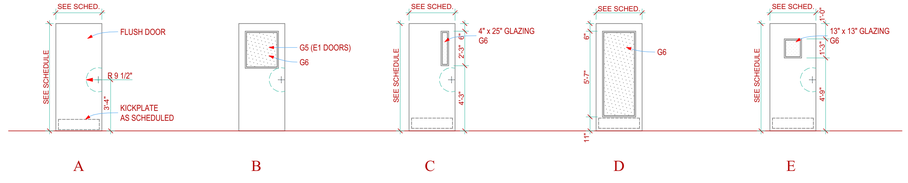

2 Door Elevations
SCALE: 1/4" = 1'-0"

GLASS GLAZING SCHEDULE

EXTERIOR GLASS

G 1 1" INSULATED LOW-E GLASS
G 2 1" INSULATED TEMPERED LOW-E GLASS
G 3 1/4" TEMPERED CLEAR GLASS

INTERIOR GLASS

G 3 1/4" TEMPERED CLEAR GLASS
G 4 1/4" CLEAR PLATE GLASS
G 5 1/4" WIRE CLEAR GLASS
G 6 3/16" FIRE RATED IMPACT RESISTANT, CLEAR GLASS - BOD TGP

THESE DRAWINGS AND RENDERINGS ARE INSTRUMENTS OF SERVICE. THE DRAWINGS AND COPIES THEREOF, INCLUDING ELECTRONIC MEDIA AND CAD FILES, ARE THE PROPERTY OF GILCHRIST ROSS CROWE ARCHITECTS, P.A. THEIR USE, REPRESENTATION OR REPRODUCTION IN ACTUAL OR CONTENT BY ANY ENTITY THAT POSSESSES THEM FOR ANY PURPOSE EXCEPT BY WRITTEN AGREEMENT WITH THE ARCHITECT IS PROHIBITED. THIS COPYRIGHT NOTIFICATION SHALL BE TRUE AS IF DIRECTLY PLACED ON EACH DRAWING EXHIBIT OR RENDERING ON THIS DOCUMENT AND SHALL NOT BE REMOVED FROM THESE DOCUMENTS.

Consultants:

PHASE:	DRAWN BY:	REVIEWED BY	DATE:
EXISTING CONDITIONS	MK	CR	2-14-22
SCHEMATIC DESIGN	MK	CR	4-28-23
DESIGN DEVELOPMENT	MK	CR	6-27-25
65% CONSTR DOCUMENTS	MK	CR	1-30-26
95% CONSTR DOCUMENTS	MK	CR	4-14-26
100% CONSTR DOCUMENTS	MK	CR	6-9-26
CONTRACT DOCUMENTS			
PERMIT DOCUMENTS			

Good Shepherd Catholic Church
Community Center

4665 Thomasville Rd,
Tallahassee, Fl 32309

GRC Project Number 21275

architecture
interior design
planning
gilchrist ross crowe
architects


413 ALL SAINTS STREET TALLAHASSEE, FLORIDA 32301
(850) 222-8100 www.architects-gca.com

SIGNATURE


ARCHITECTURAL
DRAWING NAME
Door Schedule, Door and Frame Elevations, Door Details

SHEET
A8.11


Bldg Dept. 3 2025
BIM Model BIM Model Software is Revit 2024 Model Version R2025 - DO NOT EDIT

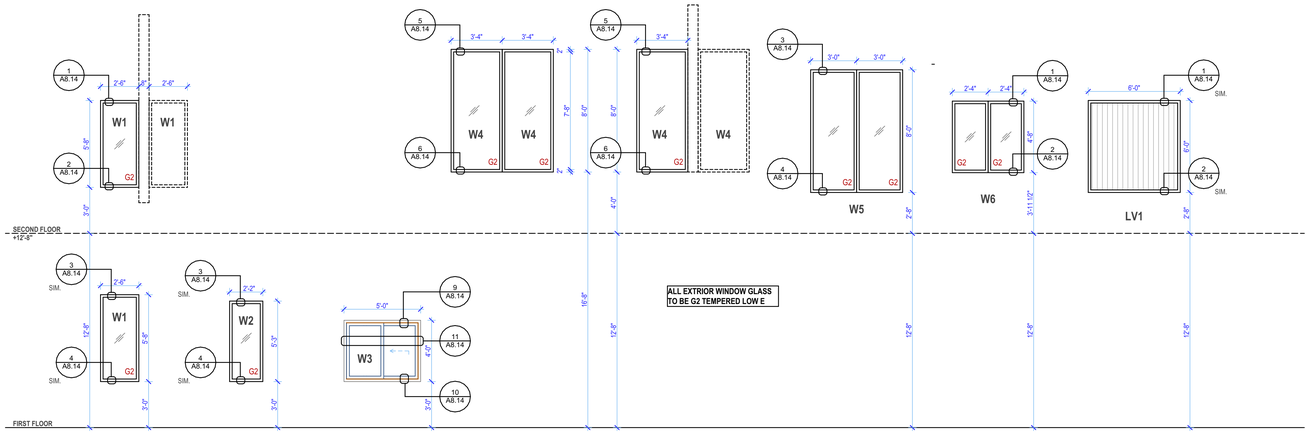


WINDOW AND LOUVER ELEVATIONS
(3 1/2" ALUM FRAMES)

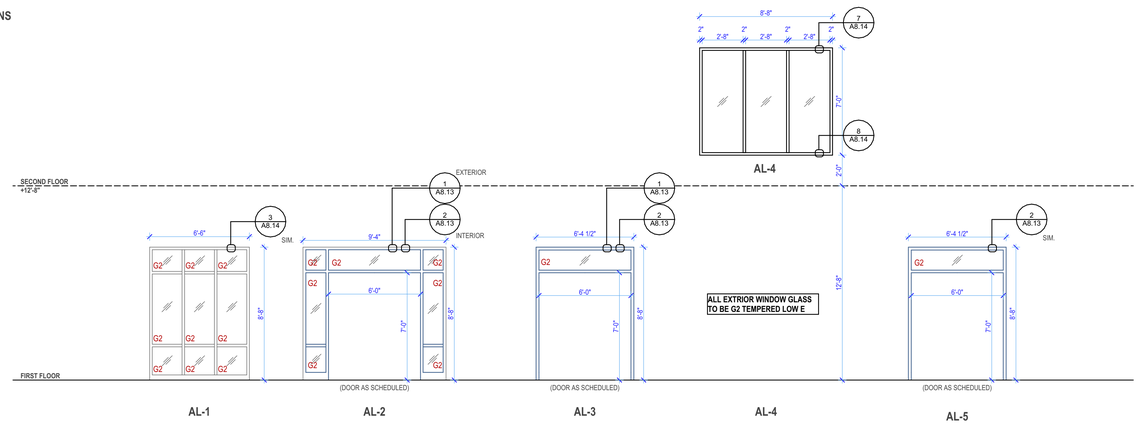


4 1/2" ALUM STOREFRONT ELEVATIONS

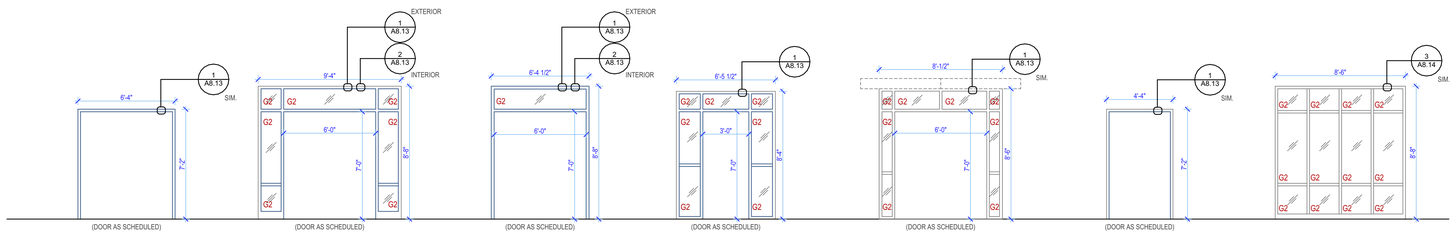

6" STOREFRONT ELEVATIONS

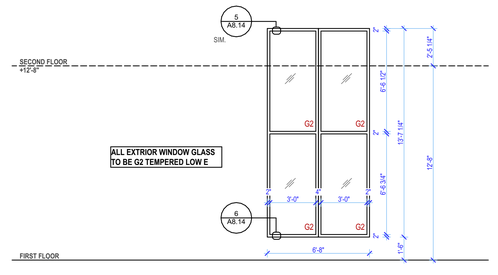

6" STOREFRONT ELEVATIONS

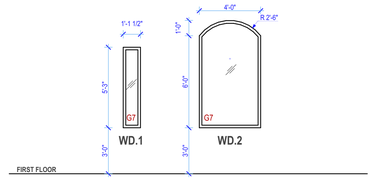

CUSTOM WOOD FRAME AND
STAINED GLASS

1 Window, Louver, 4 1/2" Alum Storefront, 6" Storefront, Custom Wood Frame & Stained Glass Elevations
SCALE: 1/4" = 1'-0"

0 2' 4' 8'

GLASS GLAZING SCHEDULE

EXTERIOR GLASS

G 1	1" INSULATED LOW-E GLASS
G 2	1" INSULATED TEMPERED LOW-E GLASS
G 3	1/4" TEMPERED CLEAR GLASS

INTERIOR GLASS

G 3	1/4" TEMPERED CLEAR GLASS
G 4	1/4" CLEAR PLATE GLASS
G 5	1/4" WIRE CLEAR GLASS
G 6	3/16" FIRE RATED IMPACT RESISTANT, CLEAR GLASS - BOD TGP
G7	STAINED GLASS

ST - 6" STOREFRONT FRAMING

W - WINDOW 3 1/2" ALUM

AL - 4 1/2" ALUM STOREFRONT

WD - CUSTOM WOOD FRAME

THESE DRAWINGS AND RENDERINGS ARE INSTRUMENTS OF SERVICE. THE DRAWINGS AND COPIES THEREOF, INCLUDING ELECTRONIC MEDIA AND CAD FILES, ARE THE PROPERTY OF GILCHRIST ROSS CROWE ARCHITECTS, P.A. THEIR USE, REPRESENTATION OR REPRODUCTION IN ACTUAL OR CONTENT BY ANY ENTITY THAT POSSESSES THEM FOR ANY PURPOSE EXCEPT BY WRITTEN AGREEMENT WITH THE ARCHITECT IS PROHIBITED. THIS COPYRIGHT NOTIFICATION SHALL BE TRUE AS IF DIRECTLY PLACED ON EACH DRAWING EXHIBIT OR RENDERING ON THIS DOCUMENT AND SHALL NOT BE REMOVED FROM THESE DOCUMENTS.

Consultants:

PHASE:	DRAWN BY:	REVIEWED BY	DATE:
EXISTING CONDITIONS	MK	CR	2-14-22
SCHEMATIC DESIGN	MK	CR	4-28-23
DESIGN DEVELOPMENT	MK	CR	6-27-25
65% CONSTR DOCUMENTS	MK	CR	1-30-26
95% CONSTR DOCUMENTS	MK	CR	4-14-26
100% CONSTR DOCUMENTS	MK	CR	6-9-26
CONTRACT DOCUMENTS			
PERMIT DOCUMENTS			

Good Shepherd Catholic Church
Community Center

4665 Thomasville Rd,
Tallahassee, Fl 32309

GRC Project Number 21275

architecture
interior design
planning
gilchrist ross crowe
architects


413 ALL SAINTS STREET TALLAHASSEE, FLORIDA 32301
(850) 222-8100 www.architects-gca.com

SIGNATURE


ARCHITECTURAL
DRAWING NAME
Window Schedule, Window Elevations, Window Details

SHEET
A8.12


Bldg Dept Set 3.2025
Bldg Dept Set - Bldg Dept Set.pln
Architect Software as Service\Revit Projects\21275 - GSP_R24\A8.12.dwg

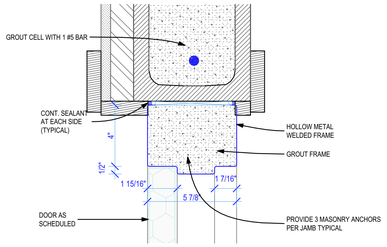


7 Interior HM Door Head Detail
SCALE: 3" = 1'-0"

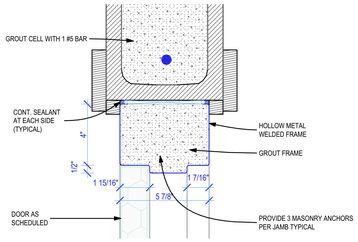


3 Interior HM Door Head Detail
SCALE: 3" = 1'-0"

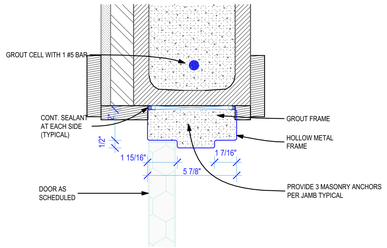


8 Interior HM Door Jamb Detail
SCALE: 3" = 1'-0"

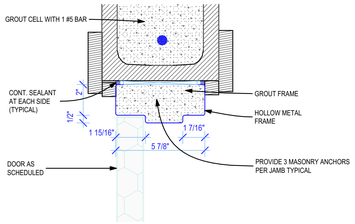


4 Interior HM Door Jamb Detail
SCALE: 3" = 1'-0"

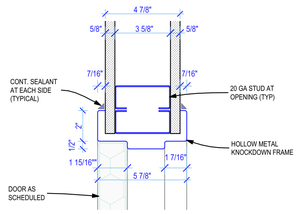


5 Typical HM KD Frame Head / Jamb Detail
SCALE: 3" = 1'-0"

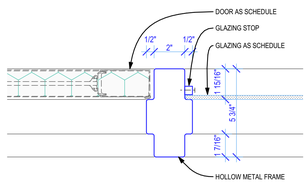

6 HM Door Frame at Sidelight / Transom
SCALE: 3" = 1'-0"

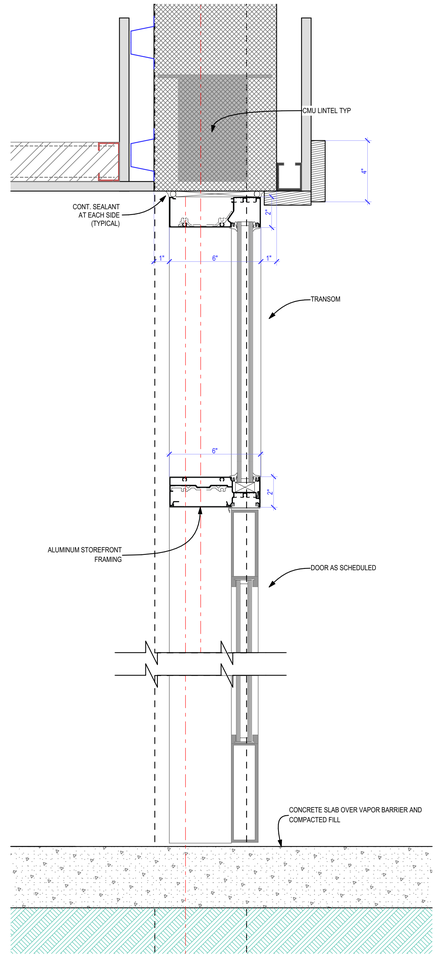

2 Int Alum SF Door Head/Transom Detail
SCALE: 3" = 1'-0"

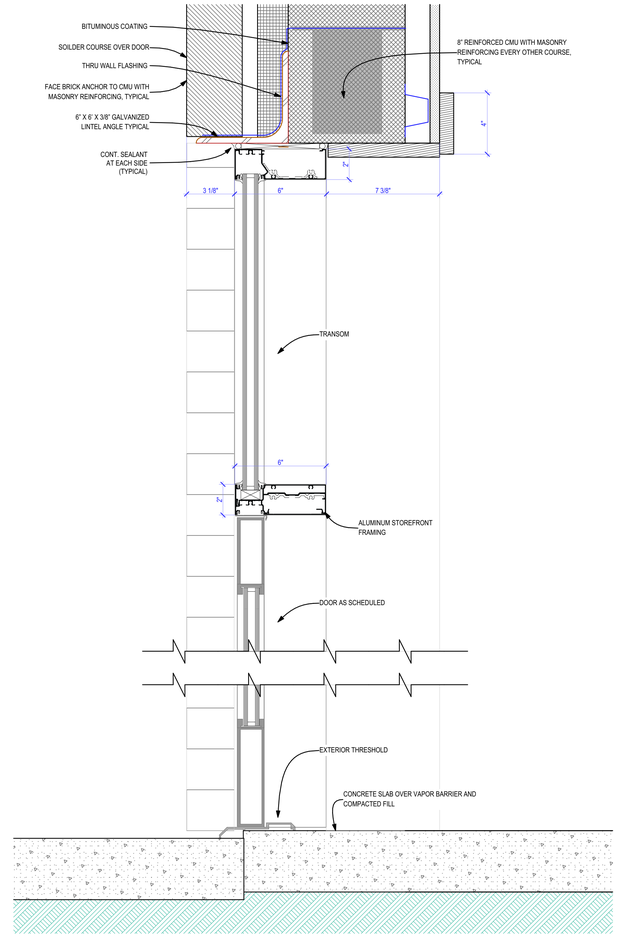

1 Ext Alum SF Door Head/Transom Detail
SCALE: 3" = 1'-0"

THESE DRAWINGS AND RENDERINGS ARE INSTRUMENTS OF SERVICE. THE DRAWINGS AND COPIES THEREOF, INCLUDING ELECTRONIC MEDIA AND CAD FILES, ARE THE PROPERTY OF GILCHRIST ROSS CROWE ARCHITECTS, P.A. THEIR USE, REPRESENTATION OR REPRODUCTION IN ACTUAL OR CONTENT BY ANY ENTITY THAT POSSESSES THEM FOR ANY PURPOSE EXCEPT BY WRITTEN AGREEMENT WITH THE ARCHITECT IS PROHIBITED. THIS COPYRIGHT NOTIFICATION SHALL BE TRUE AS IF DIRECTLY PLACED ON EACH DRAWING EXHIBIT OR RENDERING ON THIS DOCUMENT AND SHALL NOT BE REMOVED FROM THESE DOCUMENTS.

Consultants:

PHASE:	DRAWN BY:	REVIEWED BY	DATE:
EXISTING CONDITIONS	MK	CR	2-14-22
SCHEMATIC DESIGN	MK	CR	4-28-23
DESIGN DEVELOPMENT	MK	CR	6-27-25
65% CONSTR DOCUMENTS	MK	CR	1-30-26
95% CONSTR DOCUMENTS	MK	CR	4-14-26
100% CONSTR DOCUMENTS	MK	CR	6-9-26
CONTRACT DOCUMENTS			
PERMIT DOCUMENTS			

Good Shepherd Catholic Church
Community Center

4665 Thomasville Rd,
Tallahassee, Fl 32309


GRC Project Number 21275

architecture
interior design
planning
gilchrist ross crowe
architects
SIGNATURE
413 ALL SAINTS STREET TALLAHASSEE, FLORIDA 32301
(850) 222-8100 www.architects-gca.com


ARCHITECTURAL
DRAWING NAME
Door Details

SHEET
A8.13

Plotted: June 4, 2026
Watermark: Watermark Software as a Service/Cloud Storage/2025/C_000 Archicad.pln

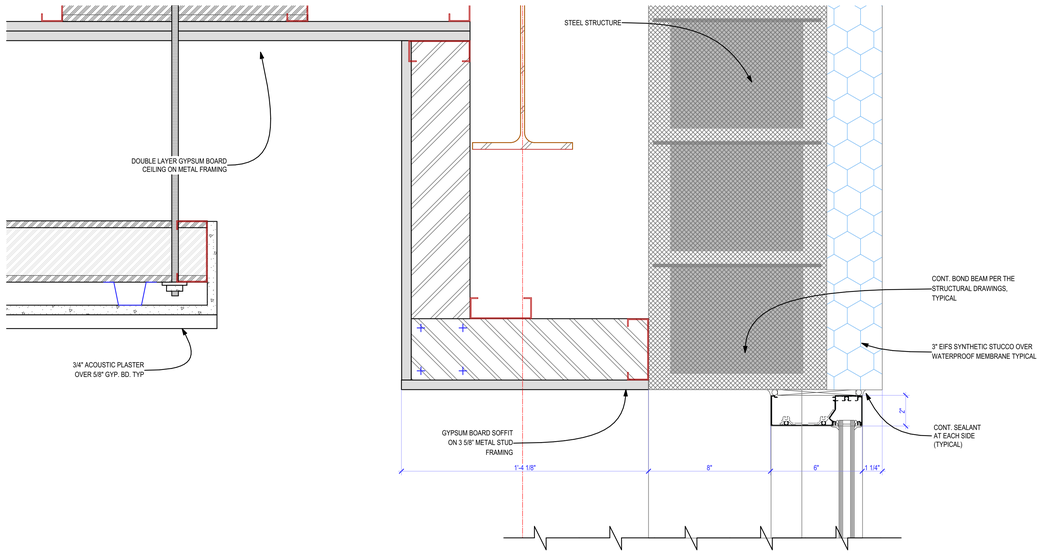


5 Alum SF Window Head Detail
SCALE: 3" = 1'-0"

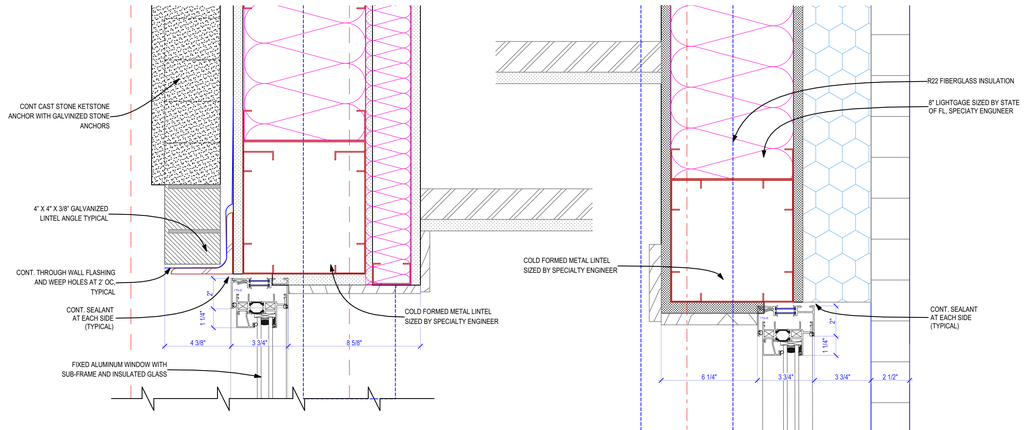


3 Window Head Detail
SCALE: 3" = 1'-0"


1 Window Head Detail
SCALE: 3" = 1'-0"

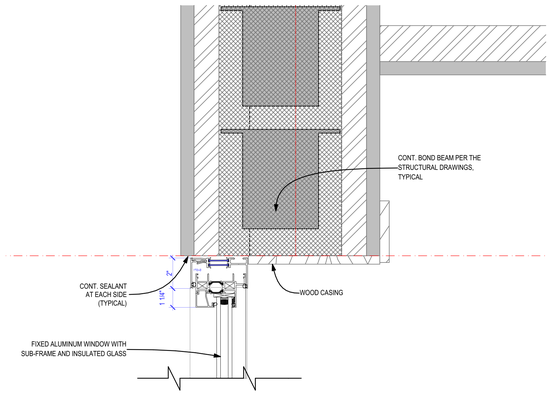


7 Window Head Detail
SCALE: 3" = 1'-0"

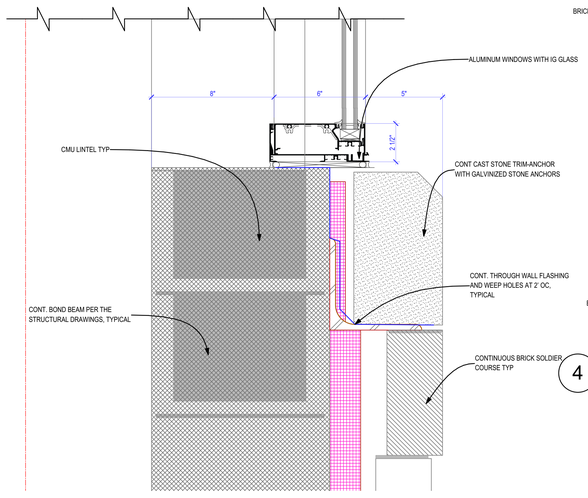


6 Alum SF Window Sill Detail
SCALE: 3" = 1'-0"

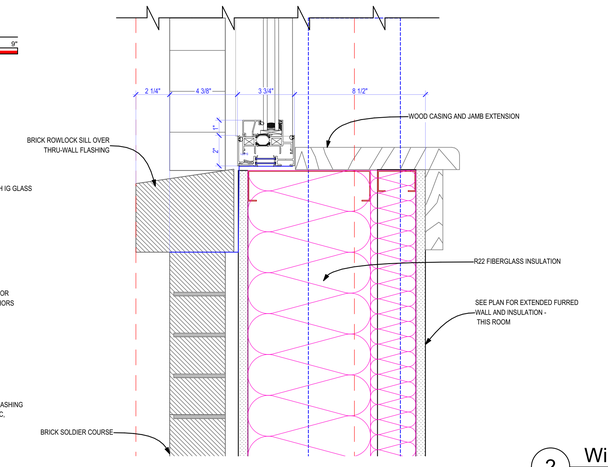


4 Window Sill Detail
SCALE: 3" = 1'-0"

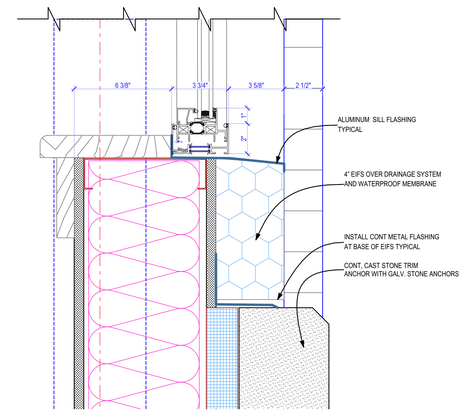


2 Window Sill Detail
SCALE: 3" = 1'-0"

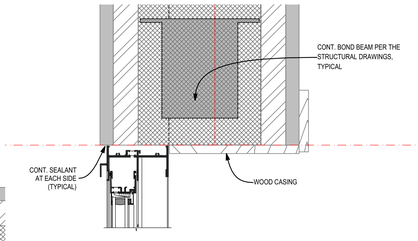

9 Slider Window Head Detail
SCALE: 3" = 1'-0"

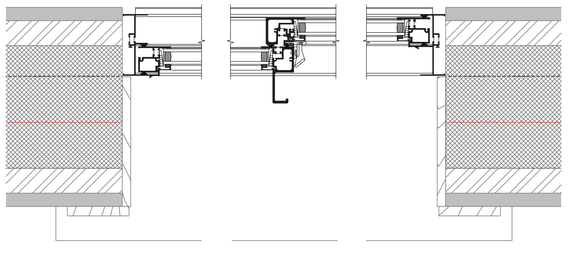

11 Slider Window Jamb Detail
SCALE: 3" = 1'-0"

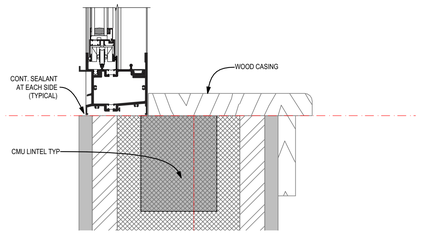

10 Slider Window Sill Detail
SCALE: 3" = 1'-0"

THESE DRAWINGS AND RENDERINGS ARE INSTRUMENTS OF SERVICE. THE DRAWINGS AND COPIES THEREOF, INCLUDING ELECTRONIC MEDIA AND CAD FILES, ARE THE PROPERTY OF GILCHRIST ROSS CROWE ARCHITECTS, P.A. THEIR USE, REPRESENTATION OR REPRODUCTION IN ACTUAL OR CONTENT BY ANY ENTITY THAT POSSESSES THEM FOR ANY PURPOSE EXCEPT BY WRITTEN AGREEMENT WITH THE ARCHITECT IS PROHIBITED. THIS COPYRIGHT NOTIFICATION SHALL BE TRUE AS IF DIRECTLY PLACED ON EACH DRAWING EXHIBIT OR RENDERING ON THIS DOCUMENT AND SHALL NOT BE REMOVED FROM THESE DOCUMENTS.

Consultants:

PHASE:	DRAWN BY:	REVIEWED BY	DATE:
EXISTING CONDITIONS	MK	CR	2-14-22
SCHEMATIC DESIGN	MK	CR	4-28-23
DESIGN DEVELOPMENT	MK	CR	6-27-25
65% CONSTR DOCUMENTS	MK	CR	1-30-26
95% CONSTR DOCUMENTS	MK	CR	4-14-26
100% CONSTR DOCUMENTS	MK	CR	6-9-26
CONTRACT DOCUMENTS			
PERMIT DOCUMENTS			

Good Shepherd Catholic Church
Community Center

4665 Thomasville Rd,
Tallahassee, Fl 32309

GRC Project Number 21275


architecture
interior design
planning
gilchrist ross crowe
architects
SIGNATURE

413 ALL SAINTS STREET TALLAHASSEE, FLORIDA 32301
(850) 222-8100 www.architects-grc.com

ARCHITECTURAL
DRAWING NAME
Window Details

SHEET
A8.14

Architect #: Whitmore Software as a Service/Revit Projects/2025_GRC Architect.rvt
Sunday, June 8, 2025

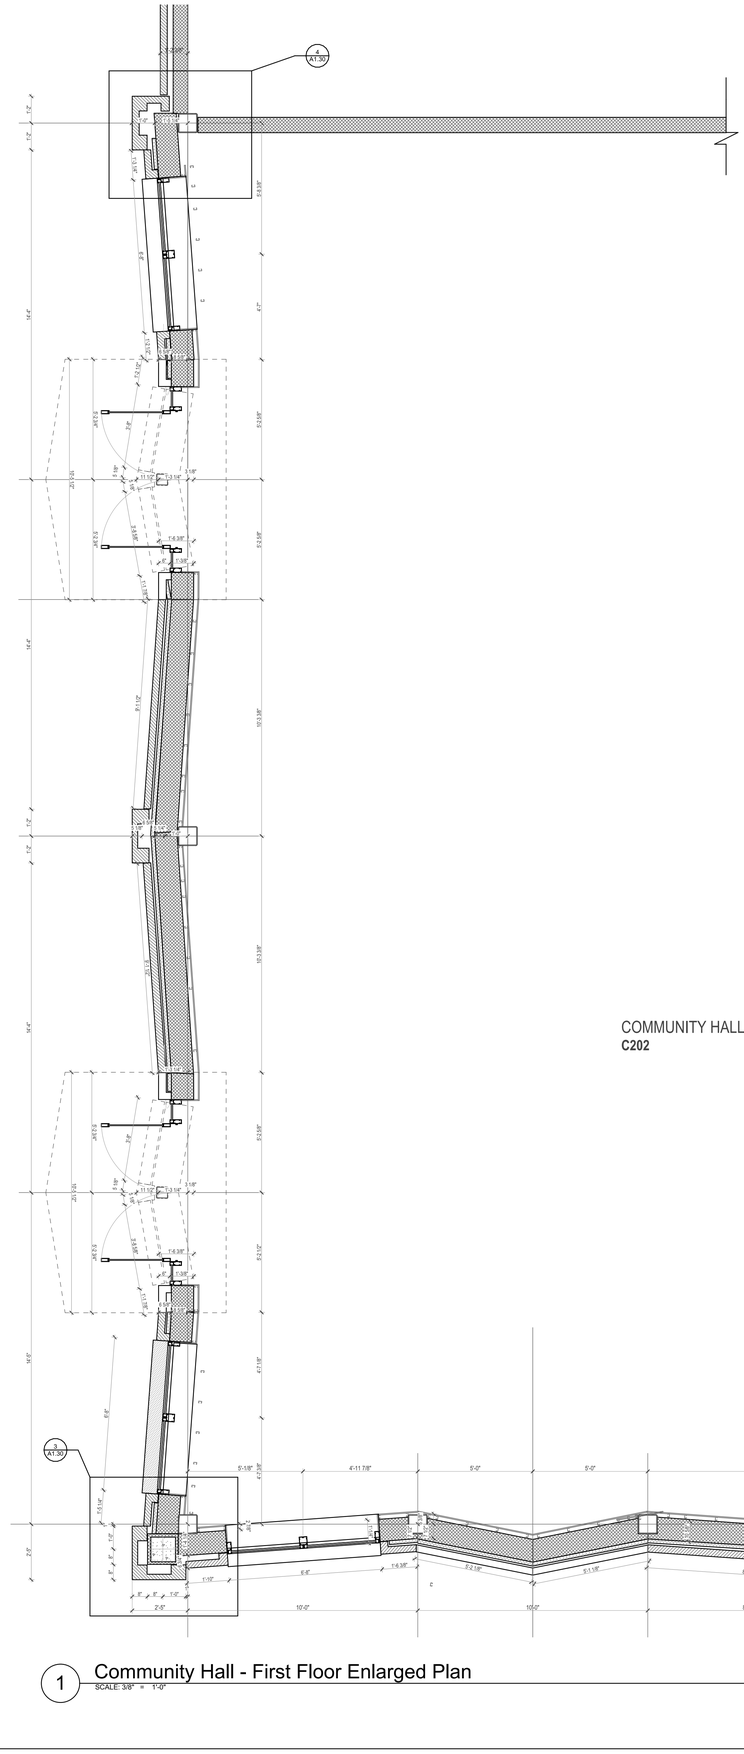

COMMUNITY HALL
C202

1 Community Hall - First Floor Enlarged Plan
SCALE: 3/8" = 1'-0"

2 Community Hall - First Floor Enlarged Plan
SCALE: 3/8" = 1'-0"

THESE DRAWINGS AND RENDERINGS ARE INSTRUMENTS OF SERVICE. THE DRAWINGS AND COPIES THEREOF, INCLUDING ELECTRONIC MEDIA AND CAD FILES, ARE THE PROPERTY OF GILCHRIST ROSS CROWE ARCHITECTS, P.A. THEIR USE, REPRESENTATION OR REPRODUCTION IN ACTUAL OR CONTENT BY ANY ENTITY THAT POSSESSES THEM FOR ANY PURPOSE EXCEPT BY WRITTEN AGREEMENT WITH THE ARCHITECT IS PROHIBITED. THIS COPYRIGHT NOTIFICATION SHALL BE TRUE AS IF DIRECTLY PLACED ON EACH DRAWING EXHIBIT OR RENDERING ON THIS DOCUMENT AND SHALL NOT BE REMOVED FROM THESE DOCUMENTS.

Consultants:

PHASE:	DRAWN BY:	REVIEWED BY	DATE:
EXISTING CONDITIONS	MK	CR	2-14-22
SCHEMATIC DESIGN	MK	CR	4-28-23
DESIGN DEVELOPMENT	MK	CR	6-27-25
65% CONSTR DOCUMENTS	MK	CR	1-30-26
95% CONSTR DOCUMENTS	MK	CR	4-14-26
100% CONSTR DOCUMENTS	MK	CR	6-9-26
CONTRACT DOCUMENTS			
PERMIT DOCUMENTS			

Good Shepherd Catholic Church
Community Center

4665 Thomasville Rd,
Tallahassee, Fl 32309

GRC Project Number 21275

architecture
interior design
planning
gilchrist ross crowe
architects


413 ALL SAINTS STREET TALLAHASSEE, FLORIDA 32301
(850) 222-8100 www.architects-gca.com

SIGNATURE

ARCHITECTURAL
DRAWING NAME
Community Hall - First Floor Enlarged Plan

SHEET
A8.15

Monday, June 8, 2026
Architect #1 - Architectural Software as a Service\Desktop Drawings\A8.15 - A8.16 Architectural.dwg

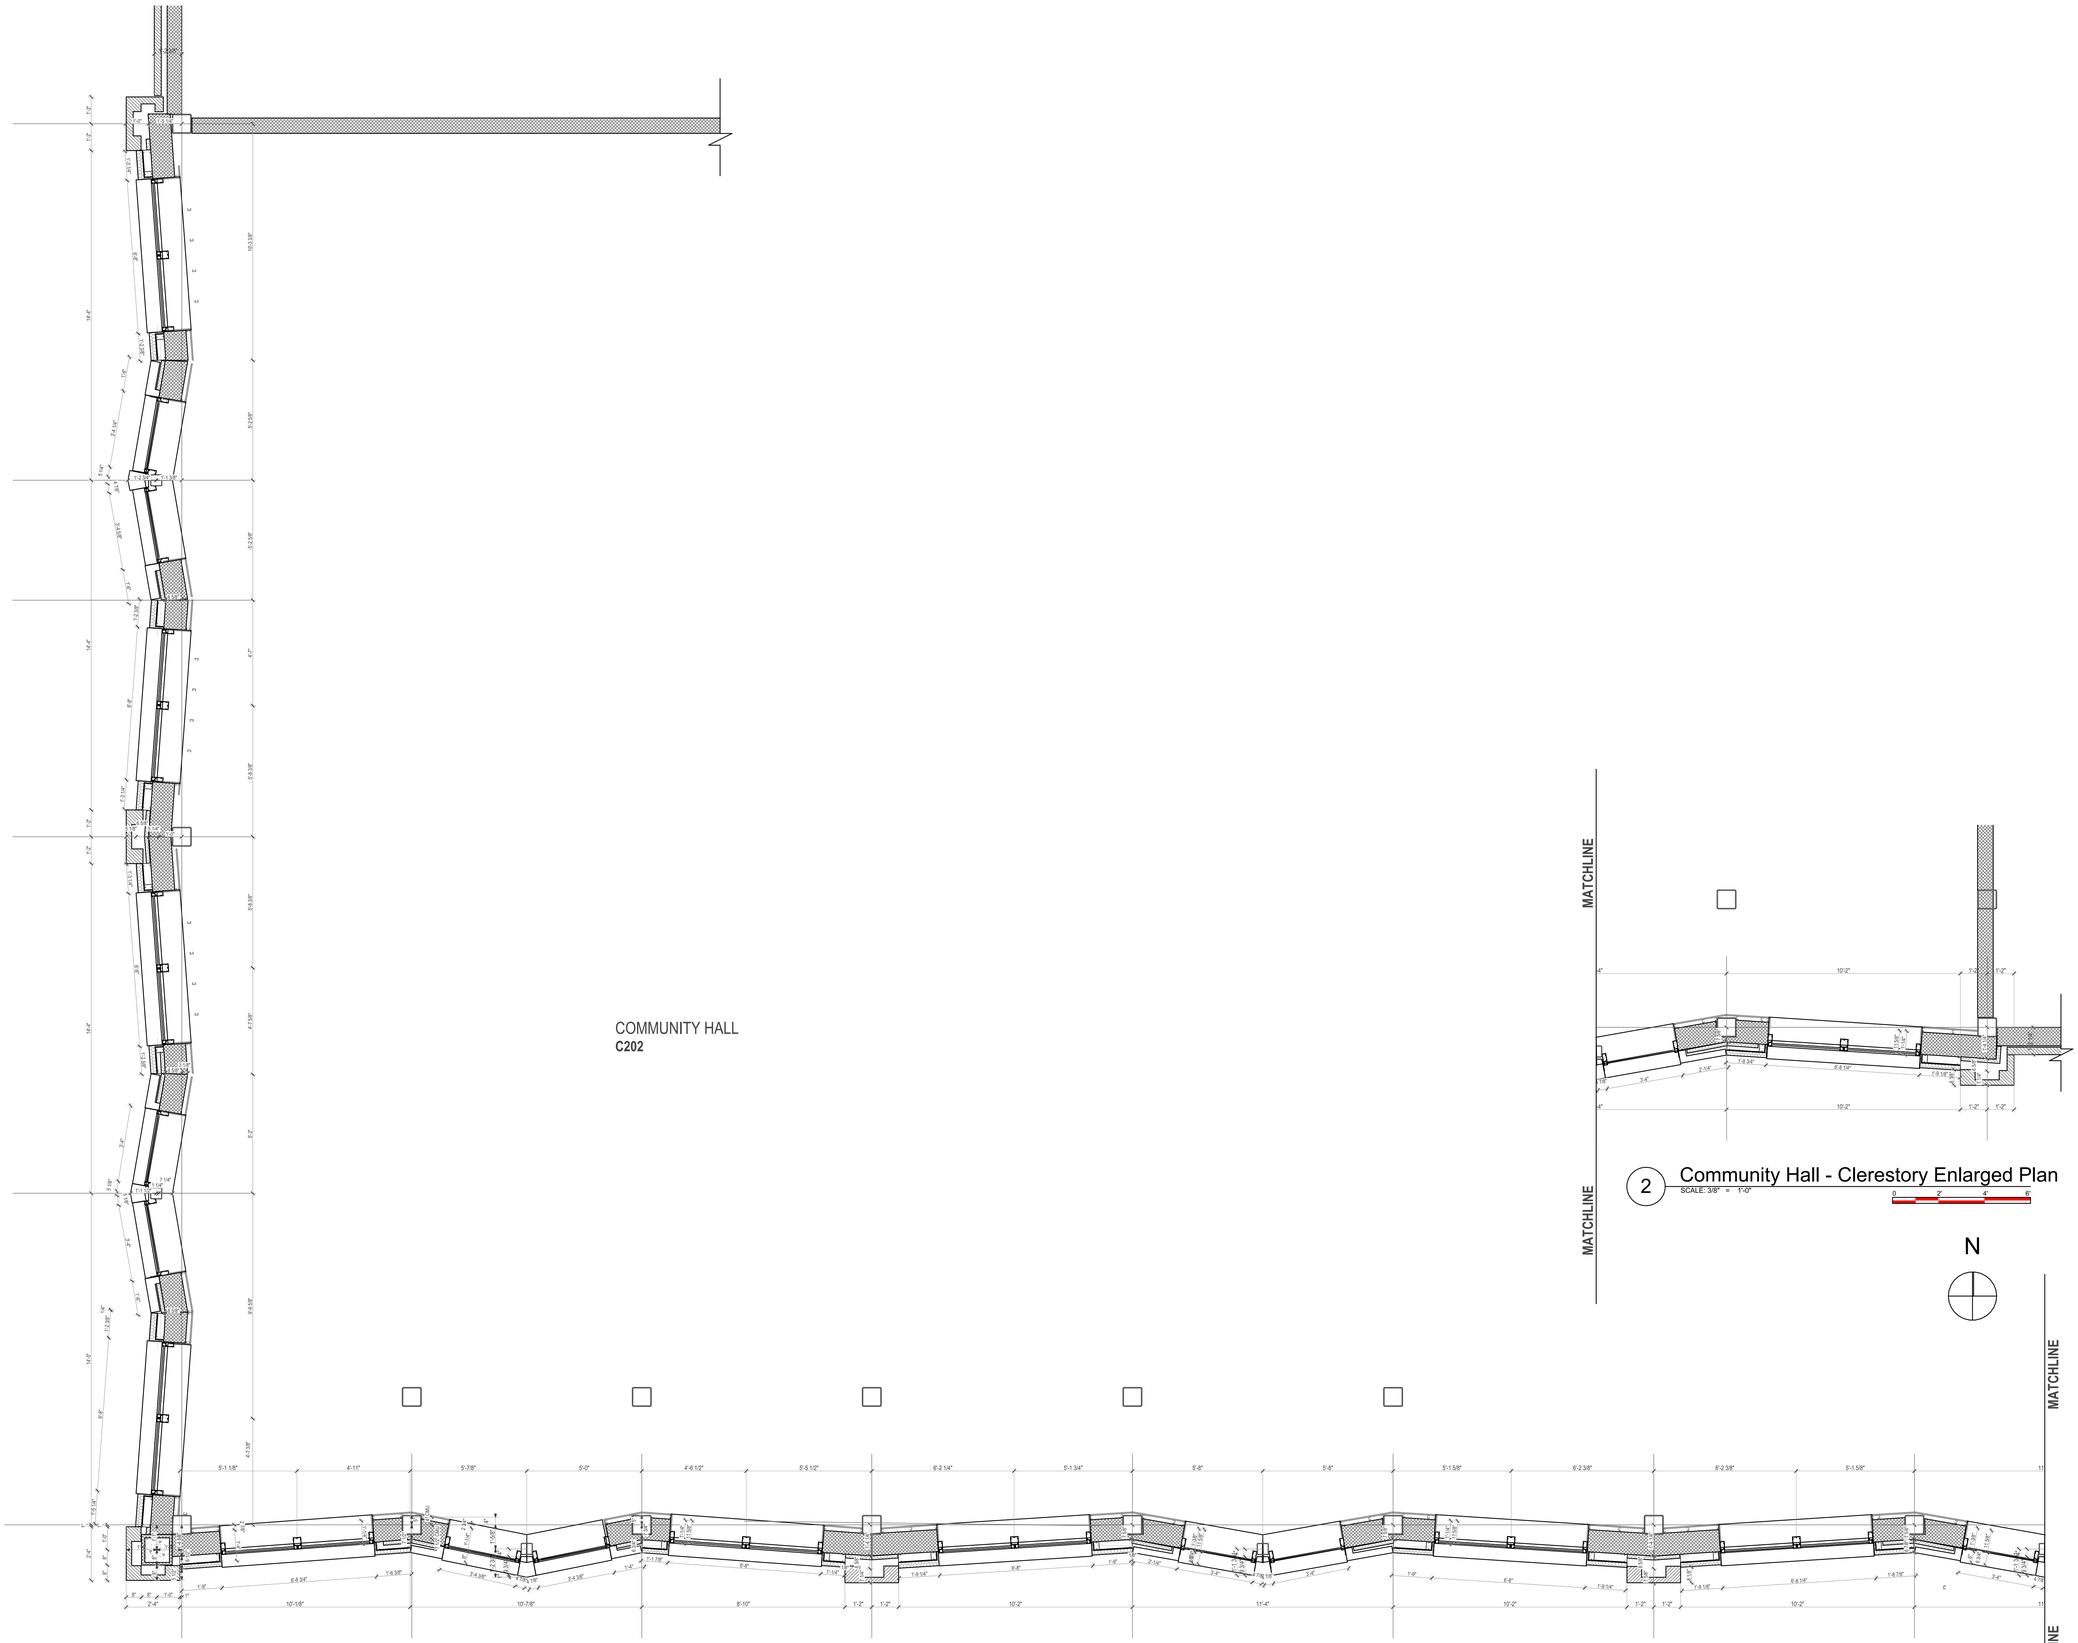

1 Community Hall - Clerestory Enlarged Plan
SCALE: 3/8" = 1'-0"

2 Community Hall - Clerestory Enlarged Plan
SCALE: 3/8" = 1'-0"

THESE DRAWINGS AND RENDERINGS ARE INSTRUMENTS OF SERVICE. THE DRAWINGS AND COPIES THEREOF, INCLUDING ELECTRONIC MEDIA AND CAD FILES, ARE THE PROPERTY OF GILCHRIST ROSS CROWE ARCHITECTS, P.A. THEIR USE, REPRESENTATION OR REPRODUCTION IN ACTUAL OR CONTENT BY ANY ENTITY THAT POSSESSES THEM FOR ANY PURPOSE EXCEPT BY WRITTEN AGREEMENT WITH THE ARCHITECT IS PROHIBITED. THIS COPYRIGHT NOTIFICATION SHALL BE TRUE AS IF DIRECTLY PLACED ON EACH DRAWING EXHIBIT OR RENDERING ON THIS DOCUMENT AND SHALL NOT BE REMOVED FROM THESE DOCUMENTS.

Consultants:

PHASE:	DRAWN BY:	REVIEWED BY	DATE:
EXISTING CONDITIONS	MK	CR	2-14-22
SCHEMATIC DESIGN	MK	CR	4-28-23
DESIGN DEVELOPMENT	MK	CR	6-27-25
65% CONSTR DOCUMENTS	MK	CR	1-30-26
95% CONSTR DOCUMENTS	MK	CR	4-14-26
100% CONSTR DOCUMENTS	MK	CR	6-9-26
CONTRACT DOCUMENTS			
PERMIT DOCUMENTS			

Good Shepherd Catholic Church
Community Center

4665 Thomasville Rd,
Tallahassee, Fl 32309

GRC Project Number 21275

architecture
interior design
planning
gilchrist ross crowe
architects

413 ALL SAINTS STREET TALLAHASSEE, FLORIDA 32301
(850) 222-8100 www.architects-gca.com

SIGNATURE

ARCHITECTURAL
DRAWING NAME
Community Hall - Clerestory Enlarged Plan

SHEET
A8.16

Modified per Whitehead Williams as a derivative drawing©2022, GRC architects