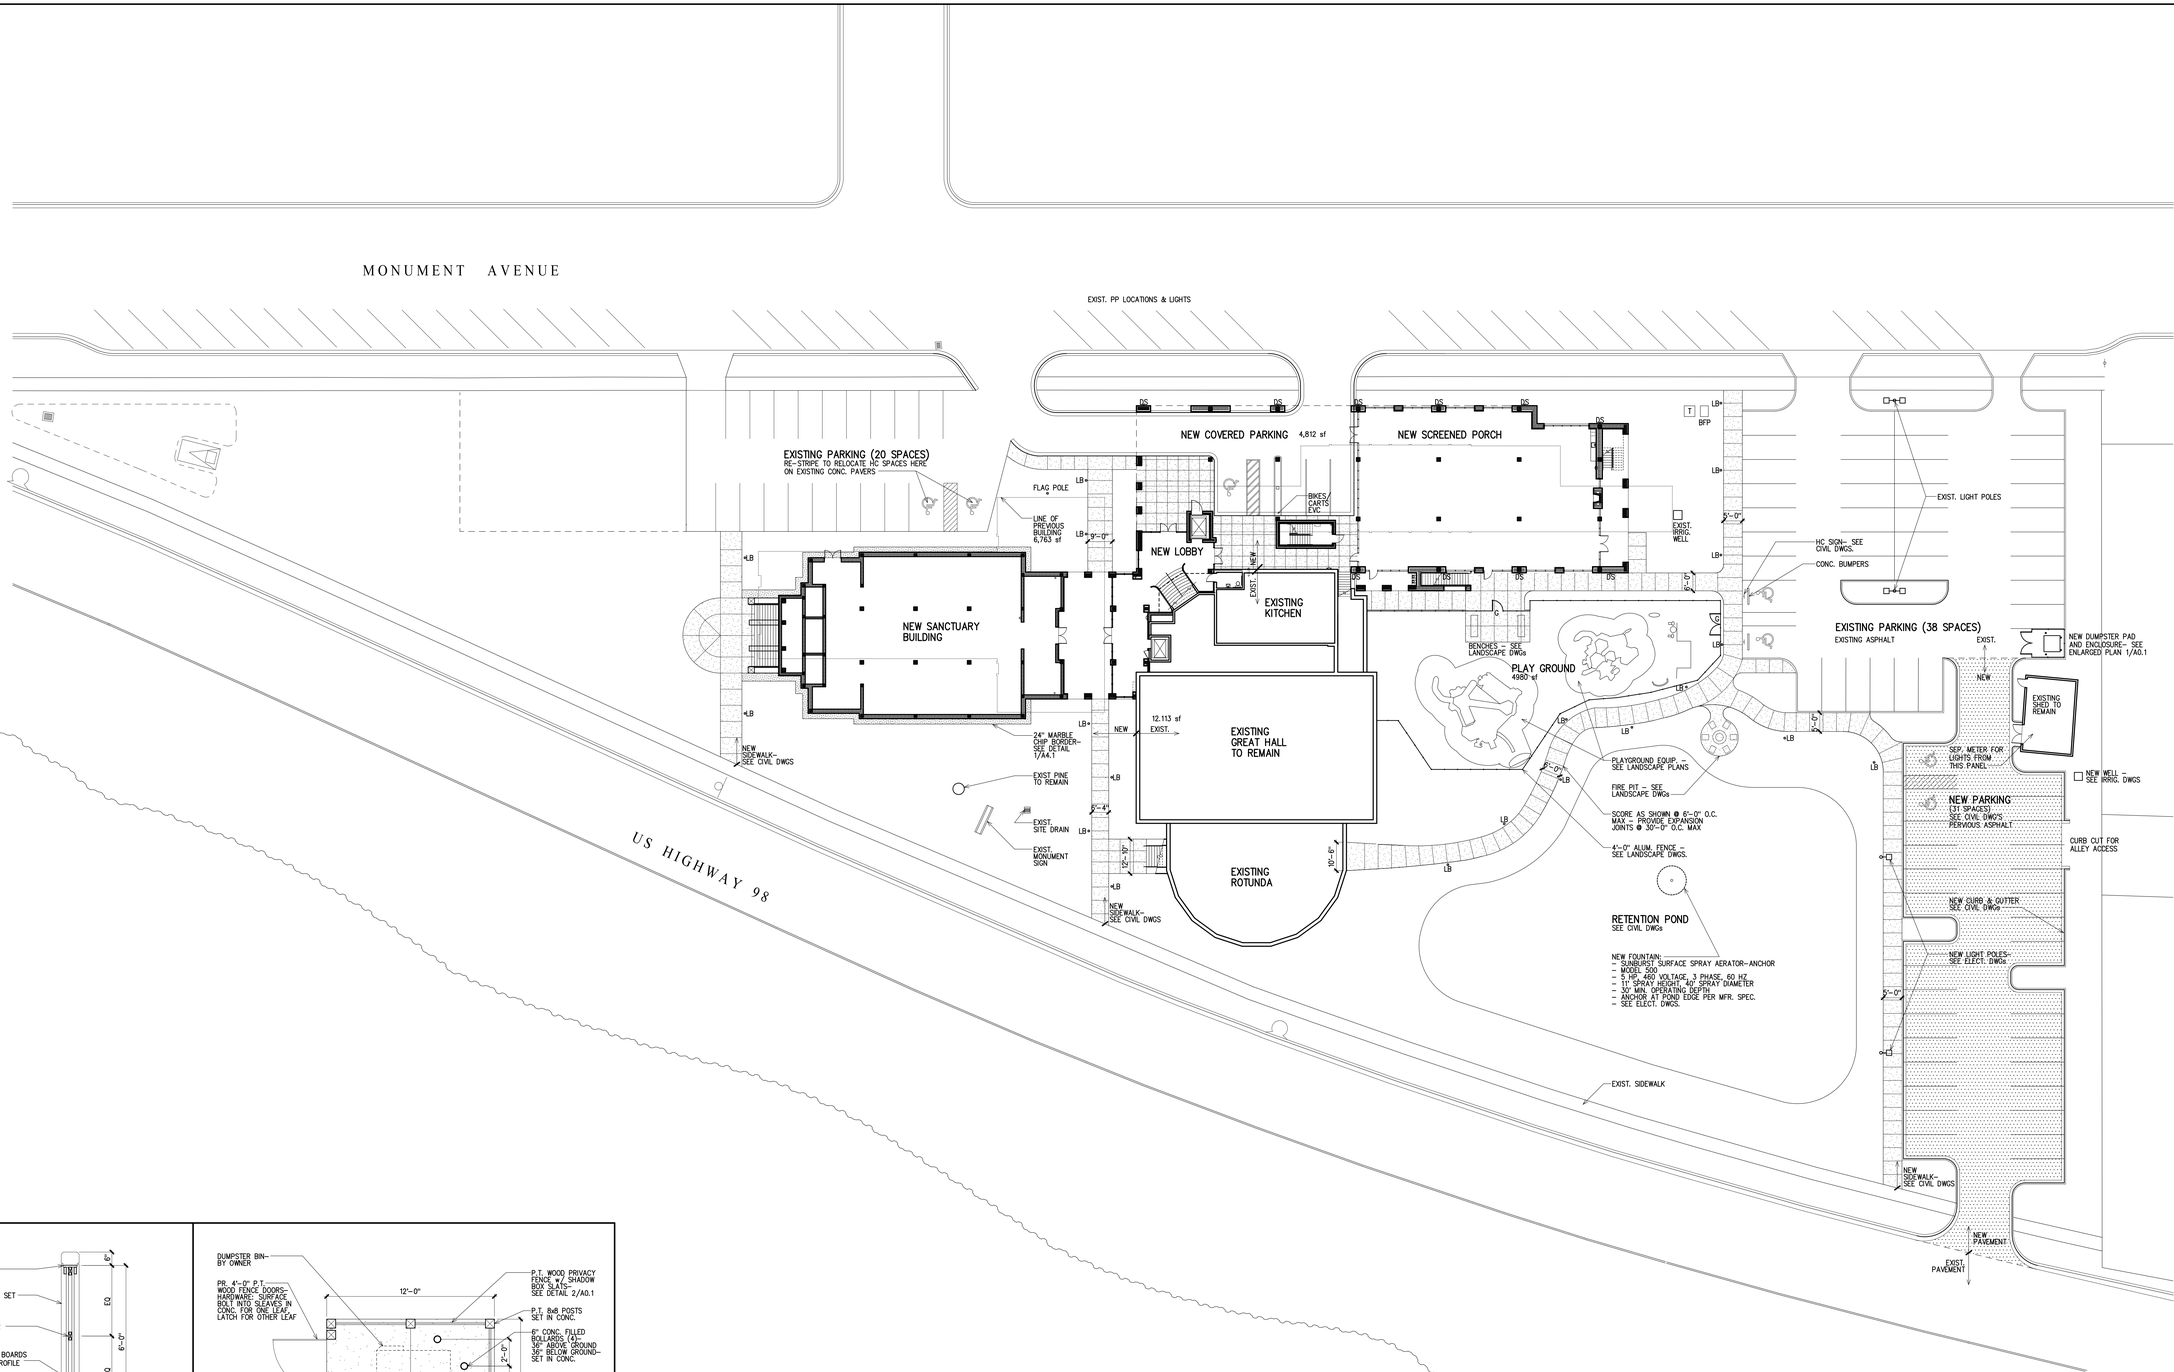

SITE LEGEND

- PARKING LOT LIGHTING POLES – SEE ELECT. DWGs
- LB• LIGHT BOLLARD – SEE ELECT. DWGs
- DS• DOWNSPOUT – SEE CIVIL DWGs FOR CONNECTION TO STORM WATER PIPING
- G GATE
- BFP BACK FLOW PREVENTER – SEE CIVIL DWGS.
- NEW SIDEWALK – 4" THICK REINF. CONC. CONTRACTOR'S OPTION: 6x6 W1.4xW1.4 WWF OR FIBERMESH
- NEW PAVEMENT – SEE CIVIL DWGs

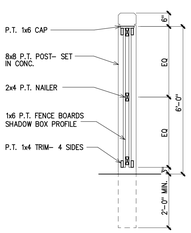

2 / A0.1 **Detail**
DUMPSTER ENCLOSURE 1/2" = 1'-0"
FENCE

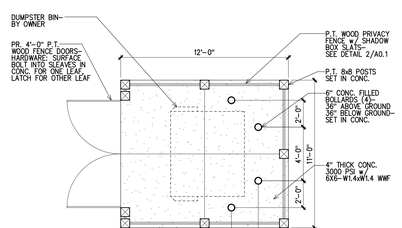

1 / A0.1 **Enlarged Plan**
DUMPSTER ENCLOSURE 1/4" = 1'-0"

Architectural Site Plan
1: 20

SEE CIVIL DWGs FOR EXTENT OF NEW PAVEMENT

SEE LANDSCAPE DWGs FOR EXTENT OF LANDSCAPING

Quina Grundhoefer Architects

400 West Romana Street Pensacola, Fl 32502
850 433-5575 Fax 850 433-5366
E-mail: qg@qgarchitects.com

STATE OF FLORIDA
CARTER QUINA
AR0010238
REGISTERED ARCHITECT
05/20/22

Project
FUMC
Port St. Joe
Hurricane Rebuild
Additions and Renovations
Port St. Joe, Florida

Date: 05-20-22
Project No. 1519
Sheet No. A0.1

Quina Grundhoefer Architects

400 West Romana Street Pensacola, Fl 32502
850 433-5575 Fax 850 433-5366
E-mail: qg@qgarchitects.com

DEMO WALL LEGEND

- EXISTING WALL TO REMAIN
- EXISTING WALL TO BE REMOVED
- EXISTING BLDG. TO BE REMOVED
- EXISTING DOOR TO BE REMOVED

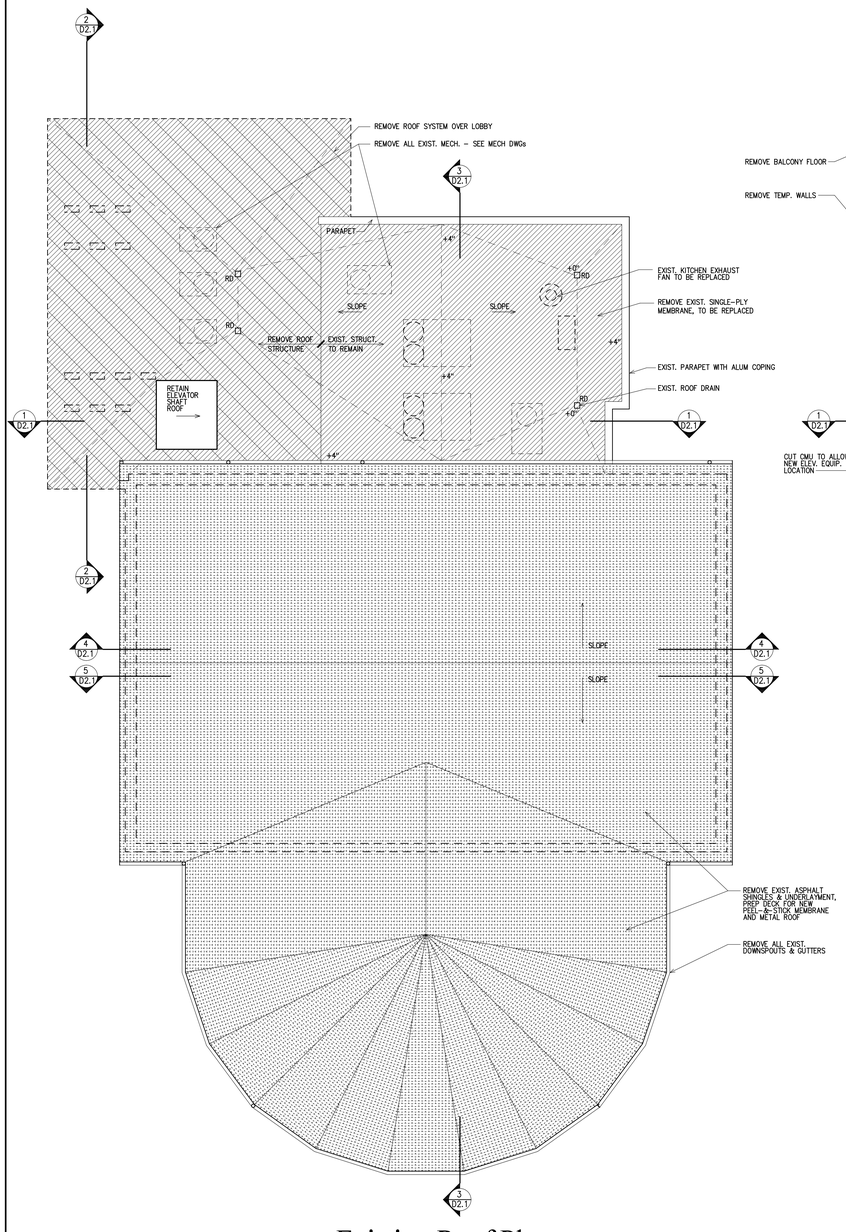

Existing Roof Plan

SHOWING DEMOLITION 1/8" = 1'-0"

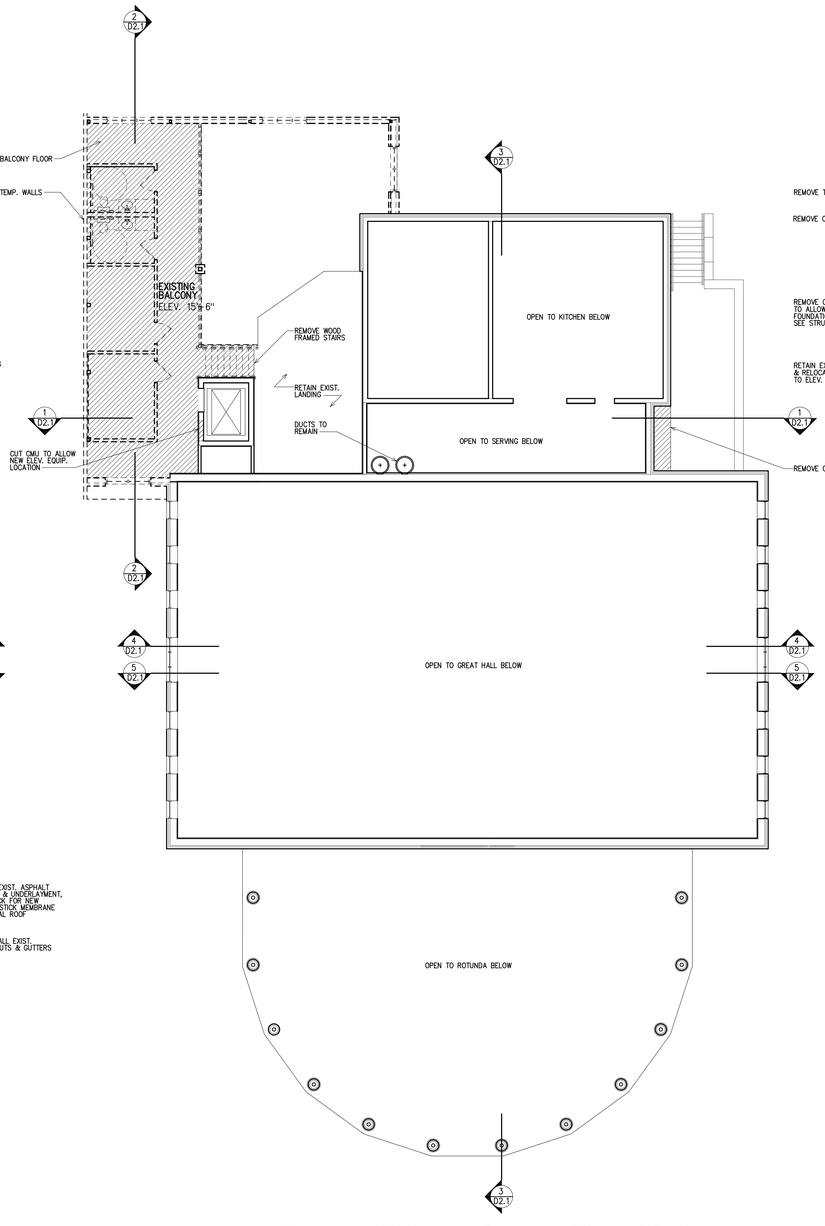

Existing Balcony Level - Elev. 15'-6"

SHOWING DEMOLITION 1/8" = 1'-0"

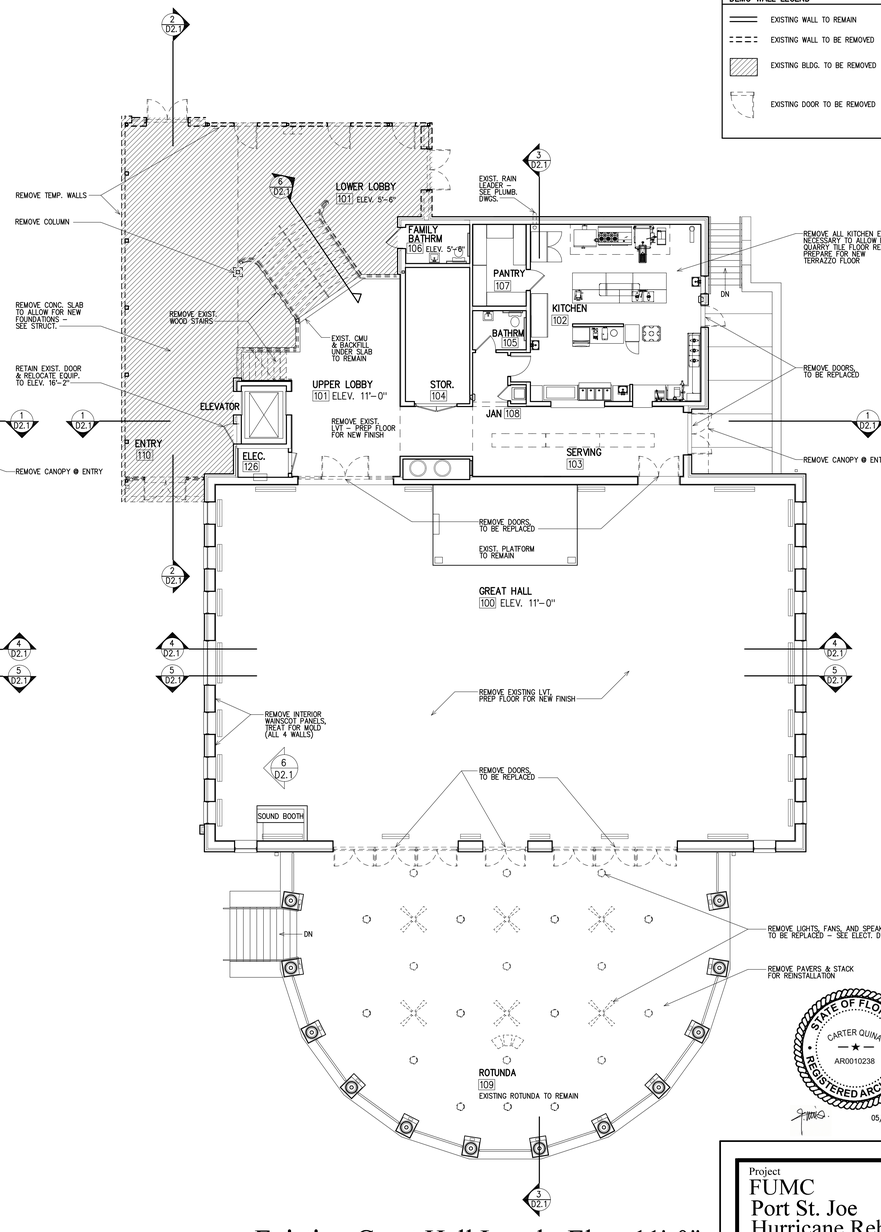

Existing Great Hall Level - Elev. 11'-0"

SHOWING DEMOLITION 1/8" = 1'-0"

STATE OF FLORIDA
CARTER QUINN
AR0010238
REGISTERED ARCHITECT

05/20/22

Project
FUMC
Port St. Joe
Hurricane Rebuild
Additions and Renovations

Port St. Joe, Florida

Date: 05-20-22
Project No. 1519
Sheet No. D1.1

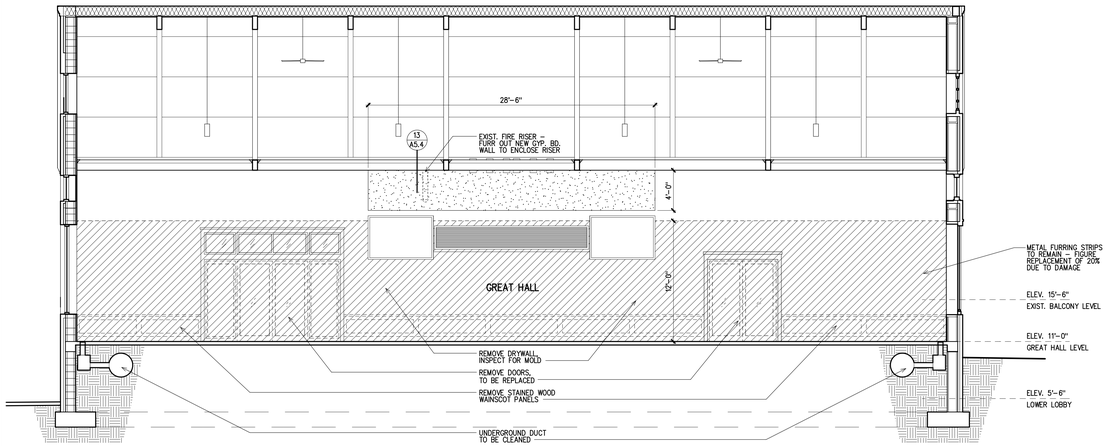

4 D2.1 **Existing Building Section**

GREAT HALL – LOOKING EAST
SHOWING DEMOLITION

3/16" = 1'-0"

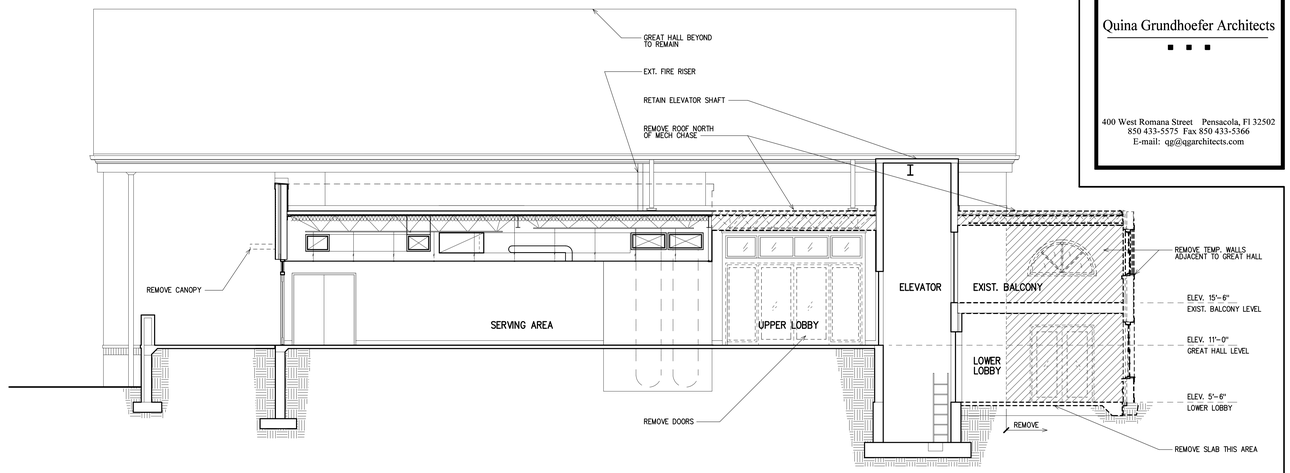

1 D2.1 **Existing Building Section**

SERVING AREA, LOBBY, & ELEVATOR
LOOKING WEST
SHOWING DEMOLITION

3/16" = 1'-0"

Quina Grundhoefer Architects

400 West Romana Street Pensacola, Fl 32502
850 433-5575 Fax 850 433-5366
E-mail: qg@qgarchitects.com

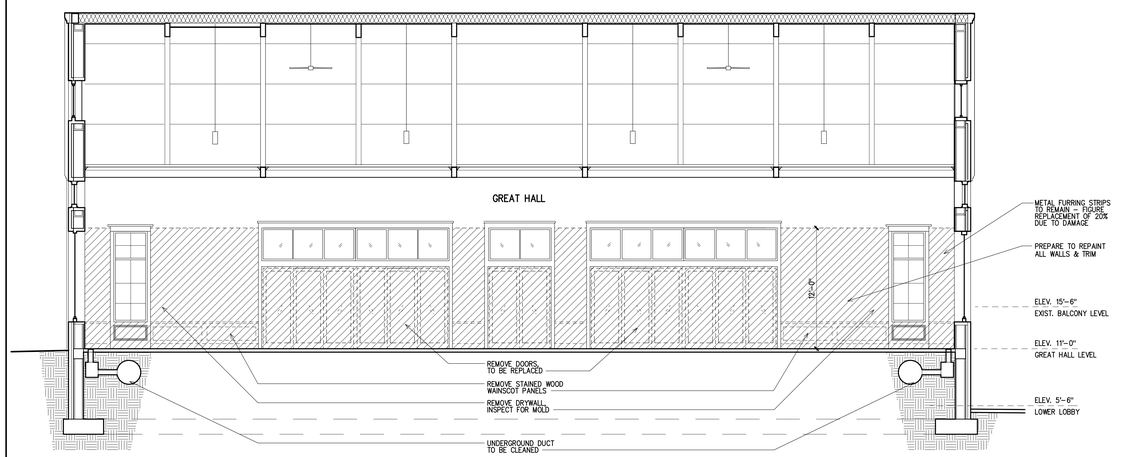

5 D2.1 **Existing Building Section**

GREAT HALL – LOOKING WEST
SHOWING DEMOLITION

3/16" = 1'-0"

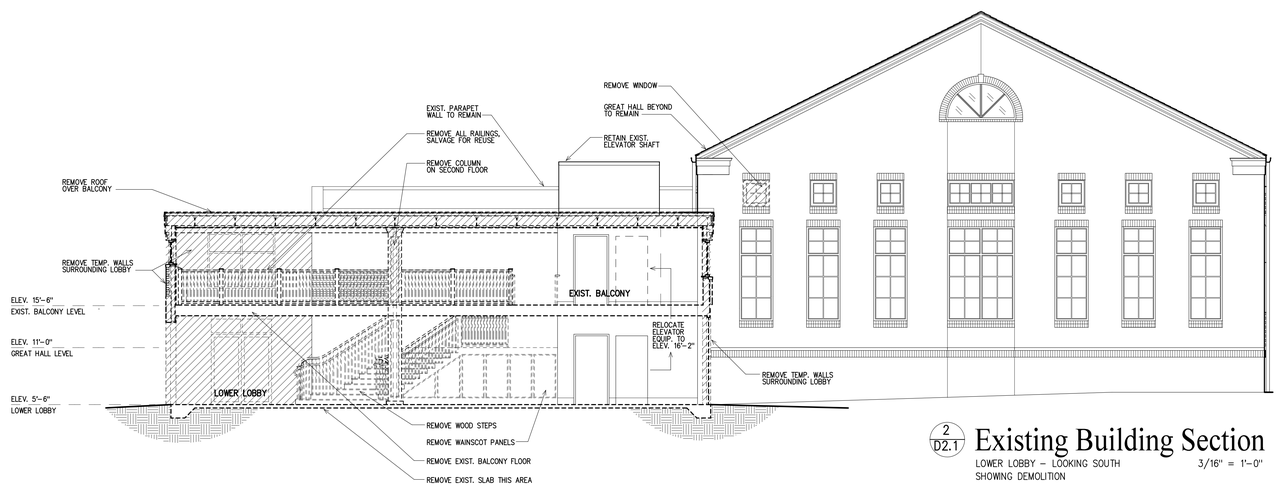

2 D2.1 **Existing Building Section**

LOWER LOBBY – LOOKING SOUTH
SHOWING DEMOLITION

3/16" = 1'-0"

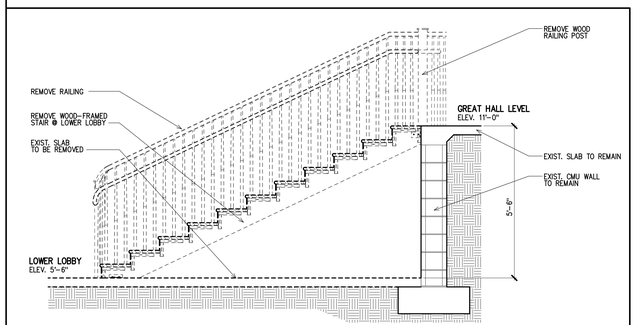

6 D2.1 **Demolition Detail**

LOWER LOBBY STAIR

1/2"=1'-0"

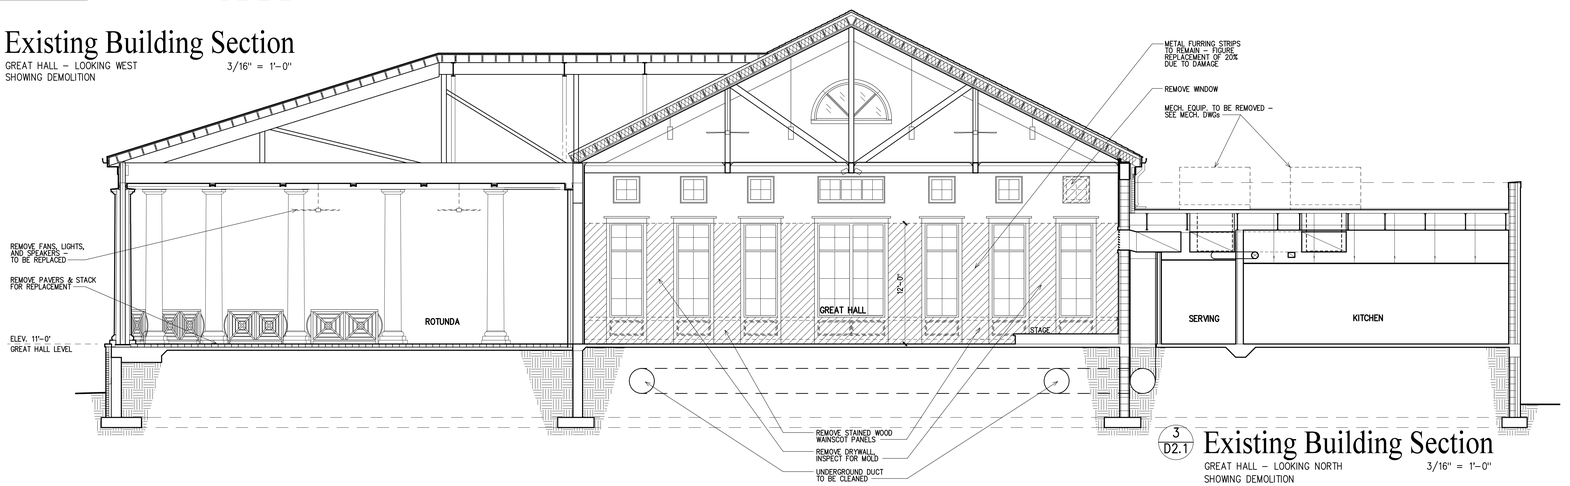

3 D2.1 **Existing Building Section**

GREAT HALL – LOOKING NORTH
SHOWING DEMOLITION

3/16" = 1'-0"

STATE OF FLORIDA
CARTER QUINA
AR0010238
REGISTERED ARCHITECT

05/20/22

Project
FUMC
Port St. Joe
Hurricane Rebuild
Additions and Renovations

Port St. Joe, Florida

Date: 05-20-22
Project No. 1519

Sheet No.
D2.1

Quina Grundhoefer Architects
400 West Romana Street Pensacola, Fl 32502
850.433.5575 Fax 850.433.5366
E-mail: qg@qgarchitects.com

Lower Level Floor Plan

ELEV. 5'-6"
1,650 SF INTERIOR
19,500 SF STRUCTURED

1/8"=1'-0"

WALL LEGEND

- EXISTING WALLS TO REMAIN
- TYP. INTERIOR WALL: 5/8" GYP. BD. ON BOTH SIDES 3 5/8" MTL STUDS @ 16"o.c. (6" MTL STUDS WHERE NOTED) w/ 3 1/2" ACOUSTIC BATT INSULATION
- TYP. EXTERIOR WALL: 4" NOMINAL BRICK VENEER w/ AIR SPACE & 2 1/2" RIGID INSULATION ON DAMPROOFED 8" or 12" CMU'S w/ FTD. GYP. BD. ON MTL. FURRING ON INT. FACE
- 01 NEW DOOR. SEE SHEET A6.1
- A NEW WINDOW. SEE SHEET A6.2
- AA NEW INTERIOR WINDOW. SEE SHEET A6.3
- FEC FIRE EXTINGUISHER CABINET SEE DETAIL 17/A4.5

GENERAL NOTES

1. DIMENSIONS ARE TO FACE OF BRICK, AND FACE OF GYP. BD
2. SEAL ALL PENETRATIONS FROM CONDITIONED TO NON-CONDITIONED SPACES
3. SEE FINISH SCHEDULE – SHEET A7.1

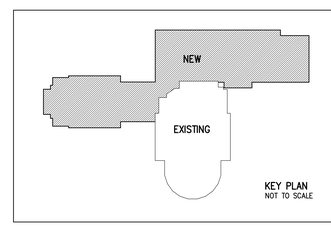

KEY PLAN
NOT TO SCALE

STATE OF FLORIDA
CARTER QUINA
AR0010238
REGISTERED ARCHITECT
05/20/22

Project
FUMC
Port St. Joe
Hurricane Rebuild
Additions and Renovations
Port St. Joe, Florida

Date: 05-20-22
Project No. 1519

Sheet No. A1.1

Quina Grundhoefer Architects
400 West Romana Street Pensacola, Fl 32502
850 433-5575 Fax 850 433-5366
E-mail: qg@qgarchitects.com

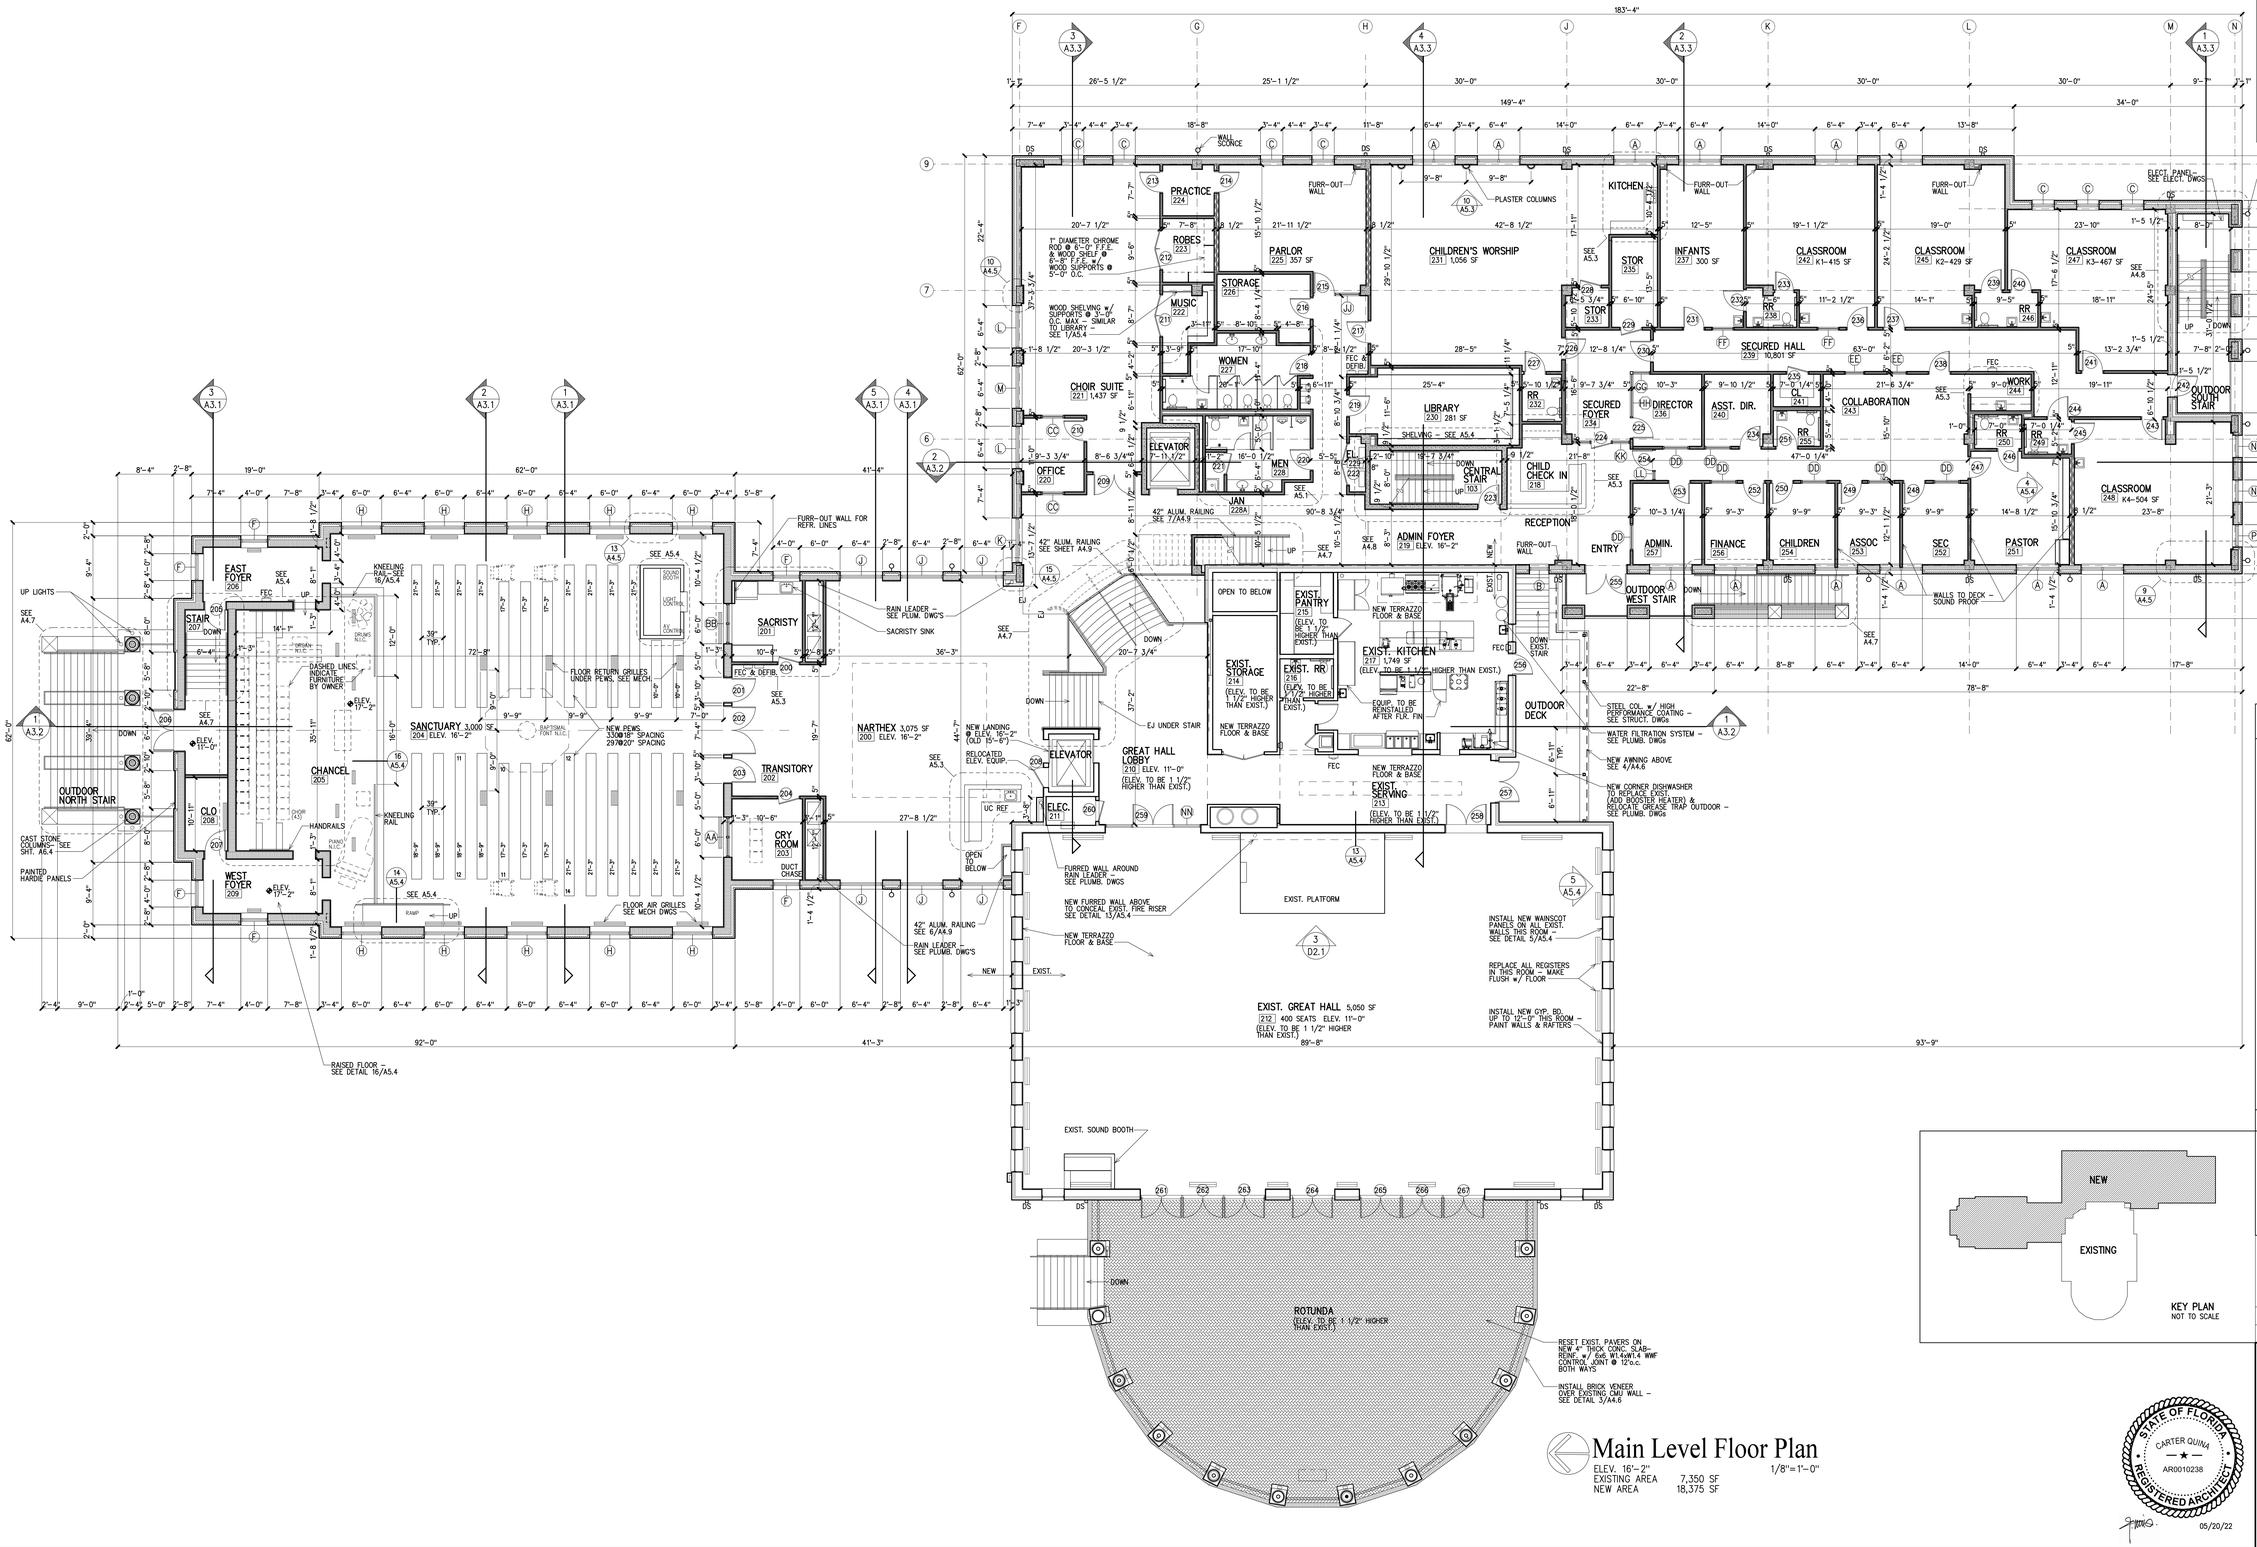

WALL LEGEND

- EXISTING WALLS TO REMAIN
- TYP. INTERIOR WALL: 5/8" GYP. BD. ON BOTH SIDES 2"x4" MTL STUDS @ 16"o.c. (6" MTL STUDS WHERE NOTED) w/ 3 1/2" ACOUSTIC BATT INSUL. – EXTEND TO DECK
- SOUND SUPPRESSION WALL: 5/8" GYP. BD. ON BOTH SIDES ON 2 LAYERS OF 3 5/8" MTL STUDS @ 16"o.c. – STAGGERED @ 8"o.c. w/ 3 1/2" ACOUSTIC BATT INSUL. WEAVING BETWEEN MTL. STUDS – EXTEND TO DECK
- TYP. EXTERIOR WALL: 4" NOMINAL BRICK VENEER w/ AIR SPACE & 2 1/2" RIGID INSULATION ON DAMPROOFED 8" or 12" CMU'S, w/ FTD. GYP. BD. ON MTL. FURRING ON INT. FACE
- (01) NEW DOOR. SEE SHEET A6.1
- (A) NEW WINDOW. SEE SHEET A6.2
- (AA) NEW INTERIOR WINDOW. SEE SHEET A6.3
- FEC FIRE EXTINGUISHER CABINET SEE DETAIL 17/A4.5

GENERAL NOTES

1. DIMENSIONS ARE TO FACE OF BRICK, AND FACE OF GYP. BD
2. SEAL ALL PENETRATIONS FROM CONDITIONED TO NON-CONDITIONED SPACES
3. SEE FINISH SCHEDULE – SHEET A7.2

Main Level Floor Plan

ELEV. 16'-2" 1/8"=1'-0"
EXISTING AREA 7,350 SF
NEW AREA 18,375 SF

STATE OF FLORIDA
CARTER QUINN
AR0010238
REGISTERED ARCHITECT
05/20/22

Project
FUMC
Port St. Joe
Hurricane Rebuild
Additions and Renovations
Port St. Joe, Florida

Date: 05-20-22
Project No. 1519
Sheet No. A1.2

Quina Grundhoefer Architects
400 West Romana Street Pensacola, Fl 32502
850 433-5575 Fax 850 433-5366
E-mail: qg@qgarchitects.com

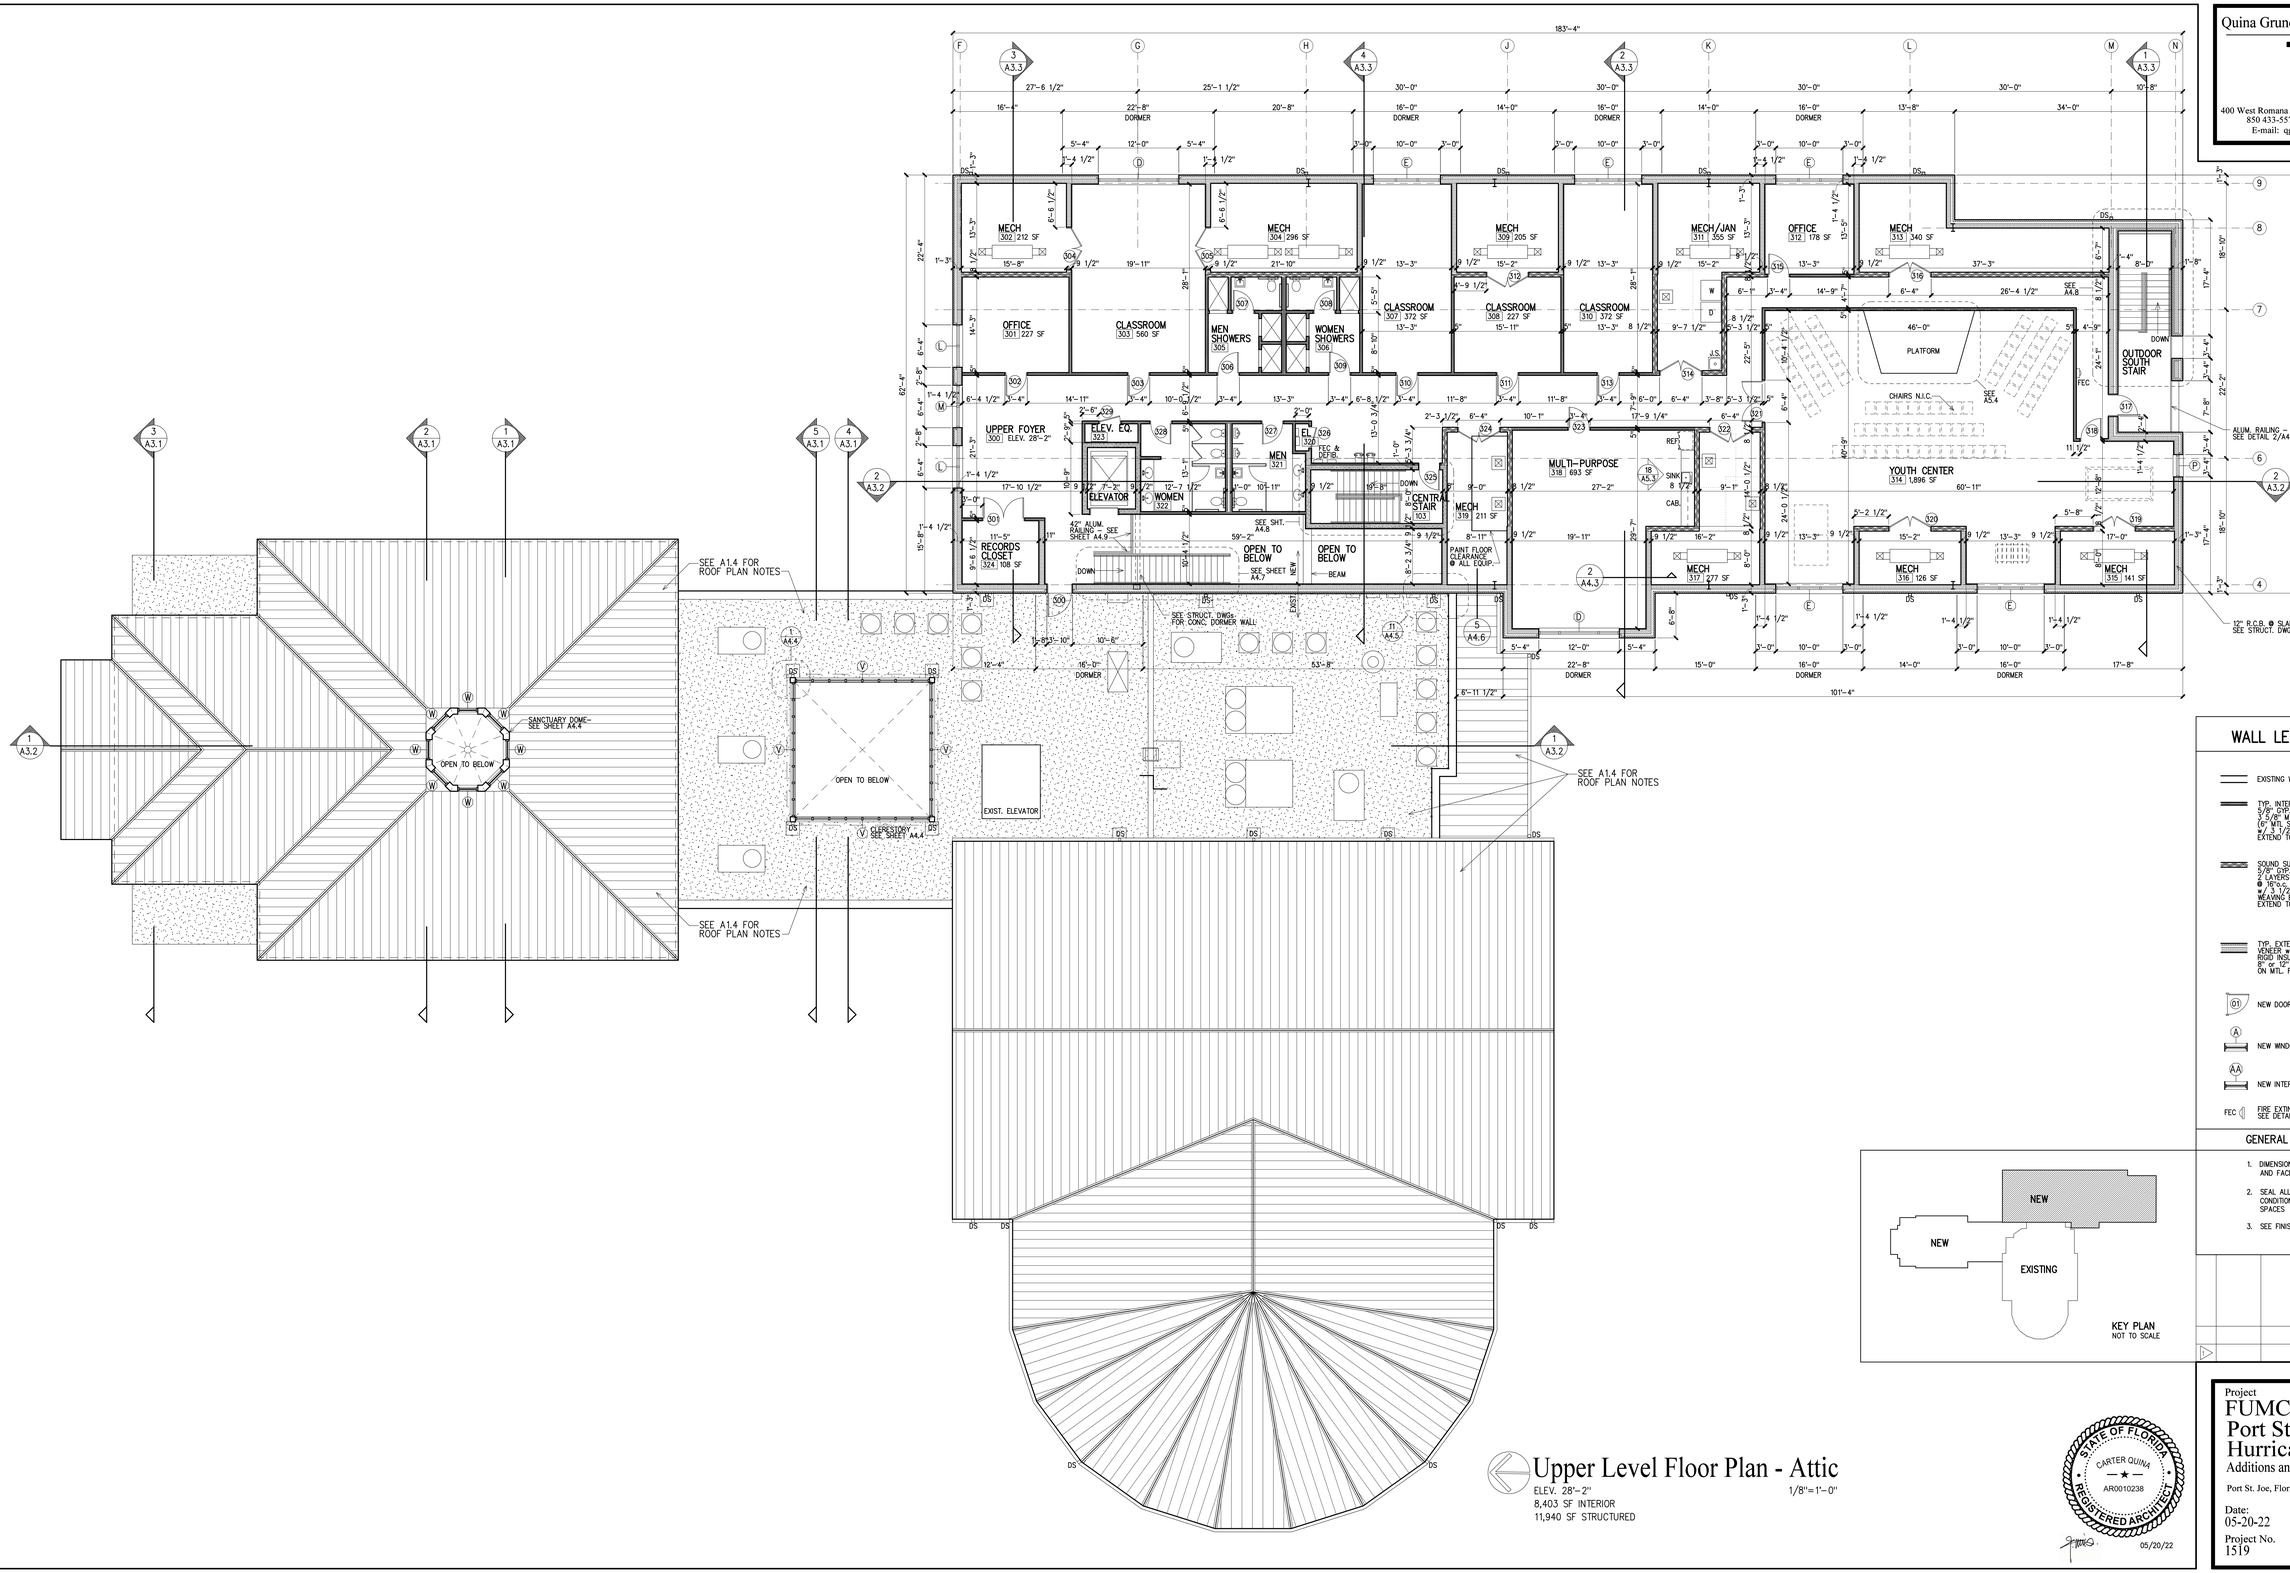

Upper Level Floor Plan - Attic

ELEV. 28'-2"
8,403 SF INTERIOR
11,940 SF STRUCTURED

1/8"=1'-0"

WALL LEGEND

- EXISTING WALLS TO REMAIN
- TYP. INTERIOR WALL: 5/8" GYP. BD. ON BOTH SIDES ON 3 5/8" MTL STUDS @ 16"o.c. (6" MTL STUDS WHERE NOTED) w/ 3 1/2" ACOUST. BATT INSUL. - EXTEND TO DECK
- SOUND SUPPRESSION WALL: 5/8" GYP. BD. ON BOTH SIDES ON 2 LAYERS OF 3 5/8" MTL STUDS @ 16"o.c. - STAGGERED @ 8"o.c. w/ 3 1/2" ACOUSTIC BATT INSUL. WEAVING BETWEEN MTL. STUDS - EXTEND TO DECK
- TYP. EXTERIOR WALL: 4" NOMINAL BRICK VENEER w/ AIR SPACE & 2 1/2" RIGID INSULATION ON DAMPROOFED 8" or 12" CMU'S w/ FTD. GYP. BD. ON MTL. FURRING ON INT. FACE
- 01 NEW DOOR. SEE SHEET A6.1
- A NEW WINDOW. SEE SHEET A6.2
- AA NEW INTERIOR WINDOW. SEE SHEET A6.3
- FEC FIRE EXTINGUISHER CABINET SEE DETAIL 17/A4.5

GENERAL NOTES

1. DIMENSIONS ARE TO FACE OF BRICK, AND FACE OF GYP. BD
2. SEAL ALL PENETRATIONS FROM CONDITIONED TO NON-CONDITIONED SPACES
3. SEE FINISH SCHEDULE - SHEET A7.3

KEY PLAN
NOT TO SCALE

STATE OF FLORIDA
CARTER QUINA
AR0010238
REGISTERED ARCHITECT
05/20/22

Project
FUMC
Port St. Joe
Hurricane Rebuild
Additions and Renovations
Port St. Joe, Florida

Date: 05-20-22
Project No. 1519

Sheet No.
A1.3

Quina Grundhoefer Architects
400 West Romana Street Pensacola, Fl 32502
850 433-5575 Fax 850 433-5366
E-mail: qg@qgarchitects.com

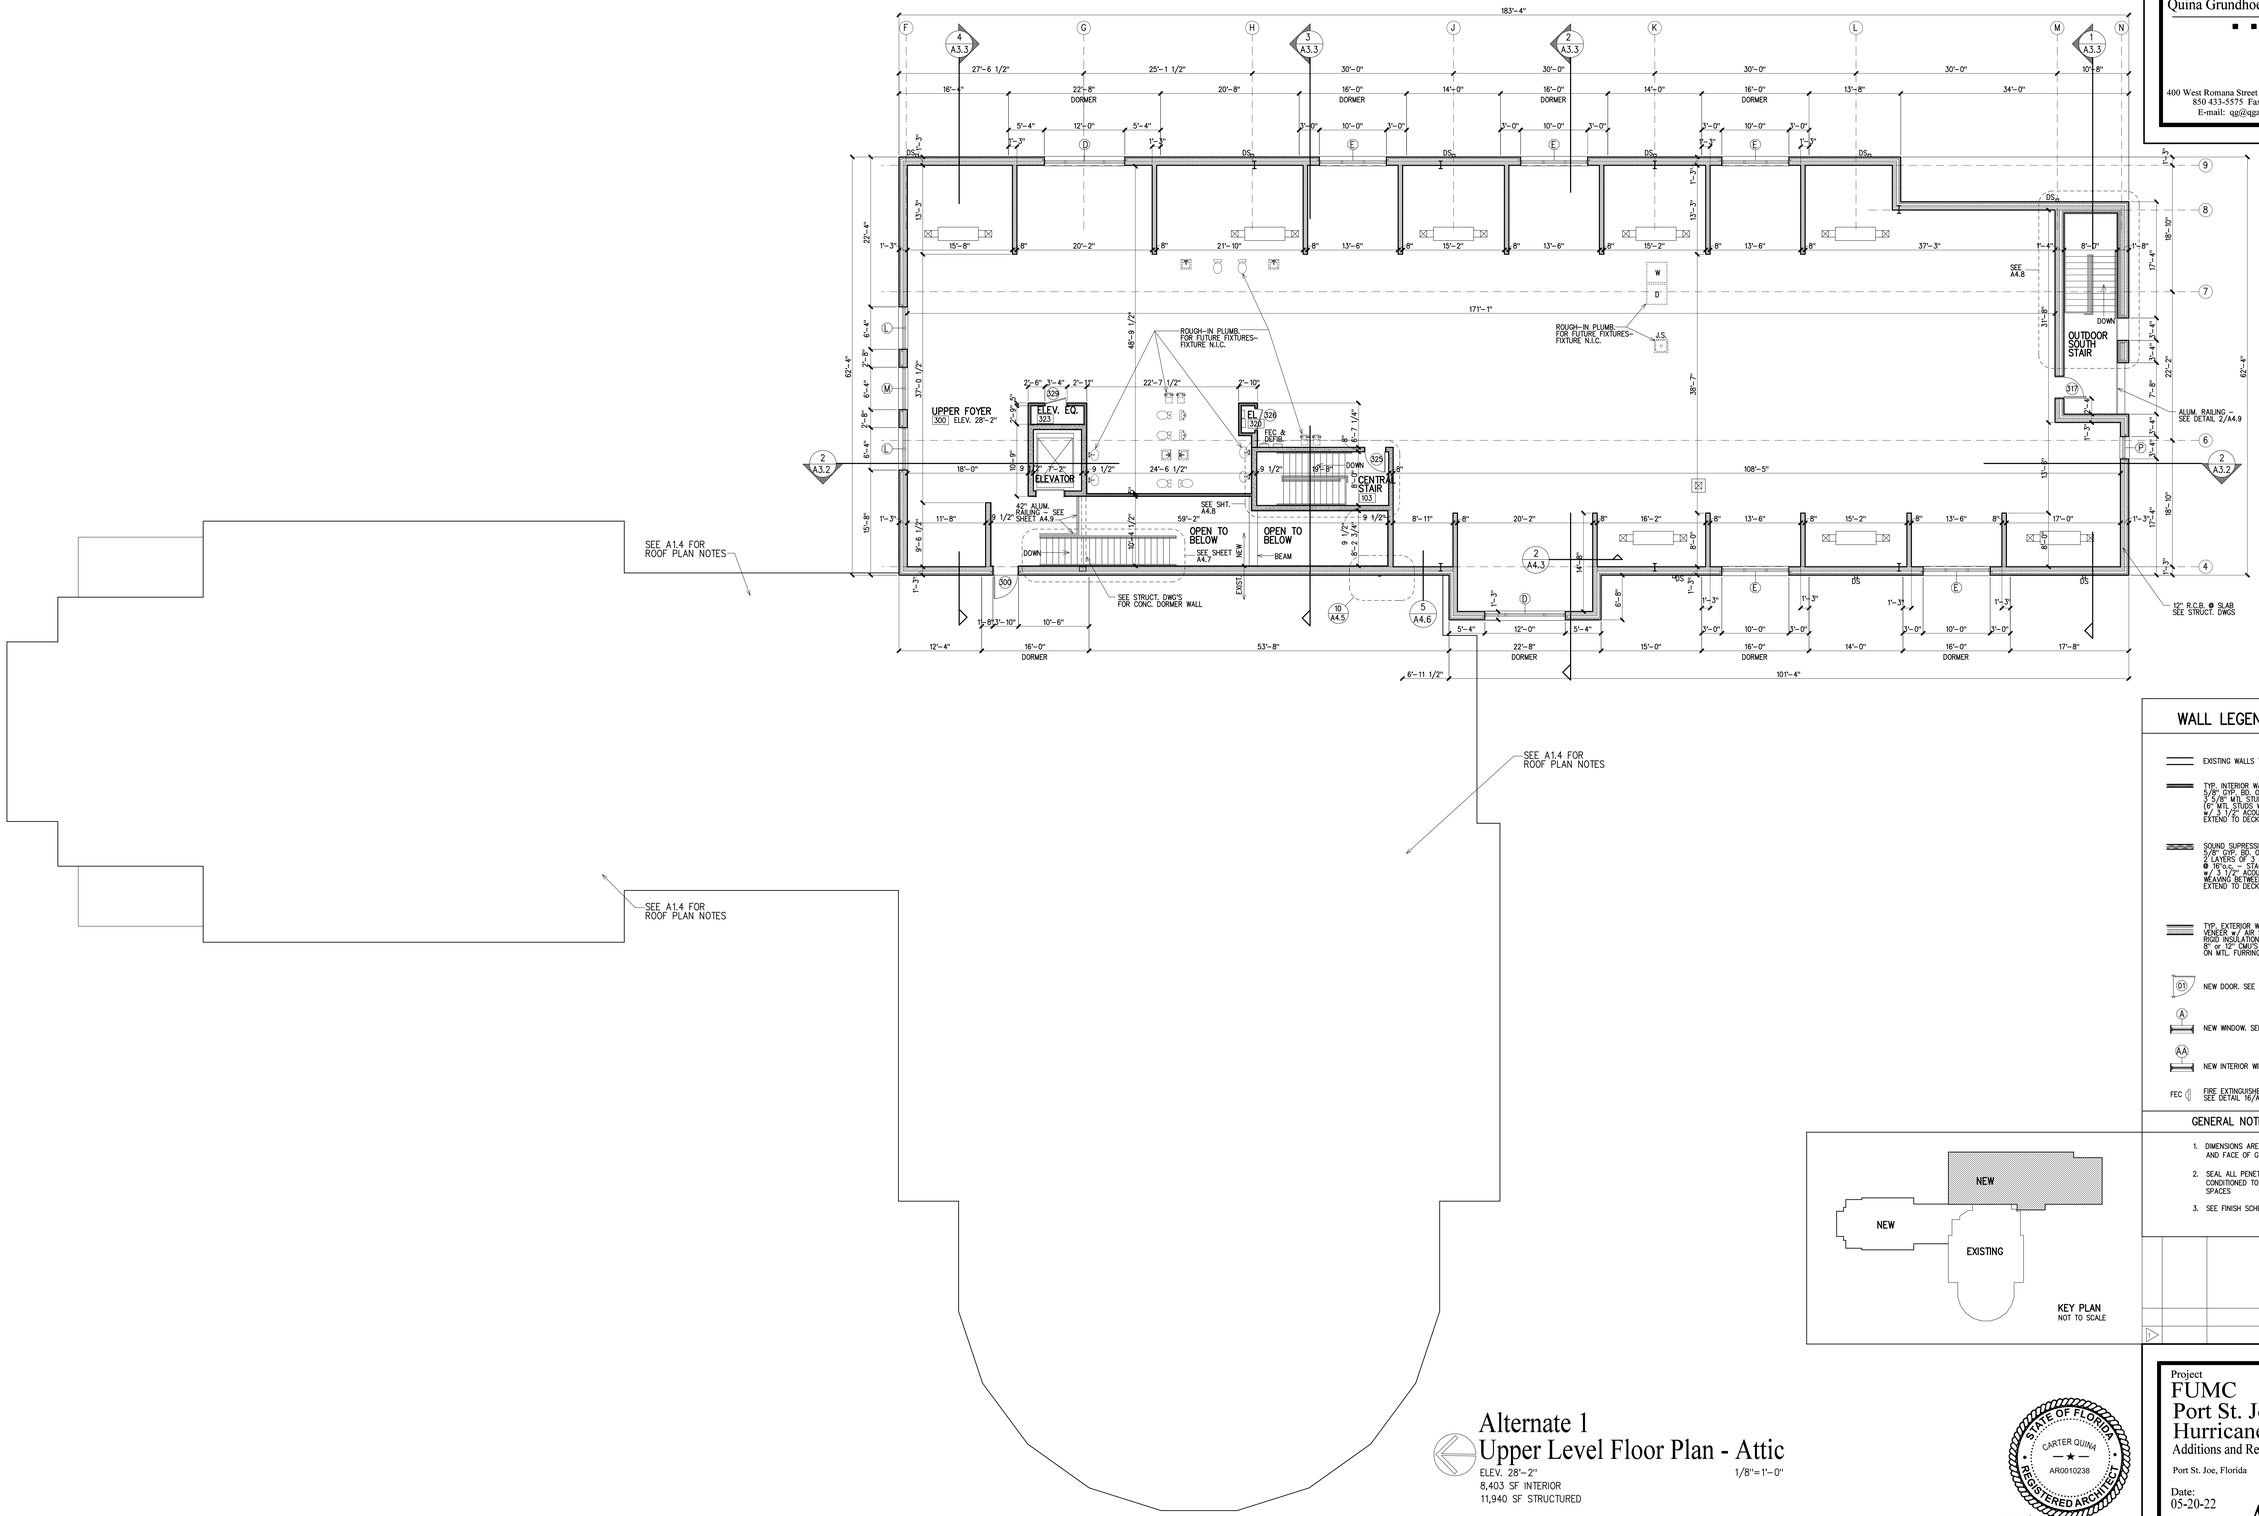

WALL LEGEND

- EXISTING WALLS TO REMAIN
- TYP. INTERIOR WALL: 5/8" GYP. BD. ON BOTH SIDES 3 5/8" MTL STUDS @ 16"o.c. (6" MTL STUDS WHERE NOTED) w/ 3 1/2" ACOUSTIC BATT INSUL. - EXTEND TO DECK
- SOUND SUPPRESSION WALL: 5/8" GYP. BD. ON BOTH SIDES 2 LAYERS OF 3 5/8" MTL STUDS @ 16"o.c. - STAGGERED @ 8"o.c. W/ 3 1/2" ACOUSTIC BATT INSUL. WEAVING BETWEEN MTL. STUDS - EXTEND TO DECK
- TYP. EXTERIOR WALL: 4" NOMINAL BRICK VENEER w/ AIR SPACE & 2 1/2" RIGID INSULATION ON DAMPROOFED 8" or 12" CMU'S. w/ PTD. GYP. BD. ON MTL. FURRING ON INT. FACE
- (01) NEW DOOR. SEE SHEET A6.1
- (A) NEW WINDOW. SEE SHEET A6.2
- (AA) NEW INTERIOR WINDOW. SEE SHEET A6.3
- FEC FIRE EXTINGUISHER CABINET SEE DETAIL 16/A4.5

GENERAL NOTES

1. DIMENSIONS ARE TO FACE OF BRICK, AND FACE OF GYP. BD
2. SEAL ALL PENETRATIONS FROM CONDITIONED TO NON-CONDITIONED SPACES
3. SEE FINISH SCHEDULE - SHEET A7.3

KEY PLAN
NOT TO SCALE

Alternate 1
Upper Level Floor Plan - Attic

ELEV. 28'-2" 1/8"=1'-0"
8,403 SF INTERIOR
11,940 SF STRUCTURED

STATE OF FLORIDA
CARTER QUINA
AR0010238
REGISTERED ARCHITECT
05/20/22

Project
FUMC
Port St. Joe
Hurricane Rebuild
Additions and Renovations
Port St. Joe, Florida

Date:
05-20-22
Project No.
1519

Sheet No.
A1.3a

Quina Grundhoefer Architects

400 West Romana Street Pensacola, Fl 32502
850 433-5575 Fax 850 433-5366
E-mail: qg@qgarchitects.com

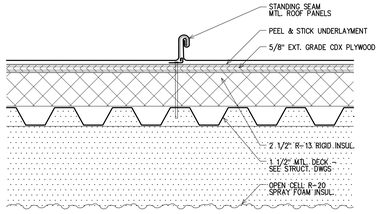

3/A1.4 Detail
TYP. SEAM 3"=1'-0"

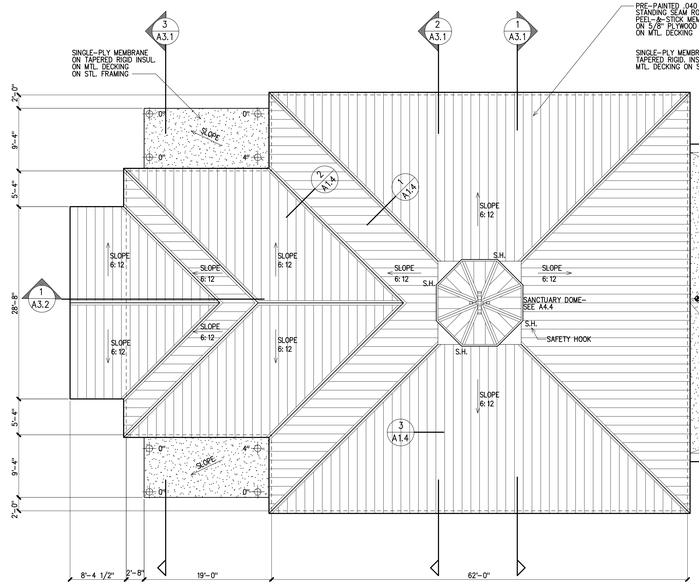

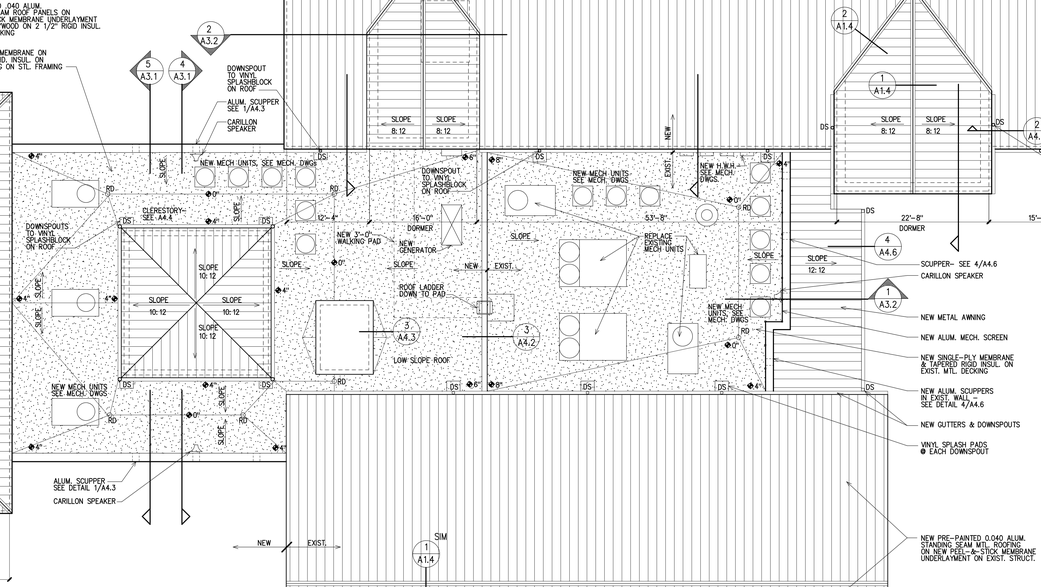

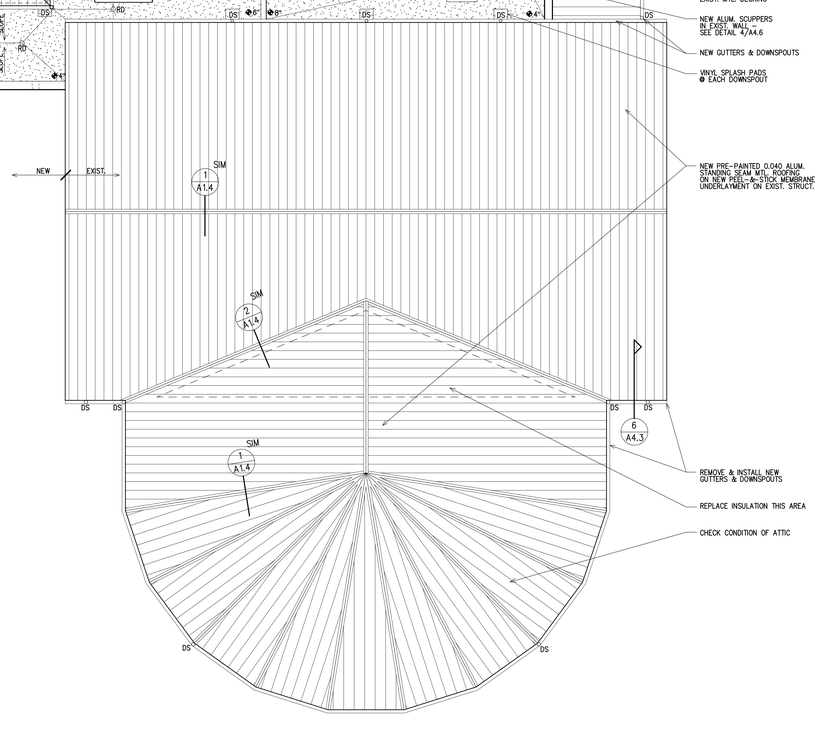

Roof Plan
1/8"=1'-0"

NOTE: ALL DOWNSPOUTS AND RAIN LEADERS TO TIE TO UNDERGROUND STORM COLLECTION PIPE AND FLOWS TO DRAIN STRUCTURE - SEE CIVIL DWGS.

ROOF LEGEND

- STANDING SEAM METAL ROOF
- SINGLE-PLY ROOF MEMBRANE

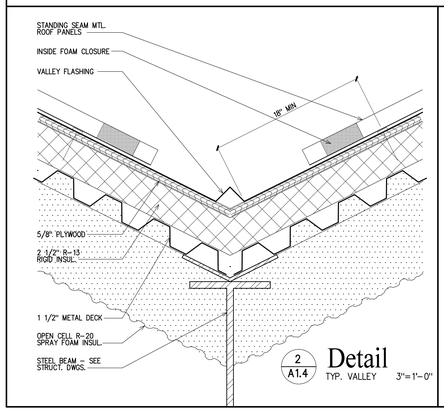

2/A1.4 Detail
TYP. VALLEY 3"=1'-0"

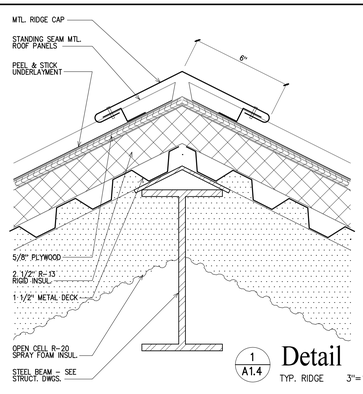

1/A1.4 Detail
TYP. RIDGE 3"=1'-0"

STATE OF FLORIDA
CARTER QUINA
AR0010238
REGISTERED ARCHITECT
05/20/22

Project
FUMC
Port St. Joe
Hurricane Rebuild
Additions and Renovations

Port St. Joe, Florida

Date: 05-20-22
Project No. 1519
Sheet No. A1.4

Quina Grundhoefer Architects

400 West Romana Street Pensacola, Fl 32502
850 433-5575 Fax 850 433-5366
E-mail: qg@qgarchitects.com

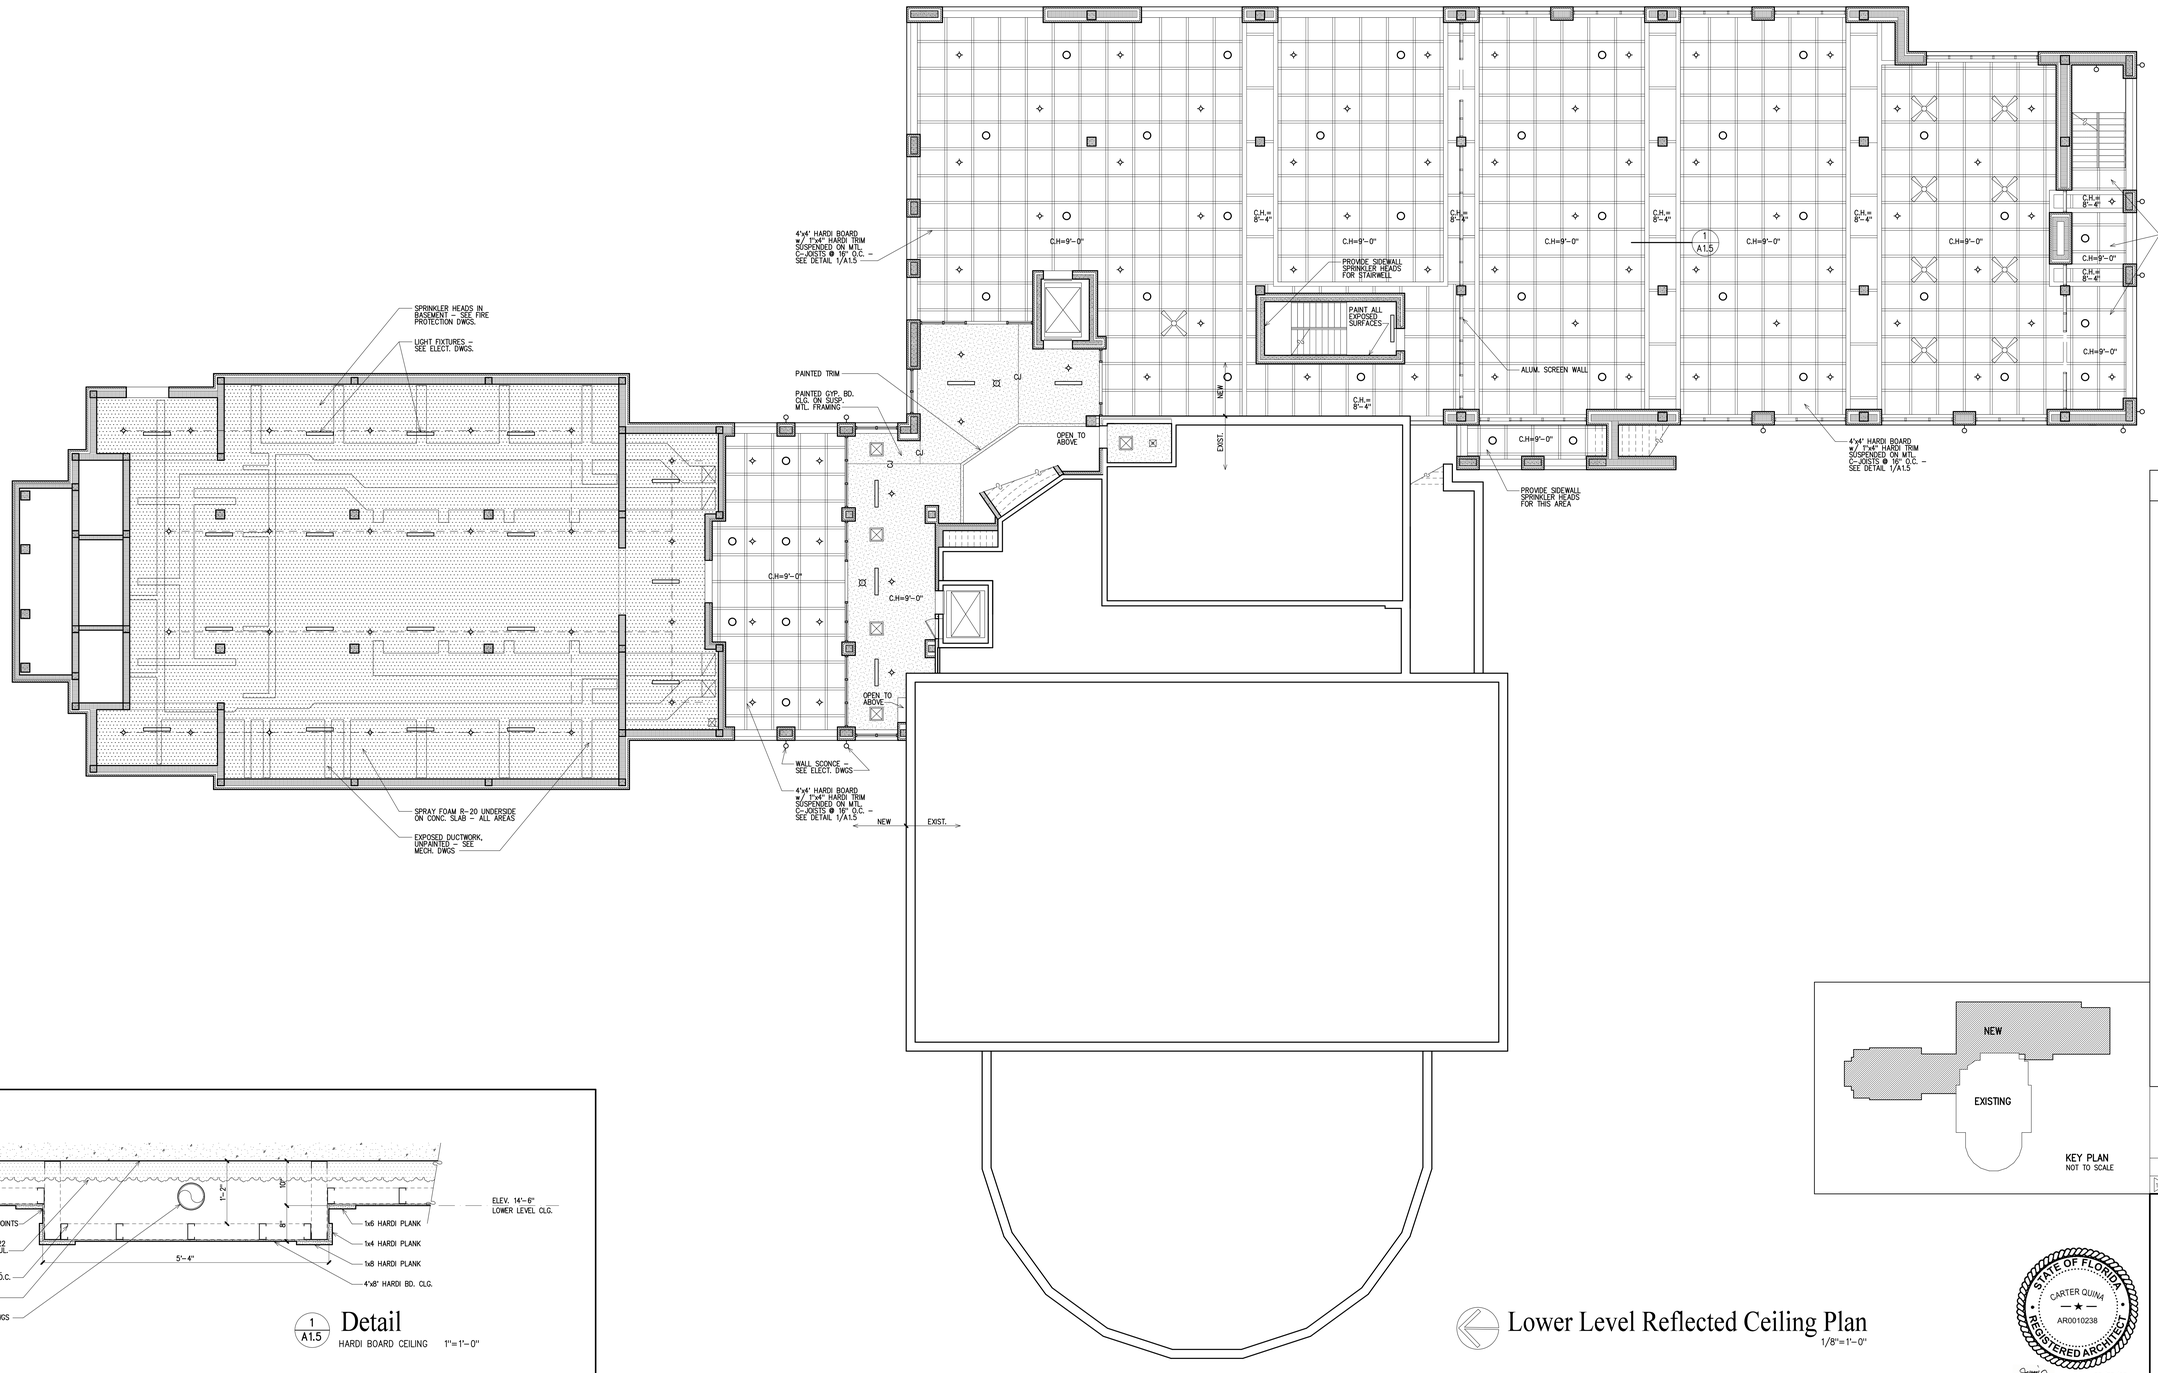

CEILING LEGEND

- EXPOSED STRUCTURE
- PAINTED GYP. BD. CLG. ON SUSP. MTL. FRAMING
- 4'x4' HARDI BOARD w/ 1"x4" HARDI TRIM SUSPENDED ON MTL. C-JOISTS @ 16" O.C.
- CLOSED CELL R-20 SPRAY FOAM INSUL. UNDER CONC. SLAB
- STRIP LIGHT SEE ELEC. DWGS
- RECESSED DOWNLIGHT SEE ELEC. DWGS
- PENDANT LIGHT FIXTURE SEE ELEC. DWGS
- WALL SCONCE SEE ELEC. DWGS
- FIRE ALARM DEVICE SEE ELECT. DWGS.
- RETURN AIR DIFFUSER SEE MECH. DWGS
- SUPPLY AIR DIFFUSER SEE MECH. DWGS
- CLG. ACCESS PANEL SEE MECH. DWGS.
- SOUND SPEAKER SEE ELEC. DWGS.
- C.H. CEILING HEIGHT
- (S) SPEAKER-SEE ELECT. DWGS.
- SPRINKLER HEAD - SEE FP DWGs
- STAINLESS STEEL CEILING FAN
- EXPOSED DUCTWORK - SEE MECH.

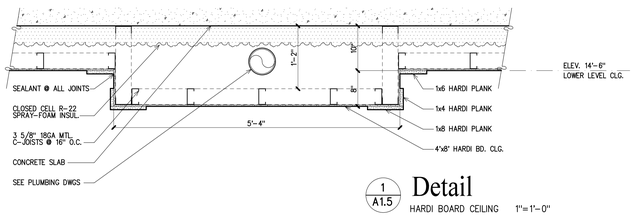

1 A1.5 Detail
HARDI BOARD CEILING 1"=1'-0"

Lower Level Reflected Ceiling Plan
1/8"=1'-0"

STATE OF FLORIDA
CARTER QUINA
AR0010238
REGISTERED ARCHITECT
05/20/22

Project
FUMC
Port St. Joe
Hurricane Rebuild
Additions and Renovations
Port St. Joe, Florida

Date: 05-20-22
Project No. 1519
Sheet No. A1.5

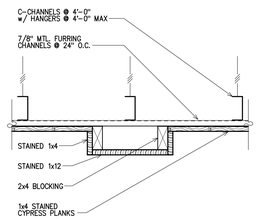

2 A1.6 **Detail**
SANCTUARY CEILING 1 1/2"=1'-0"

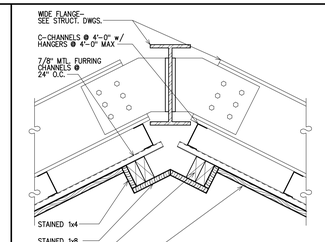

3 A1.6 **Detail**
SANCTUARY CEILING 1 1/2"=1'-0"

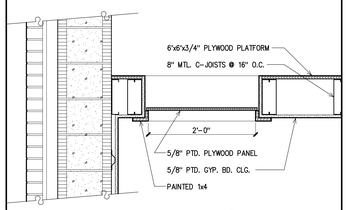

4 A1.6 **Detail**
CEILING HATCH 1"=1'-0"

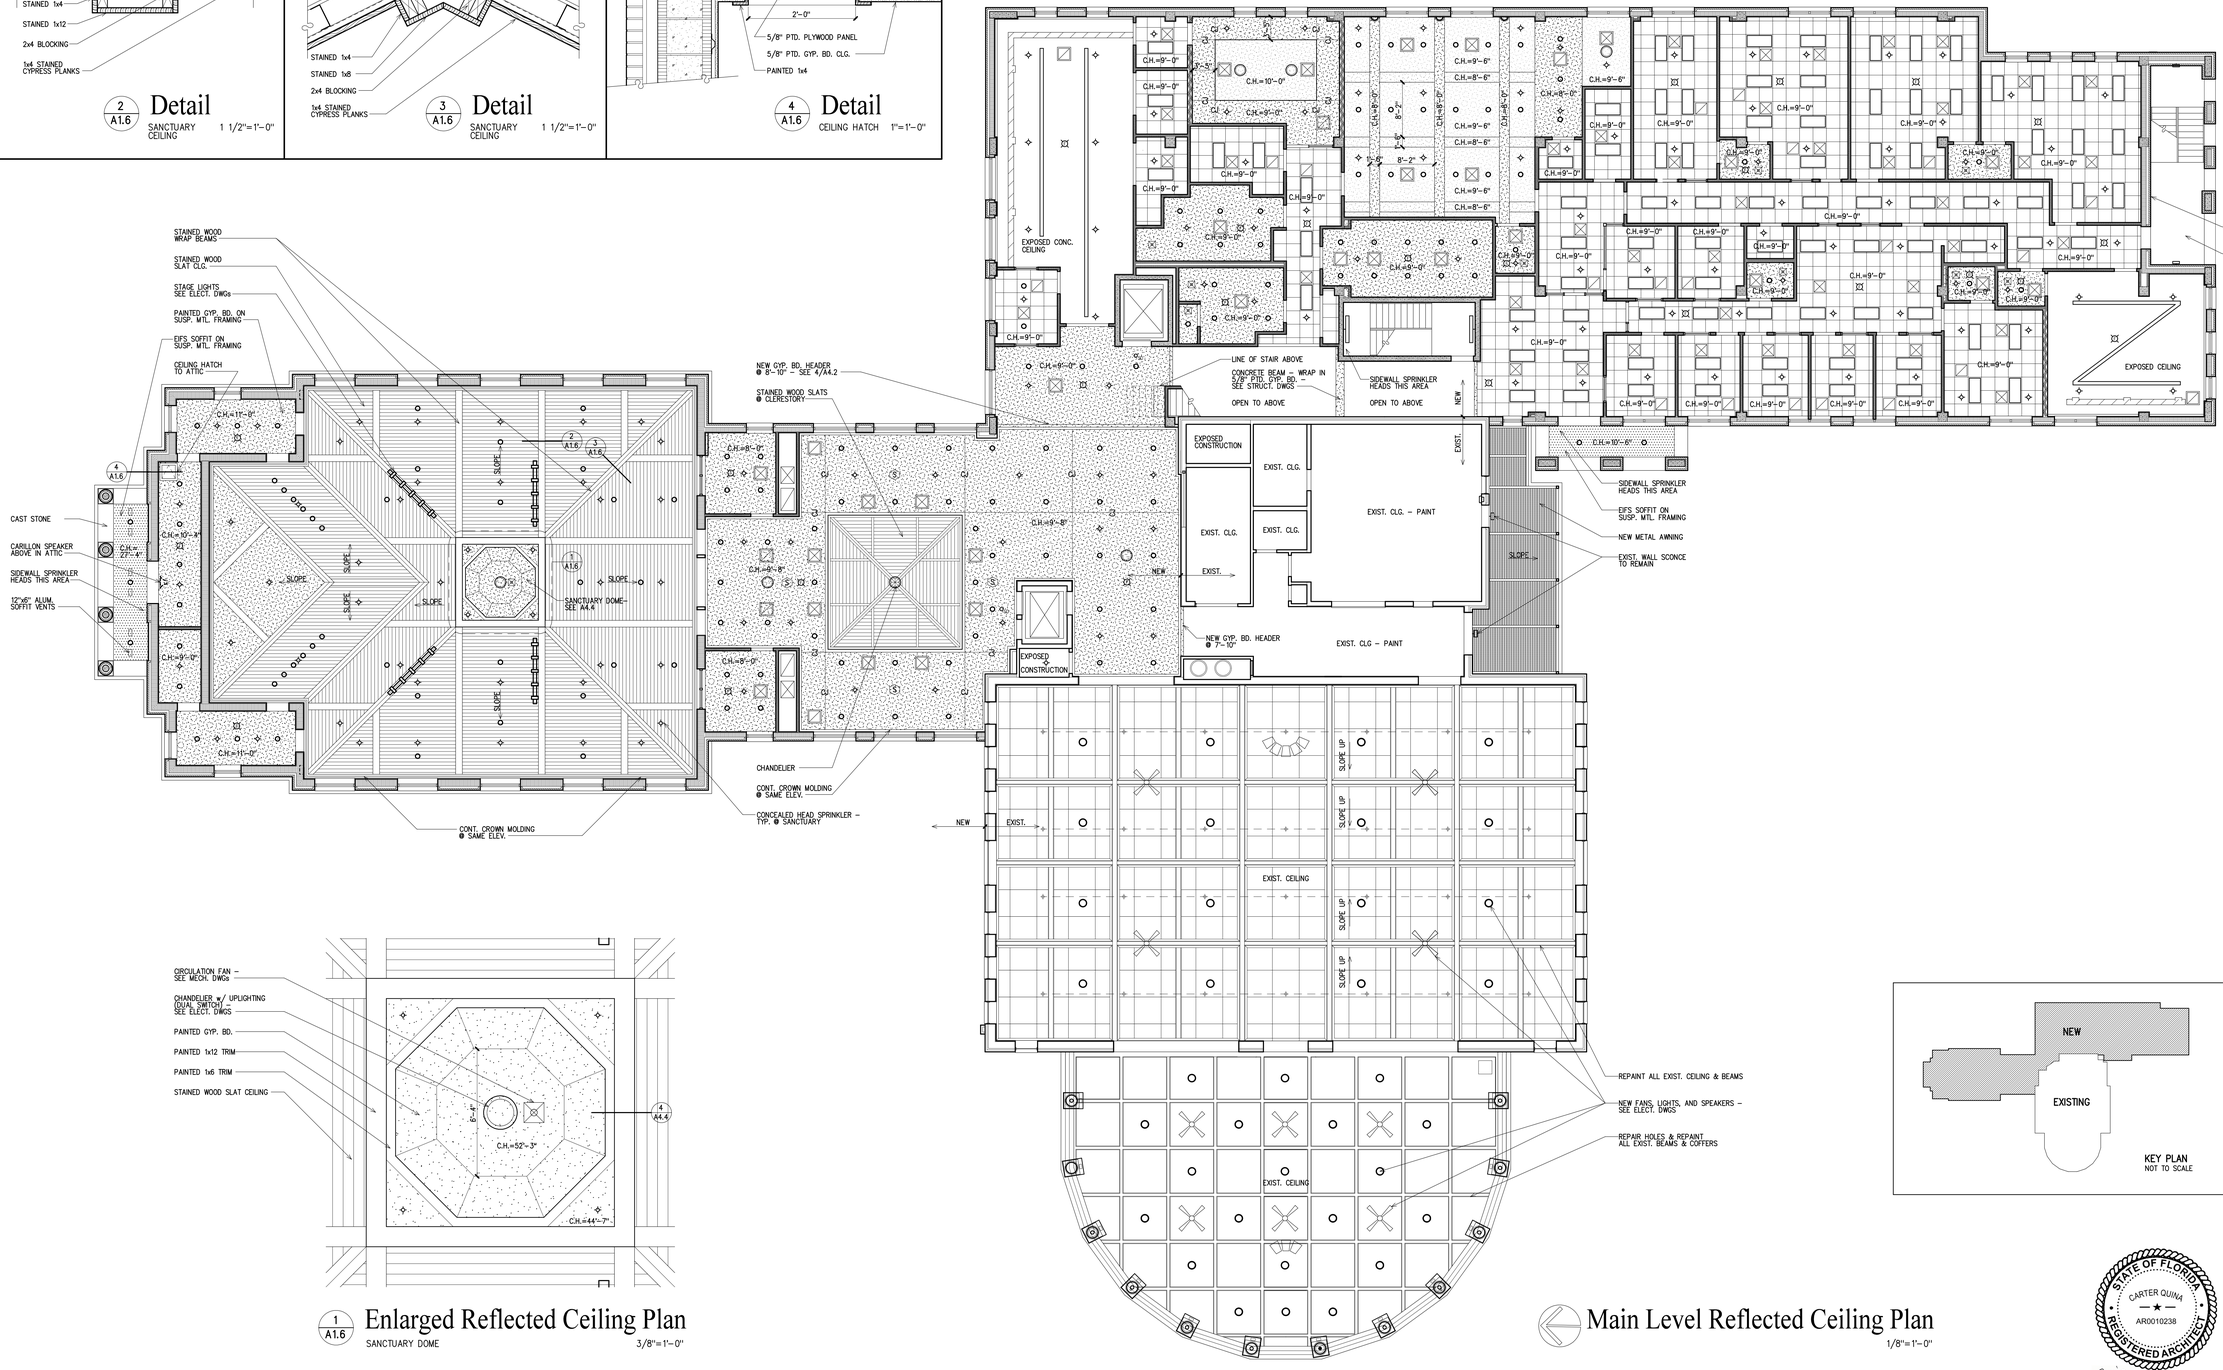

1 A1.6 **Enlarged Reflected Ceiling Plan**
SANCTUARY DOME 3/8"=1'-0"

Main Level Reflected Ceiling Plan
1/8"=1'-0"

KEY PLAN
NOT TO SCALE

CEILING LEGEND

- 2x2 ACOUSTICAL CEILING TILE
- PTD. GYPSUM BOARD
- PTD. EIFS SOFFIT
- 1x4 TONGUE & GROOVE WOOD CEILING CYPRESS #2 SELECT
- METAL AWNING
- EXPOSED CONCRETE
- 2x4 LIGHT FIXTURE SEE ELEC. DWGS
- 2x2 LIGHT FIXTURE SEE ELEC. DWGS
- STRIP LIGHT SEE ELEC. DWGS
- RECESSED DOWNLIGHT SEE ELEC. DWGS
- PENDANT LIGHT FIXTURE SEE ELEC. DWGS
- WALL SCONCE SEE ELEC. DWGS
- FIRE ALARM DEVICE SEE ELEC. DWGS
- SMOKE DETECTOR SEE ELEC. DWGS
- SPEAKER SEE A/V DWGS
- RETURN AIR REGISTER SEE MECH. DWGS
- SUPPLY AIR DIFFUSER SEE MECH. DWGS
- EXHAUST FAN SEE MECH. DWGS
- CLG. ACCESS PANEL SEE MECH. DWGS.
- INTERCOM SPEAKER SEE ELEC. DWGS.
- C.H. CEILING HEIGHT
- SPRINKLER HEAD - SEE FP DWGs
- GALV. STEEL CEILING FAN
- EXPOSED MECH. DUCTWORK - PAINTED

Quina Grundhoefer Architects
400 West Romana Street Pensacola, Fl 32502
850 433-5575 Fax 850 433-5366
E-mail: qg@qgarchitects.com

STATE OF FLORIDA
CARTER QUINA
AR0010238
REGISTERED ARCHITECT
05/20/22

Project
FUMC
Port St. Joe
Hurricane Rebuild
Additions and Renovations
Port St. Joe, Florida

Date: 05-20-22
Project No. 1519
Sheet No. A1.6

Quina Grundhoefer Architects

400 West Romana Street Pensacola, Fl 32502
850 433-5575 Fax 850 433-5366
E-mail: qg@qgarchitects.com

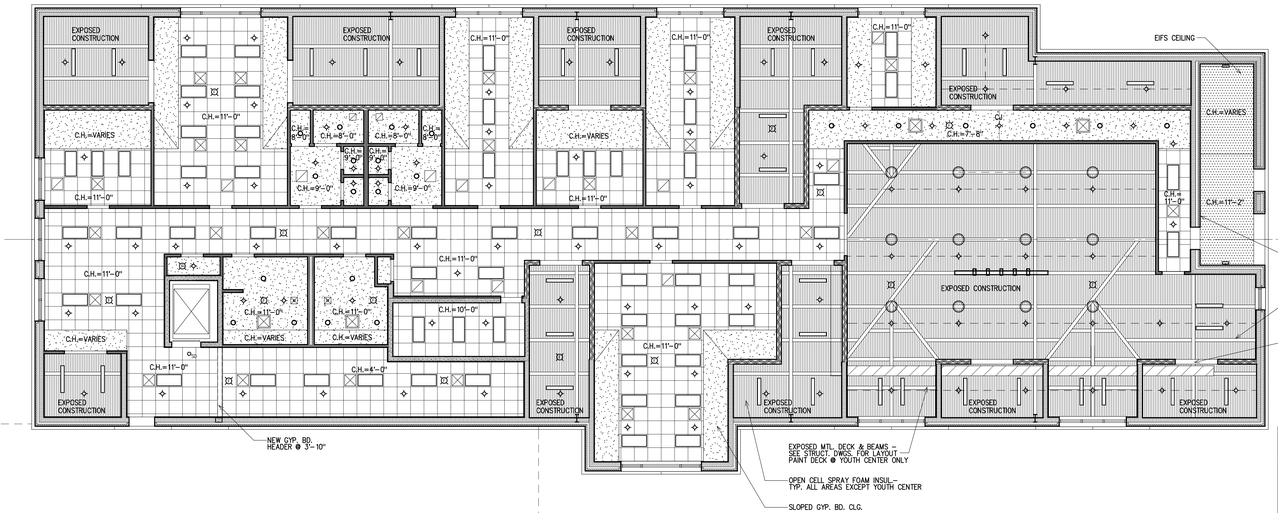

LINE OF BLDG. BELOW

CEILING LEGEND

- 2x2 ACOUSTICAL CEILING TILE
- PTD. GYPSUM BOARD
- EIFS SOFFIT
- MTL DECK- SEE STRUCT. DWGS ALL MTL DECK TO RECEIVE SPRAY FOAM INSUL. EXCEPT YOUTH CENTER- DECK TO BE PTD. IN YOUTH CENTER
- 2x4 LIGHT FIXTURE SEE ELEC. DWGS
- 2x2 LIGHT FIXTURE SEE ELEC. DWGS
- STRIP LIGHT SEE ELEC. DWGS
- RECESSED DOWNLIGHT SEE ELEC. DWGS
- PENDANT LIGHT FIXTURE SEE ELEC. DWGS
- WALL SCONCE SEE ELEC. DWGS
- FIRE ALARM DEVICE SEE ELEC. DWGS
- SMOKE DETECTOR SEE ELEC. DWGS
- RETURN AIR REGISTER SEE MECH. DWGS
- SUPPLY AIR DIFFUSER SEE MECH. DWGS
- EXHAUST FAN SEE MECH. DWGS
- CLG. ACCESS PANEL SEE MECH. DWGS.
- INTERCOM SPEAKER SEE ELEC. DWGS.
- C.H. CEILING HEIGHT
- SPRINKLER HEAD - SEE FP DWGs
- EXPOSED MECH. DUCTWORK - PAINTED

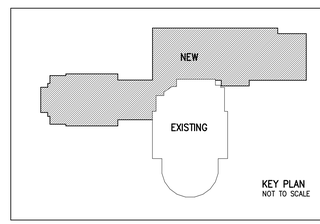

Upper Level Reflected Ceiling Plan - Attic

1/8"=1'-0"

STATE OF FLORIDA
CARTER QUINA
AR0010238
REGISTERED ARCHITECT
05/20/22

Project
FUMC
Port St. Joe
Hurricane Rebuild
Additions and Renovations
Port St. Joe, Florida

Date: 05-20-22
Project No. 1519
Sheet No. A1.7

Quina Grundhoefer Architects

400 West Romana Street Pensacola, Fl 32502
850 433-5575 Fax 850 433-5366
E-mail: qg@qgarchitects.com

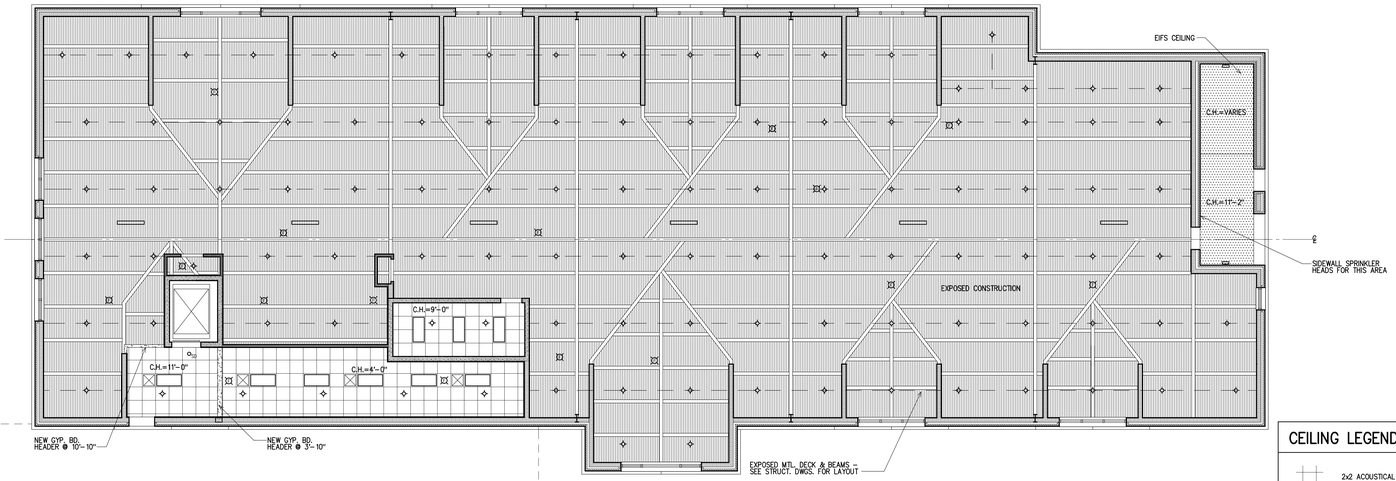

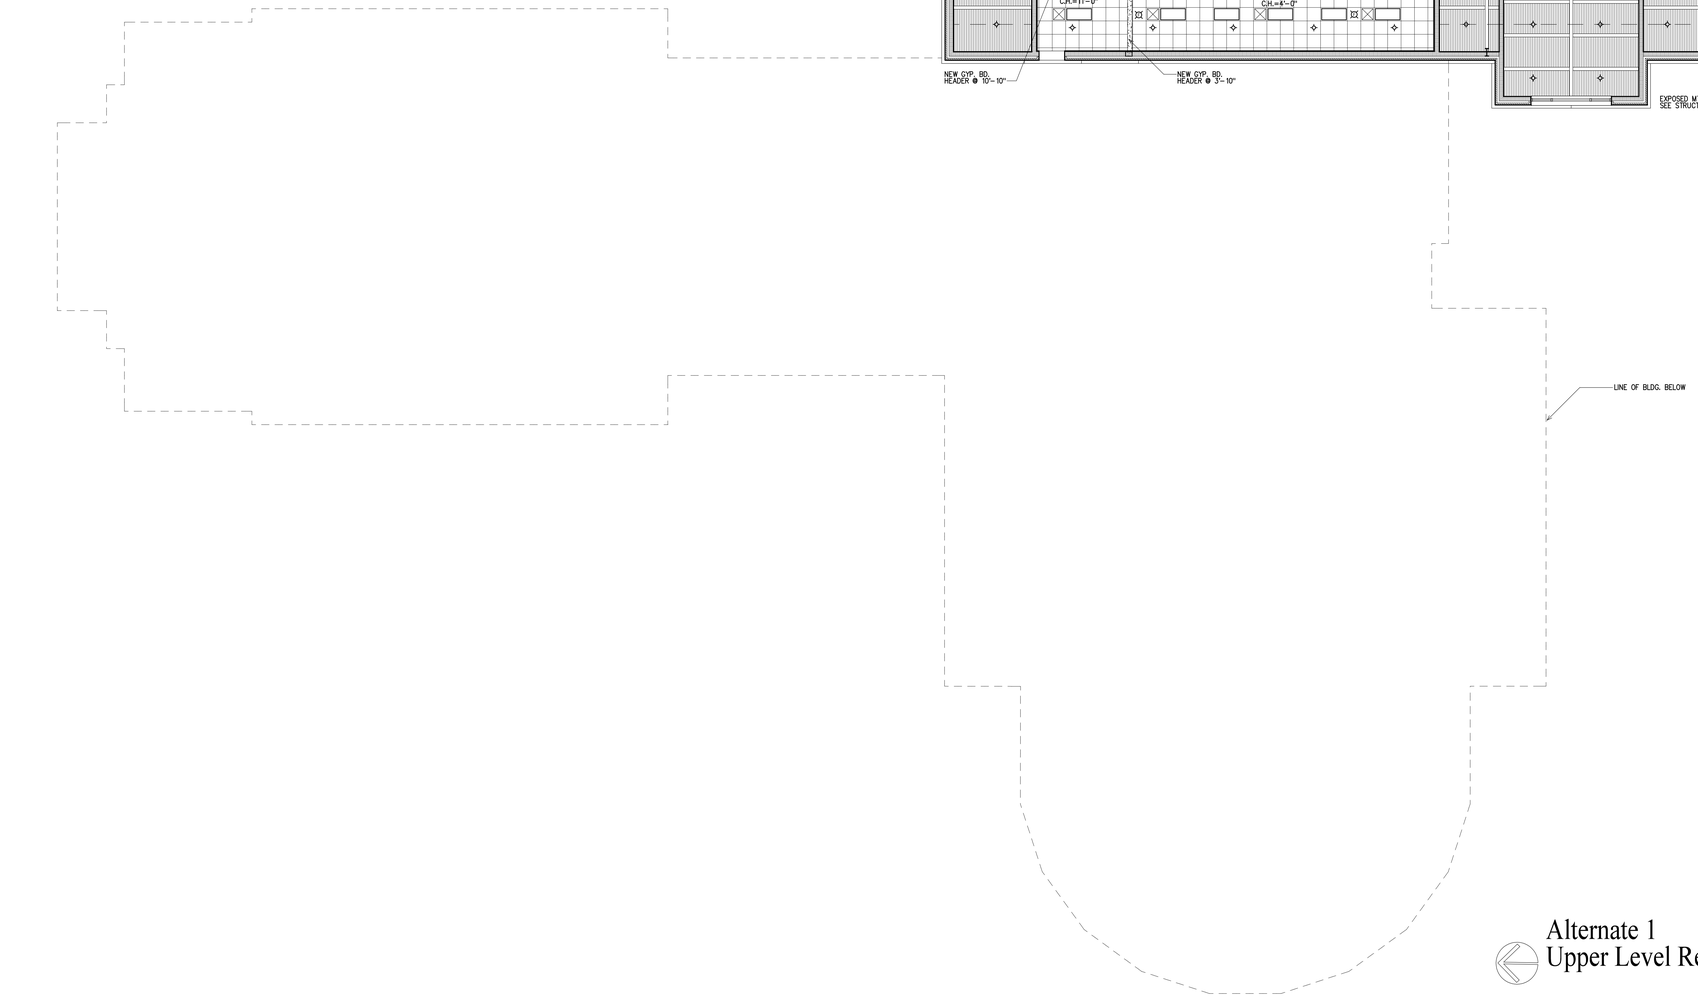

CEILING LEGEND

- 2x2 ACOUSTICAL CEILING TILE
- PTD. GYPSUM BOARD
- EIFS SOFFIT
- MTL DECK– SEE STRUCT. DWGS ALL MTL DECK TO RECEIVE SPRAY FOAM INSUL.
- 2x4 LIGHT FIXTURE SEE ELEC. DWGS
- 2x2 LIGHT FIXTURE SEE ELEC. DWGS
- STRIP LIGHT SEE ELEC. DWGS
- RECESSED DOWNLIGHT SEE ELEC. DWGS
- PENDANT LIGHT FIXTURE SEE ELEC. DWGS
- WALL SCONCE SEE ELEC. DWGS
- FIRE ALARM DEVICE SEE ELEC. DWGS
- SMOKE DETECTOR SEE ELEC. DWGS
- RETURN AIR REGISTER SEE MECH. DWGS
- SUPPLY AIR DIFFUSER SEE MECH. DWGS
- EXHAUST FAN SEE MECH. DWGS
- CLG. ACCESS PANEL SEE MECH. DWGS.
- INTERCOM SPEAKER SEE ELEC. DWGS.
- C.H. CEILING HEIGHT
- SPRINKLER HEAD – SEE FP DWGs
- EXPOSED MECH. DUCTWORK – PAINTED

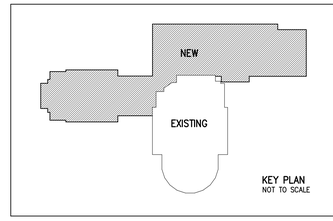

KEY PLAN
NOT TO SCALE

Alternate 1
Upper Level Reflected Ceiling Plan - Attic

1/8"=1'-0"

STATE OF FLORIDA
CARTER QUINA
AR0010238
REGISTERED ARCHITECT
05/20/22

Project
FUMC
Port St. Joe
Hurricane Rebuild
Additions and Renovations

Port St. Joe, Florida

Date: 05-20-22
Project No. 1519
Sheet No. A1.7a

Quina Grundhoefer Architects

400 West Romana Street Pensacola, Fl 32502
850 433-5575 Fax 850 433-5366
E-mail: qg@qgarchitects.com

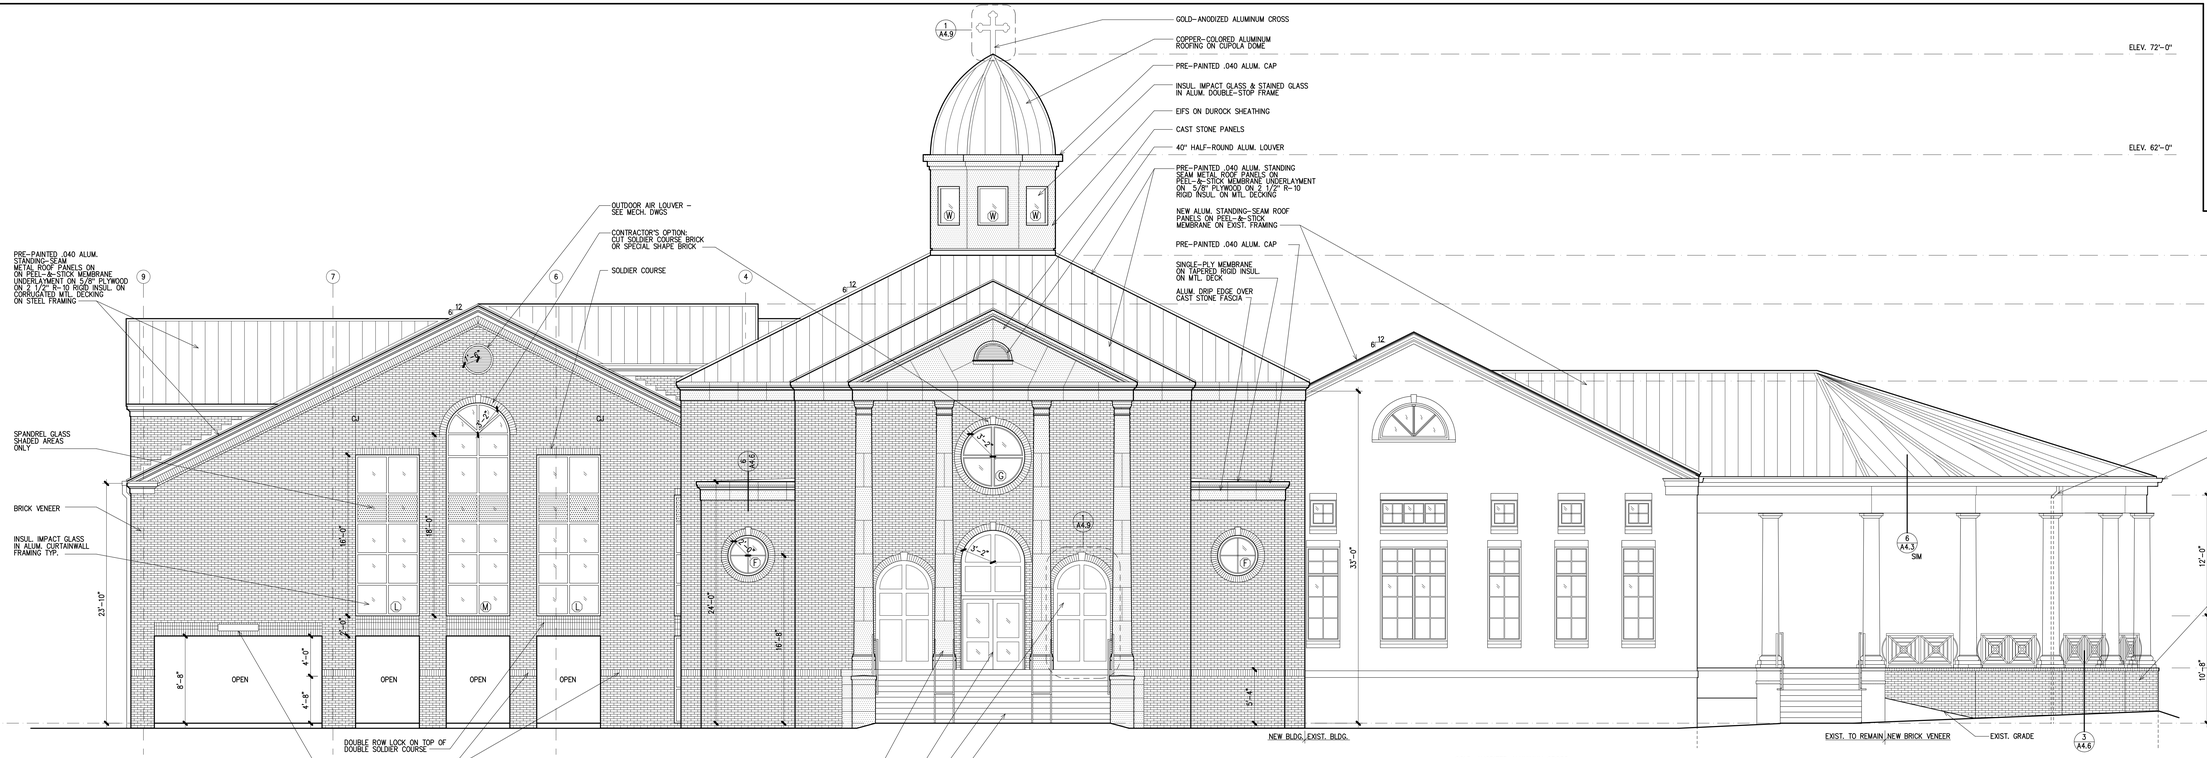

1 A2.1 North Elevation
3/16" = 1'-0"

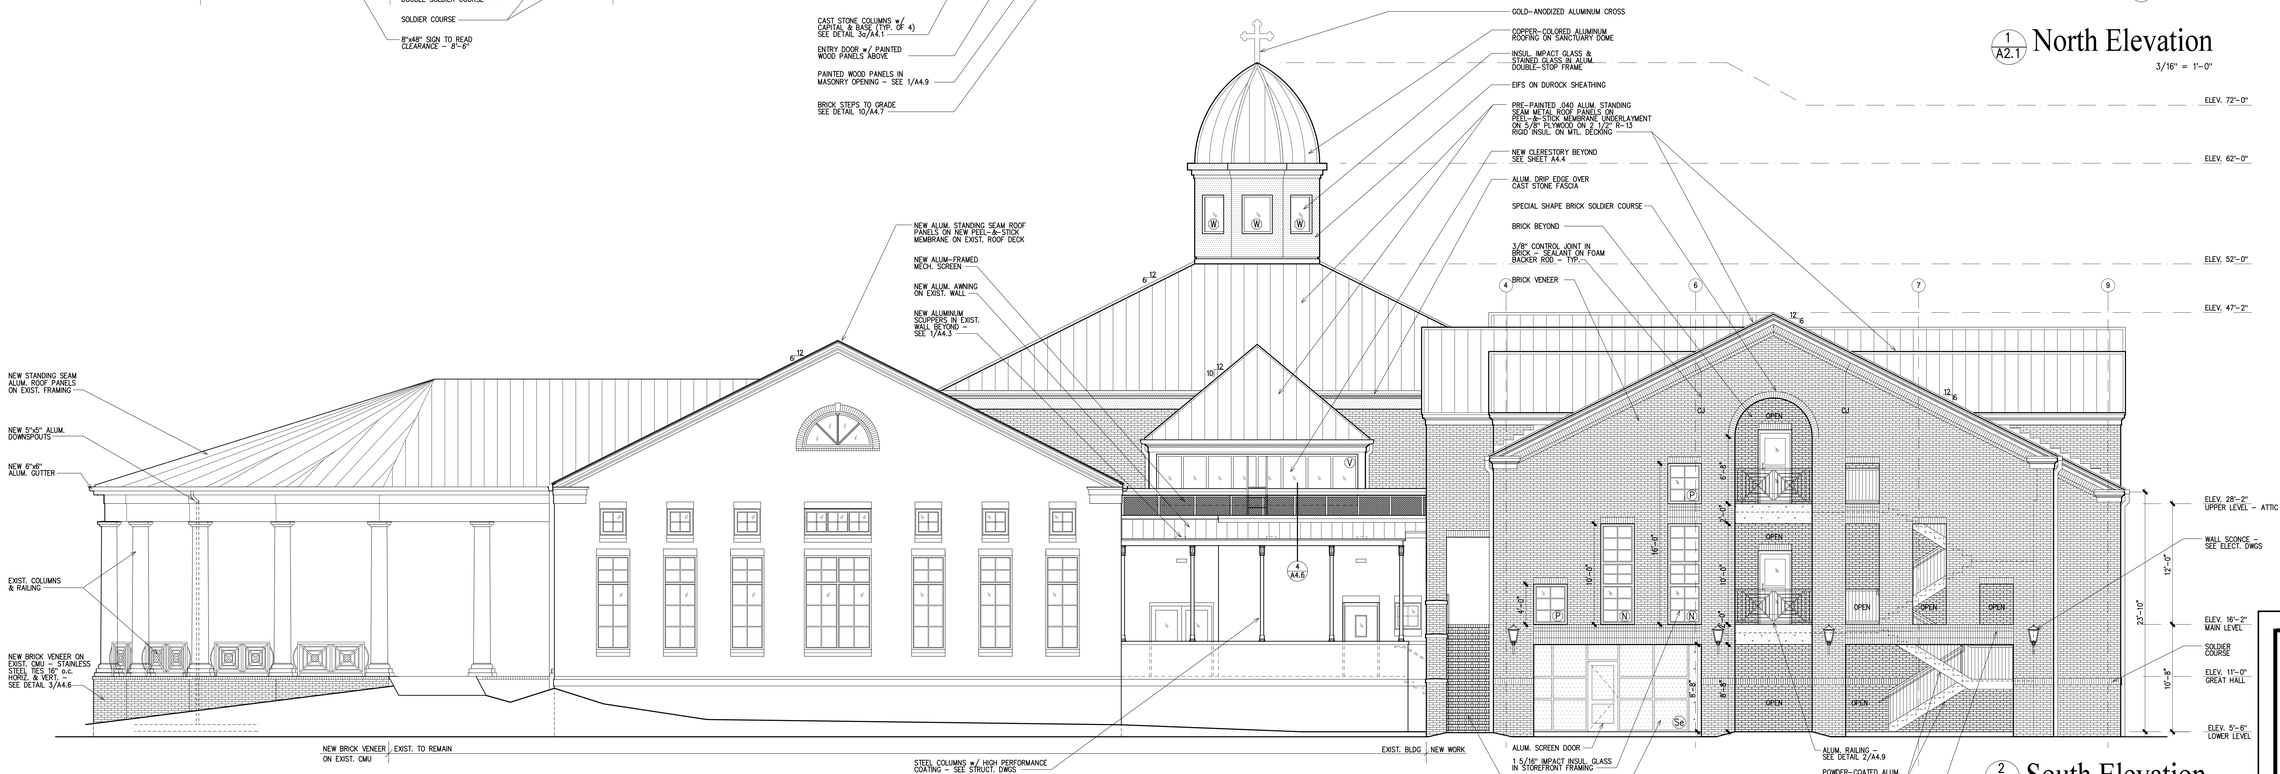

2 A2.1 South Elevation
3/16" = 1'-0"

STATE OF FLORIDA
CARTER QUINA
AR0010238
REGISTERED ARCHITECT
05/20/22

Project
FUMC
Port St. Joe
Hurricane Rebuild
Additions and Renovations

Port St. Joe, Florida

Date: 05-20-22
Project No. 1519

Sheet No.
A2.1

Quina Grundhoefer Architects

400 West Romana Street Pensacola, Fl 32502
850 433-5575 Fax 850 433-5366
E-mail: qg@qgarchitects.com

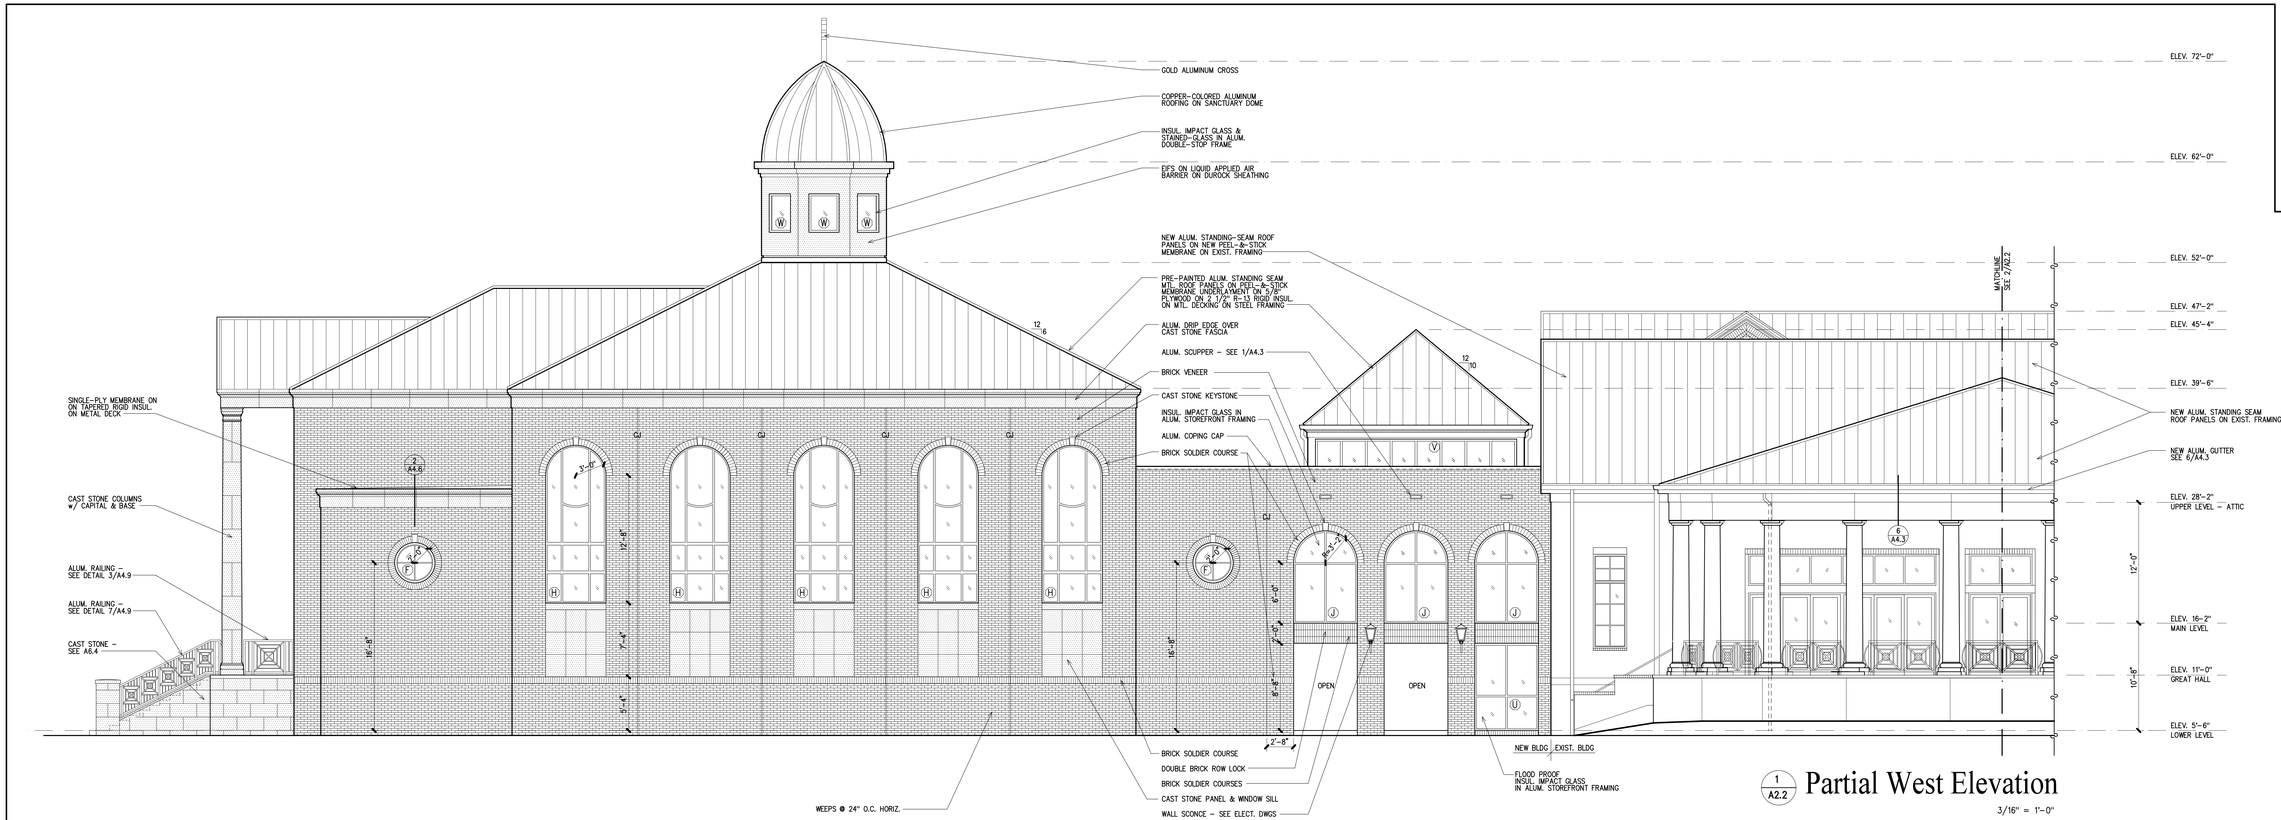

1 A2.2 Partial West Elevation

3/16" = 1'-0"

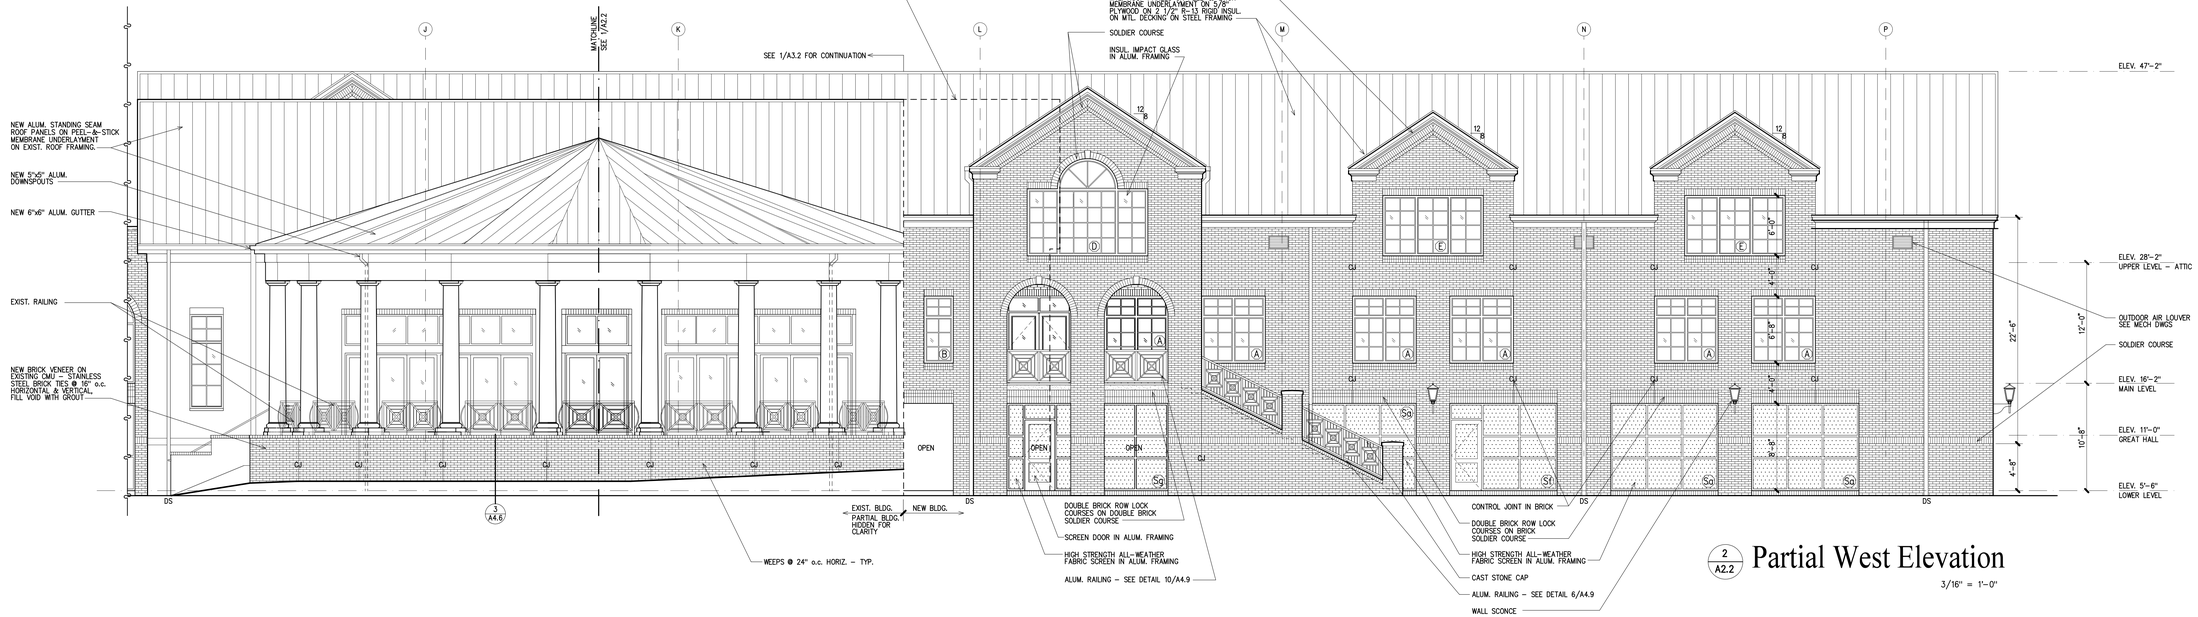

2 A2.2 Partial West Elevation

3/16" = 1'-0"

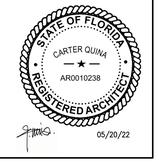

05/20/22

Project
FUMC
Port St. Joe
Hurricane Rebuild
Additions and Renovations

Port St. Joe, Florida

Date: 05-20-22
Project No. 1519

Sheet No. A2.2

Quina Grundhoefer Architects

400 West Romana Street Pensacola, Fl 32502
850 433-5575 Fax 850 433-5366
E-mail: qg@qgarchitects.com

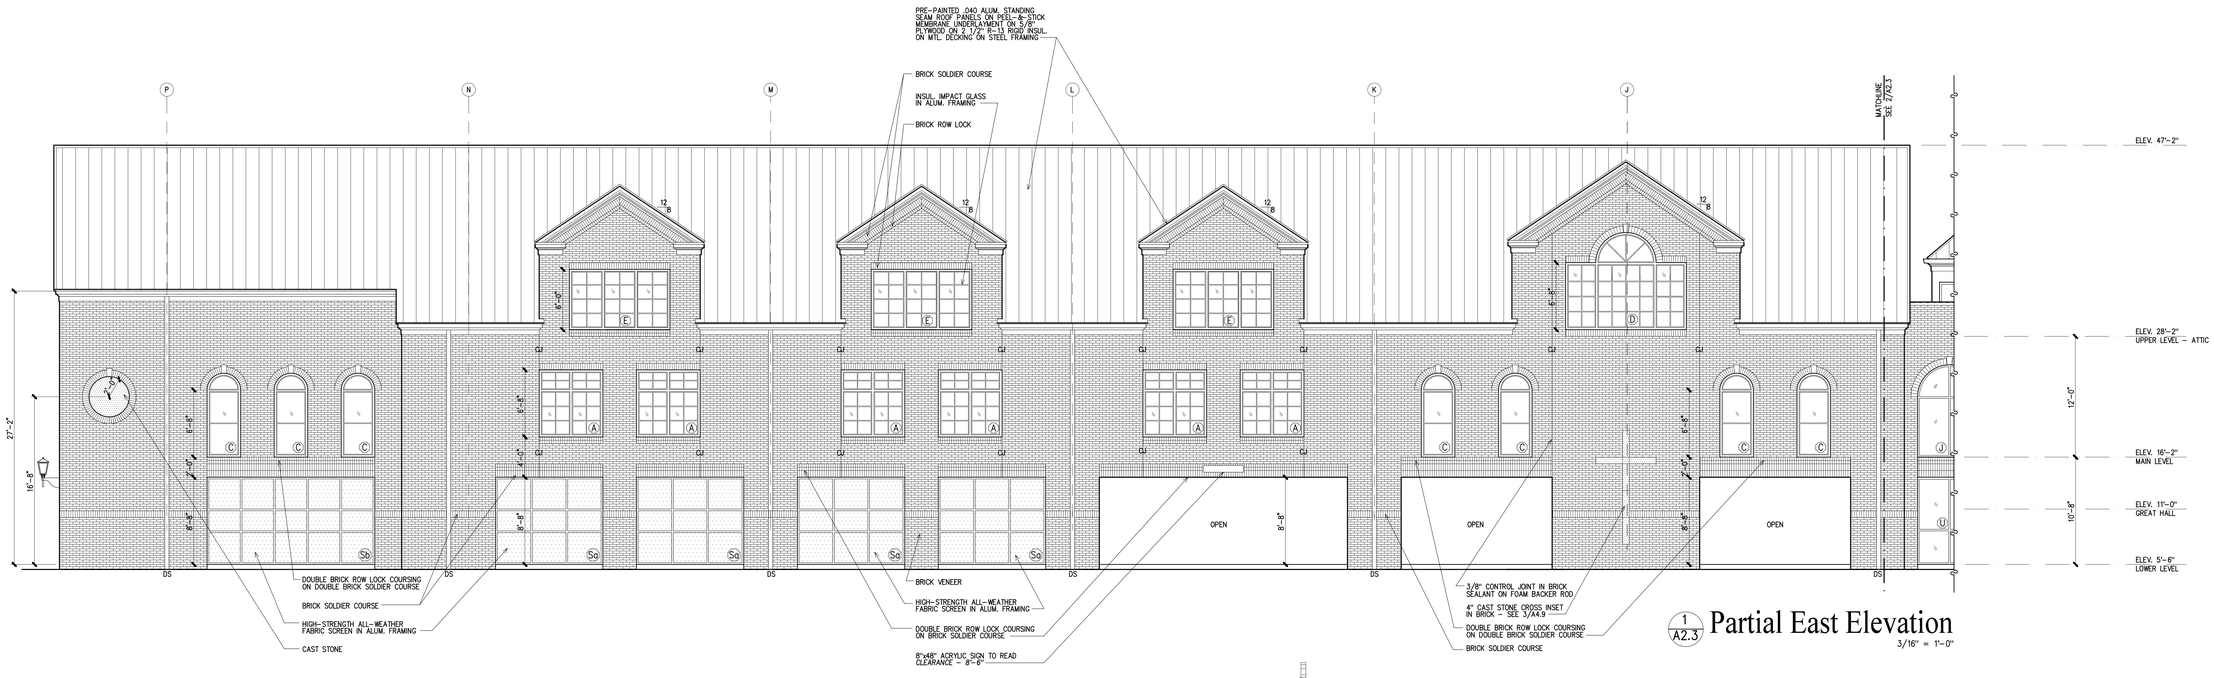

1 / A2.3 Partial East Elevation

3/16" = 1'-0"

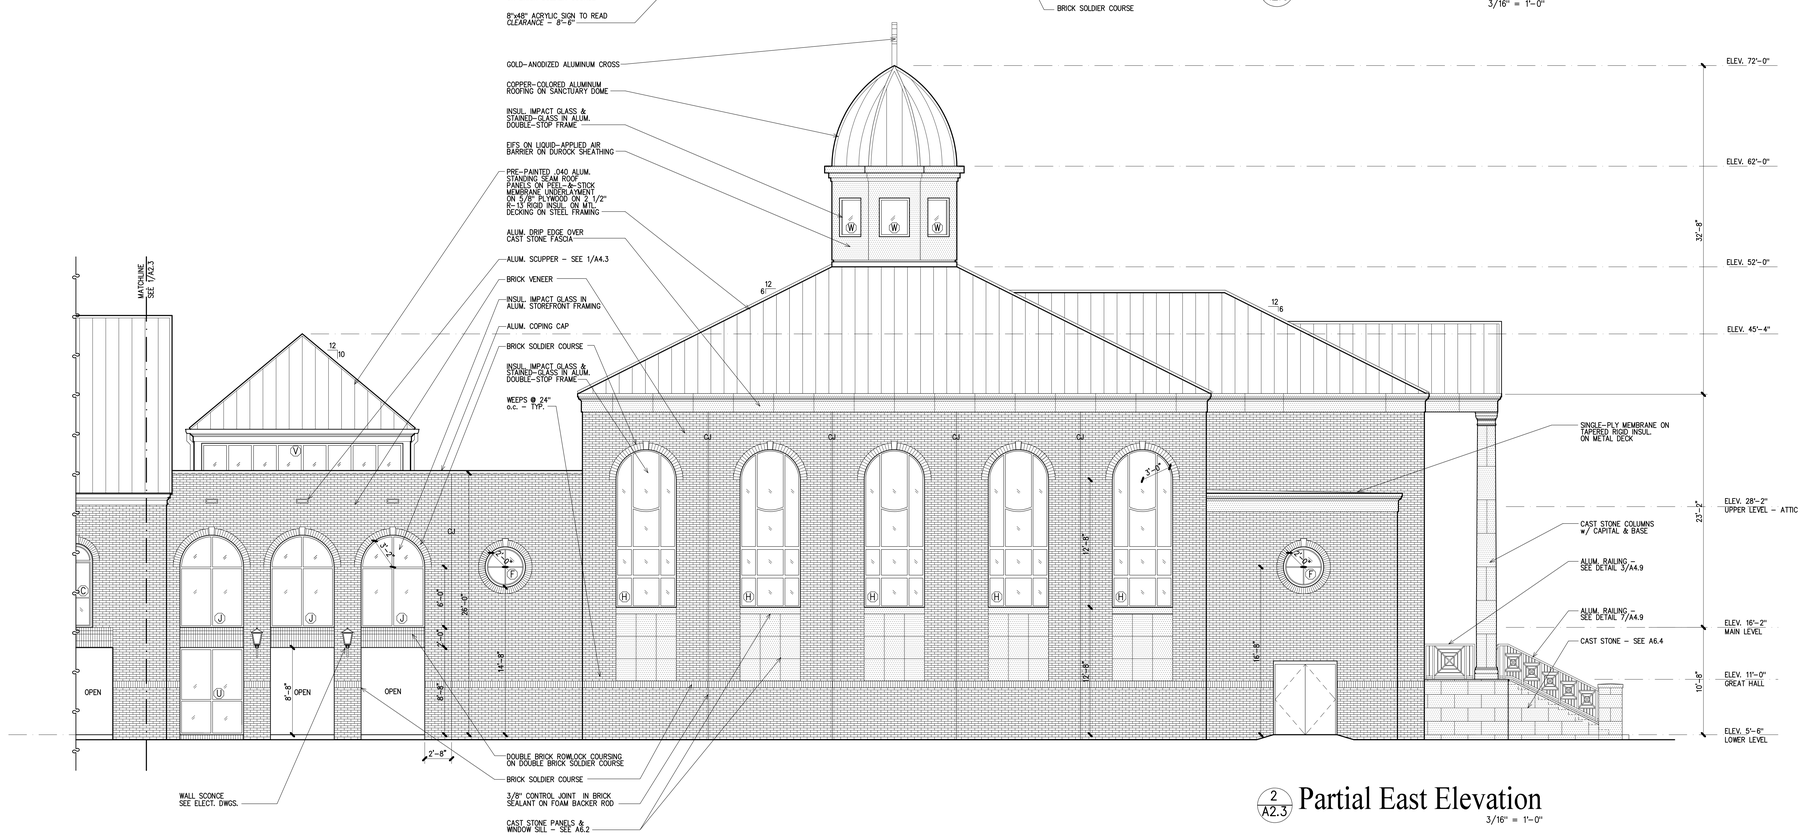

2 / A2.3 Partial East Elevation

3/16" = 1'-0"

STATE OF FLORIDA
CARTER QUINA
AR0010238
REGISTERED ARCHITECT

05/20/22

Project
FUMC
Port St. Joe
Hurricane Rebuild
Additions and Renovations

Port St. Joe, Florida

Date: 05-20-22
Project No. 1519

Sheet No. A2.3

Quina Grundhoefer Architects

400 West Romana Street Pensacola, Fl 32502
850 433-5575 Fax 850 433-5366
E-mail: qg@qgarchitects.com

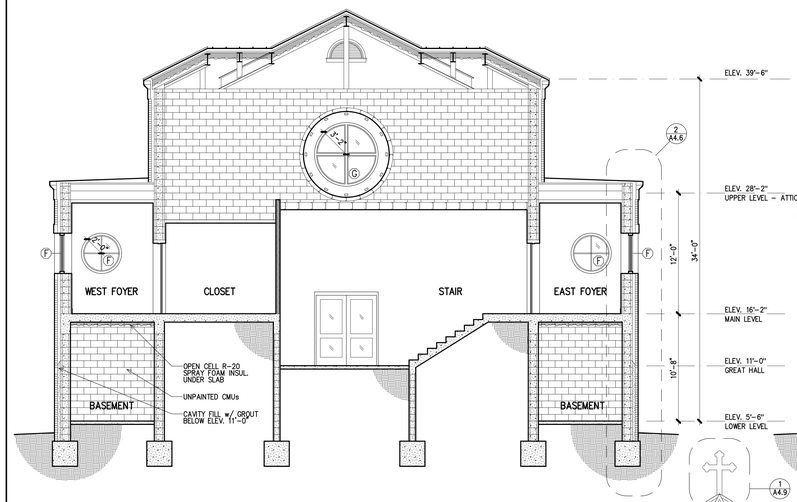

3 A3.1 Building Section
SANCTUARY LOOKING NORTH 3/16" = 1'-0"

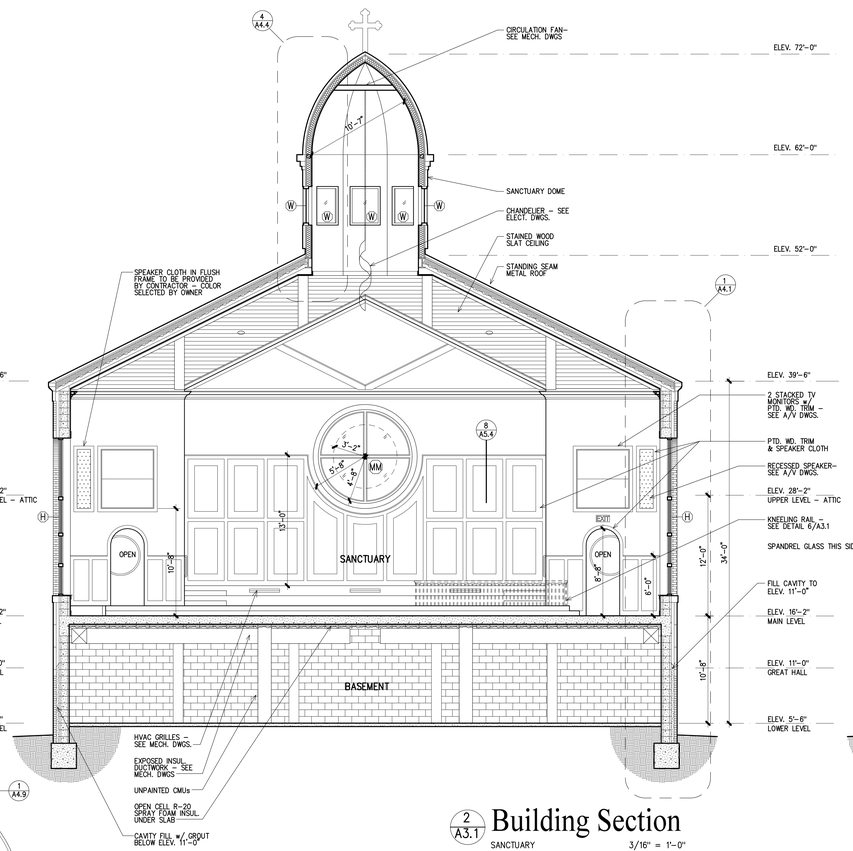

2 A3.1 Building Section
SANCTUARY LOOKING NORTH 3/16" = 1'-0"

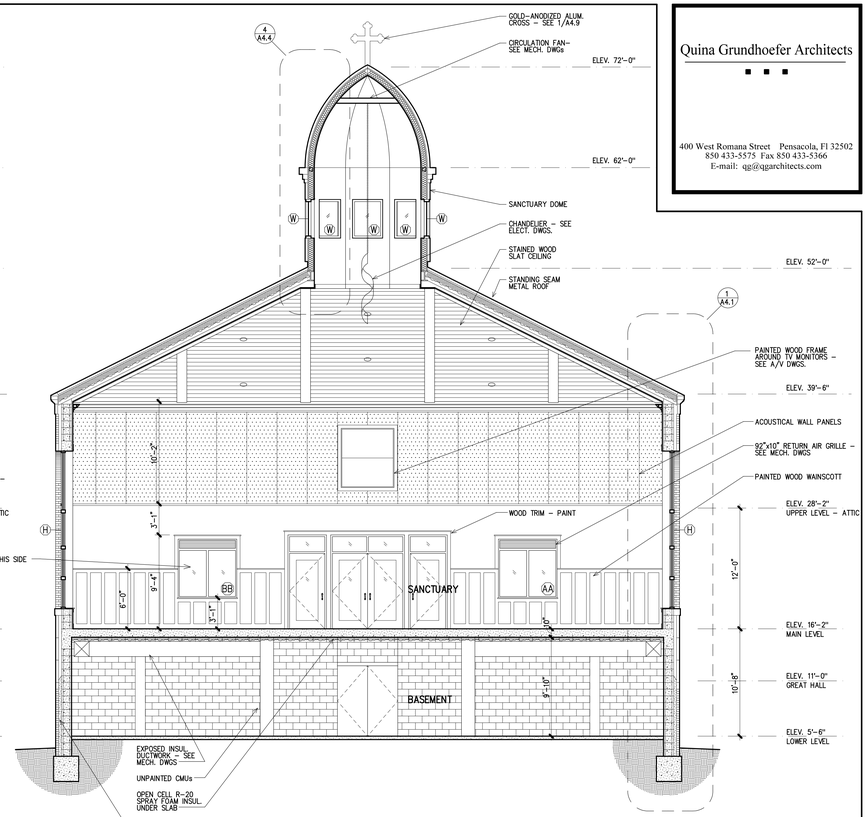

1 A3.1 Building Section
SANCTUARY LOOKING SOUTH 3/16" = 1'-0"

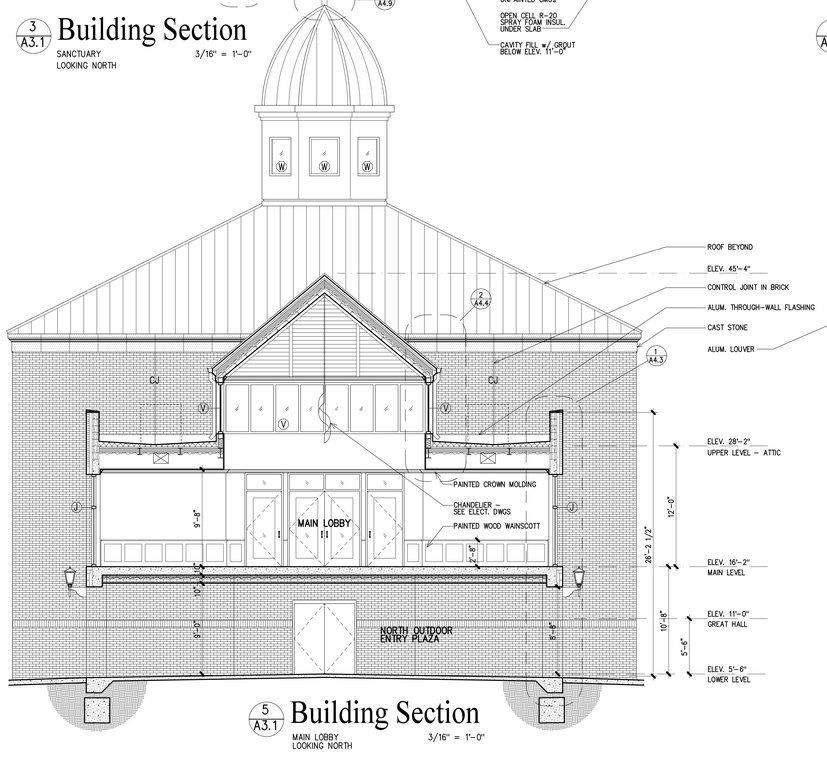

5 A3.1 Building Section
MAIN LOBBY LOOKING NORTH 3/16" = 1'-0"

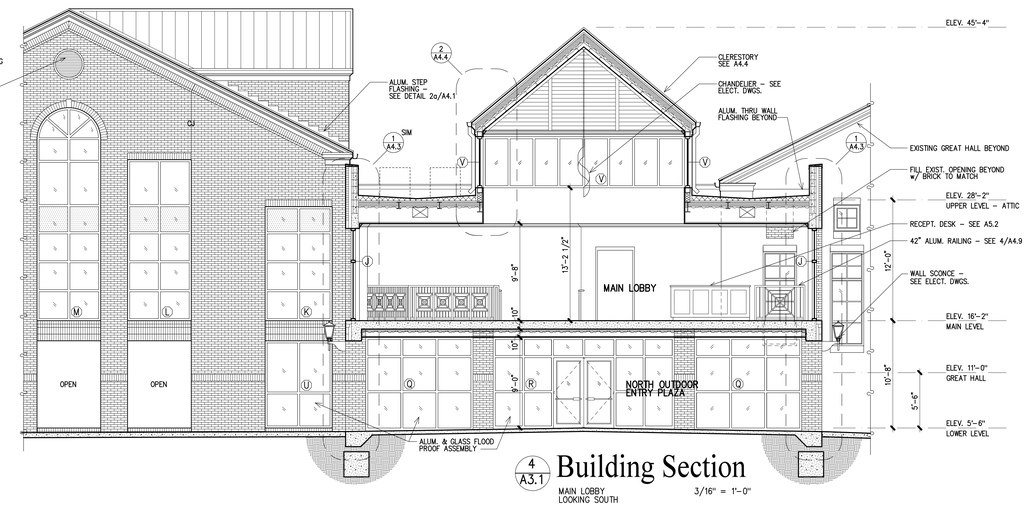

4 A3.1 Building Section
MAIN LOBBY LOOKING SOUTH 3/16" = 1'-0"

STATE OF FLORIDA
CARTER QUINA
AR0010238
REGISTERED ARCHITECT
05/20/22

Project
FUMC
Port St. Joe
Hurricane Rebuild
Additions and Renovations
Port St. Joe, Florida

Date: 05-20-22
Project No. 1519
Sheet No. A3.1

Quina Grundhoefer Architects
■ ■ ■
400 West Romana Street Pensacola, Fl 32502
850 433-5575 Fax 850 433-5366
E-mail: qg@qgarchitects.com

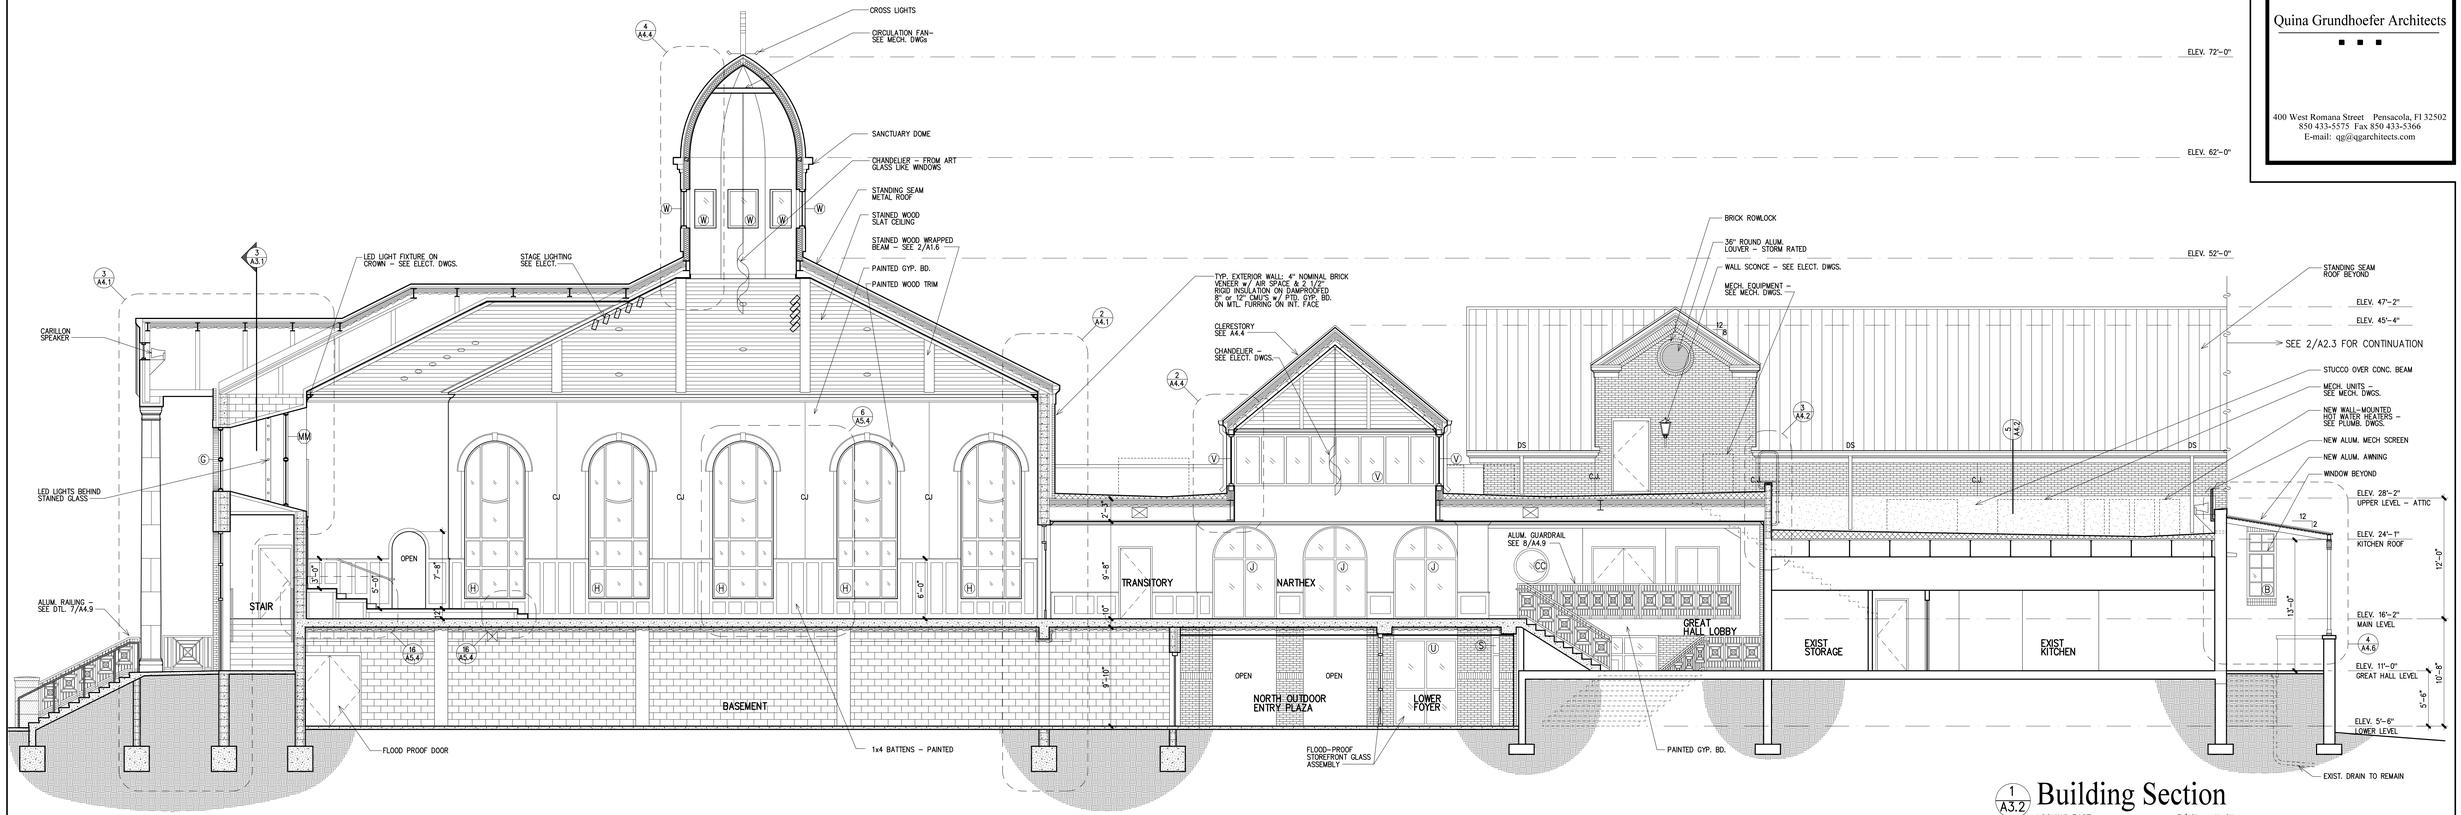

1/A3.2 Building Section
LOOKING EAST 3/16" = 1'–0"

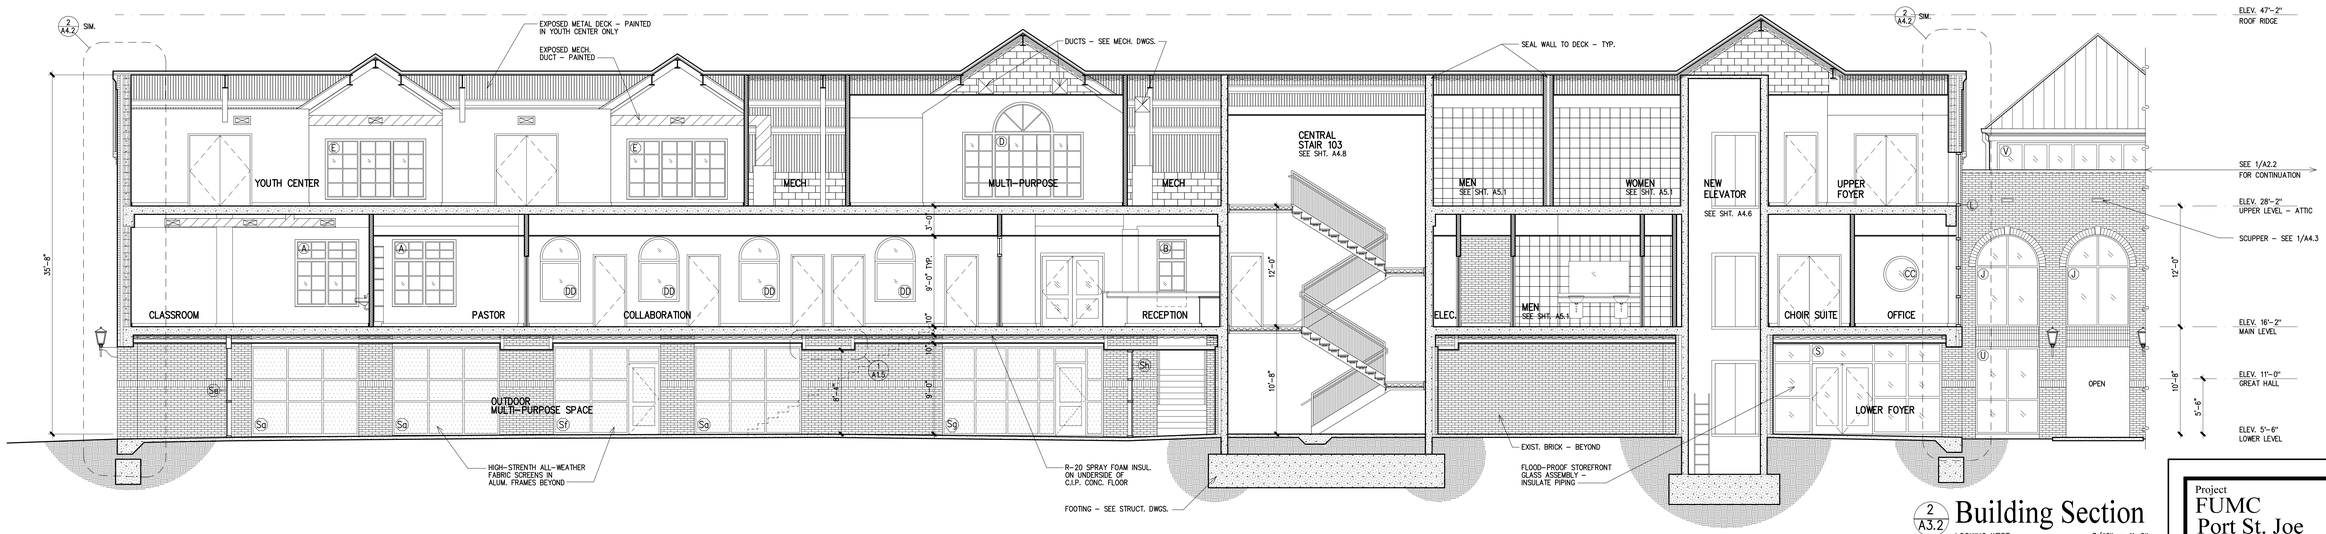

2/A3.2 Building Section
LOOKING WEST 3/16" = 1'–0"

Project
FUMC
Port St. Joe
Hurricane Rebuild
Additions and Renovations
Port St. Joe, Florida

Date: 05-20-22
Project No. 1519
Sheet No. A3.2

STATE OF FLORIDA · CARTER QUINA · AR0010238 · REGISTERED ARCHITECT
05/20/22

Quina Grundhoefer Architects
■ ■ ■
400 West Romana Street Pensacola, Fl 32502
850 433-5575 Fax 850 433-5366
E-mail: qg@qgarchitects.com

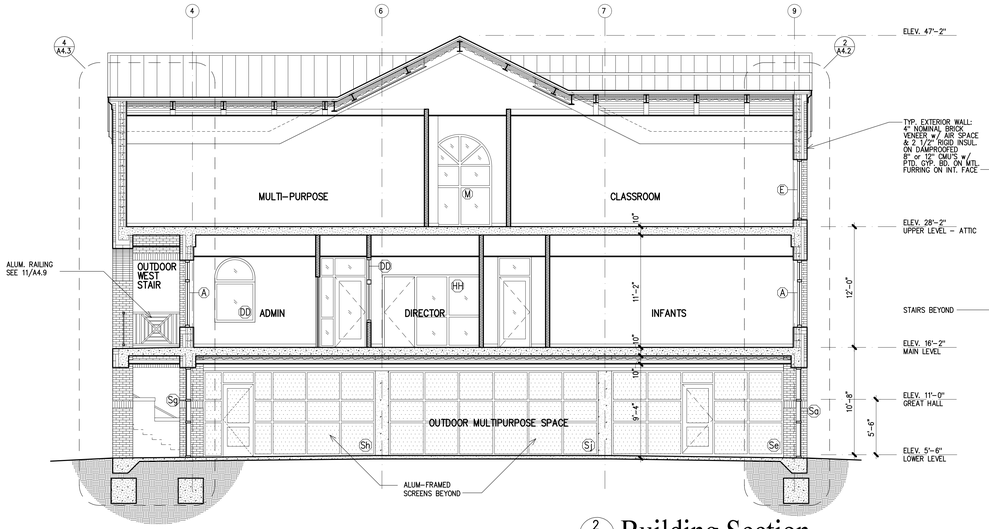

2 A3.3 Building Section
LOOKING NORTH 3/16" = 1'-0"

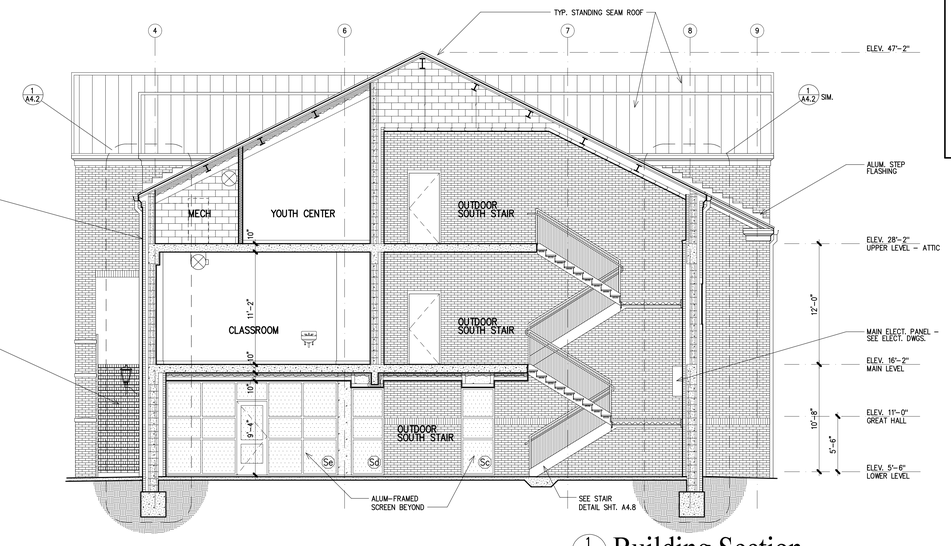

1 A3.3 Building Section
LOOKING NORTH 3/16" = 1'-0"

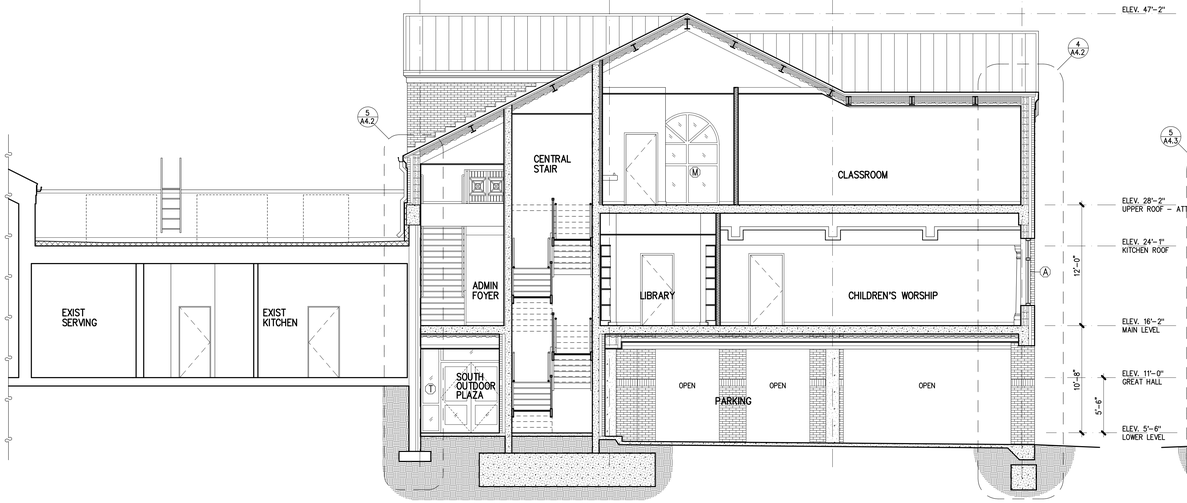

4 A3.3 Building Section
LOOKING NORTH 3/16" = 1'-0"

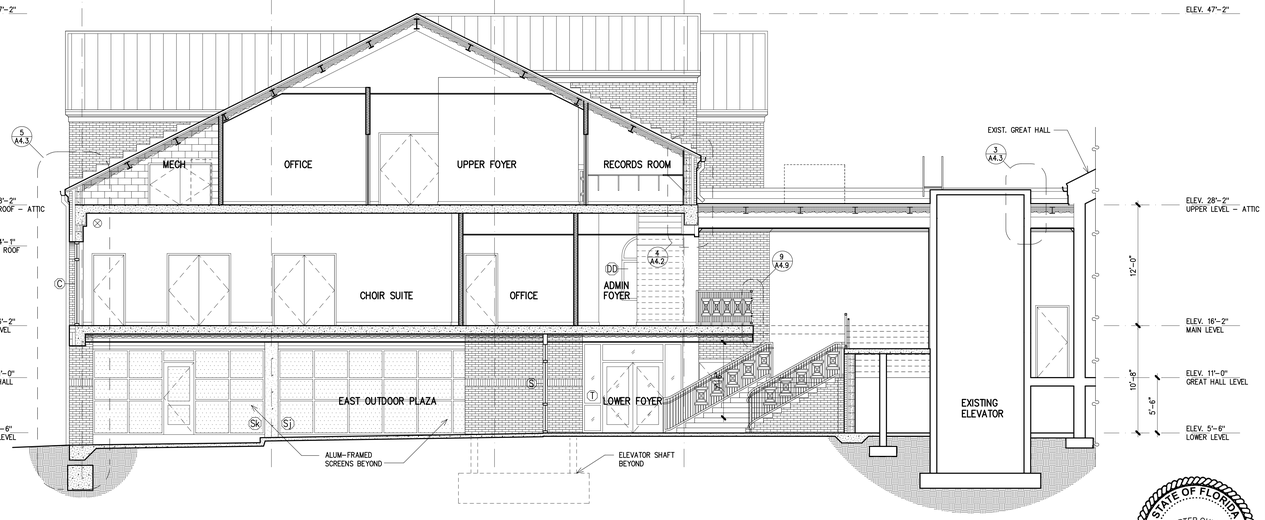

3 A3.3 Building Section
LOOKING SOUTH 3/16" = 1'-0"

STATE OF FLORIDA
CARTER QUINA
AR0010238
REGISTERED ARCHITECT
05/20/22

Project
FUMC
Port St. Joe
Hurricane Rebuild
Additions and Renovations
Port St. Joe, Florida

Date: 05-20-22
Project No. 1519
Sheet No. A3.3

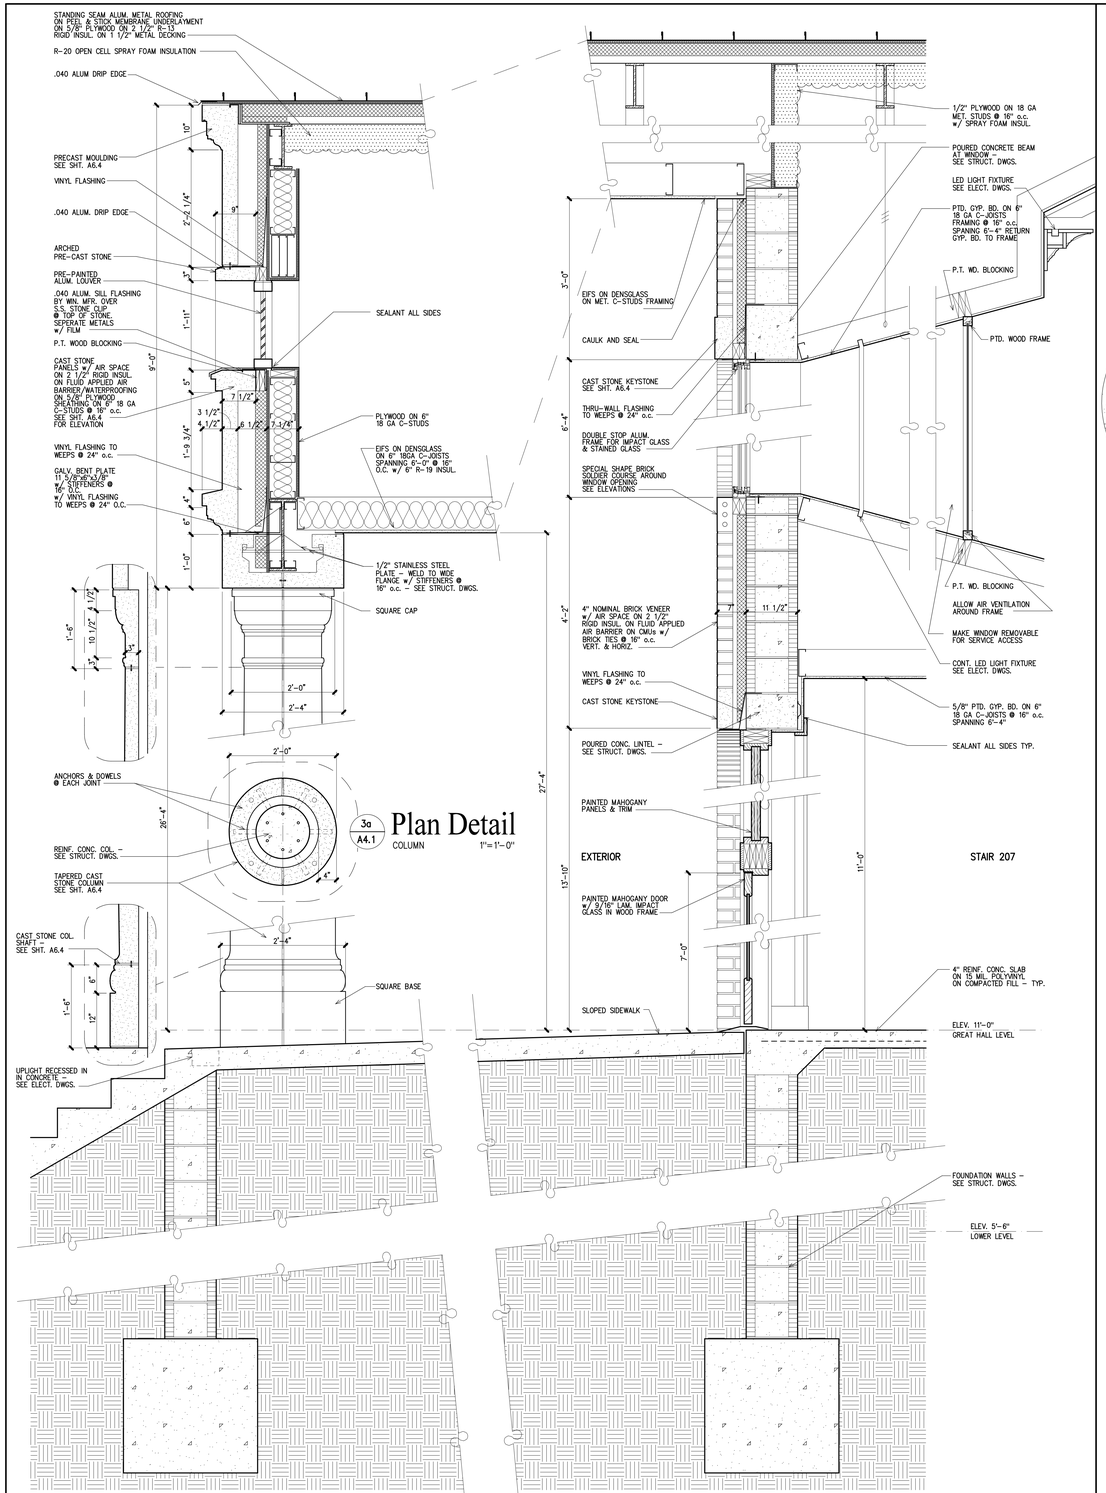

3a A4.1 Plan Detail
COLUMN 1"=1'-0"

3 A4.1 Wall Section
SANCTUARY 1"=1'-0"

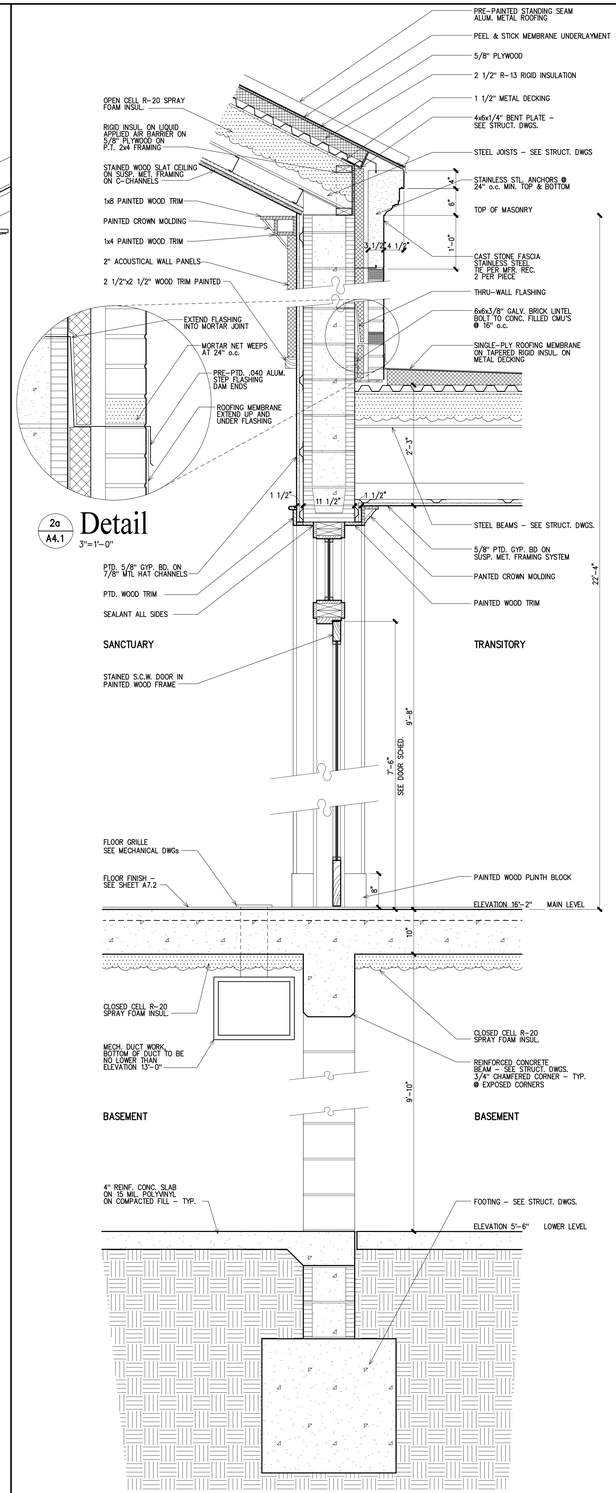

2a A4.1 Detail
3"=1'-0"

2 A4.1 Wall Section
SANCTUARY 1"=1'-0"

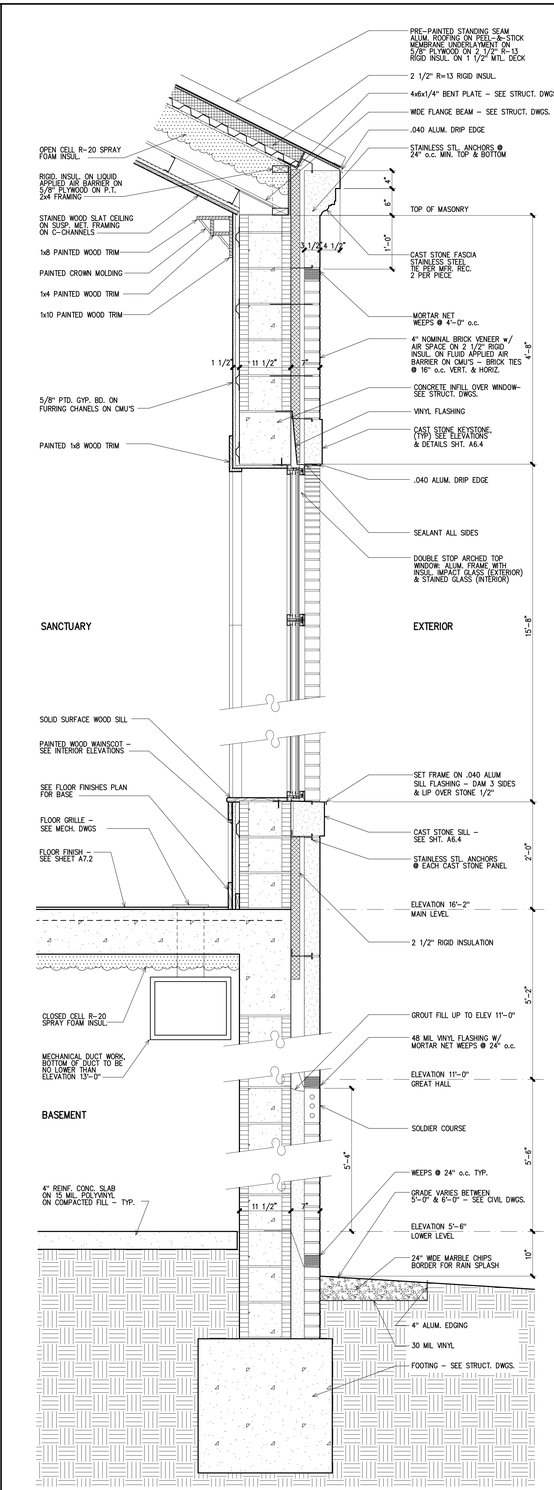

1 A4.1 Wall Section
SANCTUARY 1"=1'-0"

Quina Grundhoefer Architects
400 West Romana Street Pensacola, Fl 32502
850 433-5575 Fax 850 433-5366
E-mail: qg@qgarchitects.com

NOTE: ALL BRICK TIES TO BE STAINLESS STEEL

STATE OF FLORIDA
CARTER QUINA
AR0010238
REGISTERED ARCHITECT
05/20/22

Project
FUMC
Port St. Joe
Hurricane Rebuild
Additions and Renovations
Port St. Joe, Florida

Date: 05-20-22
Project No. 1519
Sheet No. A4.1

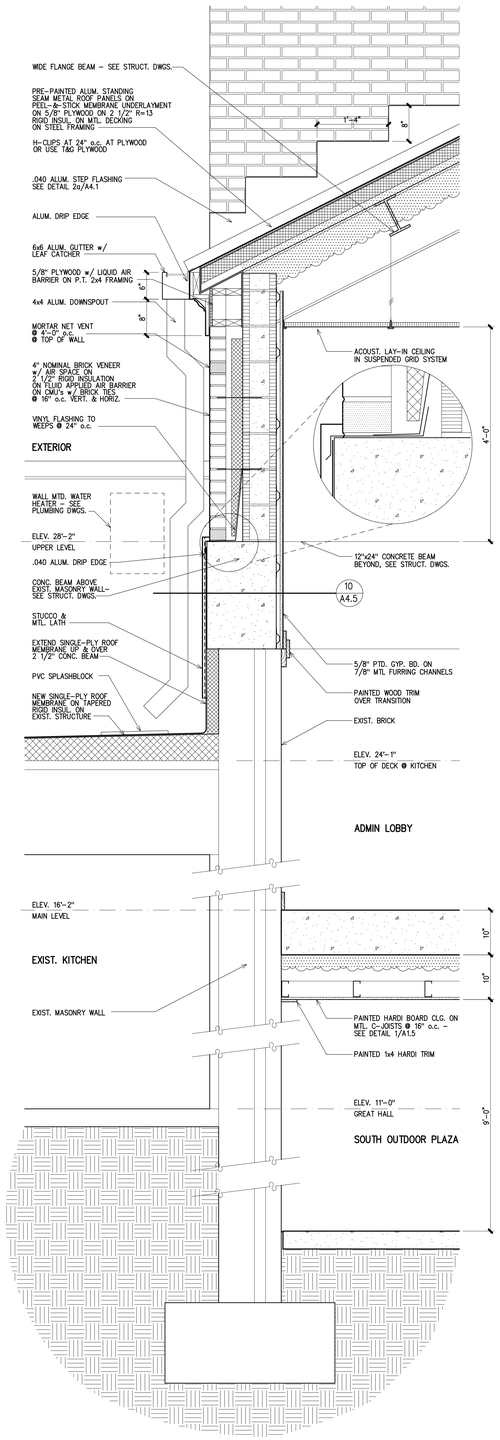

5 A4.2 Wall Section

1"= 1'– 0"

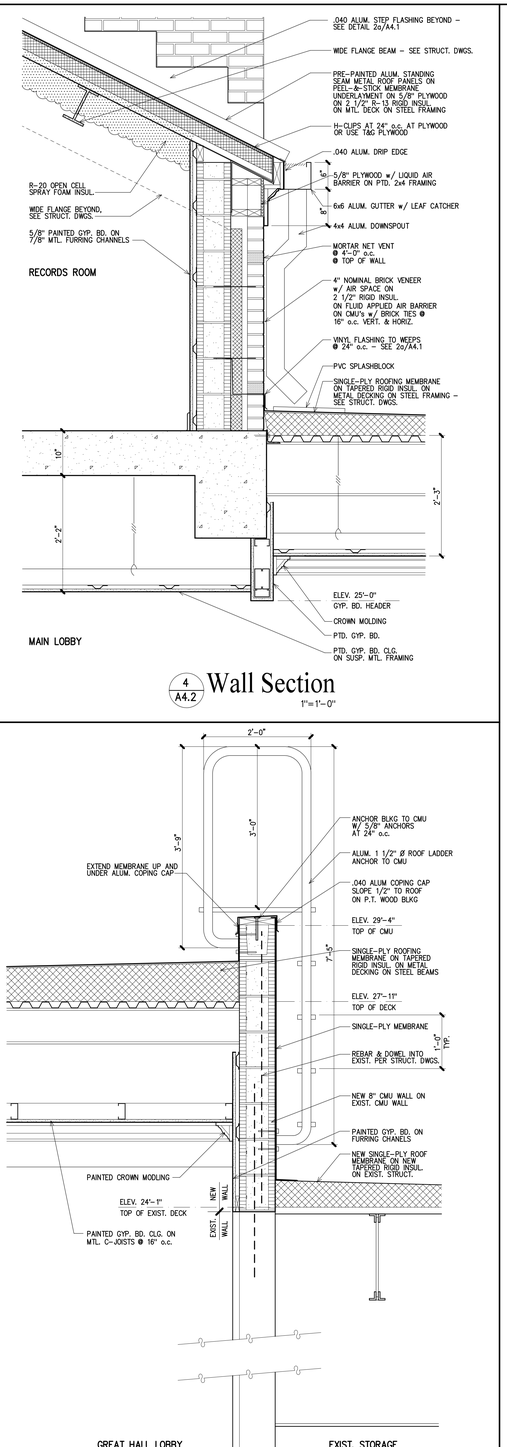

4 A4.2 Wall Section

1"= 1'– 0"

3 A4.2 Wall Section

1"= 1'– 0"

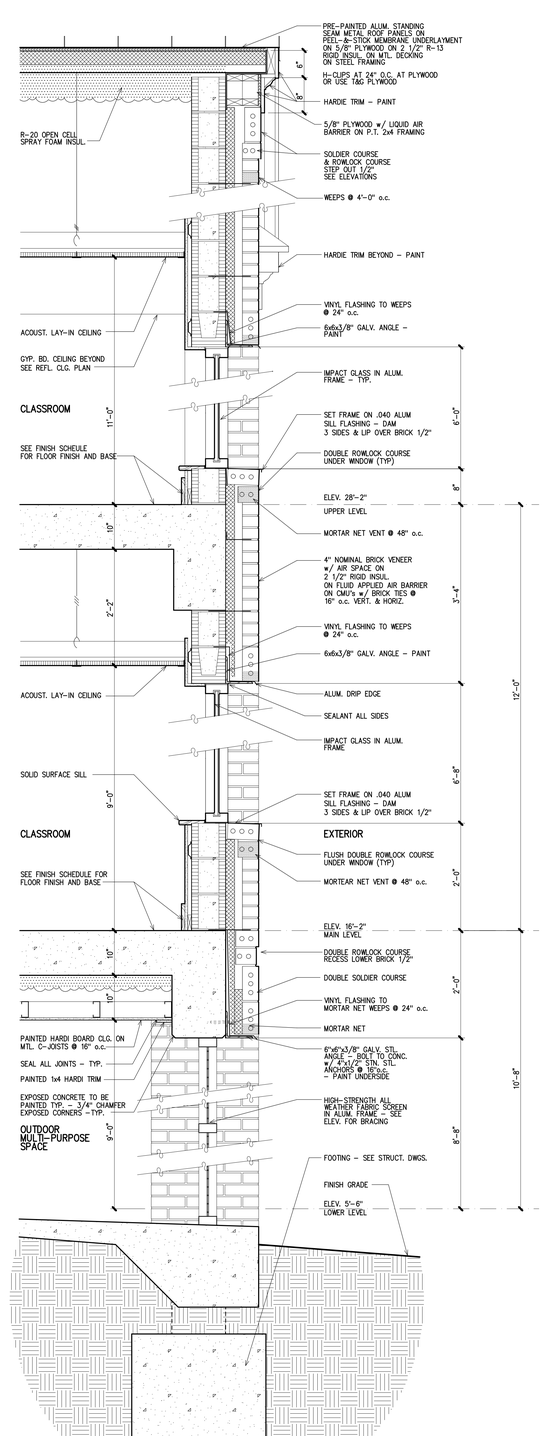

2 A4.2 Wall Section

1"= 1'– 0"

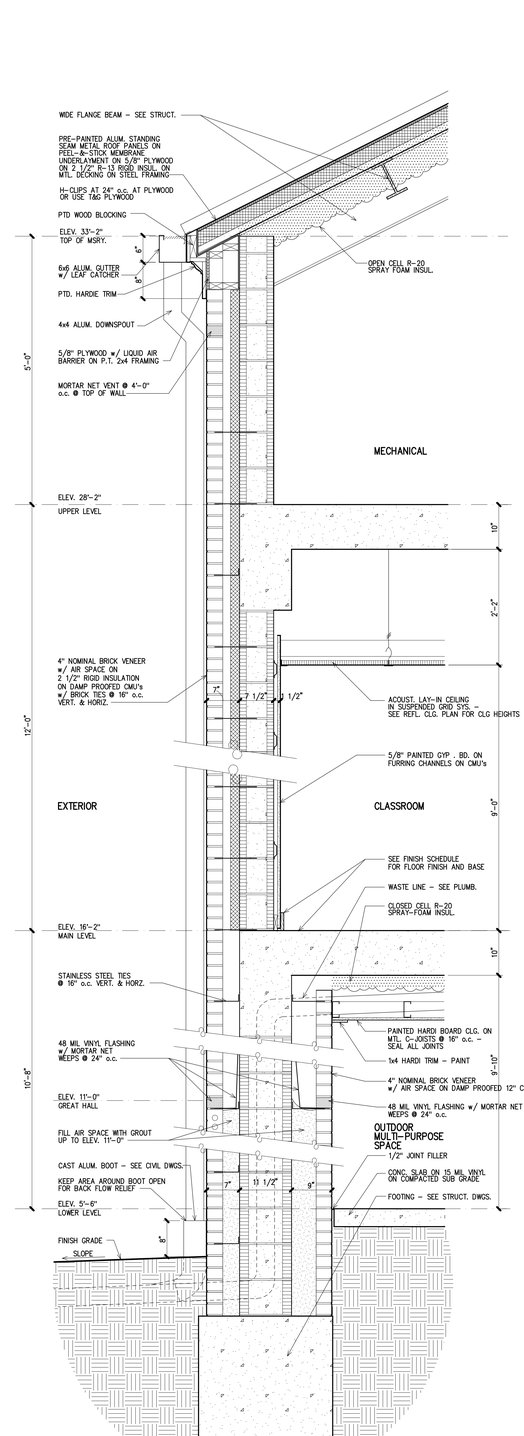

1 A4.2 Wall Section

1"= 1'– 0"

Quina Grundhoefer Architects

400 West Romana Street Pensacola, Fl 32502
850 433-5575 Fax 850 433-5366
E-mail: qg@qgarchitects.com

NOTE: ALL BRICK TIES TO BE STAINLESS STEEL

STATE OF FLORIDA
CARTER QUINA
AR0010238
REGISTERED ARCHITECT

05/20/22

Project
FUMC
Port St. Joe
Hurricane Rebuild
Additions and Renovations

Port St. Joe, Florida

Date: 05-20-22
Project No. 1519

Sheet No. A4.2

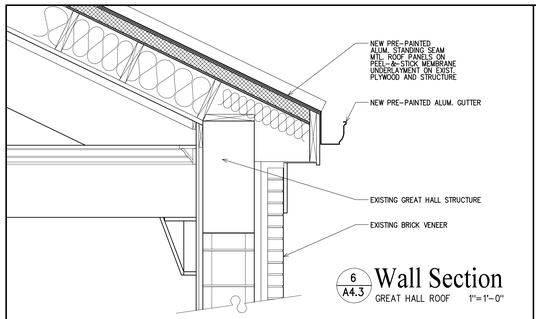

6 A4.3 **Wall Section**
GREAT HALL ROOF 1"=1'-0"

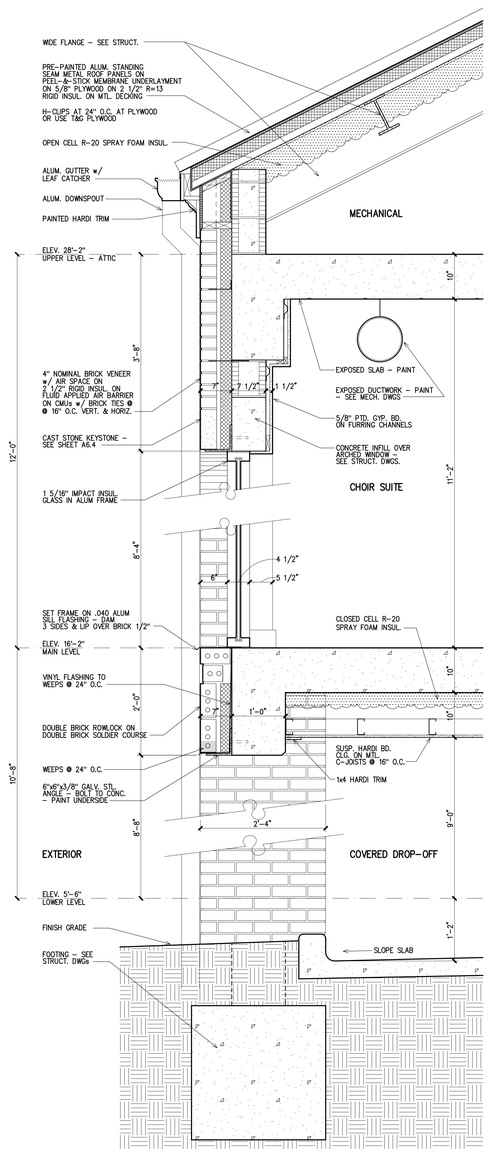

5 A4.3 **Wall Section**
CHOIR SUITE 1"=1'-0"

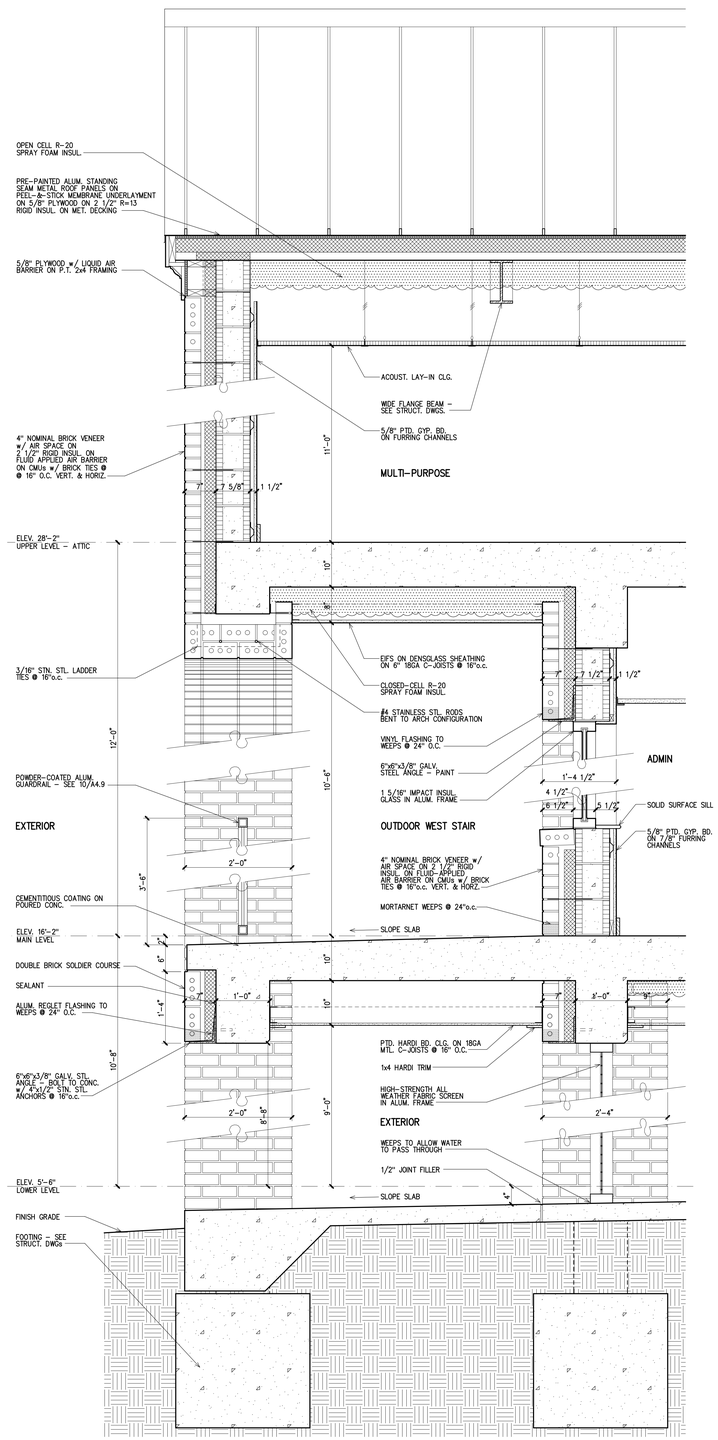

4 A4.3 **Wall Section**
OUTDOOR WEST STAIR 1"=1'-0"

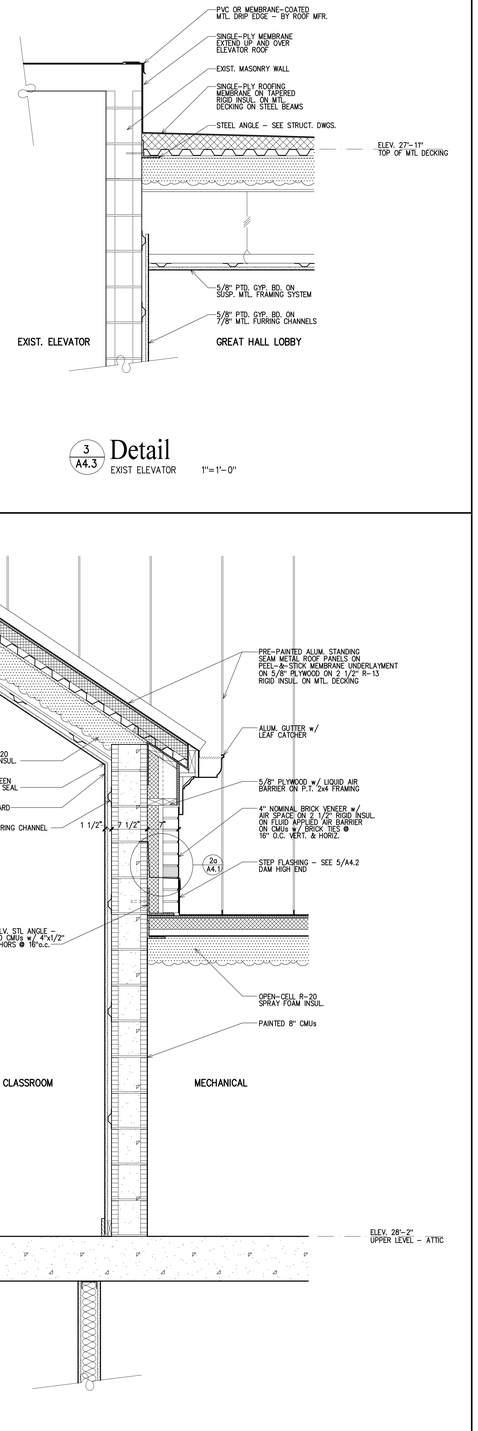

3 A4.3 **Detail**
EXIST ELEVATOR 1"=1'-0"

2 A4.3 **Wall Section**
TYP. DORMER 1"=1'-0"

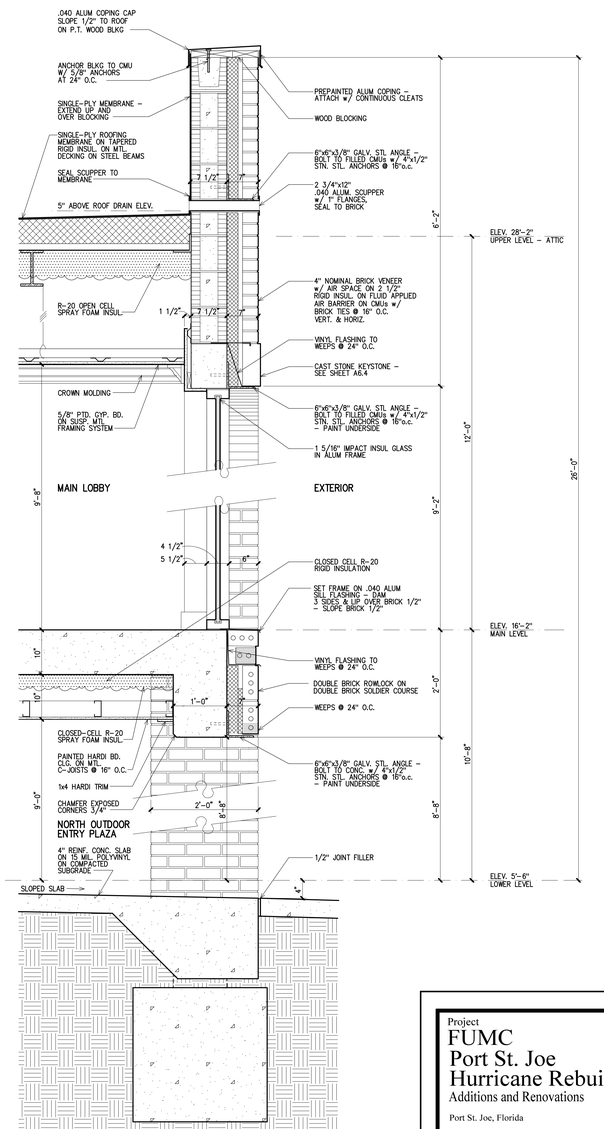

1 A4.3 **Wall Section**
MAIN LOBBY 1"=1'-0"

NOTE: ALL BRICK TIES TO BE STAINLESS STEEL

STATE OF FLORIDA
CARTER QUINA
AR0010238
REGISTERED ARCHITECT
05/20/22

Quina Grundhoefer Architects
400 West Romana Street Pensacola, Fl 32502
850 433-5575 Fax 850 433-5366
E-mail: qg@qgarchitects.com

Project
FUMC
Port St. Joe
Hurricane Rebuild
Additions and Renovations
Port St. Joe, Florida

Date: 05-20-22
Project No. 1519
Sheet No. A4.3

Quina Grundhoefer Architects

400 West Romana Street Pensacola, Fl 32502
850 433-5575 Fax 850 433-5366
E-mail: qg@qgarchitects.com

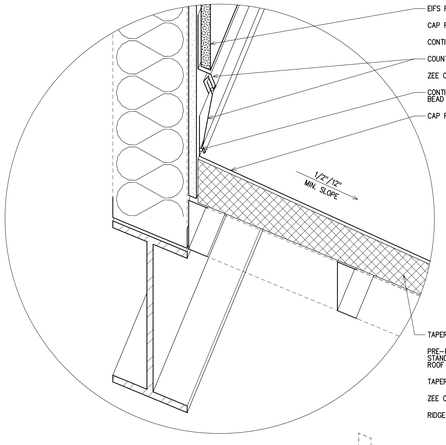

7 A4.4 **Enlarged Axonometric**
SANCTUARY DOME FLASHING 3" = 1'-0"

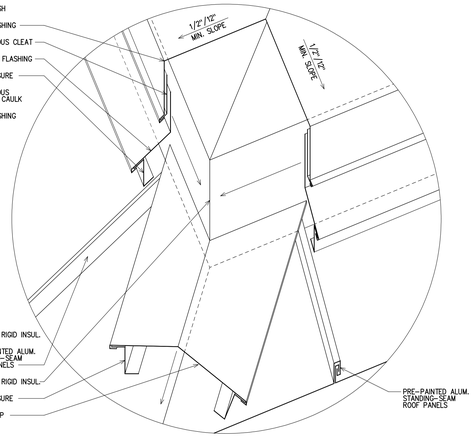

6 A4.4 **Enlarged Axonometric**
SANCTUARY DOME FLASHING 3" = 1'-0"

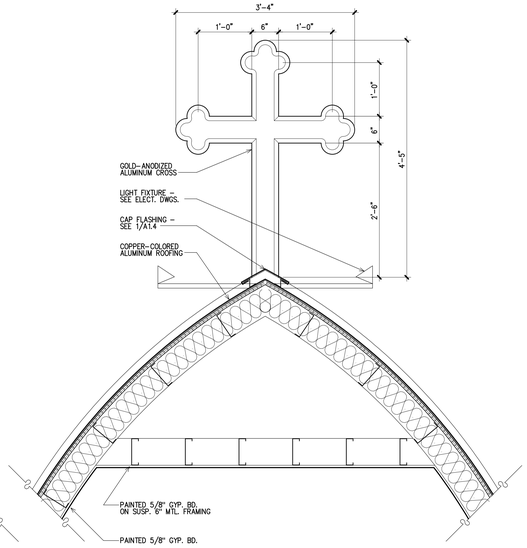

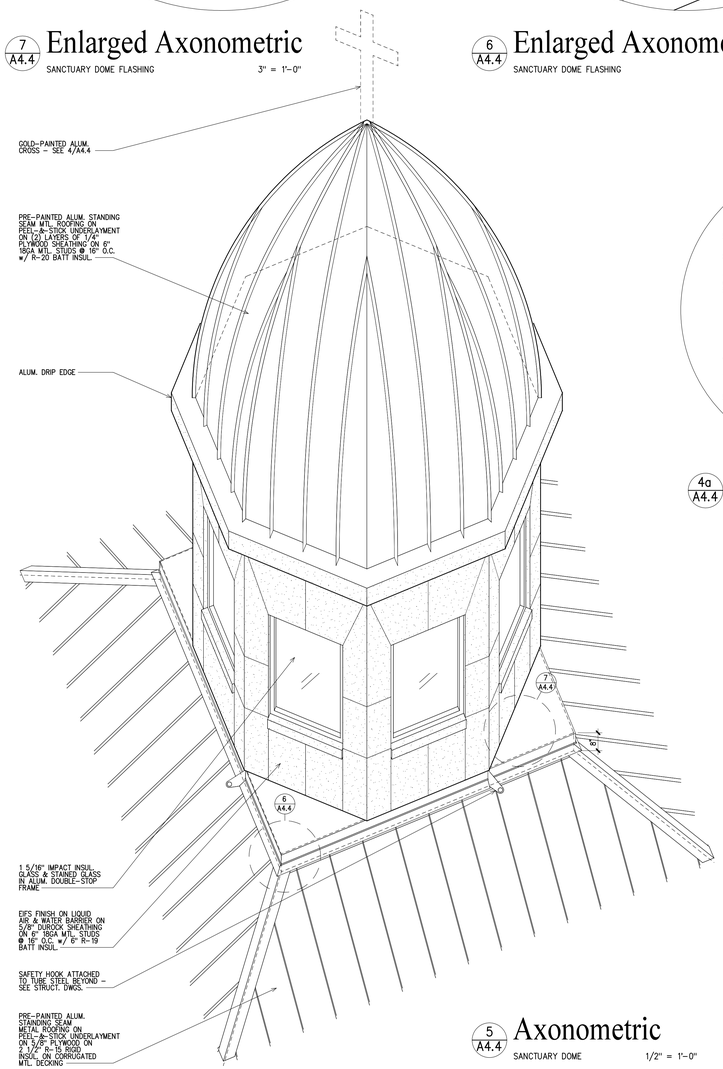

5 A4.4 **Axonometric**
SANCTUARY DOME 1/2" = 1'-0"

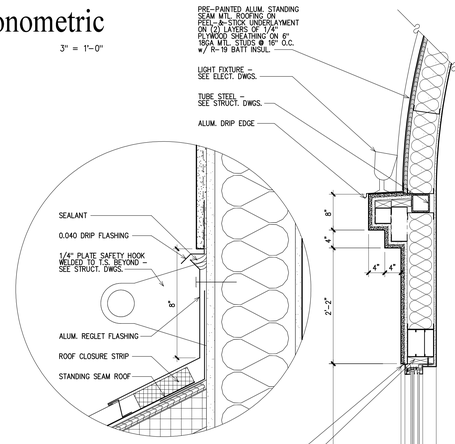

4a A4.4 **Detail**
DOME FLASHING
3" = 1'-0"

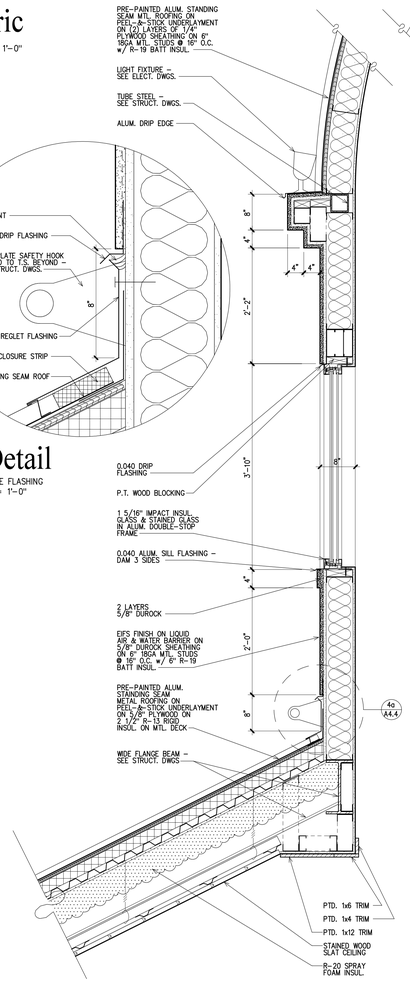

4 A4.4 **Wall Section**
SANCTUARY DOME 1" = 1'-0"

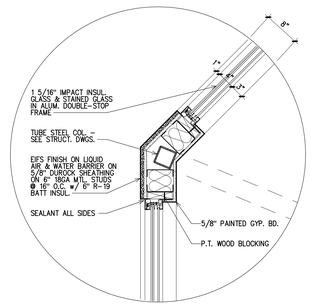

3 A4.4 **Plan Detail**
SANCTUARY DOME 1" = 1'-0"

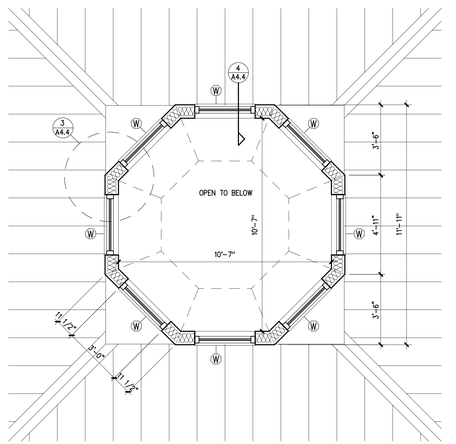

Enlarged Plan
SANCTUARY DOME 3/8" = 1'-0"

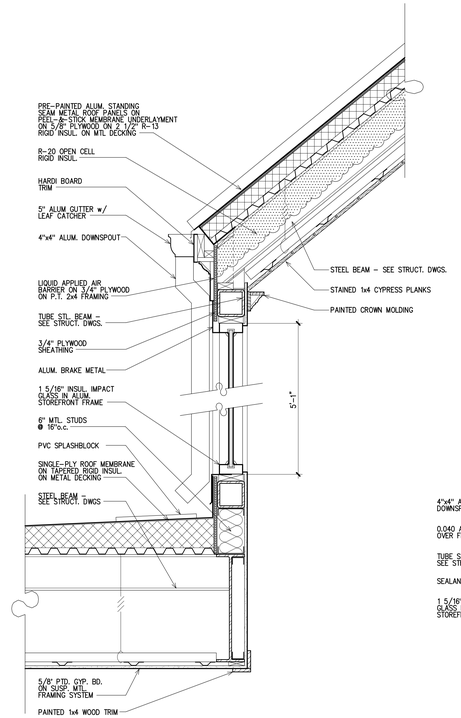

2 A4.4 **Wall Section**
LOBBY CLERESTORY 1" = 1'-0"

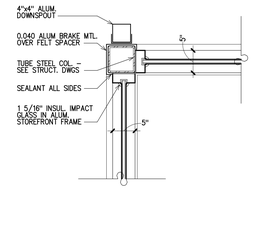

1 A4.4 **Plan Detail**
LOBBY CLERESTORY 1" = 1'-0"

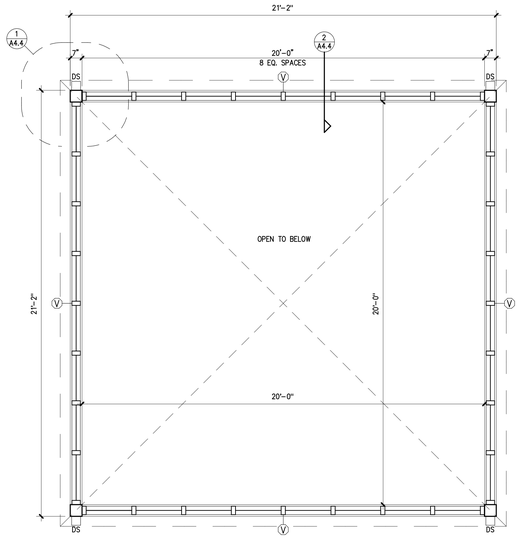

Enlarged Plan
LOBBY CLERESTORY 3/8" = 1'-0"

STATE OF FLORIDA
CARTER QUINN
AR0010238
REGISTERED ARCHITECT
05/20/22

Project
FUMC
Port St. Joe
Hurricane Rebuild
Additions and Renovations
Port St. Joe, Florida

Date: 05-20-22
Project No. 1519
Sheet No. A4.4

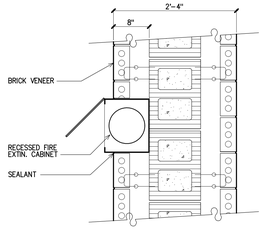

17 A4.5 Plan Detail
1"=1'-0"

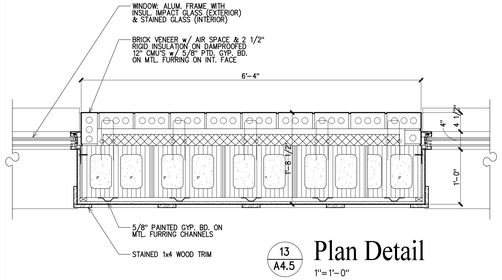

13 A4.5 Plan Detail
1"=1'-0"

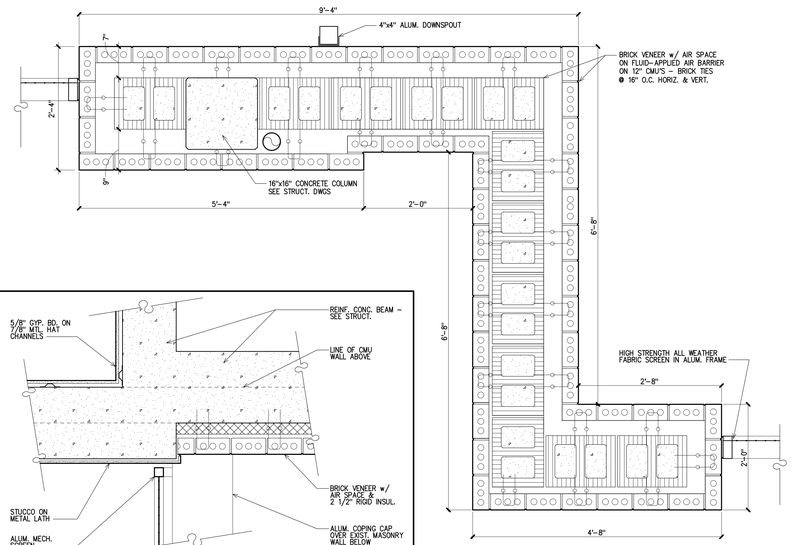

8 A4.5 Plan Detail
1"=1'-0"

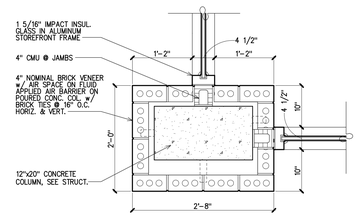

5 A4.5 Plan Detail
1"=1'-0"

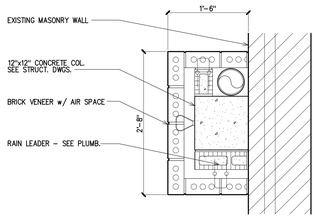

16 A4.5 Plan Detail
1"=1'-0"

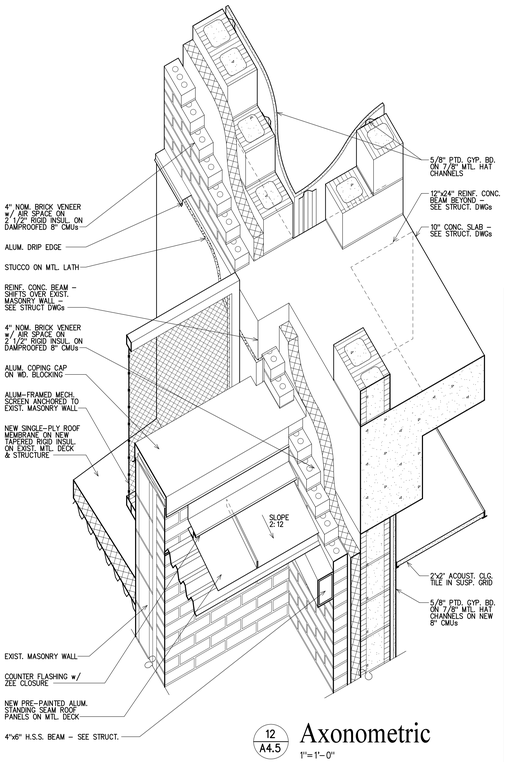

12 A4.5 Axonometric
1"=1'-0"

11 A4.5 Plan Detail
1"=1'-0"

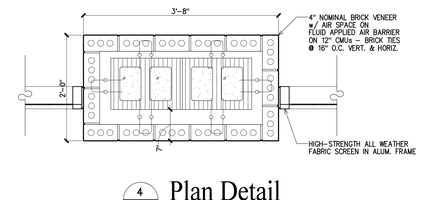

4 A4.5 Plan Detail
1"=1'-0"

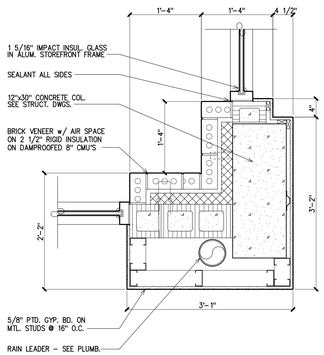

15 A4.5 Plan Detail
MAIN LEVEL 1"=1'-0"

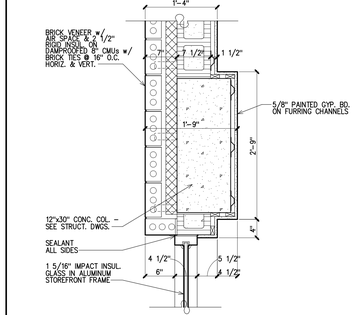

10 A4.5 Plan Detail
1"=1'-0"

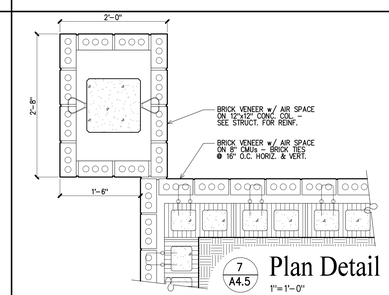

7 A4.5 Plan Detail
1"=1'-0"

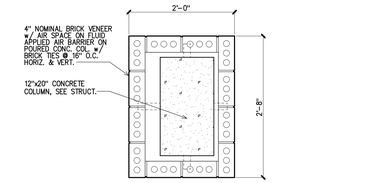

3 A4.5 Plan Detail
1"=1'-0"

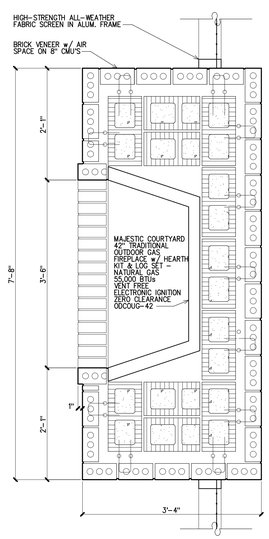

6 A4.5 Plan Detail
1"=1'-0"

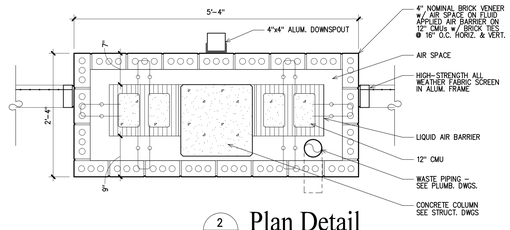

2 A4.5 Plan Detail
1"=1'-0"

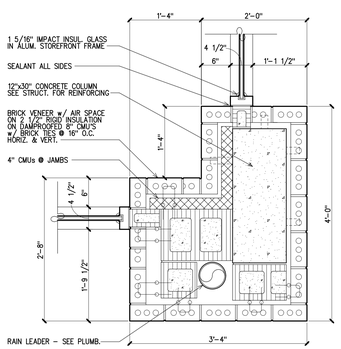

14 A4.5 Plan Detail
LOWER LEVEL 1"=1'-0"

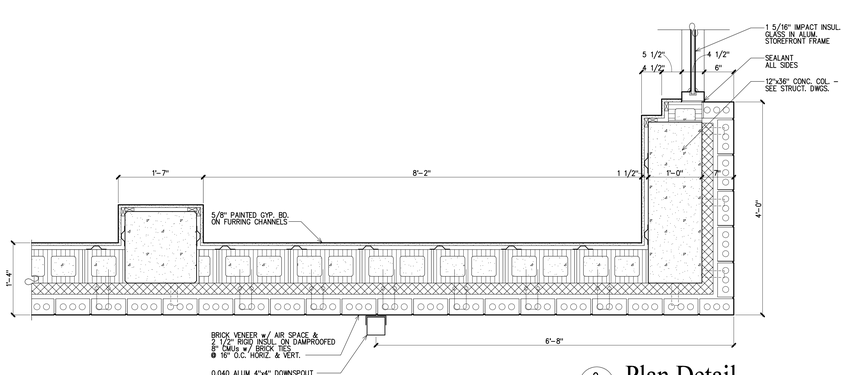

9 A4.5 Plan Detail
1"=1'-0"

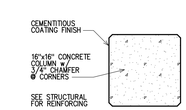

1 A4.5 Plan Detail
1"=1'-0"

Quina Grundhoefer Architects
400 West Romana Street Pensacola, Fl 32502
850 433-5575 Fax 850 433-5366
E-mail: qg@qgarchitects.com

NOTE: ALL BRICK TIES TO BE STAINLESS STEEL

STATE OF FLORIDA
CARTER QUINA
AR0010238
REGISTERED ARCHITECT
05/20/22

Project
FUMC
Port St. Joe
Hurricane Rebuild
Additions and Renovations
Port St. Joe, Florida

Date: 05-20-22
Project No. 1519
Sheet No. A4.5

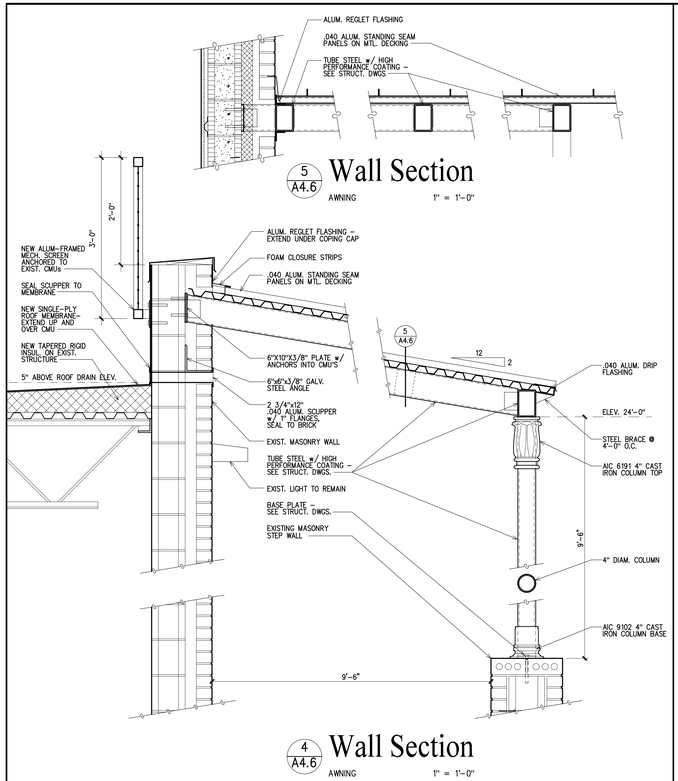

5 A4.6 Wall Section

AWNING 1" = 1'-0"

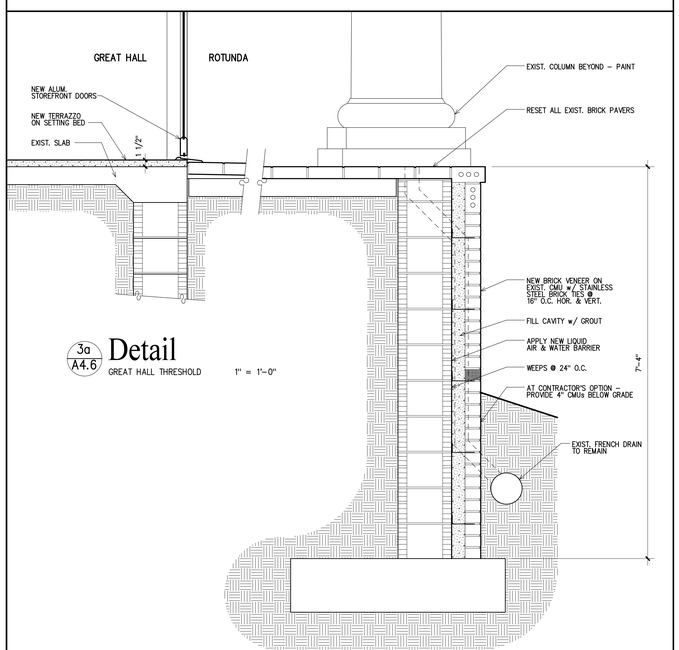

3a A4.6 Detail

GREAT HALL THRESHOLD 1" = 1'-0"

3 A4.6 Wall Section

EXIST. ROTUNDA RETAINING WALL 1" = 1'-0"

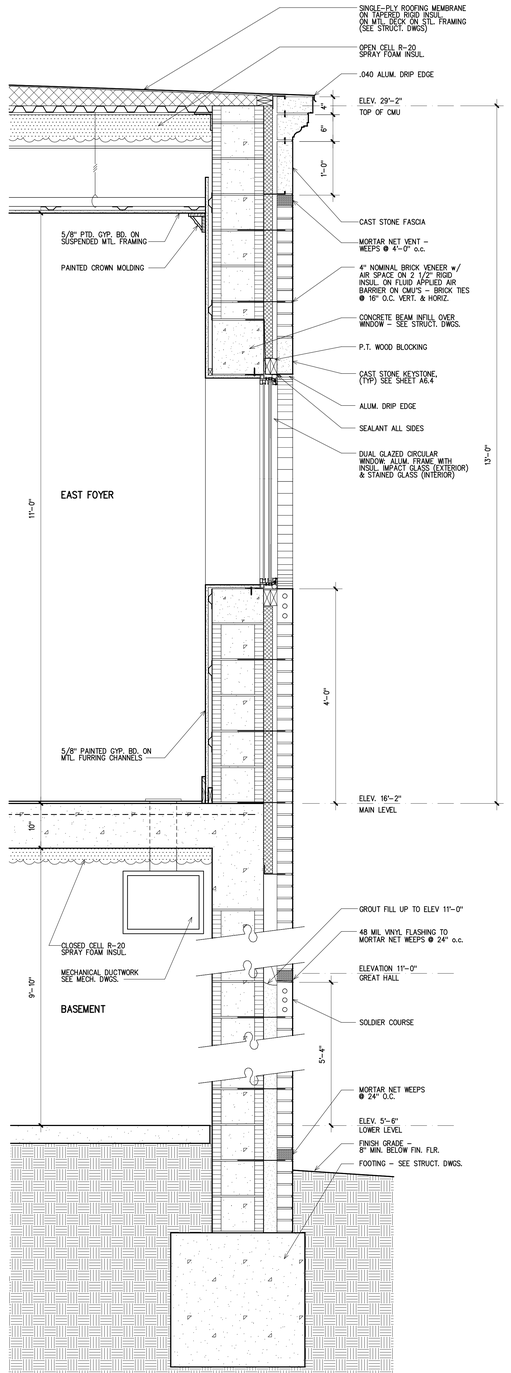

2 A4.6 Wall Section

FOYER 1"=1'-0"

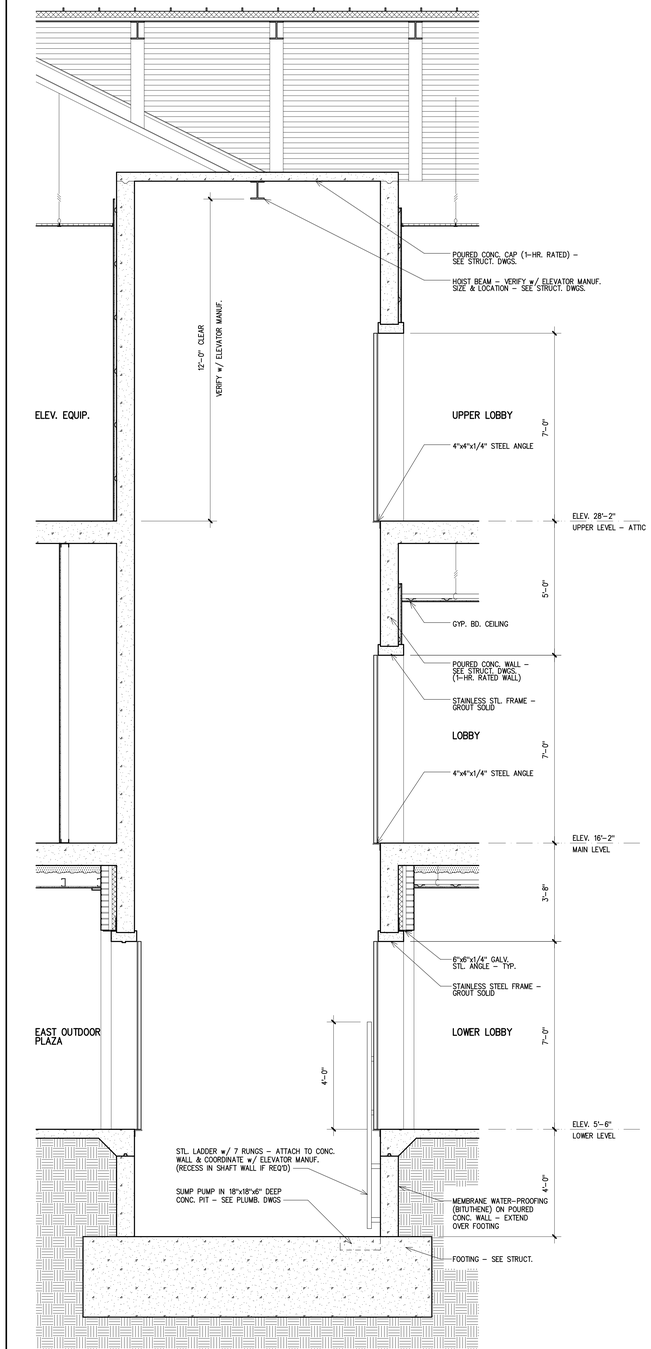

1 A4.6 Section

ELEVATOR 1/2"=1'-0"

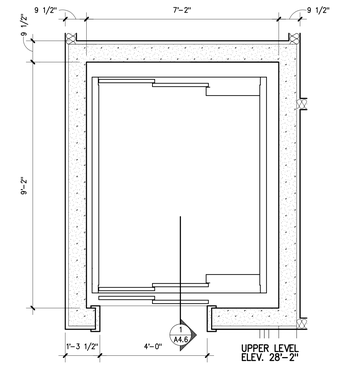

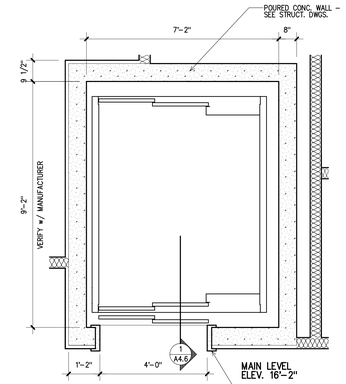

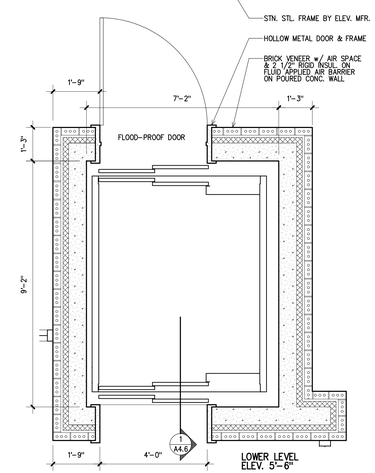

Enlarged Plan

ELEVATOR 1/2"=1'-0"

Quina Grundhoefer Architects
400 West Romana Street Pensacola, Fl 32502
850 433-5575 Fax 850 433-5366
E-mail: qg@qgarchitects.com

STATE OF FLORIDA
CARTER QUINA
AR0010238
REGISTERED ARCHITECT
05/20/22

Project
FUMC
Port St. Joe
Hurricane Rebuild
Additions and Renovations
Port St. Joe, Florida

Date: 05-20-22
Project No. 1519
Sheet No. A4.6

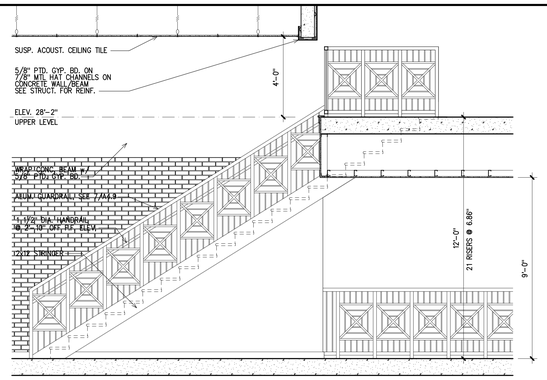

8/A4.7 Section

ADMIN LOBBY STAIR — 3/8" = 1'-0"

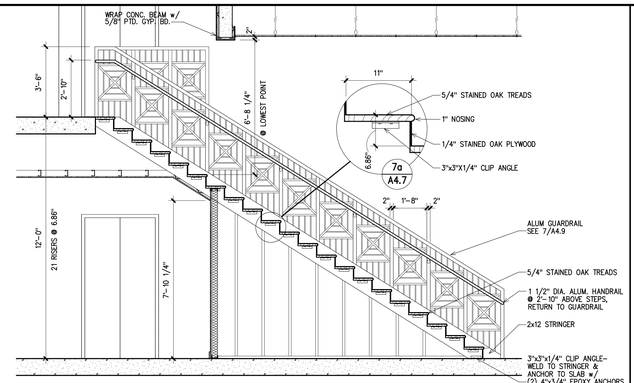

7/A4.7 Section

ADMIN LOBBY STAIR — 3/8" = 1'-0"

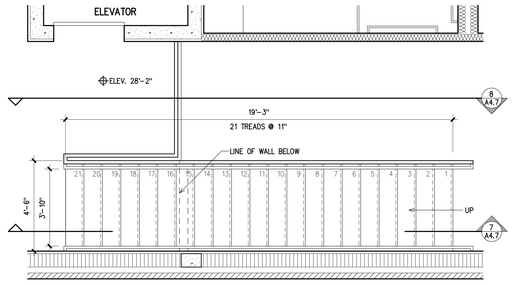

Enlarged Plan

ADMIN LOBBY STAIR — 3/8" = 1'-0"

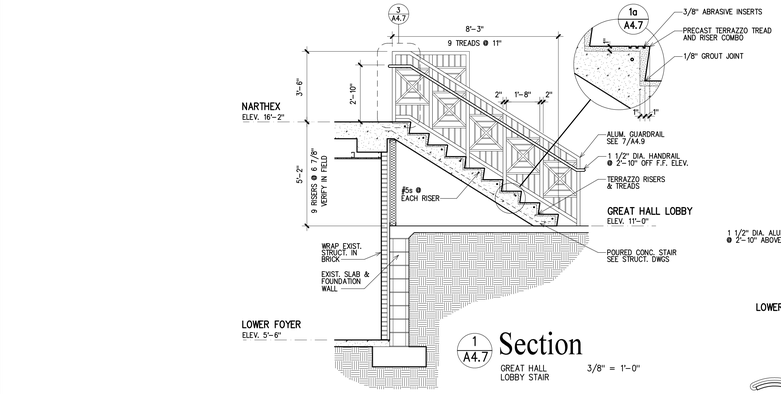

1/A4.7 Section

GREAT HALL LOBBY STAIR — 3/8" = 1'-0"

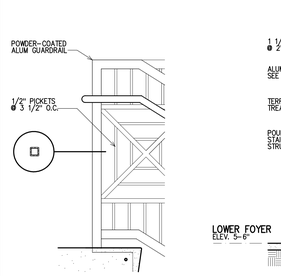

3/A4.7 Detail

GREAT HALL LOBBY STAIR — 1" = 1'-0"

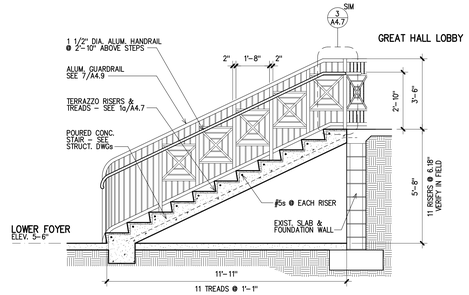

2/A4.7 Section

GREAT HALL LOBBY STAIR — 3/8" = 1'-0"

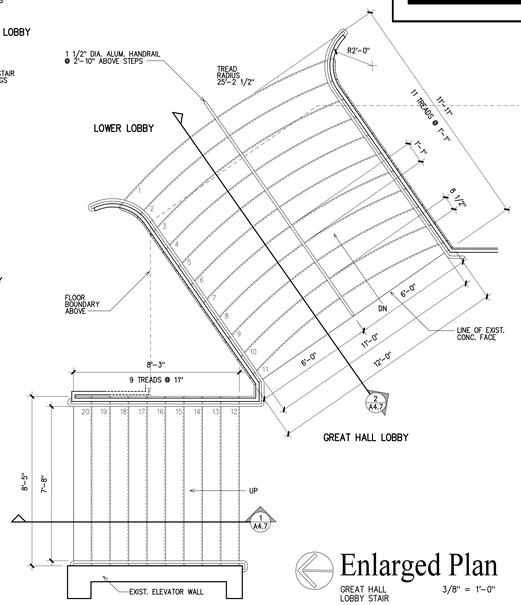

Enlarged Plan

GREAT HALL LOBBY STAIR — 3/8" = 1'-0"

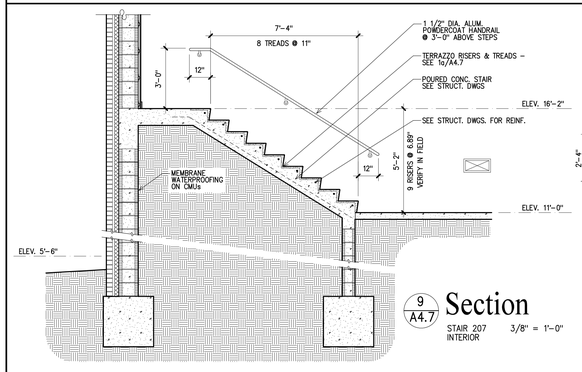

9/A4.7 Section

STAIR 207 INTERIOR — 3/8" = 1'-0"

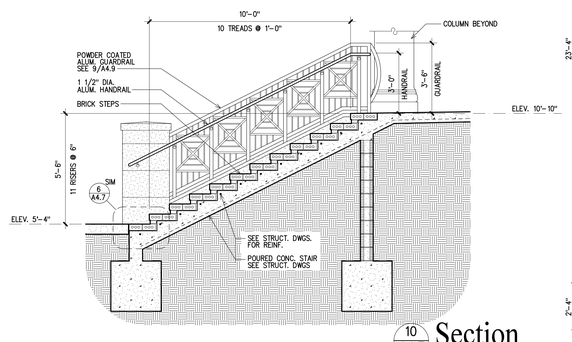

10/A4.7 Section

OUTDOOR NORTH STAIR — 3/8" = 1'-0"

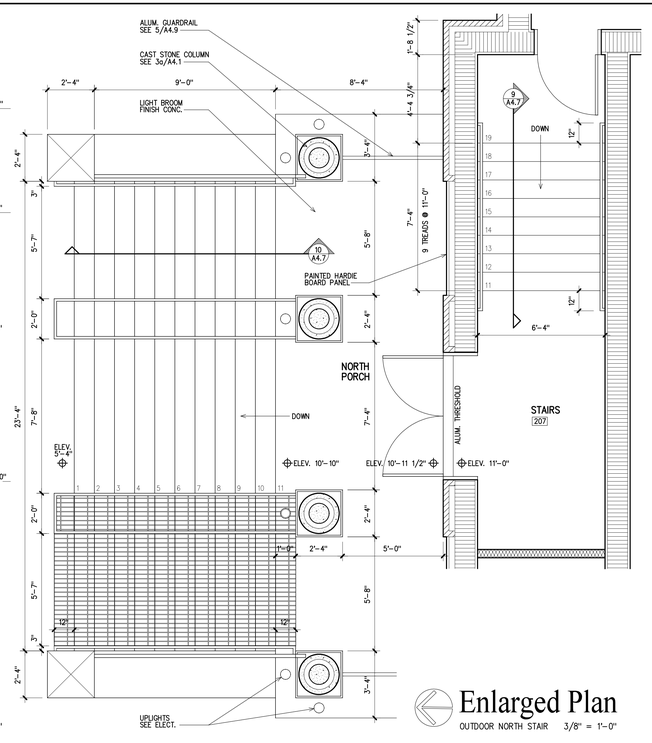

Enlarged Plan

OUTDOOR NORTH STAIR — 3/8" = 1'-0"

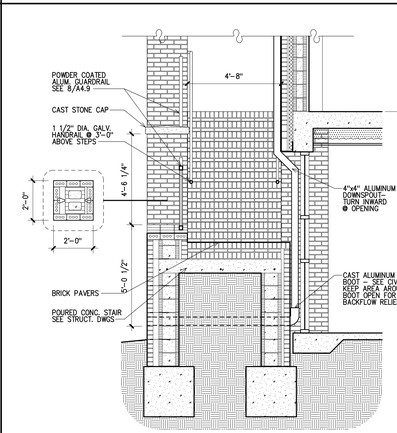

5/A4.7 Section

OUTDOOR WEST STAIR — 3/8" = 1'-0"

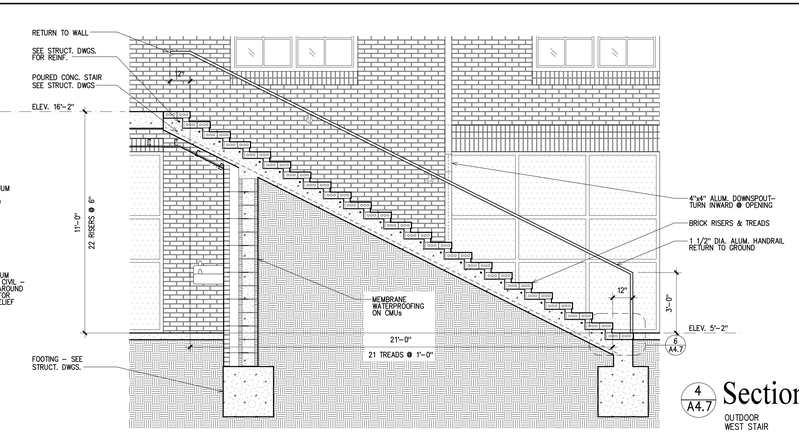

4/A4.7 Section

OUTDOOR WEST STAIR — 3/8" = 1'-0"

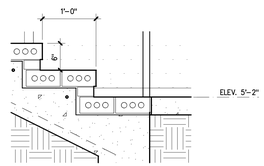

6/A4.7 Detail

OUTDOOR WEST STAIR — 1" = 1'-0"

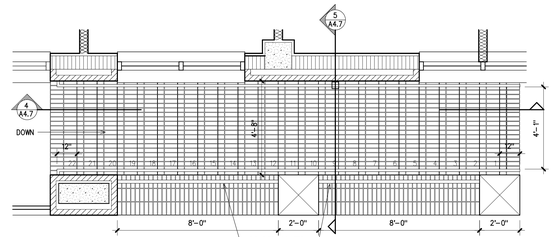

Enlarged Plan

OUTDOOR WEST STAIR — 3/8" = 1'-0"

Quina Grundhoefer Architects

400 West Romana Street Pensacola, Fl 32502
850 433-5575 Fax 850 433-5366
E-mail: qg@qgarchitects.com

STATE OF FLORIDA — CARTER QUINA — AR0010238 — REGISTERED ARCHITECT — 05/20/22

Project
FUMC
Port St. Joe
Hurricane Rebuild
Additions and Renovations

Port St. Joe, Florida

Date: 05-20-22
Project No. 1519

Sheet No. A4.7

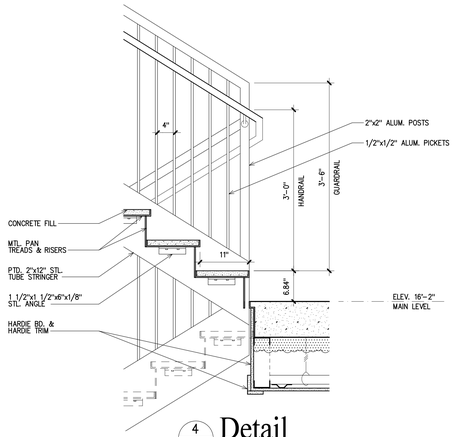

4 A4.8 **Detail**
OUTDOOR SOUTH STAIR 1" = 1'-0"

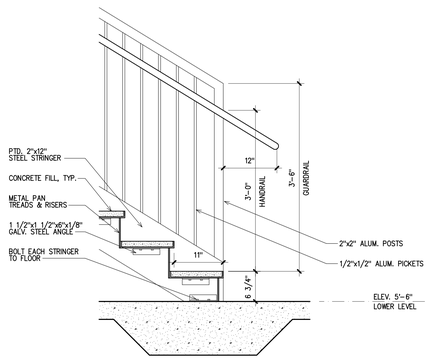

3 A4.8 **Detail**
CENTRAL STAIR 103 1" = 1'-0"

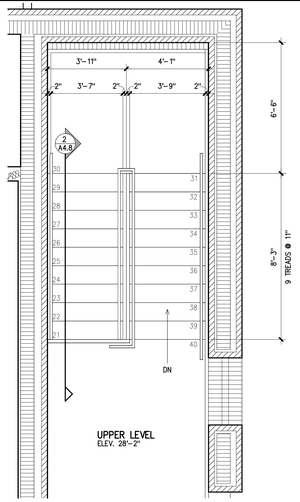

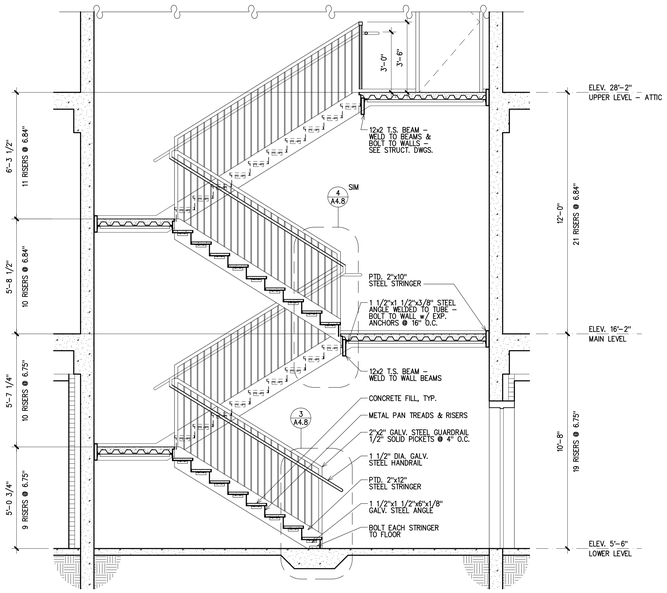

1 A4.8 **Section**
CENTRAL STAIR 103 3/8" = 1'-0"

NOTE: ALL STEEL TO HAVE HIGH PERFORMANCE FINISH

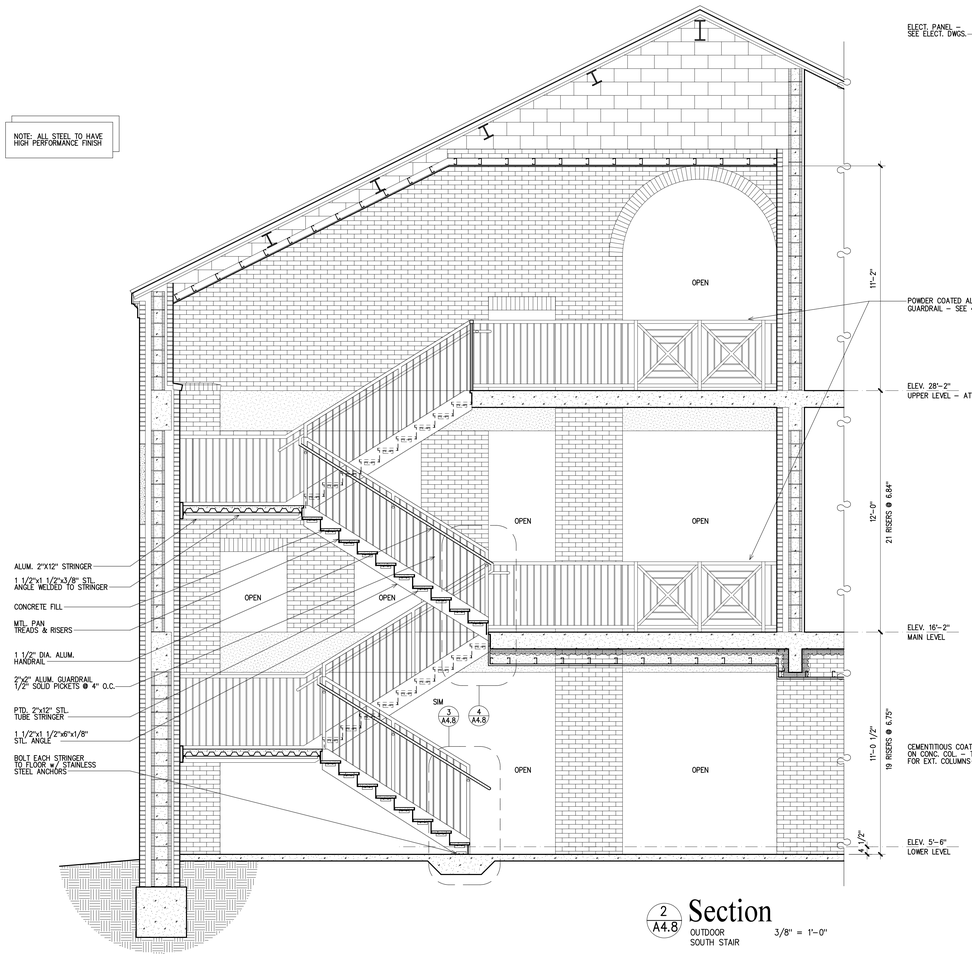

2 A4.8 **Section**
OUTDOOR SOUTH STAIR 3/8" = 1'-0"

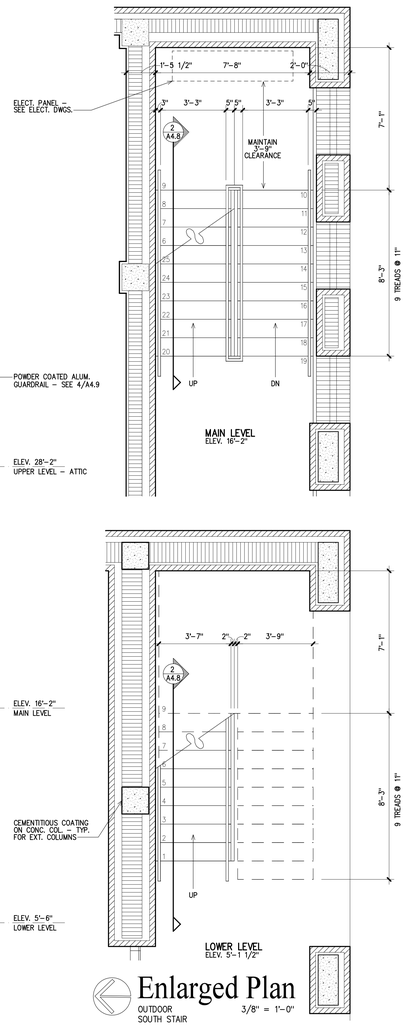

Enlarged Plan
OUTDOOR SOUTH STAIR 3/8" = 1'-0"

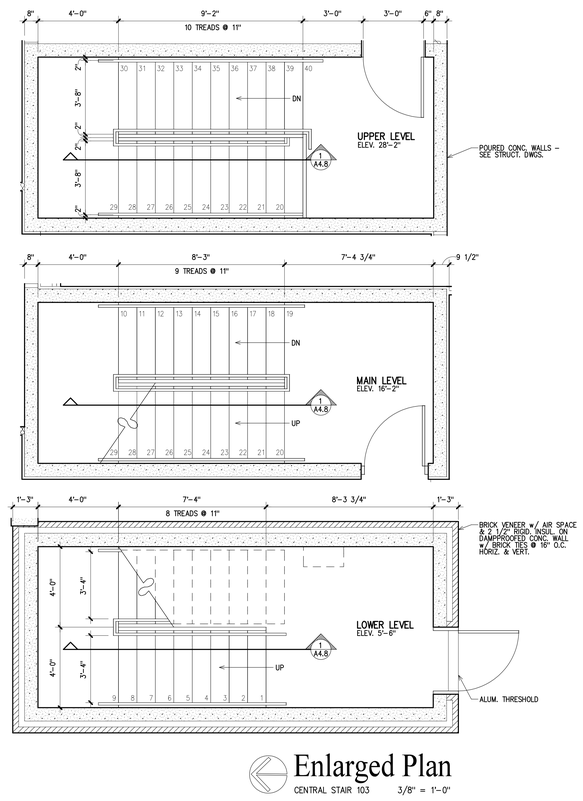

Enlarged Plan
CENTRAL STAIR 103 3/8" = 1'-0"

Quina Grundhoefer Architects
■ ■ ■
400 West Romana Street Pensacola, Fl 32502
850 433-5575 Fax 850 433-5366
E-mail: qg@qgarchitects.com

STATE OF FLORIDA
CARTER QUINA
AR0010238
REGISTERED ARCHITECT
05/20/22

Project
FUMC
Port St. Joe
Hurricane Rebuild
Additions and Renovations
Port St. Joe, Florida

Date: 05-20-22
Project No. 1519
Sheet No. A4.8

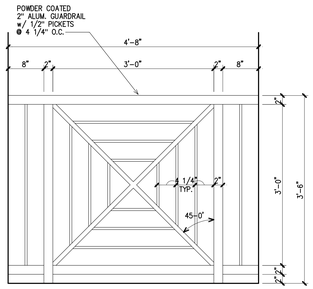

11 A4.9 **Detail**
OUTDOOR WEST BALCONY RAILING
1" = 1'-0"

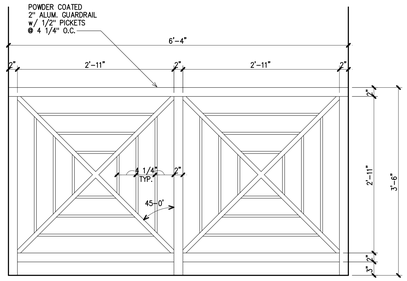

10 A4.9 **Detail**
OUTDOOR WEST BALCONY RAILING
1" = 1'-0"

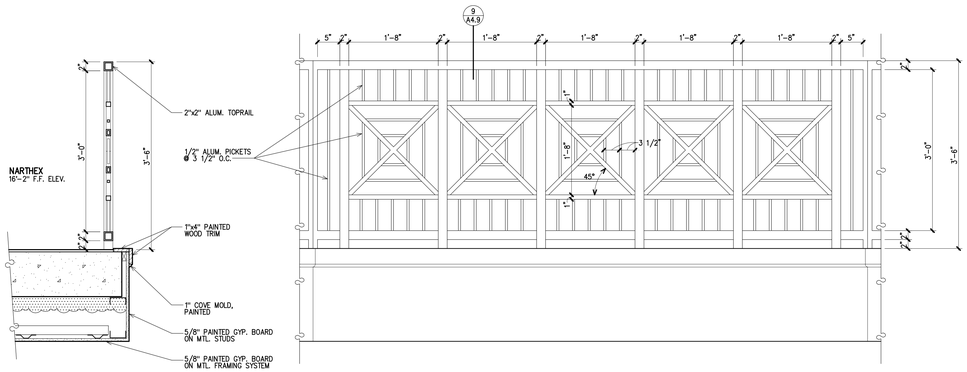

9 A4.9 **Detail**
INTERIOR RAILING
1" = 1'-0"

8 A4.9 **Detail**
INTERIOR RAILING
1" = 1'-0"

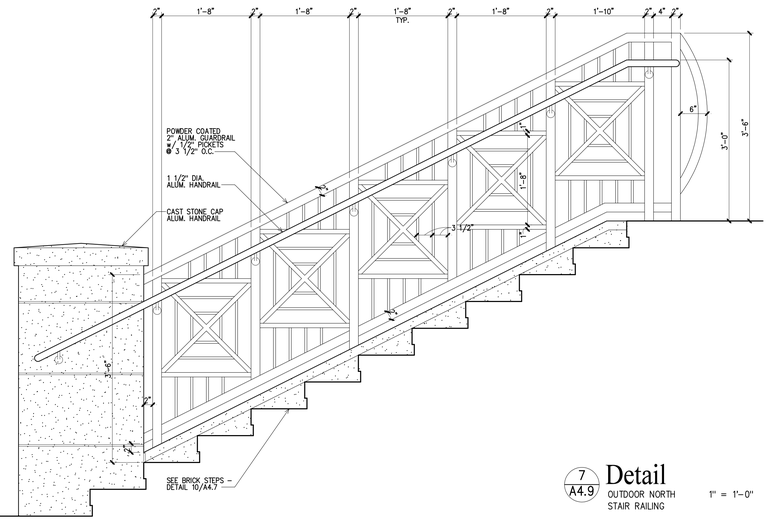

7 A4.9 **Detail**
OUTDOOR NORTH STAIR RAILING
1" = 1'-0"

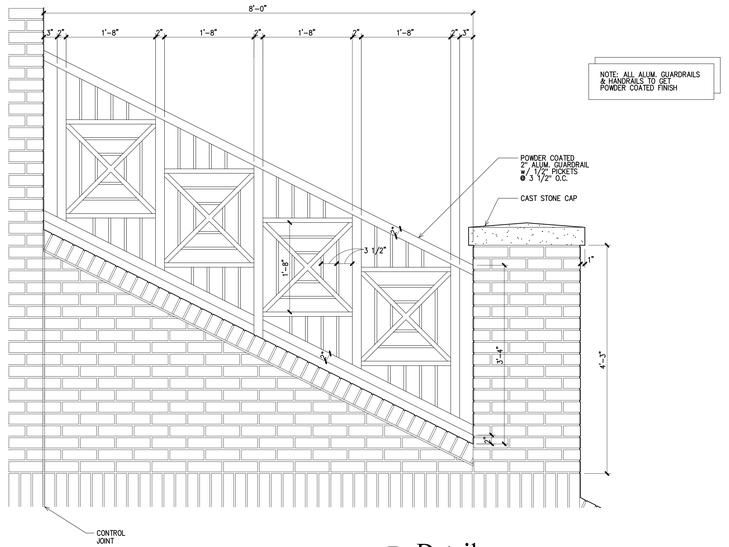

6 A4.9 **Detail**
OUTDOOR WEST STAIR RAILING
1" = 1'-0"

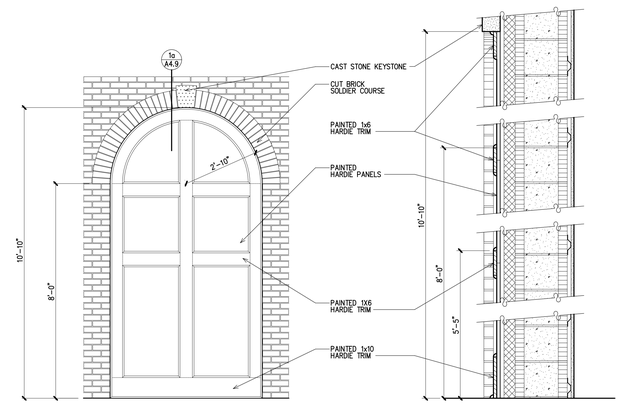

1 A4.9 **Enlarged Elevation**
NORTH PANELS
1/2" = 1'-0"

1a A4.9 **Section**
NORTH PANELS
1" = 1'-0"

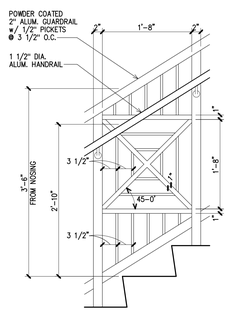

5 A4.9 **Detail**
TYPICAL STAIR RAILING
1" = 1'-0"

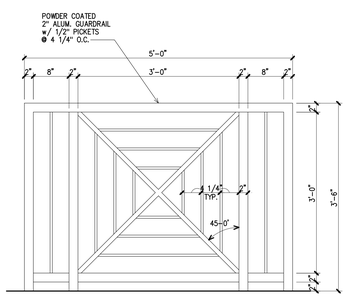

4 A4.9 **Detail**
LOBBY RAILING
1" = 1'-0"

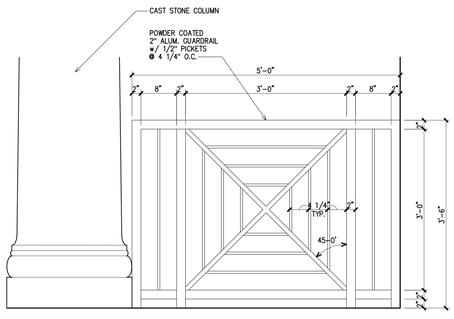

3 A4.9 **Detail**
OUTDOOR NORTH RAILING
1" = 1'-0"

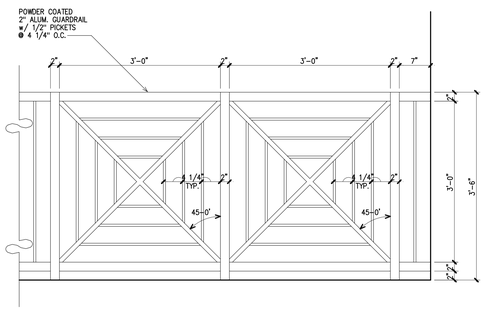

2 A4.9 **Detail**
OUTDOOR SOUTH RAILING
1" = 1'-0"

Quina Grundhoefer Architects

400 West Romana Street Pensacola, Fl 32502
850 433-5575 Fax 850 433-5366
E-mail: qg@qgarchitects.com

STATE OF FLORIDA
CARTER QUINA
AR0010238
REGISTERED ARCHITECT
05/20/22

Project
FUMC
Port St. Joe
Hurricane Rebuild
Additions and Renovations
Port St. Joe, Florida

Date: 05-20-22
Project No. 1519
Sheet No. A4.9

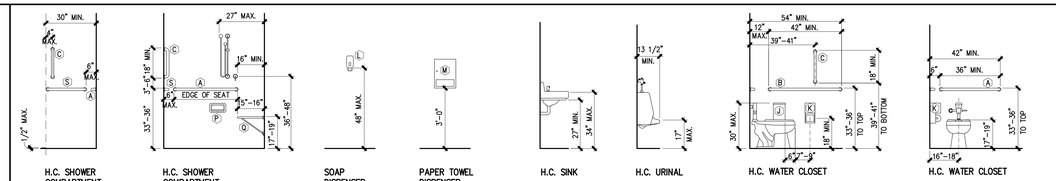

Typical ADA Mounting Heights

3/8" = 1'–0"

TOILET ACCESSORIES SCHEDULE

MK	DESCRIPTION	MOUNTING HEIGHT	SPEC	REMARKS
A	STAINLESS STEEL GRAB BAR	TOP AT 36" A.F.F. MAX.	3800–36	1 1/2" DIA.x36" LONG
B	STAINLESS STEEL GRAB BAR	TOP AT 36" A.F.F. MAX	3800–42	1 1/2" DIA.x42" LONG
C	STAINLESS STEEL GRAB BAR	BOTTOM AT 41" A.F.F. MAX.	3800–18	1 1/2" DIA.x18" LONG
D	UNFRAMED MIRROR	BOTTOM AT 3'–8" A.F.F.	0600	36"x66"
E	UNFRAMED MIRROR	BOTTOM AT 40" A.F.F.	BY GLASS SUPPLIER	18"x36"
F	UNDER LAVATORY GUARD		TRUEBRO LAV-SHIELD 2018–KO–K	
G	CLOTHES HOOK	TOP AT 48" A.F.F.	7340–S	
J	SANITARY NAPKIN DISPOSAL	TOP AT 30" A.F.F. MAX.	20852	
K	TOILET TISSUE DISPENSER	OUTLET AT 18" A.F.F. MIN.	20030	
L	SOAP DISPENSER	DISPENSER AT 48" A.F.F. MAX.	0347	
M	PAPER TOWEL DISPENSER	SEE ELEVATION	XLERATOR XL–SB	
N	BABY CHANGING STATION	BOTTOM @ 36" A.F.F.	9012	

NOTE: ACCESSORIES BY AMERICAN SPECIALTIES INC. OR EQUAL AS LISTED IN SPECS.

Quina Grundhoefer Architects

400 West Romana Street Pensacola, Fl 32502
850 433-5575 Fax 850 433-5366
E-mail: qg@qgarchitects.com

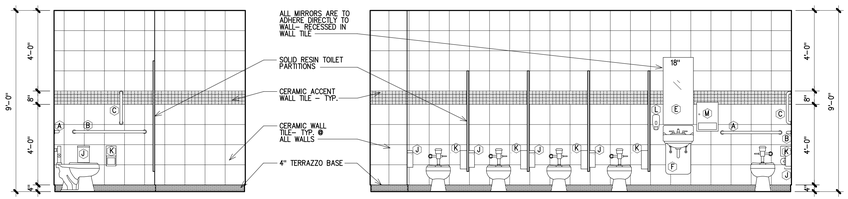

4 A5.1 Interior Elevation
WOMEN'S RESTROOM 227 3/8" = 1'–0"

3 A5.1 Interior Elevation
WOMEN'S RESTROOM 227 3/8" = 1'–0"

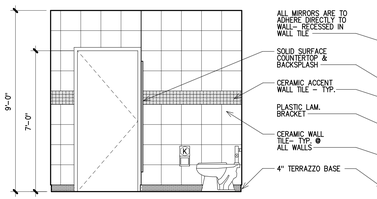

2 A5.1 Interior Elevation
WOMEN'S RESTROOM 227 3/8" = 1'–0"

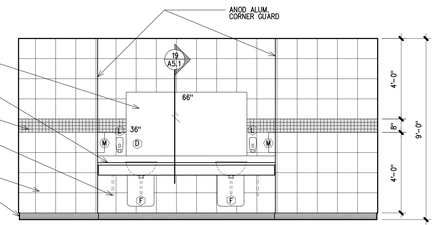

1 A5.1 Interior Elevation
WOMEN'S RESTROOM 227 3/8" = 1'–0"

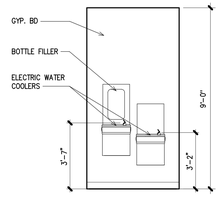

9 A5.1 Interior Elevation
HALLWAY 3/8" = 1'–0"

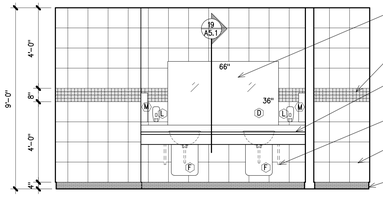

8 A5.1 Interior Elevation
MEN'S RESTROOM 228 3/8" = 1'–0"

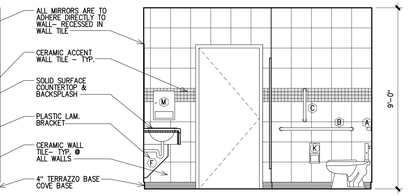

7 A5.1 Interior Elevation
MEN'S RESTROOM 228 3/8" = 1'–0"

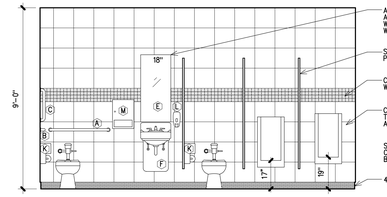

6 A5.1 Interior Elevation
MEN'S RESTROOM 228 3/8" = 1'–0"

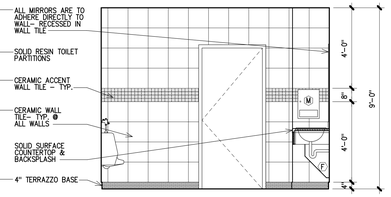

5 A5.1 Interior Elevation
MEN'S RESTROOM 228 3/8" = 1'–0"

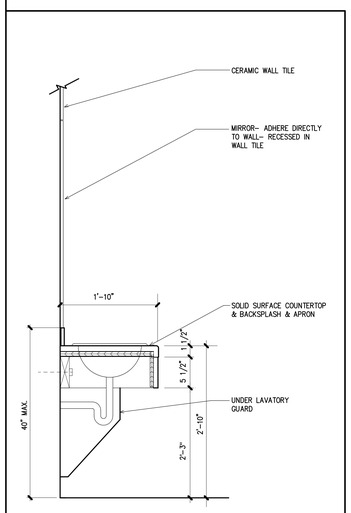

19 A5.1 Detail
RR VANITY (TYP.) 1" = 1'–0"

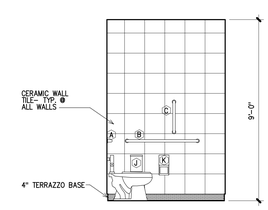

14 A5.1 Interior Elevation
RESTROOM 232 3/8" = 1'–0"

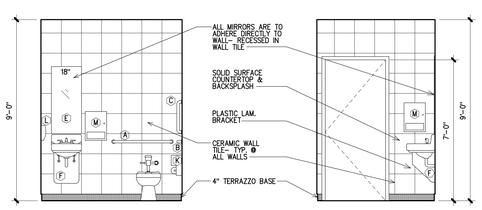

13 A5.1 Interior Elevation
RESTROOM 232 3/8" = 1'–0"

12 A5.1 Interior Elevation
RESTROOM 232 3/8" = 1'–0"

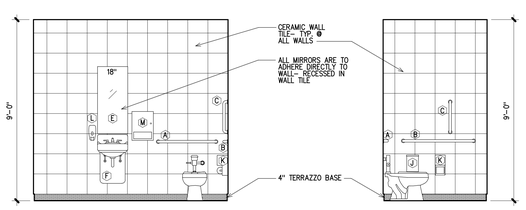

11 A5.1 Interior Elevation
RESTROOM 246 3/8" = 1'–0"

10 A5.1 Interior Elevation
RESTROOM 246 3/8" = 1'–0"

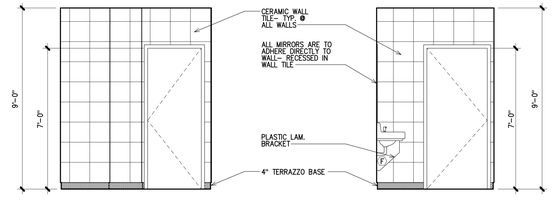

18 A5.1 Interior Elevation
RESTROOM 238 3/8" = 1'–0"

17 A5.1 Interior Elevation
RESTROOM 238 3/8" = 1'–0"

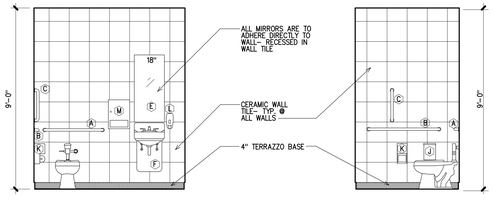

16 A5.1 Interior Elevation
RESTROOM 238 3/8" = 1'–0"

15 A5.1 Interior Elevation
RESTROOM 238 3/8" = 1'–0"

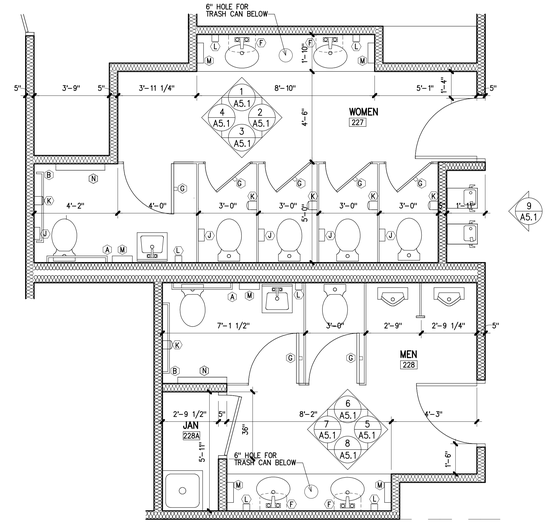

Enlarged Plan

MAIN LEVEL RESTROOMS 3/8" = 1'–0"
227 & 228

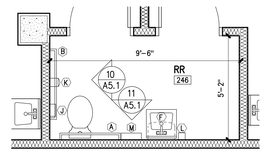

Enlarged Plan
RESTROOM 246 3/8" = 1'–0"

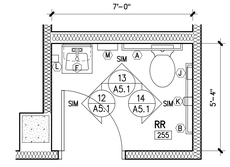

Enlarged Plan
RESTROOM 255 3/8" = 1'–0"

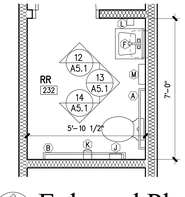

Enlarged Plan
RESTROOM 232 3/8" = 1'–0"

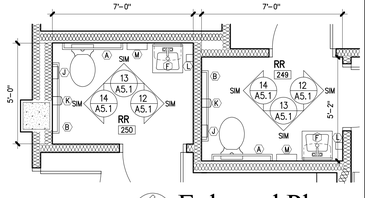

Enlarged Plan
RESTROOM 249 & 250 3/8" = 1'–0"

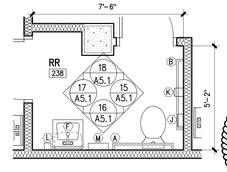

Enlarged Plan
RESTROOM 238 3/8" = 1'–0"

STATE OF FLORIDA
CARTER QUINA
AR0010238
REGISTERED ARCHITECT
05/20/22

Project
FUMC
Port St. Joe
Hurricane Rebuild
Additions and Renovations
Port St. Joe, Florida

Date: 05-20-22
Project No. 1519

Sheet No. A5.1

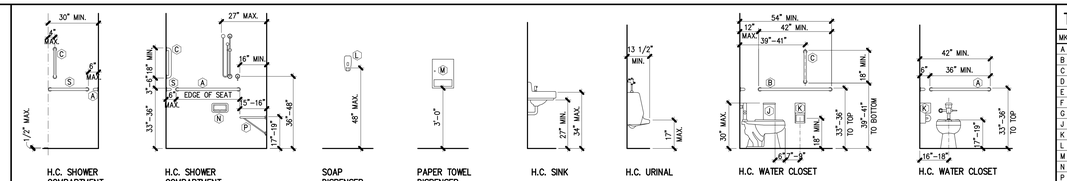

Typical ADA Mounting Heights

3/8" = 1'-0"

TOILET ACCESSORIES SCHEDULE

MK	DESCRIPTION	MOUNTING HEIGHT	SPEC	REMARKS
A	STAINLESS STEEL GRAB BAR	TOP AT 36" A.F.F. MAX.	3800-36	1 1/2" DIA.x36" LONG
B	STAINLESS STEEL GRAB BAR	TOP AT 36" A.F.F. MAX	3800-42	1 1/2" DIA.x42" LONG
C	STAINLESS STEEL GRAB BAR	BOTTOM AT 41" A.F.F. MAX.	3800-18	1 1/2" DIA.x18" LONG
D	UNFRAMED MIRROR	BOTTOM AT 3'-8" A.F.F.	0600	36"x48"
E	UNFRAMED MIRROR	BOTTOM AT 40" A.F.F.	8026-1830	18"x36"
F	UNDER LAVATORY GUARD		TRUEBRO LAV-SHIELD 2018-KO-K	
G	CLOTHES HOOK	TOP AT 48" A.F.F.	7340-S	
J	SANITARY NAPKIN DISPOSAL	TOP AT 30" A.F.F. MAX.	20852	
K	TOILET TISSUE DISPENSER	OUTLET AT 18" A.F.F. MIN.	20030	
L	SOAP DISPENSER	DISPENSER AT 48" A.F.F. MAX.	0347	
M	PAPER TOWEL DISPENSER	SEE ELEVATION	XLERATOR XL-SB	
N	SOAP DISH	SEE ELEVATION	7320-S	
P	FOLDING SHOWER SEAT	TOP AT 19" A.F.F.	806-L-28	L SHAPED
Q	STAINLESS STEEL GRAB BAR	TOP AT 36" A.F.F. MAX.	3874	1 1/2" DIA.x33 1/8" LONGx18 1/8" WIDE

NOTE: ACCESSORIES BY AMERICAN SPECIALTIES INC. OR EQUAL AS LISTED IN SPECS.

Quina Grundhoefer Architects

400 West Romana Street Pensacola, Fl 32502
850 433-5575 Fax 850 433-5366
E-mail: qg@qgarchitects.com

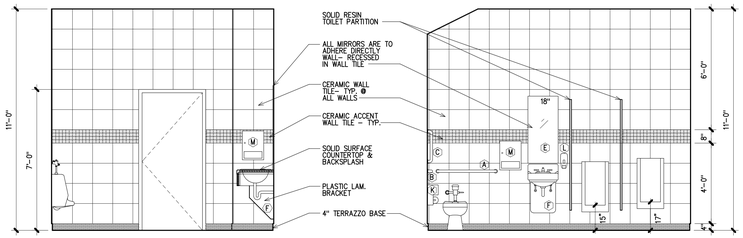

4/A5.2 Interior Elevation
MEN RESTROOM 3/8" = 1'-0"

3/A5.2 Interior Elevation
MEN RESTROOM 3/8" = 1'-0"

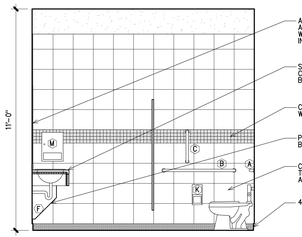

2/A5.2 Interior Elevation
MEN RESTROOM 3/8" = 1'-0"

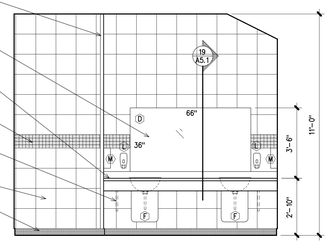

1/A5.2 Interior Elevation
MEN RESTROOM 3/8" = 1'-0"

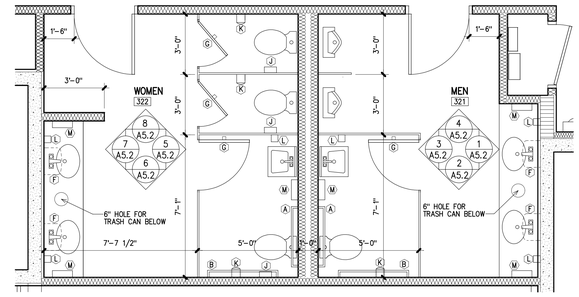

Enlarged Plan

UPPER LEVEL
RESTROOMS 315 & 316 3/8" = 1'-0"

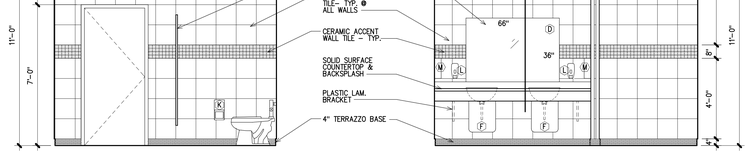

8/A5.2 Interior Elevation
WOMEN RESTROOM 3/8" = 1'-0"

7/A5.2 Interior Elevation
WOMEN RESTROOM 3/8" = 1'-0"

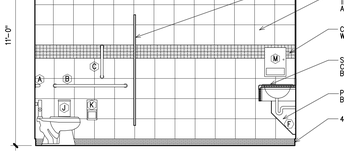

6/A5.2 Interior Elevation
WOMEN RESTROOM 3/8" = 1'-0"

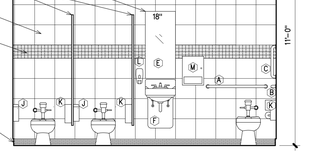

5/A5.2 Interior Elevation
WOMEN RESTROOM 3/8" = 1'-0"

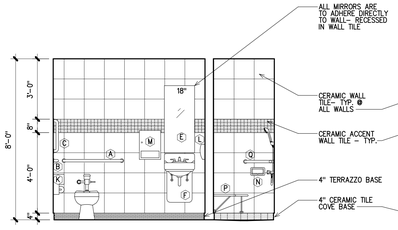

10/A5.2 Interior Elevation
WOMEN'S SHOWERS 3/8" = 1'-0"

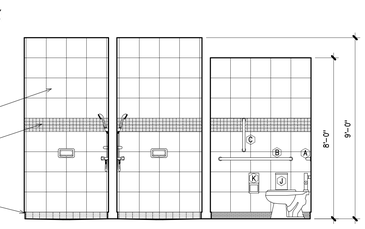

9/A5.2 Interior Elevation
WOMEN'S SHOWERS 3/8" = 1'-0"

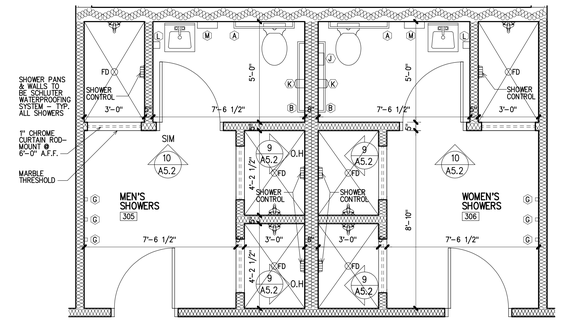

Enlarged Plan

UPPER LEVEL
RESTROOMS 303 & 304 3/8" = 1'-0"

STATE OF FLORIDA
CARTER QUINA
AR0010238
REGISTERED ARCHITECT
05/20/22

Project
FUMC
Port St. Joe
Hurricane Rebuild
Additions and Renovations
Port St. Joe, Florida

Date: 05-20-22
Project No. 1519
Sheet No. A5.2

Quina Grundhoefer Architects

400 West Romana Street Pensacola, Fl 32502
850 433-5575 Fax 850 433-5366
E-mail: qg@qgarchitects.com

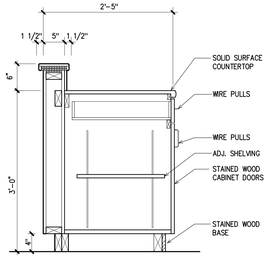

17 A5.3 **Millwork**
TYP. COUNTER 1"=1'-0"

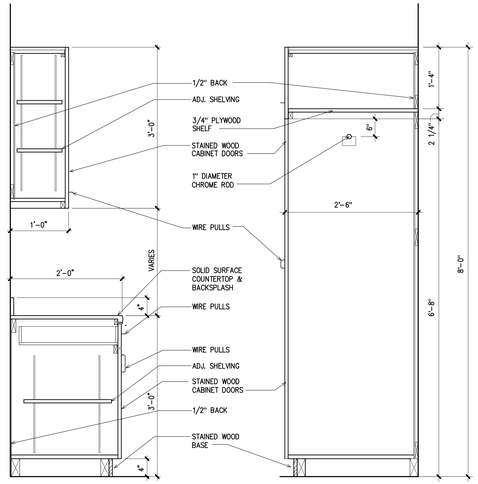

16 A5.3 **Millwork**
TYP. CABINET 1"=1'-0"

15 A5.3 **Millwork**
TYP. WARDROBE 1"=1'-0"

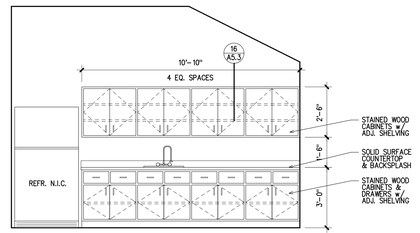

18 A5.3 **Interior Elevation**
MULTI-PURPOSE COFFEE BAR 3/8" = 1'-0"

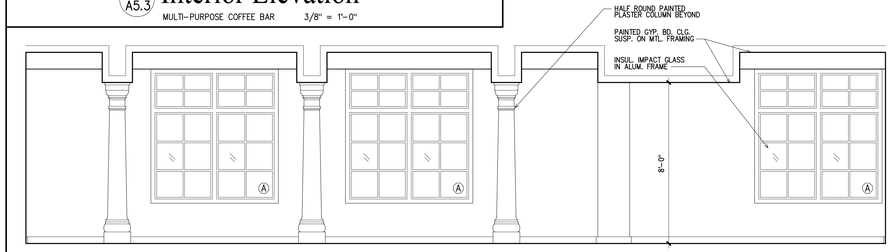

10 A5.3 **Interior Elevation**
CHILDREN'S WORSHIP 231 3/8" = 1'-0"

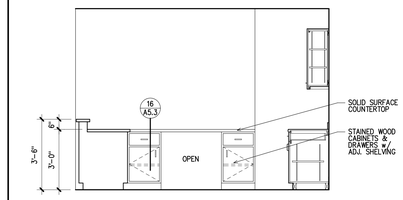

7 A5.3 **Interior Elevation**
CHILD CHECK-IN 218 3/8" = 1'-0"

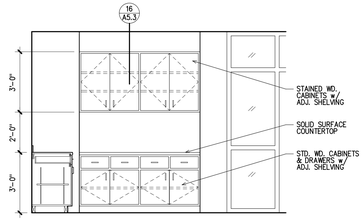

6 A5.3 **Interior Elevation**
CHILD CHECK-IN 218 3/8" = 1'-0"

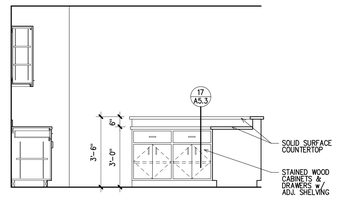

5 A5.3 **Interior Elevation**
CHILD CHECK-IN 218 3/8" = 1'-0"

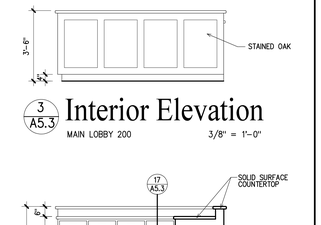

3 A5.3 **Interior Elevation**
MAIN LOBBY 200 3/8" = 1'-0"

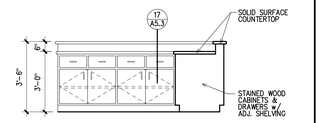

2 A5.3 **Interior Elevation**
MAIN LOBBY 200 3/8" = 1'-0"

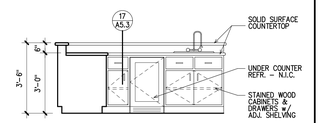

1 A5.3 **Interior Elevation**
MAIN LOBBY 200 3/8" = 1'-0"

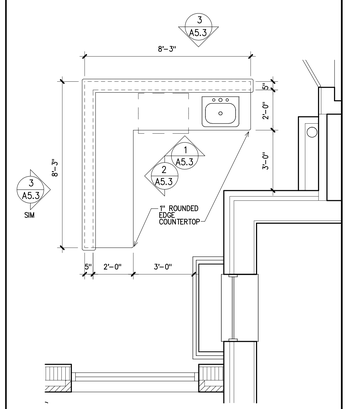

Enlarged Plan
MAIN LOBBY 200 3/8" = 1'-0"

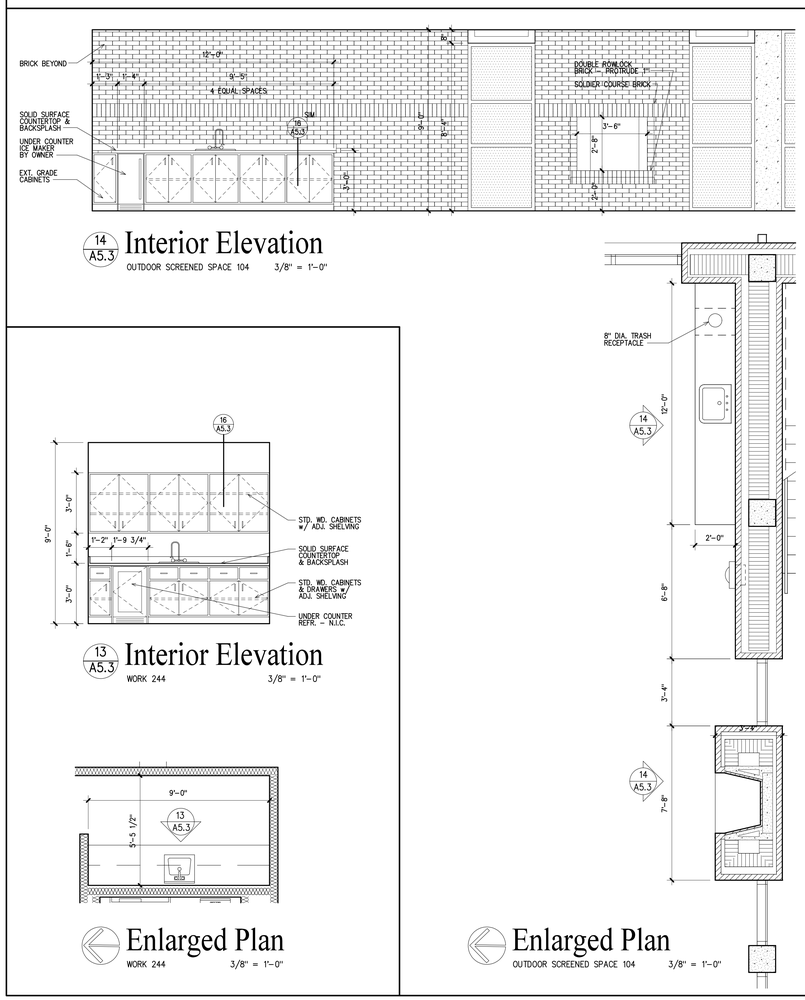

14 A5.3 **Interior Elevation**
OUTDOOR SCREENED SPACE 104 3/8" = 1'-0"

13 A5.3 **Interior Elevation**
WORK 244 3/8" = 1'-0"

Enlarged Plan
WORK 244 3/8" = 1'-0"

Enlarged Plan
OUTDOOR SCREENED SPACE 104 3/8" = 1'-0"

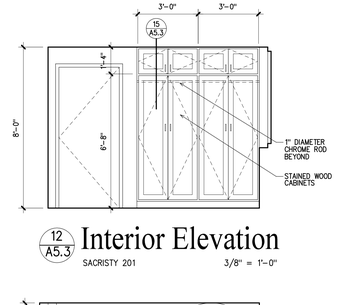

12 A5.3 **Interior Elevation**
SACRISTY 201 3/8" = 1'-0"

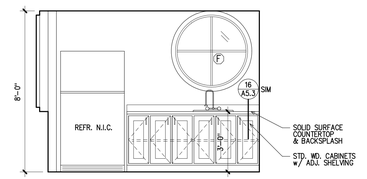

11 A5.3 **Interior Elevation**
SACRISTY 201 3/8" = 1'-0"

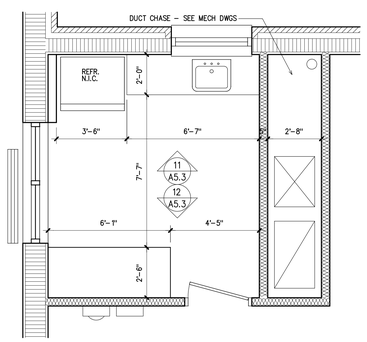

Enlarged Plan
SACRISTY 201 3/8" = 1'-0"

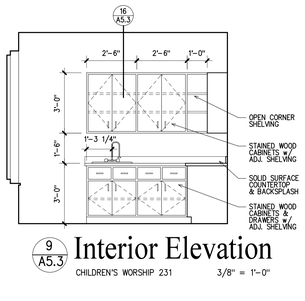

9 A5.3 **Interior Elevation**
CHILDREN'S WORSHIP 231 3/8" = 1'-0"

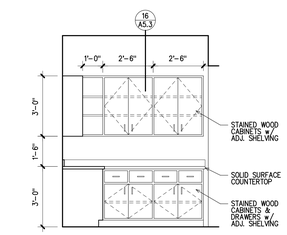

8 A5.3 **Interior Elevation**
CHILDREN'S WORSHIP 231 3/8" = 1'-0"

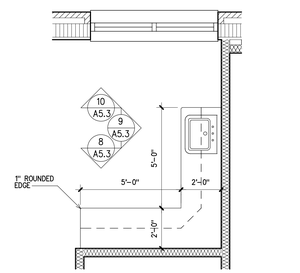

Enlarged Plan
CHILDREN'S WORSHIP 231 3/8" = 1'-0"

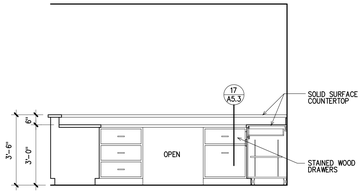

4 A5.3 **Interior Elevation**
CHILD CHECK-IN 218 3/8" = 1'-0"

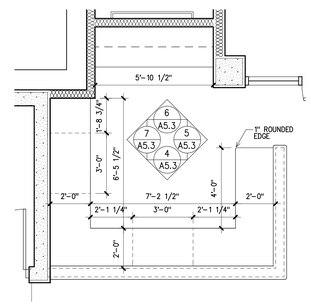

Enlarged Plan
CHILD CHECK-IN 218 3/8" = 1'-0"

STATE OF FLORIDA
CARTER QUINA
AR0010238
REGISTERED ARCHITECT
05/20/22

Project
FUMC
Port St. Joe
Hurricane Rebuild
Additions and Renovations

Port St. Joe, Florida

Date: 05-20-22
Project No. 1519
Sheet No. A5.3

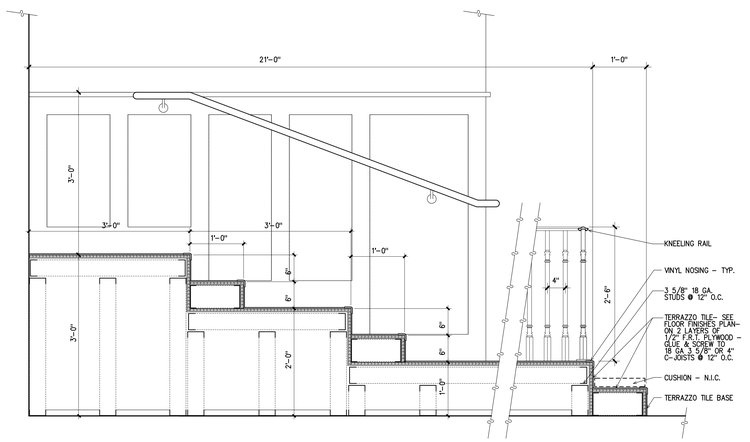

16 A5.4 **Section Detail**
CHANCEL RISERS
CHOIR SUITE SIM. 1" = 1'-0"

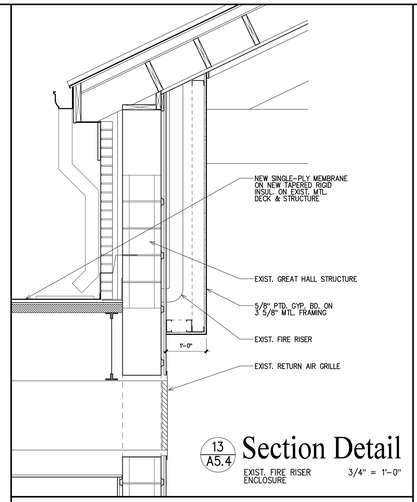

13 A5.4 **Section Detail**
EXIST. FIRE RISER ENCLOSURE 3/4" = 1'-0"

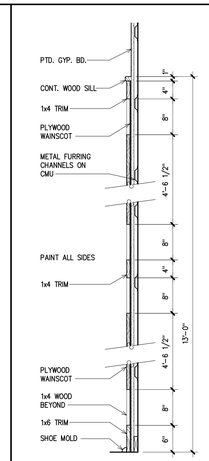

8 A5.4 **Detail**
CHANCEL WAINSCOT 1" = 1'-0"

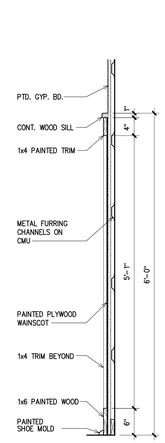

7 A5.4 **Detail**
SANCTUARY WAINSCOT 1" = 1'-0"

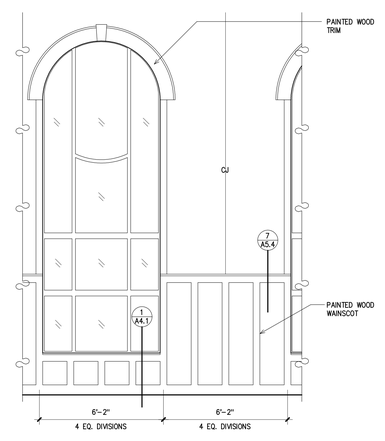

6 A5.4 **Interior Elevation**
SANCTUARY WAINSCOT 3/8" = 1'-0"

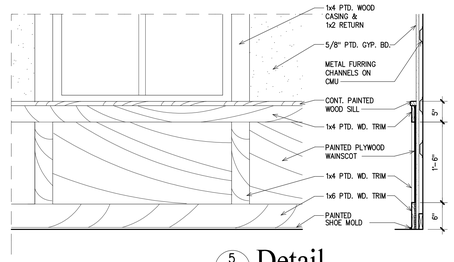

5 A5.4 **Detail**
WAINSCOT & WOOD TRIM EXIST GREAT HALL 2/2 1"=1'-0"

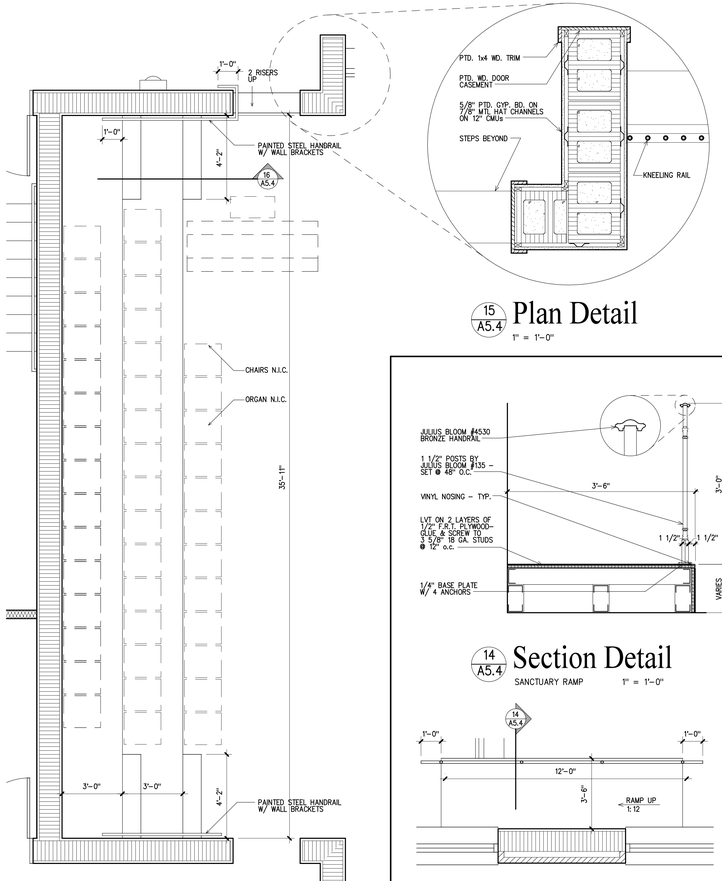

Enlarged Plan
CHOIR/CHANCEL 3/8" = 1'-0"

15 A5.4 **Plan Detail**
1" = 1'-0"

14 A5.4 **Section Detail**
SANCTUARY RAMP 1" = 1'-0"

Enlarged Plan
SANCTUARY RAMP 3/8" = 1'-0"

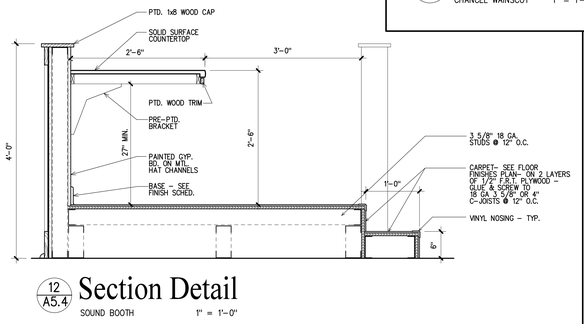

12 A5.4 **Section Detail**
SOUND BOOTH 1" = 1'-0"

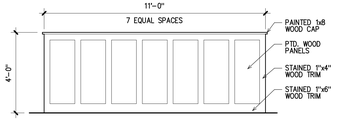

11 A5.4 **Interior Elevation**
SOUND BOOTH 3/8" = 1'-0"

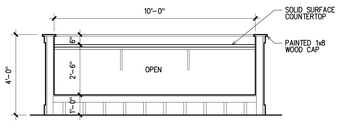

10 A5.4 **Interior Elevation**
SOUND BOOTH 3/8" = 1'-0"

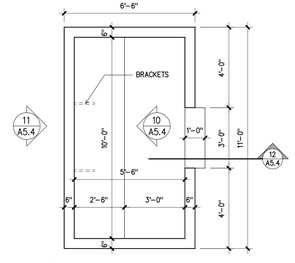

Enlarged Plan
SOUND BOOTH 3/8" = 1'-0"

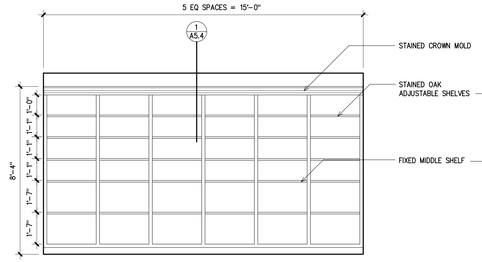

4 A5.4 **Interior Elevation**
PASTOR 251 3/8" = 1'-0"

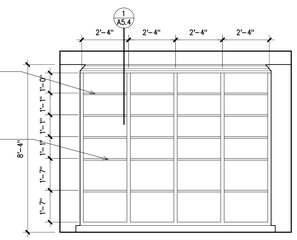

3 A5.4 **Interior Elevation**
LIBRARY 230 3/8" = 1'-0"

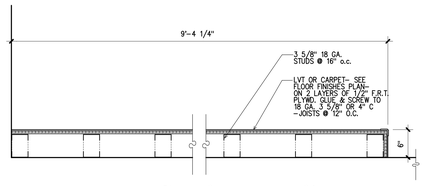

9 A5.4 **Section Detail**
YOUTH WORSHIP PLATFORM 1" = 1'-0"

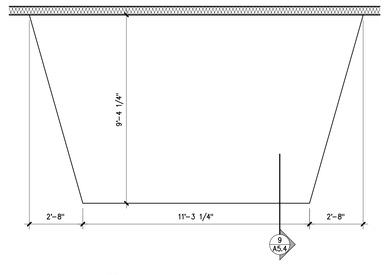

Enlarged Plan
YOUTH WORSHIP PLATFORM 3/8" = 1'-0"

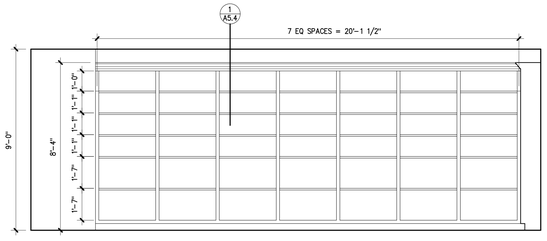

2 A5.4 **Interior Elevation**
LIBRARY 230 3/8" = 1'-0"

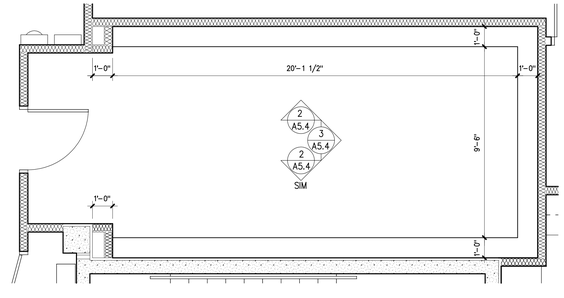

Enlarged Plan
LIBRARY 230 3/8" = 1'-0"

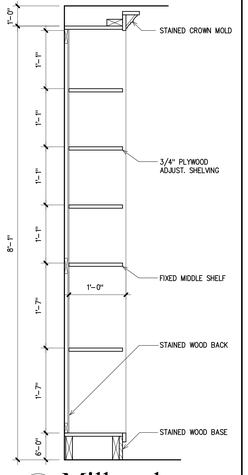

1 A5.4 **Millwork**
TYPICAL SHELVING 1" = 1'-0"

STATE OF FLORIDA
CARTER QUINA
AR0010238
REGISTERED ARCHITECT
05/20/22

Quina Grundhoefer Architects
400 West Romana Street Pensacola, Fl 32502
850 433-5575 Fax 850 433-5366
E-mail: qg@qgarchitects.com

Project
FUMC
Port St. Joe
Hurricane Rebuild
Additions and Renovations
Port St. Joe, Florida

Date: 05-20-22
Project No. 1519
Sheet No. A5.4

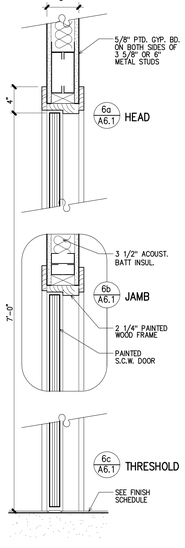

6 A6.1 Door Detail

TYP. INTERIOR DOOR 1 1/2"=1'-0"
WOOD DOOR IN GYP. BD. WALL

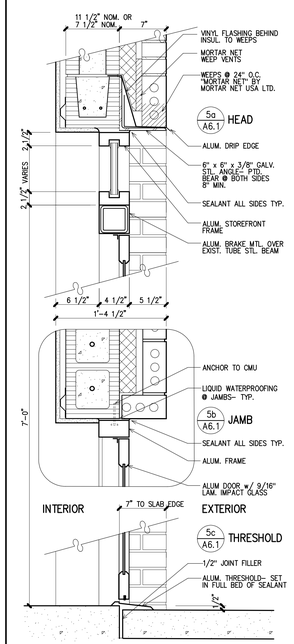

5 A6.1 Door Detail

TYP. EXTERIOR DOOR 1 1/2"=1'-0"
ALUM. DOOR IN BLOCK & BRICK WALL

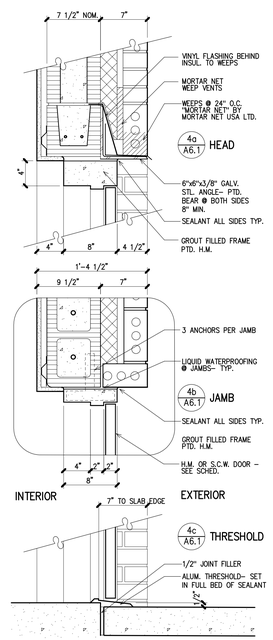

4 A6.1 Door Detail

EXTERIOR DOORS 1 1/2"=1'-0"
H.M. DOOR IN BLOCK & BRICK WALL

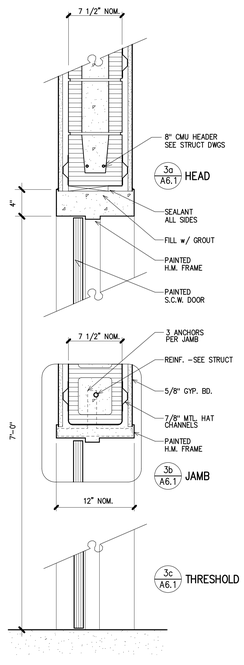

3 A6.1 Door Detail

TYP. INTERIOR DOOR 1 1/2"=1'-0"
H.M. DOOR IN BLOCK WALL

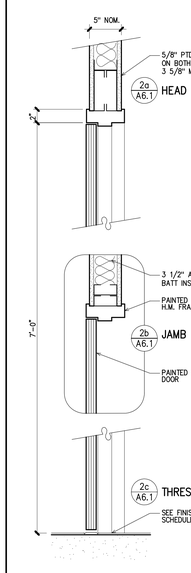

2 A6.1 Door Detail

TYP. INTERIOR DOOR 1 1/2"=1'-0"
H.M DOOR IN GYP. BD. WALL

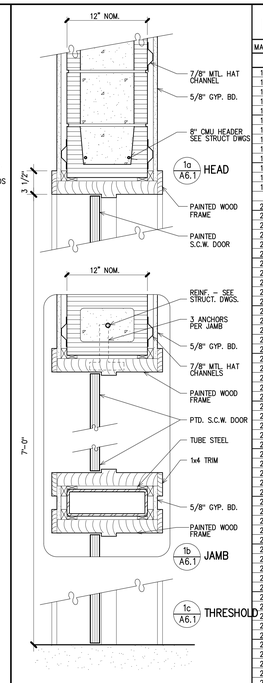

1 A6.1 Door Detail

TYP. INTERIOR DOOR 1 1/2"=1'-0"
WOOD DOOR IN BLOCK WALL

DOOR SCHEDULE

MARK	ELEV	LOCATION	SIZE(wxhxth)	FRM TYPE	DOOR TYPE	HEAD	JAMB	THLD	HDW. SET	UNDERCUT	REMARKS
100	A	BASEMENT	PR 3'-0" x 7'-0" x 1 3/4"	H.M.	H.M.	4a/A6.1	4b/A6.1	4c/A6.1	1		FLOOD DOOR
101	A	BASEMENT	PR 3'-0" x 7'-0" x 1 3/4"	H.M.	H.M.	4a/A6.1	4b/A6.1	4c/A6.1	1		FLOOD DOOR
102	B	LOWER FOYER	PR 3'-0" x 7'-0" x 1 3/4"	ALUM.	ALUM./GLASS	5a/A6.1	5b/A6.1	5c/A6.1	2		FLOOD DOOR
103	B	LOWER FOYER	PR 3'-0" x 7'-0" x 1 3/4"	ALUM.	ALUM./GLASS	5a/A6.1	5b/A6.1	5c/A6.1	3		FLOOD DOOR, ELEC. LOCK w/ CARD READER
104	A*	EAST OUTDOOR PLAZA	4'-0" x 7'-0" x 1 3/4"	H.M.	H.M.	4a/A6.1	4b/A6.1	4c/A6.1	2		FLOOD DOOR
105	B	LOWER FOYER	PR 3'-0" x 7'-0" x 1 3/4"	ALUM.	ALUM./GLASS	5a/A6.1	5b/A6.1	5c/A6.1	4		FLOOD DOOR, AUTO-ENTRY HANDICAP BUTTON
106	C	FAMILY BATHROOM	3'-0" x 7'-0" x 1 3/4"	H.M.	WOOD	4a/A6.1	4b/A6.1	4c/A6.1	5		
107	D	CENTRAL STAIR	3'-0" x 7'-0" x 1 3/4"	H.M.	H.M./GLASS	4a/A6.1	4b/A6.1	4c/A6.1	6	U/C	FLOOD DOOR, 1-HR RATED & FIRE LT GLAZING
108	E	OUTDOOR MULTI-PURPOSE	3'-0" x 7'-0" x 1 3/4"	ALUM.	SCREEN				7		
109	E	OUTDOOR MULTI-PURPOSE	3'-0" x 7'-0" x 1 3/4"	ALUM.	SCREEN				7		
110	E	OUTDOOR MULTI-PURPOSE	3'-0" x 7'-0" x 1 3/4"	ALUM.	SCREEN				7		
111	E	OUTDOOR MULTI-PURPOSE	PR 3'-0" x 7'-0" x 1 3/4"	ALUM.	SCREEN				7		
112	E	OUTDOOR MULTI-PURPOSE	PR 3'-0" x 7'-0" x 1 3/4"	ALUM.	SCREEN				7		
200	F	SACRISTY	3'-0" x 7'-0" x 1 3/4"	WOOD	WOOD	6a/A6.1	6b/A6.1	6c/A6.1	8		
201	G	SANCTUARY	3'-6" x 8'-0" x 1 3/4"	WOOD	WOOD	1a/A6.1	1b/A6.1	1c/A6.1	9		
202	H	SANCTUARY	PR 3'-6" x 8'-0" x 1 3/4"	WOOD	WOOD	1a/A6.1	1b/A6.1	1c/A6.1	10		
203	G	SANCTUARY	3'-6" x 8'-0" x 1 3/4"	WOOD	WOOD	1a/A6.1	1b/A6.1	1c/A6.1	9		
204	F	CRY ROOM	3'-0" x 7'-0" x 1 3/4"	WOOD	WOOD	6a/A6.1	6b/A6.1	6c/A6.1	11		
205	N	EAST FOYER	3'-0" x 7'-0" x 1 3/4"	H.M.	WOOD	3a/A6.1	3b/A6.1	3c/A6.1	9		
206	J	STAIR	PR 3'-0" x 7'-0" x 1 3/4"	WOOD	WOOD/GLASS	3a/A6.1	3b/A6.1	3c/A6.1	12		
207	C	CLOSET	3'-0" x 7'-0" x 1 3/4"	H.M.	WOOD	3a/A6.1	3b/A6.1	3c/A6.1	8		
208	C	ELEVATOR	3'-0" x 7'-0" x 1 3/4"	H.M.	WOOD	3a/A6.1	3b/A6.1	3c/A6.1	13		
209	L	CHOIR SUITE	PR 3'-0" x 7'-0" x 1 3/4"	H.M.	WOOD/GLASS	2a/A6.1	2b/A6.1	2c/A6.1	14		
210	N	OFFICE	3'-0" x 7'-0" x 1 3/4"	H.M.	WOOD/GLASS	2a/A6.1	2b/A6.1	2c/A6.1	8		
211	M	MUSIC	PR 3'-0" x 7'-0" x 1 3/4"	H.M.	WOOD	2a/A6.1	2b/A6.1	2c/A6.1	15	U/C	
212	M	ROBES	PR 3'-0" x 7'-0" x 1 3/4"	H.M.	WOOD	2a/A6.1	2b/A6.1	2c/A6.1	15	U/C	
213	N	PRACTICE	3'-0" x 7'-0" x 1 3/4"	H.M.	WOOD/GLASS	2a/A6.1	2b/A6.1	2c/A6.1	13	U/C	
214	N	PARLOR	3'-0" x 7'-0" x 1 3/4"	H.M.	WOOD/GLASS	2a/A6.1	2b/A6.1	2c/A6.1	8		
215	N	PARLOR	3'-0" x 7'-0" x 1 3/4"	H.M.	WOOD/GLASS	2a/A6.1	2b/A6.1	2c/A6.1	16		
216	C	STORAGE	3'-0" x 7'-0" x 1 3/4"	H.M.	WOOD	2a/A6.1	2b/A6.1	2c/A6.1	13		
217	N	CHILDREN'S WORSHIP	3'-0" x 7'-0" x 1 3/4"	H.M.	WOOD/GLASS	2a/A6.1	2b/A6.1	2c/A6.1	16		LOCK & ALARM
218	C	WOMEN'S RESTROOM	3'-0" x 7'-0" x 1 3/4"	H.M.	WOOD	2a/A6.1	2b/A6.1	2c/A6.1	9	U/C	
219	N	LIBRARY	3'-0" x 7'-0" x 1 3/4"	H.M.	WOOD/GLASS	2a/A6.1	2b/A6.1	2c/A6.1	16		
220	C	MEN'S RESTROOM	3'-0" x 7'-0" x 1 3/4"	H.M.	WOOD	2a/A6.1	2b/A6.1	2c/A6.1	9	U/C	
221	C	MEN'S RESTROOM	3'-0" x 7'-0" x 1 3/4"	H.M.	WOOD	2a/A6.1	2b/A6.1	2c/A6.1	13		
222	M	ELECT.	PR 3'-0" x 7'-0" x 1 3/4"	H.M.	WOOD	2a/A6.1	2b/A6.1	2c/A6.1	15		
223	D	CENTRAL STAIR	3'-0" x 7'-0" x 1 3/4"	H.M.	WD./GLASS	3a/A6.1	3b/A6.1	3c/A6.1	17		1-HR RATED w/ FIRE LITE GLAZING
224	P	SECURED FOYER	3'-0" x 7'-0" x 1 3/4"	H.M.	WD./GLASS	2a/A6.1	2b/A6.1	2c/A6.1	18		
225	N	DIRECTOR	3'-0" x 7'-0" x 1 3/4"	H.M.	WOOD/GLASS	2a/A6.1	2b/A6.1	2c/A6.1	19		
226	N	CHILDREN'S WORSHIP	3'-0" x 7'-0" x 1 3/4"	H.M.	WOOD/GLASS	2a/A6.1	2b/A6.1	2c/A6.1	11		
227	C	RESTROOM	3'-0" x 7'-0" x 1 3/4"	H.M.	WOOD	2a/A6.1	2b/A6.1	2c/A6.1	5	U/C	
228	C	STORAGE	3'-0" x 7'-0" x 1 3/4"	H.M.	WOOD	2a/A6.1	2b/A6.1	2c/A6.1	13		
229	C	STORAGE	3'-0" x 7'-0" x 1 3/4"	H.M.	WOOD	2a/A6.1	2b/A6.1	2c/A6.1	13		
230	N	SECURED HALL	3'-0" x 7'-0" x 1 3/4"	H.M.	WOOD/GLASS	2a/A6.1	2b/A6.1	2c/A6.1	13		
231	N	INFANTS	3'-0" x 7'-0" x 1 3/4"	H.M.	WOOD/GLASS	2a/A6.1	2b/A6.1	2c/A6.1	13		
232	C	RESTROOM	3'-0" x 7'-0" x 1 3/4"	H.M.	WOOD	2a/A6.1	2b/A6.1	2c/A6.1	5	U/C	
233	C	RESTROOM	2'-8" x 7'-0" x 1 3/4"	H.M.	WOOD	2a/A6.1	2b/A6.1	2c/A6.1	5	U/C	
234	N	ASSIST. DIRECTOR	3'-0" x 7'-0" x 1 3/4"	H.M.	WOOD/GLASS	2a/A6.1	2b/A6.1	2c/A6.1	20		
235	C	CLOSET	3'-0" x 7'-0" x 1 3/4"	H.M.	WOOD	2a/A6.1	2b/A6.1	2c/A6.1	13		
236	N	CLASSROOM	3'-0" x 7'-0" x 1 3/4"	H.M.	WOOD/GLASS	2a/A6.1	2b/A6.1	2c/A6.1	13		
237	N	CLASSROOM	3'-0" x 7'-0" x 1 3/4"	H.M.	WOOD/GLASS	2a/A6.1	2b/A6.1	2c/A6.1	13		
238	N	COLLABORATION	3'-0" x 7'-0" x 1 3/4"	H.M.	WOOD/GLASS	2a/A6.1	2b/A6.1	2c/A6.1	8		LOCK & ALARM
239	C	RESTROOM	3'-0" x 7'-0" x 1 3/4"	H.M.	WOOD	2a/A6.1	2b/A6.1	2c/A6.1	5	U/C	
240	C	RESTROOM	3'-0" x 7'-0" x 1 3/4"	H.M.	WOOD	2a/A6.1	2b/A6.1	2c/A6.1	5	U/C	
241	N	CLASSROOM	3'-0" x 7'-0" x 1 3/4"	H.M.	WOOD/GLASS	2a/A6.1	2b/A6.1	2c/A6.1	13		
242	Q	OUTDOOR SOUTH STAIR	3'-0" x 7'-0" x 1 3/4"	ALUM.	ALUM./GLASS	5a/A6.1	5b/A6.1	5c/A6.1	21		
243	N	CLASSROOM	3'-0" x 7'-0" x 1 3/4"	H.M.	WOOD/GLASS	2a/A6.1	2b/A6.1	2c/A6.1	13		
244	C	RESTROOM	3'-0" x 7'-0" x 1 3/4"	H.M.	WOOD	2a/A6.1	2b/A6.1	2c/A6.1	5	U/C	
245	C	RESTROOM	3'-0" x 7'-0" x 1 3/4"	H.M.	WOOD	2a/A6.1	2b/A6.1	2c/A6.1	5	U/C	
246	C	RESTROOM	3'-0" x 7'-0" x 1 3/4"	H.M.	WOOD	2a/A6.1	2b/A6.1	2c/A6.1	5	U/C	
247	N	PASTOR	3'-0" x 7'-0" x 1 3/4"	H.M.	WOOD/GLASS	2a/A6.1	2b/A6.1	2c/A6.1	20		
248	N	SEC	3'-0" x 7'-0" x 1 3/4"	H.M.	WOOD/GLASS	2a/A6.1	2b/A6.1	2c/A6.1	20		
249	N	ASSOC	3'-0" x 7'-0" x 1 3/4"	H.M.	WOOD/GLASS	2a/A6.1	2b/A6.1	2c/A6.1	20		
250	N	CHILDREN	3'-0" x 7'-0" x 1 3/4"	H.M.	WOOD/GLASS	2a/A6.1	2b/A6.1	2c/A6.1	20		
251	C	RESTROOM	3'-0" x 7'-0" x 1 3/4"	H.M.	WOOD	2a/A6.1	2b/A6.1	2c/A6.1	5	U/C	
252	N	FINANCE	3'-0" x 7'-0" x 1 3/4"	H.M.	WOOD/GLASS	2a/A6.1	2b/A6.1	2c/A6.1	20		
253	N	ADMIN	3'-0" x 7'-0" x 1 3/4"	H.M.	WOOD/GLASS	2a/A6.1	2b/A6.1	2c/A6.1	20		
254	N	COLLABORATION	3'-0" x 7'-0" x 1 3/4"	H.M.	WOOD/GLASS	2a/A6.1	2b/A6.1	2c/A6.1	8		
255	T	OUTDOOR WEST STAIR	PR 3'-0" x 7'-0" x 1 3/4"	ALUM.	ALUM./GLASS	5a/A6.1	5b/A6.1	5c/A6.1	26		ELEC. LOCK w/ CARD READER
256	D	KITCHEN	3'-0" x 7'-0" x 1 3/4"	H.M.	H.M./GLASS	4a/A6.1	4b/A6.1	4c/A6.1	23		FLOOD DOOR
257	B	SERVING	PR 3'-0" x 7'-0" x 1 3/4"	ALUM.	ALUM./GLASS	5a/A6.1	5b/A6.1	5c/A6.1	22		FLOOD DOOR
258	L	GREAT HALL	PR 3'-0" x 7'-0" x 1 3/4"	H.M.	WOOD/GLASS	3a/A6.1	3b/A6.1	3c/A6.1	24		
259	S	GREAT HALL	PR 3'-0" x 7'-10 1/2" x 1 3/4"	ALUM.	ALUM./GLASS	5a/A6.1	5b/A6.1	5c/A6.1	24		SEE ELEV. NN SHT A6.3
260	C	ELECTRICAL	3'-0" x 7'-0" x 1 3/4"	H.M.	WOOD	2a/A6.1	2b/A6.1	2c/A6.1	13		
261	K	ROTUNDA	PR 3'-0" x 7'-10 1/2" x 1 3/4"	ALUM.	ALUM./GLASS	5a/A6.1	5b/A6.1	5c/A6.1	22		FLOOD DOOR
262	K	ROTUNDA	PR 3'-0" x 7'-10 1/2" x 1 3/4"	ALUM.	ALUM./GLASS	5a/A6.1	5b/A6.1	5c/A6.1	22		FLOOD DOOR
263	K	ROTUNDA	PR 3'-0" x 7'-10 1/2" x 1 3/4"	ALUM.	ALUM./GLASS	5a/A6.1	5b/A6.1	5c/A6.1	22		FLOOD DOOR
264	S	ROTUNDA	PR 3'-0" x 7'-10 1/2" x 1 3/4"	ALUM.	ALUM./GLASS	5a/A6.1	5b/A6.1	5c/A6.1	22		FLOOD DOOR
265	K	ROTUNDA	PR 3'-0" x 7'-10 1/2" x 1 3/4"	ALUM.	ALUM./GLASS	5a/A6.1	5b/A6.1	5c/A6.1	22		FLOOD DOOR
266	K	ROTUNDA	PR 3'-0" x 7'-10 1/2" x 1 3/4"	ALUM.	ALUM./GLASS	5a/A6.1	5b/A6.1	5c/A6.1	22		FLOOD DOOR
267	K	ROTUNDA	PR 3'-0" x 7'-10 1/2" x 1 3/4"	ALUM.	ALUM./GLASS	5a/A6.1	5b/A6.1	5c/A6.1	22		FLOOD DOOR
300	I	UPPER FOYER	3'-6" x 7'-0" x 1 3/4"	H.M.	H.M.	4a/A6.1	4b/A6.1	4c/A6.1	25		8" SILL HEIGHT FOR ROOF ACCESS
301	M	RECORDS ROOM	PR 3'-0" x 7'-0" x 1 3/4"	H.M.	WOOD	2a/A6.1	2b/A6.1	2c/A6.1	15		
302	N	OFFICE	3'-0" x 7'-0" x 1 3/4"	H.M.	WOOD/GLASS	2a/A6.1	2b/A6.1	2c/A6.1	20		
303	N	CLASSROOM	3'-0" x 7'-0" x 1 3/4"	H.M.	WOOD/GLASS	2a/A6.1	2b/A6.1	2c/A6.1	13		
304	R	MECHANICAL	PR 3'-0" x 4'-0" x 1 3/4"	H.M.	WOOD	3a/A6.1	3b/A6.1	3c/A6.1	15		
305	R	MECHANICAL	PR 3'-0" x 4'-0" x 1 3/4"	H.M.	WOOD	3a/A6.1	3b/A6.1	3c/A6.1	15		
306	C	MEN'S SHOWERS	3'-0" x 7'-0" x 1 3/4"	H.M.	WOOD	2a/A6.1	2b/A6.1	2c/A6.1	5	U/C	
307	C	MEN'S SHOWERS	3'-0" x 7'-0" x 1 3/4"	H.M.	WOOD	2a/A6.1	2b/A6.1	2c/A6.1	5	U/C	
308	C	WOMEN'S SHOWERS	3'-0" x 7'-0" x 1 3/4"	H.M.	WOOD	2a/A6.1	2b/A6.1	2c/A6.1	5	U/C	
309	C	WOMEN'S SHOWERS	3'-0" x 7'-0" x 1 3/4"	H.M.	WOOD	2a/A6.1	2b/A6.1	2c/A6.1	5	U/C	
310	N	CLASSROOM	3'-0" x 7'-0" x 1 3/4"	H.M.	WOOD/GLASS	2a/A6.1	2b/A6.1	2c/A6.1	13		
311	N	CLASSROOM	3'-0" x 7'-0" x 1 3/4"	H.M.	WOOD/GLASS	2a/A6.1	2b/A6.1	2c/A6.1	13		
312	M	MECHANICAL	PR 3'-0" x 7'-0" x 1 3/4"	H.M.	WOOD	2a/A6.1	2b/A6.1	2c/A6.1	15		
313	N	CLASSROOM	3'-0" x 7'-0" x 1 3/4"	H.M.	WOOD/GLASS	2a/A6.1	2b/A6.1	2c/A6.1	13		
314	M	MECHANICAL/JANITOR	PR 3'-0" x 7'-0" x 1 3/4"	H.M.	WOOD	2a/A6.1	2b/A6.1	2c/A6.1	15		
315	N	OFFICE	3'-0" x 7'-0" x 1 3/4"	H.M.	WOOD/GLASS	2a/A6.1	2b/A6.1	2c/A6.1	13		
316	M	MECHANICAL	PR 3'-0" x 7'-0" x 1 3/4"	H.M.	WOOD	2a/A6.1	2b/A6.1	2c/A6.1	15		
317	Q	OUTDOOR SOUTH STAIR	3'-0" x 7'-0" x 1 3/4"	ALUM.	ALUM./GLASS	5a/A6.1	5b/A6.1	5c/A6.1	21		
318	N	YOUTH CENTER	3'-0" x 7'-0" x 1 3/4"	H.M.	WOOD/GLASS	2a/A6.1	2b/A6.1	2c/A6.1	13		
319	M	MECHANICAL	PR 3'-0" x 7'-0" x 1 3/4"	H.M.	WOOD	2a/A6.1	2b/A6.1	2c/A6.1	15		
320	M	MECHANICAL	PR 3'-0" x 7'-0" x 1 3/4"	H.M.	WOOD	2a/A6.1	2b/A6.1	2c/A6.1	15		
321	L	YOUTH CENTER	PR 3'-0" x 7'-0" x 1 3/4"	H.M.	WOOD/GLASS	2a/A6.1	2b/A6.1	2c/A6.1	14		
322	M	MECHANICAL	PR 3'-0" x 7'-0" x 1 3/4"	H.M.	WOOD	2a/A6.1	2b/A6.1	2c/A6.1	15		
323	N	MULTI-PURPOSE	3'-0" x 7'-0" x 1 3/4"	H.M.	WOOD/GLASS	2a/A6.1	2b/A6.1	2c/A6.1	13		
324	M	MECHANICAL	PR 3'-0" x 7'-0" x 1 3/4"	H.M.	WOOD	2a/A6.1	2b/A6.1	2c/A6.1	15		
325	D	CENTRAL STAIR	3'-0" x 7'-0" x 1 3/4"	H.M.	H.M./GLASS	3a/A6.1	3b/A6.1	3c/A6.1	17		1-HR RATED w/ FIRE LITE GLAZING
326	C	ELECTRICAL	3'-0" x 7'-0" x 1 3/4"	H.M.	WOOD	2a/A6.1	2b/A6.1	2c/A6.1	13		
327	C	MEN'S RESTROOM	3'-0" x 7'-0" x 1 3/4"	H.M.	WOOD	2a/A6.1	2b/A6.1	2c/A6.1	9	U/C	
328	C	WOMEN'S RESTROOM	3'-0" x 7'-0" x 1 3/4"	H.M.	WOOD	2a/A6.1	2b/A6.1	2c/A6.1	9	U/C	
329	C	ELEV. EQUIPMENT	3'-0" x 7'-0" x 1 3/4"	H.M.	WOOD	2a/A6.1	2b/A6.1	2c/A6.1	13		

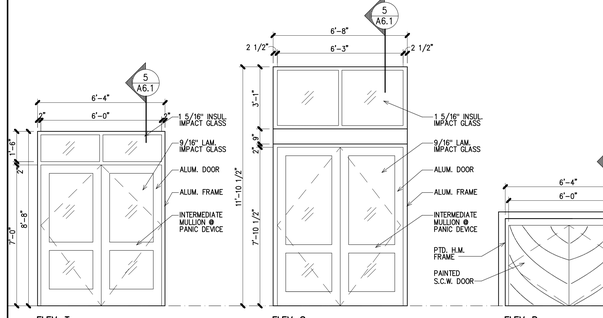

ELEV. T
ALUM. DOOR w/ LAM. IMPACT GLASS IN ALUM. FRAME, TRANSOM ABOVE

ELEV. S
ALUM. DOOR w/ LAM. IMPACT GLASS IN ALUM. FRAME, TRANSOM ABOVE (FLOOD-PROOF DOOR)

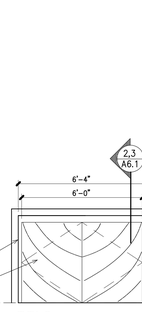

ELEV. R
S.C.W. DOOR IN H.M. FRAME

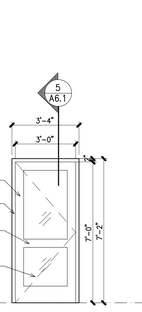

ELEV. Q
ALUM. DOOR w/ LAM. IMPACT GLASS IN ALUM. FRAME

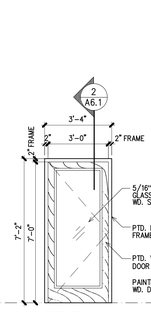

ELEV. P
H.M. DOOR w/ LAM. GLASS IN H.M. FRAME

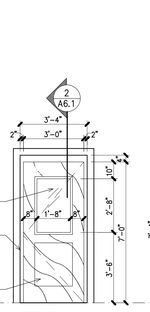

ELEV. N
WOOD DOOR w/ LAM. GLASS IN H.M. FRAME

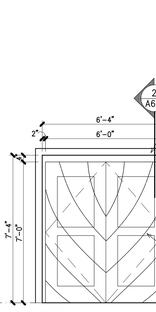

ELEV. M
WOOD DOOR IN H.M. FRAME

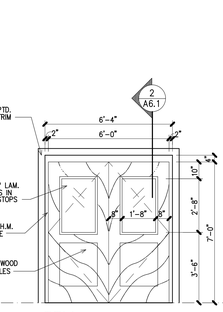

ELEV. L
WOOD DOOR w/ LAM. GLASS IN H.M. FRAME

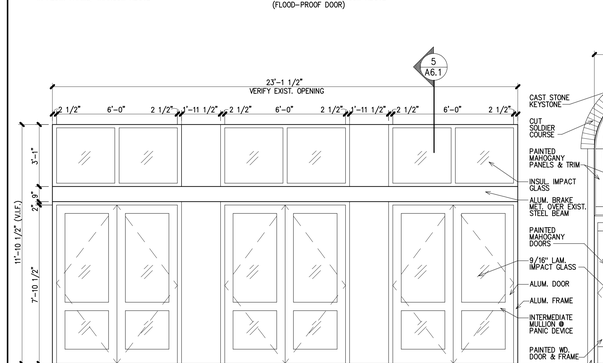

ELEV. K
ALUM. DOOR w/ INSUL. IMPACT GLASS IN ALUM. FRAME, TRANSOM ABOVE (FLOOD-PROOF DOOR)

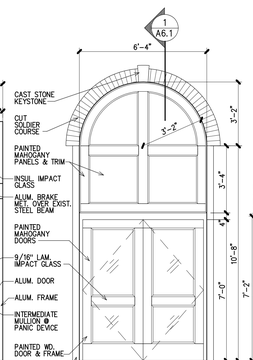

ELEV. J
WOOD PANELED DOOR IN WOOD FRAME

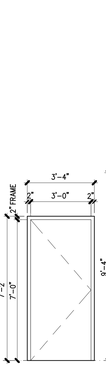

ELEV. I
H.M. DOOR & FRAME

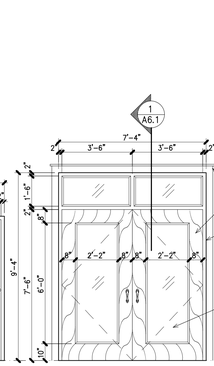

ELEV. H
S.C.W. DOOR w/ LAM. GLASS IN WD. STOPS & TRANSOM ABOVE IN WOOD FRAME

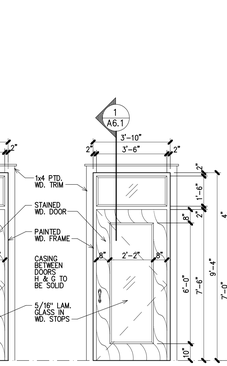

ELEV. G
S.C.W. DOOR w/ LAM. GLASS IN WD. STOPS & TRANSOM ABOVE IN WOOD FRAME

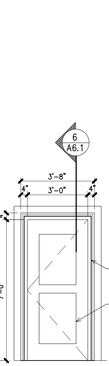

ELEV. F
S.C.W. DOOR IN WOOD FRAME

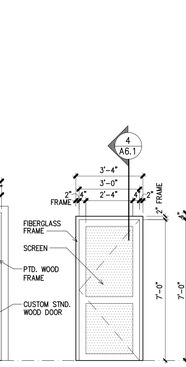

ELEV. E
SCREEN DOOR IN ALUM. FRAME E' (DOUBLE DOORS w/ FLUSH BOLTS)

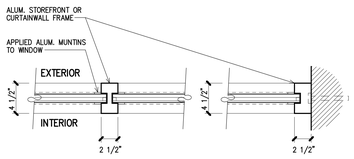

1 A6.2 **Plan Detail**
1 1/2"=1'-0"

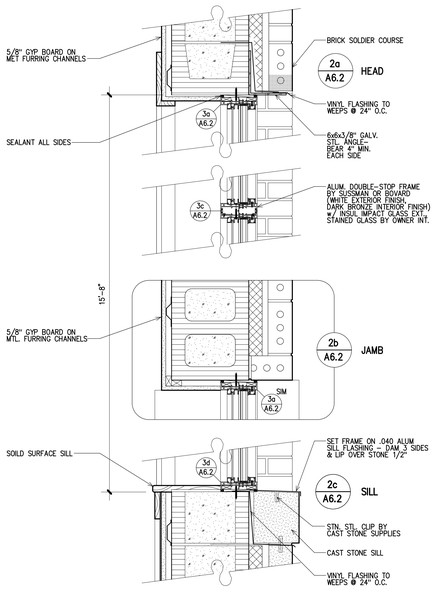

2 A6.2 **Detail**
STAINED GLASS 1 1/2"=1'-0"

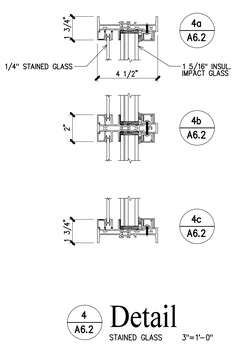

4 A6.2 **Detail**
STAINED GLASS 3"=1'-0"

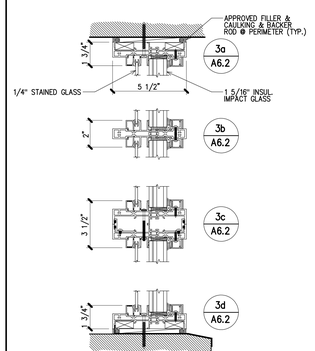

3 A6.2 **Detail**
STAINED GLASS 3"=1'-0"

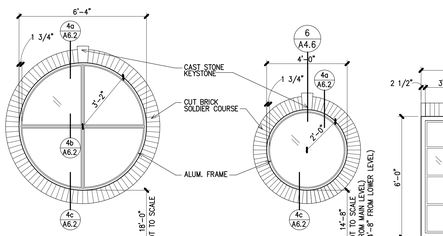

ELEV. G – SPECIAL FRAME
ALUM. DOUBLE-STOP FRAME
BY SUSSMAN OR BOVARD –
(WHITE FINISH)
STAINED GLASS BY OWNER
INSULATED IMPACT GLASS
w/ BLACK SPACERS

ELEV. F – SPECIAL FRAME
ALUM. DOUBLE-STOP FRAME
BY SUSSMAN OR BOVARD –
(WHITE EXTERIOR FINISH,
DARK BRONZE INTERIOR FINISH)
STAINED GLASS BY OWNER
INSULATED IMPACT GLASS
w/ BLACK SPACERS

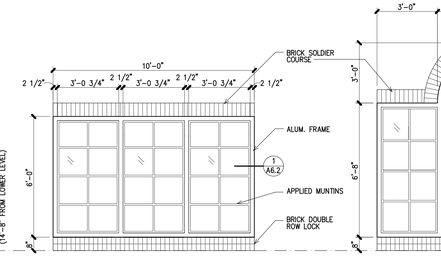

ELEV. E
ALUM. STOREFRONT FRAME
INSULATED IMPACT GLASS

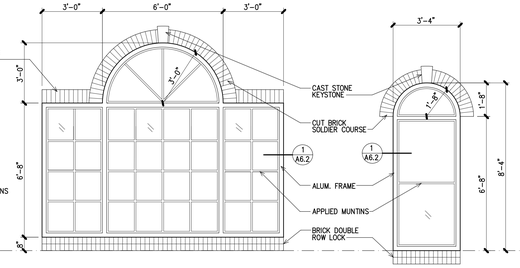

ELEV. D
ALUM. STOREFRONT FRAME
INSULATED IMPACT GLASS

ELEV. C
ALUM. STOREFRONT FRAME
INSULATED IMPACT GLASS

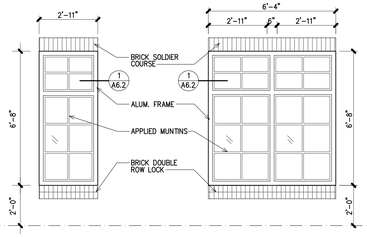

ELEV. B
ALUM. STOREFRONT FRAME
INSULATED IMPACT GLASS

ELEV. A
ALUM. STOREFRONT FRAME
INSULATED IMPACT GLASS

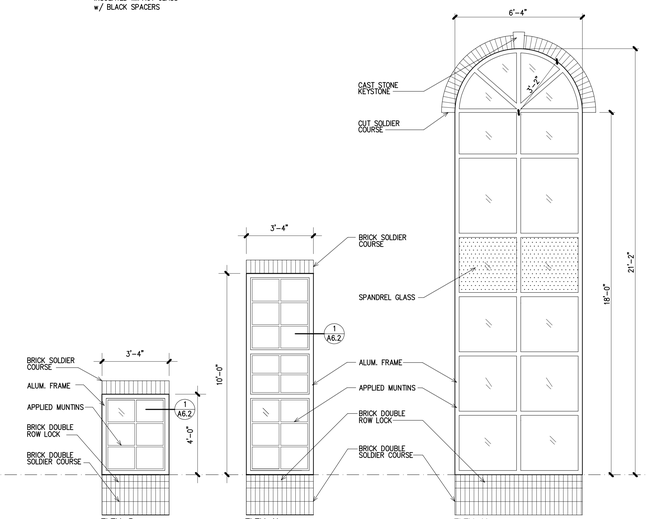

ELEV. P
ALUM. STOREFRONT FRAME
INSULATED IMPACT GLASS

ELEV. N
ALUM. STOREFRONT FRAME
INSULATED IMPACT GLASS

ELEV. M
ALUM. CURTAINWALL FRAME
INSULATED IMPACT GLASS

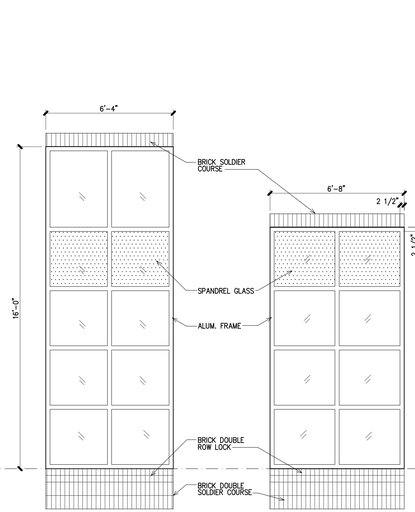

ELEV. L
ALUM. CURTAINWALL FRAME
INSULATED IMPACT GLASS

ELEV. K
ALUM. STOREFRONT FRAME
INSULATED IMPACT GLASS

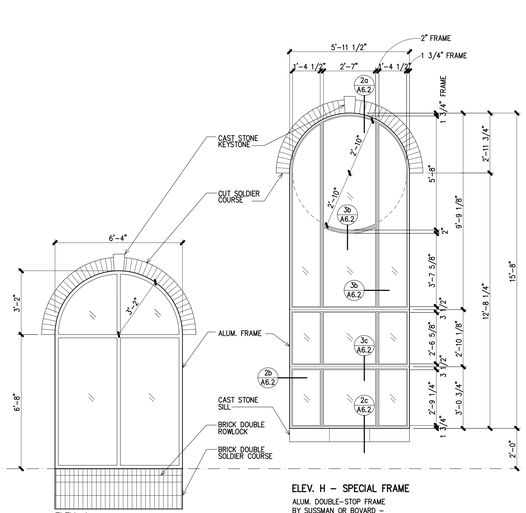

ELEV. J
ALUM. STOREFRONT FRAME
INSULATED IMPACT GLASS

ELEV. H – SPECIAL FRAME
ALUM. DOUBLE-STOP FRAME
BY SUSSMAN OR BOVARD –
(WHITE EXTERIOR FINISH,
DARK BRONZE INTERIOR FINISH)
STAINED GLASS BY OWNER
INSULATED IMPACT GLASS
w/ BLACK SPACERS

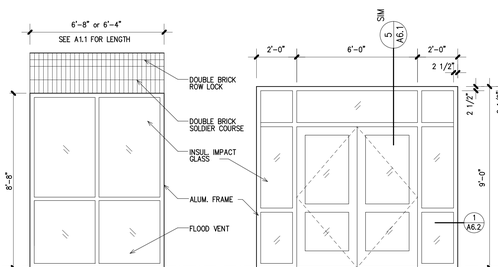

ELEV. U
FLOOD-PROOF ALUM. STOREFRONT FRAME
INSULATED IMPACT GLASS

ELEV. T
FLOOD-PROOF ALUM. STOREFRONT FRAME
INSULATED IMPACT GLASS

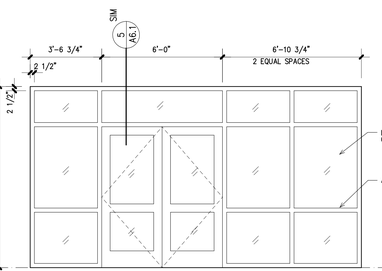

ELEV. S
FLOOD-PROOF ALUM. STOREFRONT FRAME
INSULATED IMPACT GLASS

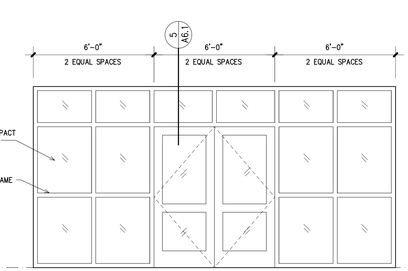

ELEV. R
FLOOD-PROOF ALUM. STOREFRONT FRAME
INSULATED IMPACT GLASS

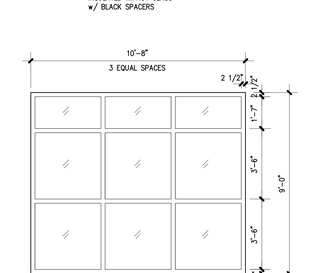

ELEV. Q
FLOOD-PROOF ALUM. STOREFRONT FRAME
INSULATED IMPACT GLASS

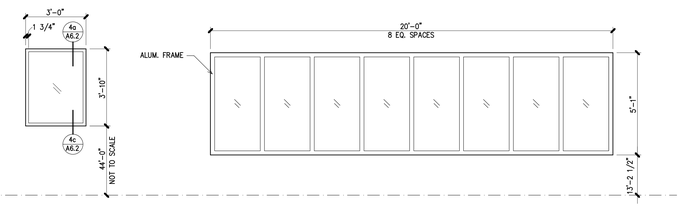

ELEV. W – CLERESTORY/SPECIAL
ALUM. DOUBLE-STOP FRAME
BY SUSSMAN OR BOVARD –
(WHITE EXTERIOR FINISH,
DARK BRONZE INTERIOR FINISH)
STAINED GLASS BY OWNER,
INSULATED IMPACT GLASS

ELEV. V – CLERESTORY
ALUM. STOREFRONT FRAME
INSULATED IMPACT GLASS

Exterior Window Elevations
3/8"=1'-0"

Quina Grundhoefer Architects
400 West Romana Street Pensacola, Fl 32502
850 433-5575 Fax 850 433-5366
E-mail: qg@qgarchitects.com

STATE OF FLORIDA
CARTER QUINA
AR0010238
REGISTERED ARCHITECT
05/20/22

Project
FUMC
Port St. Joe
Hurricane Rebuild
Additions and Renovations
Port St. Joe, Florida

Date: 05-20-22
Project No. 1519
Sheet No. A6.2

Quina Grundhoefer Architects

400 West Romana Street Pensacola, Fl 32502
850 433-5575 Fax 850 433-5366
E-mail: qg@qgarchitects.com

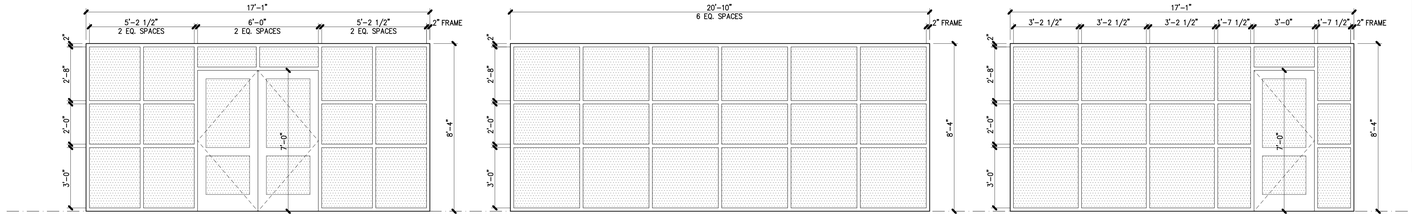

ELEV. Sk
HIGH-STRENGTH ALL-WEATHER FABRIC SCREEN IN ALUM. FRAME

ELEV. Sj
HIGH-STRENGTH ALL-WEATHER FABRIC SCREEN IN ALUM. FRAME

ELEV. Sh
HIGH-STRENGTH ALL-WEATHER FABRIC SCREEN IN ALUM. FRAME

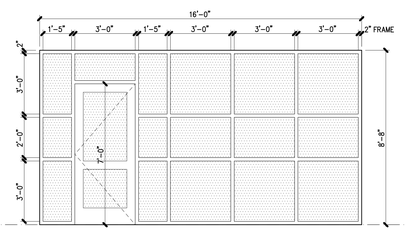

ELEV. Sg
HIGH-STRENGTH ALL-WEATHER FABRIC SCREEN IN ALUM. FRAME

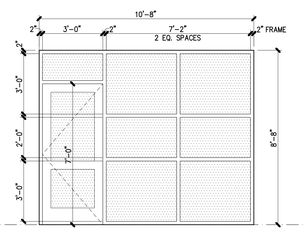

ELEV. Sf
HIGH-STRENGTH ALL-WEATHER FABRIC SCREEN IN ALUM. FRAME

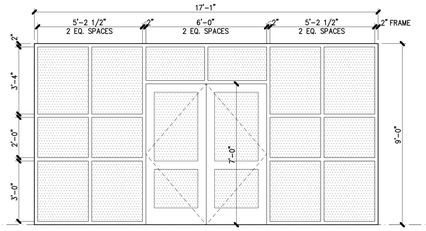

ELEV. Se
HIGH-STRENGTH ALL-WEATHER FABRIC SCREEN IN ALUM. FRAME

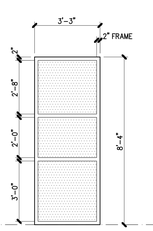

ELEV. Sd
HIGH-STRENGTH ALL-WEATHER FABRIC SCREEN IN ALUM. FRAME

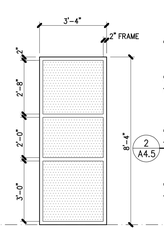

ELEV. Sc
HIGH-STRENGTH ALL-WEATHER FABRIC SCREEN IN ALUM. FRAME

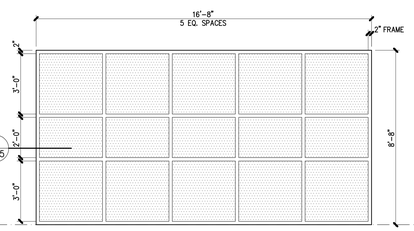

ELEV. Sb
HIGH-STRENGTH ALL-WEATHER FABRIC SCREEN IN ALUM. FRAME

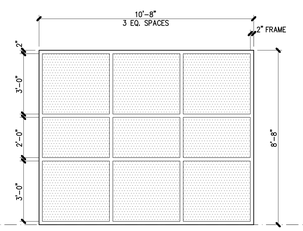

ELEV. Sa
HIGH-STRENGTH ALL-WEATHER FABRIC SCREEN IN ALUM. FRAME

Exterior Screen Elevations

3/8"=1'-0"

NOTE: 1. FRAMNL SYSTEM TO BE WIND RESISTANT TITAN "COLOR BEAM" ALUMINUM
OR APPROVED EQUAL. COLOR: WHITE
2. SCREEN ROOMS TO BE TITAN "ZEVS" DOORS WITH CONTINUOUS PIANO HINGE,
OR APPROVED EQUAL. COLOR: WHITE
3. SCREEN FABRIC TO BE TWITCHEL "NANO 60" ALL XXXXX FABRIC.
OR APPROVED EQUAL. COLOR: BLACK

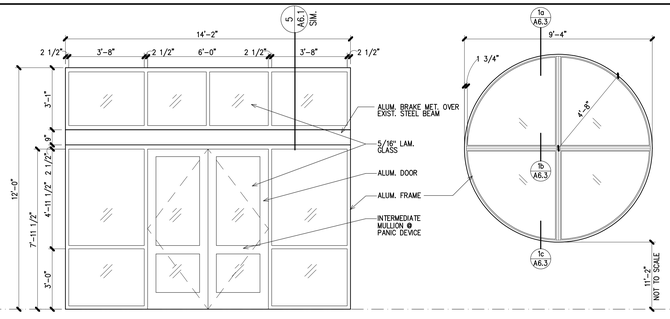

ELEV. NN
5/16" LAM. GLASS IN NEW ALUM. STOREFRONT FRAME IN EXISTING OPENING
DOOR 259

ELEV. MM – SPECIAL FRAME
ALUMINUM FRAME – DARK BRONZE FINISH
STAINED GLASS BY OWNER

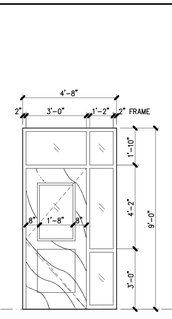

ELEV. LL
5/16" LAMINATED GLASS
IN ALUM. STOREFRONT FRAME

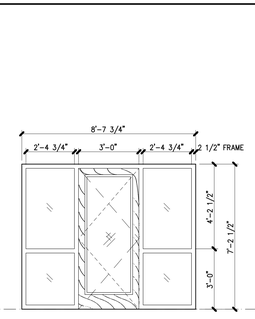

ELEV. KK
5/16" LAMINATED GLASS
IN ALUM. STOREFRONT FRAME

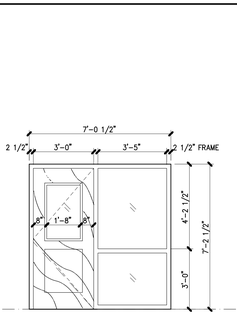

ELEV. JJ
5/16" LAMINATED GLASS
IN ALUM. STOREFRONT FRAME

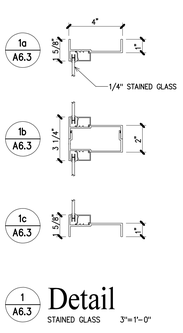

1 A6.3 Detail
STAINED GLASS 3"=1'-0"

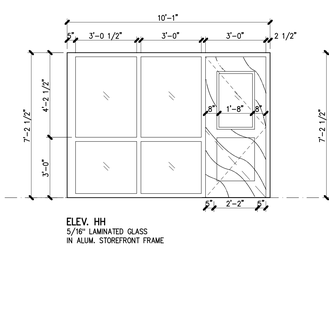

ELEV. HH
5/16" LAMINATED GLASS
IN ALUM. STOREFRONT FRAME

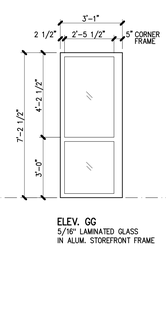

ELEV. GG
5/16" LAMINATED GLASS
IN ALUM. STOREFRONT FRAME

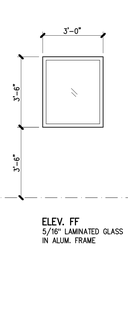

ELEV. FF
5/16" LAMINATED GLASS
IN ALUM. FRAME

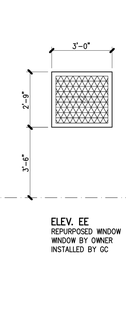

ELEV. EE
REPURPOSED WINDOW
WINDOW BY OWNER
INSTALLED BY GC

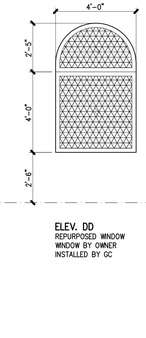

ELEV. DD
REPURPOSED WINDOW
WINDOW BY OWNER
INSTALLED BY GC

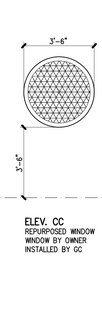

ELEV. CC
REPURPOSED WINDOW
WINDOW BY OWNER
INSTALLED BY GC

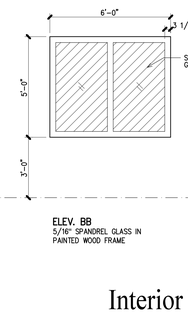

ELEV. BB
5/16" SPANDREL GLASS IN
PAINTED WOOD FRAME

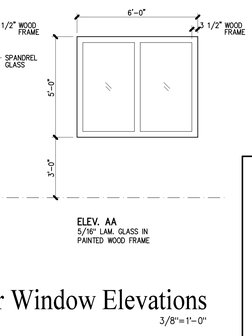

ELEV. AA
5/16" LAM. GLASS IN
PAINTED WOOD FRAME

Interior Window Elevations

3/8"=1'-0"

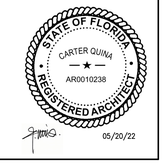

Project
FUMC
Port St. Joe
Hurricane Rebuild
Additions and Renovations

Port St. Joe, Florida

Date: 05-20-22
Project No. 1519
Sheet No. A6.3

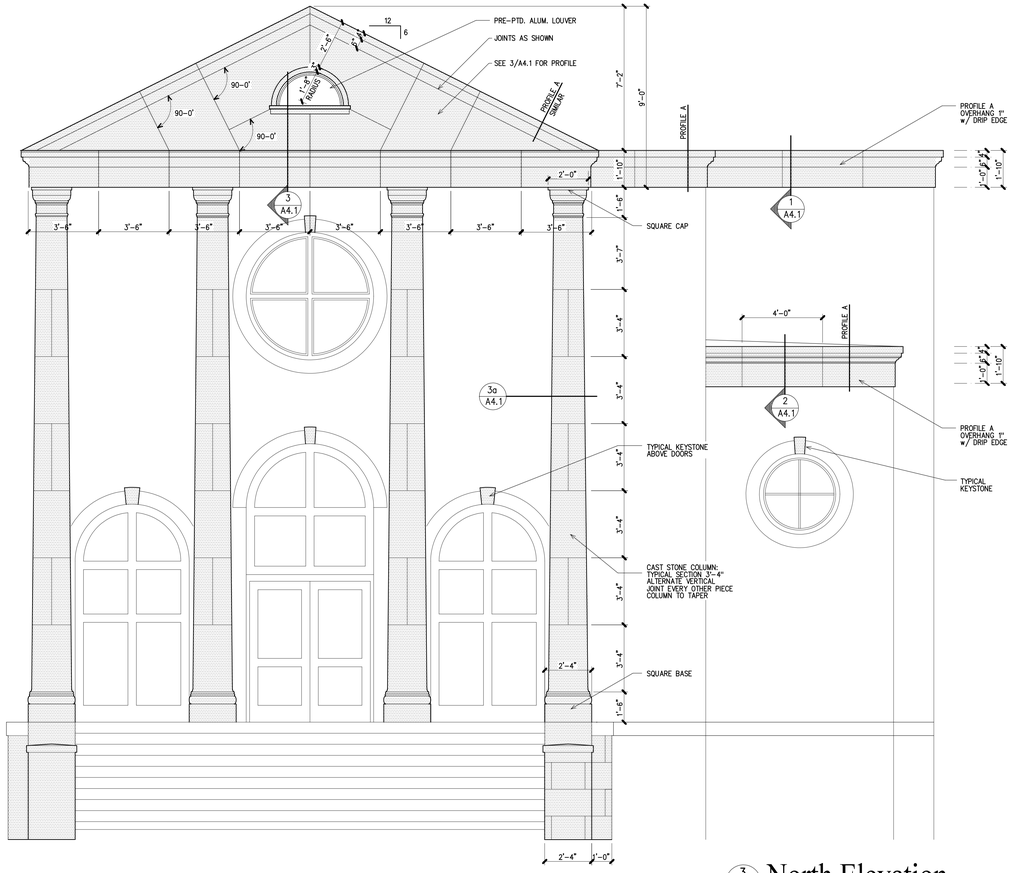

3 A6.4 North Elevation

SANCT. STEPS EXTERIOR 3/8"=1'-0"

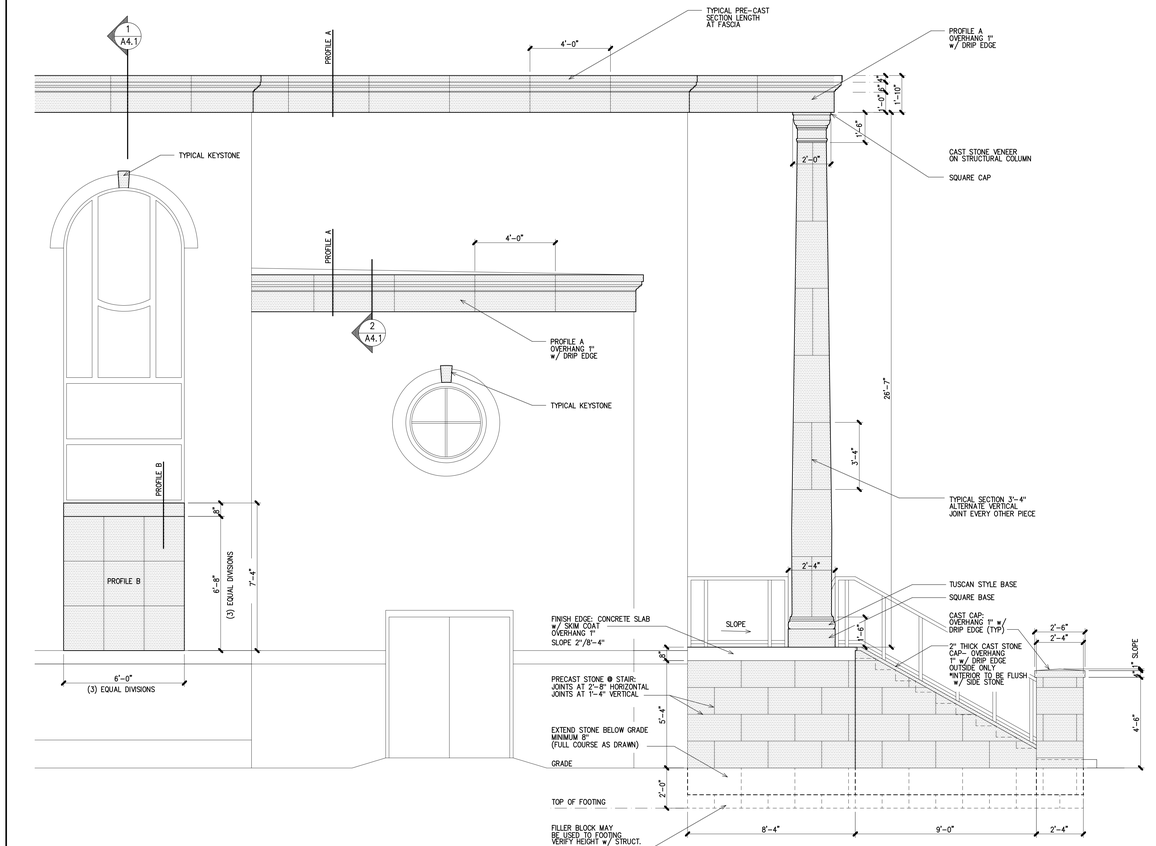

2 A6.4 East-West Elevation

SANCT. STEPS EXTERIOR 3/8"=1'-0"

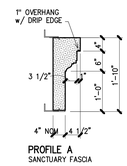

PROFILE A
SANCTUARY FASCIA

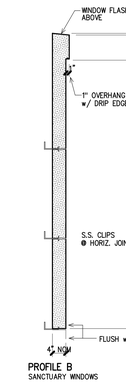

PROFILE B
SANCTUARY WINDOWS

1 A6.4 Profiles

SANCT. STEPS EXTERIOR 3/4"=1'-0"

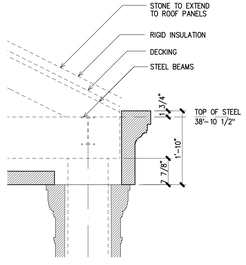

8 A6.4 Section

NORTH ELEVATION 3/8"=1'-0"

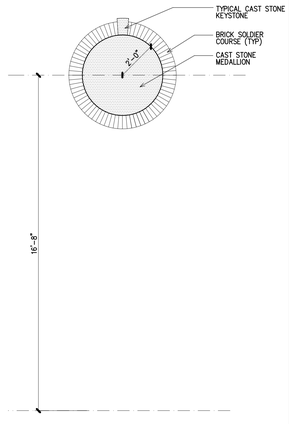

7 A6.4 Medallion

EAST ELEVATION 3/8"=1'-0"

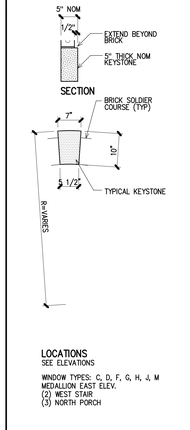

LOCATIONS
SEE ELEVATIONS

WINDOW TYPES: C, D, F, G, H, J, M
MEDALLION EAST ELEV.
(2) WEST STAIR
(3) NORTH PORCH

6 A6.4 Keystones

3/4"=1'-0"

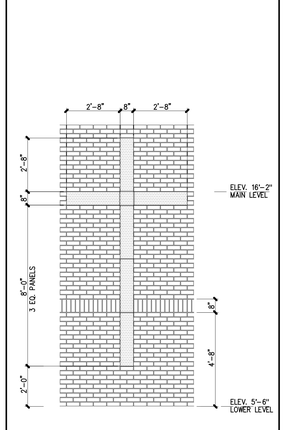

5 A6.4 Cross

3/8"=1'-0"

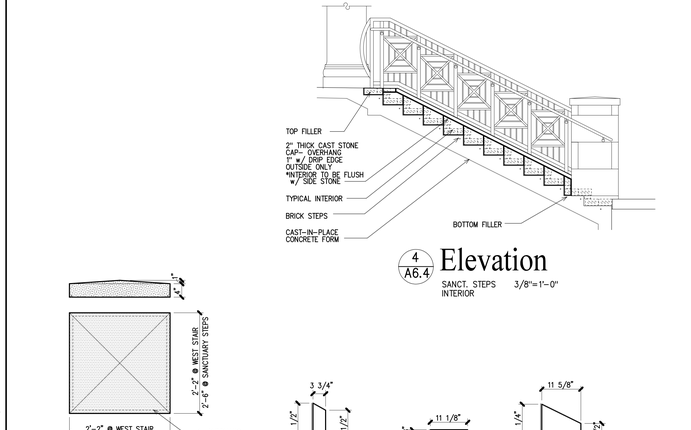

5d A6.4 PEDESTAL CAP SANCTUARY STEPS WEST STAIR

4 A6.4 Elevation

SANCT. STEPS INTERIOR 3/8"=1'-0"

4c A6.4 BOTTOM FILLER

4b A6.4 TOP FILLER

4a A6.4 TYPICAL INTERIOR SIDE

Quina Grundhoefer Architects

400 West Romana Street Pensacola, Fl 32502
850 433-5575 Fax 850 433-5366
E-mail: qg@qgarchitects.com

STATE OF FLORIDA
CARTER QUINA
AR0010238
REGISTERED ARCHITECT

05/20/22

Project
FUMC
Port St. Joe
Hurricane Rebuild
Additions and Renovations

Port St. Joe, Florida

Date: 05-20-22
Project No. 1519

Sheet No. A6.4

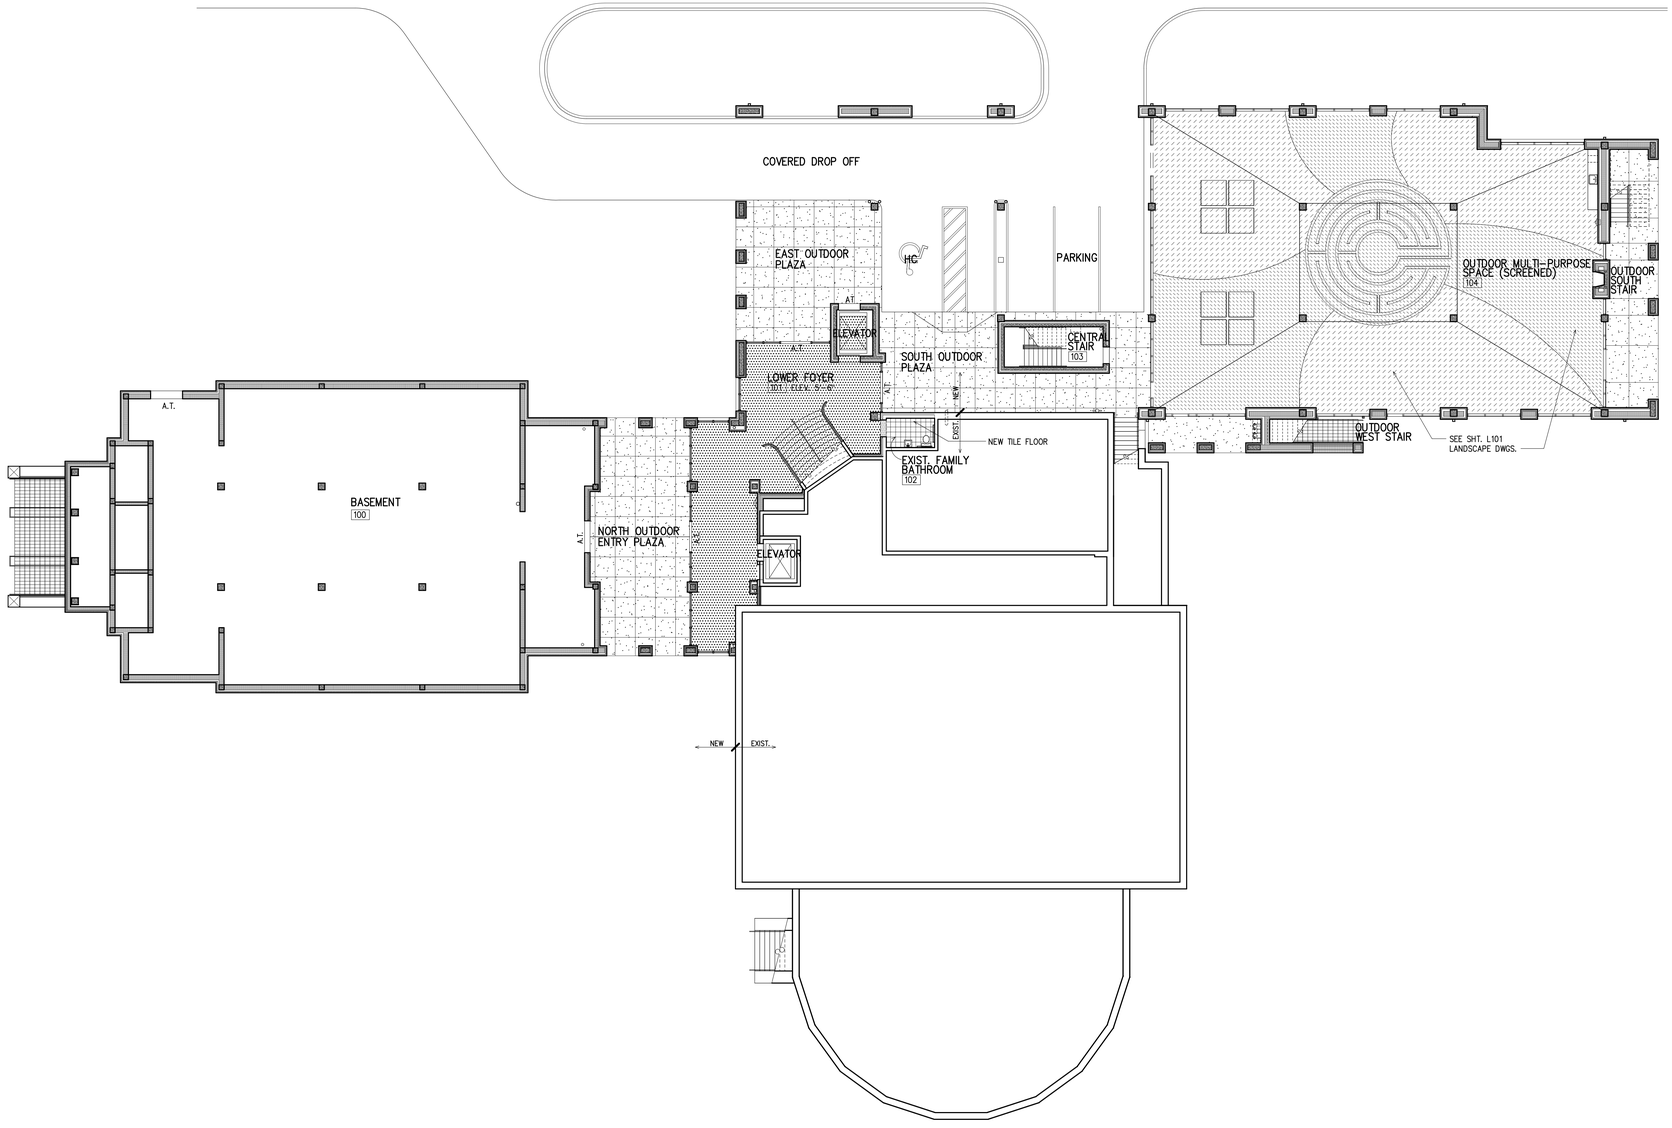

FINISH SCHEDULE

ROOM NO.	ROOM NAME	FLOOR: PAINTED CONCRETE	FLOOR: TERRAZZO	FLOOR: CONCRETE EPOXY PAINTED	BASE: TERRAZZO 4" BASE	BASE: NO BASE	WALLS: BRICK, VENEER	WALLS: PAINTED GYP. BD.	WALLS: ALUMINUM STOREFRONT	WALLS: PTD. CMU	CEILING: PTD. GYP. BOARD	CEILING: 2x2 ACOUST. CLG. TILE	CEILING: 1x4 HARD BOARD w/ J-MOD TRIM	CEILING: EXPOSED CONSTRUCTION	REMARKS
	FINISH	1	2	3	11	12	21	22	23	24	31	32	33	34	
100	BASEMENT			3		12				24				34	
101	LOWER FOYER		2		11			22			31				
102	EXIST. FAMILY BATHROOM		2		11			22			31				
103	CENTRAL STAIR			3		12				24		32			
104	MULTI-PURPOSE SPACE	1				12		21					33		

NOTES:

FLOOR LEGEND

- SCORED – 1/4" X 1/2" DEEP CONCRETE
- PAINTED CONCRETE 1 SEE LANDSCAPE DWGS
- PAINTED CONCRETE 2 SEE LANDSCAPE DWGS
- TERRAZZO COLOR 2
- CERAMIC TILES
- BRICK PAVERS
- A.T. ALUM. THRESHOLD

Quina Grundhoefer Architects

400 West Romana Street Pensacola, Fl 32502
850 433-5575 Fax 850 433-5366
E-mail: qg@qgarchitects.com

STATE OF FLORIDA
CARTER QUINA
AR0010238
REGISTERED ARCHITECT
05/20/22

Lower Level Floor Finishes Plan

3/32"=1'-0"

Project
FUMC
Port St. Joe
Hurricane Rebuild
Additions and Renovations

Port St. Joe, Florida

Date: 05-20-22
Project No. 1519
Sheet No. A7.1

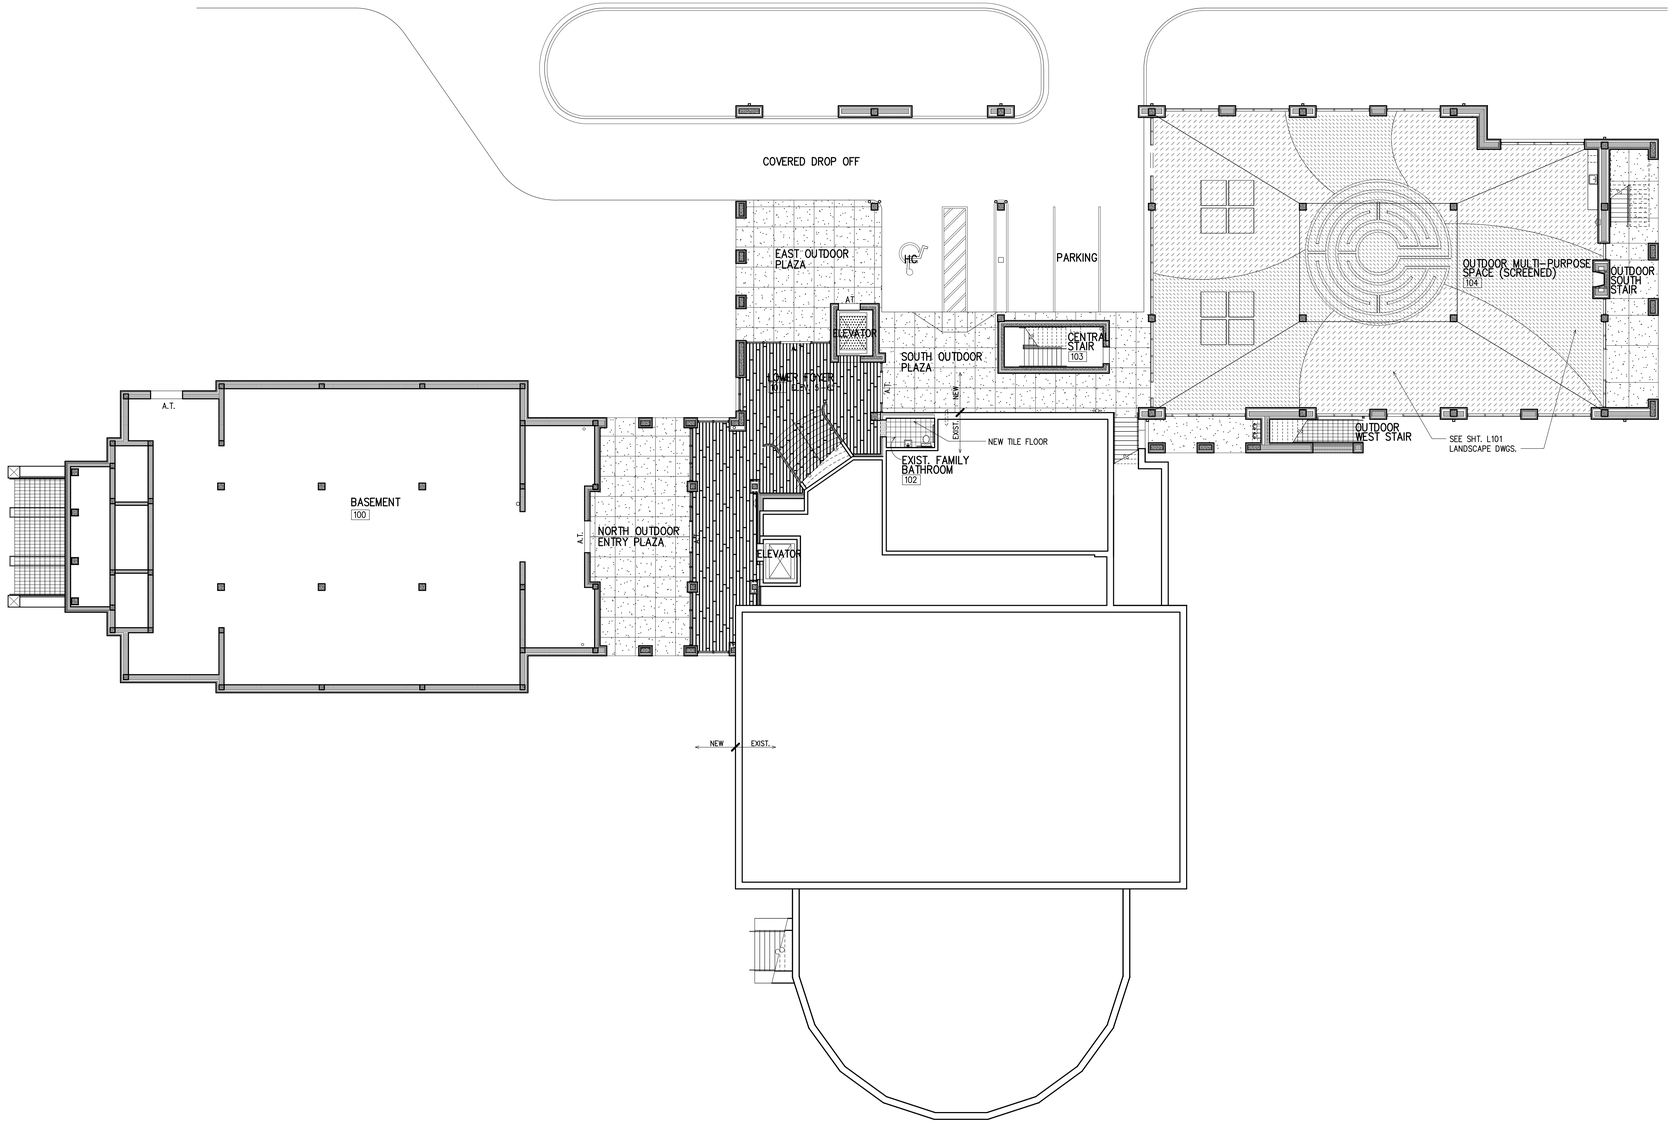

FINISH SCHEDULE

ROOM NO.	ROOM NAME	FLOOR: PAINTED CONCRETE	FLOOR: LVT TYPE A	FLOOR: CONCRETE EPOXY PAINTED	BASE: RUBBER BASE 6" BASE	BASE:	WALLS: BRICK, VENEER	WALLS: PAINTED GYP. BD.	WALLS: ALUMINUM STOREFRONT	WALLS: PTD. CMU	CEILING: PTD. GYP. BOARD	CEILING: 2x2 ACOUST. CLG. TILE	CEILING: 1x4 HARD BOARD w/ FABRI TRIM	CEILING: EXPOSED CONSTRUCTION	REMARKS
	FINISH	1	2	3	11	12	21	22	23	24	31	32	33	34	
100	BASEMENT			3		12				24				34	
101	LOWER FOYER		2		11		21		23		31				
102	EXIST. FAMILY BATHROOM		2		11			22			31				
103	CENTRAL STAIR			3		12				24		32			
104	MULTI-PURPOSE SPACE	1				12	21						33		

NOTES:

FLOOR LEGEND

- SCORED – 1/4" X 1/2" DEEP CONCRETE
- PAINTED CONCRETE 1 SEE LANDSCAPE DWGS
- PAINTED CONCRETE 2 SEE LANDSCAPE DWGS
- LUXURY VINYL TILE (LVT) PLANKS
- CERAMIC TILES
- BRICK PAVERS
- A.T. ALUM. THRESHOLD

Quina Grundhoefer Architects
400 West Romana Street Pensacola, Fl 32502
850 433-5575 Fax 850 433-5366
E-mail: qg@qgarchitects.com

STATE OF FLORIDA
CARTER QUINA
AR0010238
REGISTERED ARCHITECT
05/20/22

Alternate 8
Lower Level Floor Finishes Plan
3/32"=1'-0"

Project
FUMC
Port St. Joe
Hurricane Rebuild
Additions and Renovations
Port St. Joe, Florida

Date: 05-20-22
Project No. 1519
Sheet No. A7.1a

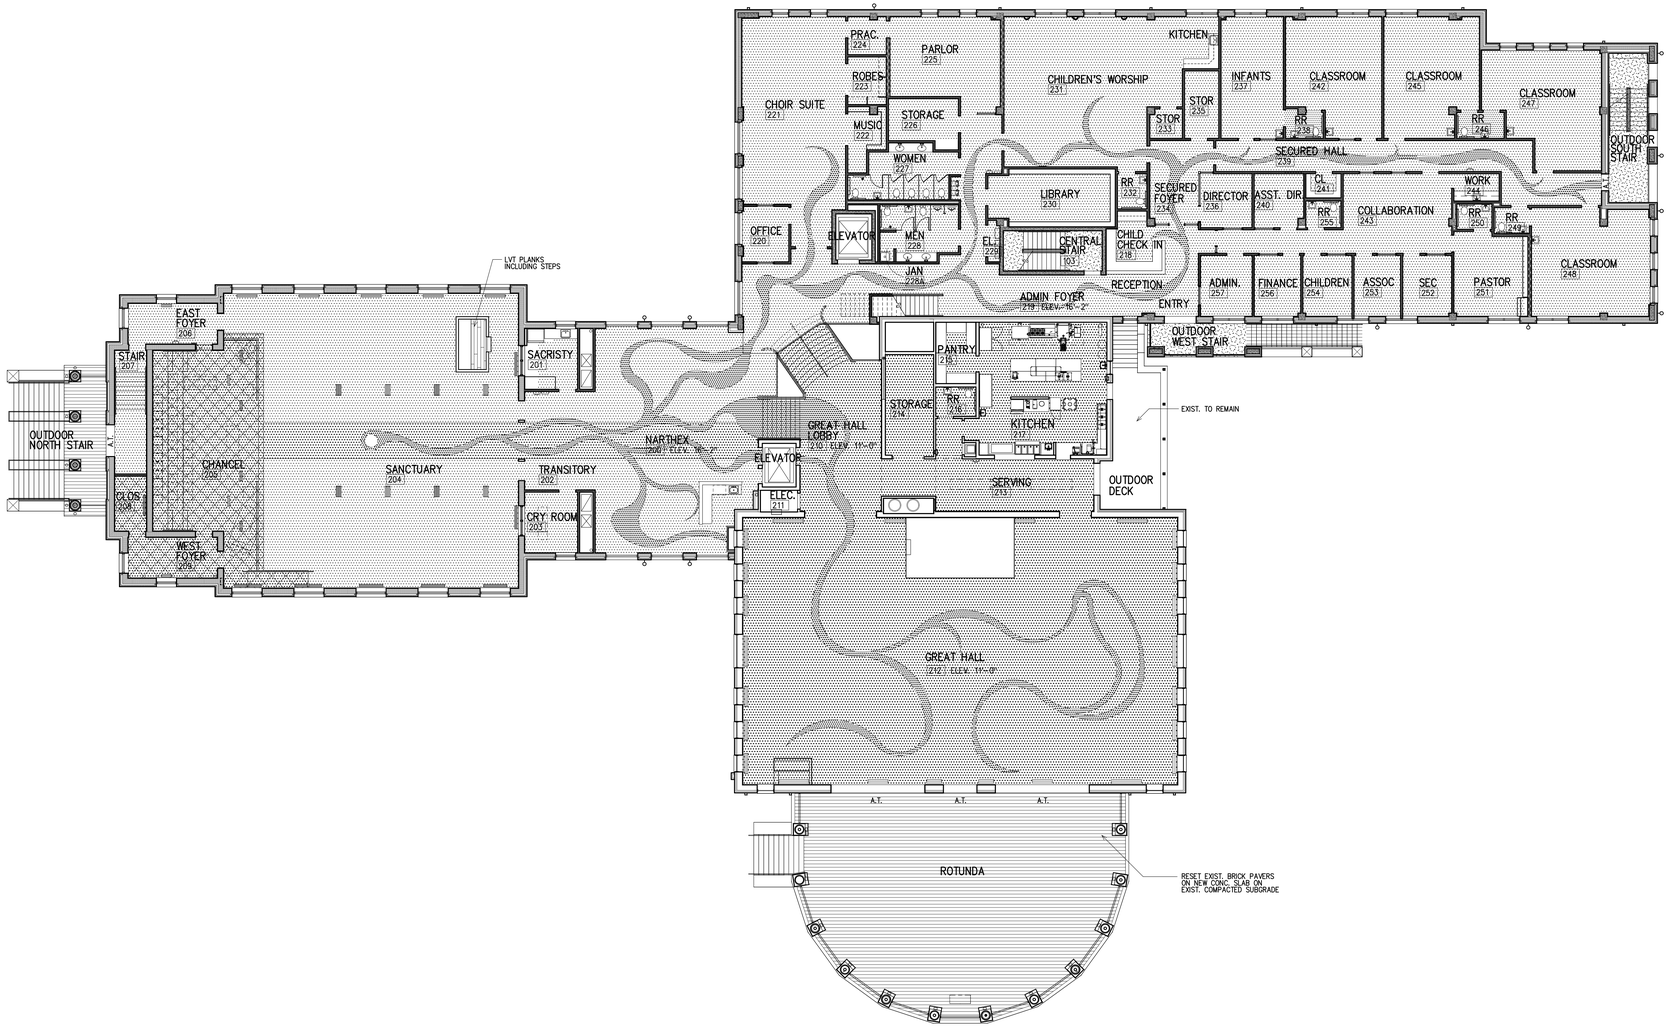

FINISH SCHEDULE

ROOM NO.	ROOM NAME	FLOOR	BASE	WALLS	CEILING						REMARKS
		TERRAZZO	TERRAZZO # BASE	P.T.D. GYP. BOARD CERAMIC TILE	P.T.D. GYP. BOARD P.T.D. ACOUST. CLG. TILE	TONGUE & GROOVE WOOD CLG.	EXPOSED STRUCTURE PAINTED	WAINSCOT CLG.	P.T.D. GYP. BOARD P.T.D. CHROMA MOLDING		
	FINISH	1	11	21	22	31	32	33	34	35	36
200	NARTHEX	1	11	21		31		33			36
201	SACRISTY	1	11	21		31					36
202	TRANSITORY	1	11	21		31					36
203	CRY ROOM	1	11	21		31					36
204	SANCTUARY	1	11	21				33			36
205	CHANCEL	1	11	21				33			36
206	EAST FOYER	1	11	21		31					36
207	STAIR	1	11	21		31					36
208	CLOSET	1	11	21		31					36
209	WEST FOYER	1	11	21		31					36
210	GREAT HALL LOBBY	1	11	21		31					36
211	ELECTRICAL	1	11	21					34		
212	GREAT HALL	1	11	21						35	
213	EXIST. SERVING	1	11	21		31					36
214	EXIST. STORAGE	1	11	21		31					
215	EXIST. PANTRY	1	11	21		31					
216	EXIST. RESTROOM	1	11	21		31					
217	EXIST. KITCHEN	1	11	21		31					
218	CHILD CHECK IN	1	11	21		31					36
219	ADMIN. FOYER	1	11	21		31					36
220	OFFICE	1	11	21			32				
221	CHOIR SUITE	1	11	21					34		
222	MUSIC	1	11	21			32				
223	ROBES	1	11	21			32				
224	PRACTICE	1	11	21			32				
225	PARLOR	1	11	21		31					36
226	STORAGE	1	11	21			32				
227	WOMEN'S RESTROOM	1	11		22	31					
228	MEN'S RESTROOM	1	11		22	31					
228A	JANITOR SINK	1	11		22	31					
229	ELECTRICAL	1	11	21			32				
230	LIBRARY	1	11	21		31					36
231	CHILDREN'S WORSHIP	1	11	21		31					
232	RESTROOM	1	11		22	31					
233	STORAGE	1	11	21			32				
234	SECURED FOYER	1	11	21			32				
235	STORAGE	1	11	21			32				
236	DIRECTOR	1	11	21			32				
237	INFANTS	1	11	21			32				
238	RESTROOM	1	11		22	31					
239	SECURED HALL	1	11	21			32				
240	ASSIST. DIRECTOR	1	11	21			32				
241	CLOSET	1	11	21			32				
242	CLASSROOM	1	11	21			32				
243	COLLABORATION	1	11	21			32				
244	WORK	1	11	21			32				
245	CLASSROOM	1	11	21			32				
246	RESTROOM	1	11		22	31					
247	CLASSROOM	1	11	21			32				
248	CLASSROOM	1	11	21					34		
249	RESTROOM	1	11		22	31					
250	RESTROOM	1	11		22	31					
251	PASTOR	1	11	21			32				
252	SEC.	1	11	21			32				
253	ASSOC.	1	11	21			32				
254	CHILDREN	1	11	21			32				
255	RESTROOM	1	11		22	31					
256	FINANCE	1	11	21			32				
257	ADMIN	1	11	21			32				

NOTES:

Quina Grundhoefer Architects

400 West Romana Street Pensacola, Fl 32502
850 433-5575 Fax 850 433-5366
E-mail: qg@qgarchitects.com

FLOOR LEGEND

- TERRAZZO COLOR 1
- TERRAZZO COLOR 2
- TERRAZZO COLOR 3
- SEALED CONCRETE
- TERRAZZO TILES & BASE
- LVT PLANKS
- A.T. ALUM. THRESHOLD
- MBL MARBLE THRESHOLD

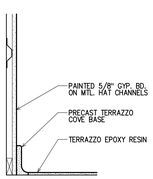

1 / A7.2 Detail
TERRAZZO BASE 1 1/2"= 1'-0"

Main Level Floor Finishes Plan
3/32"= 1'-0"

STATE OF FLORIDA
CARTER QUINA
AR0010238
REGISTERED ARCHITECT
05/20/22

Project
FUMC
Port St. Joe
Hurricane Rebuild
Additions and Renovations
Port St. Joe, Florida

Date: 05-20-22
Project No. 1519
Sheet No. A7.2

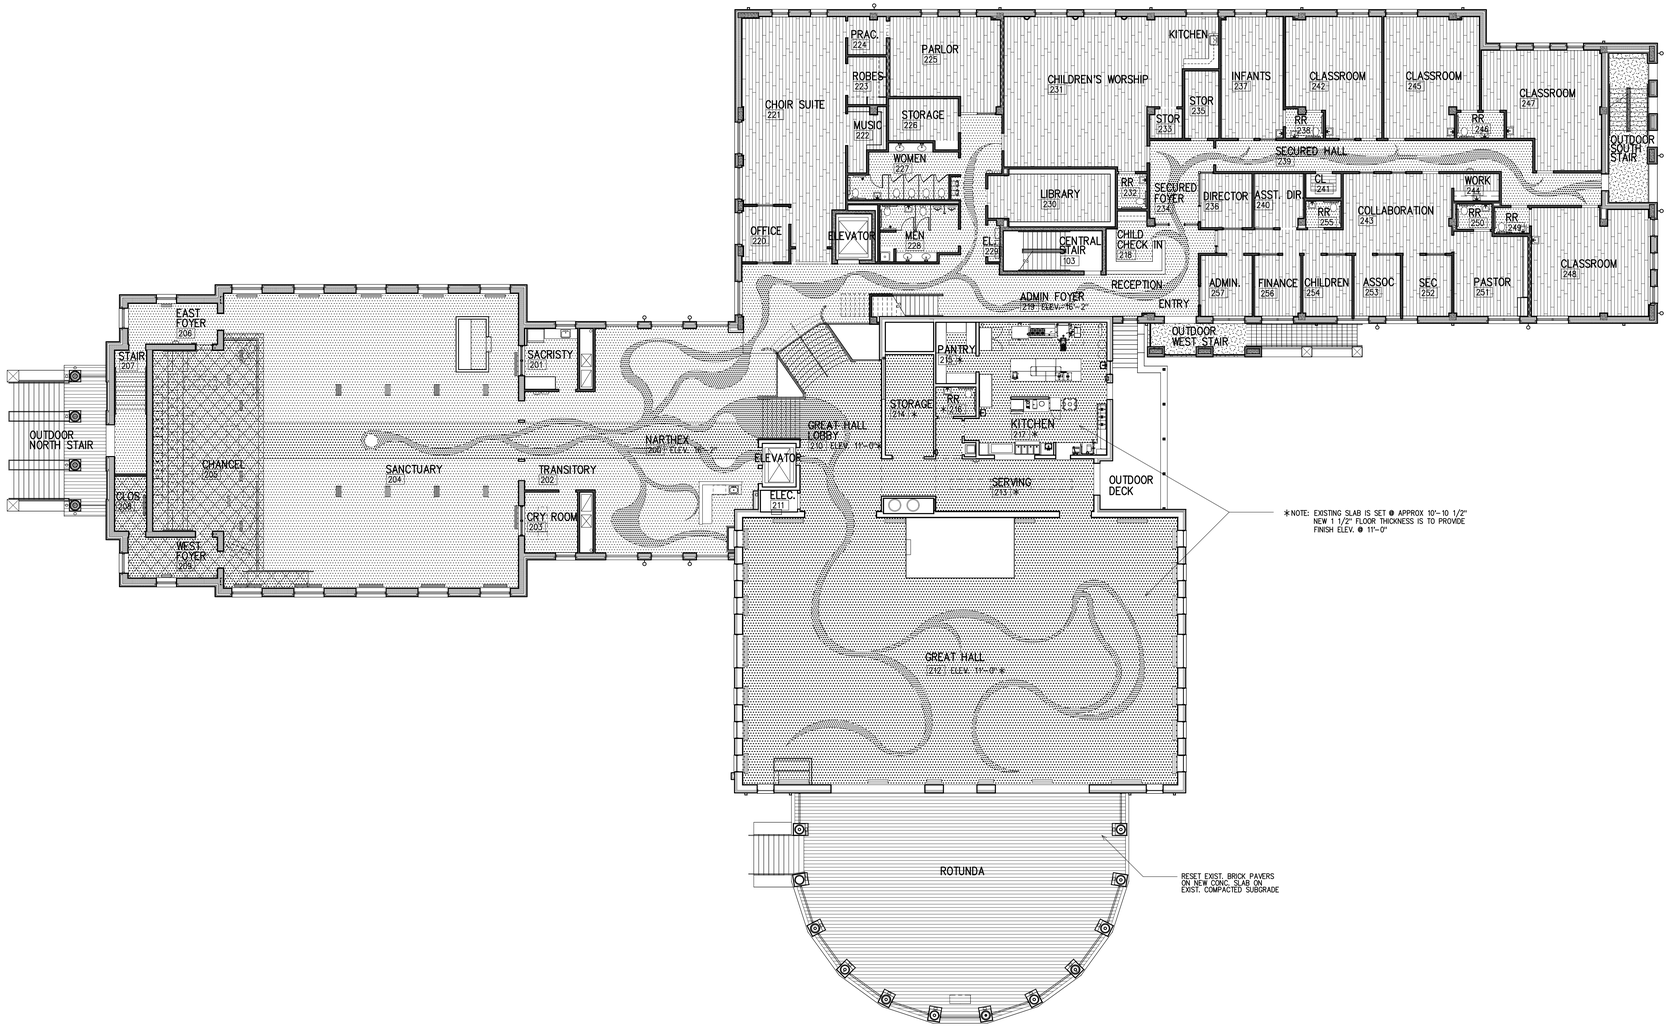

*NOTE: EXISTING SLAB IS SET @ APPROX 10'-10 1/2" NEW 1 1/2" FLOOR THICKNESS IS TO PROVIDE FINISH ELEV. @ 11'-0"

FINISH SCHEDULE

ROOM NO.	ROOM NAME	FLOOR		BASE		WALLS	CEILING						REMARKS
		TERRAZZO	LVT	TERRAZZO W/ BASE	PTD. WOOD BASE	PTD. GYP. BOARD	PTD. GYP. BOARD	ACOUST. CLG. TILE	TONGUE & GROOVE WOOD CLG.	EXPOSED STRUCTURE	PAINTED CLG. DECK	PTD. CROWN MOLDING	
	FINISH	1	2	11	12	21	22	31	32	33	34	35	36	
200	NARTHEX	1		11		21		31		33			36	
201	SACRISTY	1		11		21		31					36	
202	TRANSITORY	1		11		21		31					36	
203	CRY ROOM	1		11		21		31					36	
204	SANCTUARY	1		11		21				33			36	
205	CHANCEL	1		11		21				33			36	
206	EAST FOYER	1		11		21		31					36	
207	STAIR	1		11		21		31					36	
208	CLOSET	1		11		21		31					36	
209	WEST FOYER	1		11		21		31					36	
210	GREAT HALL LOBBY	1		11		21		31					36	
211	ELECTRICAL	1		11		21					34			
212	GREAT HALL	1		11		21						35		
213	EXIST. SERVING	1		11		21		31					36	
214	EXIST. STORAGE	1		11		21		31						
215	EXIST. PANTRY	1		11		21		31						
216	EXIST. RESTROOM	1		11		21		31						
217	EXIST. KITCHEN	1		11		21		31						
218	CHILD CHECK IN	1		11		21		31					36	
219	ADMIN. FOYER	1		11		21		31					36	
220	OFFICE		2		12	21			32					
221	CHOIR SUITE		2		12	21					34			
222	MUSIC		2		12	21			32					
223	ROBES		2		12	21			32					
224	PRACTICE		2		12	21			32					
225	PARLOR		2		12	21		31					36	
226	STORAGE		2		12	21			32					
227	WOMEN'S RESTROOM	1		11			22	31						
228	MEN'S RESTROOM	1		11			22	31						
229	ELECTRICAL	1		11		21			32					
230	LIBRARY		2		12	21		31					36	
231	CHILDREN'S WORSHIP		2		12	21		31						
232	RESTROOM	1		11			22	31						
233	STORAGE		2		12	21			32					
234	SECURED FOYER	1		11		21			32					
235	STORAGE		2		12	21			32					
236	DIRECTOR		2		12	21			32					
237	INFANTS		2		12	21			32					
238	RESTROOM	1		11			22	31						
239	SECURED HALL	1		11		21			32					
240	ASSIST. DIRECTOR		2		12	21			32					
241	CLOSET		2		12	21			32					
242	CLASSROOM		2		12	21			32					
243	COLLABORATION		2		12	21			32					
244	WORK		2		12	21			32					
245	CLASSROOM		2		12	21			32					
246	RESTROOM	1		11			22	31						
247	CLASSROOM		2		12	21			32					
248	CLASSROOM		2		12	21					34			
249	RESTROOM	1		11			22	31						
250	RESTROOM	1		11			22	31						
251	PASTOR		2		12	21			32					
252	SEC.		2		12	21			32					
253	ASSOC.		2		12	21			32					
254	CHILDREN		2		12	21			32					
255	RESTROOM	1		11			22	31						
256	FINANCE		2		12	21			32					
257	ADMIN		2		12	21			32					

NOTES:

FLOOR LEGEND

- TERRAZZO COLOR 1
- TERRAZZO COLOR 2
- TERRAZZO COLOR 3
- TERRAZZO TILES & BASE
- LUXURY VINYL TILE (LVT) PLANKS
- BRICK PAVERS
- THRESHOLD

Quina Grundhoefer Architects

400 West Romana Street Pensacola, Fl 32502
850 433-5575 Fax 850 433-5366
E-mail: qg@qgarchitects.com

STATE OF FLORIDA
CARTER QUINA
AR0010238
REGISTERED ARCHITECT
05/20/22

Alternate 2
Main Level Floor Finishes Plan

3/32"= 1'- 0"

Project
FUMC
Port St. Joe
Hurricane Rebuild
Additions and Renovations
Port St. Joe, Florida

Date: 05-20-22
Project No. 1519
Sheet No. A7.2a

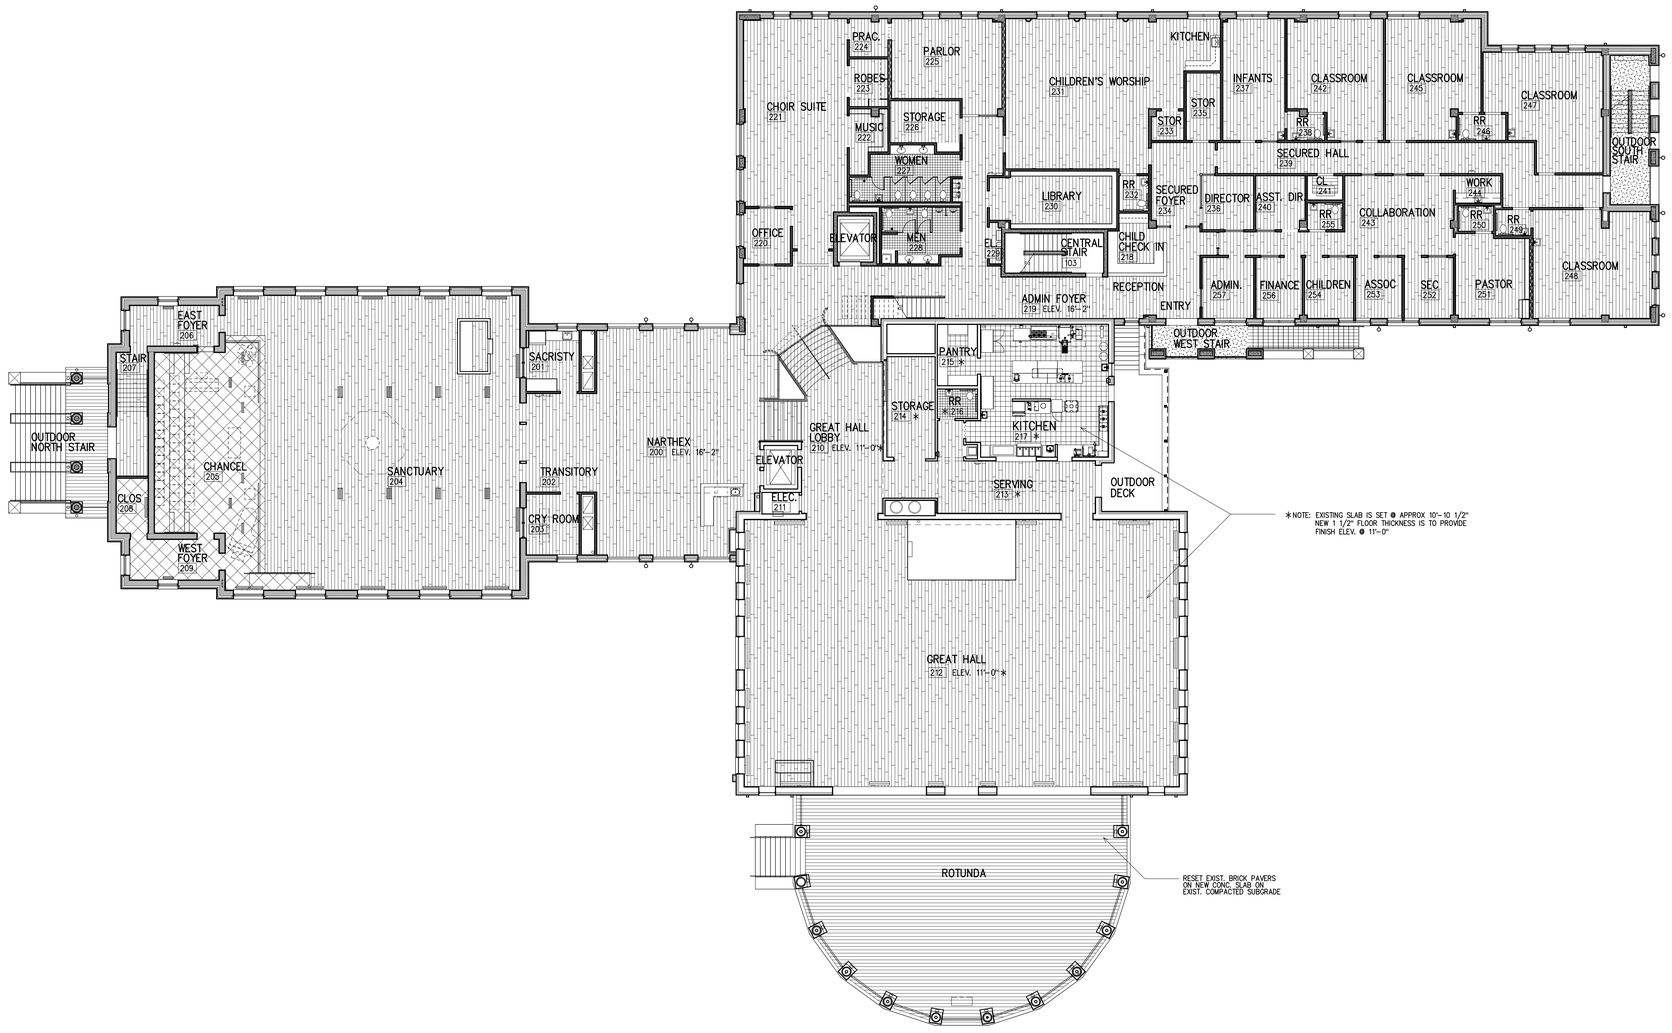

FINISH SCHEDULE

ROOM NO.	ROOM NAME	FLOOR				BASE			WALLS	CEILING						REMARKS
		LVT TYPE A	LVT TYPE B	CERAMIC TILE	CARPET TILE	PTD. WOOD BASE	CERAMIC TILE BASE	CARPET TILE BASE	PTD GYP BOARD	PTD. GYP. BOARD	2'x2' ACOUST. CLG. TILE	TONGUE & GROOVE WOOD CLG.	PAINT EXIST. CLG.	PAINT EXIST. CLG.	PTD., CROWN MOLDING	
	FINISH	1	2	3	4	11	12	13	21	22	31	32	33	34	35	36	
200	NARTHEX	1				11			21		31		33			36	
201	SACRISTY	1				11			21		31					36	
202	TRANSITORY	1				11			21		31					36	
203	CRY ROOM	1				11			21		31					36	
204	SANCTUARY	1				11			21				33			36	
205	CHANCEL		2			11			21				33			36	
206	EAST FOYER	1				11			21		31					36	
207	STAIR	1				11			21		31					36	
208	CLOSET	1				11			21		31					36	
209	WEST FOYER	1				11			21		31					36	
210	GREAT HALL LOBBY	1				11			21		31					36	
211	ELECTRICAL	1				11			21					34			
212	GREAT HALL	1				11			21						35		
213	EXIST. SERVING	1				11			21		31					36	
214	EXIST. STORAGE	1				11			21		31						
215	EXIST. PANTRY				4			13	21		31						
216	EXIST. RESTROOM		3				12		21		31						
217	EXIST. KITCHEN				4			13	21		31						
218	CHILD CHECK IN	1				11			21		31					36	
219	ADMIN. FOYER	1				11			21		31					36	
220	OFFICE		2			11			21			32					
221	CHOIR SUITE		2			11			21					34			
222	MUSIC		2			11			21			32					
223	ROBES		2			11			21			32					
224	PRACTICE		2			11			21			32					
225	PARLOR		2			11			21		31					36	
226	STORAGE		2			11			21			32					
227	WOMEN'S RESTROOM			3			12			22	31						
228	MEN'S RESTROOM			3			12			22	31						
229	ELECTRICAL	1				11			21			32					
230	LIBRARY		2			11			21		31					36	
231	CHILDREN'S WORSHIP		2			11			21		31						
232	RESTROOM	1				11				22	31						
233	STORAGE		2			11			21			32					
234	SECURED FOYER	1				11			21			32					
235	STORAGE		2			11			21			32					
236	DIRECTOR		2			11			21			32					
237	INFANTS		2			11			21			32					
238	RESTROOM	1				11				22	31						
239	SECURED HALL	1				11			21			32					
240	ASSIST. DIRECTOR		2			11			21			32					
241	CLOSET		2			11			21			32					
242	CLASSROOM		2			11			21			32					
243	COLLABORATION		2			11			21			32					
244	WORK		2			11			21			32					
245	CLASSROOM		2			11			21			32					
246	RESTROOM	1				11				22	31						
247	CLASSROOM		2			11			21			32					
248	CLASSROOM		2			11			21					34			
249	RESTROOM	1				11				22	31						
250	RESTROOM	1				11				22	31						
251	PASTOR		2			11			21			32					
252	SEC.		2			11			21			32					
253	ASSOC.		2			11			21			32					
254	CHILDREN		2			11			21			32					
255	RESTROOM	1				11				22	31						
256	FINANCE		2			11			21			32					
257	ADMIN		2			11			21			32					

NOTES:

FLOOR LEGEND

- TERRAZZO COLOR 2
- TERRAZZO COLOR 3
- LUXURY VINYL TILE (LVT) STONE
- LUXURY VINYL TILE (LVT) PLANKS
- BRICK PAVERS
- THRESHOLD

Quina Grundhoefer Architects
400 West Romana Street Pensacola, Fl 32502
850 433-5575 Fax 850 433-5366
E-mail: qg@qgarchitects.com

STATE OF FLORIDA
CARTER QUINA
AR0010238
REGISTERED ARCHITECT
05/20/22

Alternate 8
Main Level Floor Finishes Plan

3/32"=1'-0"

Project
FUMC
Port St. Joe
Hurricane Rebuild
Additions and Renovations
Port St. Joe, Florida

Date: 05-20-22
Project No. 1519
Sheet No. A7.2b

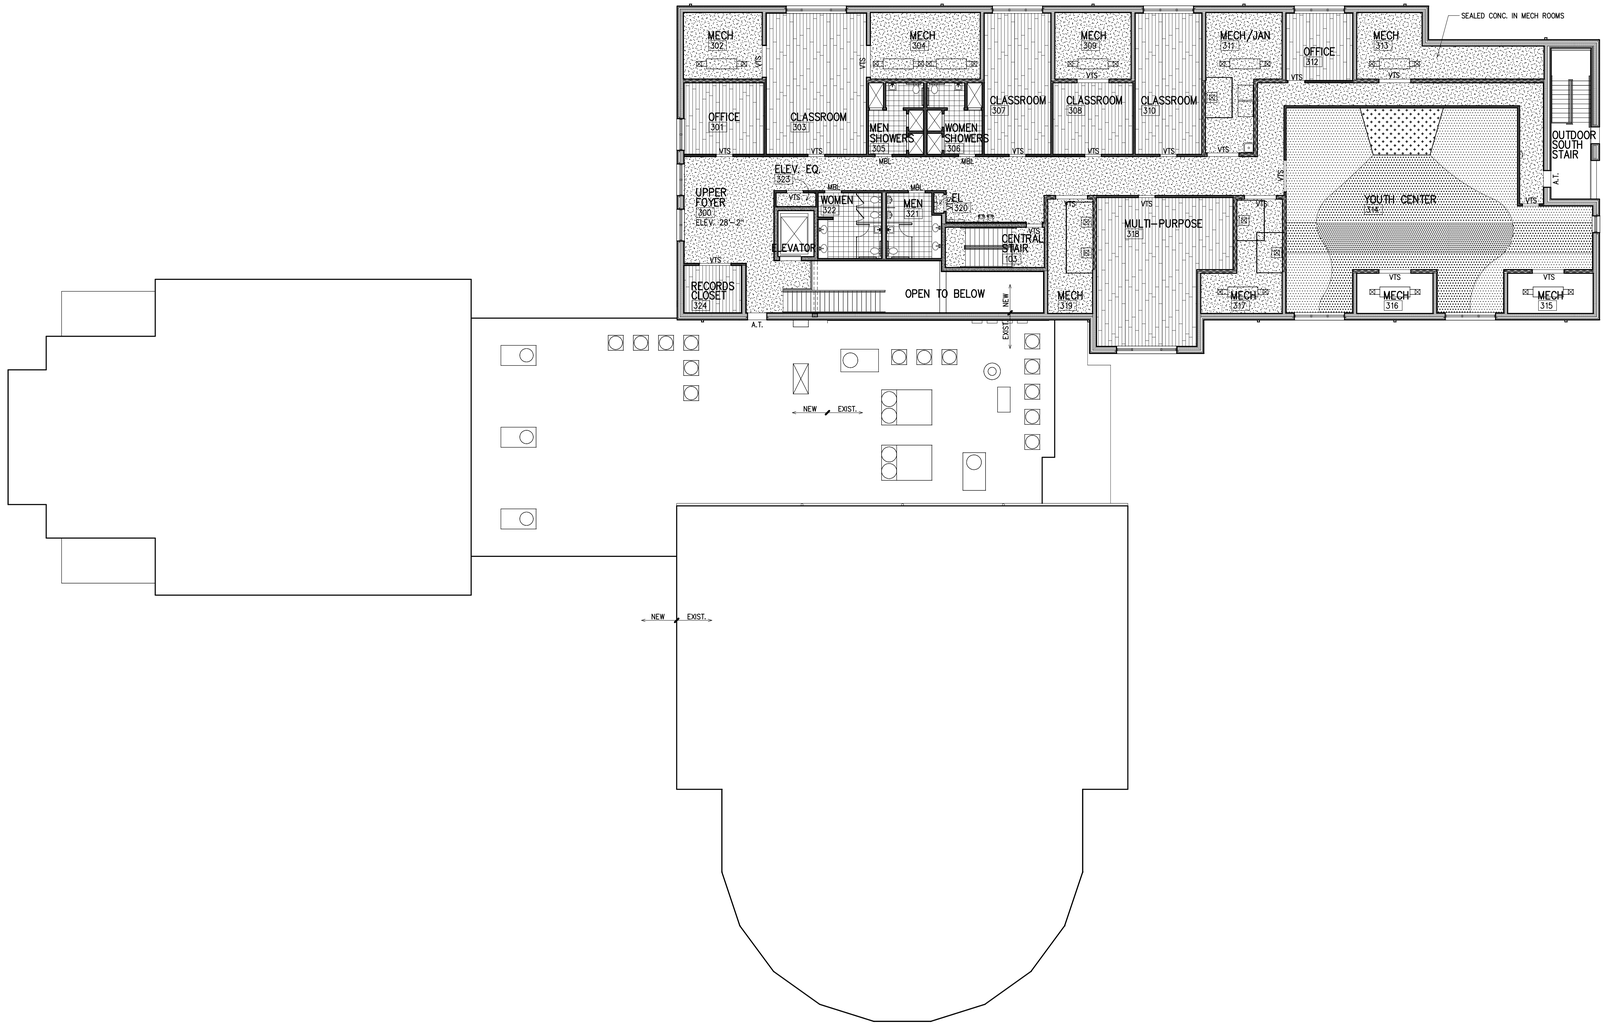

FINISH SCHEDULE

ROOM NO.	ROOM NAME	FLOOR: TERRAZZO	FLOOR: LVT PLANKS	FLOOR: CARPET TILES	FLOOR: CERAMIC TILES	FLOOR: SEALED CONCRETE, EPOXY - PAINTED	BASE: TERRAZZO 4" BASE	BASE: VINYL BASE	WALLS: PTD. GYP. BOARD	WALLS: CERAMIC TILE	WALLS: PTD. CMU	CEILING: PTD. GYP. BOARD	CEILING: ACT TILE	CEILING: EXPOSED STRUCTURE - UNPAINTED	CEILING: EXPOSED STRUCTURE - PAINTED	REMARKS
	FINISH	1	2	3	4	5	11	12	21	22	23	31	32	33	34	
300	UPPER FOYER	1					11		21				32			
301	OFFICE		2				11		21				32			
302	MECHANICAL				5		11	12			23			33		
303	CLASSROOM		2				11		21				32			
304	MECHANICAL				5		11	12			23			33		
305	MEN'S SHOWERS			4			11			22		31				
306	WOMEN'S SHOWERS			4			11			22		31				
307	CLASSROOM		2				11		21				32			
308	CLASSROOM		2				11		21				32			
309	MECHANICAL				5		11	12			23			33		
310	CLASSROOM		2				11		21				32			
311	MECHANICAL/JANITOR				5		11	12			23			33		
312	OFFICE		2				11		21				32			
313	MECHANICAL				5		11	12			23			33		
314	YOUTH CENTER	1	3				11		21						34	
315	MECHANICAL				5		11	12			23			33		
316	MECHANICAL				5		11	12			23			33		
317	MECHANICAL				5		11	12			23			33		
318	MULTI-PURPOSE		2				11		21				32			
319	MECHANICAL				5		11	12			23			33		
320	ELECTRICAL				5		11	12	21					33		
321	MEN'S RESTROOM				4		11			22		31				
322	WOMEN'S RESTROOM				4		11			22		31				
323	ELEVATOR EQUIPMENT				5		11	12	21					33		
324	RECORDS ROOM		2				11		21					33		

NOTES:

Quina Grundhoefer Architects
400 West Romana Street Pensacola, Fl 32502
850 433-5575 Fax 850 433-5366
E-mail: qg@qgarchitects.com

FLOOR LEGEND

- TERRAZZO COLOR 1
- TERRAZZO COLOR 2
- TERRAZZO COLOR 3
- LUXURY VINYL TILE (LVT) PLANKS
- CARPET TILES
- CERAMIC TILES
- SEALED CONCRETE
- A.T. — ALUM. THRESHOLD
- VTS — VINYL TRANSITION STRIP
- MRB — MARBLE THRESHOLD

STATE OF FLORIDA
CARTER QUINA
AR0010238
REGISTERED ARCHITECT
05/20/22

Upper Level Floor Finishes Plan - Attic
3/32"=1'-0"

Project
FUMC
Port St. Joe
Hurricane Rebuild
Additions and Renovations
Port St. Joe, Florida

Date: 05-20-22
Project No. 1519
Sheet No. A7.3

FINISH SCHEDULE

ROOM NO.	ROOM NAME	FLOOR: TERRAZZO	FLOOR: LUXURY VINYL TILE (LVT)	FLOOR: SEALED CONCRETE	BASE: TERRAZZO 4" BASE	BASE: NO BASE	WALLS: FTD. GYP. BOARD	WALLS: PAINTED	CEILING: FTD. GYP. BOARD	CEILING: EXPOSED STRUCTURE - UNPAINTED	REMARKS
	FINISH	1	2	3	11	12	21	22	31	32	
300	UPPER FOYER			3		12		22		32	
320	ELECTRICAL			3		12		22		32	
323	ELEVATOR EQUIPMENT			3		12		22		32	

NOTES:

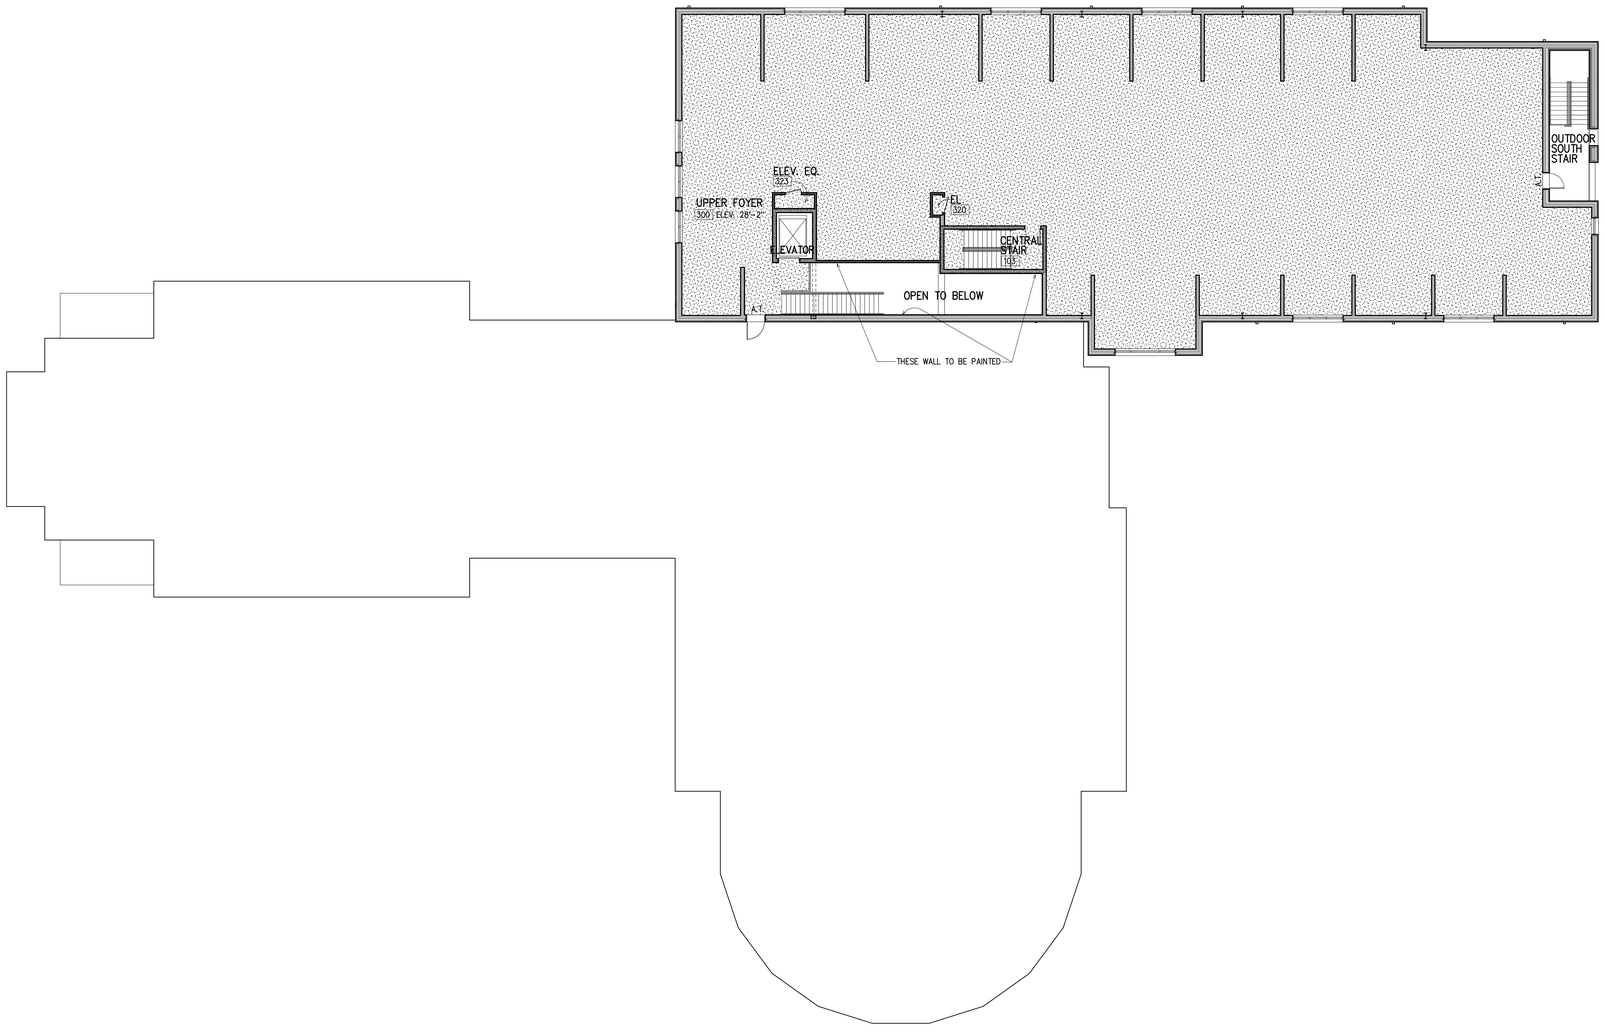

FLOOR LEGEND

A.T. — ALUMINUM THRESHOLD

SEALED CONCRETE

Alternate 2
Upper Level Floor Finishes Plan - Attic
3/32"= 1'-0"

Quina Grundhoefer Architects

400 West Romana Street Pensacola, Fl 32502
850 433-5575 Fax 850 433-5366
E-mail: qg@qgarchitects.com

STATE OF FLORIDA
CARTER QUINA
AR0010238
REGISTERED ARCHITECT
05/20/22

Project
FUMC
Port St. Joe
Hurricane Rebuild
Additions and Renovations
Port St. Joe, Florida

Date: 05-20-22
Project No. 1519
Sheet No. A7.3a