
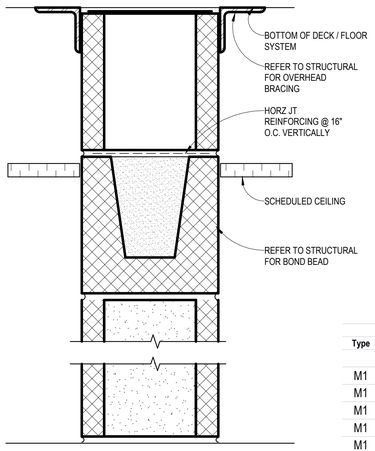


PARTITION TYPE M1: CMU

PARTITION TYPE M1


Type Mark							
Type	Stud #	F.R.	Insul	Wall Depth	Gyp Width	Fire Rating	UL Code
M1	6	0		6 1/8"	N/A	0	U906
M1	8	0		7 5/8"	N/A	0	U906
M1	8	1		7 5/8"	N/A	1HR	U906
M1	8	2		10 3/4"	N/A	2HR	U906
M1	12	0		11 5/8"	N/A	0	U906

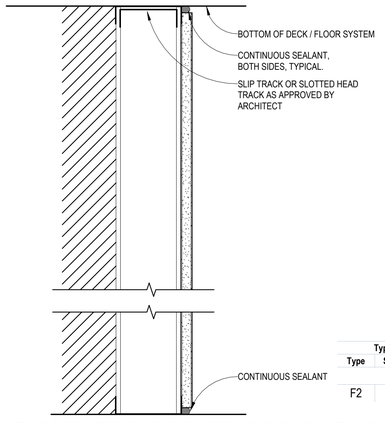

PARTITION TYPE F2: METAL STUDS ATTACHED TO BACK UP SURFACE AND ONE LAYER OF 5/8" GYP BD. PARTIAL HEIGHT.

PARTITION TYPE F2

Type Mark							
Type	Stud #	F.R.	Insul	Wall Depth	Gyp Width	Fire Rating	UL Code
F2	2	0	No	3 1/8"	5/8"	--	--

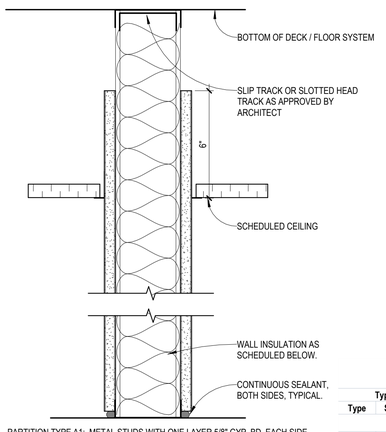


PARTITION TYPE A1: METAL STUDS WITH ONE LAYER 5/8" GYP. BD. EACH SIDE, AND 2 1/2" ACOUSTICAL INSULATION FULL HEIGHT.

PARTITION TYPE A1

Type Mark							
Type	Stud #	F.R.	Insul	Wall Depth	Gyp Width	Fire Rating	UL Code
A1	60		Yes	7 1/4"	5/8"	--	U465

DUCT PENETRATIONS


SCALE: NONE

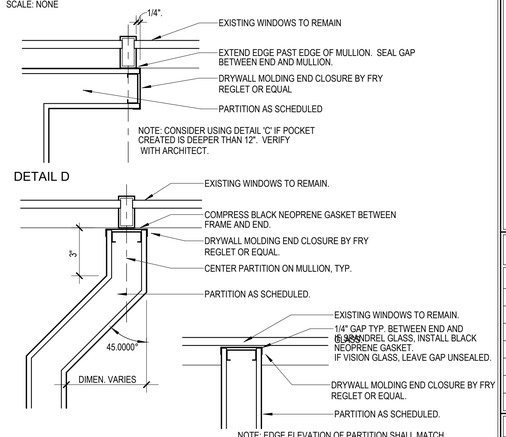

PARTITION AT MULLION DETAILS

SCALE: NONE

FIREWALL PARTITION LEGEND

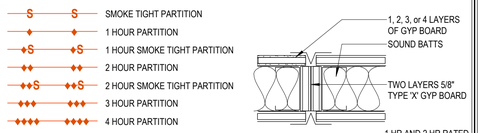

PARTITION LIMITING HEIGHTS SCHEDULE

Interior Framing Limiting Heights

Stud Depth (in.)	Stud Spacing (in.)	Design Limit (psf)	Allowable Deflection	(18 mil) 25 Gauge 0.01799min (0.455mm min.) ft.-in.	(mm)	(33 mil) 20 Gauge 0.03299min (0.836mm min.) ft.-in.	(mm)
1-5/8 (162S125-18/33)	24	5	L/120	9-9	(2970)	11-0	(3350)
1-5/8 (162S125-18/33)	24	5	L/240	7-11	(2410)	8-9	(2670)
1-5/8 (162S125-18/33)	24	5	L/360	7-1	(2160)	7-8	(2030)
1-5/8 (162S125-18/33)	16	5	L/120	10-7	(3230)	12-1	(3680)
1-5/8 (162S125-18/33)	16	5	L/240	8-4	(2540)	9-8	(2950)
1-5/8 (162S125-18/33)	16	5	L/360	8-2	(2490)	8-5	(2570)
2-1/2 (250S125-18/33)	24	5	L/120	11-10	(3610)	14-10	(4520)
2-1/2 (250S125-18/33)	24	5	L/240	10-7	(3230)	11-7	(3530)
2-1/2 (250S125-18/33)	24	5	L/360	9-3	(2820)	10-0	(3050)
2-1/2 (250S125-18/33)	16	5	L/120	13-3	(4040)	16-5	(5000)
2-1/2 (250S125-18/33)	16	5	L/240	11-3	(3430)	12-10	(3910)
2-1/2 (250S125-18/33)	16	5	L/360	9-10	(3000)	11-2	(3400)
3-5/8 (362S125-18/33)	24	5	L/120	13-9	(4190)	18-6	(5640)
3-5/8 (362S125-18/33)	24	5	L/240	13-5	(4090)	14-9	(4500)
3-5/8 (362S125-18/33)	24	5	L/360	11-7	(3530)	12-9	(3890)
3-5/8 (362S125-18/33)	16	5	L/120	15-4	(4670)	20-8	(6300)
3-5/8 (362S125-18/33)	16	5	L/240	14-4	(4370)	16-5	(5000)
3-5/8 (362S125-18/33)	16	5	L/360	12-4	(3760)	14-3	(4340)
4 (400S125-18/33)	24	5	L/120	15-1	(4600)	20-9	(6330)
4 (400S125-18/33)	24	5	L/240	14-2	(4320)	16-5	(5000)
4 (400S125-18/33)	24	5	L/360	12-4	(3760)	14-3	(4340)
4 (400S125-18/33)	16	5	L/120	17-2	(5230)	23-1	(7040)
4 (400S125-18/33)	16	5	L/240	15-4	(4670)	18-4	(5590)
4 (400S125-18/33)	16	5	L/360	13-4	(4060)	15-11	(4850)
6 (600S125-18/33)	24	5	L/120	16-9	(5110)	27-2	(8280)
6 (600S125-18/33)	24	5	L/240	16-9	(5110)	21-7	(6580)
6 (600S125-18/33)	24	5	L/360	16-9	(5110)	18-10	(5740)
6 (600S125-18/33)	16	5	L/120	19-9	(6020)	30-10	(9400)
6 (600S125-18/33)	16	5	L/240	19-9	(6020)	24-6	(7470)
6 (600S125-18/33)	16	5	L/360	17-11	(5770)	21-4	(6500)

Notes: The number following the stud depth is new industry-wide product identification, created by the Steel Stud Manufacturers Association; the number identifies the member depth, style, flange width and material thickness in mils.

1.)This limiting heights data is from ASTM C754. USG presents this information only as a reference, and will not be responsible for the performance of walls based on this table. Consult current information from ASTM C754 and SSMA
(Steel Stud Manufacturers Association ssma.com), and the stud manufacturers for limiting heights characteristics of their particular products.
2.)Limiting heights apply to walls constructed with minimum 1/2 (12.7 mm) thickness of gypsum board and with a minimum of one full-height layer on both sides of the stud framing.
3.)Limiting heights are based on tests conducted with gypsum board attached with screws spaced 12 (305 mm) o.c. to framing members


FIRE RATING NOTES

1. UNDERWRITERS LABORATORY AND OTHER TESTING AGENCY DESIGNATIONS INDICATED FOR FIRE RESISTIVE CONSTRUCTION ARE GIVEN FOR PURPOSES OF DESCRIBING CONSTRUCTION REQUIREMENTS ONLY AND ARE NOT INTENDED TO LIMIT MANUFACTURERS OF MATERIALS. COMPLY WITH THE CONSTRUCTION REQUIREMENTS OF THE INDICATED DESIGN.
2. ALL PARTITION TYPES SHOWN HERE ARE DRAWN AS "NON FIRE-RATED". WHERE FIRE RESISTIVE WALL CONSTRUCTION IS INDICATED, ON THE FLOOR PLANS, PROVIDE "TYPE X" GYPSUM WALLBOARD. AND FIRE RATED SEALANT AT PERIMETER JOINTS AND ALL PENETRATIONS, TYPICAL BOTH SIDES OF PARTITION AS INDICATED ON THE U.L. DETAILS AND ASSEMBLIES.
3. REFER TO SHEET(S) AX.XX THRU AX.XX FOR U.L. LISTED ASSEMBLIES.
4. REFER TO SHEET(S) AX.XX THRU AX.XX FOR THROUGH PENETRATION FIRESTOPPING; RATED JOINT SYSTEMS; AND A SCHEDULE OF LISTED ASSEMBLIES OR SYSTEMS.
5. REFER TO SHEET AX.XX FOR SHAFTWALL DETAILS.
6. REFER TO SHEET(S) AX.XX THRU AX.XX FOR ADDITIONAL PARTITION DETAILS.

GYPSUM BOARD PARTITION PRIORITY LEGEND

PARTITION	DOOR RATING	PRIORITY
FOUR HOUR FIRE PARTITION	3 HOUR - A LABEL	PRIORITY 1 - HIGHEST
TWO HOUR FIRE/SMOKE PARTITION	1 1/2 HOUR - B LABEL	PRIORITY 2
TWO HOUR FIRE PARTITION	1 1/2 HOUR - B LABEL	PRIORITY 3
ONE HOUR FIRE/SMOKE PARTITION	3/4 HOUR - C LABEL	PRIORITY 4
ONE HOUR FIRE PARTITION	3/4 HOUR - C LABEL	PRIORITY 5
ONE HOUR FIRE PARTITION	20 MIN RATING	PRIORITY 6
NON-RATED PARTITION	NONE	PRIORITY 7 - LOWEST

PARTITION DETAILS

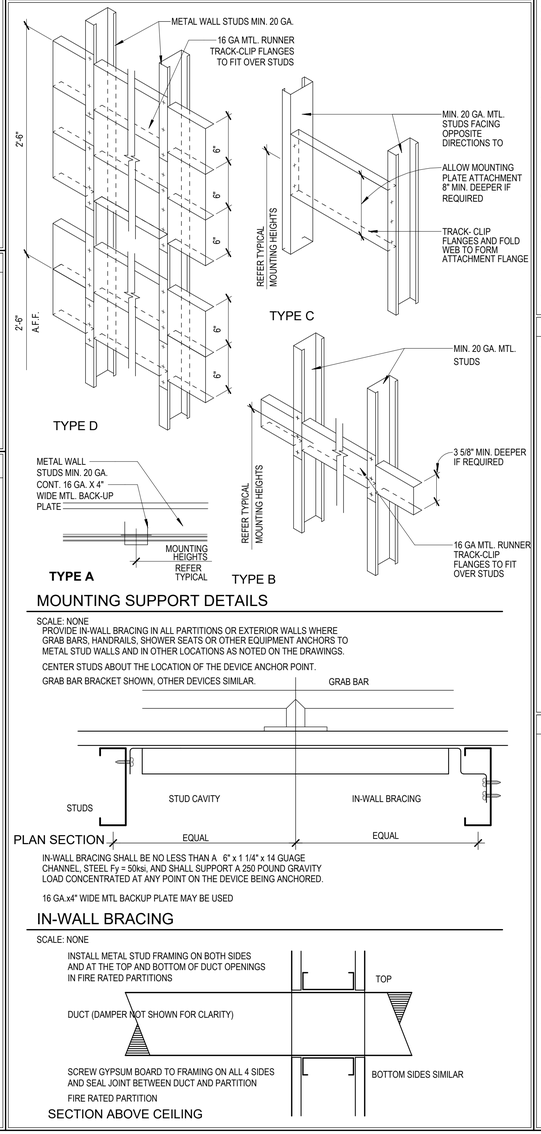

MOUNTING SUPPORT DETAILS

SCALE: NONE

PROVIDE IN-WALL BRACING IN ALL PARTITIONS OR EXTERIOR WALLS WHERE GRAB BARS, HANDRAILS, SHOWER SEATS OR OTHER EQUIPMENT ANCHORS TO METAL STUD WALLS AND IN OTHER LOCATIONS AS NOTED ON THE DRAWINGS.

CENTER STUDS ABOUT THE LOCATION OF THE DEVICE ANCHOR POINT.

IN-WALL BRACING SHALL BE NO LESS THAN A 6" x 1 1/4" x 14 GUAGE CHANNEL, STEEL Fy = 50ksi, AND SHALL SUPPORT A 250 POUND GRAVITY LOAD CONCENTRATED AT ANY POINT ON THE DEVICE BEING ANCHORED.

16 GA.x4" WIDE MTL BACKUP PLATE MAY BE USED

IN-WALL BRACING

SCALE: NONE

SECTION ABOVE CEILING

PARTITION LEGEND

THE FIRST 3 DIGITS OF EACH PARTITION TYPE TAG DESCRIBE THE TYPE OF PARTITION, THE THIRD DIGIT/LETTER INDICATES THE NOMINAL THICKNESS OF THE METAL STUD OR MASONRY. THE LAST NUMERIC DIGIT INDICATES THE HOURLY "FIRE RESISTIVE RATING" REQUIRED OF THAT PARTITION.

PARTITION TAG: B14 0

TYPE OF PARTITION:
- "A" = MTL STUD-SINGLE LAYER GYP. WALL
- "B" = MTL STUD-MULTI LAYBER GYP. WALL
- "C" = CHASE WALL
- "F" = FURRING WALL
- "M" = MASONRY OR MASONRY W/ FURRING
- "P" = PARTIAL HEIGHT STUD WALL
- "S" = SHAFT WALL
- "T" = TEMPORARY WALL
- "Y" = SECURITY WALL

THICKNESS OF PARTITION FRAMING COMPONENT:
- "0" = 7/8" METAL STUD
- "1" = 1 5/8" METAL STUD
- "2" = 2 1/2" METAL STUD
- "3" = 3 5/8" METAL STUD
- "4" = 4" METAL STUD, 3 5/8" CMU, 3 1/2" WOOD
- "6" = 6" METAL STUD, 5 5/8" CMU, 5 1/2" WOOD
- "8" = 8" METAL STUD, 7 5/8" CMU, 7 1/2" WOOD
- "12" = 11 5/8" CMU, 11 1/4" WOOD

FIRE RATING REQUIREMENT ("0" or BLANK FOR NO RATING)
- "0"= NO RATING
- "5"= 30 MIN. RATING
- "1"= 1 HR RATING
- "2"= 2 HR RATING
- "3"= 3 HR RATING


GENERAL NOTES

1. ALL POSSIBLE VARIATIONS OF PARTITIONS TYPES AND U.L. FIRE RATINGS ARE NOT NECESSARILY UTILIZED IN THIS PROJECT AND ARE SHOWN FOR REFERENCE ONLY UNLESS RATED PARTITIONS ARE INDICATED ON THE FLOOR PLANS . WHERE U.L. RATED PARTITIONS ARE INDICATED, REFER TO FLOOR PLANS AND PROVIDE FIRE SEALANT AT THOSE LOCATIONS AS REQUIRED.
2. WHERE FULL HEIGHT PARTITIONS ARE PERPENDICULAR TO SPAN OF STRUCTURAL JOISTS OR GIRDERS, THE PARTITION SHALL EXTEND TO THE UNDERSIDE OF STRUCTURE AND FOLLOW THE LINE OF STRUCTURE.
3. PROVIDE CEMENTITIOUS BACKER BOARD ON ALL WALLS TO RECEIVE CERAMIC TILE FINISH. PROVIDE WATER RESISTANT GYPSUM PANELS ON CEILINGS IN ROOMS THAT INCLUDE SHOWERS. FRAMING NOT TO EXCEED SPACING RECOMMENDED BY MANUFACTURER.
4. PROVIDE ONE LAYER OF 5/8" MOISTURE RESISTANT GYPSUM BOARD AT WALLS BEHIND SINKS AND LAVATORIES WITHOUT TILE. MOISTURE RESISTANT GYPSUM BOARD SHALL BE INSTALLED WITHIN 2' OF ALL URINALS AND WATER CLOSETS, TO A HEIGHT OF 4' AFF.
5. WHERE FIRE RESISTIVE CONSTRUCTION IS INDICATED, PROVIDE TYPE X-W/R BOARD. IN CONDITIONS WHERE NOTE 3 AND 4 APPLY, INSTALL 1 LAYER OF APPLICABLE MOISTURE RESISTANT BOARD OR CEMENTITIOUS BACKER BOARD OVER THE TYPE X-W/R BOARD. INSTALL PER MANUFACTURER LIMITATIONS.
6. STC RATINGS SHOWN FOR SOUND WALLS ARE BASED ON LABORATORY TESTED ASSEMBLIES AND DO NOT NECESSARILY INDICATE THE ACTUAL STC RATING OF THE COMPLETED WORK. PROVIDE MTL. DECK FILLERS WHERE FULL HEIGHT PARTITIONS ARE PERPENDICULAR TO SPAN OF DECK. DECK FILLERS ARE TO BE COMPATIBLE WITH ALL FIRE RATED ASSEMBLIES AND ARE TO BE APPROVED BY ALL GOVERNING AGENCIES.
7. PROVIDE FIRE TREATED WOOD BLOCKING, SHEET METAL OR STEEL BACKING IN PARTITIONS TO SUPPORT WALL MOUNTED ITEMS AND EQUIPMENT, ETC.
8. REFER TO SPECIFICATIONS FOR ADDITIONAL INFORMATION.

COLD FORMED FRAMING NOTES

ALL METAL STUDS TO BE 20 ga. AND PLACED AT 16 INCHES O.C. UNLESS NOTED OTHERWISE OR WHERE THE LIMITING HEIGHT REQUIRES 16ga AT 16" O.C.

1. ALL FURRING CHANNELS TO BE 25 ga. AND PLACED AT 16 INCHES O.C. UNLESS NOTED OTHERWISE.
2. PARTITIONS SUPPORTING WALL HUNG PLUMBING FIXTURES SHALL BE 16 ga. AND PLACED 16 INCHES O.C.
3. REFER TO STRUCTURAL DRAWINGS FOR STUD ga. SIZE AND SPACING FOR ALL STRUCTURALLY DESIGNED PARTITIONS.
4. REFER TO ASTM C754 FOR LIMITING HEIGHTS CRITERIA. LIMITING HEIGHTS ARE TO BE DETERMINED BY DEFLECTION CRITERIA RATIO OF L/240, AND LATERAL PRESSURE OF 5 PSF UNLESS NOTED OTHERWISE OR DICTATED OTHERWISE BY PRESIDING BUILDING CODE. WHERE FLOOR TO STRUCTURE HEIGHT OF PARTITION EXCEEDS THE INDICATED LIMITING HEIGHT, PROVIDE SUPPLEMENTAL BRACING TO THE STRUCTURE OVERHEAD AS REQUIRED TO MAINTAIN REQUIRED DEFLECTION RATIO.
5. FOR PARTITIONS WITH "BRITTLE" FINISHES SUCH AS PLASTER AND CERAMIC TILE, DESIGN PARTITION SYSTEM TO MAINTAIN DEFLECTION RATIO WITHIN L/360. SUSPENDED CEILINGS SHALL NOT BE CONSIDERED AS BRACING.

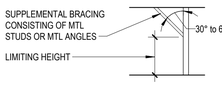

ACOUSTICAL NOTES

1. ALL ACOUSTICALLY CLASSED PARTITIONS SHALL BE CONSTRUCTED IN STRICT ACCORDANCE TO THE REFERENCED TEST.
2. STAGGER AND SEAL ALL JOINTS ON MULTIPLE GYPSUM BOARD LAYER PARTITIONS.
3. SEAL ALL PERIMETER GAPS, AIR TIGHT, AT THE FLOORS, HEAD, ADJACENT CONSTRUCTION AND AROUND ANY PENETRATING ELEMENTS WITH INTERIOR GRADE ACOUSTICAL SEALANT.
4. ALL BATTS AND BLANKETS IN RATED WALLS MUST BEAR THE REQUIRED U.L. CLASSIFICATION MARKING AS TO FIRE-RESISTANCE. ALSO REFER TO CODE COMPLIANCE DETAILS IN A-010 SERIES.
5. AT ACOUSTICALLY RATED PARTITIONS, DO NOT FILL THE STUD CAVITY (DEPTH) FULLY WITH SOUND BATTS. THE WIDTH OF THE SOUND BATTS SHOULD BE SLIGHTLY SMALLER THAN CAVITY TO AVOID BATTS COMPRESSION. HOWEVER, THE ENTIRE LENGTH AND HEIGHT OF THE WALL SHOULD HAVE CONTINUOUS AND UNINTERRUPTED SOUND ATTENUATION BATTS.
6. REFER TO DETAILS 9,10, 11 AND 12 ON SHEET A-8102 FOR PARTITION TYPES WITH A DESIGNATED STC RATING.
7. SEAL ALL WALL INTERSECTIONS AND CONTROL JOINTS AT ACOUSTICALLY CLASSED PARTITIONS IN ACCORDANCE TO DETAIL 12/ A-8102.
8. SEAL ALL CONDUIT, STRUCTURAL, DUCT AND LARGE PIPE PENETRATIONS ACCORDING TO 9/A-8102 UNLESS THE PARTITION IS ALSO FIRE RATED WHERE THE CODE COMPLIANCE DETAILS ON THE A-010 SERIES SHOULD BE REFERENCED.
9. OUTLETS ON OPPOSITE SIDES OF ACOUSTICALLY CLASSED PARTITIONS .

No.	REVISIONS	DATE	BY

Kimley»Horn
© 2020 KIMLEY-HORN AND ASSOCIATES, INC.
2815 CENTENNIAL BOULEVARD, SUITE 102
TALLAHASSEE, FL 32308 PHONE: 850-553-3500
WWW.KIMLEY-HORN.COM CA 0000696

PGAL, INC
1425 ELLSWORTH INDUSTRIAL BLVD #15
ATLANTA, GA 30318
T 404 602 3800
F 404 602 3810
www.pgal.com
PGAL

LICENSED PROFESSIONAL
ENG/ARCH NAME
FL LICENSE NUMBER
XXXXX

PROJECT NUMBER R10031144.00
DATE 04/16/2021
As Indicated
DESIGNED BY PH
DRAWN BY JR
CHECKED BY JW

PARTITION TYPES

QUICK - TURNAROUND FACILITY
PREPARED FOR
TALLAHASSEE INTERNATIONAL AIRPORT
CITY OF TALLAHASSEE
FLORIDA

SHEET NUMBER
A010

11/6/2020 4:41:48 PM Autodesk Docs://TLH OTA Building/TLH_CENTRAL_2024.rvt
This document is an instrument of service prepared solely for Kimley-Horn's client and for a particular purpose. Any other use or reliance is without liability to Kimley-Horn.

INTERIOR FINISHES

WALL FINISHES

INTERIOR PAINT

PT-1
LOCATION: ALL WALLS U.N.O., RE: FINISH SCHED.
MANUFACTURER: SHERWIN WILLIAMS
COLOR/STYLE: PURE WHITE - SW 7005
FINISH: EGGSHELL

PT-2
LOCATION: H.M. DOORS & DOOR FRAMES
MANUFACTURER: SHERWIN WILLIAMS
COLOR/STYLE: ON THE ROCKS - SW 7671
FINISH: SEMI-GLOSS

PT-3 EPOXY PAINT
LOCATION: CAR WASH BAYS
MANUFACTURER: SHERWIN WILLIAMS
COLOR/STYLE:
FINISH: SEMI-GLOSS

CBG-1 FIREPROOFING PRIMER / SEALER
LOCATION: CAR WASH BAYS
MANUFACTURER: CARBOLINE
COLOR/STYLE: CARBOGUARD 1340
FINISH: SEMI-GLOSS

CWT-1 CERAMIC WALL TILE
LOCATION: RESTROOMS
MANUFACTURER: DALTILE
COLOR/STYLE: COLOR WHEEL CLASSIC - ARCTIC WHITE-0190
SIZE: 3 x 6
REMARKS: GROUT TO BE MAPEI - 107 IRON

CWT-2 CERAMIC WALL TILE
LOCATION: 48" AT RESTROOMS / AT MOP SINK
MANUFACTURER: DALTILE
COLOR/STYLE: COLOR WHEEL CLASSIC - DESERT GRAY-X114
SIZE: 3 x 6
REMARKS: GROUT TO BE MAPEI - 107 IRON
ADDITIONAL REMARKS: AT JANITORS CLOSET MOP SINK, TILE TO BE INSTALLED TO 4'-0"H AFF. TILE TO EXTEND BEYOND MOP SINK BY 1'-0". TILE TO BE INSTALLED WITH APPROPRIATE BULLNOSE AND TRIM TILE AS NEEDED. GROUT TO BE EPOXY GROUT, COLOR: TBD.

WB-1 RUBBER BASE
LOCATION: OFFICE AREA, STORAGE AREAS
MANUFACTURER: ROPPE
COLOR/ STYLE: 700 SERIES - 174 SMOKE
SIZE: 4"

EPB-1 EPOXY QUARTZ INTEGRAL BASE
LOCATION: RESTROOMS
MANUFACTURER: STONHARD
COLOR/STYLE: STONTEC ERF - WHITE PLATINUM, SMALL FLAKES
REMARKS: 4" INTEGRAL BASE

RB-1 POLYURETHANE RESIN BASE
LOCATION: CAR WASH BAYS (ALL LOCATIONS OF CBG-1)
MANUFACTURER: KEMPER
COLOR/STYLE: KEMPEROL 2K-PUR
REMARKS: 10" REINFORCED AND LIQUID APPLIED POLYURETHANE RESIN COVE BASE AND SEALANT

INTERIOR FINISHES

CEILING FINISHES

ACOUSTICAL CEILING TILE

ACT-1
LOCATION: OFFICE AREA, BREAK ROOM & RESTROOMS (RE: RCPS)
MANUFACTURER: ARMSTRONG
COLOR/STYLE: ULTIMA - WHITE
NOTES: 9/16 BEVELED TEGULAR, SUPRAFINE 9/16"
SIZE: 24"X24"

OPEN TO STRUCTURE

STR
LOCATION: STORAGE AREAS, ELEC ROOM, VACUUM ROOM, & CAR WASH BAYS (RE: RCPS)
MANUFACTURER: SHERWIN WILLIAMS
COLOR/STYLE: SW 7006 EXTRA WHITE
FINISH: GYP. BD. : FLAT
STRUCTURAL STEEL : SEMI GLOSS

MISCELLANEOUS

PLASTIC LAMINATE SURFACES

PL-1
LOCATION: MILLWORK - VERTICAL SURFACES
MANUFACTURER: FORMICA
COLOR/STYLE: 8841 - WR - WHITE ASH

SOLID SURFACES

SS-1
LOCATION: COUNTER SURFACES AT BREAK ROOM AND RESTROOM
MANUFACTURER: FORMICA
COLOR/STYLE: 758 BIANCO MINERAL

SS-2
LOCATION: ALL INT. WINDOW SILLS, U.N.O.
MANUFACTURER: FORMICA
COLOR/STYLE: 102 ARCTIC

CORNER GUARD

CG-1
LOCATION: GYPSUM BOARD CORNERS
MANUFACTURER: INPRO
COLOR/STYLE: TAPE-ON - FINISH TO MATCH ADJ. WALL(S)
SIZE: 2" X 4"

INTERIOR FINISHES

FLOOR FINISHES

CARPET

CPT-1
LOCATION: OFFICE AREA
MANUFACTURER: INTERFACE
COLOR/STYLE: NATURALLY WEATHERED - 106023 - SLATE GREY

EP-1 EPOXY QUARTZ
LOCATION: RESTROOMS & JANITORS
MANUFACTURER: STONHARD
COLOR/STYLE: STONTEC ERF - WHITE PLATINUM, SMALL FLAKES
REMARKS: 4" INTEGRAL BASE

QF-1 QUARTZ
LOCATION: ADMIN AREAS
MANUFACTURER: KAHRS
COLOR/STYLE: QUARTZ MOSAIC - 8314 - QUARTZ THUNDER

SC-1 SEALED CONCRETE
LOCATION: STORAGE AREAS, ELEC ROOM, & CAR WASH EQUIPMENT ROOM, CAR WASH BAYS
MANUFACTURER: EUCLID CHEMICAL
COLOR/STYLE: EUCO DIAMOND HARD

SC-2 COLOR BROADCAST SEALEDCONCRETE
LOCATION: SHARED BREAKROOM
MANUFACTURER: SURECRETE
COLOR/STYLE: TBD/SURE CAST
REMARKS: SEAL WITH EUCLID CHEMICAL EUCO DIAMOND HARD

ROOM FINISH SCHEDULE

ROOM NUMBER	ROOM NAME	FLOOR FINISH	BASE FINISH	WALL FINISHES					CEILING		COMMENTS
				ALL	NORTH	EAST	SOUTH	WEST	HEIGHT	FINISH	
100	ADMIN AREA	QF-1	WB-1	PT-1	PT-1	PT-1	PT-1	PT-1	10' - 0"	ACT-1	
101	OFFICE	CPT-1	WB-1	PT-1	PT-1	PT-1	PT-1	PT-1	9' - 0"	ACT-1	
102	OFFICE	CPT-1	WB-1	PT-1	PT-1	PT-1	PT-1	PT-1	9' - 0"		
102	OFFICE	CPT-1	WB-1	PT-1	PT-1	PT-1	PT-1	PT-1	9' - 0"	ACT-1	
103	OFFICE	CPT-1	WB-1	PT-1					9' - 0"	ACT-1	
104	RESTROOM	EP-1	EPB-1	CWT-1	CWT-1	CWT-1	CWT-1	CWT-1	9' - 0"	GWB-1	CWT-2 48" A.F.F. (RE: ELEVATIONS)
105	RESTROOM	EP-1	EPB-1	CWT-1	CWT-1	CWT-1	CWT-1	CWT-1	9' - 0"	GWB-1	CWT-2 48" A.F.F. (RE: ELEVATIONS)
106	JAN	EP-1	EPB-1	PT-1	CWT-1, PT-1	CWT-1, PT-1	PT-1	PT-1	9' - 0"	ACT-1	CWT-2 AT MOP SINK
107	IT ROOM	SC-1	WB-1	PT-1	PT-1	PT-1	PT-1	PT-1	9' - 0"	ACT-1	
108	MAINTENANCE BAYS	SC-1	RB-1	-	PT-3	CBG-1	CBG-1	PT-3	OPEN TO STR.	--	
109	CAR WASH BAYS	SC-1	RB-1	-	PT-3	CBG-1	PT-3	CBG-1	OPEN TO STR.	--	
110	CAR WASH EQUIP ROOM	SC-1	WB-1	PT-1					OPEN TO STR.	--	
111	STORAGE / W&D ROOM	SC-1	WB-1	PT-1					OPEN TO STR.	--	
112	ELECTRICAL ROOM	SC-1	WB-1	PT-1					OPEN TO STR.	--	
113	VACUUM ROOM	SC-1	WB-1	PT-1					OPEN TO STR.	--	
114	WWF ROOM	SC-1	WB-1	PT-1					OPEN TO STR.	--	
115	RESTROOM	EP-1	EPB-1	CWT-1	CWT-1	CWT-1	CWT-1	CWT-1	9' - 0"	ACT-1	CWT-2 48" A.F.F. (RE: ELEVATIONS)
120	FUELING CANOPY	--	--	--	--	--	--	--	--		
200	ADMIN AREA	QF-1	WB-1	PT-1	PT-1	PT-1	PT-1	PT-1	10' - 0"	ACT-1	
201	OFFICE	CPT-1	WB-1	PT-1	PT-1	PT-1	PT-1	PT-1	9' - 0"	ACT-1	
202	OFFICE	CPT-1	WB-1	PT-1	PT-1	PT-1	PT-1	PT-1	9' - 0"	ACT-1	
203	OFFICE	CPT-1	WB-1	PT-1	PT-1	PT-1	PT-1	PT-1	9' - 0"	ACT-1	
204	RESTROOM	EP-1	EPB-1	CWT-1	CWT-1	CWT-1	CWT-1	CWT-1	9' - 0"	GB-1	CWT-2 48" A.F.F. (RE: ELEVATIONS)
205	RESTROOM	EP-1	EPB-1	CWT-1	CWT-1	CWT-1	CWT-1	CWT-1	9' - 0"	GB-1	CWT-2 48" A.F.F. (RE: ELEVATIONS)
206	JAN	EP-1	EPB-1	PT-1	CWT-1, PT-1	CWT-1, PT-1	PT-1	PT-1	9' - 0"	ACT-1	CWT-2 AT MOP SINK
207	IT ROOM	SC-1	WB-1	PT-1	PT-1	PT-1	PT-1	PT-1	9' - 0"	ACT-1	
208	MAINTENANCE BAYS	SC-1	RB-1	-	PT-3	CBG-1	CBG-1	PT-3	OPEN TO STR.	--	
209	CAR WASH BAYS	SC-1	RB-1	-	PT-3	CBG-1	PT--3	CBG-1	OPEN TO STR.	--	
210	CAR WASH EQUIP ROOM	SC-1	WB-1	PT-1					OPEN TO STR.	--	
211	STORAGE/ W&D ROOM	SC-1	WB-1	PT-1					OPEN TO STR.	--	
212	ELECTRICAL ROOM	SC-1	WB-1	PT-1					OPEN TO STR.	--	
213	VACUUM ROOM	SC-1	WB-1	PT-1					OPEN TO STR.	--	
214	WWF ROOM	SC-1	WB-1	PT-1					OPEN TO STR.	--	
215	RESTROOM	EP-1	EPB-1	CWT-1	CWT-1	CWT-1	CWT-1	CWT-1	9' - 0"	GB-1	CWT-2 48" A.F.F. (RE: ELEVATIONS)
220	FUELING CANOPY	--	--	--	--	--	--	--	--		
300	ADMIN AREA	QF-1	WB-1	PT-1	PT-1	PT-1	PT-1	PT-1	10' - 0"	ACT-1	
301	OFFICE	CPT-1	WB-1	PT-1	PT-1	PT-1	PT-1	PT-1	9' - 0"	ACT-1	
302	OFFICE	CPT-1	WB-1	PT-1	PT-1	PT-1	PT-1	PT-1	9' - 0"	ACT-1	
303	JAN	EP-1	EPB-1	CWT-1	CWT-1, PT-1	CWT-1, PT-1	PT-1	PT-1	9' - 0"	ACT-1	CWT-2 AT MOP SINK
304	RESTROOM	EP-1	EPB-1	CWT-1	CWT-1	CWT-1	CWT-1	CWT-1	9' - 0"	GB-1	CWT-2 48" A.F.F. (RE: ELEVATIONS)
305	IT ROOM	SC-1	WB-1	PT-1	PT-1	PT-1	PT-1	PT-1	9' - 0"	ACT-1	
306	MAINTENANCE BAYS	SC-1	RB-1	-	PT-3	CBG-1	CBG-1	PT-3	OPEN TO STR.	--	
307	CAR WASH BAYS	SC-1	RB-1	-	PT-3	CBG-1	PT--3	CBG-1	OPEN TO STR.	--	
308	CAR WASH EQUIP ROOM	SC-1	WB-1	PT-1					OPEN TO STR.	--	
309	STORAGE/ W&D ROOM	SC-1	WB-1	PT-1					OPEN TO STR.	--	
310	ELECTRICAL ROOM	SC-1	WB-1	PT-1					OPEN TO STR.	--	
311	VACUUM ROOM	SC-1	WB-1	PT-1					OPEN TO STR.	--	
312	WWF ROOM	SC-1	WB-1	PT-1					OPEN TO STR.	--	
313	RESTROOM	EP-1	EPB-1	CWT-1	CWT-1	CWT-1	CWT-1	CWT-1	9' - 0"	GB-1	CWT-2 48" A.F.F. (RE: ELEVATIONS)
320	FUELING CANOPY	--	--	--	--	--	--	--	--	--	

1/16/2025 4:41:52 PM Autodesk Docs://TLH OTA Buildings/TLH_OBNTRAL_2024.rvt
This document is an instrument of service prepared solely for Kimley-Horn's client and for a particular purpose. Any other use or reliance is without liability to Kimley-Horn.

No.	REVISIONS	DATE	BY

Kimley»Horn
© 2020 KIMLEY-HORN AND ASSOCIATES, INC.
2815 CENTENNIAL BOULEVARD, SUITE 102
TALLAHASSEE, FL 32308 PHONE: 850-553-3500
WWW.KIMLEY-HORN.COM CA 00000696

PGAL, INC
1425 ELLSWORTH
INDUSTRIAL BLVD, NW #15
ATLANTA, GA 30318
T 404 602 3800
F 404 602 3810
www.pgal.com


LICENSED PROFESSIONAL
ENG/ARCH NAME
FL LICENSE NUMBER
XXXXX

PROJECT NUMBER	DATE		DESIGNED BY	DRAWN BY	CHECKED BY
R10031144.00	04/16/2021	1/8" = 1'-0"	PH	JR	JW


FINISH SCHEDULE & FINISH LEGEND

QUICK - TURNAROUND FACILITY
PREPARED FOR
TALLAHASSEE INTERNATIONAL AIRPORT
CITY OF TALLAHASSEE
FLORIDA


SHEET NUMBER
A020

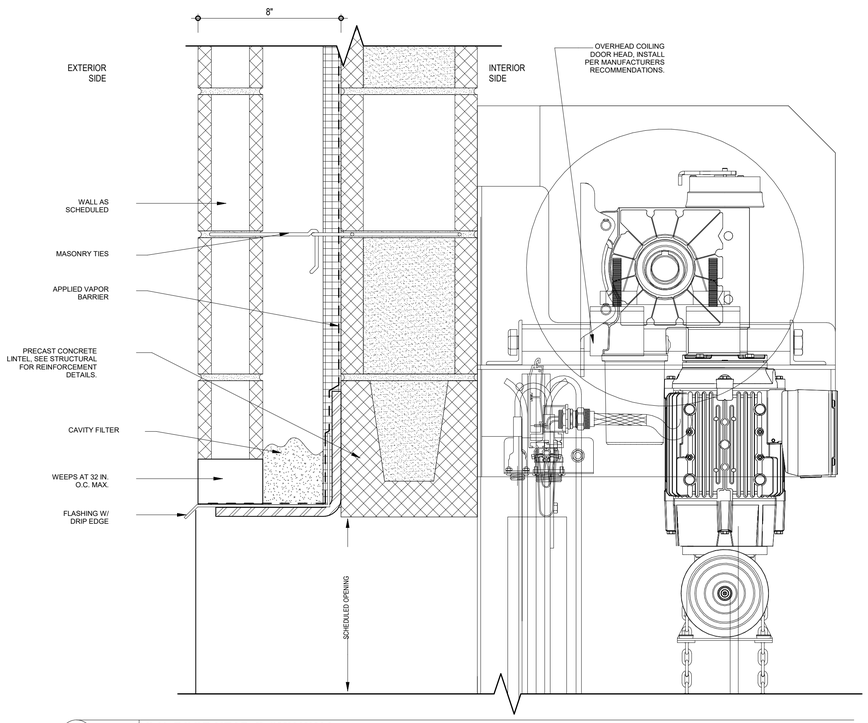


3B 3" = 1'-0" **O.H. DOOR HEAD @ CMU WALL**

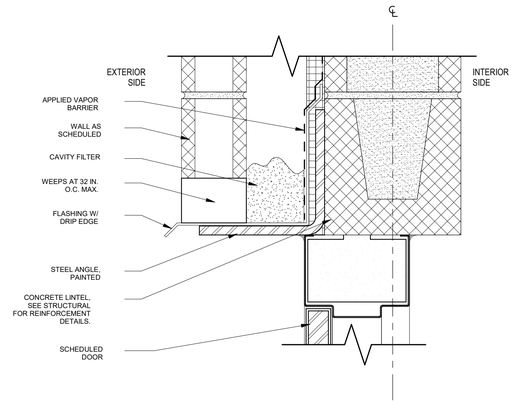


2C 3" = 1'-0" **TYP. WEEP DETAIL @ DOOR HEAD**

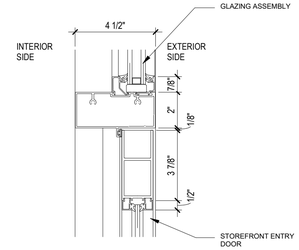


1D 3" = 1'-0" **STOREFRONT DOOR HEAD DETAIL**

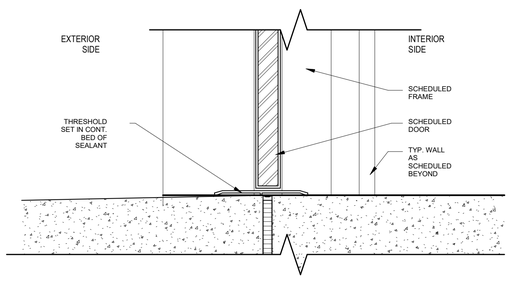


2B 3" = 1'-0" **TYP. H.M. DOOR SILL @ CMU WALL**

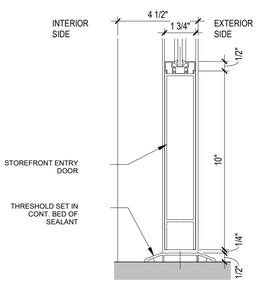


1C 3" = 1'-0" **STOREFRONT DOOR SILL DETAIL**

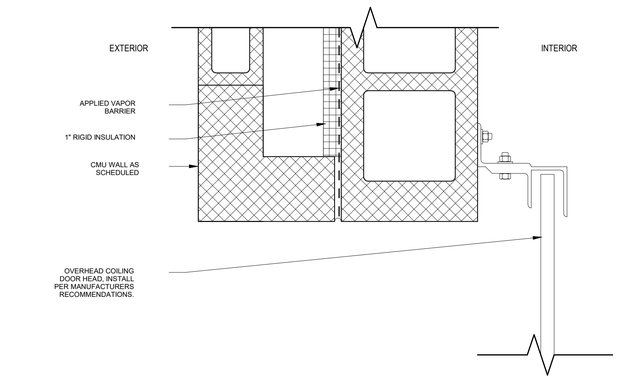


3A 3" = 1'-0" **O.H. DOOR JAMB @ CMU WALL**

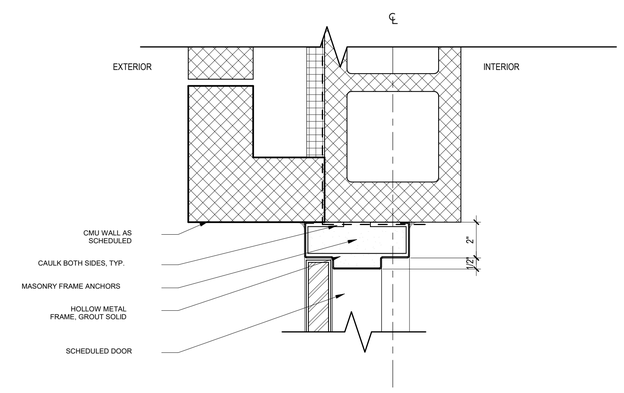

2A 3" = 1'-0" **TYP. H.M. DOOR JAMB @ CMU WALL**

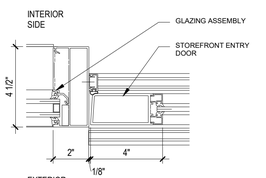

1B 3" = 1'-0" **STOREFRONT DOOR JAMB @ SIDELITE DETAIL**

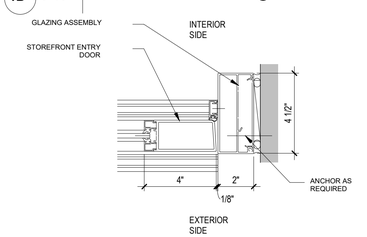

1A 3" = 1'-0" **STOREFRONT DOOR JAMB @ WALL DETAIL**

No.	REVISIONS	DATE	BY

Kimley»Horn

© 2021 KIMLEY-HORN AND ASSOCIATES, INC.
2013 CENTENNIAL BOULEVARD, SUITE 102
TALLAHASSEE, FLORIDA 32308 PHONE: 850-402-5300
WWW.KIMLEY-HORN.COM CA 00000896

FITZGERALD COLLABORATIVE
809 SOUTH GADSDEN ST
SUITE 140
TALLAHASSEE, FL 32301
FITZGERALD COLLABORATIVE GROUP, LLC
#27647

LICENSED PROFESSIONAL

ENGARCHNAME

FL LICENSE NUMBER XXXXX


PROJECT NUMBER	DATE	SCALE	DESIGNED BY	DRAWN BY	CHECKED BY
R1003144.00	JAN 2025	3" = 1'-0"	-	-	-

DOOR DETAILS


QUICK - TURNAROUND FACILITY
PREPARED FOR
TALLAHASSEE INTERNATIONAL AIRPORT
CITY OF TALLAHASSEE
FLORIDA

SHEET NUMBER
A030


1/16/2025 11:53:31 PM Autodesk Docs://TLH OFA Building/TLH OFA Building_Arch-FC_2024.rvt
This document is an instrument of service prepared solely by Kimley-Horn, and is not for a particular purpose. Any other use or reliance is without liability to Kimley-Horn.

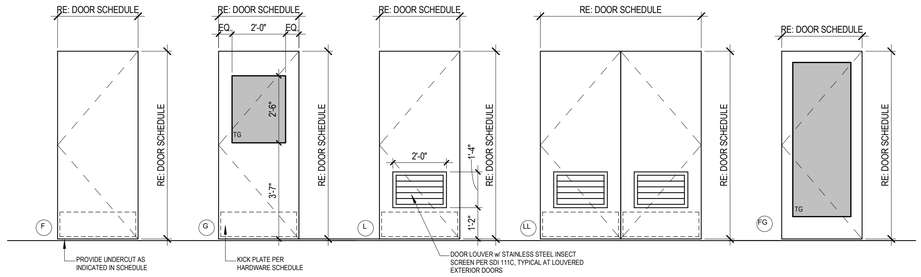


DOOR PANEL TYPES - HOLLOW METAL

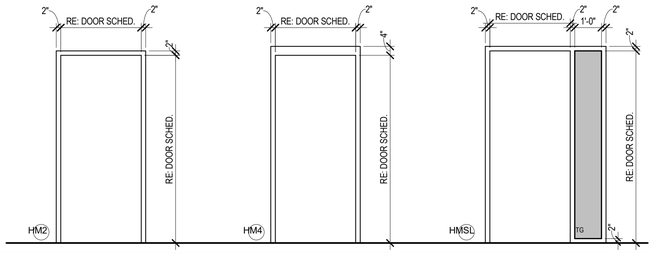

DOOR FRAME ELEVATIONS - HOLLOW METAL

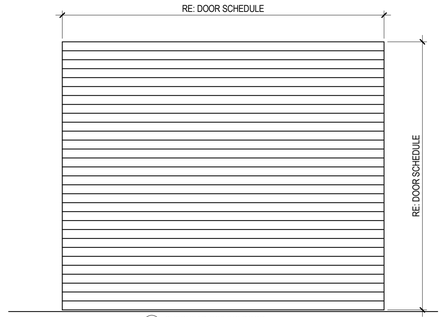

DOOR PANEL ELEVATIONS - OVERHEAD

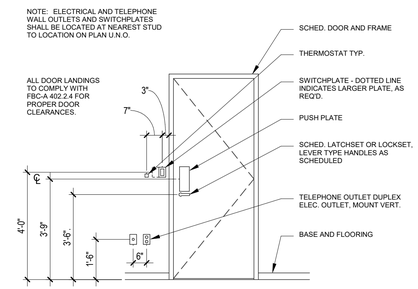

STANDARD MOUNTING HEIGHTS

EXTERIOR DOOR SCHEDULE - STOREFRONT

DOOR NUMBER	DOOR						FRAME			HEAD DETAIL	JAMB DETAIL	SILL DETAIL	GENERAL	HARDWARE SET NO.
	TYPE	WIDTH	HEIGHT	THK	MAT'L	FINISH	TYPE	MAT'L	FINISH					
101	FG	3'-0"	7'-0"		ALUM.	CLEAR ANODIZED		ALUM.	CLEAR ANODIZED	1D / A030	1A & 1B/A030	1C / A030	STOREFRONT ENTRY DOOR, CARD READER	Set 1.0
201	FG	3'-0"	7'-0"		ALUM.	CLEAR ANODIZED		ALUM.	CLEAR ANODIZED	1D / A030	1A & 1B/A030	1C / A030	STOREFRONT ENTRY DOOR, CARD READER	Set 1.0
301	FG	3'-0"	7'-0"		ALUM.	CLEAR ANODIZED		ALUM.	CLEAR ANODIZED	1D / A030	1A & 1B/A030	1C / A030	STOREFRONT ENTRY DOOR, CARD READER	Set 1.0

ALUMINUM FRAMED ENTRANCES AND STOREFRONTS

SF-1 LOCATION: ALUMINUM STOREFRONT
MANUFACTURER: YKK
TYPE: YES 45 TU, FRONT SET
FINISH: YS1N, CLEAR ANODIZED PLUS

EXTERIOR DOOR SCHEDULE - HOLLOW METAL

DOOR NUMBER	DOOR						FRAME			HEAD DETAIL	JAMB DETAIL	SILL DETAIL	GENERAL	HARDWARE SET NO.
	TYPE	WIDTH	HEIGHT	THK	MAT'L	FINISH	TYPE	MAT'L	FINISH					
102	F	3'-0"	7'-0"	1 3/4"	HM	EPT-3	HM4	HM	EPT-3	6/A030	5/A030	7/A030	CARD READER	Set 4.0
110	F	3'-0"	7'-0"	1 3/4"	HM	EPT-3	HM4	HM	EPT-3	6/A030	5/A030	7/A030	CARD READER	Set 4.0
111	G	3'-0"	7'-2"	1 3/4"	HM	EPT-3	HM4	HM	EPT-3	6/A030	5/A030	7/A030		Set 5.0
112	F	3'-8"	7'-2"	1 3/4"	HM	EPT-3	HM4	HM	EPT-3	6/A030	5/A030	7/A030	45 MIN / PANIC HARDWARE / CARD READER	Set 3.0
113	LL	6'-0"	7'-2"	1 3/4"	HM	EPT-3	HM4	HM	EPT-3	6/A030	5/A030	7/A030		Set 2.0
114	L	3'-0"	7'-2"	1 3/4"	HM	EPT-3	HM4	HM	EPT-3	6/A030	5/A030	7/A030		Set 5.0
115	L	3'-0"	7'-2"	1 3/4"	HM	EPT-3	HM4	HM	EPT-3	6/A030	5/A030	7/A030		Set 6.0
202	F	3'-0"	7'-0"	1 3/4"	HM	EPT-3	HM4	HM	EPT-3	6/A030	5/A030	7/A030	CARD READER	Set 4.0
210	F	3'-0"	7'-0"	1 3/4"	HM	EPT-3	HM4	HM	EPT-3	6/A030	5/A030	7/A030	CARD READER	Set 4.0
211	G	3'-0"	7'-2"	1 3/4"	HM	EPT-3	HM4	HM	EPT-3	6/A030	5/A030	7/A030		Set 5.0
212	F	3'-8"	7'-2"	1 3/4"	HM	EPT-3	HM4	HM	EPT-3	6/A030	5/A030	7/A030	45 MIN / PANIC HARDWARE / CARD READER	Set 3.0
213	LL	6'-0"	7'-2"	1 3/4"	HM	EPT-3	HM4	HM	EPT-3	6/A030	5/A030	7/A030		Set 2.0
214	L	3'-0"	7'-2"	1 3/4"	HM	EPT-3	HM4	HM	EPT-3	6/A030	5/A030	7/A030		Set 5.0
215	L	3'-0"	7'-2"	1 3/4"	HM	EPT-3	HM4	HM	EPT-3	6/A030	5/A030	7/A030		Set 6.0
302	F	3'-0"	7'-0"	1 3/4"	HM	EPT-3	HM4	HM	EPT-3	6/A030	5/A030	7/A030	CARD READER	Set 4.0
308	F	3'-0"	7'-0"	1 3/4"	HM	EPT-3	HM4	HM	EPT-3	6/A030	5/A030	7/A030	CARD READER	Set 4.0
309	G	3'-0"	7'-2"	1 3/4"	HM	EPT-3	HM4	HM	EPT-3	6/A030	5/A030	7/A030		Set 5.0
310	F	3'-8"	7'-2"	1 3/4"	HM	EPT-3	HM4	HM	EPT-3	6/A030	5/A030	7/A030	45 MIN / PANIC HARDWARE / CARD READER	Set 3.0
311	LL	6'-0"	7'-2"	1 3/4"	HM	EPT-3	HM4	HM	EPT-3	6/A030	5/A030	7/A030		Set 2.0
312	L	3'-0"	7'-2"	1 3/4"	HM	EPT-3	HM4	HM	EPT-3	6/A030	5/A030	7/A030		Set 4.0
313	L	3'-0"	7'-2"	1 3/4"	HM	EPT-3	HM4	HM	EPT-3	6/A030	5/A030	7/A030		Set 6.0

EXTERIOR DOOR SCHEDULE - OVERHEAD

DOOR NUMBER	DOOR						FRAME			HEAD DETAIL	JAMB DETAIL	SILL DETAIL	GENERAL	HARDWARE SET NO.
	TYPE	WIDTH	HEIGHT	THK	MAT'L	FINISH	TYPE	MAT'L	FINISH					
103	OH	12'-0"	10'-0"	3/4"	ALUM.	EPT-4	-	ALUM.	EPT-4	10/A030	9/A030	RE: STRUCT		Set 14.0
104	OH	12'-0"	10'-0"	3/4"	ALUM.	EPT-4	-	ALUM.	EPT-4	10/A030	9/A030	RE: STRUCT		Set 14.0
105	OH	12'-0"	10'-0"	3/4"	ALUM.	EPT-4	-	ALUM.	EPT-4	10/A030	9/A030	RE: STRUCT		Set 14.0
106	OH	12'-0"	10'-0"	3/4"	ALUM.	EPT-4	-	ALUM.	EPT-4	10/A030	9/A030	RE: STRUCT	DOOR SENSOR	Set 14.0
107	OH	12'-0"	10'-0"	3/4"	ALUM.	EPT-4	-	ALUM.	EPT-4	10/A030	9/A030	RE: STRUCT	DOOR SENSOR	Set 14.0
108	OH	12'-0"	10'-0"	3/4"	ALUM.	EPT-4	-	ALUM.	EPT-4	10/A030	9/A030	RE: STRUCT	DOOR SENSOR	Set 14.0
109	OH	10'-0"	10'-0"	3/4"	ALUM.	EPT-4	-	ALUM.	EPT-4	10/A030	9/A030	RE: STRUCT		Set 14.0
116	OH	12'-0"	10'-0"	3/4"	ALUM.	EPT-4	-	ALUM.	EPT-4	10/A030	9/A030	RE: STRUCT		Set 14.0
117	OH	12'-0"	10'-0"	3/4"	ALUM.	EPT-4	-	ALUM.	EPT-4	10/A030	9/A030	RE: STRUCT		Set 14.0
118	OH	12'-0"	10'-0"	3/4"	ALUM.	EPT-4	-	ALUM.	EPT-4	10/A030	9/A030	RE: STRUCT		Set 14.0
203	OH	12'-0"	10'-0"	3/4"	ALUM.	EPT-4	-	ALUM.	EPT-4	10/A030	9/A030	RE: STRUCT		Set 14.0
204	OH	12'-0"	10'-0"	3/4"	ALUM.	EPT-4	-	ALUM.	EPT-4	10/A030	9/A030	RE: STRUCT		Set 14.0
205	OH	12'-0"	10'-0"	3/4"	ALUM.	EPT-4	-	ALUM.	EPT-4	10/A030	9/A030	RE: STRUCT		Set 14.0
206	OH	12'-0"	10'-0"	3/4"	ALUM.	EPT-4	-	ALUM.	EPT-4	10/A030	9/A030	RE: STRUCT	DOOR SENSOR	Set 14.0
207	OH	12'-0"	10'-0"	3/4"	ALUM.	EPT-4	-	ALUM.	EPT-4	10/A030	9/A030	RE: STRUCT	DOOR SENSOR	Set 14.0
208	OH	12'-0"	10'-0"	3/4"	ALUM.	EPT-4	-	ALUM.	EPT-4	10/A030	9/A030	RE: STRUCT	DOOR SENSOR	Set 14.0
209	OH	10'-0"	10'-0"	3/4"	ALUM.	EPT-4	-	ALUM.	EPT-4	10/A030	9/A030	RE: STRUCT		Set 14.0
216	OH	12'-0"	10'-0"	3/4"	ALUM.	EPT-4	-	ALUM.	EPT-4	10/A030	9/A030	RE: STRUCT		Set 14.0
217	OH	12'-0"	10'-0"	3/4"	ALUM.	EPT-4	-	ALUM.	EPT-4	10/A030	9/A030	RE: STRUCT		Set 14.0
218	OH	12'-0"	10'-0"	3/4"	ALUM.	EPT-4	-	ALUM.	EPT-4	10/A030	9/A030	RE: STRUCT		Set 14.0
303	OH	12'-0"	10'-0"	3/4"	ALUM.	EPT-4	-	ALUM.	EPT-4	10/A030	9/A030	RE: STRUCT		Set 14.0
304	OH	12'-0"	10'-0"	3/4"	ALUM.	EPT-4	-	ALUM.	EPT-4	10/A030	5/A030	RE: STRUCT		Set 14.0
305	OH	12'-0"	10'-0"	3/4"	ALUM.	EPT-4	-	ALUM.	EPT-4	10/A030	9/A030	RE: STRUCT	DOOR SENSOR	Set 14.0
306	OH	12'-0"	10'-0"	3/4"	ALUM.	EPT-4	-	ALUM.	EPT-4	10/A030	9/A030	RE: STRUCT	DOOR SENSOR	Set 14.0
307	OH	10'-0"	10'-0"	3/4"	ALUM.	EPT-4	-	ALUM.	EPT-4	10/A030	9/A030	RE: STRUCT		Set 14.0
314	OH	12'-0"	10'-0"	3/4"	ALUM.	EPT-4	-	ALUM.	EPT-4	10/A030	9/A030	RE: STRUCT		Set 14.0
315	OH	12'-0"	10'-0"	3/4"	ALUM.	EPT-4	-	ALUM.	EPT-4	10/A030	9/A030	RE: STRUCT		Set 14.0

INTERIOR DOOR SCHEDULE

DOOR NUMBER	DOOR						FRAME			HEAD DETAIL	JAMB DETAIL	SILL DETAIL	GENERAL	HARDWARE SET NO.
	TYPE	WIDTH	HEIGHT	THK	MAT'L	FINISH	TYPE	MAT'L	FINISH					
100	G	3'-0"	7'-2"	1 3/4"	HM	PT-3	HM4	HM	PT-3					Set 13.0
101A	F	3'-0"	7'-0"	1 3/4"	HM	PT-3	HMSL	HM	PT-3					Set 9.0
101B	F	3'-0"	7'-0"	1 3/4"	HM	PT-3	HMSL	HM	PT-3					Set 9.0
101C	F	3'-0"	7'-0"	1 3/4"	HM	PT-3	HMSL	HM	PT-3					Set 9.0
101D	F	3'-0"	7'-0"	1 3/4"	HM	PT-3	HM2	HM	PT-3				UNDERCUT	Set 11.0
101E	F	3'-0"	7'-0"	1 3/4"	HM	PT-3	HM2	HM	PT-3				UNDERCUT	Set 11.0
101F	F	3'-0"	7'-0"	1 3/4"	HM	PT-3	HM2	HM	PT-3				UNDERCUT	Set 8.0
101G	F	3'-0"	7'-0"	1 3/4"	HM	PT-3	HM2	HM	PT-3					Set 7.0
108A	-	5'-0"	7'-4"	-	-	-	-	-	-	-	-	-	DOOR OPENING	-
200	G	3'-0"	7'-2"	1 3/4"	HM	PT-3	HM4	HM	PT-3					Set 13.0
201A	F	3'-0"	7'-0"	1 3/4"	HM	PT-3	HMSL	HM	PT-3					Set 9.0
201B	F	3'-0"	7'-0"	1 3/4"	HM	PT-3	HMSL	HM	PT-3					Set 9.0
201C	F	3'-0"	7'-0"	1 3/4"	HM	PT-3	HMSL	HM	PT-3					Set 9.0
201D	F	3'-0"	7'-0"	1 3/4"	HM	PT-3	HM2	HM	PT-3				UNDERCUT	Set 11.0
201E	F	3'-0"	7'-0"	1 3/4"	HM	PT-3	HM2	HM	PT-3				UNDERCUT	Set 11.0
201F	F	3'-0"	7'-0"	1 3/4"	HM	PT-3	HM2	HM	PT-3				UNDERCUT	Set 8.0
201G	F	3'-0"	7'-0"	1 3/4"	HM	PT-3	HM2	HM	PT-3					Set 7.0
210A	-	5'-0"	7'-4"	-	-	-	-	-	-	-	-	-	DOOR OPENING	-
300	G	3'-0"	7'-2"	1 3/4"	HM	PT-3	HM4	HM	PT-3					Set 13.0
301A	F	3'-0"	7'-0"	1 3/4"	HM	PT-3	HMSL	HM	PT-3					Set 9.0
301B	F	3'-0"	7'-0"	1 3/4"	HM	PT-3	HMSL	HM	PT-3					Set 9.0
301C	F	3'-0"	7'-0"	1 3/4"	HM	PT-3	HM2	HM	PT-3				UNDERCUT	Set 8.0
301D	F	3'-0"	7'-0"	1 3/4"	HM	PT-3	HM2	HM	PT-3				UNDERCUT	Set 11.0
301E	F	3'-0"	7'-0"	1 3/4"	HM	PT-3	HM2	HM	PT-3					Set 7.0
308A	-	5'-0"	7'-4"	-	-	-	-	-	-	-	-	-	DOOR OPENING	-

No.	REVISIONS	DATE	BY

Kimley»Horn
© 2021 KIMLEY-HORN AND ASSOCIATES, INC.
2614 CENTENNIAL BOULEVARD, SUITE 102
TALLAHASSEE, FLORIDA 32308 PHONE: 850-402-3000
WWW.KIMLEY-HORN.COM CA 0000086

FITZGERALD COLLABORATIVE
859 SOUTH GADSDEN ST.
SUITE 140
TALLAHASSEE, FL 32301
FITZGERALD COLLABORATIVE GROUP, LLC
#27647

LICENSED PROFESSIONAL
ENGINEER NAME
FL LICENSE NUMBER
XXXXX


PROJECT NUMBER
R1003144.00
DATE
JAN 2025
N.T.S.
DESIGNED BY -
DRAWN BY -
CHECKED BY -

DOOR DETAILS & DOOR SCHEDULE


QUICK - TURNAROUND FACILITY
PREPARED FOR
TALLAHASSEE INTERNATIONAL AIRPORT
CITY OF TALLAHASSEE
FLORIDA

SHEET NUMBER
A031


11/4/2025 11:57:04 PM Autodesk Docs://TLH OTA Building/TLH OTA Building_Arch-FC_2024.rvt
This document is an instrument of service prepared solely for Kimley-Horn's client and for a particular purpose. Any other use or reliance is without liability to Kimley-Horn.

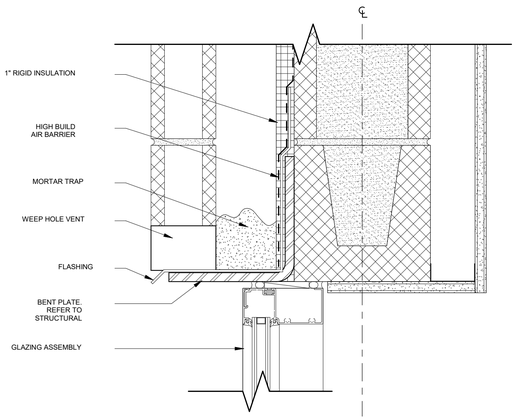


C3 3" = 1'-0" HEAD DETAIL - WINDOW @ MASONRY VENEER

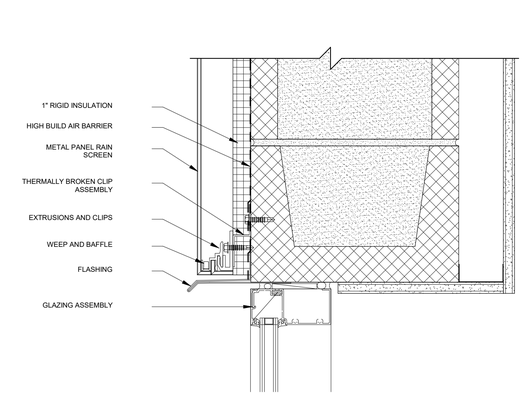


B3 3" = 1'-0" HEAD DETAIL - WINDOW @ METAL WALL PANEL

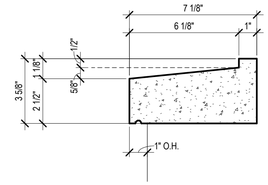


C4 3" = 1'-0" CAST STONE PROFILE

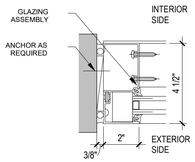


A4 3" = 1'-0" JAMB DETAIL

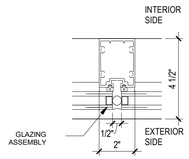


A5 3" = 1'-0" VERTICAL DETAIL

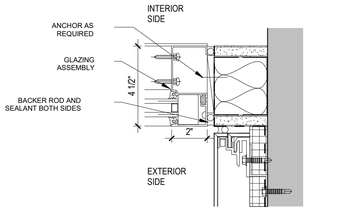


A6 3" = 1'-0" OPP. JAMB DETAIL

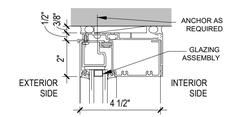


A3 3" = 1'-0" HEAD

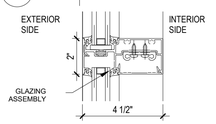


A2 3" = 1'-0" HORIZONTAL

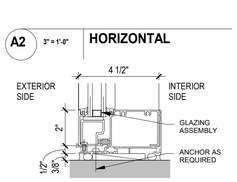


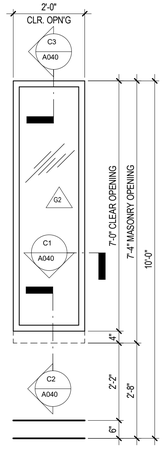


C OFFICE WINDOW (MASONRY VENEER)

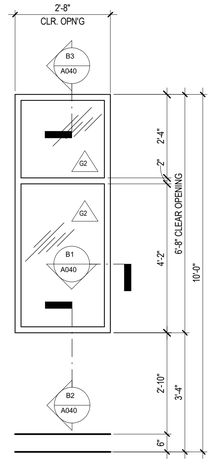


B OFFICE WINDOW (METAL WALL PANEL)

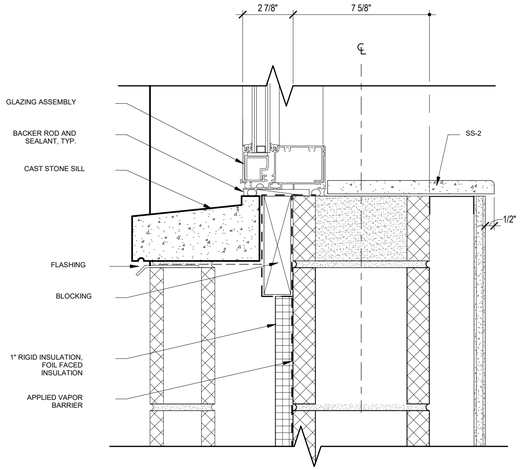


C2 3" = 1'-0" SILL DETAIL - WINDOW @ MASONRY VENEER

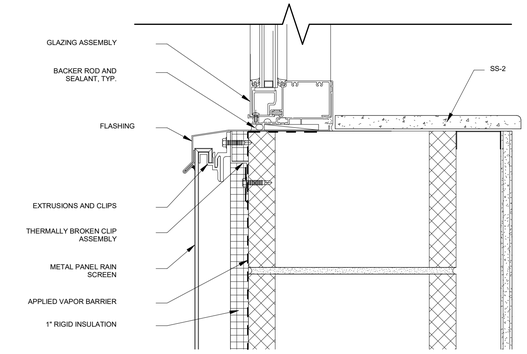


B2 3" = 1'-0" SILL DETAIL - WINDOW @ METAL WALL PANEL

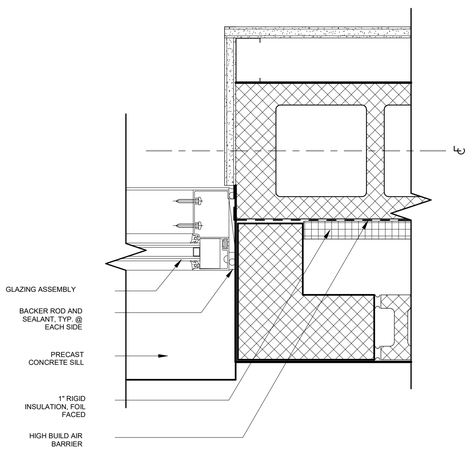

C1 3" = 1'-0" JAMB DETAIL - WINDOW @ MASONRY VENEER

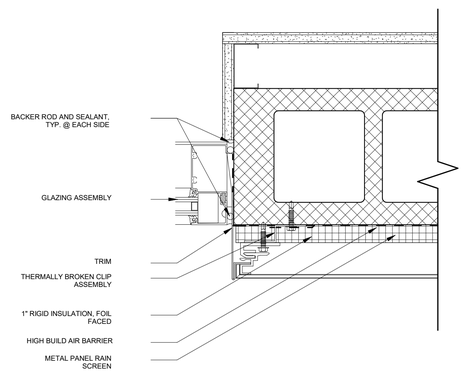

B1 3" = 1'-0" JAMB DETAIL -WINDOW @ METAL WALL PANEL

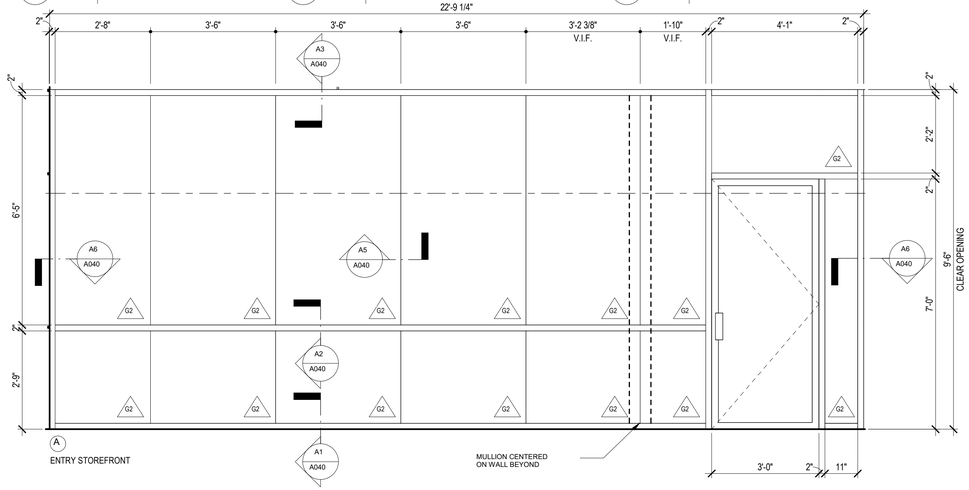

A ENTRY STOREFRONT

MULLION CENTERED ON WALL BEYOND

A1 3" = 1'-0" SILL

C N.T.S. TYPE C

B N.T.S. TYPES B

A 1/2" = 1'-0" ALUMINUM STOREFRONT - TYPE A

LEGEND

TYPES

G2

DESCRIPTION: VITRO INSULATED GLASS UNIT
INSIDE LITE: CLEAR
OUTSIDE LITE: SOLARBAN 70 (2)
COMMENTS: OPTIGRAY, TEMPERED

ALUMINUM FRAMED ENTRANCES AND STOREFRONTS

SF-1
LOCATION: ALUMINUM STOREFRONT
MANUFACTURER: YKK
TYPE: YES 45 TU, FRONT SET
FINISH: YS1N, CLEAR ANODIZED PLUS

No.	REVISIONS	DATE	BY

Kimley»Horn
© 2021 KIMLEY-HORN AND ASSOCIATES, INC.
2614 CENTENNIAL BOULEVARD, SUITE 102
TALLAHASSEE, FLORIDA 32308 PHONE: 850-942-2000
WWW.KIMLEY-HORN.COM CA 0000896

FITZGERALD COLLABORATIVE
809 SOUTH GADSDEN ST.
SUITE 140
TALLAHASSEE, FL 32301
FITZGERALD COLLABORATIVE GROUP, LLC
#27647

LICENSED PROFESSIONAL
ENGINEER NAME
FL LICENSE NUMBER XXXXX

PROJECT NUMBER	DESIGNED BY	-
R1003144.00		
DATE	DRAWN BY	-
JAN 2025		
As indicated	CHECKED BY	-

WINDOW DETAILS


QUICK - TURNAROUND FACILITY
PREPARED FOR
TALLAHASSEE INTERNATIONAL AIRPORT
CITY OF TALLAHASSEE
FLORIDA


SHEET NUMBER
A040

1/16/2025 11:58:35 PM Autodesk Docs://TIA / OTA Building/TIA OTA Building_Arch-FC_2024.rvt
This document is an instrument of service prepared solely by Kimley-Horn's client and is not to be used for any purpose other than that for which it was prepared without the written consent of Kimley-Horn. Any use or reuse by any party for any other purpose or modification of the document without written consent of Kimley-Horn will be at such party's sole risk and without liability to Kimley-Horn.

NOTES:

1. GUARDRAIL - RE: CIVIL DRAWINGS
2. PERIMETER FENCE - RE: CIVIL DRAWINGS
3. PAVEMENT MARKINGS
4. DUMPSTER & DUMPSTER ENCLOSURE
5. ABOVEGROUND STORAGE FUEL TANK - RE: FUELING DRAWINGS
6. CONCRETE CURB - RE: CIVIL DRAWINGS
7. CAR WASH & SUPPORT BUILDING
8. FUEL CANOPY
9. CRASH GATE - RE: CIVIL DRAWINGS
10. INTERNAL SWING GATE - RE: CIVIL DRAWINGS
11. PEDESTRIAN GATE
12. CONCRETE FILLED STEEL BOLLARD - RE: CIVIL DRAWINGS

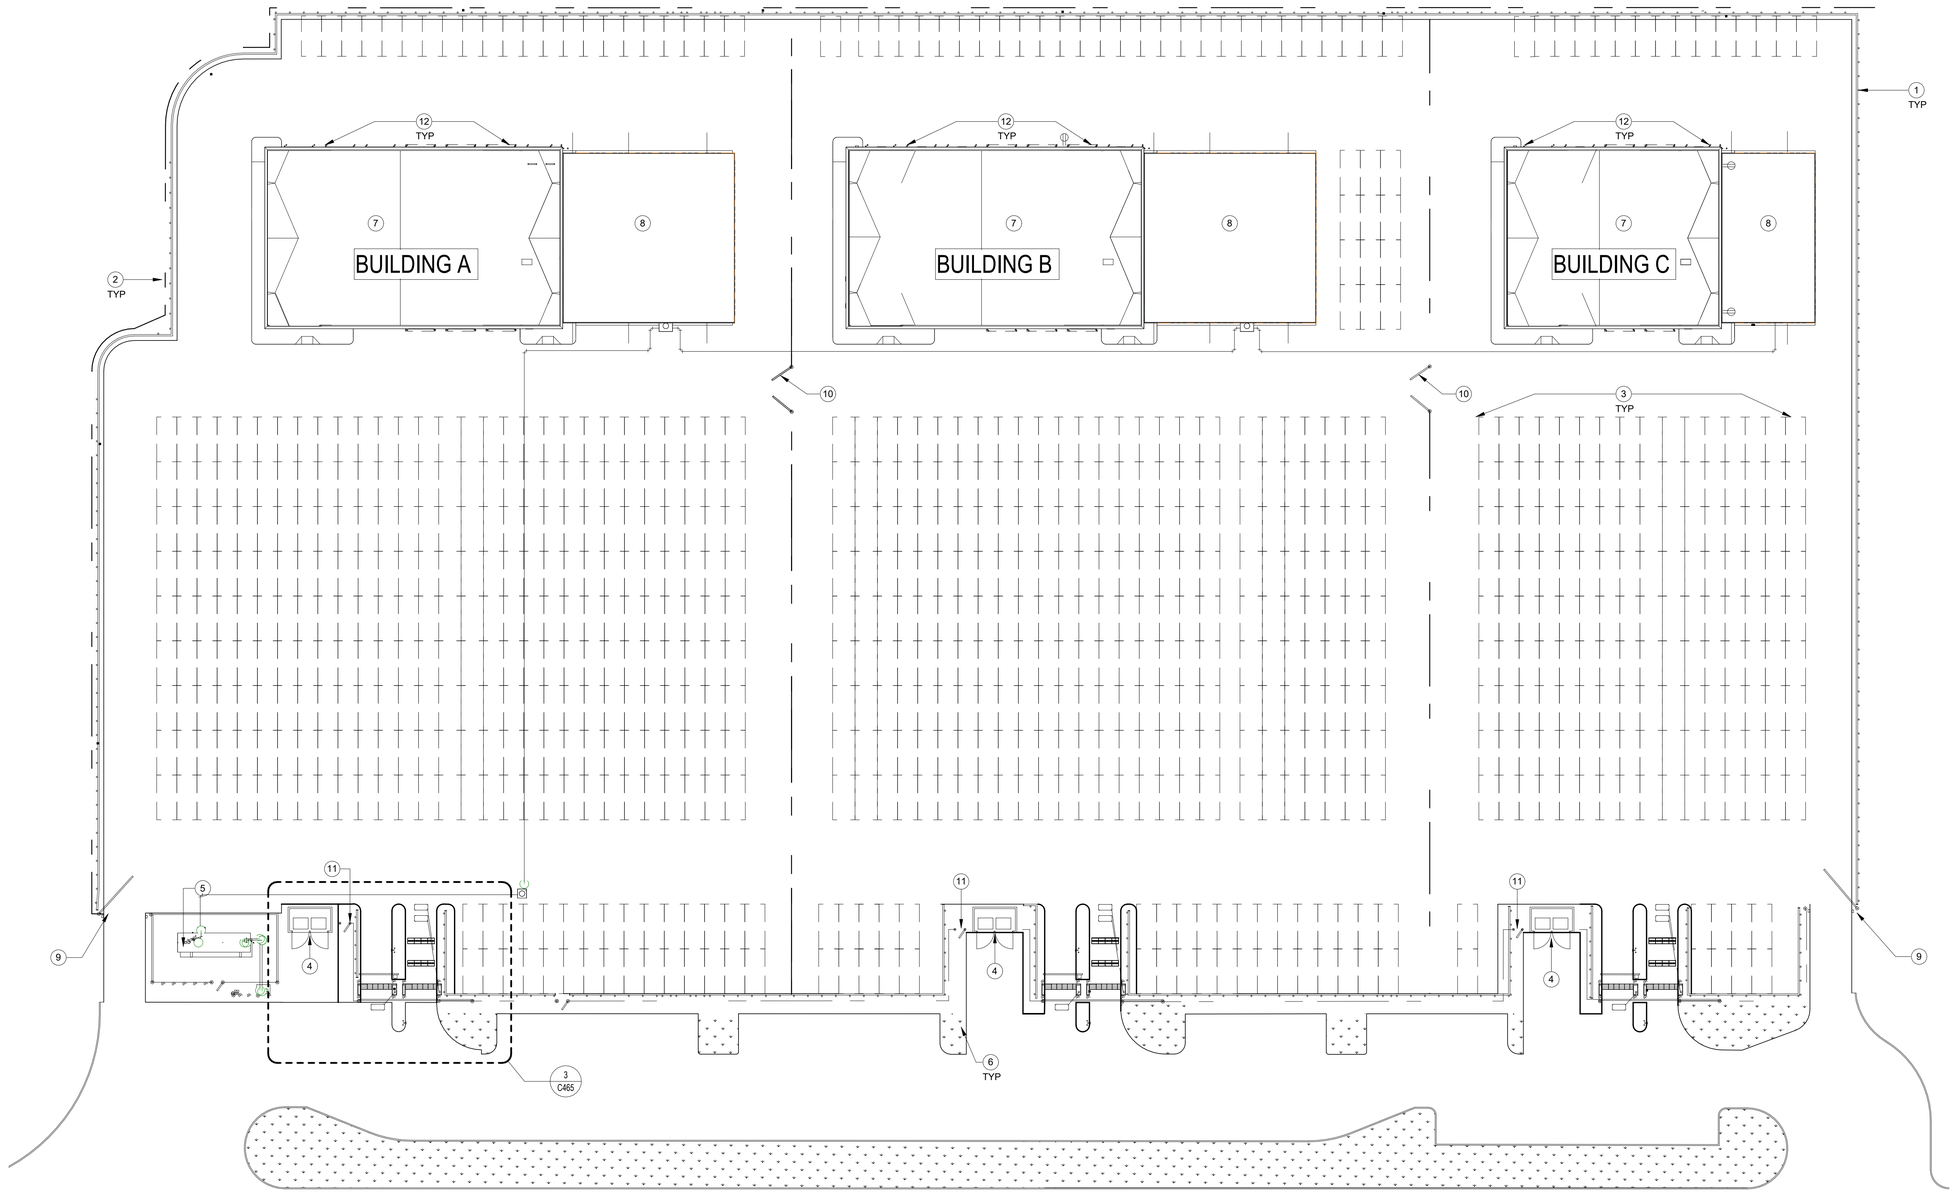

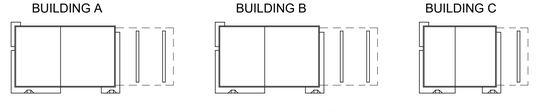

SITE KEY

1 1/32" = 1'-0" **SITE PLAN**

No.	REVISIONS	DATE	BY

Kimley»Horn
© 2020 KIMLEY-HORN AND ASSOCIATES, INC.
2815 CENTENNIAL BOULEVARD, SUITE 102
TALLAHASSEE, FL 32308 PHONE: 850-553-3500
WWW.KIMLEY-HORN.COM CA 00000696

PGAL, INC
1425 ELLSWORTH
INDUSTRIAL BLVD, NW #15
ATLANTA, GA 30318
T 404 602 3800
F 404 602 3810
www.pgal.com

LICENSED PROFESSIONAL

ENG/ARCH NAME

FL LICENSE NUMBER
XXXXX

PROJECT NUMBER	R1003144.00
DATE	04/16/2021
	As indicated
DESIGNED BY	PH
DRAWN BY	JR
CHECKED BY	JW

OVERALL SITE PLAN

QUICK - TURNAROUND FACILITY
PREPARED FOR
TALLAHASSEE INTERNATIONAL AIRPORT
CITY OF TALLAHASSEE
FLORIDA

SHEET NUMBER
A100

1/16/2025 4:42:00 PM Autodesk Docs://TLH-OTA Buildings/TLH_CENTRAL_2024.rvt
This document is an instrument of service prepared solely for Kimley-Horn's client and for a particular purpose. Any other use or reliance is without liability to Kimley-Horn.

SLAB PLAN GENERAL NOTES:


1. REFER TO CIVIL FOR BASIS OF ELEVATION INFORMATION.
2. ALL EXTERIOR SIDEWALKS AND CURBS TO SLOPE AWAY FROM DOOR THRESHOLDS. REFER TO CIVIL FOR EXTERIOR GRADING PLANS.
3. NOT ALL WALLS AND DESIGN COMPONENTS ARE SHOWN IN DRAINAGE PLANS FOR GRAPHIC CLARIFICATION. SEE ENLARGED PLANS FOR ADDITIONAL INFORMATION NOT SHOWN.
4. DIMENSIONS TO FLOOR DRAINS ARE TO CENTERLINE (U.N.O.)
5. EQUIPMENT PAD FINAL LOCATIONS TO BE COORDINATE WITH CAR WASH SHOP DRAWINGS AND STRUCTURAL

KEYNOTE LEGEND:

1. 6" CONCRETE CURB - RE: CIVIL
2. ADA ACCESS RAMP - RE: CIVIL
3. EQUIPMENT PAD - RE: STRUCT. AND CAR WASH DRAWINGS
4. SAFETY AISLE (AREA TO REMAIN CLEAR FOR EGRESS PURPOSES)
5. PRE-MANUFACTURED TRENCH DRAIN AT MAINTENANCE BAYS, RE: PLUMBING
6. PRE-MANUFACTURED TRENCH DRAIN AT CAR WASH BAYS, ZURN Z882 BASIS OF DESIGN. (RE: ENLARGED PLANS FOR ADDITIONAL DRAINAGE INFORMATION)
7. PRE-MANUFACTURED CATCH BASIN WITH HEAVY DUTY FRAME AND SEDIMENT BUCKET, ZURN Z887-24-HD BASIS OF DESIGN. (2) Z882 INLET ADAPTERS, (1) EACH SIDE FOR TRENCH TIE-IN.
8. FLOOR DRAIN, RE: PLUMBING
9. RECLAIM PIT, RE: STRUCT.

GRAPHIC LEGEND:

REPRESENTS EXTENTS OF UNDERSLAB VAPOR RETARDER

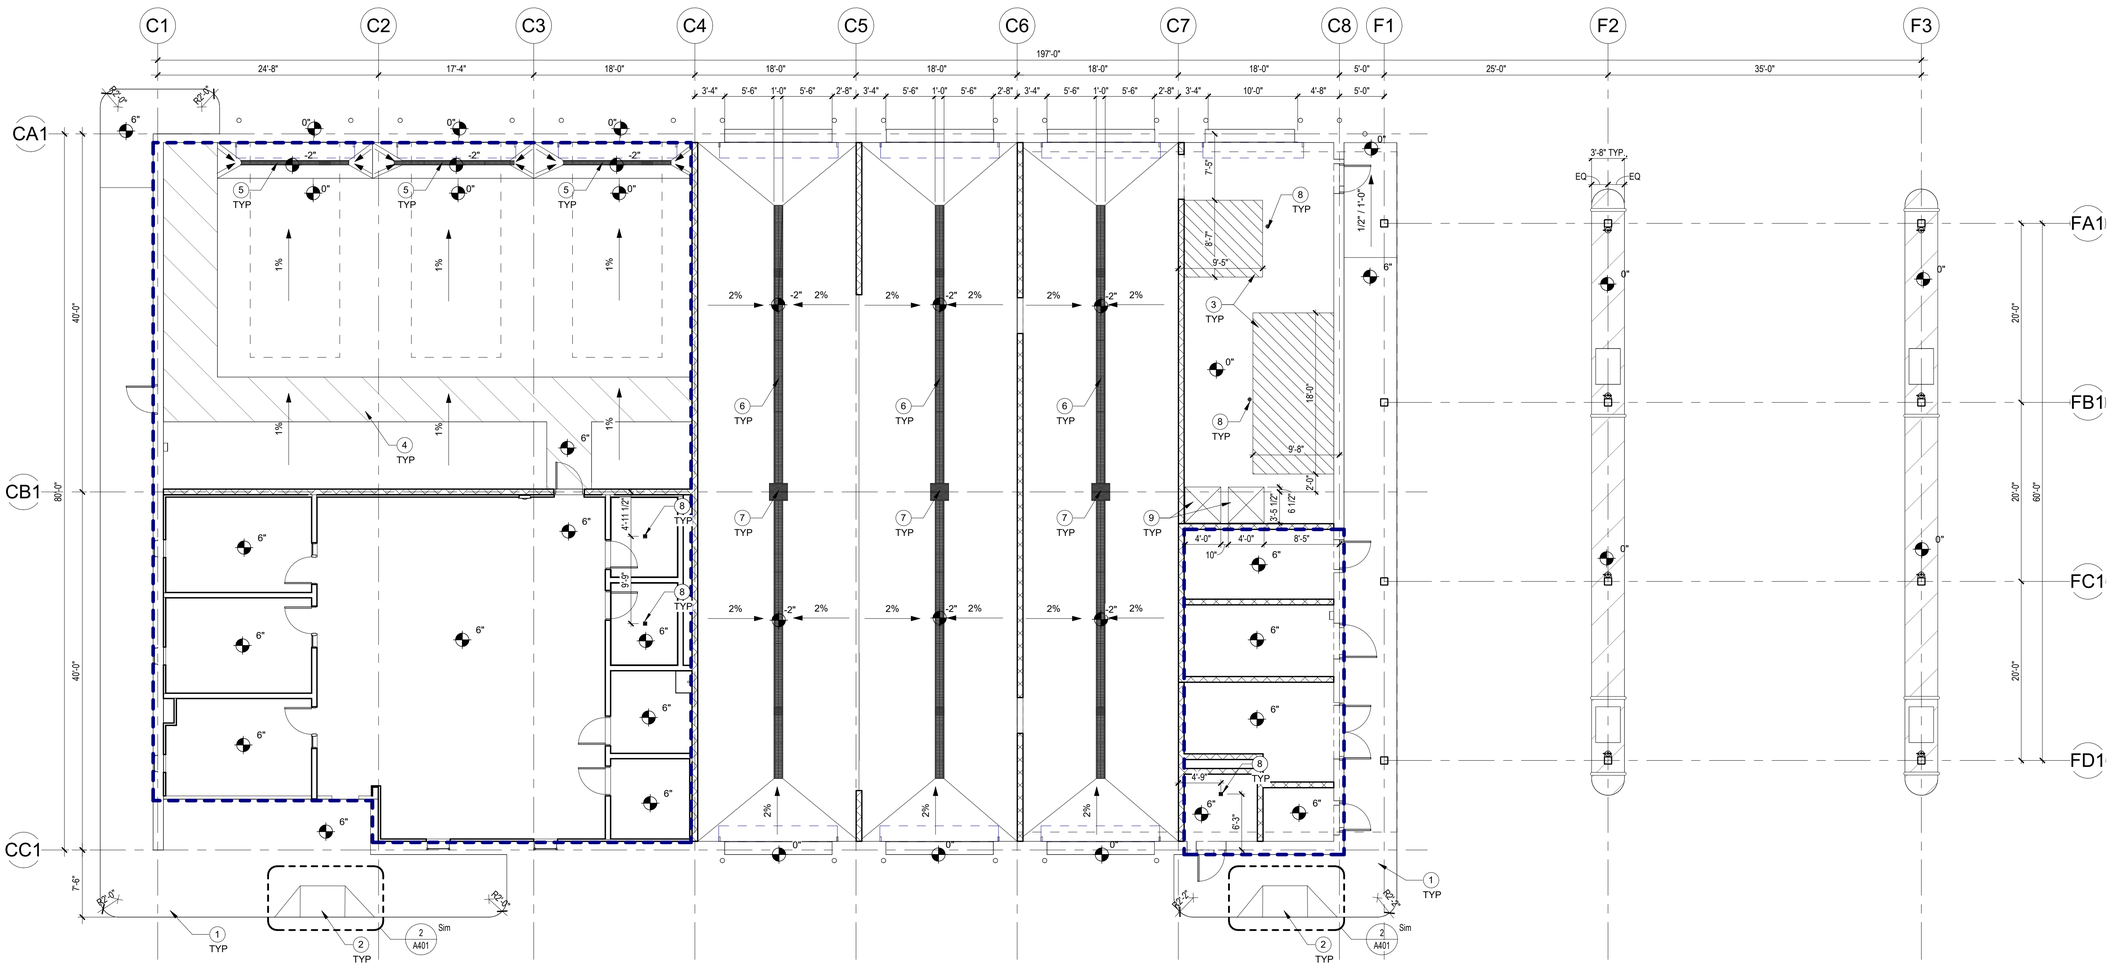

BUILDING A | BUILDING B | BUILDING C

SITE KEY

1 1/8" = 1'-0" **SLAB PLAN - BUILDING A**

11/6/2025 4:42:10 PM Autodesk Docs://TLH GYA Building/TLH_CENTRAL_2024.rvt
This document is an instrument of service prepared solely for Kimley-Horn's client and for a particular purpose. Any other use or reliance is without liability to Kimley-Horn.

No.	REVISIONS	DATE	BY

Kimley»Horn
© 2020 KIMLEY-HORN AND ASSOCIATES, INC.
2815 CENTENNIAL BOULEVARD, SUITE 102
TALLAHASSEE, FL 32308 PHONE: 850-553-3500
WWW.KIMLEY-HORN.COM CA 00000696

PGAL, INC.
1425 ELLSWORTH
INDUSTRIAL BLVD, NW #15
ATLANTA, GA 30318
T 404 602 3800
F 404 602 3810
www.pgal.com

LICENSED PROFESSIONAL

ENG/ARCH NAME

FL LICENSE NUMBER XXXXX

PROJECT NUMBER	R10003144.00
DATE	04/16/2021
	As Indicated
DESIGNED BY	PH
DRAWN BY	JR
CHECKED BY	JW

SLAB PLAN - BUILDING A

QUICK - TURNAROUND FACILITY
PREPARED FOR
TALLAHASSEE INTERNATIONAL AIRPORT
CITY OF TALLAHASSEE FLORIDA

SHEET NUMBER
A110A

SLAB PLAN GENERAL NOTES:


1. REFER TO CIVIL FOR BASIS OF ELEVATION INFORMATION.
2. ALL EXTERIOR SIDEWALKS AND CURBS TO SLOPE AWAY FROM DOOR THRESHOLDS. REFER TO CIVIL FOR EXTERIOR GRADING PLANS.
3. NOT ALL WALLS AND DESIGN COMPONENTS ARE SHOWN IN DRAINAGE PLANS FOR GRAPHIC CLARIFICATION. SEE ENLARGED PLANS FOR ADDITIONAL INFORMATION NOT SHOWN.
4. DIMENSIONS TO FLOOR DRAINS ARE TO CENTERLINE (U.N.O.)
5. EQUIPMENT PAD FINAL LOCATIONS TO BE COORDINATE WITH CAR WASH SHOP DRAWINGS AND STRUCTURAL

KEYNOTE LEGEND:

1. 6" CONCRETE CURB - RE: CIVIL
2. ADA ACCESS RAMP - RE: CIVIL
3. EQUIPMENT PAD - RE: STRUCT. AND CAR WASH DRAWINGS
4. SAFETY AISLE (AREA TO REMAIN CLEAR FOR EGRESS PURPOSES)
5. PRE-MANUFACTURED TRENCH DRAIN AT MAINTENANCE BAYS, RE: PLUMBING
6. PRE-MANUFACTURED TRENCH DRAIN AT CAR WASH BAYS, ZURN Z882 BASIS OF DESIGN. (RE: ENLARGED PLANS FOR ADDITIONAL DRAINAGE INFORMATION)
7. PRE-MANUFACTURED CATCH BASIN WITH HEAVY DUTY FRAME AND SEDIMENT BUCKET, ZURN Z887-24-HD BASIS OF DESIGN. (2) Z882 INLET ADAPTERS, (1) EACH SIDE FOR TRENCH TIE-IN.
8. FLOOR DRAIN, RE: PLUMBING
9. RECLAIM PIT, RE: STRUCT.

GRAPHIC LEGEND:

REPRESENTS EXTENTS OF UNDERSLAB VAPOR RETARDER

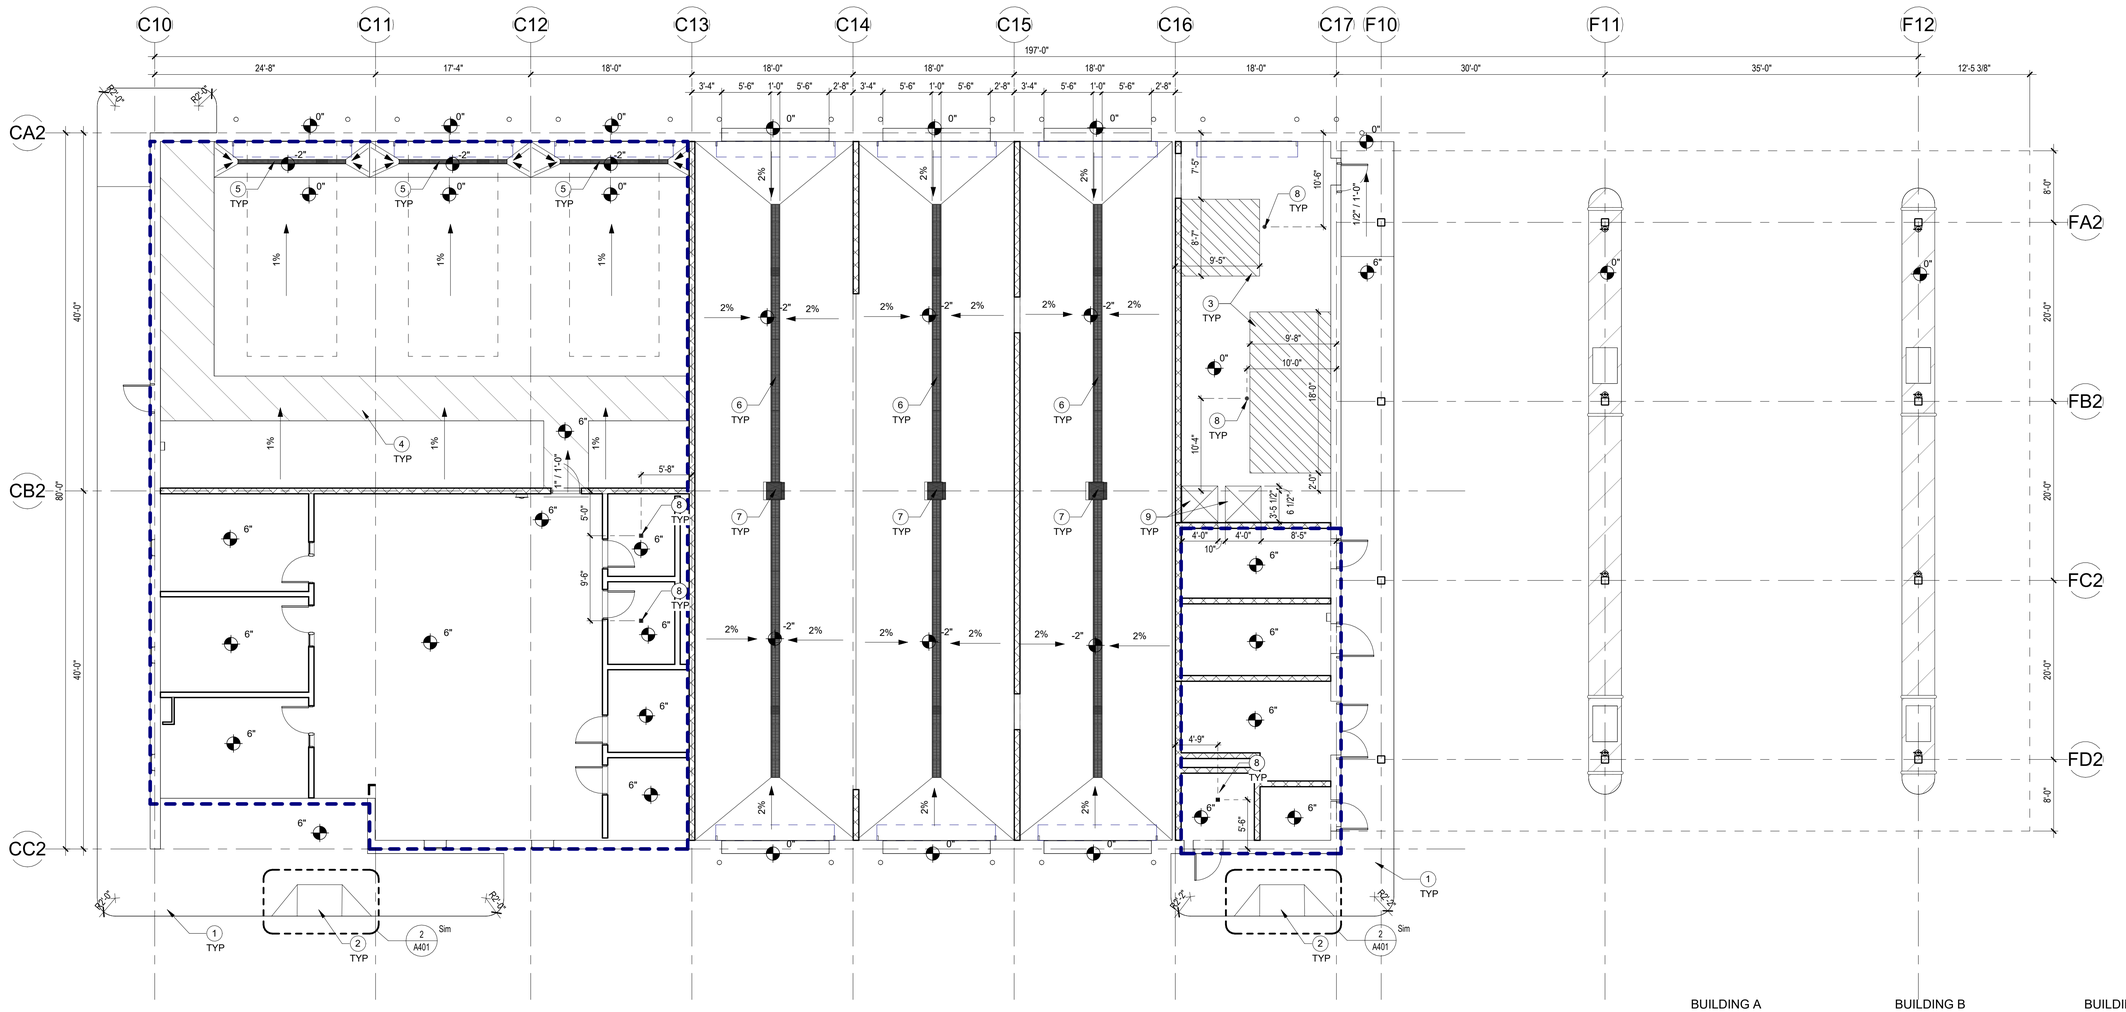

BUILDING A | BUILDING B | BUILDING C

SITE KEY

1 1/8" = 1'-0" **SLAB PLAN - BUILDING B**

1/16/2025 4:42:20 PM Autodesk Docs://TLH-OTA Buildings/TLH_CENTRAL_2024.rvt

This document is an instrument of service prepared solely for Kimley-Horn's client and for a particular purpose. Any other use or reliance is without liability to Kimley-Horn.

No.	REVISIONS	DATE	BY

Kimley»Horn

© 2020 KIMLEY-HORN AND ASSOCIATES, INC.
2815 CENTENNIAL BOULEVARD, SUITE 102
TALLAHASSEE, FL 32308 PHONE: 850-553-3500
WWW.KIMLEY-HORN.COM CA 00000696

PGAL, INC
1425 ELLSWORTH
INDUSTRIAL BLVD, NW #15
ATLANTA, GA 30318
T 404 602 3800
F 404 602 3810
www.pgal.com

LICENSED PROFESSIONAL

ENG/ARCH NAME

FL LICENSE NUMBER XXXXX

PROJECT NUMBER	R1003144.00
DATE	04/16/2021
	As indicated
DESIGNED BY	PH
DRAWN BY	JR
CHECKED BY	JW

SLAB PLAN - BUILDING B

QUICK - TURNAROUND FACILITY
PREPARED FOR
TALLAHASSEE INTERNATIONAL AIRPORT
CITY OF TALLAHASSEE FLORIDA

SHEET NUMBER
A110B

SLAB PLAN GENERAL NOTES:


1. REFER TO CIVIL FOR BASIS OF ELEVATION INFORMATION.
2. ALL EXTERIOR SIDEWALKS AND CURBS TO SLOPE AWAY FROM DOOR THRESHOLDS. REFER TO CIVIL FOR EXTERIOR GRADING PLANS.
3. NOT ALL WALLS AND DESIGN COMPONENTS ARE SHOWN IN DRAINAGE PLANS FOR GRAPHIC CLARIFICATION. SEE ENLARGED PLANS FOR ADDITIONAL INFORMATION NOT SHOWN.
4. DIMENSIONS TO FLOOR DRAINS ARE TO CENTERLINE (U.N.O.)
5. EQUIPMENT PAD FINAL LOCATIONS TO BE COORDINATE WITH CAR WASH SHOP DRAWINGS AND STRUCTURAL

KEYNOTE LEGEND:

1. 6" CONCRETE CURB - RE: CIVIL
2. ADA ACCESS RAMP - RE: CIVIL
3. EQUIPMENT PAD - RE: STRUCT. AND CAR WASH DRAWINGS
4. SAFETY AISLE (AREA TO REMAIN CLEAR FOR EGRESS PURPOSES)
5. PRE-MANUFACTURED TRENCH DRAIN AT MAINTENANCE BAYS, RE: PLUMBING
6. PRE-MANUFACTURED TRENCH DRAIN AT CAR WASH BAYS, ZURN Z882 BASIS OF DESIGN. (RE: ENLARGED PLANS FOR ADDITIONAL DRAINAGE INFORMATION)
7. PRE-MANUFACTURED CATCH BASIN WITH HEAVY DUTY FRAME AND SEDIMENT BUCKET, ZURN Z887-24-HD BASIS OF DESIGN. (2) Z882 INLET ADAPTERS, (1) EACH SIDE FOR TRENCH TIE-IN.
8. FLOOR DRAIN, RE: PLUMBING
9. RECLAIM PIT, RE: STRUCT.

GRAPHIC LEGEND:

REPRESENTS EXTENTS OF UNDERSLAB VAPOR RETARDER

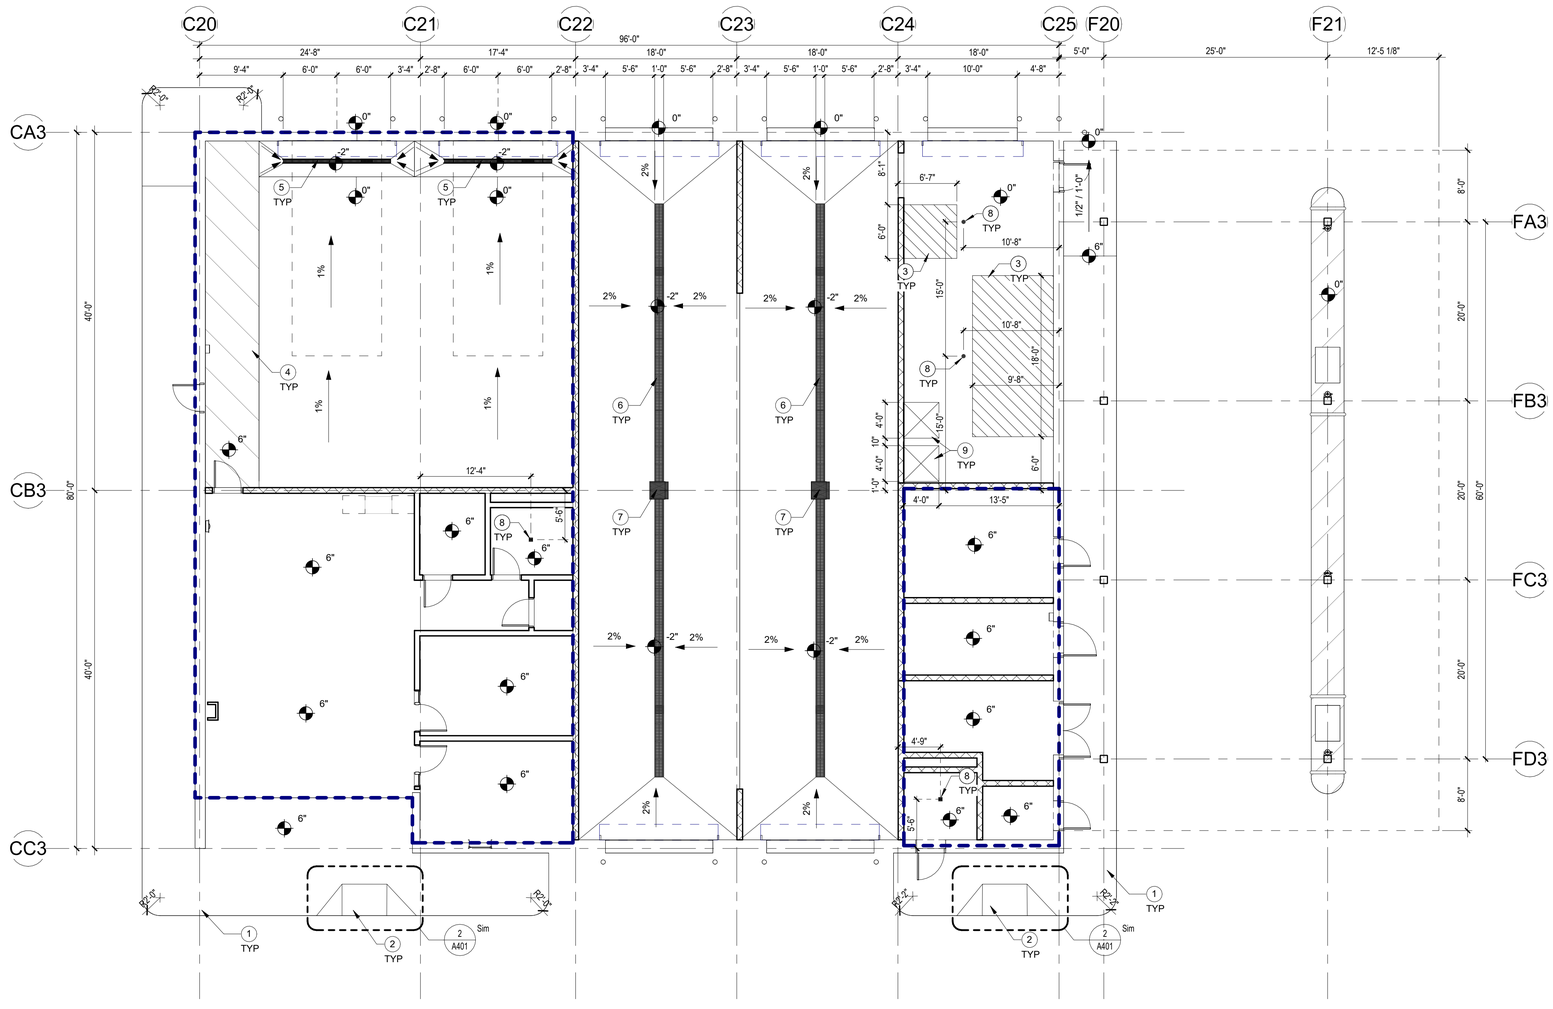

BUILDING A | BUILDING B | BUILDING C

SITE KEY

1 1/8" = 1'-0" **SLAB PLAN - BUILDING C**

1/16/2025 4:42:26 PM Autodesk Docs://TLH-OTA Buildings/TLH_CENTRAL_3204.rvt

This document is an instrument of service prepared solely for Kimley-Horn's client and for a particular purpose. Any other use or reliance is without liability to Kimley-Horn.

No.	REVISIONS	DATE	BY

Kimley»Horn

© 2020 KIMLEY-HORN AND ASSOCIATES, INC.
2615 CENTENNIAL BOULEVARD, SUITE 102
TALLAHASSEE, FL 32308 PHONE: 850-553-3500
WWW.KIMLEY-HORN.COM CA 00000696

PGAL, INC.
1425 ELLSWORTH
INDUSTRIAL BLVD #15
ATLANTA, GA 30318
T 404 602 3800
F 404 602 3810
www.pgal.com

LICENSED PROFESSIONAL

ENG/ARCH NAME

FL LICENSE NUMBER
XXXXX

PROJECT NUMBER	DESIGNED BY	PH
R1003144.00		
DATE	DRAWN BY	JR
04/16/2021		
As indicated	CHECKED BY	JW

SLAB PLAN - BUILDING C

QUICK - TURNAROUND FACILITY
PREPARED FOR
TALLAHASSEE INTERNATIONAL AIRPORT
CITY OF TALLAHASSEE
FLORIDA


SHEET NUMBER
A110C

PLAN GENERAL NOTES:

1. ROOM AND DOOR REFERENCE NUMBERS ARE FOR CONSTRUCTION COORDINATION ONLY. CONTRACTOR SHALL COORDINATE WITH OWNER FOR FINAL ROOM & DOOR IDENTIFICATION.
2. DO NOT SCALE DIMENSIONS FROM DRAWINGS, ANY UNKNOWN DIMENSION SHALL BE OBTAINED FROM DESIGN PROFESSIONALS VIA REQUEST FOR INFORMATION (RFI).
3. ALL DIMENSIONS ARE TO FACE OF STUD, GRID LINES AND FACE OF MASONRY INFILL WALL U.N.O. ALL DIMENSIONS TO EXISTING WALLS ARE TO FACE OF WALL ASSEMBLY U.N.O.
4. ALL 36" WIDE INTERIOR SWING DOORS SHALL BE LOCATED 2'-0" FROM CENTER OF DOOR TO PERPENDICULAR SURFACE OF ADJACENT WALL AT DOOR JAMB U.N.O.
5. CONTRACTOR SHALL FIELD VERIFY ALL EXISTING CONDITIONS PRIOR TO COMMENCING WORK.
6. CONTRACTOR SHALL NOTIFY ARCHITECT OF ANY DISCREPANCY, INACCURACY OR CONFLICTING INFORMATION BEFORE EXECUTION OF WORK.
7. REFER TO WALL TYPE SCHEDULE FOR ADDITIONAL INFORMATION.
8. ALL SHAFTS PENETRATING SLAB SHALL BE RATED 2HR.
9. CONTRACTOR SHALL FIELD COORDINATE LOCATION, SIZE AND TYPE OF BLOCKING FOR INSTALLATION OF SIGNAGE, PLUMBING FIXTURES, MILLWORK, ETC. ALL CONCEALED WOOD SHALL BE FIRE RETARDANT TREATED (F.R.T).
10. PROVIDE IN-WALL REINFORCEMENT FOR ALL WALL MOUNTED FURNITURE AND EQUIPMENT AS REQUIRED.

KEYNOTE LEGEND:

1. 6" CONCRETE CURB - RE: CIVIL
2. ADA ACCESS RAMP - RE: CIVIL
3. TRENCH DRAIN - RE: PLUMBING
4. 6" CONCRETE FILLED STEEL BOLLARD - RE: CIVIL
5. VACUUM - RE: FUELING
6. INDUSTRIAL WASHER - PROVIDED BY TENANT
7. INDUSTRIAL DRYER - PROVIDED BY TENANT
8. SHELVING - PROVIDED BY TENANT
9. EYE WASH - RE: PLUMBING
10. CARWASH EQUIPMENT - RE: FUELING
11. MOP SINK
12. U-SHAPED BOLLARD - RE: CIVIL
13. FUEL DISPENSER ON CONCRETE CURB - RE: FUEL
14. OVERHEAD CANOPY
15. TUBE STEEL COLUMNS
16. MAINTENANCE BAY LIFTS
17. SAFETY AISLE (AREA TO REMAIN CLEAR FOR EGRESS PURPOSES)
18. STRIPING
19. WALL LADDER AND ROOF HATCH
20. PRE-MANUFACTURED TRENCH DRAIN AT CAR WASH BAYS, ZURN Z882 BASIS OF DESIGN.
21. PRE-MANUFACTURED CATCH BASIN WITH HEAVY DUTY FRAME AND SEDIMENT BUCKET, ZURN Z887-24-HD BASIS OF DESIGN. (2) Z882 INLET ADAPTERS, (1) EACH SIDE FOR TRENCH TIE-IN.

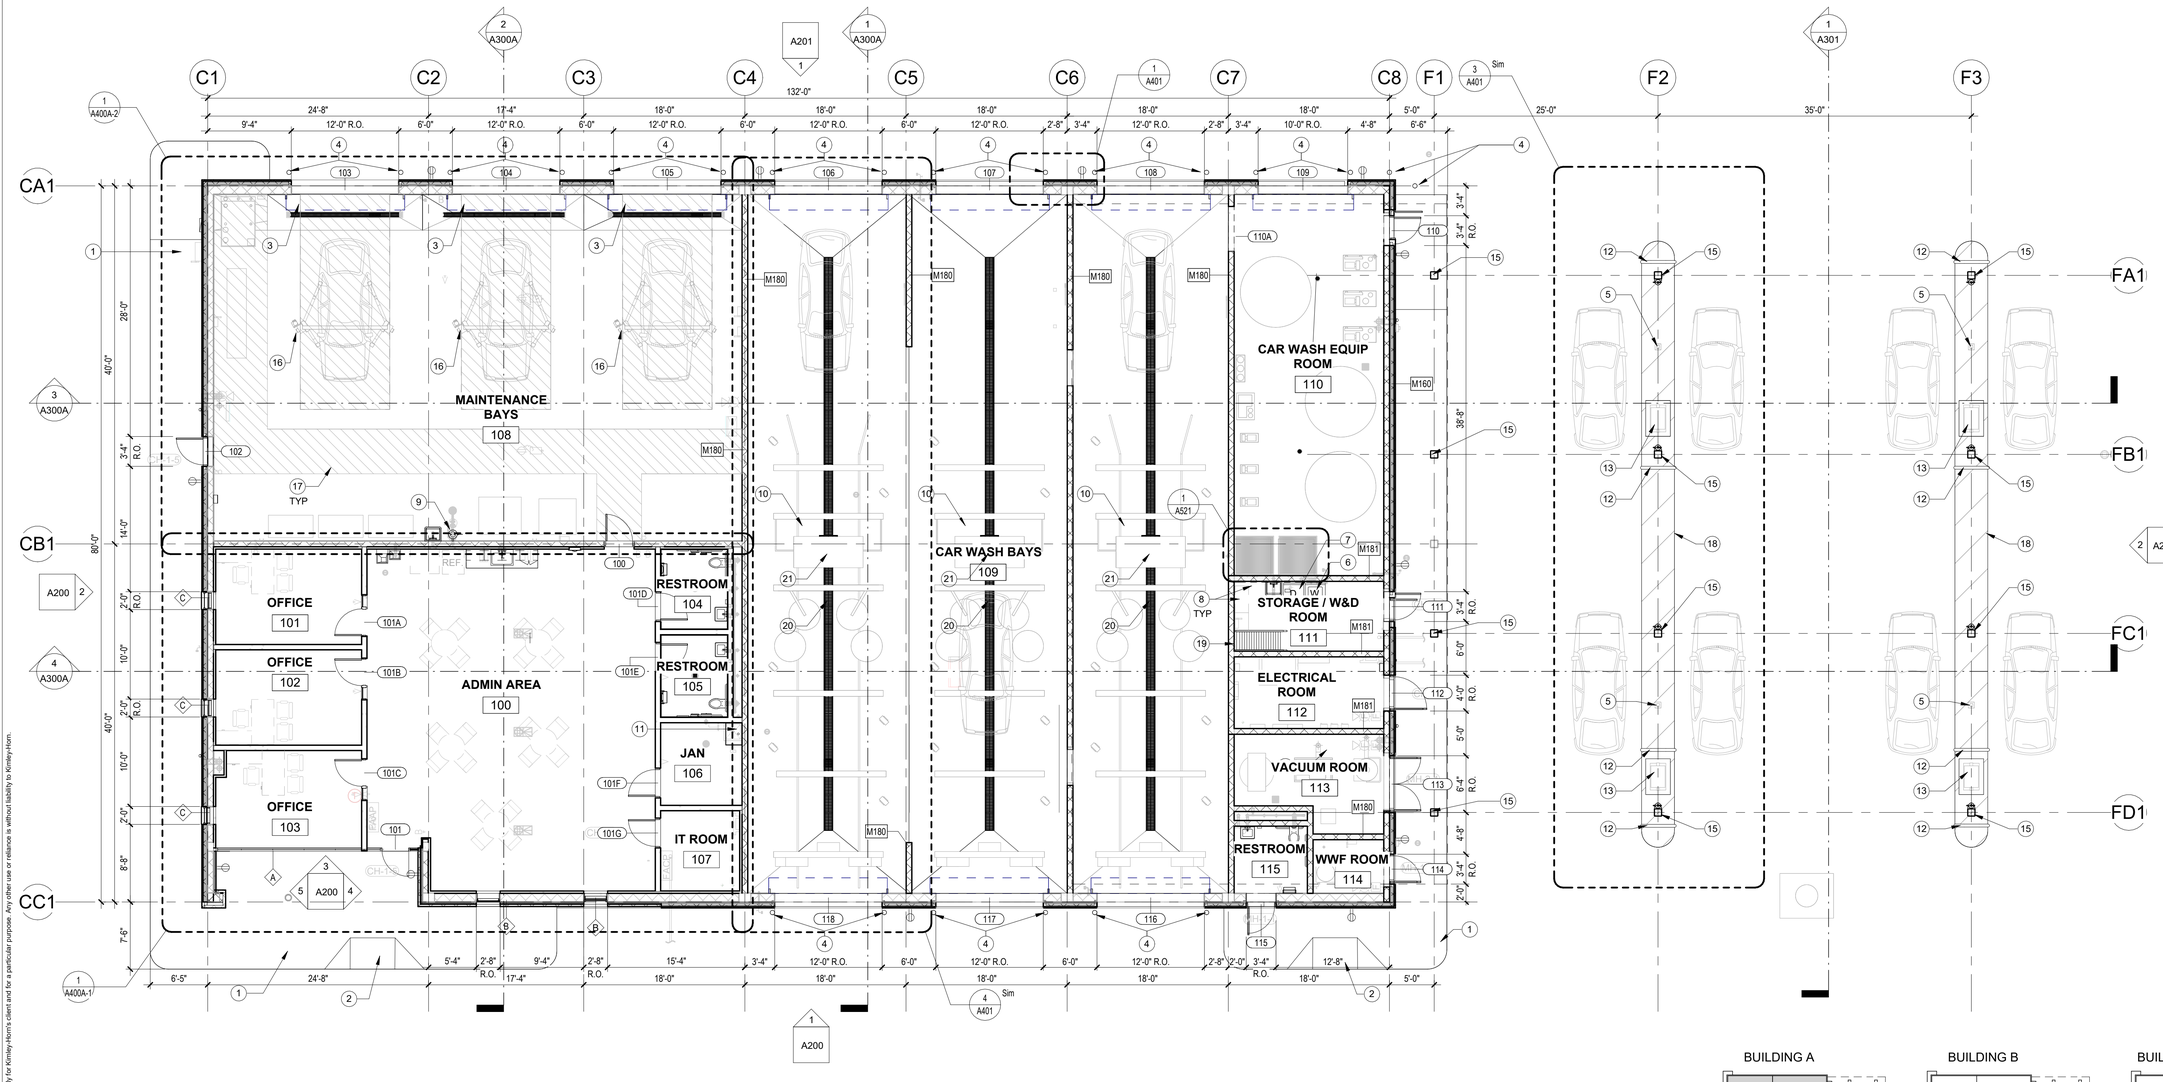

1 1/8" = 1'-0" **FLOOR PLAN - BUILDING A**

BUILDING A | BUILDING B | BUILDING C

SITE KEY

No.	REVISIONS	DATE	BY

Kimley»Horn
© 2020 KIMLEY-HORN AND ASSOCIATES, INC.
2815 CENTENNIAL BOULEVARD, SUITE 102
TALLAHASSEE, FL 32308 PHONE: 850-553-3500
WWW.KIMLEY-HORN.COM CA 00000696

PGAL, INC
1425 ELLSWORTH
INDUSTRIAL BLVD, NW #15
ATLANTA, GA 30318
T 404 602 3800
F 404 602 3810
www.pgal.com

LICENSED PROFESSIONAL

ENG/ARCH NAME

FL LICENSE NUMBER
XXXXX

PROJECT NUMBER
R1003144.00

DATE
04/16/2021

As indicated

DESIGNED BY PH
DRAWN BY JR
CHECKED BY JW

BUILDING FLOOR PLAN - BUILDING A

QUICK - TURNAROUND FACILITY
PREPARED FOR
TALLAHASSEE INTERNATIONAL AIRPORT
CITY OF TALLAHASSEE FLORIDA

SHEET NUMBER
A120A

This document is an instrument of service prepared solely for Kimley-Horn's Client and for a particular purpose. Any other use or reliance is without liability to Kimley-Horn.


11/6/2025 4:43:43 PM Autodesk Docs://TLH-OTA Buildings/TLH_CENTRAL_2024.rvt


PLAN GENERAL NOTES:

1. ROOM AND DOOR REFERENCE NUMBERS ARE FOR CONSTRUCTION COORDINATION ONLY. CONTRACTOR SHALL COORDINATE WITH OWNER FOR FINAL ROOM & DOOR IDENTIFICATION.
2. DO NOT SCALE DIMENSIONS FROM DRAWINGS, ANY UNKNOWN DIMENSION SHALL BE OBTAINED FROM DESIGN PROFESSIONALS VIA REQUEST FOR INFORMATION (RFI).
3. ALL DIMENSIONS ARE TO FACE OF STUD, GRID LINES AND FACE OF MASONRY INFILL WALL U.N.O. ALL DIMENSIONS TO EXISTING WALLS ARE TO FACE OF WALL ASSEMBLY U.N.O.
4. ALL 36" WIDE INTERIOR SWING DOORS SHALL BE LOCATED 2'-0" FROM CENTER OF DOOR TO PERPENDICULAR SURFACE OF ADJACENT WALL AT DOOR JAMB U.N.O.
5. CONTRACTOR SHALL FIELD VERIFY ALL EXISTING CONDITIONS PRIOR TO COMMENCING WORK.
6. CONTRACTOR SHALL NOTIFY ARCHITECT OF ANY DISCREPANCY, INACCURACY OR CONFLICTING INFORMATION BEFORE EXECUTION OF WORK.
7. REFER TO WALL TYPE SCHEDULE FOR ADDITIONAL INFORMATION.
8. ALL SHAFTS PENETRATING SLAB SHALL BE RATED 2HR.
9. CONTRACTOR SHALL FIELD COORDINATE LOCATION, SIZE AND TYPE OF BLOCKING FOR INSTALLATION OF SIGNAGE, PLUMBING FIXTURES, MILLWORK, ETC. ALL CONCEALED WOOD SHALL BE FIRE RETARDANT TREATED (F.R.T).
10. PROVIDE IN-WALL REINFORCEMENT FOR ALL WALL MOUNTED FURNITURE AND EQUIPMENT AS REQUIRED.

KEYNOTE LEGEND:

1. 6" CONCRETE CURB - RE: CIVIL
2. ADA ACCESS RAMP - RE: CIVIL
3. TRENCH DRAIN - RE: PLUMBING
4. 6" CONCRETE FILLED STEEL BOLLARD - RE: CIVIL
5. VACUUM - RE: FUELING
6. INDUSTRIAL WASHER - PROVIDED BY TENANT
7. INDUSTRIAL DRYER - PROVIDED BY TENANT
8. SHELVING - PROVIDED BY TENANT
9. EYE WASH - RE: PLUMBING
10. CARWASH EQUIPMENT - RE: FUELING
11. MOP SINK
12. U-SHAPED BOLLARD - RE: CIVIL
13. FUEL DISPENSER ON CONCRETE CURB - RE: FUEL
14. OVERHEAD CANOPY
15. TUBE STEEL COLUMNS
16. MAINTENANCE BAY LIFTS
17. SAFETY AISLE (AREA TO REMAIN CLEAR FOR EGRESS PURPOSES)
18. STRIPING
19. WALL LADDER AND ROOF HATCH
20. PRE-MANUFACTURED TRENCH DRAIN AT CAR WASH BAYS, ZURN Z882 BASIS OF DESIGN.
21. PRE-MANUFACTURED CATCH BASIN WITH HEAVY DUTY FRAME AND SEDIMENT BUCKET, ZURN Z887-24-HD BASIS OF DESIGN. (2) Z882 INLET ADAPTERS, (1) EACH SIDE FOR TRENCH TIE-IN.

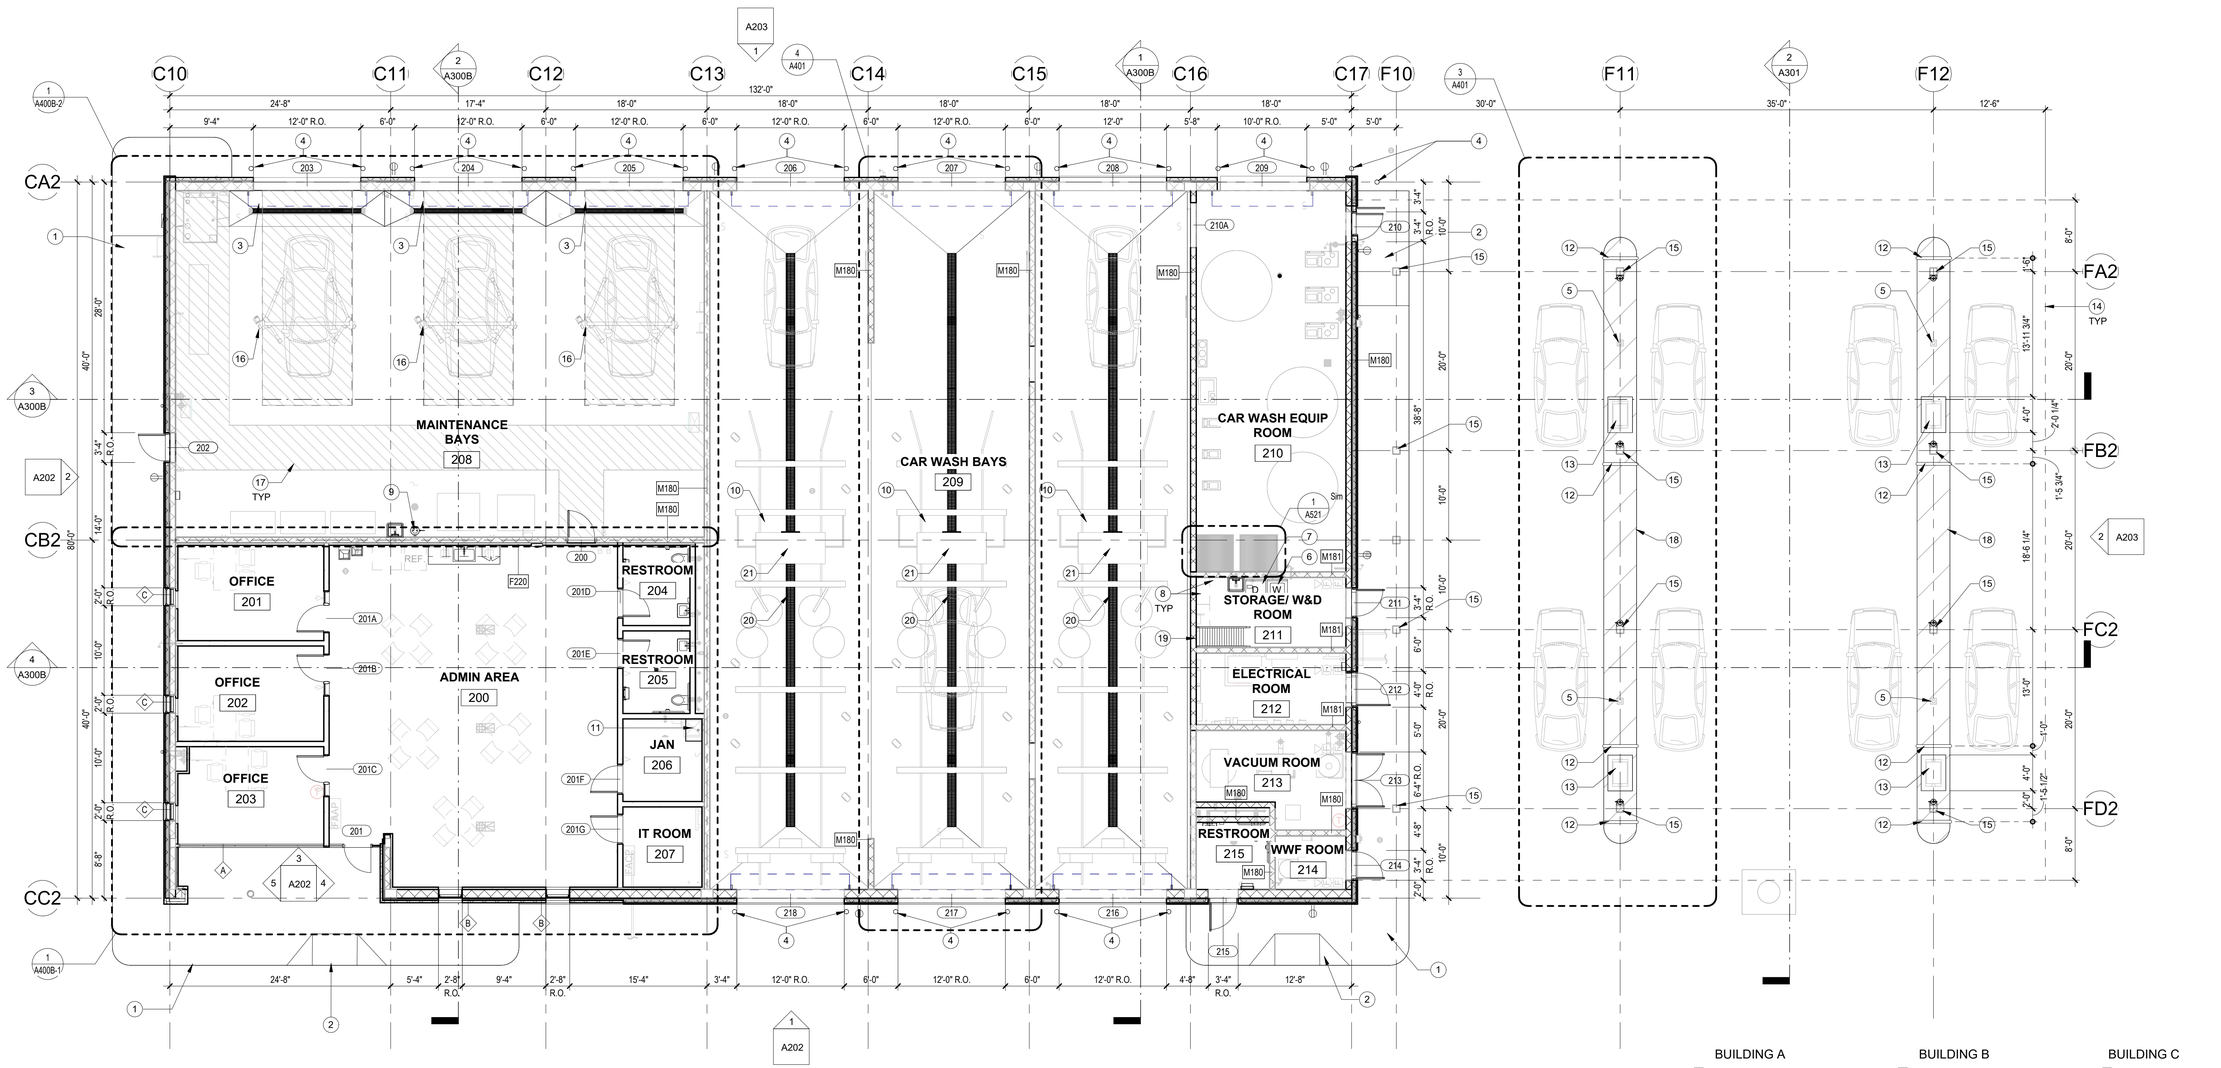

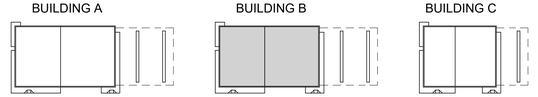

SITE KEY

1 1/8" = 1'-0" **FLOOR PLAN - BUILDING B**

1/16/2025 4:42:09 PM Andrew.Davis://TLH.GTA.Buildings/TLH_CENTRAL_2024.rvt
This document is an instrument of service prepared solely for Kimley-Horn's client and for a particular purpose. Any other use or reliance is without liability to Kimley-Horn.

No.	REVISIONS	DATE	BY

Kimley»Horn
© 2020 KIMLEY-HORN AND ASSOCIATES, INC.
2815 CENTENNIAL BOULEVARD, SUITE 102
TALLAHASSEE, FL 32308 PHONE: 850-553-3500
WWW.KIMLEY-HORN.COM CA 00000696

PGAL, INC.
1425 ELLSWORTH
INDUSTRIAL BLVD #15
ATLANTA, GA 30318
T 404 602 3800
F 404 602 3810
www.pgal.com

LICENSED PROFESSIONAL

ENG/ARCH NAME

FL LICENSE NUMBER XXXXX

PROJECT NUMBER	DESIGNED BY	DRAWN BY	CHECKED BY
R1003144.00	PH	JR	JW
DATE 04/16/2021			
As indicated			

BUILDING FLOOR PLAN - BUILDING B

QUICK - TURNAROUND FACILITY
PREPARED FOR
TALLAHASSEE INTERNATIONAL AIRPORT
CITY OF TALLAHASSEE FLORIDA


SHEET NUMBER
A120B

PLAN GENERAL NOTES:

1. ROOM AND DOOR REFERENCE NUMBERS ARE FOR CONSTRUCTION COORDINATION ONLY. CONTRACTOR SHALL COORDINATE WITH OWNER FOR FINAL ROOM & DOOR IDENTIFICATION.
2. DO NOT SCALE DIMENSIONS FROM DRAWINGS, ANY UNKNOWN DIMENSION SHALL BE OBTAINED FROM DESIGN PROFESSIONALS VIA REQUEST FOR INFORMATION (RFI).
3. ALL DIMENSIONS ARE TO FACE OF STUD, GRID LINES AND FACE OF MASONRY INFILL WALL U.N.O. ALL DIMENSIONS TO EXISTING WALLS ARE TO FACE OF WALL ASSEMBLY U.N.O.
4. ALL 36" WIDE INTERIOR SWING DOORS SHALL BE LOCATED 2'-0" FROM CENTER OF DOOR TO PERPENDICULAR SURFACE OF ADJACENT WALL AT DOOR JAMB U.N.O.
5. CONTRACTOR SHALL FIELD VERIFY ALL EXISTING CONDITIONS PRIOR TO COMMENCING WORK.
6. CONTRACTOR SHALL NOTIFY ARCHITECT OF ANY DISCREPANCY, INACCURACY OR CONFLICTING INFORMATION BEFORE EXECUTION OF WORK.
7. REFER TO WALL TYPE SCHEDULE FOR ADDITIONAL INFORMATION.
8. ALL SHAFTS PENETRATING SLAB SHALL BE RATED 2HR.
9. CONTRACTOR SHALL FIELD COORDINATE LOCATION, SIZE AND TYPE OF BLOCKING FOR INSTALLATION OF SIGNAGE, PLUMBING FIXTURES, MILLWORK, ETC. ALL CONCEALED WOOD SHALL BE FIRE RETARDANT TREATED (F.R.T).
10. PROVIDE IN-WALL REINFORCEMENT FOR ALL WALL MOUNTED FURNITURE AND EQUIPMENT AS REQUIRED.

KEYNOTE LEGEND:

1. 6" CONCRETE CURB - RE: CIVIL
2. ADA ACCESS RAMP - RE: CIVIL
3. TRENCH DRAIN - RE: PLUMBING
4. 6" CONCRETE FILLED STEEL BOLLARD - RE: CIVIL
5. VACUUM - RE: FUELING
6. INDUSTRIAL WASHER - PROVIDED BY TENANT
7. INDUSTRIAL DRYER - PROVIDED BY TENANT
8. SHELVING - PROVIDED BY TENANT
9. EYE WASH - RE: PLUMBING
10. CARWASH EQUIPMENT - RE: FUELING
11. MOP SINK
12. U-SHAPED BOLLARD - RE: CIVIL
13. FUEL DISPENSER ON CONCRETE CURB - RE: FUEL
14. OVERHEAD CANOPY
15. TUBE STEEL COLUMNS
16. MAINTENANCE BAY LIFTS
17. SAFETY AISLE (AREA TO REMAIN CLEAR FOR EGRESS PURPOSES)
18. STRIPING
19. WALL LADDER AND ROOF HATCH
20. PRE-MANUFACTURED TRENCH DRAIN AT CAR WASH BAYS, ZURN Z882 BASIS OF DESIGN.
21. PRE-MANUFACTURED CATCH BASIN WITH HEAVY DUTY FRAME AND SEDIMENT BUCKET, ZURN Z887-24-HD BASIS OF DESIGN. (2) Z882 INLET ADAPTERS, (1) EACH SIDE FOR TRENCH TIE-IN.

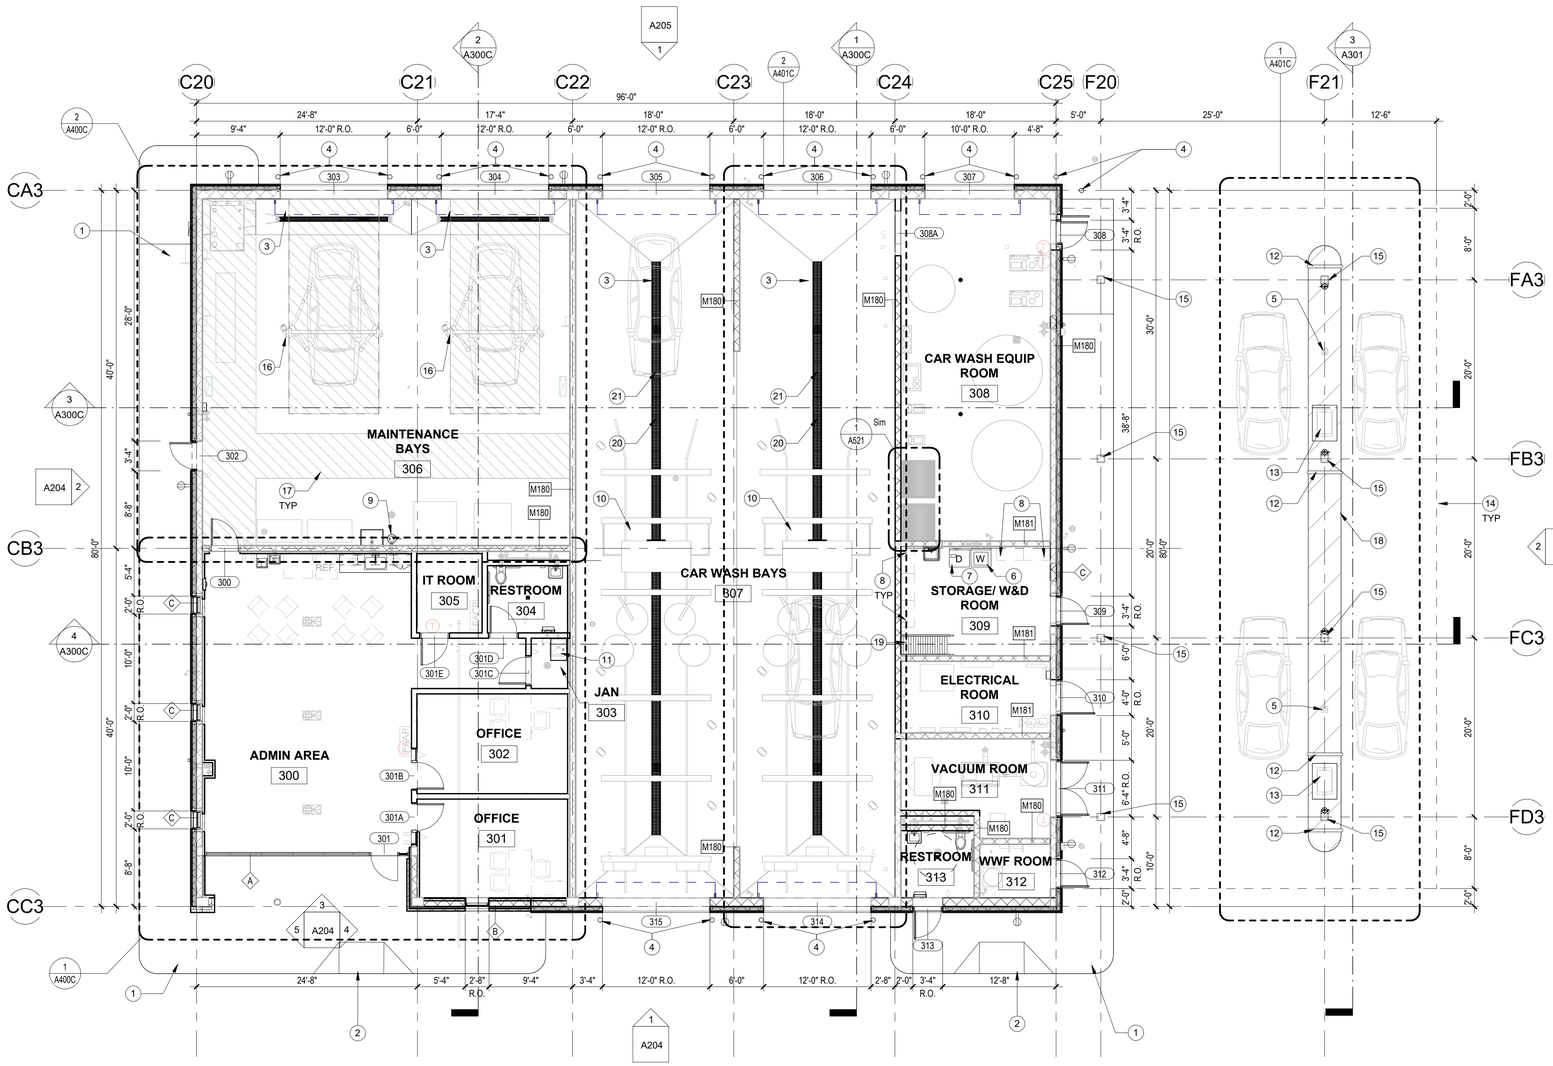

BUILDING A | BUILDING B | BUILDING C

SITE KEY

1 1/8" = 1'-0" **FLOOR PLAN - BUILDING C**

1/16/2025 4:43:09 PM A-default Docs://TLH GFA Buildings/TLH_CENTRAL_2024-r1
This document is an instrument of service prepared solely for Kimley-Horn's client and for a particular purpose. Any other use or reliance is without liability to Kimley-Horn.

No.	REVISIONS	DATE	BY

Kimley»Horn
© 2020 KIMLEY-HORN AND ASSOCIATES, INC.
2815 CENTENNIAL BOULEVARD, SUITE 102
TALLAHASSEE, FL 32308 PHONE: 850-553-3500
WWW.KIMLEY-HORN.COM CA 00000696

PGAL, INC.
1425 ELLSWORTH
INDUSTRIAL BLVD, NW #15
ATLANTA, GA 30318
T 404 602 3800
F 404 602 3810
www.pgal.com
PGAL

LICENSED PROFESSIONAL

ENGARCH NAME
FL LICENSE NUMBER
XXXXX

PROJECT NUMBER R1003144.00
DATE 04/16/2021
As indicated
DESIGNED BY PH
DRAWN BY JR
CHECKED BY JW

BUILDING FLOOR PLAN - BUILDING C

QUICK - TURNAROUND FACILITY
PREPARED FOR
TALLAHASSEE INTERNATIONAL AIRPORT
CITY OF TALLAHASSEE FLORIDA

SHEET NUMBER
A120C

FINISH PLAN GENERAL NOTES:


1. RE: FINISH SCHEDULES AND LEGENDS FOR ALL FINISH INFORMATION.
2. ALL PAINT TO BE PT-1 UNLESS NOTED OTHERWISE.
3. ALL FLOOR FINISHES TO BE CENTER WITH ROOM UNLESS OTHERWISE NOTED.
4. ALL DIMENSIONS ARE TAKEN FROM FACE OF DRYWALL UNLESS NOTED OTHERWISE.
5. ALIGN FLOOR AND WALL TILES UNLESS NOTED OTHERWISE
6. FLOOR DRAIN LOCATIONS TO BE ALIGNED WITH TILE. LOCATIONS ARE APPROXIMATE AND ARE SUBJECT TO BE ADJUSTED. CHROME FINISHED SQUARE FLOOR DRAIN AT PUBLIC AREAS. ADVISE ARCHITECT OF ANY DISCREPANCIES.
7. REFER TO INTERIOR ELEVATIONS FOR WALL FINISH DIMENSIONS AND LOCATIONS

FINISH PLAN LEGEND:

REFER TO FINISH SCHEDULES AND LEGENDS FOR ADDITIONAL INFORMATION

- FIN-4 — CEILING FINISH
- FIN-3 — WALL FINISH
- FIN-2 — BASE FINISH
- FIN-1 — FLOOR FINISH

- FIN-7 — CEILING FINISH
- FIN-5 / FIN-6 / FIN-4 / FIN-3 — WALL FINISHES (N, E, S, W)
- FIN-2 — BASE FINISH
- FIN-1 — FLOOR FINISH

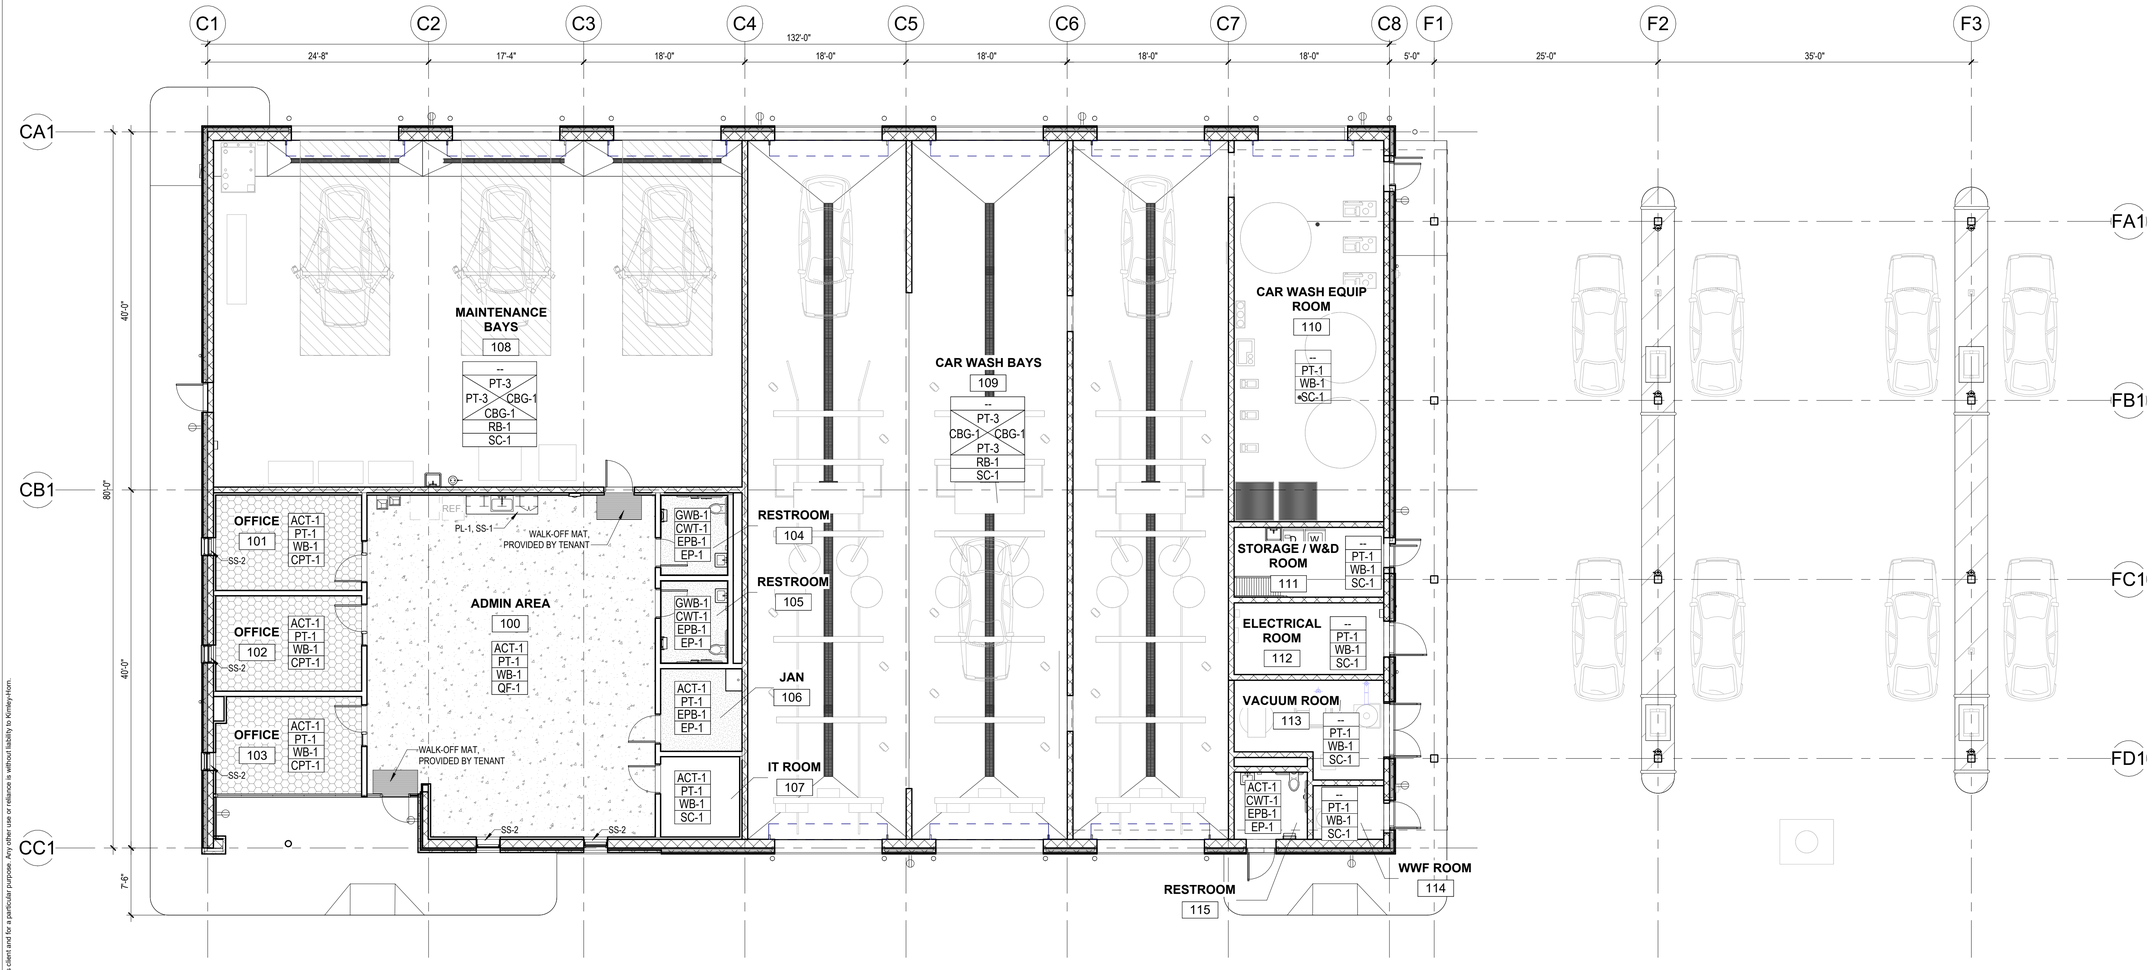

BUILDING A | BUILDING B | BUILDING C

SITE KEY

1 1/8" = 1'-0" **FINISH FLOOR PLAN - BUILDING A**

No.	REVISIONS	DATE	BY

Kimley»Horn
© 2020 KIMLEY-HORN AND ASSOCIATES, INC.
2815 CENTENNIAL BOULEVARD, SUITE 102
TALLAHASSEE, FL 32308 PHONE: 850-553-3500
WWW.KIMLEY-HORN.COM CA 00000696

PGAL, INC.
1425 ELLSWORTH
INDUSTRIAL BLVD, NW #15
ATLANTA, GA 30318
T 404 602 3800
F 404 602 3810
www.pgal.com

LICENSED PROFESSIONAL

ENG/ARCH NAME

FL LICENSE NUMBER XXXXX

PROJECT NUMBER R1003144.00

DATE 04/16/2021

As indicated

DESIGNED BY PH

DRAWN BY JR

CHECKED BY JW

FINISH FLOOR PLAN - BUILDING A

QUICK - TURNAROUND FACILITY
PREPARED FOR
TALLAHASSEE INTERNATIONAL AIRPORT
CITY OF TALLAHASSEE FLORIDA

SHEET NUMBER
A130A

This document is an instrument of service prepared solely for Kimley-Horn's client and for a particular purpose. Any other use or reliance is without liability to Kimley-Horn.

1/16/2025 4:43:19 PM Autodesk Docs://TLH GTA Buildings/TLH_CENTRAL_2024.rvt

FINISH PLAN GENERAL NOTES:


1. RE: FINISH SCHEDULES AND LEGENDS FOR ALL FINISH INFORMATION.
2. ALL PAINT TO BE PT-1 UNLESS NOTED OTHERWISE.
3. ALL FLOOR FINISHES TO BE CENTER WITH ROOM UNLESS OTHERWISE NOTED.
4. ALL DIMENSIONS ARE TAKEN FROM FACE OF DRYWALL UNLESS NOTED OTHERWISE.
5. ALIGN FLOOR AND WALL TILES UNLESS NOTED OTHERWISE
6. FLOOR DRAIN LOCATIONS TO BE ALIGNED WITH TILE. LOCATIONS ARE APPROXIMATE AND ARE SUBJECT TO BE ADJUSTED. CHROME FINISHED SQUARE FLOOR DRAIN AT PUBLIC AREAS. ADVISE ARCHITECT OF ANY DISCREPANCIES.
7. REFER TO INTERIOR ELEVATIONS FOR WALL FINISH DIMENSIONS AND LOCATIONS

FINISH PLAN LEGEND:

REFER TO FINISH SCHEDULES AND LEGENDS FOR ADDITIONAL INFORMATION

- FIN-4 — CEILING FINISH
- FIN-3 — WALL FINISH
- FIN-2 — BASE FINISH
- FIN-1 — FLOOR FINISH

- FIN-7 — CEILING FINISH
- FIN-5 / FIN-6 / FIN-4 / FIN-3 — WALL FINISHES (N, E, S, W)
- FIN-2 — BASE FINISH
- FIN-1 — FLOOR FINISH

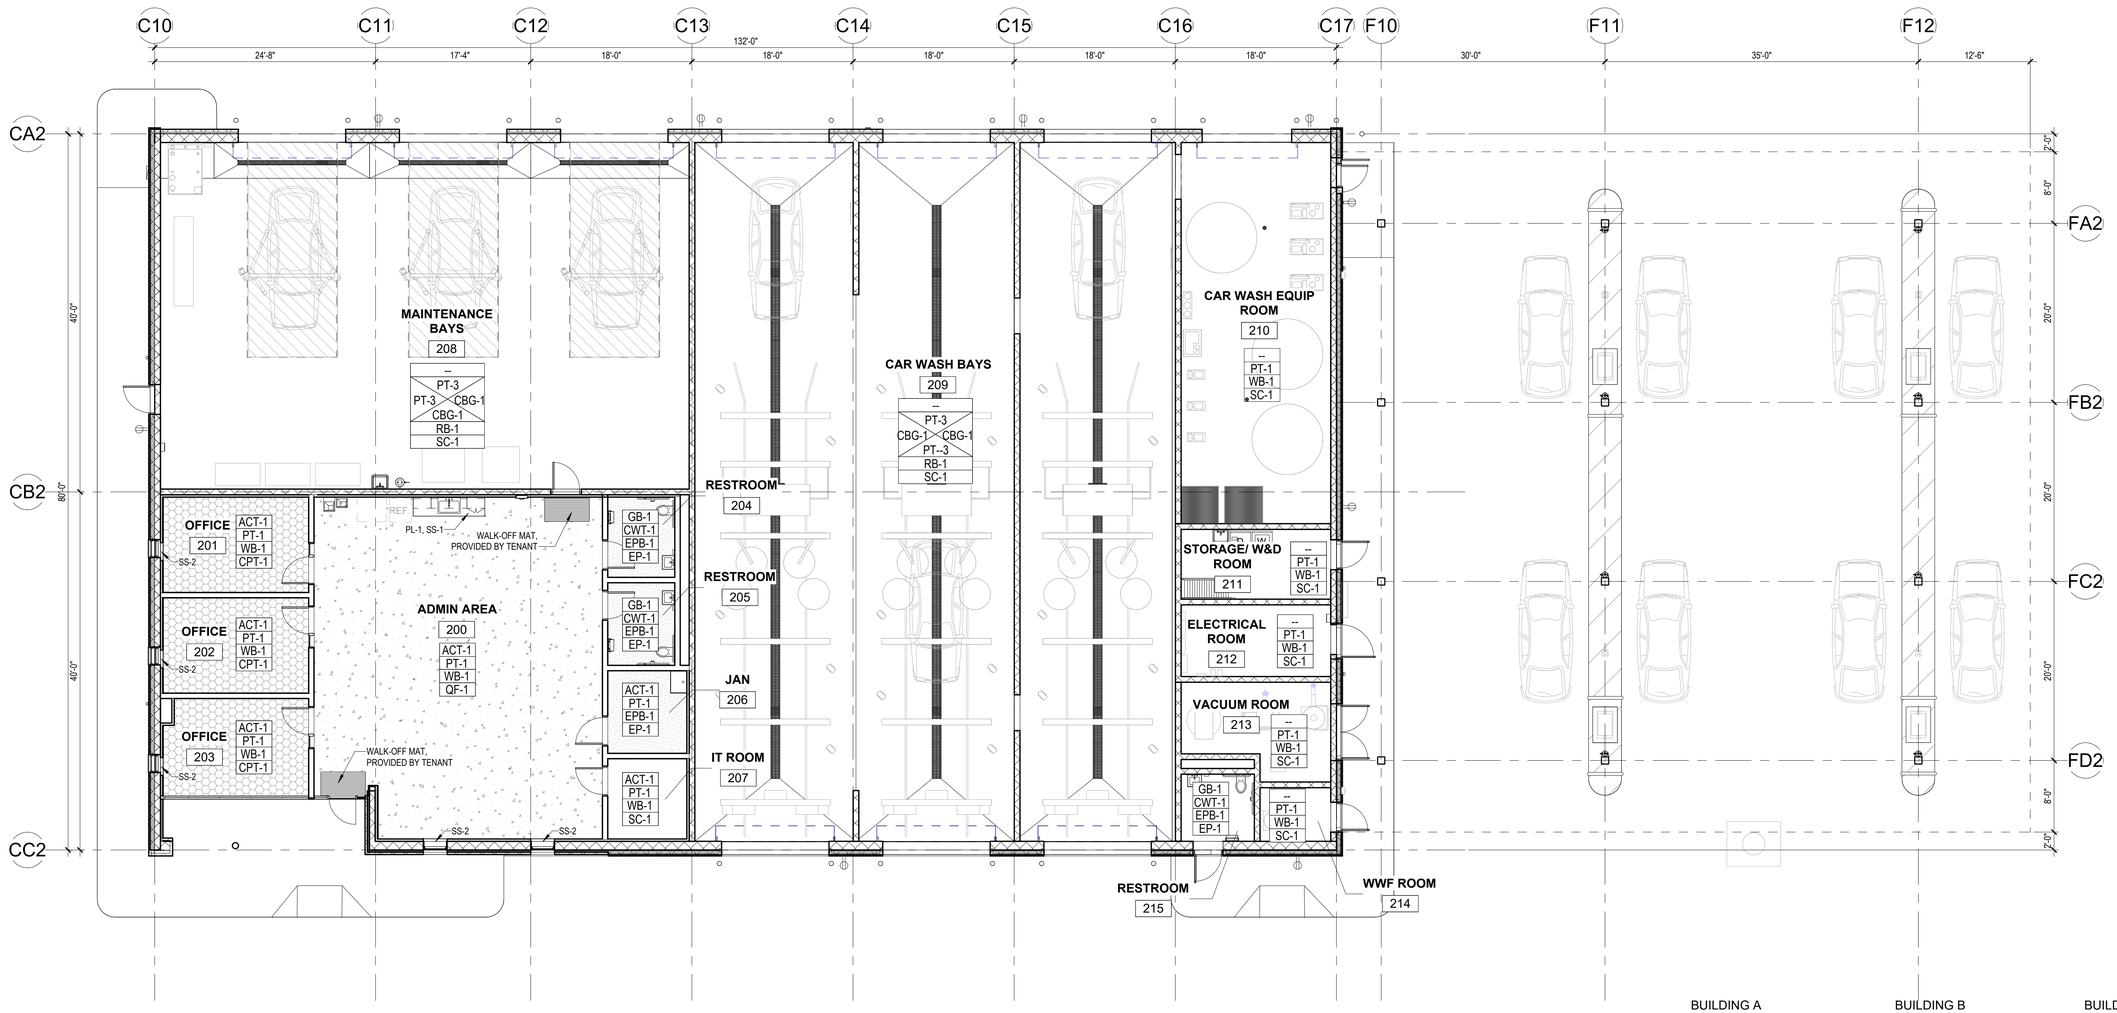

BUILDING A BUILDING B BUILDING C

SITE KEY

1 1/8" = 1'-0" **FINISH FLOOR PLAN - BUILDING B**

No.	REVISIONS	DATE	BY

Kimley»Horn
© 2020 KIMLEY-HORN AND ASSOCIATES, INC.
2815 CENTENNIAL BOULEVARD, SUITE 102
TALLAHASSEE, FL 32308 PHONE: 850-553-3500
WWW.KIMLEY-HORN.COM CA 00000696

PGAL, INC
1425 ELLSWORTH
INDUSTRIAL BLVD #15
ATLANTA, GA 30318
T 404 602 3800
F 404 602 3810
www.pgal.com

LICENSED PROFESSIONAL
ENG/ARCH NAME
FL LICENSE NUMBER
XXXXX

PROJECT NUMBER	R1003144.00
DATE	04/16/2021
	As indicated
DESIGNED BY	PH
DRAWN BY	JR
CHECKED BY	JW

FINISH FLOOR PLAN - BUILDING B

QUICK - TURNAROUND FACILITY
PREPARED FOR
TALLAHASSEE INTERNATIONAL AIRPORT
CITY OF TALLAHASSEE FLORIDA

SHEET NUMBER
A130B

This document is an instrument of service prepared solely for Kimley-Horn's client and for a particular purpose. Any other use or reliance is without liability to Kimley-Horn.

1/16/2025 4:43:27 PM Autodesk Docs://TLH GTA Buildings/TLH_CENTRAL_2024.rvt

FINISH PLAN GENERAL NOTES:


1. RE: FINISH SCHEDULES AND LEGENDS FOR ALL FINISH INFORMATION.
2. ALL PAINT TO BE PT-1 UNLESS NOTED OTHERWISE.
3. ALL FLOOR FINISHES TO BE CENTER WITH ROOM UNLESS OTHERWISE NOTED.
4. ALL DIMENSIONS ARE TAKEN FROM FACE OF DRYWALL UNLESS NOTED OTHERWISE.
5. ALIGN FLOOR AND WALL TILES UNLESS NOTED OTHERWISE
6. FLOOR DRAIN LOCATIONS TO BE ALIGNED WITH TILE. LOCATIONS ARE APPROXIMATE AND ARE SUBJECT TO BE ADJUSTED. CHROME FINISHED SQUARE FLOOR DRAIN AT PUBLIC AREAS. ADVISE ARCHITECT OF ANY DISCREPANCIES.
7. REFER TO INTERIOR ELEVATIONS FOR WALL FINISH DIMENSIONS AND LOCATIONS

FINISH PLAN LEGEND:

REFER TO FINISH SCHEDULES AND LEGENDS FOR ADDITIONAL INFORMATION

- FIN-4 — CEILING FINISH
- FIN-3 — WALL FINISH
- FIN-2 — BASE FINISH
- FIN-1 — FLOOR FINISH

- FIN-7 — CEILING FINISH
- FIN-5 / FIN-6 / FIN-4 / FIN-3 — WALL FINISHES (N, E, S, W)
- FIN-2 — BASE FINISH
- FIN-1 — FLOOR FINISH

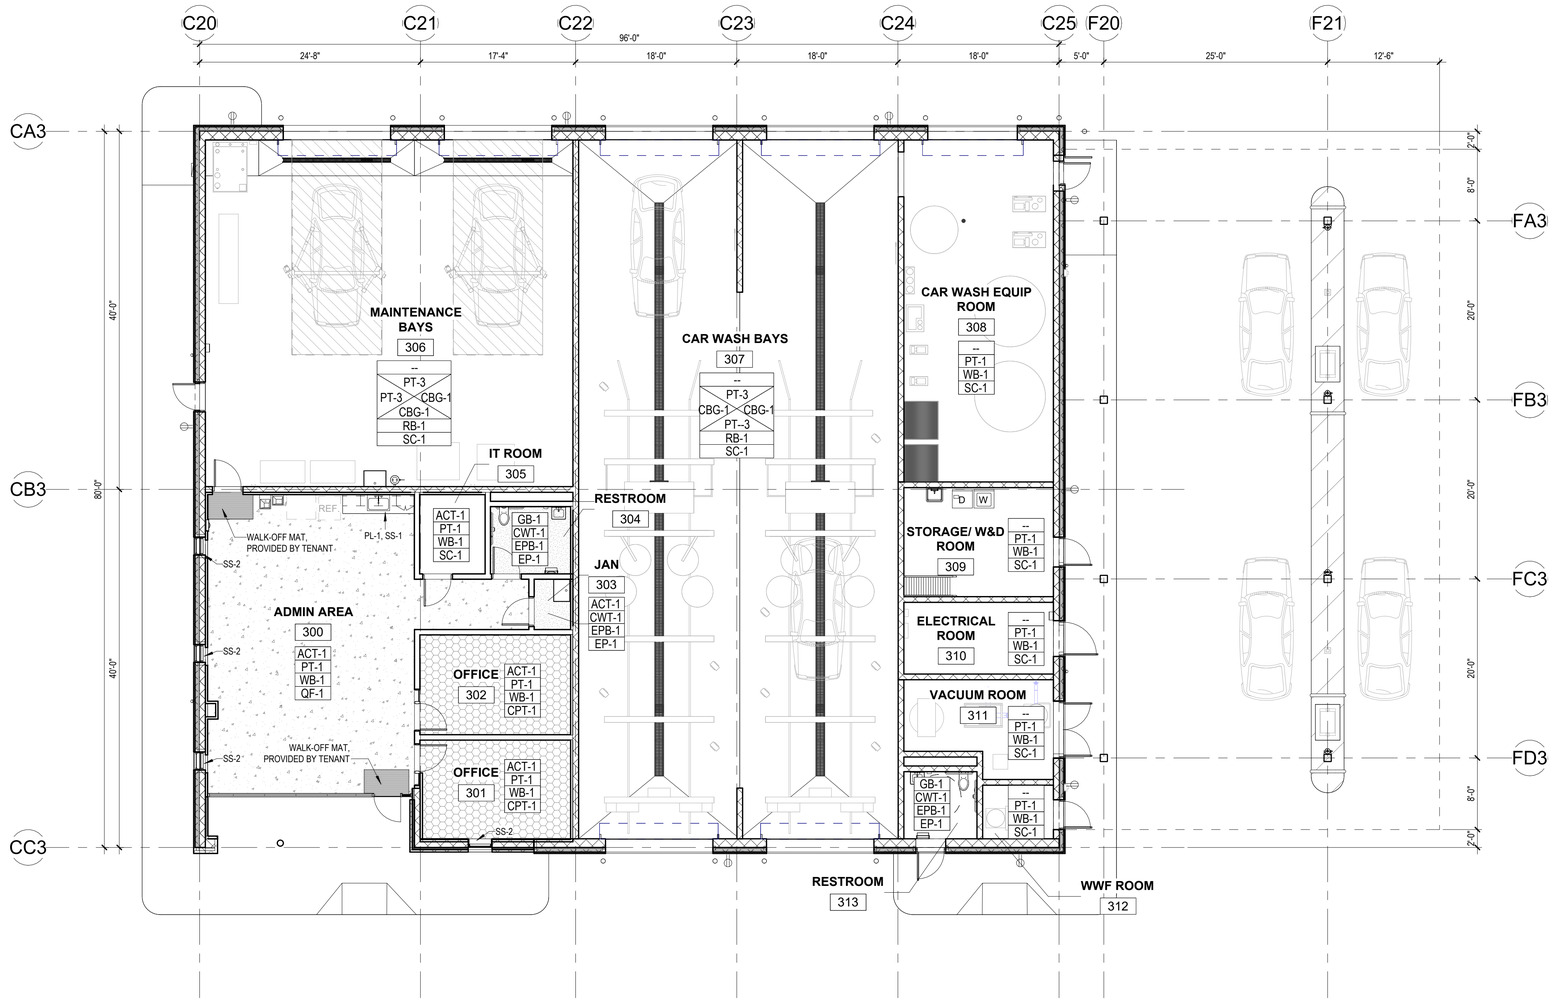

BUILDING A BUILDING B BUILDING C

SITE KEY

1 1/8" = 1'-0" **FINISH FLOOR PLAN - BUILDING C**

No.	REVISIONS	DATE	BY

Kimley»Horn
© 2020 KIMLEY-HORN AND ASSOCIATES, INC.
2815 CENTENNIAL BOULEVARD, SUITE 102
TALLAHASSEE, FL 32308 PHONE: 850-553-3500
WWW.KIMLEY-HORN.COM CA 00000696

PGAL, INC.
1425 ELLSWORTH
INDUSTRIAL BLVD #15
ATLANTA, GA 30318
T 404 602 3800
F 404 602 3810
www.pgal.com

LICENSED PROFESSIONAL

ENG/ARCH NAME

FL LICENSE NUMBER XXXXX

PROJECT NUMBER R1003144.00

DATE 04/16/2021

As indicated

DESIGNED BY PH

DRAWN BY JR

CHECKED BY JW

FINISH FLOOR PLAN - BUILDING C

QUICK - TURNAROUND FACILITY
PREPARED FOR
TALLAHASSEE INTERNATIONAL AIRPORT
CITY OF TALLAHASSEE FLORIDA

SHEET NUMBER
A130C


1/16/2025 4:43:35 PM A-default Docs://TLH GFA Buildings/TLH_CENTRAL_2024.rvt
This document is an instrument of service prepared solely for Kimley-Horn's client and for a particular purpose. Any other use or reliance is without liability to Kimley-Horn.

PLAN GENERAL NOTES:

1. ROOM AND DOOR REFERENCE NUMBERS ARE FOR CONSTRUCTION COORDINATION ONLY. CONTRACTOR SHALL COORDINATE WITH OWNER FOR FINAL ROOM & DOOR IDENTIFICATION.
2. DO NOT SCALE DIMENSIONS FROM DRAWINGS, ANY UNKNOWN DIMENSION SHALL BE OBTAINED FROM DESIGN PROFESSIONALS VIA REQUEST FOR INFORMATION (RFI).
3. ALL DIMENSIONS ARE TO FACE OF STUD, GRID LINES AND FACE OF MASONRY INFILL WALL U.N.O. ALL DIMENSIONS TO EXISTING WALLS ARE TO FACE OF WALL ASSEMBLY U.N.O.
4. ALL 36" WIDE INTERIOR SWING DOORS SHALL BE LOCATED 2'-0" FROM CENTER OF DOOR TO PERPENDICULAR SURFACE OF ADJACENT WALL AT DOOR JAMB U.N.O.
5. CONTRACTOR SHALL FIELD VERIFY ALL EXISTING CONDITIONS PRIOR TO COMMENCING WORK.
6. CONTRACTOR SHALL NOTIFY ARCHITECT OF ANY DISCREPANCY, INACCURACY OR CONFLICTING INFORMATION BEFORE EXECUTION OF WORK.
7. REFER TO WALL TYPE SCHEDULE FOR ADDITIONAL INFORMATION.
8. ALL SHAFTS PENETRATING SLAB SHALL BE RATED 2HR.
9. CONTRACTOR SHALL FIELD COORDINATE LOCATION, SIZE AND TYPE OF BLOCKING FOR INSTALLATION OF SIGNAGE, PLUMBING FIXTURES, MILLWORK, ETC. ALL CONCEALED WOOD SHALL BE FIRE RETARDANT TREATED (F.R.T).
10. PROVIDE IN-WALL REINFORCEMENT FOR ALL WALL MOUNTED FURNITURE AND EQUIPMENT AS REQUIRED.

KEYNOTE LEGEND:

1. PVC ROOF ASSEMBLY
2. ROOF CRICKET WITH INSULATION
3. COMBINATION ROOF DRAIN - RE: PLUMBING
4. WALKWAY PAD
5. METAL CANOPY BELOW
6. ROOF HATCH

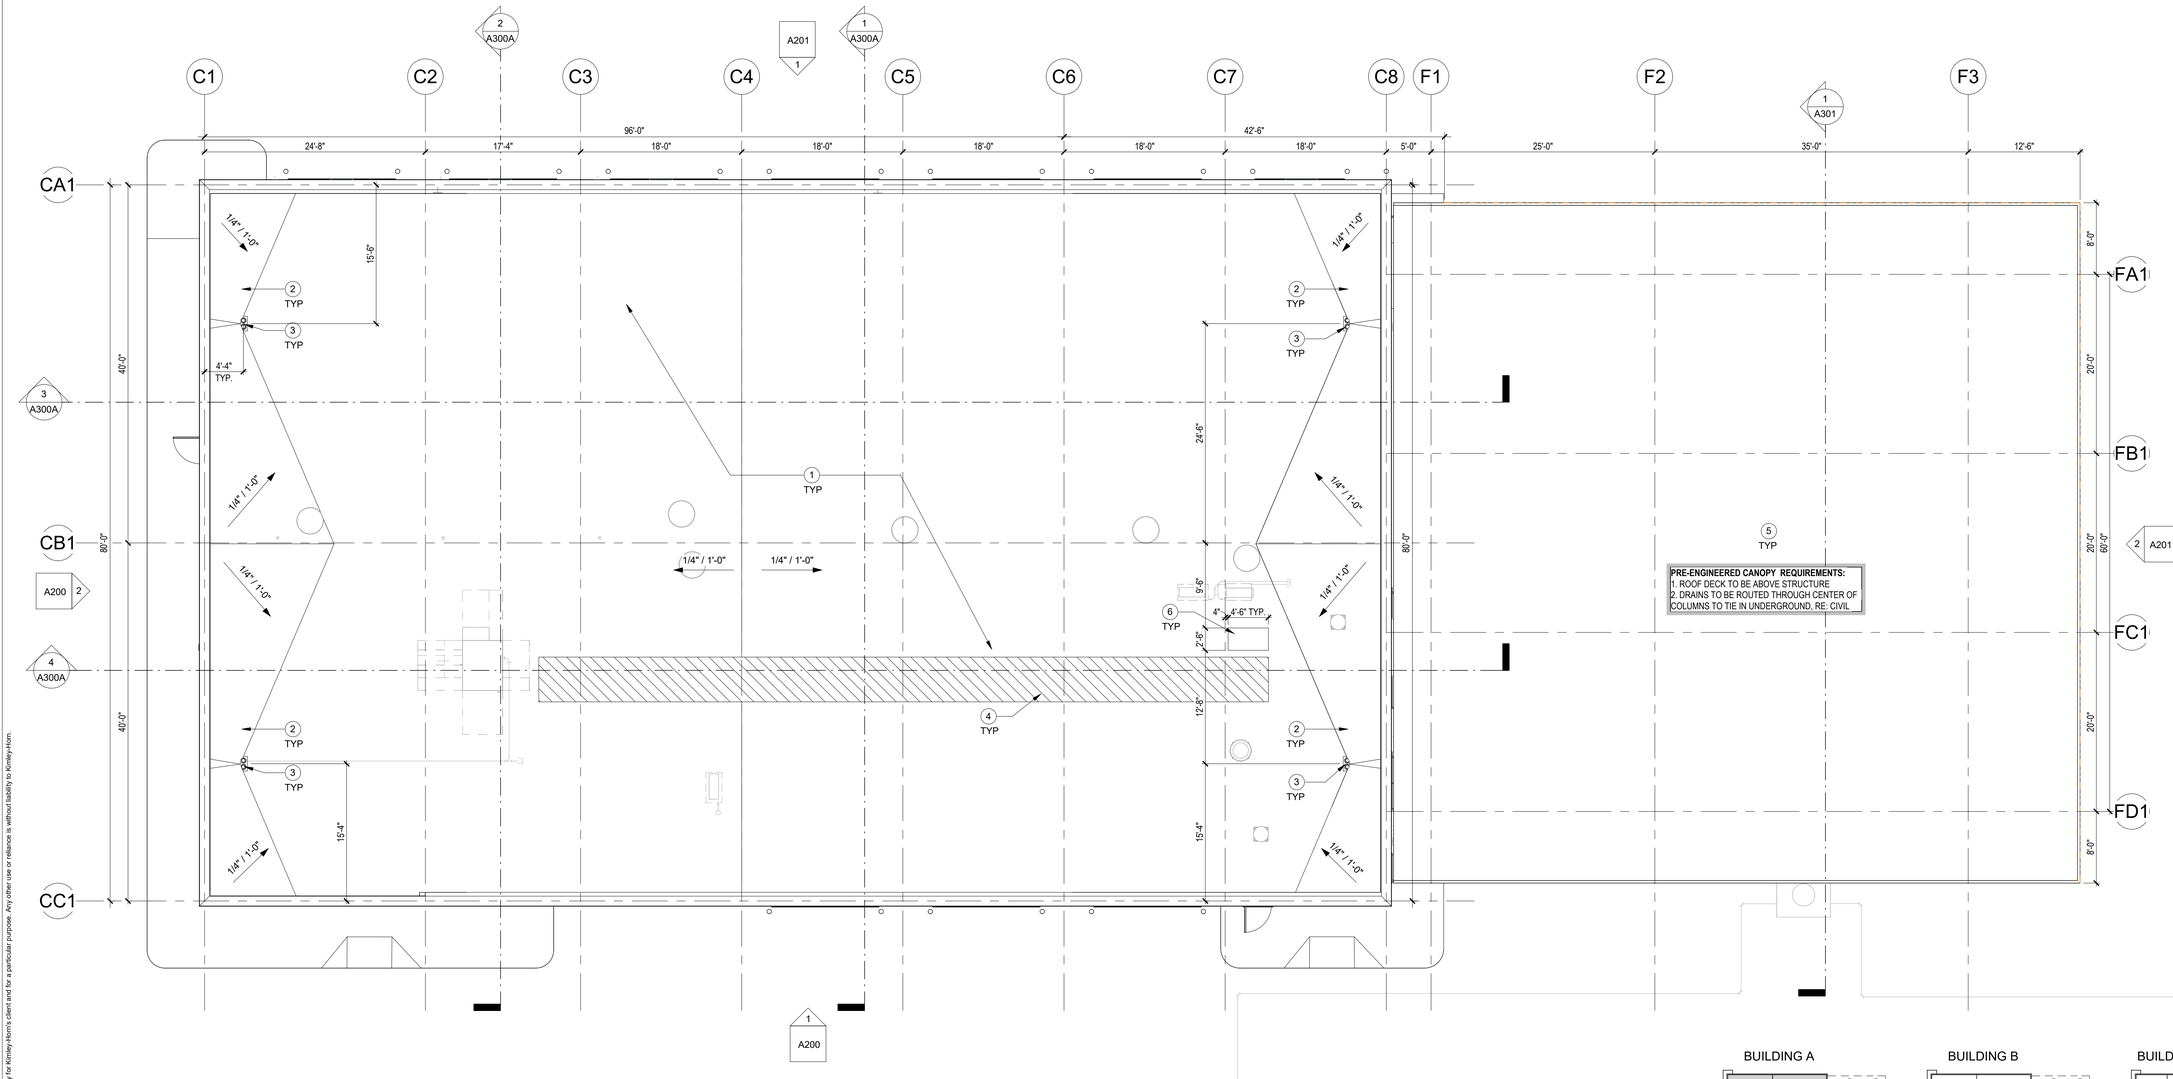

BUILDING A BUILDING B BUILDING C

SITE KEY

1 1/8" = 1'-0" **ROOF PLAN - BUILDING A**

1/16/2025 4:43:41 PM Autodesk Docs://TLH GFA Building/TLH_CENTRAL_2024.rvt
This document is an instrument of service prepared solely for Kimley-Horn's client and for a particular purpose. Any other use or reliance is without liability to Kimley-Horn.

No.	REVISIONS	DATE	BY

Kimley»Horn
© 2020 KIMLEY-HORN AND ASSOCIATES, INC.
2815 CENTENNIAL BOULEVARD, SUITE 102
TALLAHASSEE, FL 32308 PHONE: 850-553-3500
WWW.KIMLEY-HORN.COM CA 00000696

PGAL, INC
1425 ELLSWORTH
INDUSTRIAL BLVD, NW #15
ATLANTA, GA 30318
T 404 602 3800
F 404 602 3810
www.pgal.com

LICENSED PROFESSIONAL
ENG/ARCH NAME
FL LICENSE NUMBER
XXXXX

PROJECT NUMBER	R1003144.00
DATE	04/16/2021
	As Indicated
DESIGNED BY	PH
DRAWN BY	JR
CHECKED BY	JW

ROOF PLAN - BUILDING A

QUICK - TURNAROUND FACILITY
PREPARED FOR
TALLAHASSEE INTERNATIONAL AIRPORT
CITY OF TALLAHASSEE FLORIDA


SHEET NUMBER
A140A


PLAN GENERAL NOTES:

1. ROOM AND DOOR REFERENCE NUMBERS ARE FOR CONSTRUCTION COORDINATION ONLY. CONTRACTOR SHALL COORDINATE WITH OWNER FOR FINAL ROOM & DOOR IDENTIFICATION.
2. DO NOT SCALE DIMENSIONS FROM DRAWINGS, ANY UNKNOWN DIMENSION SHALL BE OBTAINED FROM DESIGN PROFESSIONALS VIA REQUEST FOR INFORMATION (RFI).
3. ALL DIMENSIONS ARE TO FACE OF STUD, GRID LINES AND FACE OF MASONRY INFILL WALL U.N.O. ALL DIMENSIONS TO EXISTING WALLS ARE TO FACE OF WALL ASSEMBLY U.N.O.
4. ALL 36" WIDE INTERIOR SWING DOORS SHALL BE LOCATED 2'-0" FROM CENTER OF DOOR TO PERPENDICULAR SURFACE OF ADJACENT WALL AT DOOR JAMB U.N.O.
5. CONTRACTOR SHALL FIELD VERIFY ALL EXISTING CONDITIONS PRIOR TO COMMENCING WORK.
6. CONTRACTOR SHALL NOTIFY ARCHITECT OF ANY DISCREPANCY, INACCURACY OR CONFLICTING INFORMATION BEFORE EXECUTION OF WORK.
7. REFER TO WALL TYPE SCHEDULE FOR ADDITIONAL INFORMATION.
8. ALL SHAFTS PENETRATING SLAB SHALL BE RATED 2HR.
9. CONTRACTOR SHALL FIELD COORDINATE LOCATION, SIZE AND TYPE OF BLOCKING FOR INSTALLATION OF SIGNAGE, PLUMBING FIXTURES, MILLWORK, ETC. ALL CONCEALED WOOD SHALL BE FIRE RETARDANT TREATED (F.R.T).
10. PROVIDE IN-WALL REINFORCEMENT FOR ALL WALL MOUNTED FURNITURE AND EQUIPMENT AS REQUIRED.

KEYNOTE LEGEND:

1. PVC ROOF ASSEMBLY
2. ROOF CRICKET WITH INSULATION
3. COMBINATION ROOF DRAIN - RE: PLUMBING
4. WALKWAY PAD
5. METAL CANOPY BELOW
6. ROOF HATCH

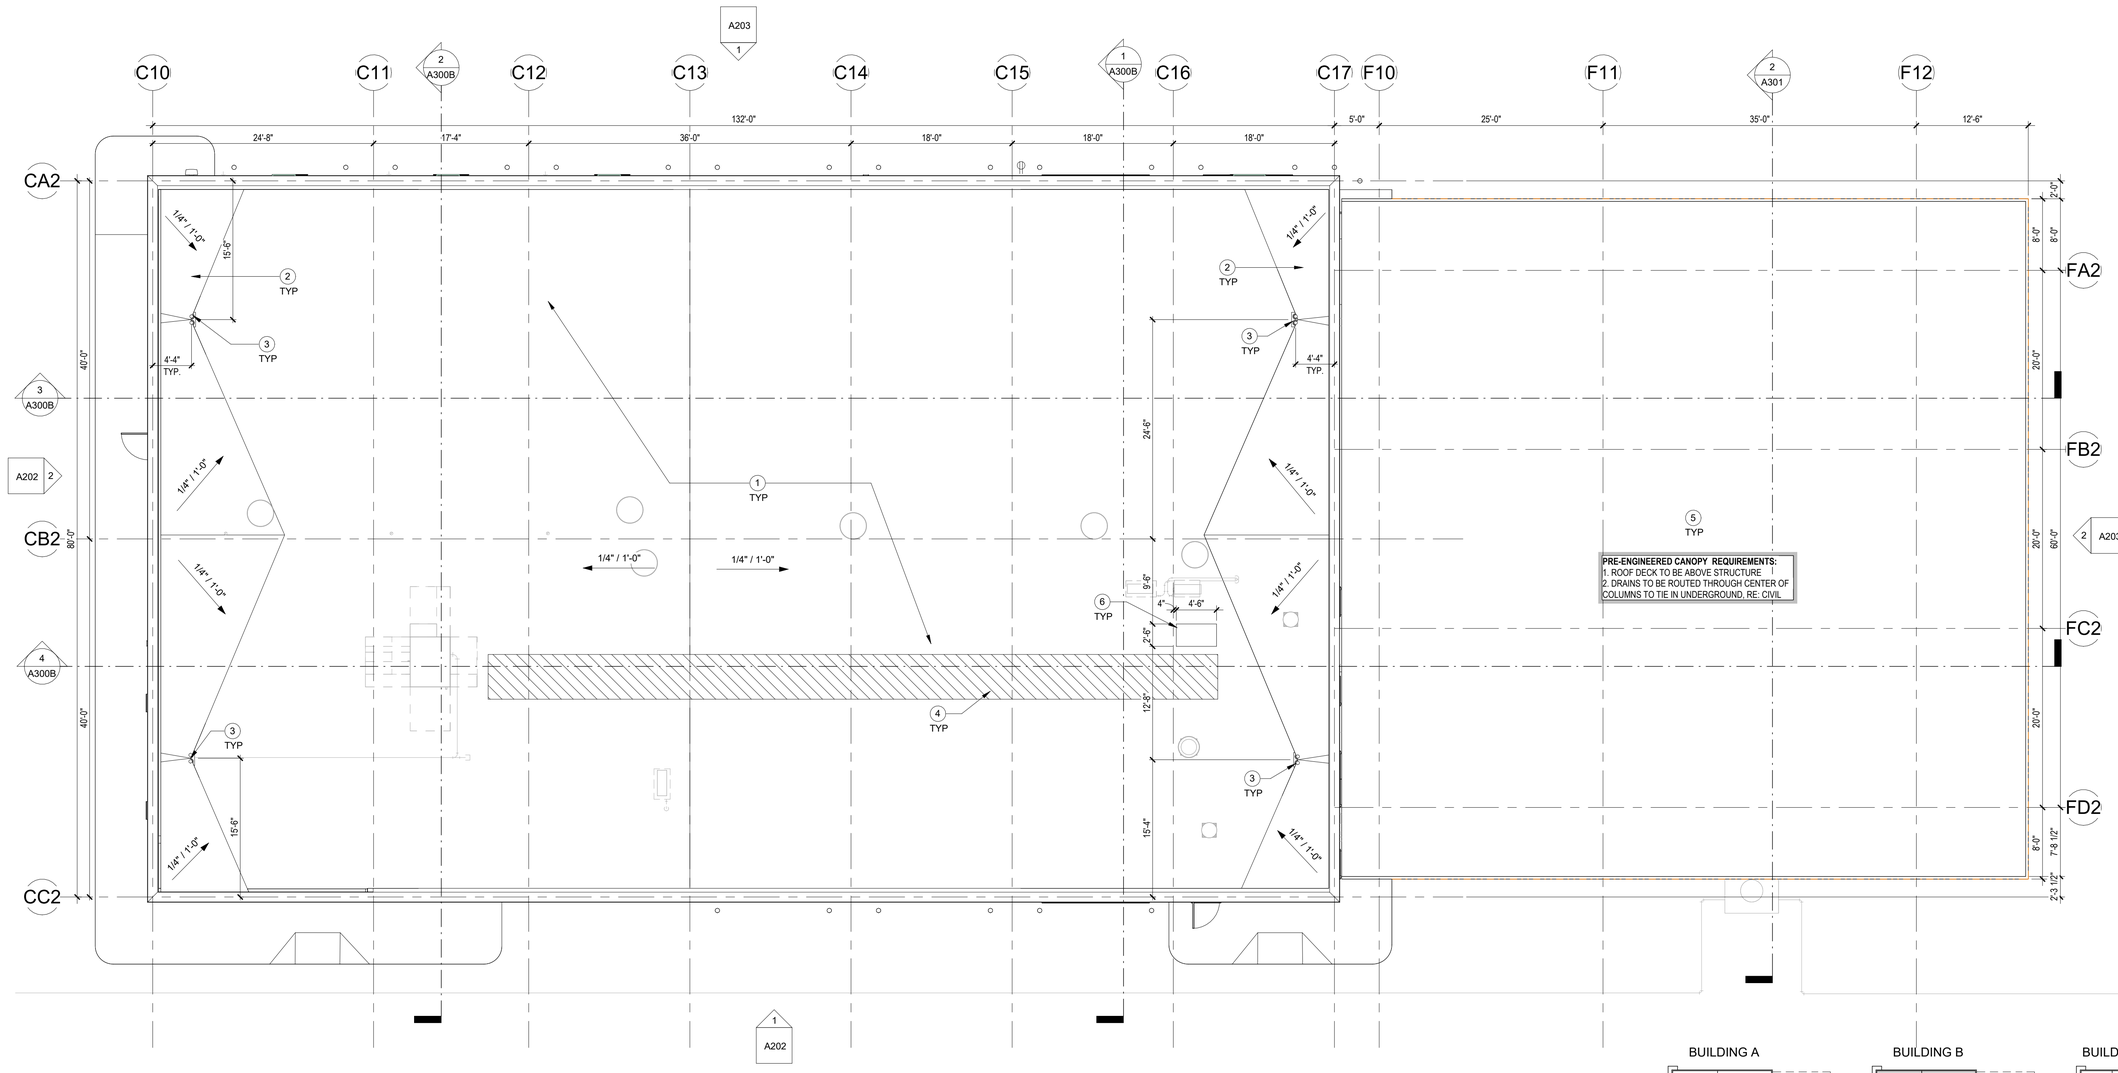

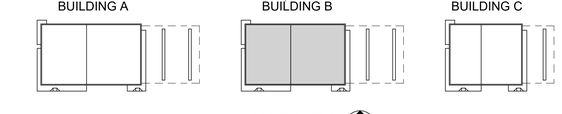

SITE KEY

1 1/8" = 1'-0" **ROOF PLAN - BUILDING B**

No.	REVISIONS	DATE	BY

Kimley»Horn
© 2020 KIMLEY-HORN AND ASSOCIATES, INC.
2815 CENTENNIAL BOULEVARD, SUITE 102
TALLAHASSEE, FL 32308 PHONE: 850-553-3500
WWW.KIMLEY-HORN.COM CA 00000696

PGAL, INC
1425 ELLSWORTH
INDUSTRIAL BLVD, NW #15
ATLANTA, GA 30318
T 404 602 3800
F 404 602 3810
www.pgal.com

LICENSED PROFESSIONAL

ENG/ARCH NAME

FL LICENSE NUMBER
XXXXX

PROJECT NUMBER	R1003144.00
DATE	04/16/2021
	As indicated
DESIGNED BY	PH
DRAWN BY	JR
CHECKED BY	JW

ROOF PLAN - BUILDING B

QUICK - TURNAROUND FACILITY
PREPARED FOR
TALLAHASSEE INTERNATIONAL AIRPORT
CITY OF TALLAHASSEE
FLORIDA

SHEET NUMBER
A140B


1/16/2025 4:43:46 PM Autodesk Docs://TLH OTA Buildings/TLH_CENTRAL_2024.rvt
This document is an instrument of service prepared solely for Kimley-Horn's Client and for a particular purpose. Any other use or reliance is without liability to Kimley-Horn.

PLAN GENERAL NOTES:

1. ROOM AND DOOR REFERENCE NUMBERS ARE FOR CONSTRUCTION COORDINATION ONLY. CONTRACTOR SHALL COORDINATE WITH OWNER FOR FINAL ROOM & DOOR IDENTIFICATION.
2. DO NOT SCALE DIMENSIONS FROM DRAWINGS, ANY UNKNOWN DIMENSION SHALL BE OBTAINED FROM DESIGN PROFESSIONALS VIA REQUEST FOR INFORMATION (RFI).
3. ALL DIMENSIONS ARE TO FACE OF STUD, GRID LINES AND FACE OF MASONRY INFILL WALL U.N.O. ALL DIMENSIONS TO EXISTING WALLS ARE TO FACE OF WALL ASSEMBLY U.N.O.
4. ALL 36" WIDE INTERIOR SWING DOORS SHALL BE LOCATED 2'-0" FROM CENTER OF DOOR TO PERPENDICULAR SURFACE OF ADJACENT WALL AT DOOR JAMB U.N.O.
5. CONTRACTOR SHALL FIELD VERIFY ALL EXISTING CONDITIONS PRIOR TO COMMENCING WORK.
6. CONTRACTOR SHALL NOTIFY ARCHITECT OF ANY DISCREPANCY, INACCURACY OR CONFLICTING INFORMATION BEFORE EXECUTION OF WORK.
7. REFER TO WALL TYPE SCHEDULE FOR ADDITIONAL INFORMATION.
8. ALL SHAFTS PENETRATING SLAB SHALL BE RATED 2HR.
9. CONTRACTOR SHALL FIELD COORDINATE LOCATION, SIZE AND TYPE OF BLOCKING FOR INSTALLATION OF SIGNAGE, PLUMBING FIXTURES, MILLWORK, ETC. ALL CONCEALED WOOD SHALL BE FIRE RETARDANT TREATED (F.R.T).
10. PROVIDE IN-WALL REINFORCEMENT FOR ALL WALL MOUNTED FURNITURE AND EQUIPMENT AS REQUIRED.

KEYNOTE LEGEND:

1. PVC ROOF ASSEMBLY
2. ROOF CRICKET WITH INSULATION
3. COMBINATION ROOF DRAIN - RE: PLUMBING
4. WALKWAY PAD
5. METAL CANOPY BELOW
6. ROOF HATCH

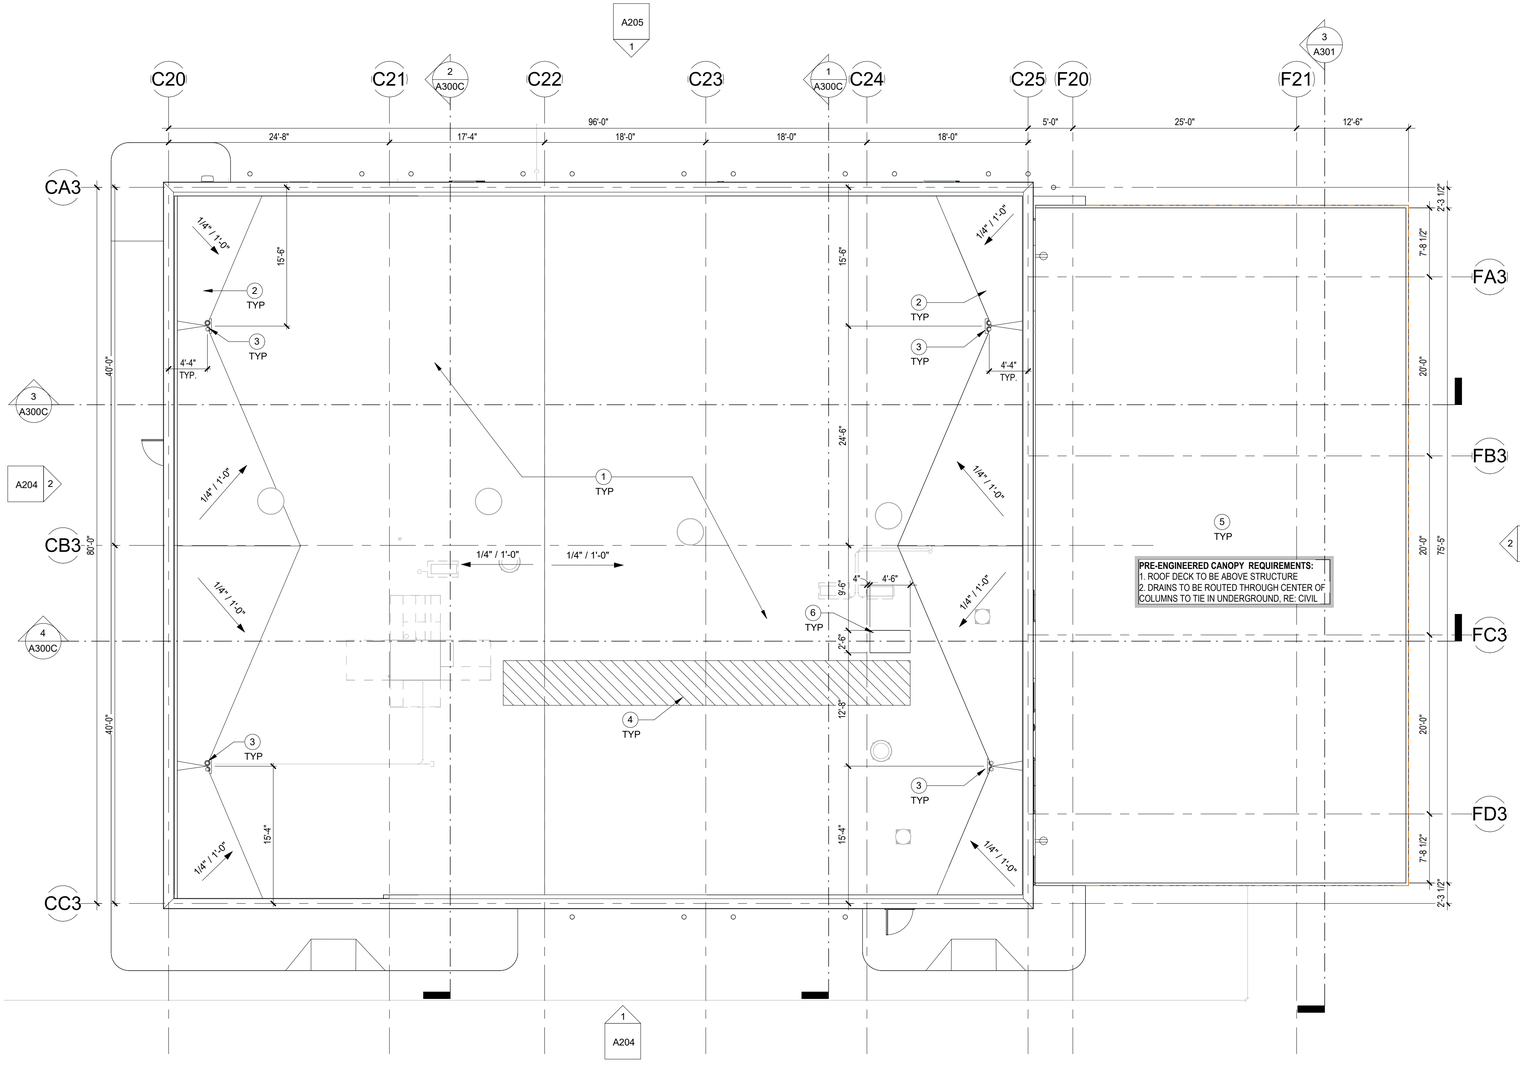

1 1/8" = 1'-0" **ROOF PLAN - BUILDING C**

BUILDING A | BUILDING B | BUILDING C

SITE KEY

No.	REVISIONS	DATE	BY

Kimley»Horn
© 2020 KIMLEY-HORN AND ASSOCIATES, INC.
2815 CENTENNIAL BOULEVARD, SUITE 102
TALLAHASSEE, FL 32308 PHONE: 850-553-3500
WWW.KIMLEY-HORN.COM CA 00000696

PGAL, INC.
1425 ELLSWORTH
INDUSTRIAL BLVD, NW #15
ATLANTA, GA 30318
T 404 602 3800
F 404 602 3810
www.pgal.com

LICENSED PROFESSIONAL

ENG/ARCH NAME

FL LICENSE NUMBER
XXXXX

PROJECT NUMBER	R10003144.00
DATE	04/16/2021
	As indicated
DESIGNED BY	PH
DRAWN BY	JR
CHECKED BY	JW

ROOF PLAN - BUILDING C

QUICK - TURNAROUND FACILITY
PREPARED FOR
TALLAHASSEE INTERNATIONAL AIRPORT
CITY OF TALLAHASSEE FLORIDA

SHEET NUMBER
A140C

This document is an instrument of service prepared solely for Kimley-Horn's client and for a particular purpose. Any other use or reliance is without liability to Kimley-Horn.


11/4/2020 4:43:51 PM Autodesk Docs://TLH OTA Buildings/TLH_CENTRAL_2024.rvt

RCP GENERAL NOTES:

1. DO NOT SCALE DIMENSIONS FROM DRAWINGS, ANY UNKNOWN DIMENSION SHALL BE OBTAINED FROM DESIGN PROFESSIONALS VIA REQUEST FOR INFORMATION (RFI).
2. CONTRACTOR SHALL FIELD VERIFY ALL EXISTING CONDITIONS PRIOR TO COMMENCING WORK.
3. CONTRACTOR SHALL NOTIFY THE ARCHITECT OF ANY DISCREPANCY, INACCURACY OR CONFLICTING INFO. PRIOR TO EXECUTION OF THE WORK.
4. REFER TO PARTITION INFORMATION FOR ADDITIONAL INFORMATION.
5. ALL SHAFTS PENETRATING SLABS SHALL BE RATED 2HR.
6. LIGHT FIXTURES ARE DIMENSIONED TO CENTERLINE OF FIXTURE, OR PROVIDE THE "CL" (CENTERLINE) SYMBOL, AND / OR LINE TYPE ON THE DIMENSION STRING AT EACH FIXTURE.
7. REFER TO ELECTRICAL DRWGS FOR FIXTURE DESIGNATIONS AND TYPES.
8. FIXTURES SHALL BE CENTERED BETWEEN WALLS U.N.O.
9. CEILING GRIDS SHALL BE CENTERED IN ROOMS U.N.O.
10. REFER TO FINISH SCHEDULE FOR FINISH INFORMATION.

LEGEND:

- OPEN TO STRUCT. ABOVE
- GYP. CEILING
- 2' X 2' ACT CEILING
- RECESSED CAN LED LIGHT, RE: ELECT.
- FUELING CANOPY ROUND PENDANT, RE: ELECT.
- 4' LINEAR PENDANT FIXTURE, RE: ELECT.
- 1'X4' CEILING HUNG LED FIXTURE, RE: ELECT.
- 2'X4' LED FIXTURE, RE: ELECT.

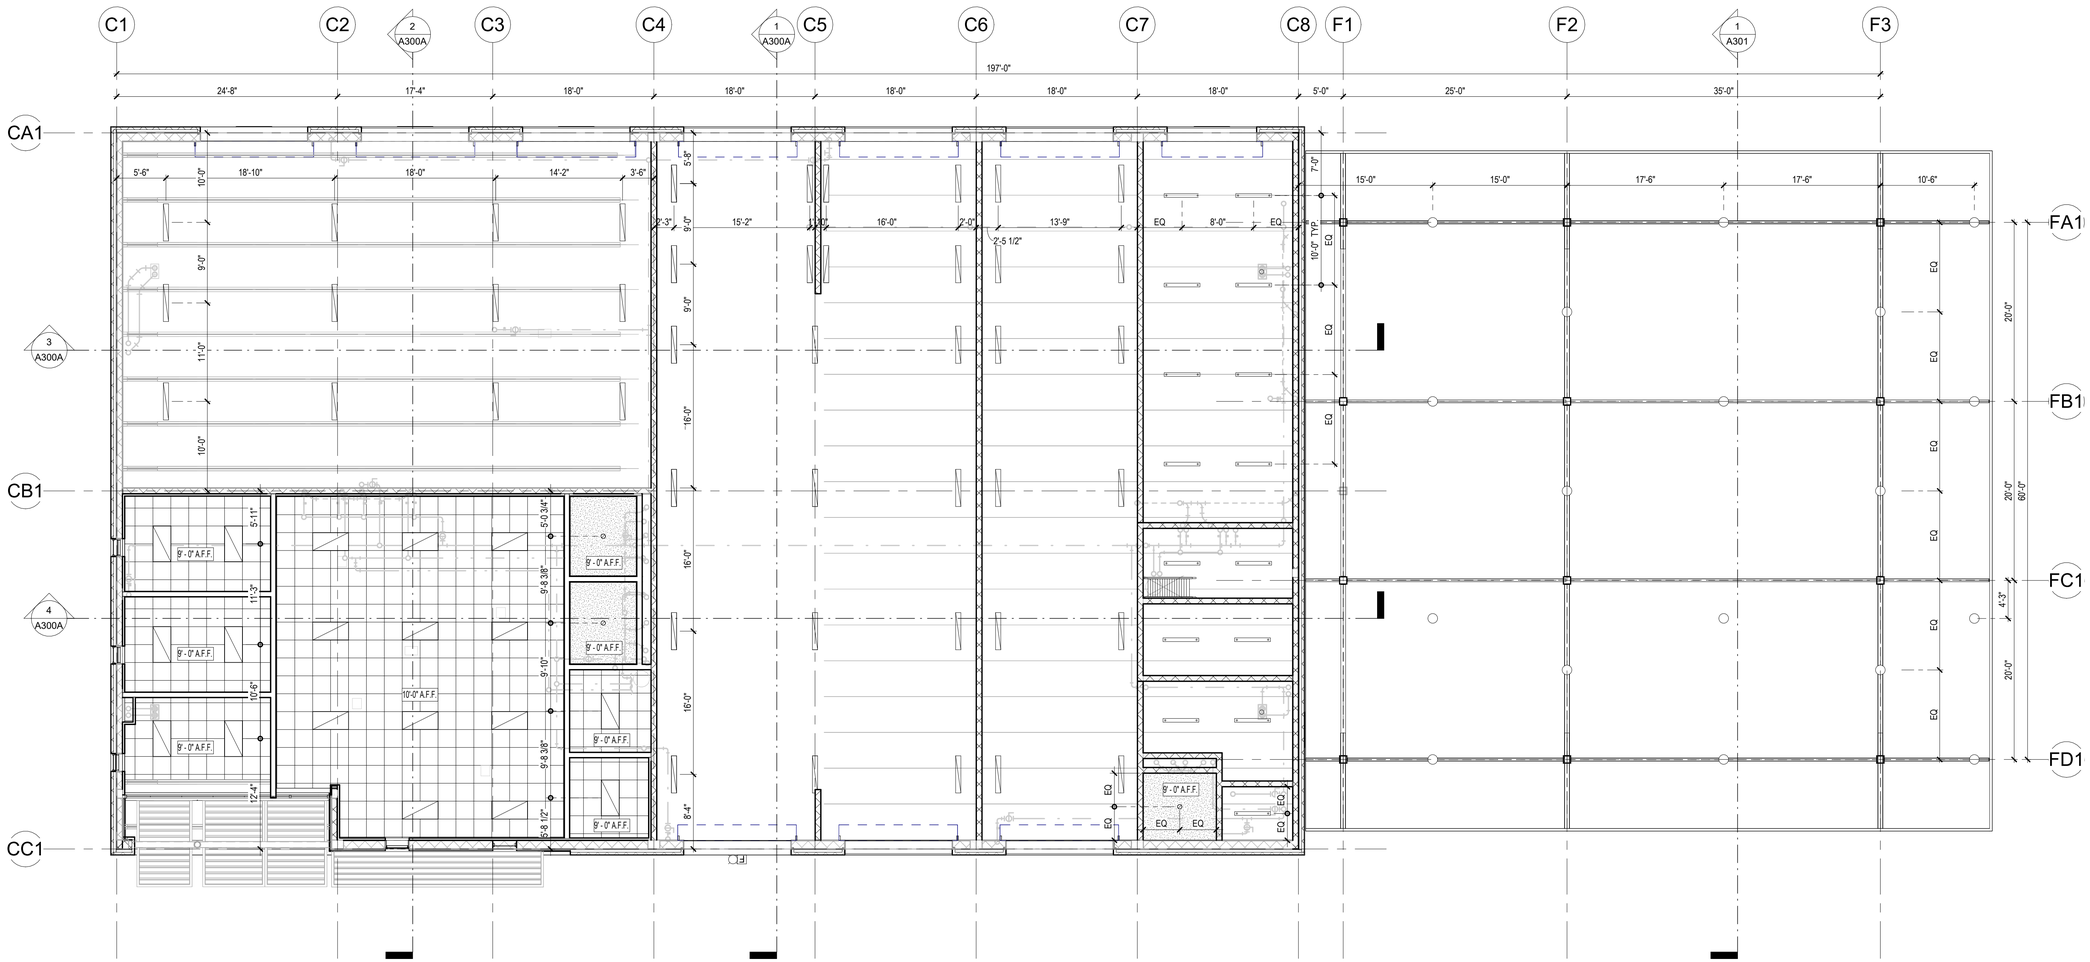

BUILDING A | BUILDING B | BUILDING C

SITE KEY

1 1/8" = 1'-0" **OVERALL BUILDING RCP - BUILDING A**

1/16/2025 4:43:06 PM A:\admtel Docs (TLH)\TLH GFA Buildings\TLH_CENTRAL_2024.rvt

This document is an instrument of service prepared solely for Kimley-Horn's client and for a particular purpose. Any other use or reliance is without liability to Kimley-Horn.

No.	REVISIONS	DATE	BY

Kimley»Horn

© 2020 KIMLEY-HORN AND ASSOCIATES, INC.
2815 CENTENNIAL BOULEVARD, SUITE 102
TALLAHASSEE, FL 32308 PHONE: 850-553-3500
WWW.KIMLEY-HORN.COM CA 00000696

PGAL, INC.
1425 ELLSWORTH
INDUSTRIAL BLVD, NW #15
ATLANTA, GA 30318
T 404 602 3800
F 404 602 3810
www.pgal.com

LICENSED PROFESSIONAL

ENG/ARCH NAME

FL LICENSE NUMBER
XXXXX

PROJECT NUMBER	
R1003144.00	
DATE	
04/16/2021	
As indicated	
DESIGNED BY	PH
DRAWN BY	JR
CHECKED BY	JW

REFLECTED CEILING PLAN - BUILDING A

QUICK - TURNAROUND FACILITY
PREPARED FOR
TALLAHASSEE INTERNATIONAL AIRPORT
CITY OF TALLAHASSEE FLORIDA


SHEET NUMBER
A150A

RCP GENERAL NOTES:

1. DO NOT SCALE DIMENSIONS FROM DRAWINGS, ANY UNKNOWN DIMENSION SHALL BE OBTAINED FROM DESIGN PROFESSIONALS VIA REQUEST FOR INFORMATION (RFI).
2. CONTRACTOR SHALL FIELD VERIFY ALL EXISTING CONDITIONS PRIOR TO COMMENCING WORK.
3. CONTRACTOR SHALL NOTIFY THE ARCHITECT OF ANY DISCREPANCY, INACCURACY OR CONFLICTING INFO. PRIOR TO EXECUTION OF THE WORK.
4. REFER TO PARTITION INFORMATION FOR ADDITIONAL INFORMATION.
5. ALL SHAFTS PENETRATING SLABS SHALL BE RATED 2HR.
6. LIGHT FIXTURES ARE DIMENSIONED TO CENTERLINE OF FIXTURE, OR PROVIDE THE "CL" (CENTERLINE) SYMBOL, AND / OR LINE TYPE ON THE DIMENSION STRING AT EACH FIXTURE.
7. REFER TO ELECTRICAL DRWGS FOR FIXTURE DESIGNATIONS AND TYPES.
8. FIXTURES SHALL BE CENTERED BETWEEN WALLS U.N.O.
9. CEILING GRIDS SHALL BE CENTERED IN ROOMS U.N.O.
10. REFER TO FINISH SCHEDULE FOR FINISH INFORMATION.

LEGEND:

- OPEN TO STRUCT. ABOVE
- GYP. CEILING
- 2' X 2' ACT CEILING
- RECESSED CAN LED LIGHT, RE: ELECT.
- FUELING CANOPY ROUND PENDANT, RE: ELECT.
- 4' LINEAR PENDANT FIXTURE, RE: ELECT.
- 1'X4' CEILING HUNG LED FIXTURE, RE: ELECT.
- 2'X4' LED FIXTURE, RE: ELECT.

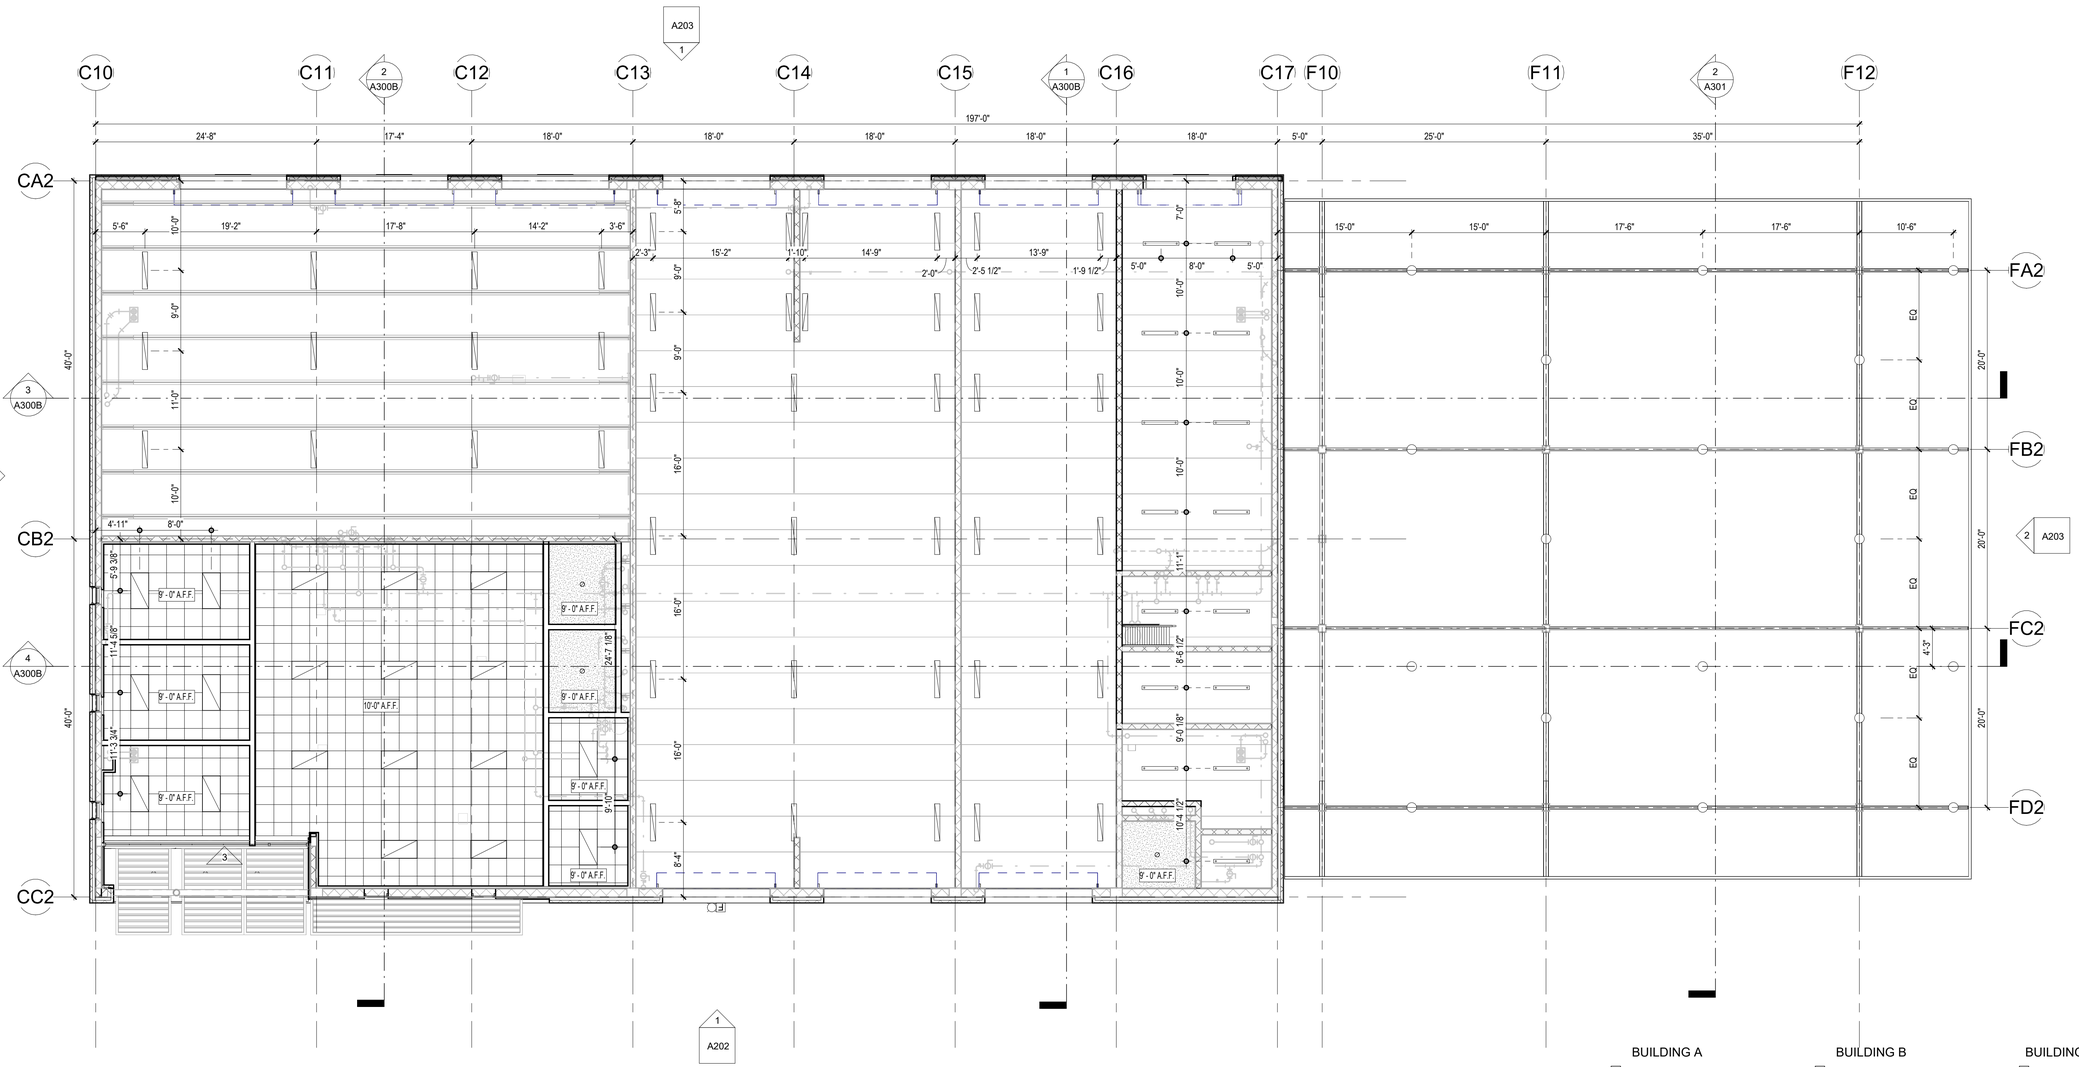

1 1/8" = 1'-0" **OVERALL BUILDING RCP - BUILDING B**

1/16/2025 4:44:03 PM A:\active\ Docs.ITLH.QTA Buildings\ITLH_CENTRAL_2024.rvt
This documents is an instrument of service prepared solely for Kimley-Horn's client and for a particular purpose. Any other use or reliance is without liability to Kimley-Horn.

No.	REVISIONS	DATE	BY

Kimley»Horn
© 2020 KIMLEY-HORN AND ASSOCIATES, INC.
2815 CENTENNIAL BOULEVARD, SUITE 102
TALLAHASSEE, FL 32308 PHONE: 850-553-3500
WWW.KIMLEY-HORN.COM CA 00000696

PGAL, INC.
1425 ELLSWORTH
INDUSTRIAL BLVD, NW #15
ATLANTA, GA 30318
T 404 602 3800
F 404 602 3810
www.pgal.com

LICENSED PROFESSIONAL

ENGARCH NAME

FL LICENSE NUMBER XXXXX

PROJECT NUMBER	R10031144.00
DATE	04/16/2021
	As indicated
DESIGNED BY	PH
DRAWN BY	JR
CHECKED BY	JW

REFLECTED CEILING PLAN - BUILDING B

QUICK - TURNAROUND FACILITY
PREPARED FOR
TALLAHASSEE INTERNATIONAL AIRPORT
CITY OF TALLAHASSEE
FLORIDA


SHEET NUMBER
A150B


RCP GENERAL NOTES:

1. DO NOT SCALE DIMENSIONS FROM DRAWINGS, ANY UNKNOWN DIMENSION SHALL BE OBTAINED FROM DESIGN PROFESSIONALS VIA REQUEST FOR INFORMATION (RFI).
2. CONTRACTOR SHALL FIELD VERIFY ALL EXISTING CONDITIONS PRIOR TO COMMENCING WORK.
3. CONTRACTOR SHALL NOTIFY THE ARCHITECT OF ANY DISCREPANCY, INACCURACY OR CONFLICTING INFO. PRIOR TO EXECUTION OF THE WORK.
4. REFER TO PARTITION INFORMATION FOR ADDITIONAL INFORMATION.
5. ALL SHAFTS PENETRATING SLABS SHALL BE RATED 2HR.
6. LIGHT FIXTURES ARE DIMENSIONED TO CENTERLINE OF FIXTURE, OR PROVIDE THE "CL" (CENTERLINE) SYMBOL, AND / OR LINE TYPE ON THE DIMENSION STRING AT EACH FIXTURE.
7. REFER TO ELECTRICAL DRWGS FOR FIXTURE DESIGNATIONS AND TYPES.
8. FIXTURES SHALL BE CENTERED BETWEEN WALLS U.N.O.
9. CEILING GRIDS SHALL BE CENTERED IN ROOMS U.N.O.
10. REFER TO FINISH SCHEDULE FOR FINISH INFORMATION.

LEGEND:

- OPEN TO STRUCT. ABOVE
- GYP. CEILING
- 2' X 2' ACT CEILING
- RECESSED CAN LED LIGHT, RE: ELECT.
- FUELING CANOPY ROUND PENDANT, RE: ELECT.
- 4' LINEAR PENDANT FIXTURE, RE: ELECT.
- 1'X4' CEILING HUNG LED FIXTURE, RE: ELECT.
- 2'X4' LED FIXTURE, RE: ELECT.

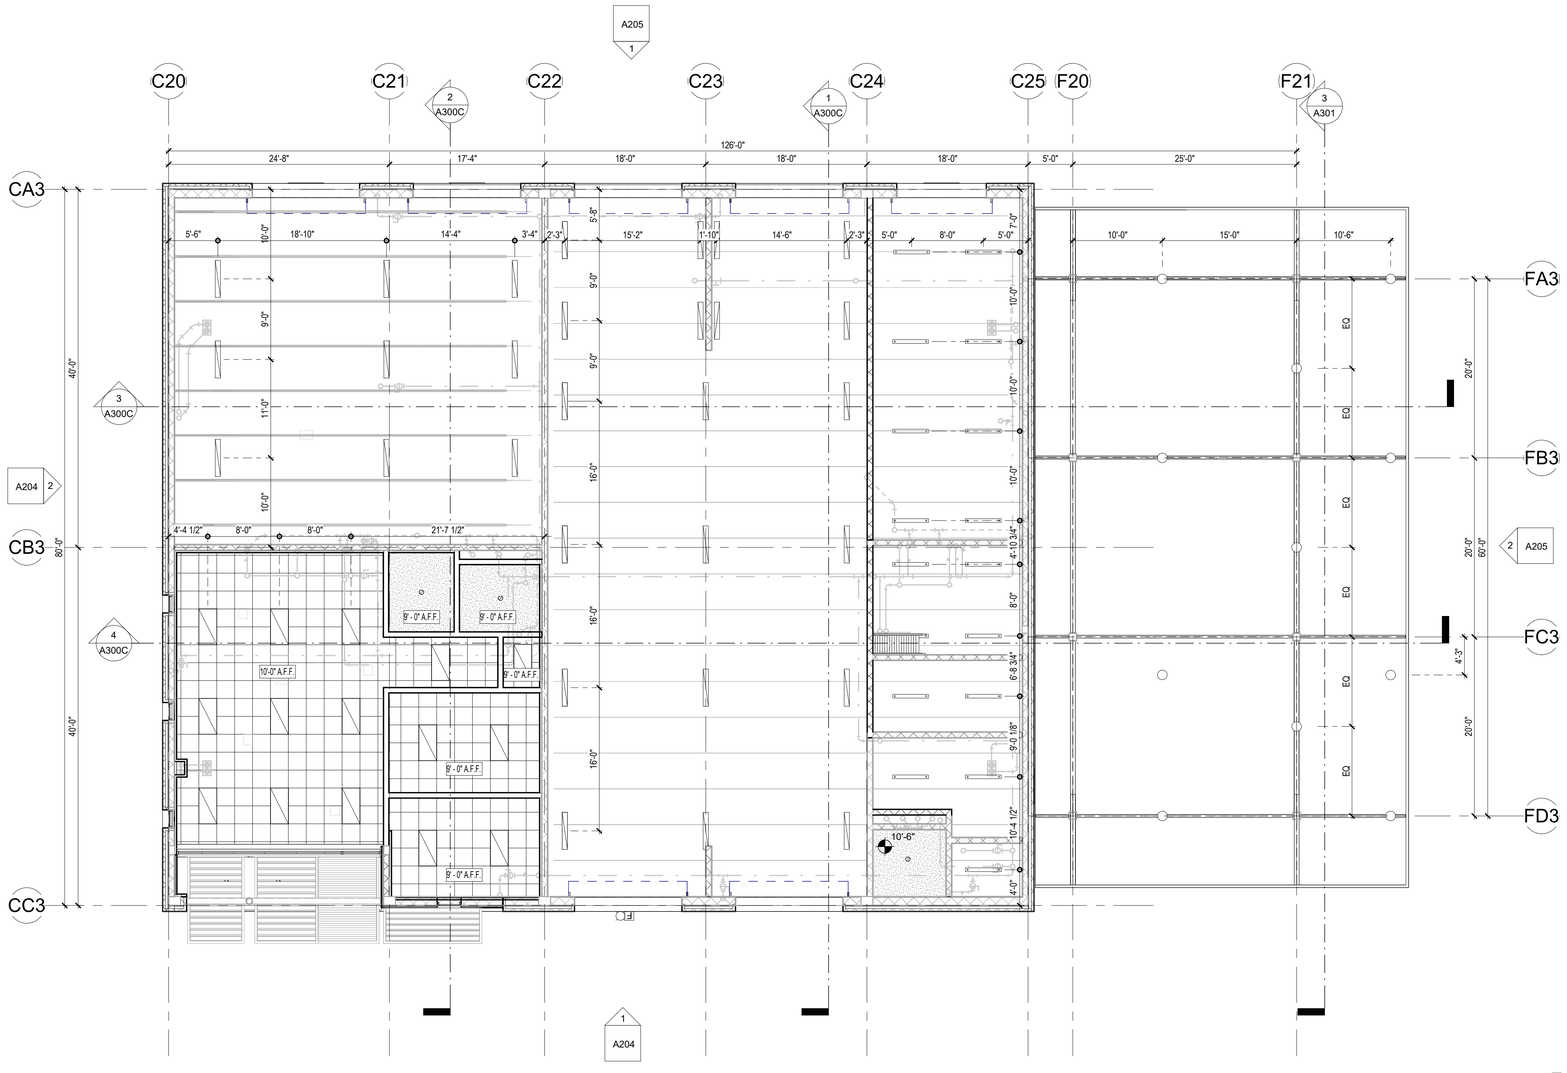

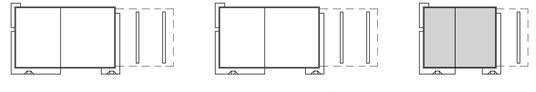

SITE KEY

1 1/8" = 1'-0" **OVERALL BUILDING RCP - BUILDING C**

1/16/2025 4:44:08 PM Autodesk Docs://TLH GTA Buildings/TLH_CENTRAL_2024.rvt
This document is an instrument of service prepared solely for Kimley-Horn's client and for a particular purpose. Any other use or reliance is without liability to Kimley-Horn.

No.	REVISIONS	DATE	BY

Kimley»Horn
© 2020 KIMLEY-HORN AND ASSOCIATES, INC.
2815 CENTENNIAL BOULEVARD, SUITE 102
TALLAHASSEE, FL 32308 PHONE: 850-553-3500
WWW.KIMLEY-HORN.COM CA 00000696

PGAL, INC.
1425 ELLSWORTH
INDUSTRIAL BLVD, NW #15
ATLANTA, GA 30318
T 404 602 3800
F 404 602 3810
www.pgal.com

LICENSED PROFESSIONAL

ENGINEER NAME


FL LICENSE NUMBER
XXXXX

PROJECT NUMBER	
R10031144.00	
DATE	
04/16/2021	
As indicated	
DESIGNED BY	PH
DRAWN BY	JR
CHECKED BY	JW


REFLECTED CEILING PLAN - BUILDING C

QUICK - TURNAROUND FACILITY
PREPARED FOR
TALLAHASSEE INTERNATIONAL AIRPORT
CITY OF TALLAHASSEE FLORIDA

SHEET NUMBER
A150C

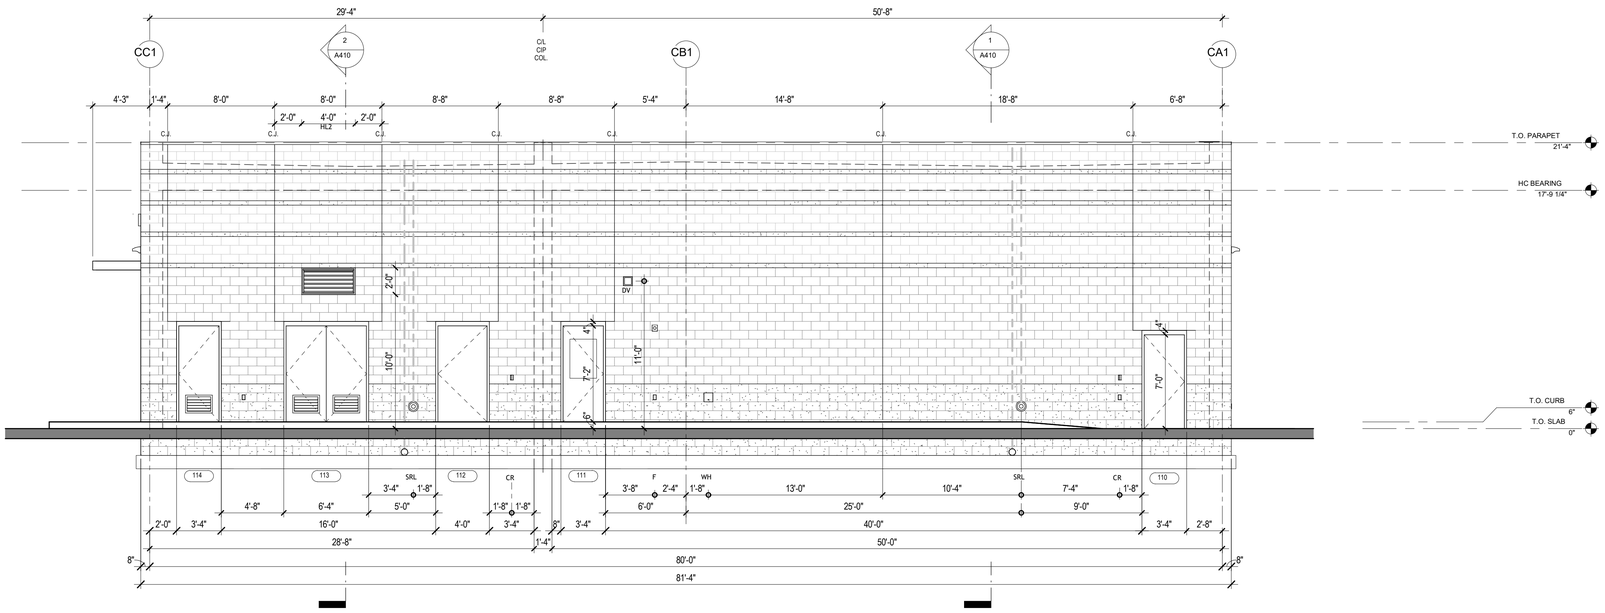


2 3/16" = 1'-0" BUILDING 'A' - EAST ELEVATION

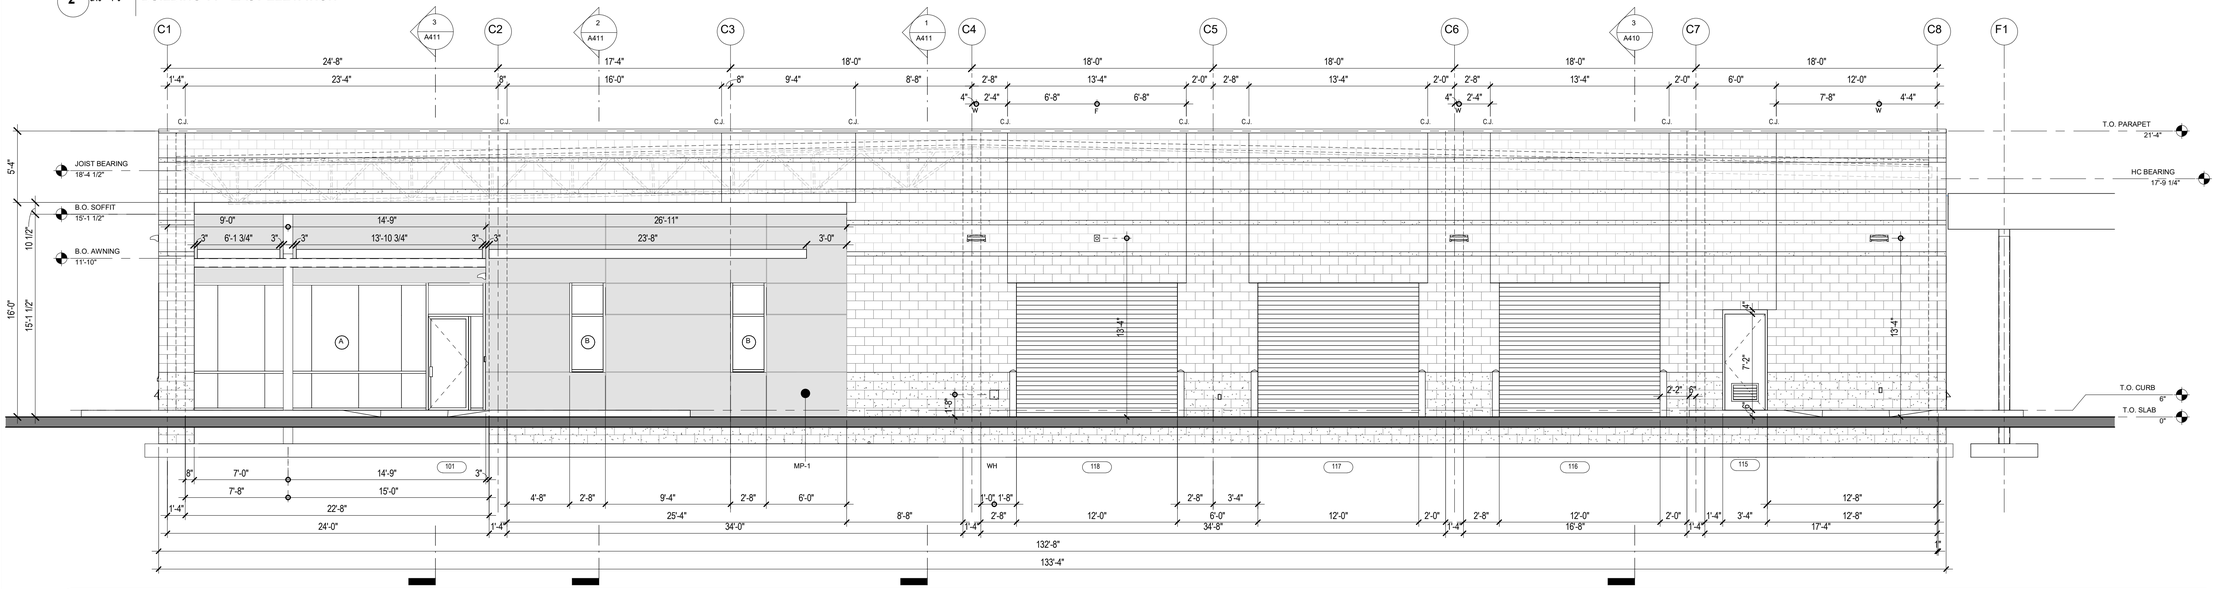


1 3/16" = 1'-0" BUILDING 'A' - SOUTH ELEVATION



3C 3/16" = 1'-0" BUILDING 'A' - ENTRANCE ELEVATION - SOUTH

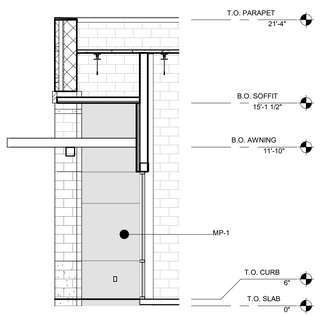

3B 3/16" = 1'-0" BUILDING 'A' - ENTRANCE ELEVATION - WEST

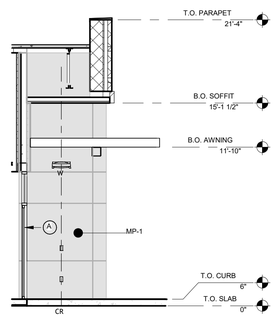


3A 3/16" = 1'-0" BUILDING 'A' - ENTRANCE ELEVATION - EAST

EXTERIOR ELEVATION NOTES

1) EXTERIOR FINISH LEGEND, REFER TO SHEET A201
2) DECORATIVE CMU VERTICAL PATTERN , REFER TO SHEET A410.

EXTERIOR ELEVATION LEGEND

XXX	DOOR NUMBER, REFER TO A031
X	GLAZING IDENTIFICATION, REFER TO A040
C.J.	MASONRY VENEER CONTROL JOINT LOCATION
CR	CARD READER
F	FIRE ALARM HORN STROBE
HL	HURRICANE LOUVER - 24" H x 48" W
OHS	OVERHEAD DOOR SENSOR - BASIS OF DESIGN = BEA FALCON
SRL	SECONDARY RAIN LEADER
W	EXTERIOR WALL PACK
WH	EXTERIOR WALL HYDRANT

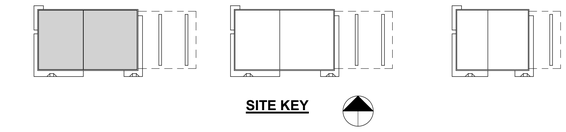

No.	REVISIONS	DATE	BY

Kimley»Horn
© 2021 KIMLEY-HORN AND ASSOCIATES, INC.
2600 CENTENNIAL BOULEVARD, SUITE 102
TALLAHASSEE, FLORIDA 32308 PHONE: 850-402-5300
WWW.KIMLEY-HORN.COM CA 00000896

FITZGERALD COLLABORATIVE
819 SOUTH GADSDEN ST
SUITE 140
TALLAHASSEE, FL 32301
FITZGERALD COLLABORATIVE GROUP, LLC
CERTIFICATE OF AUTHORIZATION #29167

LICENSED PROFESSIONAL

ENGINEER NAME
FL LICENSE NUMBER
XXXXX


PROJECT NUMBER R1003144.00
DATE JAN 2025
As Indicated
DESIGNED BY -
DRAWN BY -
CHECKED BY -

BUILDING 'A' ELEVATIONS


QUICK - TURNAROUND FACILITY
PREPARED FOR
TALLAHASSEE INTERNATIONAL AIRPORT
CITY OF TALLAHASSEE
FLORIDA

SHEET NUMBER
A200

11/6/2025 11:59:42 PM Autodesk Docs://TLH OTA Buildings/TLH OTA Building_Arch-FC_2024.rvt
This document is an instrument of service prepared solely for Kimley-Horn's client and for a particular purpose. Any other use or reliance is without liability to Kimley-Horn.

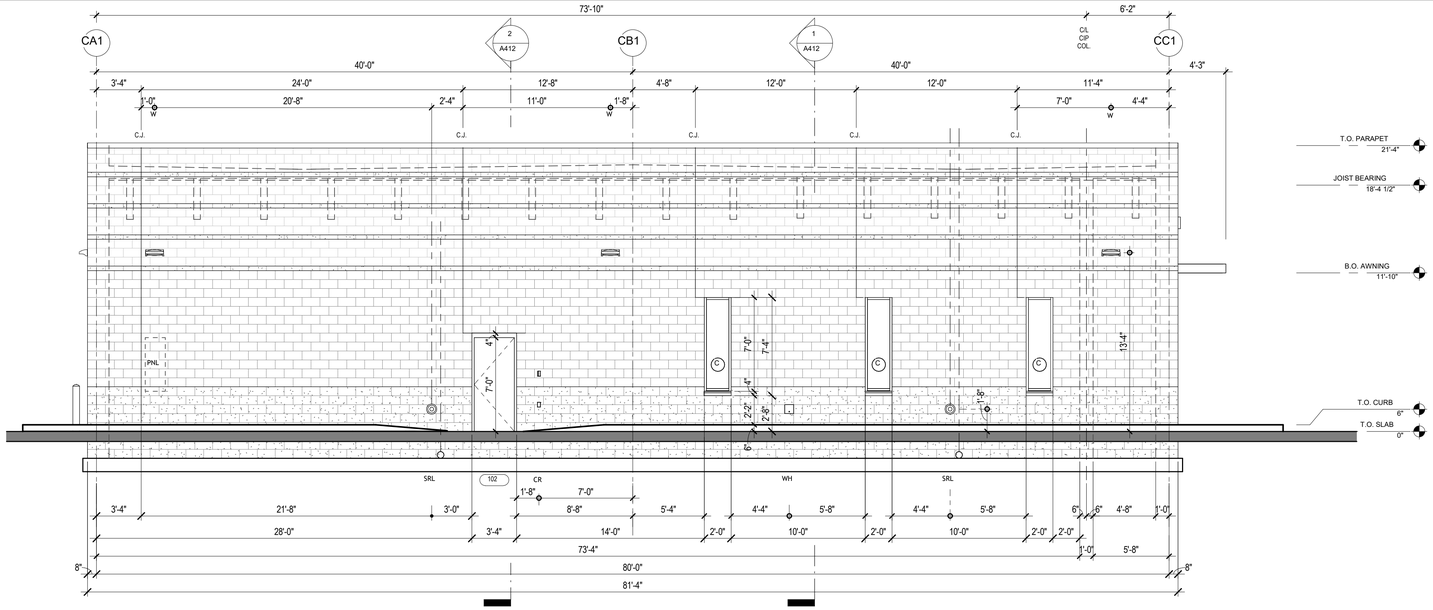

2 3/16" = 1'-0" **BUILDING 'A' - WEST ELEVATION**

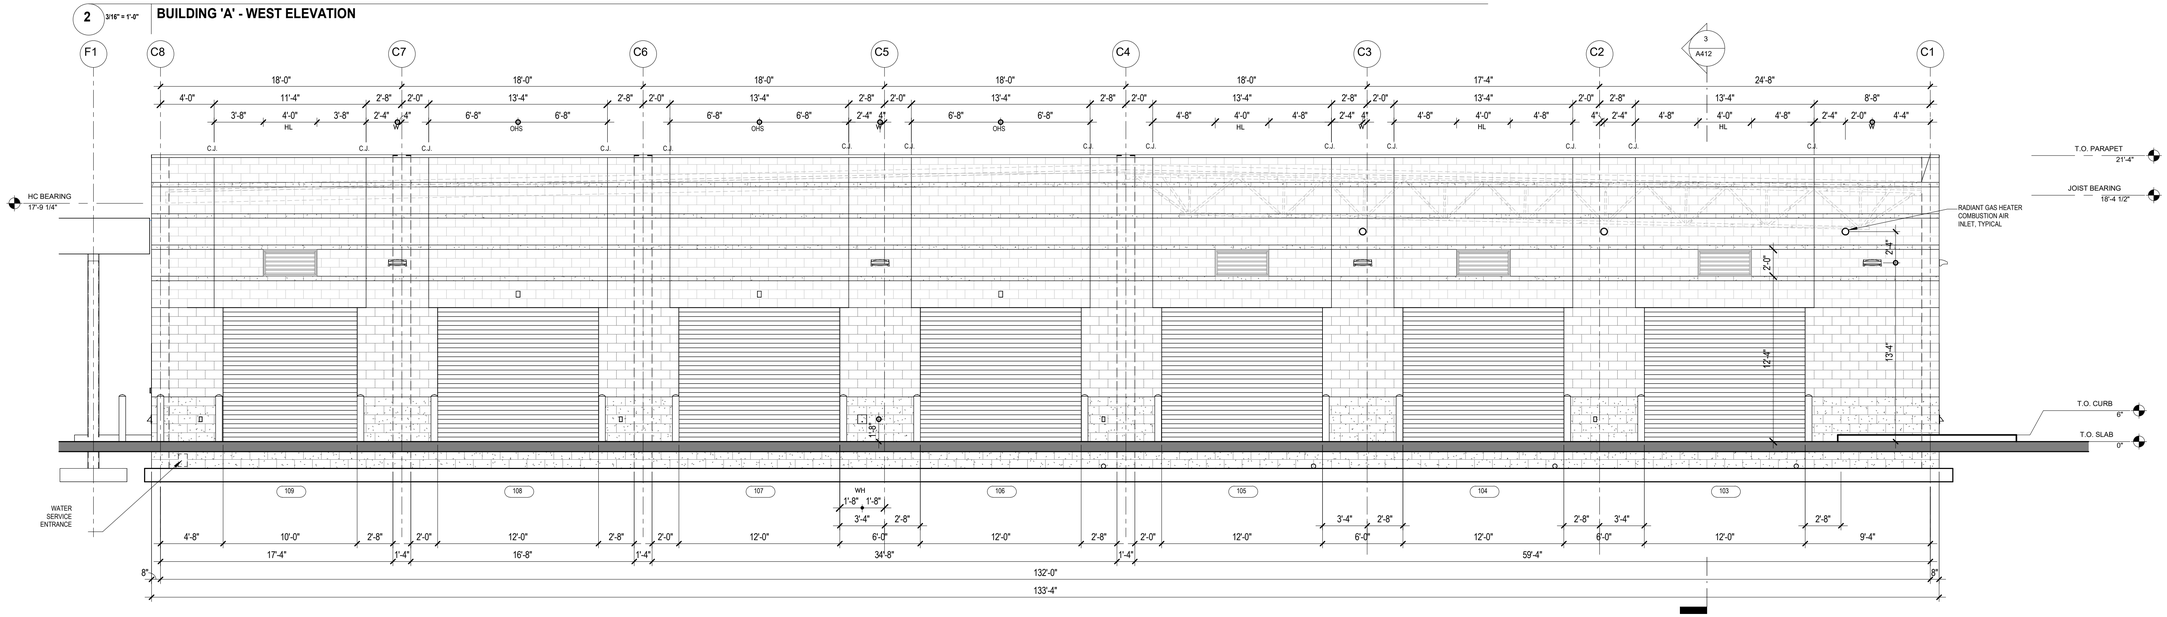

1 3/16" = 1'-0" **BUILDING 'A' - NORTH ELEVATION**

EXTERIOR FINISH LEGEND

EXTERIOR PAINT

EPT-1	LOCATION:	BOLLARDS
	MANUFACTURER:	SHERWIN WILLIAMS
	COLOR/STYLE:	SAFETY YELLOW
	FINISH:	SEMI-GLOSS
EPT-2	LOCATION:	STEEL COLUMNS / STEEL BEAMS
	MANUFACTURER:	SHERWIN WILLIAMS
	COLOR/STYLE:	TBD
	FINISH:	SEMI-GLOSS
EPT-3	LOCATION:	DOORS AND FRAMES
	MANUFACTURER:	SHERWIN WILLIAMS
	COLOR/STYLE:	TBD
	FINISH:	SEMI-GLOSS
EPT-4	LOCATION:	PRE-ENGINEERED METAL CANOPY
	MANUFACTURER:	TBD
	COLOR/STYLE:	
	FINISH:	

MASONRY VENEER, DECORATIVE CMU

CMU-1	LOCATION:	QTA BUILDING A, B & C
	MANUFACTURER:	TRENWYTH ARCHITECTURAL MASONRY
	SERIES:	VERASTONE
	TYPE:	TEXTURED MASONRY UNIT
	COLOR/STYLE:	OLD COUNTRY
	SIZE:	3-9/16"x7-5/8"x15-5/8"
	FINISH:	CLEAR SEALER
	SHAPES:	4F, 4FE L CORNER
CMU-2	LOCATION:	QTA BUILDING A, B & C
	MANUFACTURER:	TRENWYTH ARCHITECTURAL MASONRY
	SERIES:	VERASTONE
	TYPE:	GROUND FACED MASONRY UNIT
	COLOR/STYLE:	AUSTIN
	SIZE:	3-9/16"x7-5/8"x15-5/8"
	FINISH:	CLEAR SEALER
	SHAPES:	4F, 4FE L CORNER
CMU-3	LOCATION:	QTA BUILDING A, B & C
	MANUFACTURER:	TRENWYTH ARCHITECTURAL MASONRY
	SERIES:	VERASTONE
	TYPE:	TEXTURED MASONRY UNIT
	COLOR/STYLE:	OLD COUNTRY
	SIZE:	3-9/16"x3-5/8"x15-5/8"
	FINISH:	CLEAR SEALER
	SHAPES:	44F
CMU-4	LOCATION:	DUMPSTER ENCLOSURE - TYPICAL
	MANUFACTURER:	TRENWYTH ARCHITECTURAL MASONRY
	SERIES:	VERASTONE
	TYPE:	TEXTURED MASONRY UNIT
	COLOR/STYLE:	OLD COUNTRY
	SIZE:	7-9/16"x7-5/8"x15-5/8"
	FINISH:	CLEAR SEALER
	SHAPES:	8F, 8FE
CMU-5	LOCATION:	DUMPSTER ENCLOSURE -TOP COURSE
	MANUFACTURER:	TRENWYTH ARCHITECTURAL MASONRY
	SERIES:	VERASTONE
	TYPE:	GROUND FACED MASONRY UNIT
	COLOR/STYLE:	OLD COUNTRY
	SIZE:	7-9/16"x7-5/8"x15-5/8"
	FINISH:	CLEAR SEALER
	SHAPES:	8F, 8FE

METAL PANEL

MP-1	LOCATION:	QTA BUILDING A, B & C, TYPICAL PANEL
	MANUFACTURER:	ALUCOBOND PLUS
	COLOR/STYLE:	THE CLASSIC COLLECTION
	SIZE:	VARIES, SEE ELEVATIONS
	FINISH:	SILVER METALLIC PVDF 3/ GLOSS 25% - 35%
MP-2	LOCATION:	QTA BUILDING A, B & C, ACCENT PANEL
	MANUFACTURER:	ALUCOBOND PLUS
	COLOR/STYLE:	THE CLASSIC COLLECTION
	SIZE:	VARIES, SEE ELEVATIONS
	FINISH:	TBD


EXTERIOR ELEVATION NOTES

1) EXTERIOR FINISH LEGEND, REFER TO SHEET A201
2) DECORATIVE CMU VERTICAL PATTERN , REFER TO SHEET A410.


EXTERIOR ELEVATION LEGEND

XXX	DOOR NUMBER, REFER TO A031
(X)	GLAZING IDENTIFICATION, REFER TO A040
C.J.	MASONRY VENEER CONTROL JOINT LOCATION
CR	CARD READER
F	FIRE ALARM HORN STROBE
HL	HURRICANE LOUVER - 24" H x 48" W
OHS	OVERHEAD DOOR SENSOR - BASIS OF DESIGN = BEA FALCON
SRL	SECONDARY RAIN LEADER
W	EXTERIOR WALL PACK
WH	EXTERIOR WALL HYDRANT


BUILDING A

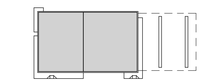

BUILDING B

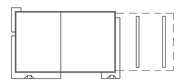

BUILDING C

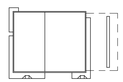

SITE KEY



No.	REVISIONS	DATE	BY

Kimley»Horn
© 2021 KIMLEY-HORN AND ASSOCIATES, INC.
2600 CENTENNIAL BOULEVARD, SUITE 102
TALLAHASSEE, FLORIDA 32308 PHONE: 850-402-5300
WWW.KIMLEY-HORN.COM CA 00000896

FITZGERALD COLLABORATIVE
819 SOUTH GADSDEN ST
SUITE 140
TALLAHASSEE, FL 32301
FITZGERALD COLLABORATIVE GROUP, LLC
AR98427

LICENSED PROFESSIONAL
ENGINEER/ARCHITECT NAME
FL LICENSE NUMBER XXXXX

PROJECT NUMBER	R1003144.00	DESIGNED BY	-
DATE	JAN 2025	DRAWN BY	-
	As Indicated	CHECKED BY	-


BUILDING 'A' ELEVATIONS

QUICK - TURNAROUND FACILITY
PREPARED FOR
TALLAHASSEE INTERNATIONAL AIRPORT
CITY OF TALLAHASSEE
FLORIDA


SHEET NUMBER
A201

This document is an instrument of service prepared solely for Kimley-Horn's client and is not to be used for any purpose or location other than the specific purpose, project, and client for which it was prepared. Any other use or reliance is without liability to Kimley-Horn.


1/17/2025 12:00:39 AM Autodesk Docs://TLH QTA Building/TLH QTA Building_Arch-FC_2024.rvt

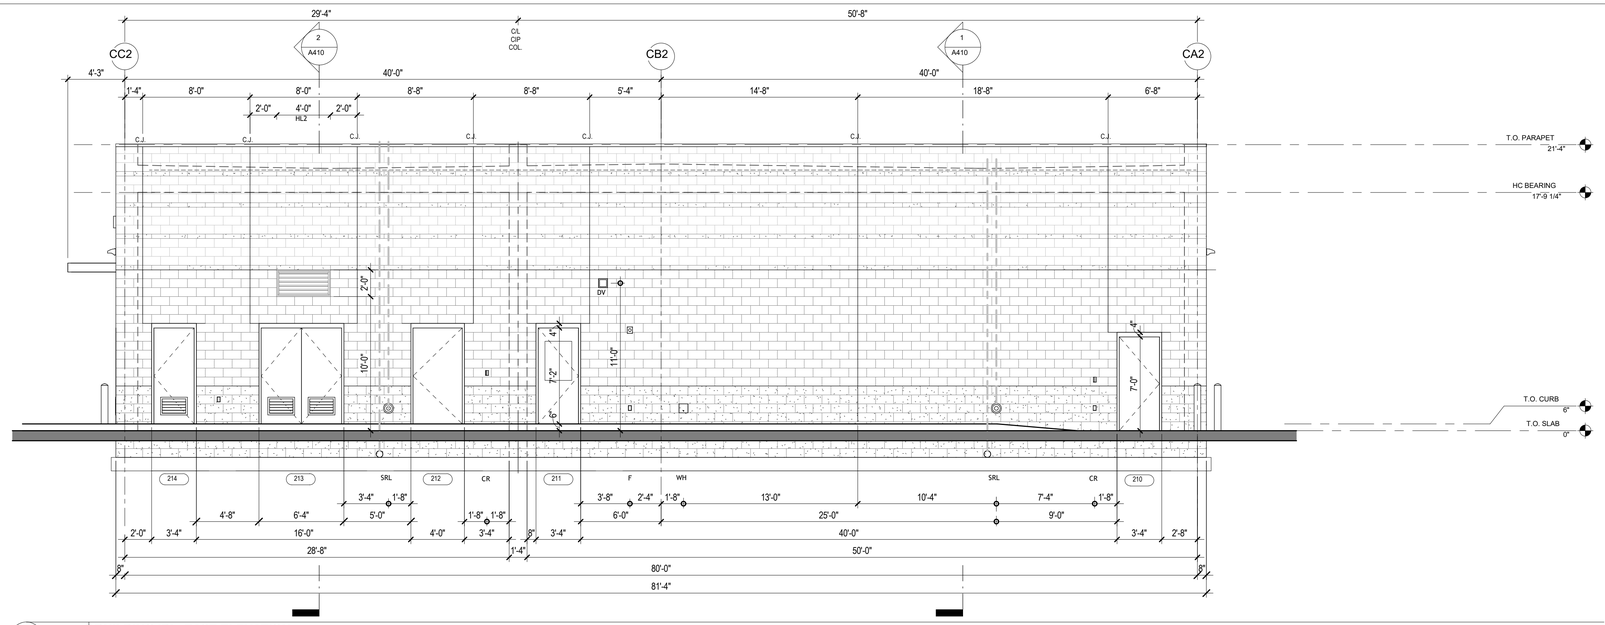


2 3/16" = 1'-0" **BUILDING 'B' - EAST ELEVATION**

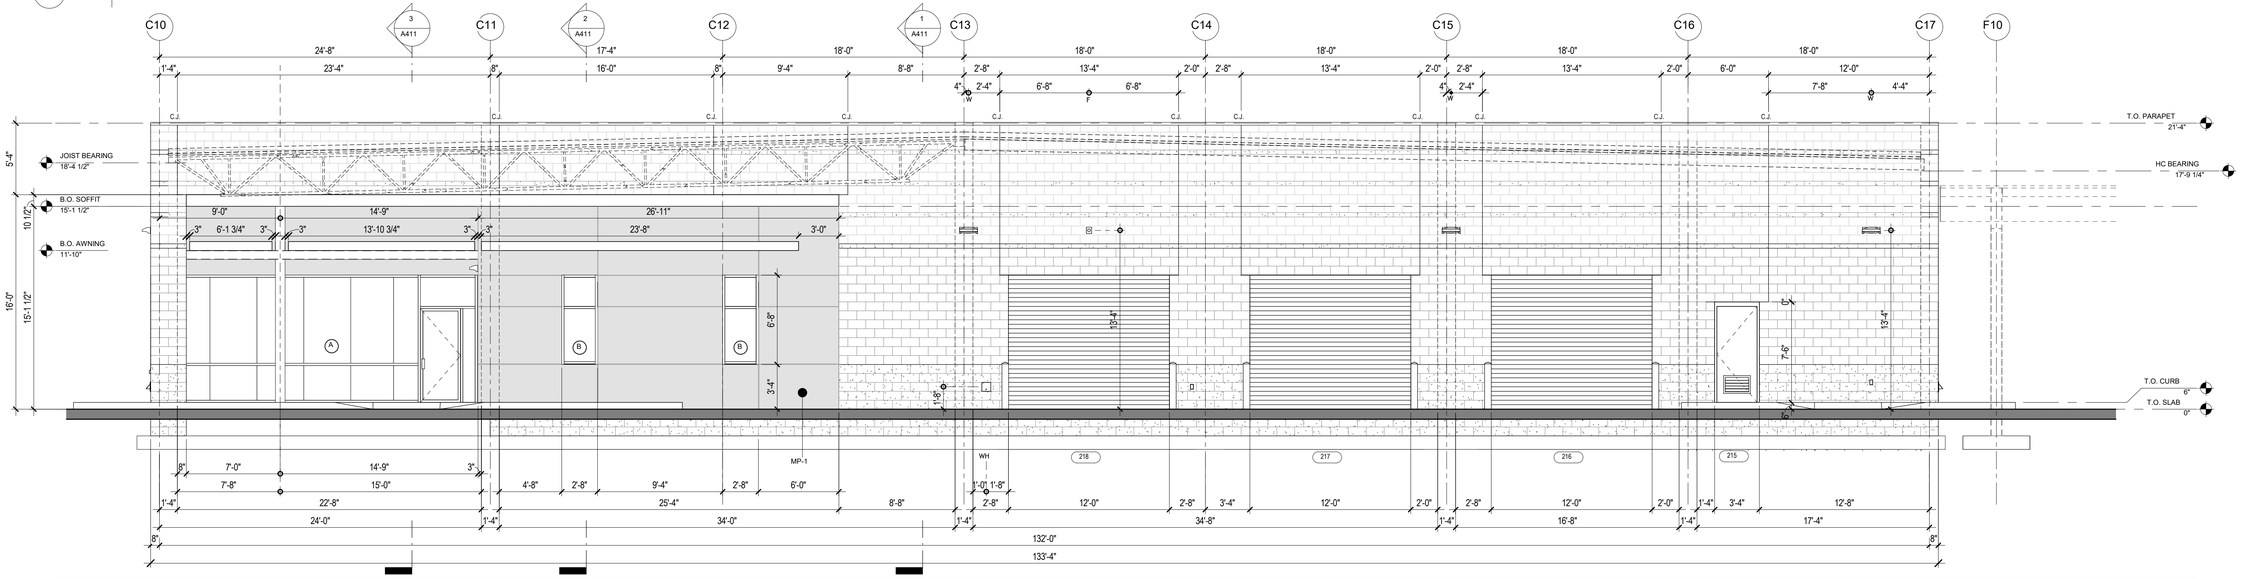


1 3/16" = 1'-0" **BUILDING 'B' - SOUTH ELEVATION**

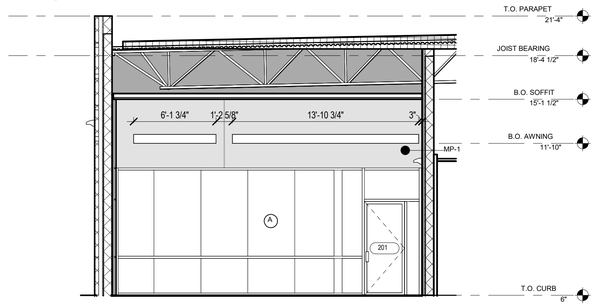

3C 3/16" = 1'-0" **BUILDING 'B' - SOUTH ENTRANCE ELEVATION**

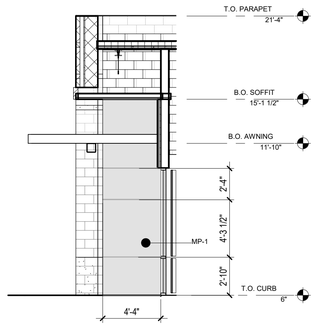

3B 3/16" = 1'-0" **BUILDING 'B' - WEST ENTRANCE ELEVATION**

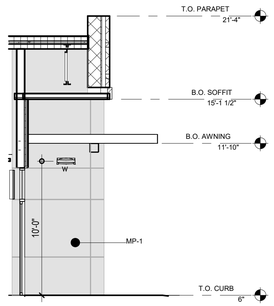

3A 3/16" = 1'-0" **BUILDING 'B' - EAST ENTRANCE ELEVATION**

EXTERIOR ELEVATION NOTES

1) EXTERIOR FINISH LEGEND, REFER TO SHEET A201
2) DECORATIVE CMU VERTICAL PATTERN , REFER TO SHEET A410.

EXTERIOR ELEVATION LEGEND

XXX	DOOR NUMBER, REFER TO A031
X	GLAZING IDENTIFICATION, REFER TO A040
C.J.	MASONRY VENEER CONTROL JOINT LOCATION
CR	CARD READER
F	FIRE ALARM HORN STROBE
HL	HURRICANE LOUVER - 24" H x 48" W
OHS	OVERHEAD DOOR SENSOR - BASIS OF DESIGN = BEA FALCON
SRL	SECONDARY RAIN LEADER
W	EXTERIOR WALL PACK
WH	EXTERIOR WALL HYDRANT

BUILDING A | BUILDING B | BUILDING C

SITE KEY

No.	REVISIONS	DATE	BY

Kimley»Horn
© 2021 KIMLEY-HORN AND ASSOCIATES, INC.
2614 CENTENNIAL BOULEVARD, SUITE 102
TALLAHASSEE, FLORIDA 32308 PHONE: 850-402-5300
WWW.KIMLEY-HORN.COM CA 00000896

FITZGERALD COLLABORATIVE
819 SOUTH GADSDEN ST
SUITE 140
TALLAHASSEE, FL 32301
FITZGERALD COLLABORATIVE GROUP, LLC
AIRPORT

LICENSED PROFESSIONAL
ENGARCHNAME
FL LICENSE NUMBER
XXXXX


PROJECT NUMBER	DATE		DESIGNED BY	DRAWN BY	CHECKED BY
R1003144.00	JAN 2025	As indicated	-	-	-

BUILDING 'B' ELEVATIONS


QUICK - TURNAROUND FACILITY
PREPARED FOR
TALLAHASSEE INTERNATIONAL AIRPORT
CITY OF TALLAHASSEE
FLORIDA

SHEET NUMBER
A202

11/7/2025, 12:01:09 AM Autodesk Docs://TLH GTA Buildings/TLH GTA Building_Arch-FC_25r24.rvt
This document is an instrument of interservices prepared solely for Kimley-Horn's client and for its particular purpose. Any other use or reliance is without liability to Kimley-Horn.

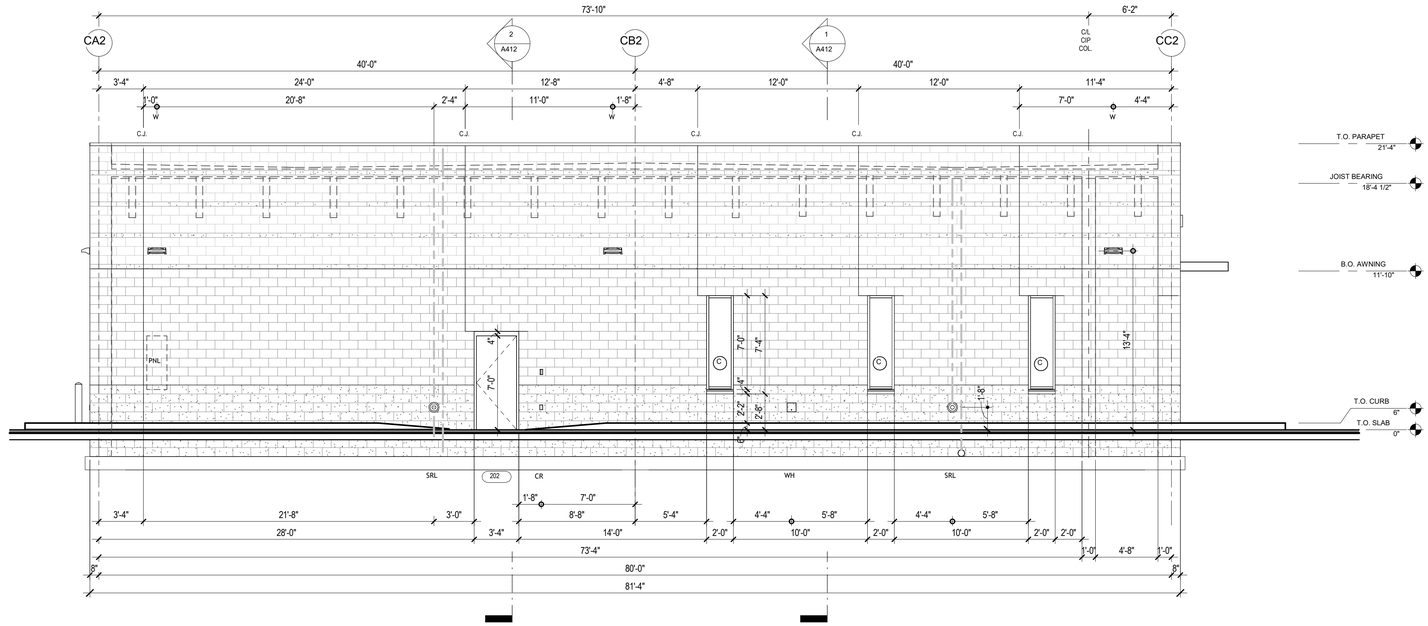

2 3/16" = 1'-0" **BUILDING 'B' - WEST ELEVATION**

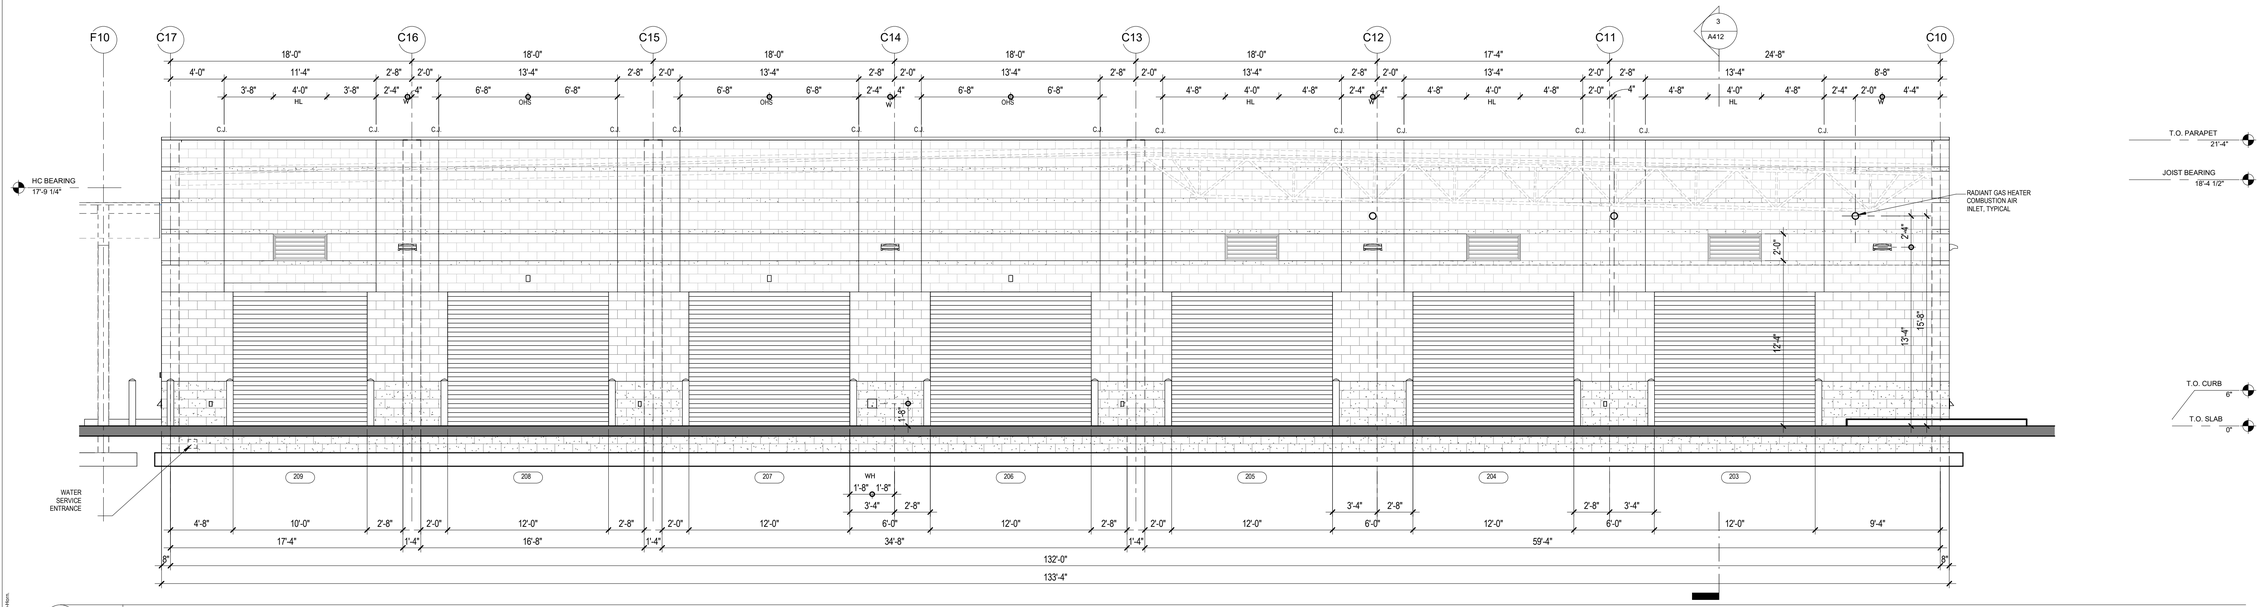

1 3/16" = 1'-0" **BUILDING 'B' - NORTH ELEVATION**

EXTERIOR ELEVATION NOTES

1) EXTERIOR FINISH LEGEND, REFER TO SHEET A201
2) DECORATIVE CMU VERTICAL PATTERN , REFER TO SHEET A410.

EXTERIOR ELEVATION LEGEND

XXX	DOOR NUMBER, REFER TO A031
(X)	GLAZING IDENTIFICATION, REFER TO A040
C.J.	MASONRY VENEER CONTROL JOINT LOCATION
CR	CARD READER
F	FIRE ALARM HORN STROBE
HL	HURRICANE LOUVER - 24" H x 48" W
OHS	OVERHEAD DOOR SENSOR - BASIS OF DESIGN = BEA FALCON
SRL	SECONDARY RAIN LEADER
W	EXTERIOR WALL PACK
WH	EXTERIOR WALL HYDRANT

BUILDING A | BUILDING B | BUILDING C

SITE KEY

No.	REVISIONS	DATE	BY

Kimley»Horn
© 2021 KIMLEY-HORN AND ASSOCIATES, INC.
2614 CENTENNIAL BOULEVARD, SUITE 102
TALLAHASSEE, FLORIDA 32308 PHONE: 850-402-5300
WWW.KIMLEY-HORN.COM CA 00000896

FITZGERALD COLLABORATIVE
809 SOUTH GADSDEN ST
SUITE 140
TALLAHASSEE, FL 32301
FITZGERALD COLLABORATIVE GROUP, LLC
#27647

LICENSED PROFESSIONAL

ENGR/ARCH NAME

FL LICENSE NUMBER XXXXX

PROJECT NUMBER	R1003144.00
DATE	JAN 2025
	As indicated
DESIGNED BY	-
DRAWN BY	-
CHECKED BY	-

BUILDING 'B' ELEVATIONS


QUICK - TURNAROUND FACILITY

PREPARED FOR TALLAHASSEE INTERNATIONAL AIRPORT


CITY OF TALLAHASSEE FLORIDA

SHEET NUMBER
A203


1/17/2025 12:21:48 AM Autodesk Docs://TLH OTA Buildings/TLH OTA Building_Arch-FC_2024.rvt
This document is an instrument of service prepared solely for Kimley-Horn's client and for a particular purpose. Any other use or reliance is without liability to Kimley-Horn.

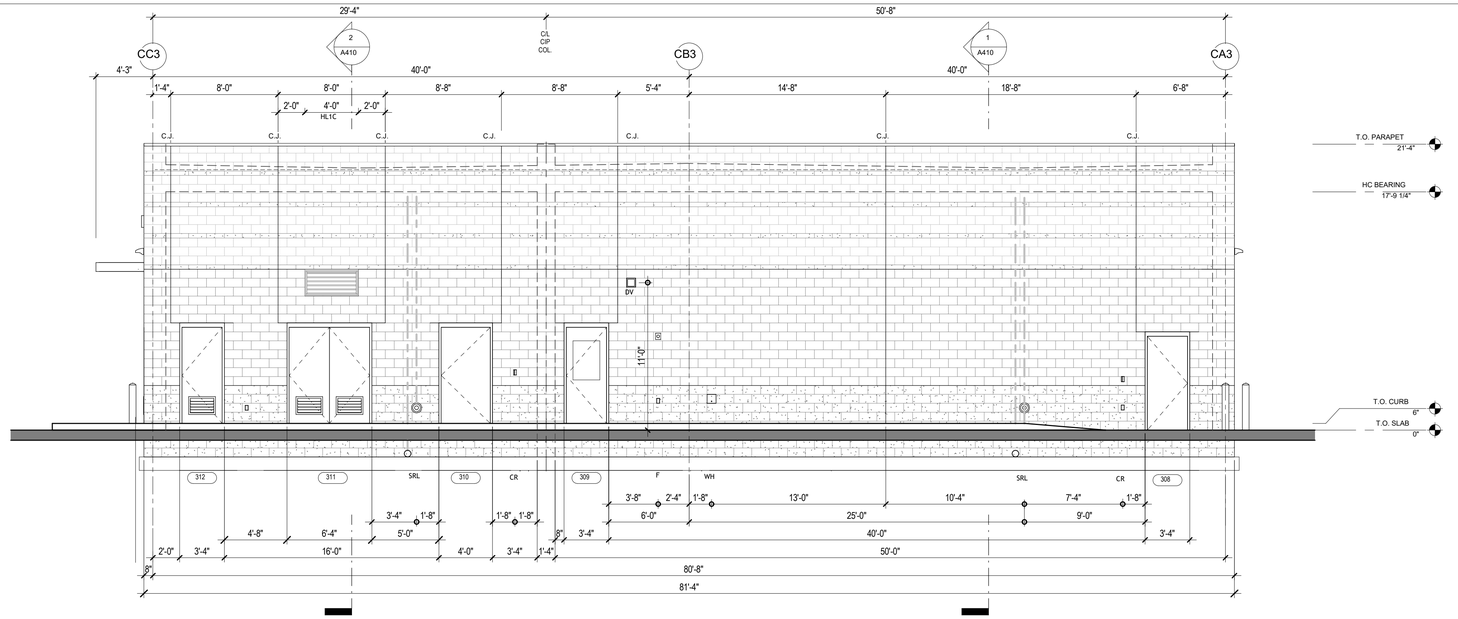


2 3/16" = 1'-0" BUILDING 'C' - EAST ELEVATION

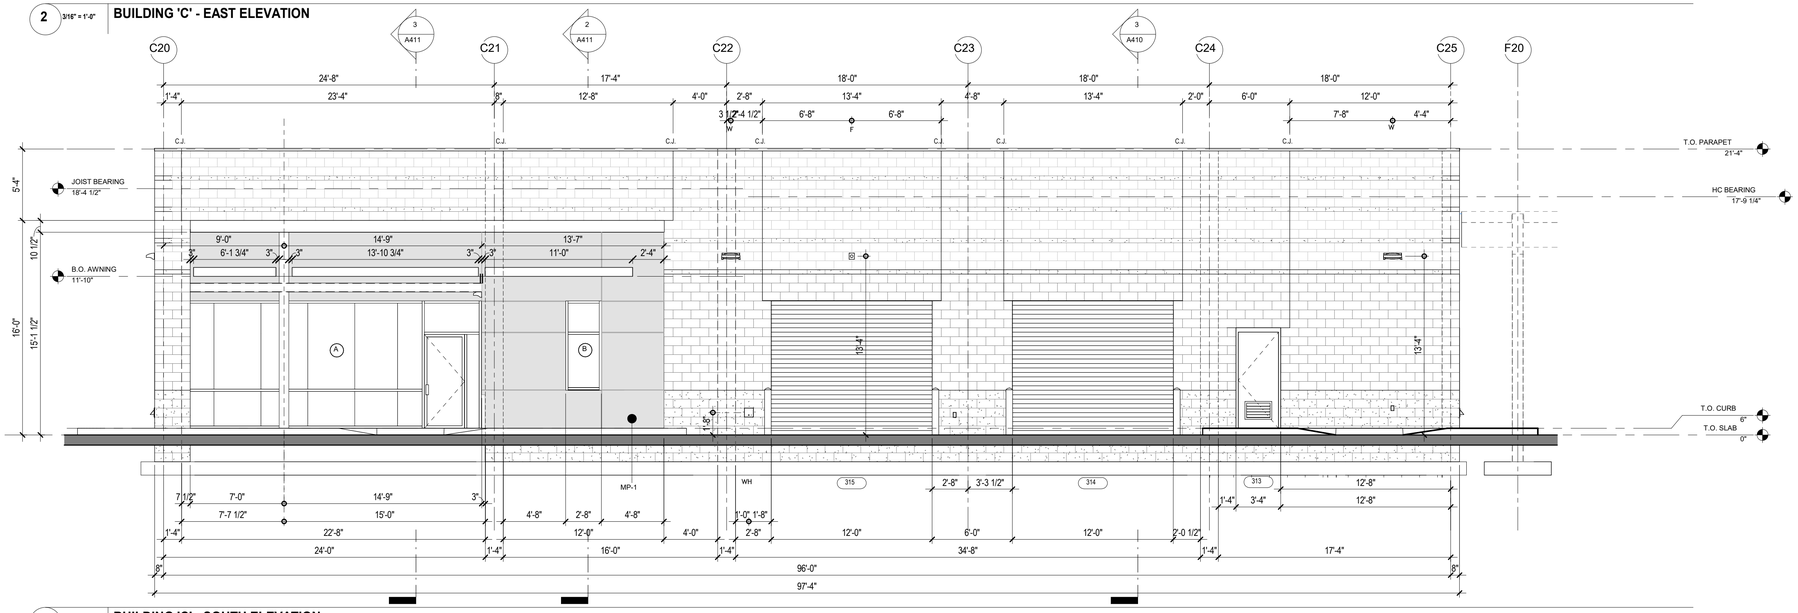


1 3/16" = 1'-0" BUILDING 'C' - SOUTH ELEVATION

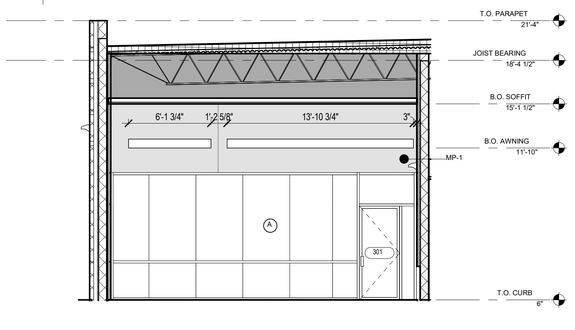


3C 3/16" = 1'-0" BUILDING 'C' - SOUTH ENTRANCE ELEVATION

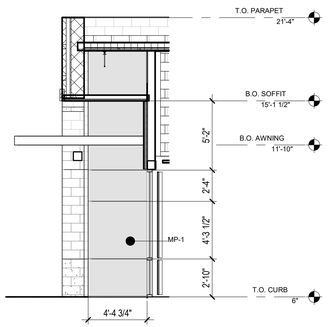

3B 3/16" = 1'-0" BUILDING 'C' - WEST ENTRANCE ELEVATION

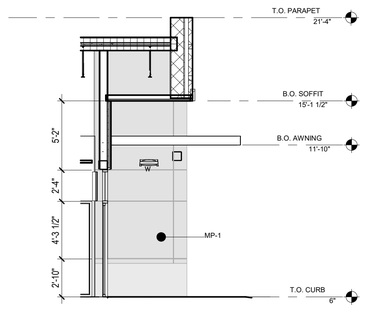

3A 3/16" = 1'-0" BUILDING 'C' - EAST ENTRANCE ELEVATION

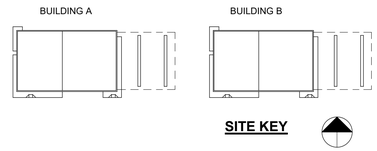

SITE KEY

EXTERIOR ELEVATION NOTES

1) EXTERIOR FINISH LEGEND, REFER TO SHEET A201
2) DECORATIVE CMU VERTICAL PATTERN , REFER TO SHEET A410.

EXTERIOR ELEVATION LEGEND

XXX	DOOR NUMBER, REFER TO A031
X	GLAZING IDENTIFICATION, REFER TO A040
C.J.	MASONRY VENEER CONTROL JOINT LOCATION
CR	CARD READER
F	FIRE ALARM HORN STROBE
HL	HURRICANE LOUVER - 24" H x 48" W
OHS	OVERHEAD DOOR SENSOR - BASIS OF DESIGN = BEA FALCON
SRL	SECONDARY RAIN LEADER
W	EXTERIOR WALL PACK
WH	EXTERIOR WALL HYDRANT

No.	REVISIONS	DATE	BY

Kimley»Horn
© 2021 KIMLEY-HORN AND ASSOCIATES, INC.
2614 CENTENNIAL BOULEVARD, SUITE 102
TALLAHASSEE, FLORIDA 32308 PHONE: 850-942-2300
WWW.KIMLEY-HORN.COM CA 00000896

FITZGERALD COLLABORATIVE
819 SOUTH GADSDEN ST
SUITE 140
TALLAHASSEE, FL 32301
FITZGERALD COLLABORATIVE GROUP, LLC
#27647

LICENSED PROFESSIONAL

ENG/ARCH NAME

FL LICENSE NUMBER
XXXXX

PROJECT NUMBER	R1003144.00
DATE	JAN 2025
	As indicated
DESIGNED BY	-
DRAWN BY	-
CHECKED BY	-


BUILDING 'C' ELEVATIONS

QUICK - TURNAROUND FACILITY


PREPARED FOR
TALLAHASSEE INTERNATIONAL AIRPORT
CITY OF TALLAHASSEE
FLORIDA

SHEET NUMBER
A204

1/17/2025 12:03:33 AM Autodesk Docs://TLH OTA Buildings/TLH OTA Building_Arch-FC_2024.rvt
This document is an instrument of service prepared solely for Kimley-Horn's client and for a particular purpose. Any other use or reliance is without liability to Kimley-Horn.

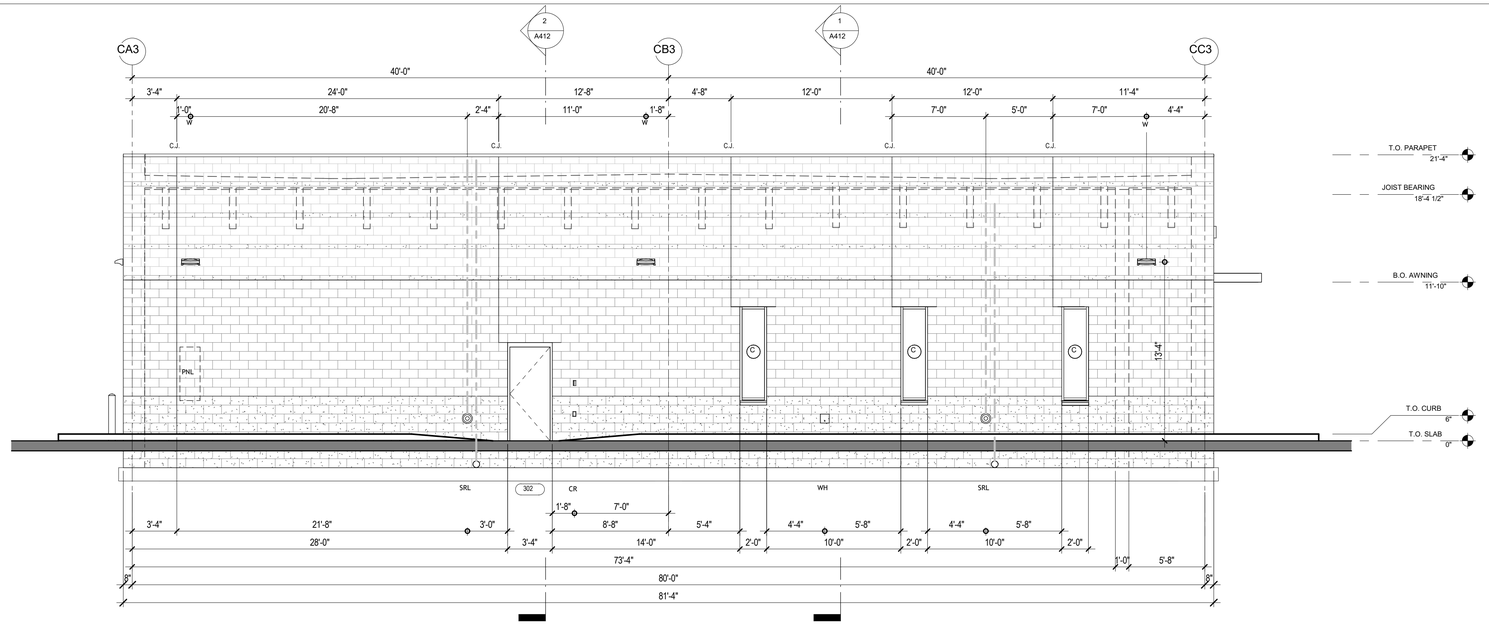

2 3/16" = 1'-0" **BUILDING 'C' - WEST ELEVATION**

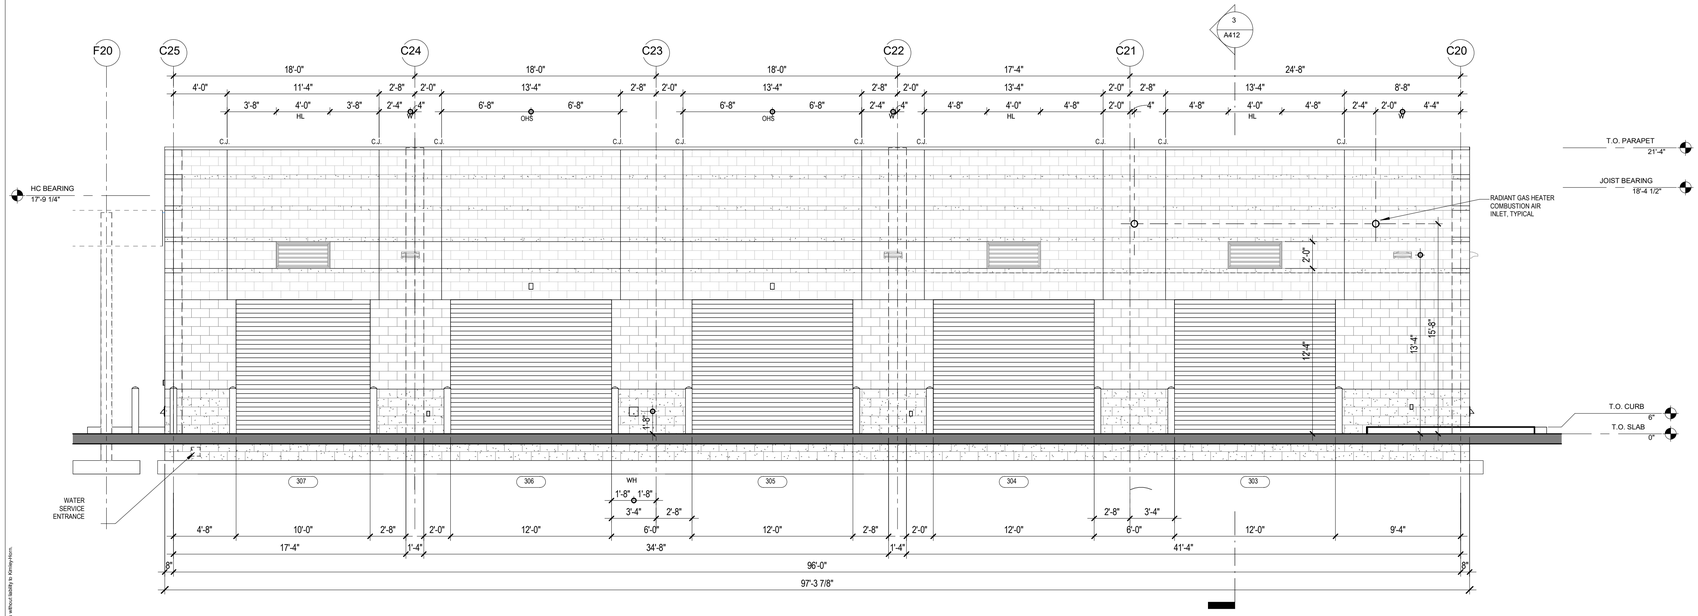

1 3/16" = 1'-0" **BUILDING 'C' - NORTH ELEVATION**


EXTERIOR ELEVATION NOTES

1) EXTERIOR FINISH LEGEND, REFER TO SHEET A201
2) DECORATIVE CMU VERTICAL PATTERN , REFER TO SHEET A410.


EXTERIOR ELEVATION LEGEND

XXX	DOOR NUMBER, REFER TO A031
X	GLAZING IDENTIFICATION, REFER TO A040
C.J.	MASONRY VENEER CONTROL JOINT LOCATION
CR	CARD READER
F	FIRE ALARM HORN STROBE
HL	HURRICANE LOUVER - 24" H x 48" W
OHS	OVERHEAD DOOR SENSOR - BASIS OF DESIGN = BEA FALCON
SRL	SECONDARY RAIN LEADER
W	EXTERIOR WALL PACK
WH	EXTERIOR WALL HYDRANT


BUILDING A

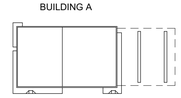

BUILDING B

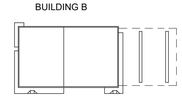

BUILDING C

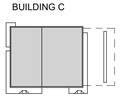

SITE KEY



No.	REVISIONS	DATE	BY

Kimley»Horn
© 2021 KIMLEY-HORN AND ASSOCIATES, INC.
2614 CENTENNIAL BOULEVARD, SUITE 102
TALLAHASSEE, FLORIDA 32308 PHONE: 850-329-3300
WWW.KIMLEY-HORN.COM CA 00000896

FITZGERALD COLLABORATIVE
809 SOUTH GADSDEN ST
SUITE 140
TALLAHASSEE, FL 32301
FITZGERALD COLLABORATIVE GROUP, LLC
#27647

LICENSED PROFESSIONAL

ENGINEER NAME

FL LICENSE NUMBER
XXXXX

PROJECT NUMBER	DATE		
R1003144.00	JAN 2025	As Indicated	
		DESIGNED BY	-
		DRAWN BY	-
		CHECKED BY	-


BUILDING 'C' ELEVATIONS

QUICK - TURNAROUND FACILITY
PREPARED FOR
TALLAHASSEE INTERNATIONAL AIRPORT
CITY OF TALLAHASSEE
FLORIDA


SHEET NUMBER
A205

This document is an instrument of service prepared solely by Kimley-Horn, client acts for a particular purpose. Any other use or reliance is without liability to Kimley-Horn.


1/17/2025 12:03:07 AM Autodesk Docs://TLH CFA Building/TLH CFA Building_Arch-FC_2024.rvt

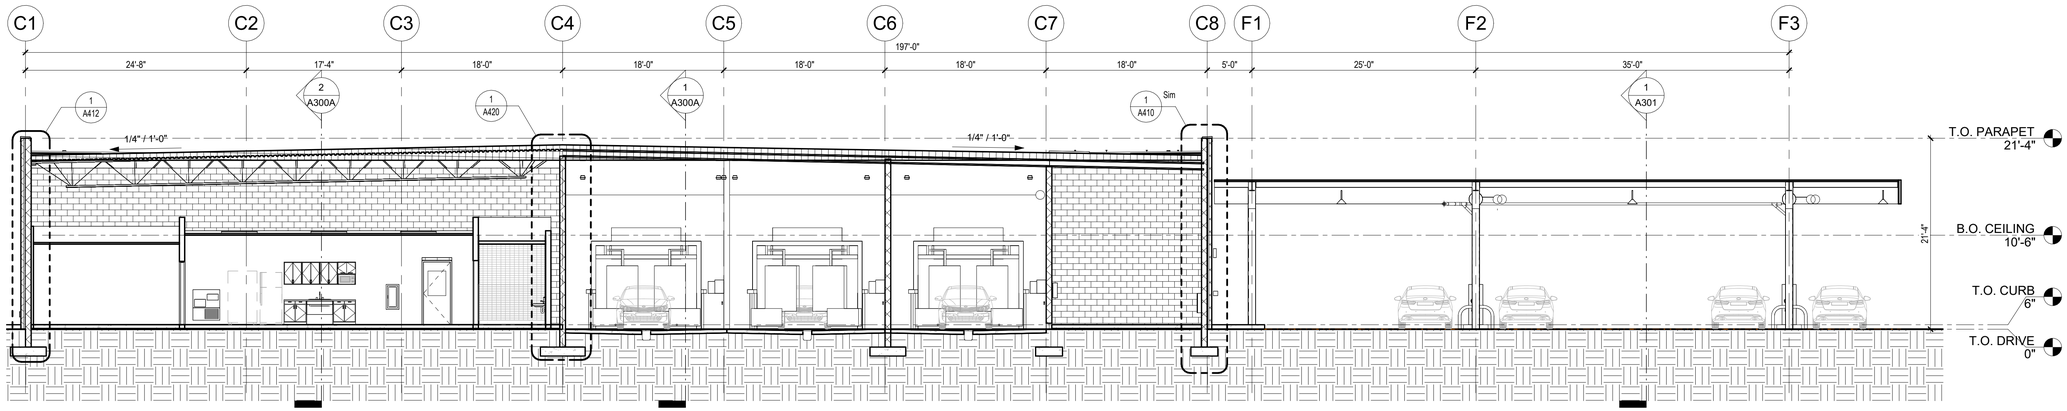


4 1/8" = 1'-0" **CAR WASH BUILDING SECTION 4 - BUILDING A**

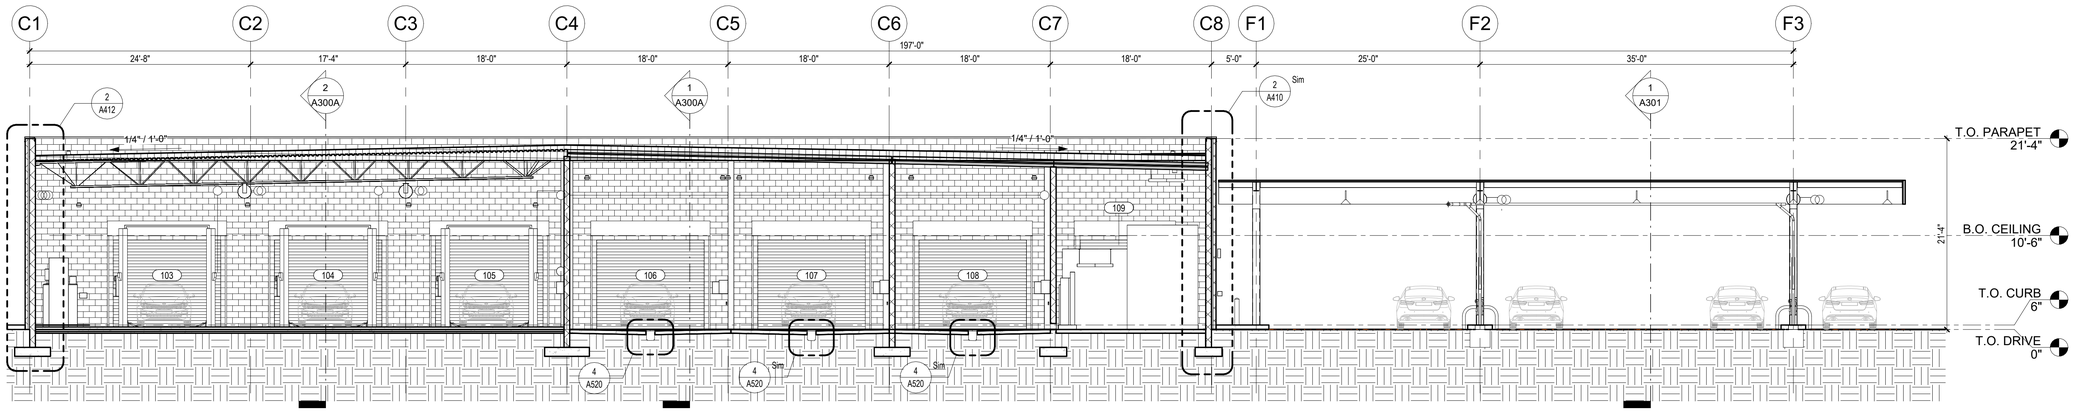

3 1/8" = 1'-0" **CAR WASH BUILDING SECTION 3 - BUILDING A**

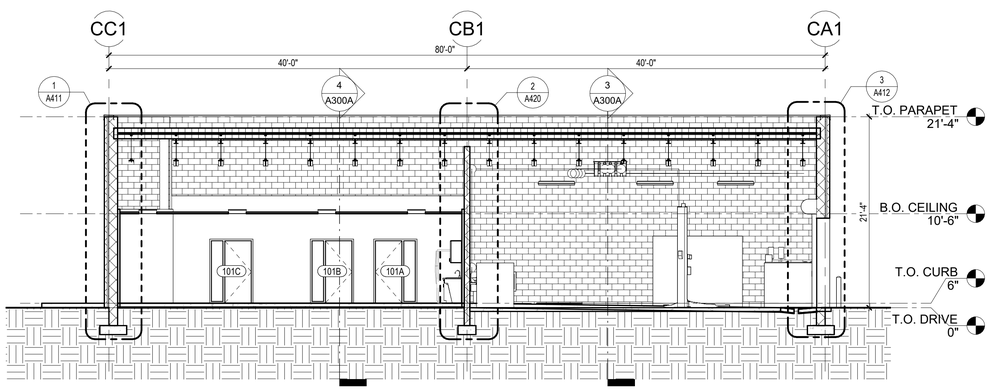

2 1/8" = 1'-0" **CAR WASH BUILDING SECTION 2 - BUILDING A**

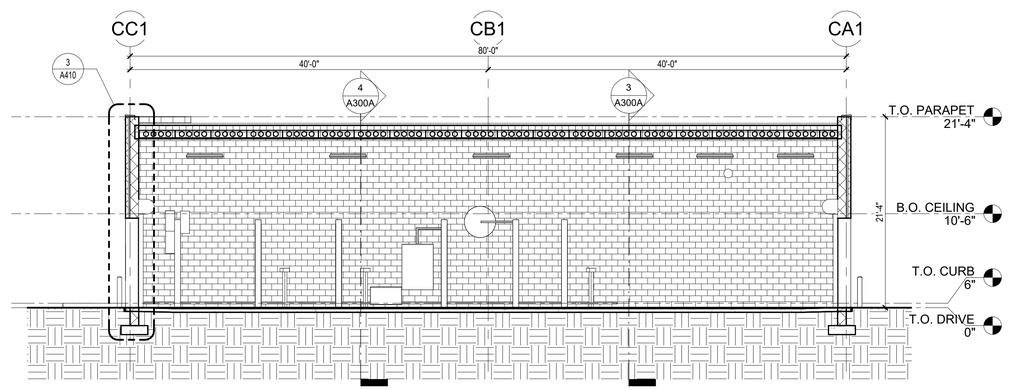

1 1/8" = 1'-0" **CAR WASH BUILDING SECTION 1 - BUILDING A**

No.	REVISIONS	DATE	BY

Kimley»Horn
© 2020 KIMLEY-HORN AND ASSOCIATES, INC.
2815 CENTENNIAL BOULEVARD, SUITE 102
TALLAHASSEE, FL 32308 PHONE: 850-553-3500
WWW.KIMLEY-HORN.COM CA 00000696

PGAL, INC
1425 ELLSWORTH
INDUSTRIAL BLVD. #15
ATLANTA, GA 30318
T 404 602 3800
F 404 602 3810
www.pgal.com
PGAL

LICENSED PROFESSIONAL

ENG/ARCH NAME

FL LICENSE NUMBER
XXXXX


PROJECT NUMBER	R1003144.00
DATE	04/16/2021
1/8" = 1'-0"	
DESIGNED BY	PH
DRAWN BY	JR
CHECKED BY	JW

BUILDING SECTIONS - BUILDING A


QUICK - TURNAROUND FACILITY
PREPARED FOR
TALLAHASSEE INTERNATIONAL AIRPORT
CITY OF TALLAHASSEE FLORIDA

SHEET NUMBER
A300A


1/16/2026 4:44:29 PM Autodesk Docs://TLH GTA Buildings/TLH_CENTRAL_2024.rvt
This document is an instrument of service prepared solely for Kimley-Horn's client and for a particular purpose. Any other use or reliance is without liability to Kimley-Horn.

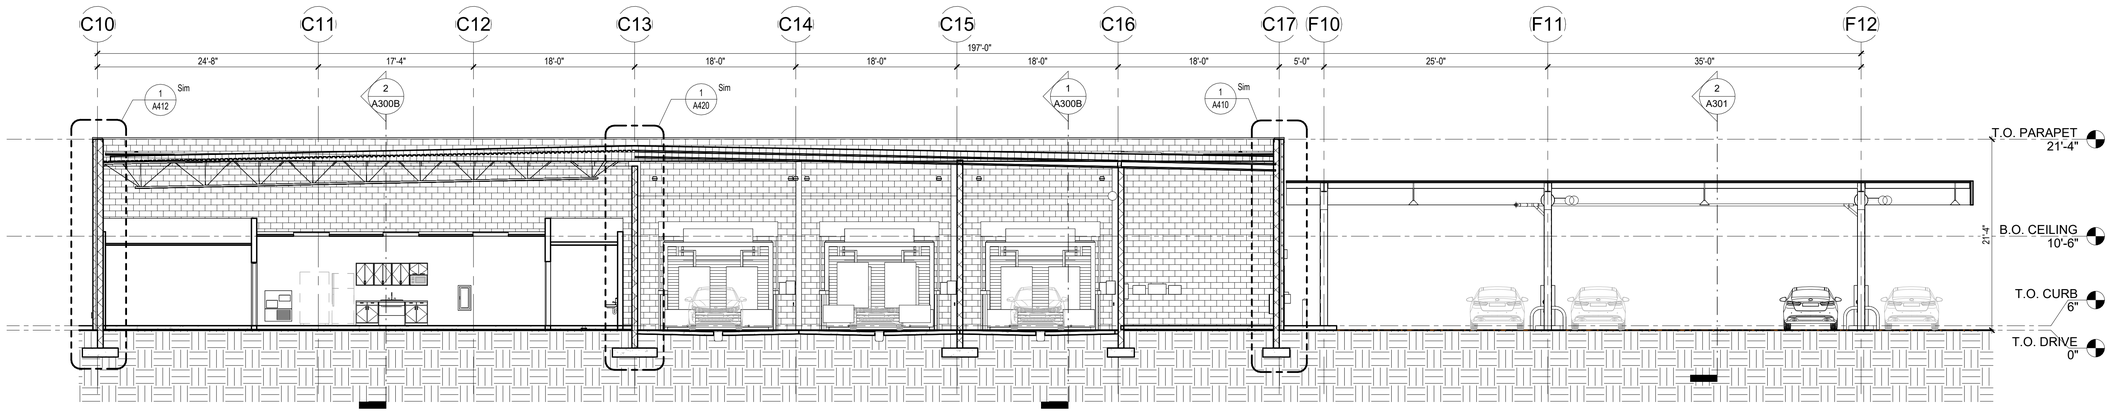


4 1/8" = 1'-0" **CAR WASH BUILDING SECTION 4 - BUILDING B**

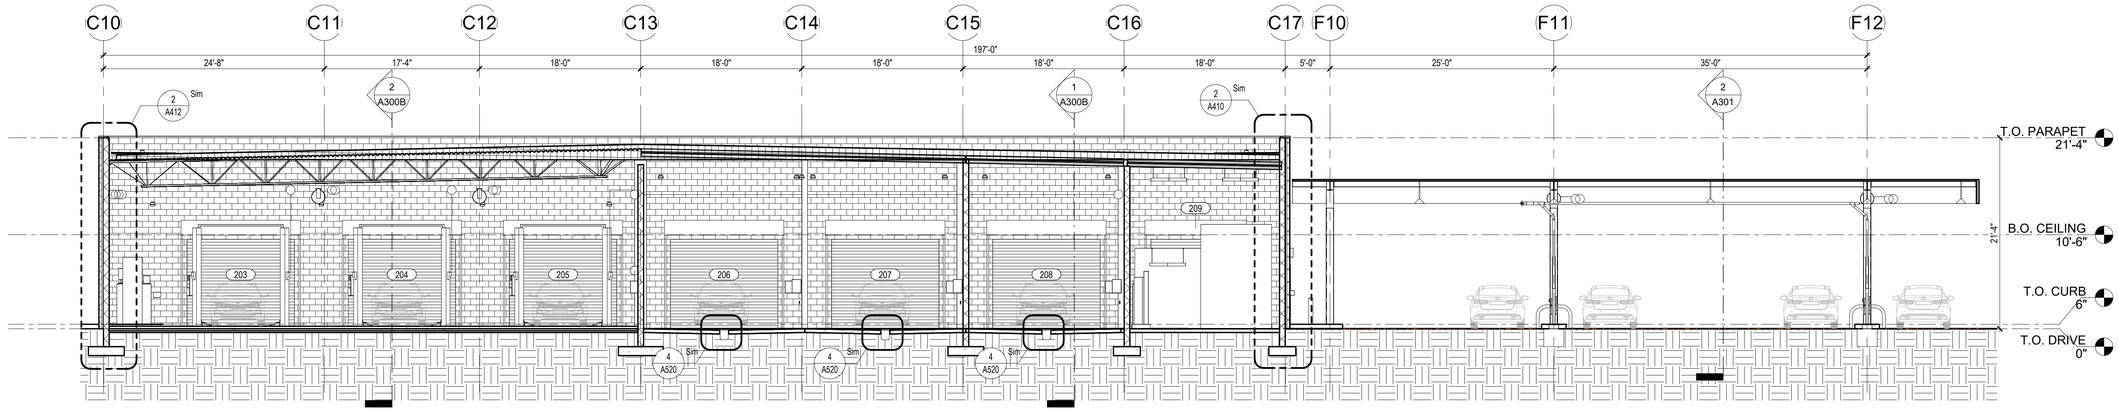

3 1/8" = 1'-0" **CAR WASH BUILDING SECTION 3 - BUILDING B**

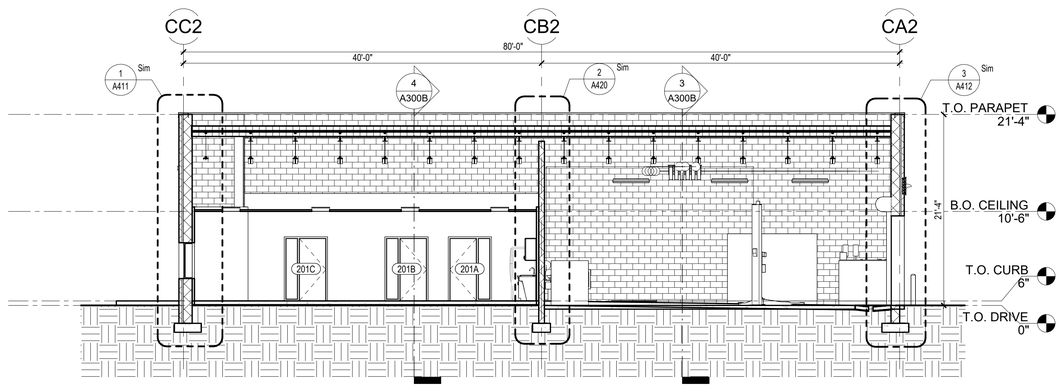

2 1/8" = 1'-0" **CAR WASH BUILDING SECTION 2 - BUILDING B**

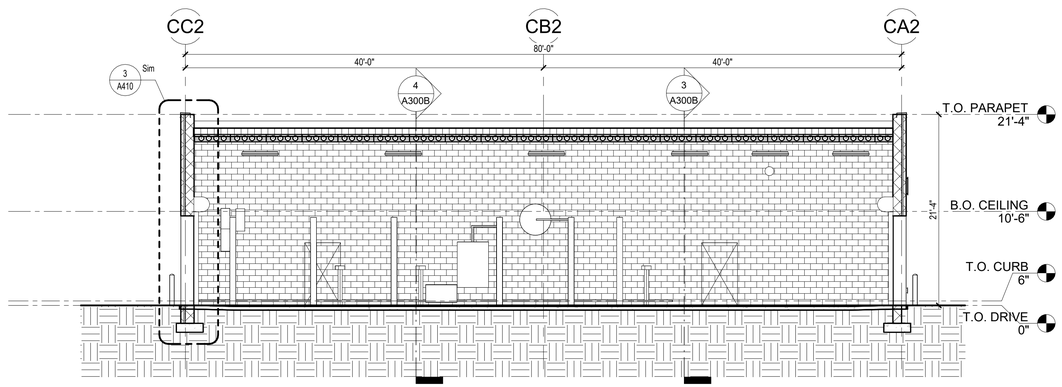

1 1/8" = 1'-0" **CAR WASH BUILDING SECTION 1 - BUILDING B**

No.	REVISIONS	DATE	BY

Kimley»Horn
© 2020 KIMLEY-HORN AND ASSOCIATES, INC.
2815 CENTENNIAL BOULEVARD, SUITE 102
TALLAHASSEE, FL 32308 PHONE: 850-553-3500
WWW.KIMLEY-HORN.COM CA 00000696

PGAL, INC
1425 ELLSWORTH
INDUSTRIAL BLVD, NW #15
ATLANTA, GA 30318
T 404 602 3800
F 404 602 3810
www.pgal.com
PGAL

LICENSED PROFESSIONAL

ENG/ARCH NAME

FL LICENSE NUMBER
XXXXX


PROJECT NUMBER	R1003144.00
DATE	04/16/2021
1/8" = 1'-0"	
DESIGNED BY	PH
DRAWN BY	JR
CHECKED BY	JW

BUILDING SECTIONS - BUILDING B


QUICK - TURNAROUND FACILITY
PREPARED FOR
TALLAHASSEE INTERNATIONAL AIRPORT
CITY OF TALLAHASSEE
FLORIDA

SHEET NUMBER
A300B


11/6/2020 4:44:53 PM Autodesk Docs://TLH OTA Buildings/TLH_CENTRAL_2014.rvt
This document is an instrument of service prepared solely for Kimley-Horn's client and for a particular purpose. Any other use or reliance is without liability to Kimley-Horn.

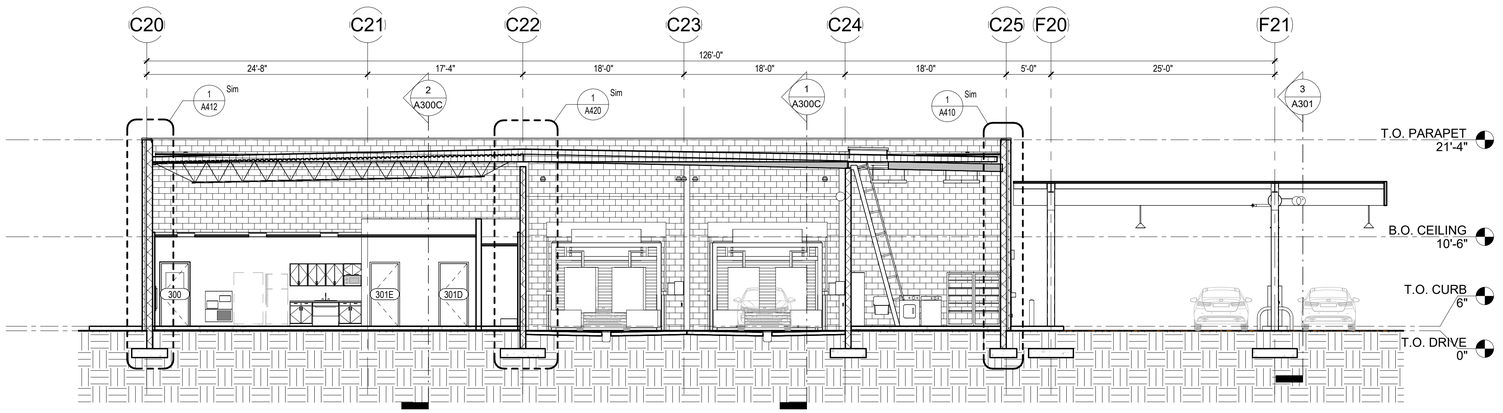


4 1/8" = 1'-0" **CAR WASH BUILDING SECTION 4 - BUILDING C**

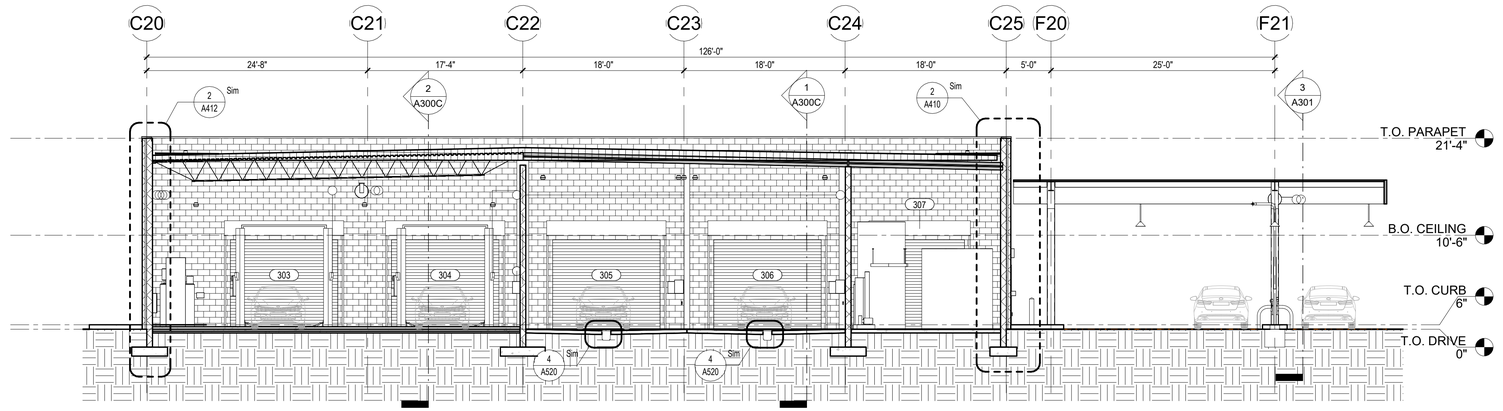

3 1/8" = 1'-0" **CAR WASH BUILDING SECTION 3 - BUILDING C**

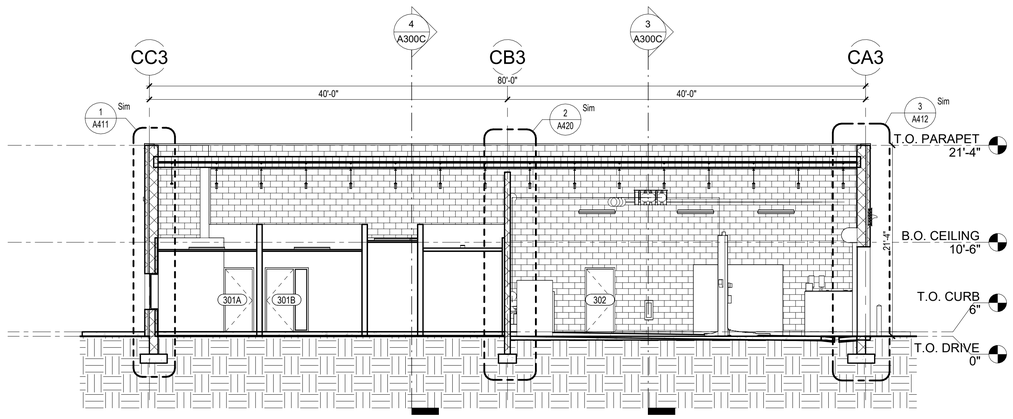

2 1/8" = 1'-0" **CAR WASH BUILDING SECTION 2- BUILDING C**

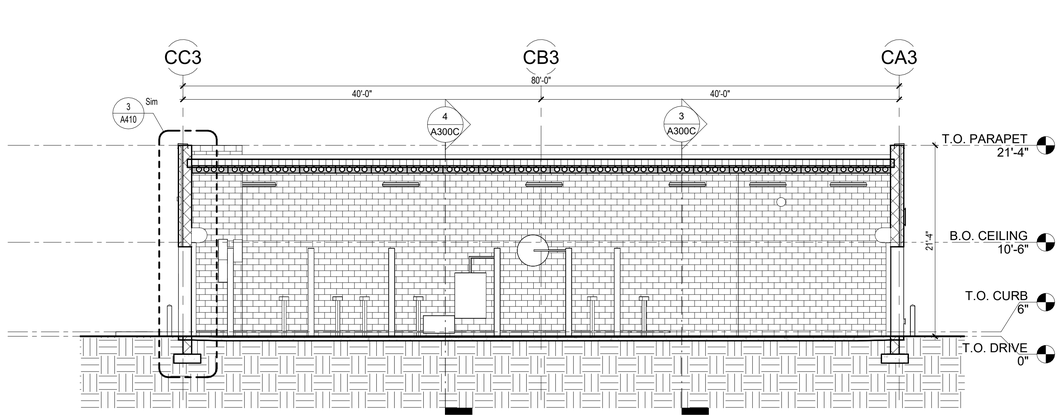

1 1/8" = 1'-0" **CAR WASH BUILDING SECTION 1 - BUILDING C**

No.	REVISIONS	DATE	BY

Kimley»Horn
© 2020 KIMLEY-HORN AND ASSOCIATES, INC.
2815 CENTENNIAL BOULEVARD, SUITE 102
TALLAHASSEE, FL 32308 PHONE: 850-553-3500
WWW.KIMLEY-HORN.COM CA 00000696

PGAL, INC
1425 ELLSWORTH
INDUSTRIAL BLVD #15
ATLANTA, GA 30318
T 404 602 3800
F 404 602 3810
www.pgal.com
PGAL

LICENSED PROFESSIONAL

ENG/ARCH NAME

FL LICENSE NUMBER
XXXXX

PROJECT NUMBER	R1003144.00
DATE	04/16/2021
1/8" = 1'-0"	
DESIGNED BY	PH
DRAWN BY	JR
CHECKED BY	JW

BUILDING SECTIONS - BUILDING C


QUICK - TURNAROUND FACILITY
PREPARED FOR
TALLAHASSEE INTERNATIONAL AIRPORT
CITY OF TALLAHASSEE
FLORIDA

SHEET NUMBER
A300C


1/16/2025 4:45:13 PM A-default Docs://TLH GFA Buildings/TLH_CENTRAL_2024.rvt
This document is an instrument of service prepared solely for Kimley-Horn's client and for a particular purpose. Any other use or reliance is without liability to Kimley-Horn.

PRE-ENGINEERED CANOPY REQUIREMENTS:


1. ROOF DECK TO BE ABOVE STRUCTURE
2. DRAINS TO BE ROUTED THROUGH CENTER OF COLUMNS TO TIE IN UNDERGROUND, RE: CIVIL

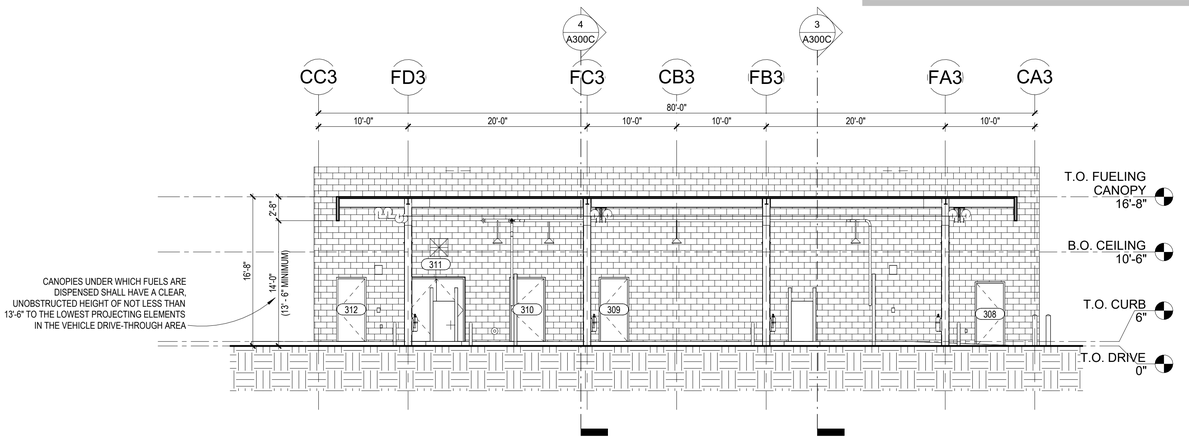

3 1/8" = 1'-0" **FUELING BUILDING SECTION - BUILDING C**

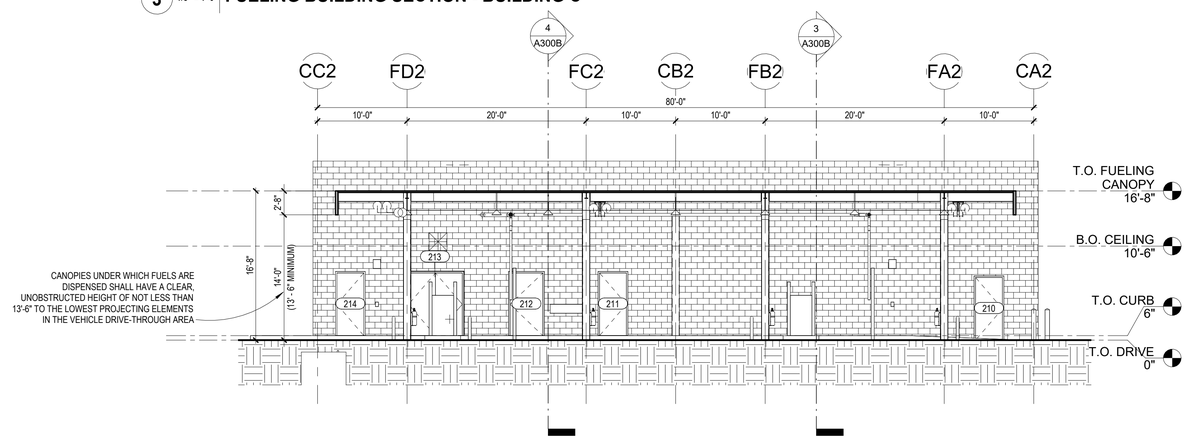

2 1/8" = 1'-0" **FUELING BUILDING SECTION - BUILDING B**

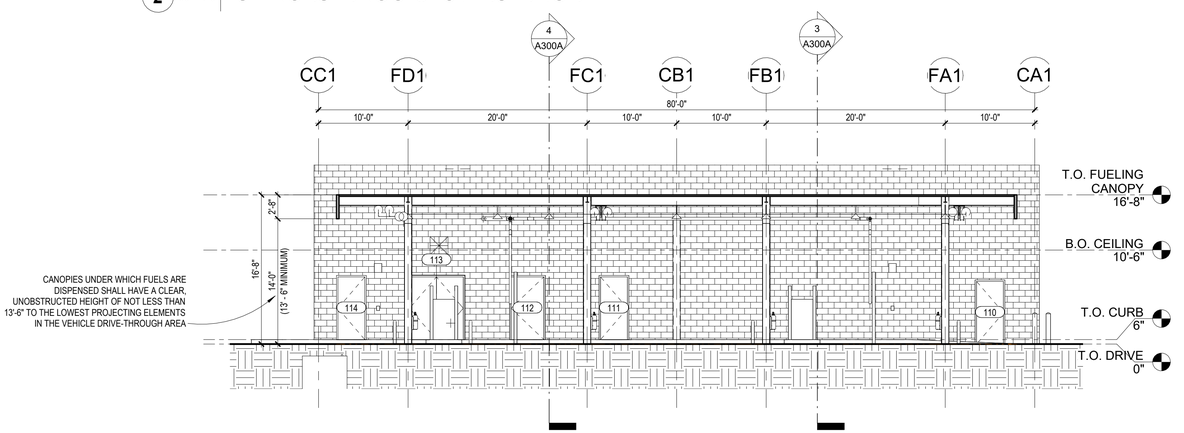

1 1/8" = 1'-0" **FUELING BUILDING SECTION - BUILDING A**

11/6/2020 4:45:17 PM Autodesk Docs://TLH OTA Building/TLH_CENTRAL_2024.rvt
This document is an instrument of service prepared solely for Kimley-Horn's client and for a particular purpose. Any other use or reliance is without liability to Kimley-Horn.

No.	REVISIONS	DATE	BY

Kimley»Horn
© 2020 KIMLEY-HORN AND ASSOCIATES, INC.
2815 CENTENNIAL BOULEVARD, SUITE 102
TALLAHASSEE, FL 32308 PHONE: 850-553-3500
WWW.KIMLEY-HORN.COM CA 00000696

PGAL, INC
1425 ELLSWORTH
INDUSTRIAL BLVD #15
ATLANTA, GA 30318
T 404 602 3800
F 404 602 3810
www.pgal.com

LICENSED PROFESSIONAL

ENG/ARCH NAME

FL LICENSE NUMBER XXXXX

PROJECT NUMBER	R1003144.00
DATE	04/16/2021
	As indicated
DESIGNED BY	PH
DRAWN BY	JR
CHECKED BY	JW

FUELING CANOPY SECTIONS - BUILDINGS A, B & C

QUICK - TURNAROUND FACILITY
PREPARED FOR
TALLAHASSEE INTERNATIONAL AIRPORT
CITY OF TALLAHASSEE FLORIDA


SHEET NUMBER
A301

PLAN GENERAL NOTES:

1. ROOM AND DOOR REFERENCE NUMBERS ARE FOR CONSTRUCTION COORDINATION ONLY. CONTRACTOR SHALL COORDINATE WITH OWNER FOR FINAL ROOM & DOOR IDENTIFICATION.
2. DO NOT SCALE DIMENSIONS FROM DRAWINGS, ANY UNKNOWN DIMENSION SHALL BE OBTAINED FROM DESIGN PROFESSIONALS VIA REQUEST FOR INFORMATION (RFI).
3. ALL DIMENSIONS ARE TO FACE OF STUD, GRID LINES AND FACE OF MASONRY INFILL WALL U.N.O. ALL DIMENSIONS TO EXISTING WALLS ARE TO FACE OF WALL ASSEMBLY U.N.O.
4. ALL 36" WIDE INTERIOR SWING DOORS SHALL BE LOCATED 2'-0" FROM CENTER OF DOOR TO PERPENDICULAR SURFACE OF ADJACENT WALL AT DOOR JAMB U.N.O.
5. CONTRACTOR SHALL FIELD VERIFY ALL EXISTING CONDITIONS PRIOR TO COMMENCING WORK.
6. CONTRACTOR SHALL NOTIFY ARCHITECT OF ANY DISCREPANCY, INACCURACY OR CONFLICTING INFORMATION BEFORE EXECUTION OF WORK.
7. REFER TO WALL TYPE SCHEDULE FOR ADDITIONAL INFORMATION.
8. ALL SHAFTS PENETRATING SLAB SHALL BE RATED 2HR.
9. CONTRACTOR SHALL FIELD COORDINATE LOCATION, SIZE AND TYPE OF BLOCKING FOR INSTALLATION OF SIGNAGE, PLUMBING FIXTURES, MILLWORK, ETC. ALL CONCEALED WOOD SHALL BE FIRE RETARDANT TREATED (F.R.T).
10. PROVIDE IN-WALL REINFORCEMENT FOR ALL WALL MOUNTED FURNITURE AND EQUIPMENT AS REQUIRED.

KEYNOTE LEGEND:

1. 6" CONCRETE CURB - RE: CIVIL
2. ADA ACCESS RAMP
3. TRENCH DRAIN - RE: PLUMBING
4. 6" CONCRETE FILLED STEEL BOLLARD - RE: CIVIL
5. EYE WASH - RE: PLUMBING
6. MOP SINK
7. MAINTENANCE BAY LIFTS - RE: FUELING
8. SAFETY AISLE
9. OIL TANK - RE: FUELING
10. TIRE RACK - RE: FUELING
11. WORK BENCH - RE: FUELING
12. WHEEL BALANCER - RE: FUELING
13. TIRE CHANGER - RE: FUELING
14. FURNITURE - TO BE PROVIDED BY TENANT
15. SINK - RE: PLUMBING
16. VENDING MACHINE -TO BE PROVIDED BY TENANT - RE: ELECTRICAL & PLUMBING
17. REFRIGERATOR - TO BE PROVIDED BY TENANT - RE: ELECTRICAL & PLUMBING
18. MILLWORK - RE: A402A
19. DUAL HEIGHT DRINKING FOUNTAIN WITH BOTTLE FILLER - RE: PLUMBING
20. PRE-MANUFACTURED TRENCH DRAIN AT CAR WASH BAYS, ZURN Z882 BASIS OF DESIGN.
21. PRE-MANUFACTURED CATCH BASIN WITH HEAVY DUTY FRAME AND SEDIMENT BUCKET, ZURN Z887-24-HD BASIS OF DESIGN. (2) Z882 INLET ADAPTERS, (1) EACH SIDE FOR TRENCH TIE-IN.

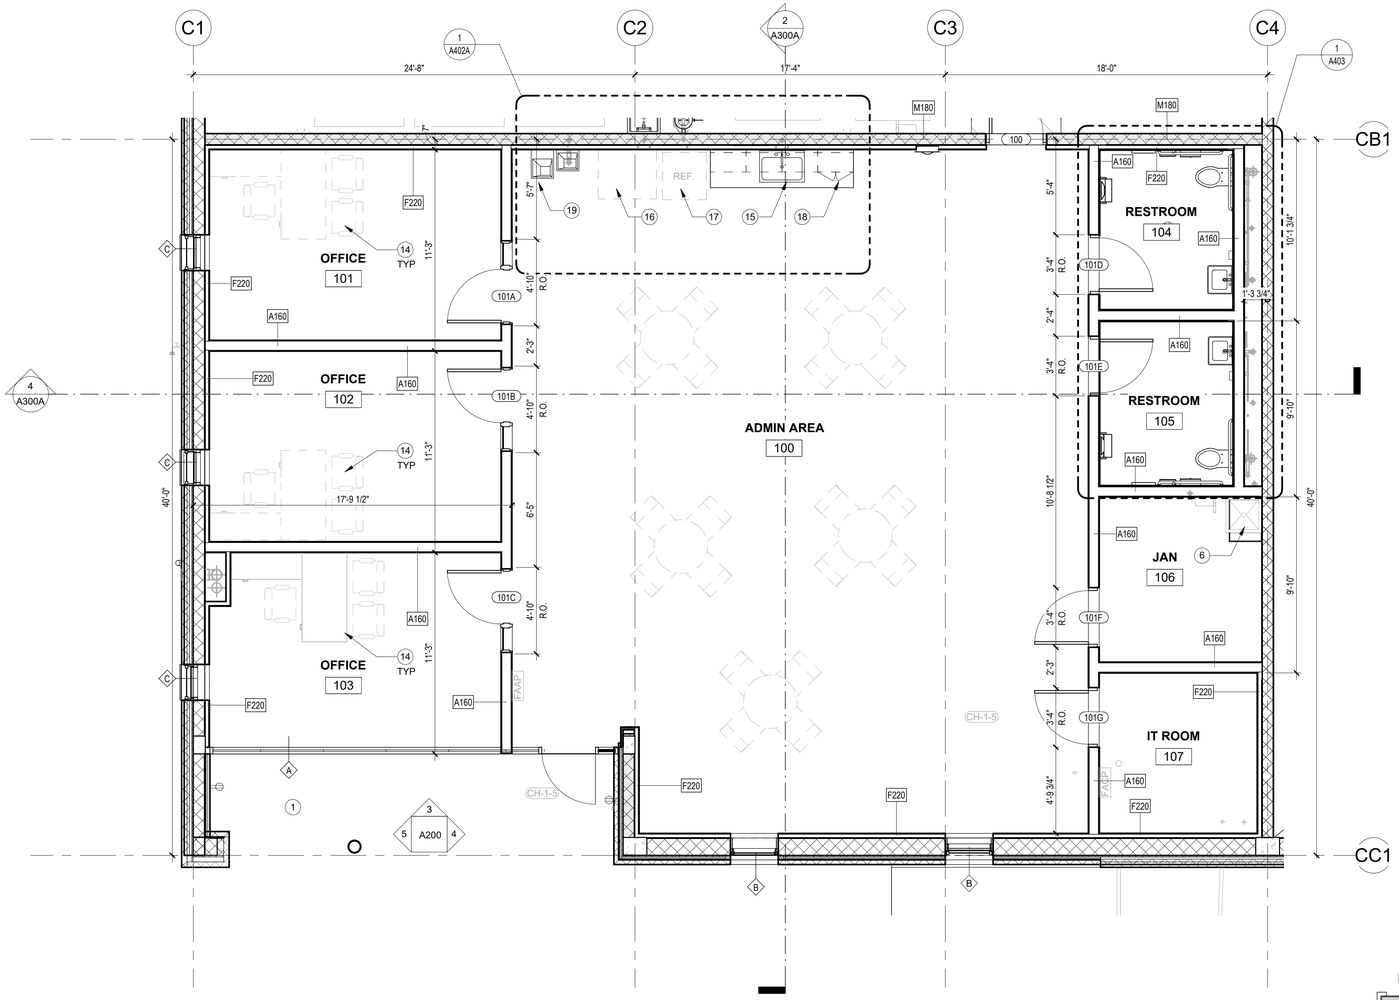

1 1/4" = 1'-0" **ENLARGED FLOOR PLAN - BUILDING A - ADMINISTRATION**

BUILDING A BUILDING B BUILDING C

SITE KEY

No.	REVISIONS	DATE	BY

Kimley»Horn
© 2020 KIMLEY-HORN AND ASSOCIATES, INC.
2815 CENTENNIAL BOULEVARD, SUITE 102
TALLAHASSEE, FL 32308 PHONE: 850-553-3500
WWW.KIMLEY-HORN.COM CA 00000696

PGAL, INC.
1425 ELLSWORTH
INDUSTRIAL BLVD, NW #15
ATLANTA, GA 30318
T 404 602 3800
F 404 602 3810
www.pgal.com

LICENSED PROFESSIONAL

ENG/ARCH NAME

FL LICENSE NUMBER XXXXX

PROJECT NUMBER	R10003144.00
DATE	04/16/2021
N.T.S.	
DESIGNED BY	PH
DRAWN BY	JR
CHECKED BY	JW

ENLARGED FLOOR PLANS - BUILDING A

QUICK - TURNAROUND FACILITY
PREPARED FOR
TALLAHASSEE INTERNATIONAL AIRPORT
CITY OF TALLAHASSEE FLORIDA

SHEET NUMBER
A400A-1


11/6/2025 4:45:21 PM Autodesk Docs://TLH GFA Buildings/TLH_CENTRAL_2024.rvt
This document is an instrument of service prepared solely for Kimley-Horn's client and for a particular purpose. Any other use or reliance is without liability to Kimley-Horn.

PLAN GENERAL NOTES:

1. ROOM AND DOOR REFERENCE NUMBERS ARE FOR CONSTRUCTION COORDINATION ONLY. CONTRACTOR SHALL COORDINATE WITH OWNER FOR FINAL ROOM & DOOR IDENTIFICATION.
2. DO NOT SCALE DIMENSIONS FROM DRAWINGS, ANY UNKNOWN DIMENSION SHALL BE OBTAINED FROM DESIGN PROFESSIONALS VIA REQUEST FOR INFORMATION (RFI).
3. ALL DIMENSIONS ARE TO FACE OF STUD, GRID LINES AND FACE OF MASONRY INFILL WALL U.N.O. ALL DIMENSIONS TO EXISTING WALLS ARE TO FACE OF WALL ASSEMBLY U.N.O.
4. ALL 36" WIDE INTERIOR SWING DOORS SHALL BE LOCATED 2'-0" FROM CENTER OF DOOR TO PERPENDICULAR SURFACE OF ADJACENT WALL AT DOOR JAMB U.N.O.
5. CONTRACTOR SHALL FIELD VERIFY ALL EXISTING CONDITIONS PRIOR TO COMMENCING WORK.
6. CONTRACTOR SHALL NOTIFY ARCHITECT OF ANY DISCREPANCY, INACCURACY OR CONFLICTING INFORMATION BEFORE EXECUTION OF WORK.
7. REFER TO WALL TYPE SCHEDULE FOR ADDITIONAL INFORMATION.
8. ALL SHAFTS PENETRATING SLAB SHALL BE RATED 2HR.
9. CONTRACTOR SHALL FIELD COORDINATE LOCATION, SIZE AND TYPE OF BLOCKING FOR INSTALLATION OF SIGNAGE, PLUMBING FIXTURES, MILLWORK, ETC. ALL CONCEALED WOOD SHALL BE FIRE RETARDANT TREATED (F.R.T).
10. PROVIDE IN-WALL REINFORCEMENT FOR ALL WALL MOUNTED FURNITURE AND EQUIPMENT AS REQUIRED.

KEYNOTE LEGEND:

1. 6" CONCRETE CURB - RE: CIVIL
2. ADA ACCESS RAMP
3. TRENCH DRAIN - RE: PLUMBING
4. 6" CONCRETE FILLED STEEL BOLLARD - RE: CIVIL
5. EYE WASH - RE: PLUMBING
6. MOP SINK
7. MAINTENANCE BAY LIFTS - RE: FUELING
8. SAFETY AISLE
9. OIL TANK - RE: FUELING
10. TIRE RACK - RE: FUELING
11. WORK BENCH - RE: FUELING
12. WHEEL BALANCER - RE: FUELING
13. TIRE CHANGER - RE: FUELING
14. FURNITURE - TO BE PROVIDED BY TENANT
15. SINK - RE: PLUMBING
16. VENDING MACHINE -TO BE PROVIDED BY TENANT - RE: ELECTRICAL & PLUMBING
17. REFRIGERATOR - TO BE PROVIDED BY TENANT - RE: ELECTRICAL & PLUMBING
18. MILLWORK - RE: A402A
19. DUAL HEIGHT DRINKING FOUNTAIN WITH BOTTLE FILLER - RE: PLUMBING
20. PRE-MANUFACTURED TRENCH DRAIN AT CAR WASH BAYS, ZURN Z882 BASIS OF DESIGN.
21. PRE-MANUFACTURED CATCH BASIN WITH HEAVY DUTY FRAME AND SEDIMENT BUCKET, ZURN Z887-24-HD BASIS OF DESIGN. (2) Z882 INLET ADAPTERS, (1) EACH SIDE FOR TRENCH TIE-IN.

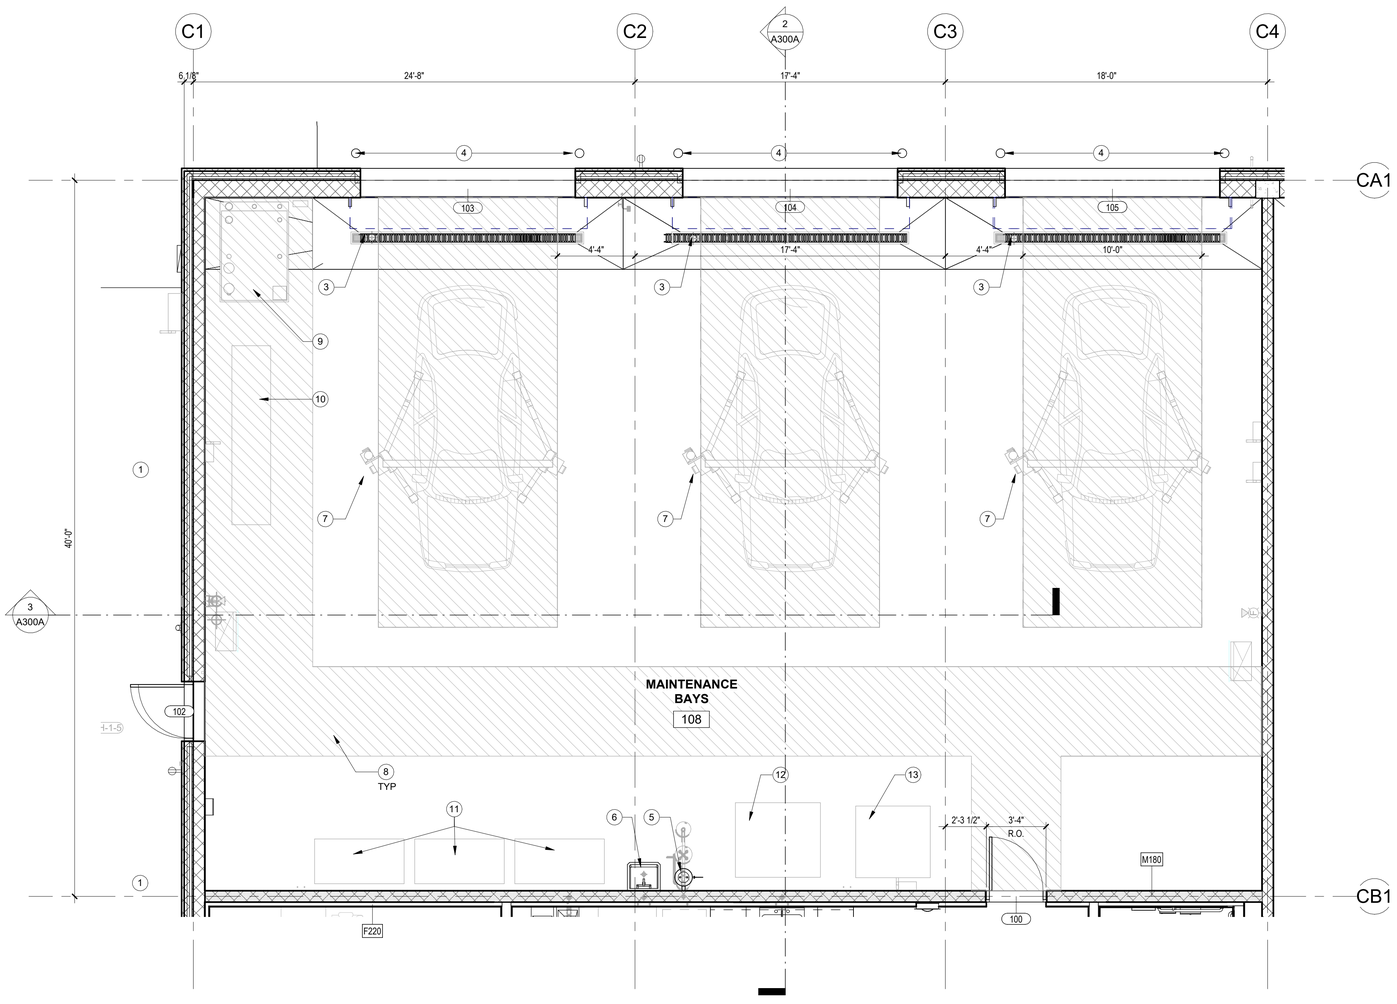

BUILDING A BUILDING B BUILDING C

SITE KEY

1 1/4" = 1'-0" **ENLARGED FLOOR PLAN - BUILDING A - MAINTENANCE BAYS**

No.	REVISIONS	DATE	BY

Kimley»Horn
© 2020 KIMLEY-HORN AND ASSOCIATES, INC.
2815 CENTENNIAL BOULEVARD, SUITE 102
TALLAHASSEE, FL 32308 PHONE: 850-553-3500
WWW.KIMLEY-HORN.COM CA 00000696

PGAL, INC
1425 ELLSWORTH
INDUSTRIAL BLVD, NW #15
ATLANTA, GA 30318
T 404 602 3800
F 404 602 3810
www.pgal.com

LICENSED PROFESSIONAL

ENG/ARCH NAME

FL LICENSE NUMBER
XXXXX

PROJECT NUMBER R1003144.00
DATE 04/16/2021
N.T.S.
DESIGNED BY PH
DRAWN BY JR
CHECKED BY JW

ENLARGED FLOOR PLANS - BUILDING A

QUICK - TURNAROUND FACILITY
PREPARED FOR
TALLAHASSEE INTERNATIONAL AIRPORT
CITY OF TALLAHASSEE FLORIDA

SHEET NUMBER
A400A-2


1/16/2025 4:45:26 PM Autodesk Docs://TLH GTA Buildings/TLH_CENTRAL_2024.rvt
This document is an instrument of service prepared solely for Kimley-Horn's client and for a particular purpose. Any other use or reliance is without liability to Kimley-Horn.

PLAN GENERAL NOTES:

1. ROOM AND DOOR REFERENCE NUMBERS ARE FOR CONSTRUCTION COORDINATION ONLY. CONTRACTOR SHALL COORDINATE WITH OWNER FOR FINAL ROOM & DOOR IDENTIFICATION.
2. DO NOT SCALE DIMENSIONS FROM DRAWINGS, ANY UNKNOWN DIMENSION SHALL BE OBTAINED FROM DESIGN PROFESSIONALS VIA REQUEST FOR INFORMATION (RFI).
3. ALL DIMENSIONS ARE TO FACE OF STUD, GRID LINES AND FACE OF MASONRY INFILL WALL U.N.O. ALL DIMENSIONS TO EXISTING WALLS ARE TO FACE OF WALL ASSEMBLY U.N.O.
4. ALL 36" WIDE INTERIOR SWING DOORS SHALL BE LOCATED 2'-0" FROM CENTER OF DOOR TO PERPENDICULAR SURFACE OF ADJACENT WALL AT DOOR JAMB U.N.O.
5. CONTRACTOR SHALL FIELD VERIFY ALL EXISTING CONDITIONS PRIOR TO COMMENCING WORK.
6. CONTRACTOR SHALL NOTIFY ARCHITECT OF ANY DISCREPANCY, INACCURACY OR CONFLICTING INFORMATION BEFORE EXECUTION OF WORK.
7. REFER TO WALL TYPE SCHEDULE FOR ADDITIONAL INFORMATION.
8. ALL SHAFTS PENETRATING SLAB SHALL BE RATED 2HR.
9. CONTRACTOR SHALL FIELD COORDINATE LOCATION, SIZE AND TYPE OF BLOCKING FOR INSTALLATION OF SIGNAGE, PLUMBING FIXTURES, MILLWORK, ETC. ALL CONCEALED WOOD SHALL BE FIRE RETARDANT TREATED (F.R.T).
10. PROVIDE IN-WALL REINFORCEMENT FOR ALL WALL MOUNTED FURNITURE AND EQUIPMENT AS REQUIRED.

KEYNOTE LEGEND:

1. 6" CONCRETE CURB - RE: CIVIL
2. ADA ACCESS RAMP
3. TRENCH DRAIN - RE: PLUMBING
4. 6" CONCRETE FILLED STEEL BOLLARD - RE: CIVIL
5. EYE WASH - RE: PLUMBING
6. MOP SINK
7. MAINTENANCE BAY LIFTS - RE: FUELING
8. SAFETY AISLE
9. OIL TANK - RE: FUELING
10. TIRE RACK - RE: FUELING
11. WORK BENCH - RE: FUELING
12. WHEEL BALANCER - RE: FUELING
13. TIRE CHANGER - RE: FUELING
14. FURNITURE - TO BE PROVIDED BY TENANT
15. SINK - RE: PLUMBING
16. VENDING MACHINE -TO BE PROVIDED BY TENANT - RE: ELECTRICAL & PLUMBING
17. REFRIGERATOR - TO BE PROVIDED BY TENANT - RE: ELECTRICAL & PLUMBING
18. MILLWORK - RE: A402A
19. DUAL HEIGHT DRINKING FOUNTAIN WITH BOTTLE FILLER - RE: PLUMBING
20. PRE-MANUFACTURED TRENCH DRAIN AT CAR WASH BAYS, ZURN Z882 BASIS OF DESIGN.
21. PRE-MANUFACTURED CATCH BASIN WITH HEAVY DUTY FRAME AND SEDIMENT BUCKET, ZURN Z887-24-HD BASIS OF DESIGN. (2) Z882 INLET ADAPTERS, (1) EACH SIDE FOR TRENCH TIE-IN.

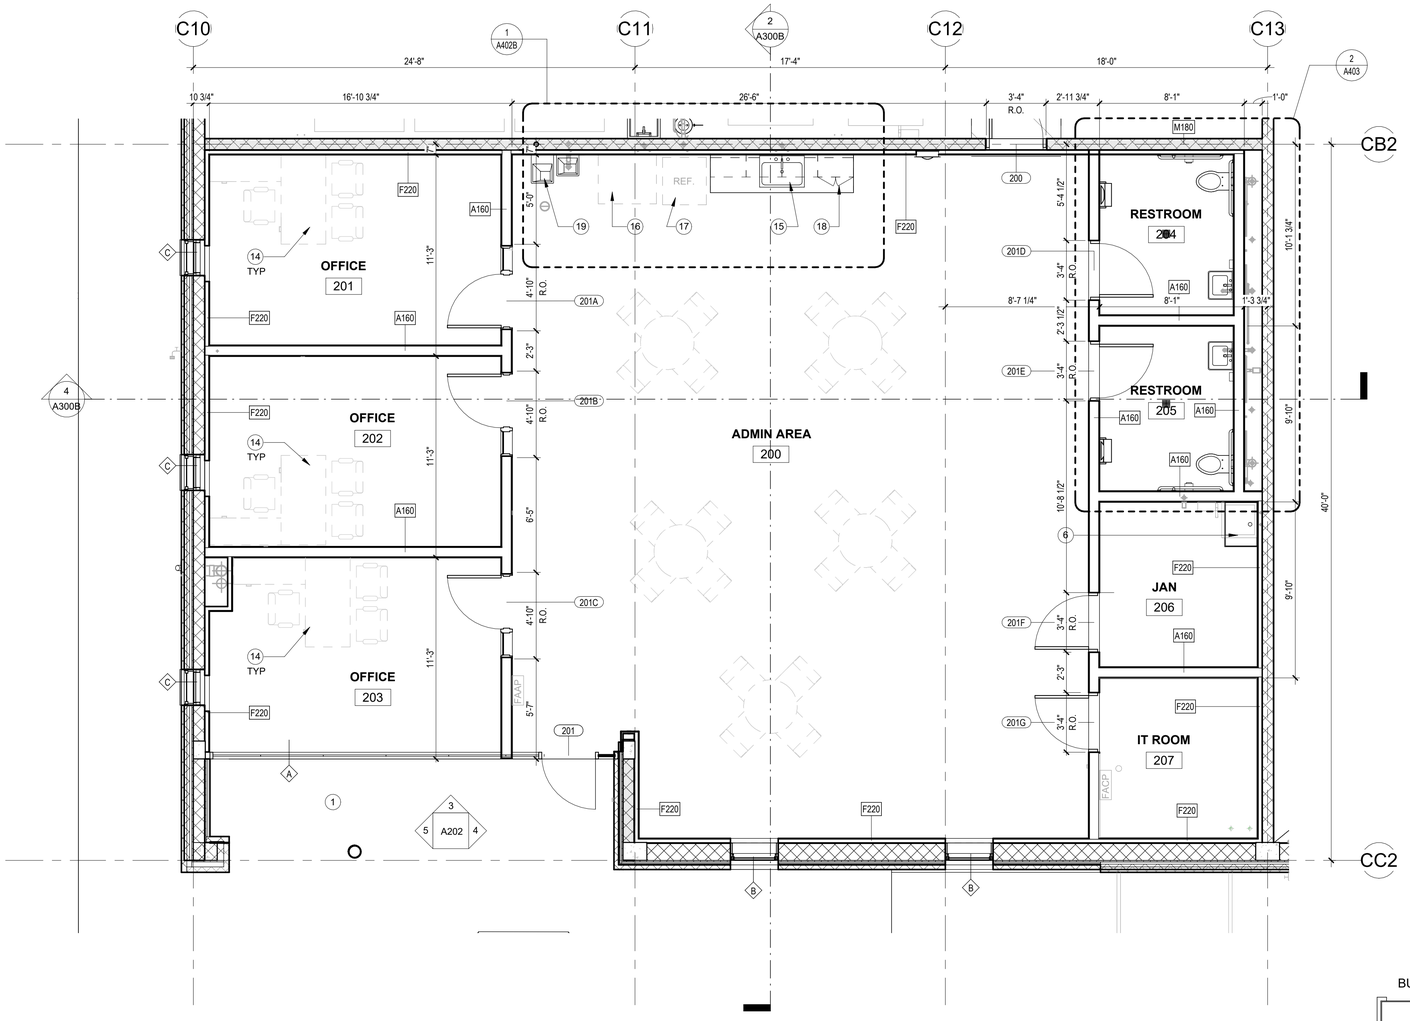

1 1/4" = 1'-0" **ENLARGED FLOOR PLAN - BUILDING B - ADMINISTRATION**

BUILDING A BUILDING B BUILDING C

SITE KEY

No.	REVISIONS	DATE	BY

Kimley»Horn
© 2020 KIMLEY-HORN AND ASSOCIATES, INC.
2815 CENTENNIAL BOULEVARD, SUITE 102
TALLAHASSEE, FL 32308 PHONE: 850-553-3500
WWW.KIMLEY-HORN.COM CA 00000696

PGAL, INC.
1425 ELLSWORTH
INDUSTRIAL BLVD, NW #15
ATLANTA, GA 30318
T 404 602 3800
F 404 602 3810
www.pgal.com

LICENSED PROFESSIONAL

ENG/ARCH NAME

FL LICENSE NUMBER XXXXX

PROJECT NUMBER	R1003144.00
DATE	04/16/2021
N.T.S.	
DESIGNED BY	PH
DRAWN BY	JR
CHECKED BY	JW

ENLARGED FLOOR PLANS - BUILDING B

QUICK - TURNAROUND FACILITY
PREPARED FOR
TALLAHASSEE INTERNATIONAL AIRPORT
CITY OF TALLAHASSEE FLORIDA

SHEET NUMBER
A400B-1


1/16/2025 4:45:29 PM Autodesk Docs://TLH-OTA Buildings/TLH_CENTRAL_2024.rvt
This document is an instrument of service prepared solely for Kimley-Horn's client and for a particular purpose. Any other use or reliance is without liability to Kimley-Horn.

PLAN GENERAL NOTES:

1. ROOM AND DOOR REFERENCE NUMBERS ARE FOR CONSTRUCTION COORDINATION ONLY. CONTRACTOR SHALL COORDINATE WITH OWNER FOR FINAL ROOM & DOOR IDENTIFICATION.
2. DO NOT SCALE DIMENSIONS FROM DRAWINGS, ANY UNKNOWN DIMENSION SHALL BE OBTAINED FROM DESIGN PROFESSIONALS VIA REQUEST FOR INFORMATION (RFI).
3. ALL DIMENSIONS ARE TO FACE OF STUD, GRID LINES AND FACE OF MASONRY INFILL WALL U.N.O. ALL DIMENSIONS TO EXISTING WALLS ARE TO FACE OF WALL ASSEMBLY U.N.O.
4. ALL 36" WIDE INTERIOR SWING DOORS SHALL BE LOCATED 2'-0" FROM CENTER OF DOOR TO PERPENDICULAR SURFACE OF ADJACENT WALL AT DOOR JAMB U.N.O.
5. CONTRACTOR SHALL FIELD VERIFY ALL EXISTING CONDITIONS PRIOR TO COMMENCING WORK.
6. CONTRACTOR SHALL NOTIFY ARCHITECT OF ANY DISCREPANCY, INACCURACY OR CONFLICTING INFORMATION BEFORE EXECUTION OF WORK.
7. REFER TO WALL TYPE SCHEDULE FOR ADDITIONAL INFORMATION.
8. ALL SHAFTS PENETRATING SLAB SHALL BE RATED 2HR.
9. CONTRACTOR SHALL FIELD COORDINATE LOCATION, SIZE AND TYPE OF BLOCKING FOR INSTALLATION OF SIGNAGE, PLUMBING FIXTURES, MILLWORK, ETC. ALL CONCEALED WOOD SHALL BE FIRE RETARDANT TREATED (F.R.T).
10. PROVIDE IN-WALL REINFORCEMENT FOR ALL WALL MOUNTED FURNITURE AND EQUIPMENT AS REQUIRED.

KEYNOTE LEGEND:

1. 6" CONCRETE CURB - RE: CIVIL
2. ADA ACCESS RAMP
3. TRENCH DRAIN - RE: PLUMBING
4. 6" CONCRETE FILLED STEEL BOLLARD - RE: CIVIL
5. EYE WASH - RE: PLUMBING
6. MOP SINK
7. MAINTENANCE BAY LIFTS - RE: FUELING
8. SAFETY AISLE
9. OIL TANK - RE: FUELING
10. TIRE RACK - RE: FUELING
11. WORK BENCH - RE: FUELING
12. WHEEL BALANCER - RE: FUELING
13. TIRE CHANGER - RE: FUELING
14. FURNITURE - TO BE PROVIDED BY TENANT
15. SINK - RE: PLUMBING
16. VENDING MACHINE -TO BE PROVIDED BY TENANT - RE: ELECTRICAL & PLUMBING
17. REFRIGERATOR - TO BE PROVIDED BY TENANT - RE: ELECTRICAL & PLUMBING
18. MILLWORK - RE: A402A
19. DUAL HEIGHT DRINKING FOUNTAIN WITH BOTTLE FILLER - RE: PLUMBING
20. PRE-MANUFACTURED TRENCH DRAIN AT CAR WASH BAYS, ZURN Z882 BASIS OF DESIGN.
21. PRE-MANUFACTURED CATCH BASIN WITH HEAVY DUTY FRAME AND SEDIMENT BUCKET, ZURN Z887-24-HD BASIS OF DESIGN. (2) Z882 INLET ADAPTERS, (1) EACH SIDE FOR TRENCH TIE-IN.

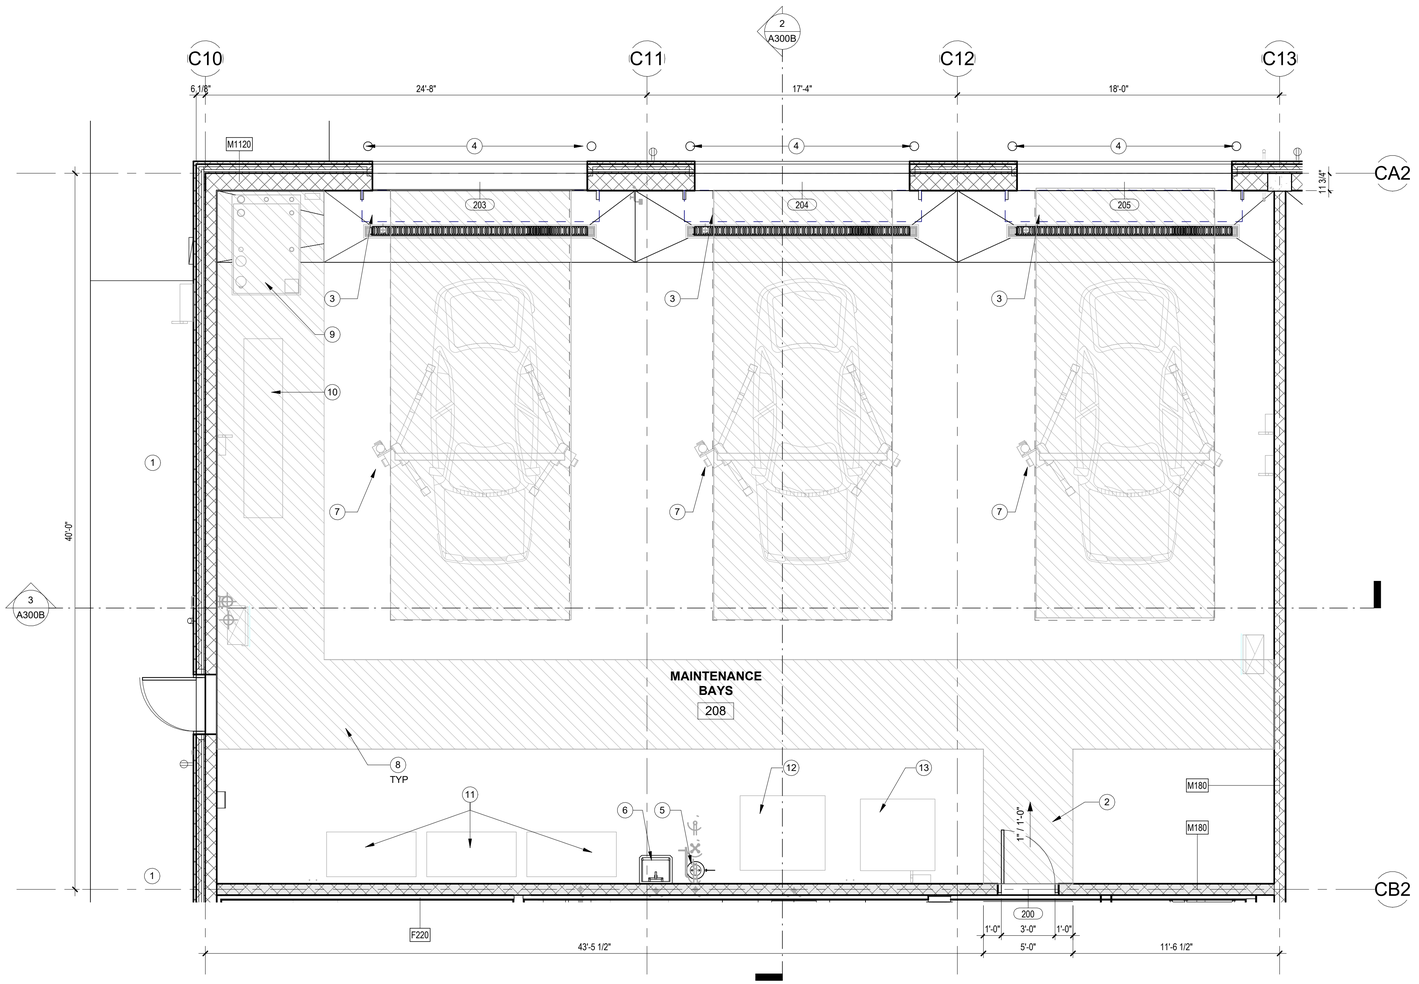

BUILDING A

BUILDING B

BUILDING C

SITE KEY

1 1/4" = 1'-0" **ENLARGED FLOOR PLAN - BUILDING B - MAINTENANCE BAYS**

1/16/2025 4:45:33 PM Autodesk Docs://TLH OTA Buildings/TLH_CENTRAL_2024.rvt
This document is an instrument of service prepared solely for Kimley-Horn's client and for a particular purpose. Any other use or reliance is without liability to Kimley-Horn.

No.	REVISIONS	DATE	BY

Kimley»Horn
© 2020 KIMLEY-HORN AND ASSOCIATES, INC.
2815 CENTENNIAL BOULEVARD, SUITE 102
TALLAHASSEE, FL 32308 PHONE: 850-553-3500
WWW.KIMLEY-HORN.COM CA 00000696

PGAL, INC.
1425 ELLSWORTH
INDUSTRIAL BLVD, #15
ATLANTA, GA 30318
T 404 602 3800
F 404 602 3810
www.pgal.com

LICENSED PROFESSIONAL

ENG/ARCH NAME

FL LICENSE NUMBER
XXXXX

PROJECT NUMBER	R1003144.00
DATE	04/16/2021
N.T.S.	
DESIGNED BY	PH
DRAWN BY	JR
CHECKED BY	JW

ENLARGED FLOOR PLANS - BUILDING B

QUICK - TURNAROUND FACILITY
PREPARED FOR
TALLAHASSEE INTERNATIONAL AIRPORT
CITY OF TALLAHASSEE FLORIDA


SHEET NUMBER
A400B-2

PLAN GENERAL NOTES:


1. ROOM AND DOOR REFERENCE NUMBERS ARE FOR CONSTRUCTION COORDINATION ONLY. CONTRACTOR SHALL COORDINATE WITH OWNER FOR FINAL ROOM & DOOR IDENTIFICATION.
2. DO NOT SCALE DIMENSIONS FROM DRAWINGS, ANY UNKNOWN DIMENSION SHALL BE OBTAINED FROM DESIGN PROFESSIONALS VIA REQUEST FOR INFORMATION (RFI).
3. ALL DIMENSIONS ARE TO FACE OF STUD, GRID LINES AND FACE OF MASONRY INFILL WALL U.N.O. ALL DIMENSIONS TO EXISTING WALLS ARE TO FACE OF WALL ASSEMBLY U.N.O.
4. ALL 36" WIDE INTERIOR SWING DOORS SHALL BE LOCATED 2'-0" FROM CENTER OF DOOR TO PERPENDICULAR SURFACE OF ADJACENT WALL AT DOOR JAMB U.N.O.
5. CONTRACTOR SHALL FIELD VERIFY ALL EXISTING CONDITIONS PRIOR TO COMMENCING WORK.
6. CONTRACTOR SHALL NOTIFY ARCHITECT OF ANY DISCREPANCY, INACCURACY OR CONFLICTING INFORMATION BEFORE EXECUTION OF WORK.
7. REFER TO WALL TYPE SCHEDULE FOR ADDITIONAL INFORMATION.
8. ALL SHAFTS PENETRATING SLAB SHALL BE RATED 2HR.
9. CONTRACTOR SHALL FIELD COORDINATE LOCATION, SIZE AND TYPE OF BLOCKING FOR INSTALLATION OF SIGNAGE, PLUMBING FIXTURES, MILLWORK, ETC. ALL CONCEALED WOOD SHALL BE FIRE RETARDANT TREATED (F.R.T).
10. PROVIDE IN-WALL REINFORCEMENT FOR ALL WALL MOUNTED FURNITURE AND EQUIPMENT AS REQUIRED.

KEYNOTE LEGEND:

1. 6" CONCRETE CURB - RE: CIVIL
2. ADA ACCESS RAMP
3. TRENCH DRAIN - RE: PLUMBING
4. 6" CONCRETE FILLED STEEL BOLLARD - RE: CIVIL
5. EYE WASH - RE: PLUMBING
6. MOP SINK
7. MAINTENANCE BAY LIFTS - RE: FUELING
8. SAFETY AISLE
9. OIL TANK - RE: FUELING
10. TIRE RACK - RE: FUELING
11. WORK BENCH - RE: FUELING
12. WHEEL BALANCER - RE: FUELING
13. TIRE CHANGER - RE: FUELING
14. FURNITURE - TO BE PROVIDED BY TENANT
15. SINK - RE: PLUMBING
16. VENDING MACHINE -TO BE PROVIDED BY TENANT - RE: ELECTRICAL & PLUMBING
17. REFRIGERATOR - TO BE PROVIDED BY TENANT - RE: ELECTRICAL & PLUMBING
18. MILLWORK - RE: A402A
19. DUAL HEIGHT DRINKING FOUNTAIN WITH BOTTLE FILLER - RE: PLUMBING
20. PRE-MANUFACTURED TRENCH DRAIN AT CAR WASH BAYS, ZURN Z882 BASIS OF DESIGN.
21. PRE-MANUFACTURED CATCH BASIN WITH HEAVY DUTY FRAME AND SEDIMENT BUCKET, ZURN Z887-24-HD BASIS OF DESIGN. (2) Z882 INLET ADAPTERS, (1) EACH SIDE FOR TRENCH TIE-IN.

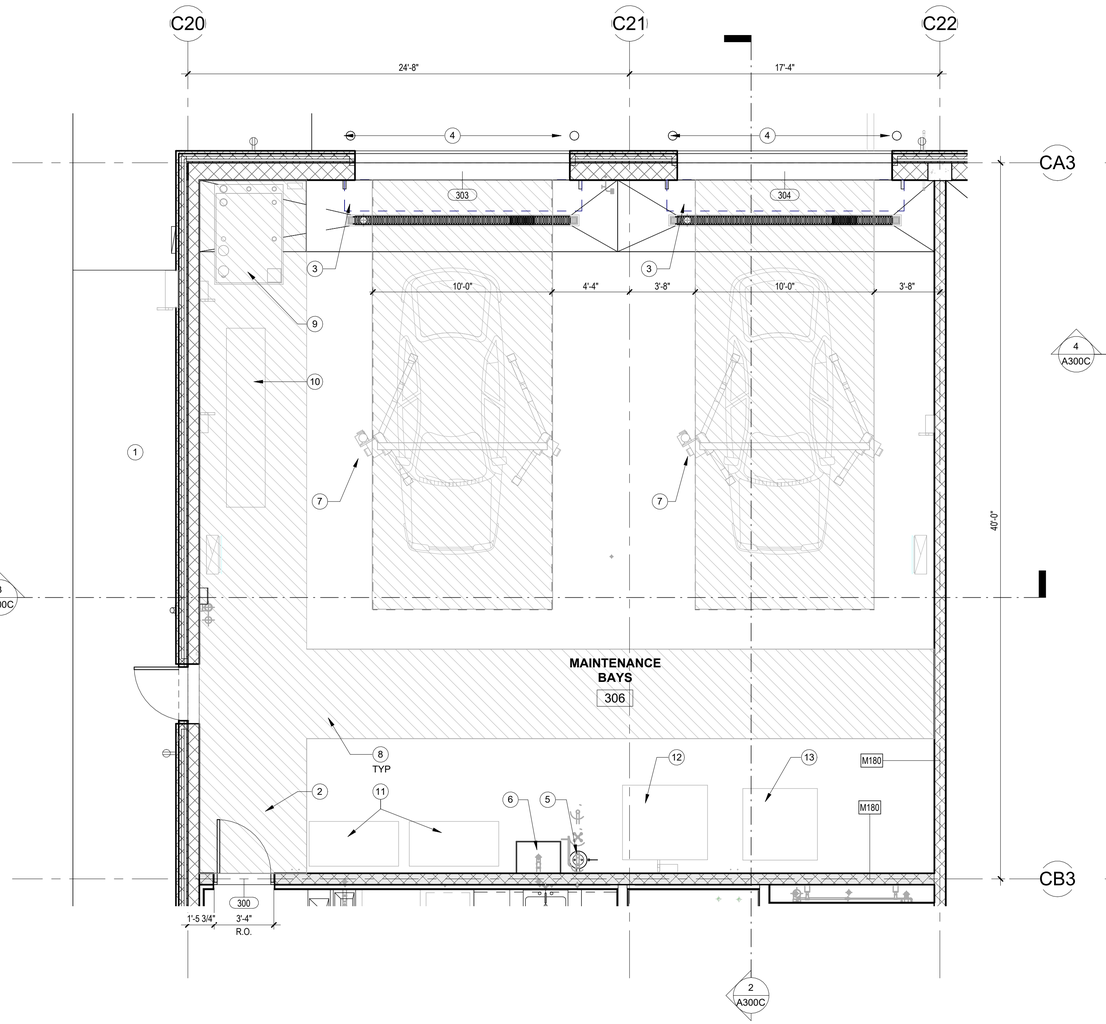

2 1/4" = 1'-0" **ENLARGED FLOOR PLAN - BUILDING C - MAINTENANCE BAYS**

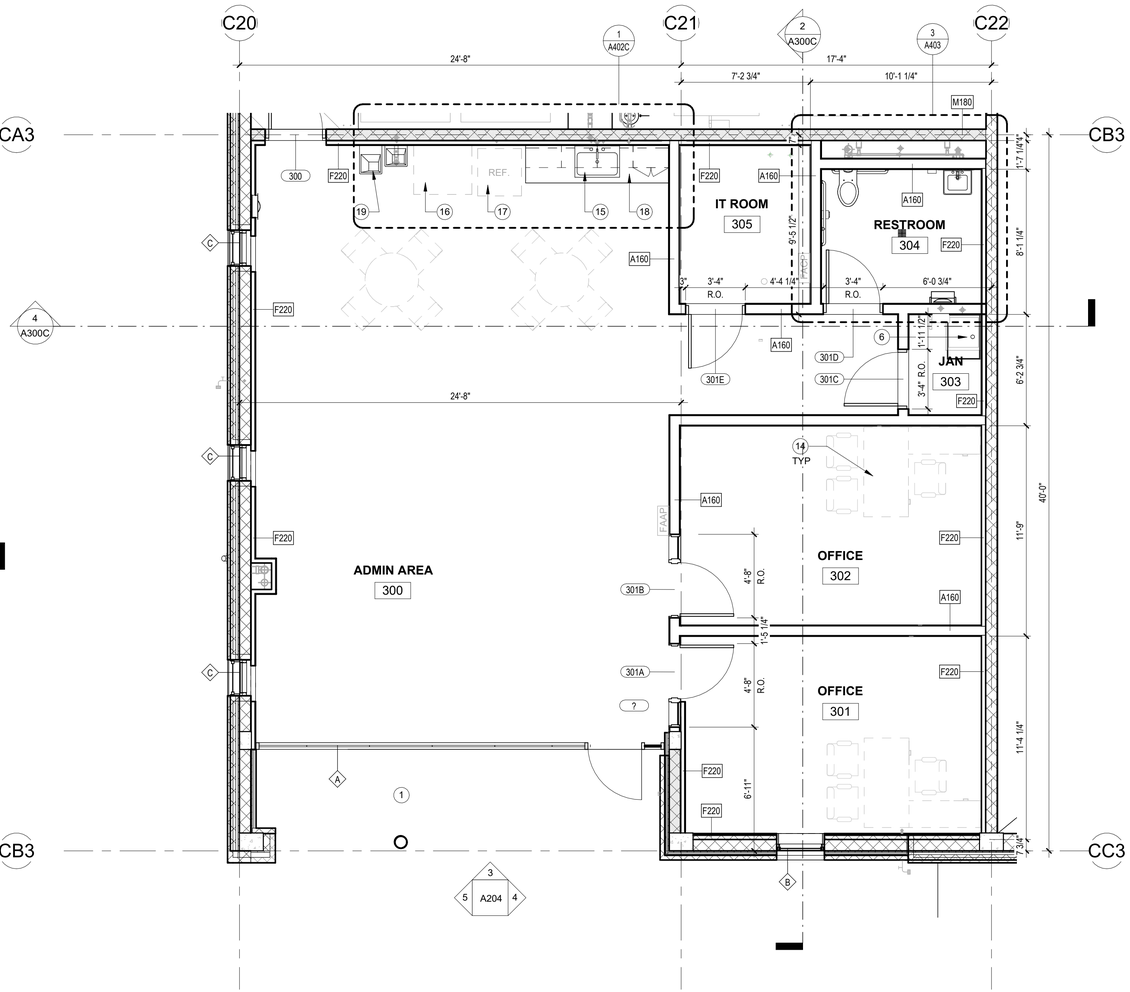

1 1/4" = 1'-0" **ENLARGED FLOOR PLAN - BUILDING C - ADMINISTRATION**

BUILDING A BUILDING B BUILDING C

SITE KEY

1/16/2024 4:45:39 PM Autodesk Docs://TLH GTA Buildings/TLH_CENTRAL_2024.rvt
This document is an instrument of service prepared solely for Kimley-Horn's client and for a particular purpose. Any other use or reliance is without liability to Kimley-Horn.

No.	REVISIONS	DATE	BY

Kimley»Horn
© 2020 KIMLEY-HORN AND ASSOCIATES, INC.
2815 CENTENNIAL BOULEVARD, SUITE 102
TALLAHASSEE, FL 32308 PHONE: 850-553-3500
WWW.KIMLEY-HORN.COM CA 00000696

PGAL, INC.
1425 ELLSWORTH
INDUSTRIAL BLVD #15
ATLANTA, GA 30318
T 404 602 3800
F 404 602 3810
www.pgal.com

LICENSED PROFESSIONAL

ENG/ARCH NAME


FL LICENSE NUMBER
XXXXX

PROJECT NUMBER	R1003144.00
DATE	04/16/2021
	N.T.S.
DESIGNED BY	PH
DRAWN BY	JR
CHECKED BY	JW


ENLARGED FLOOR PLANS - BUILDING C

QUICK - TURNAROUND FACILITY
PREPARED FOR
TALLAHASSEE INTERNATIONAL AIRPORT
CITY OF TALLAHASSEE FLORIDA

SHEET NUMBER
A400C

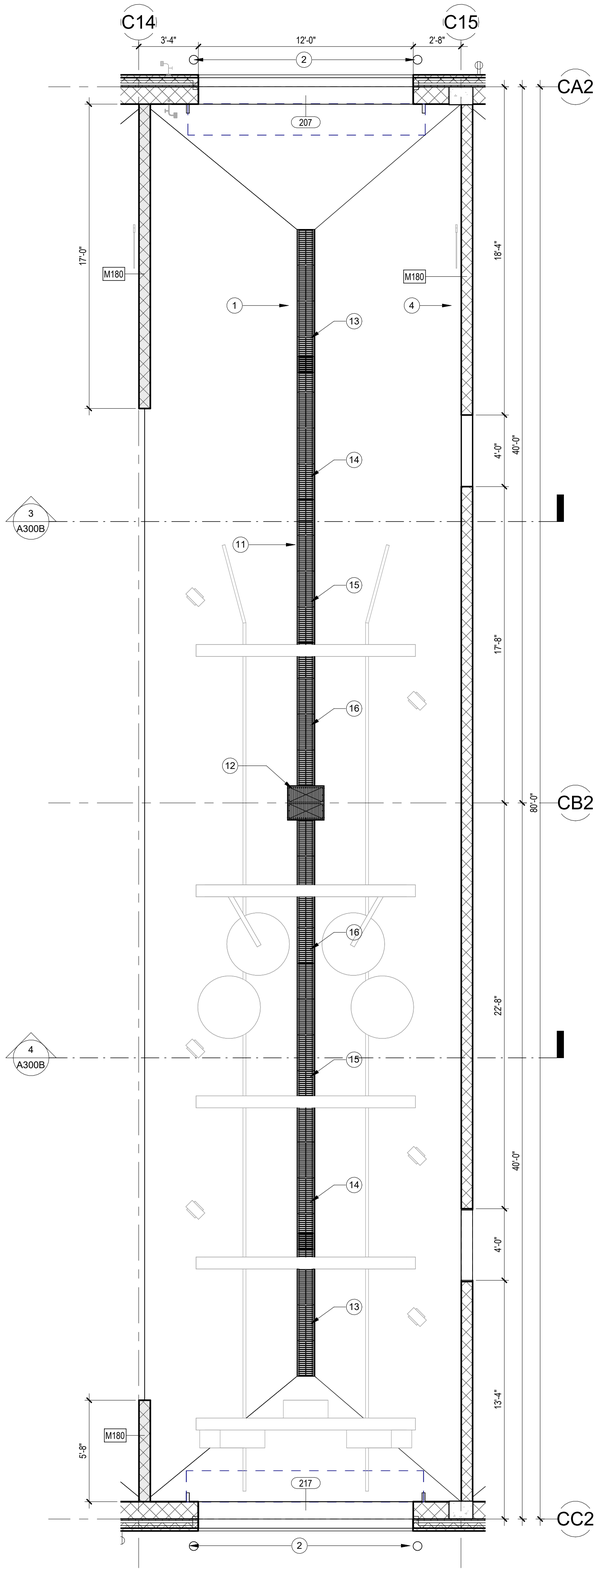


4 1/4" = 1'-0" **ENLARGED FLOOR PLAN - BUILDING A & B - TYPICAL CAR WASH BAY**

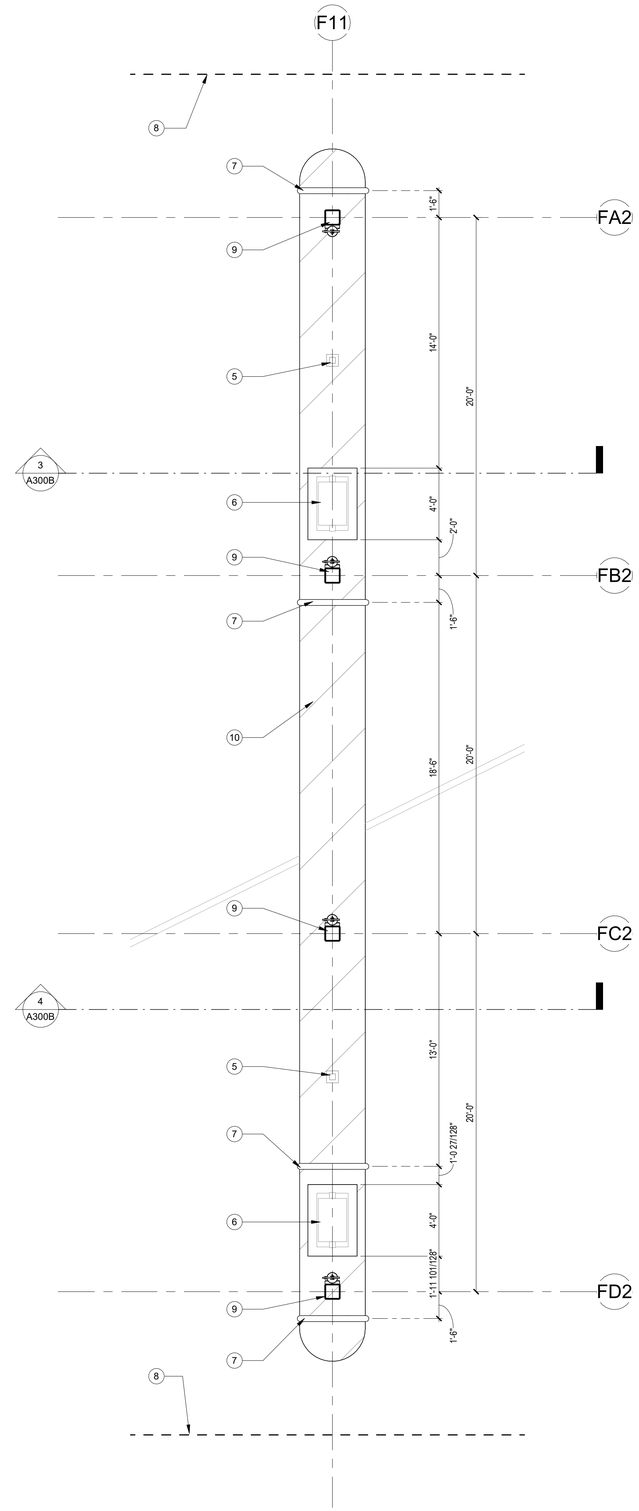


3 1/4" = 1'-0" **ENLARGED FLOOR PLAN - BUILDING A & B - TYPICAL FUEL ISLAND**

KEYNOTE LEGEND:

1. TRENCH DRAIN - RE: PLUMBING
2. 6" CONCRETE FILLED STEEL BOLLARD - RE: CIVIL
3. CARWASH EQUIPMENT - RE: FUELING
4. PRESSURE WASHER WAND - RE: FUELING
5. VACUUM - RE: FUELING
6. FUEL DISPENSER ON CONCRETE CURB - RE: FUELING
7. U-SHAPED BOLLARD - RE: CIVIL
8. OVERHEAD CANOPY
9. TUBE STEEL COLUMNS
10. STRIPING
11. PRE-MANUFACTURED TRENCH DRAIN AT CAR WASH BAYS, ZURN Z882 BASIS OF DESIGN.
12. PRE-MANUFACTURED CATCH BASIN WITH HEAVY DUTY FRAME AND SEDIMENT BUCKET, ZURN Z887-24-HD BASIS OF DESIGN. (2) Z882 INLET ADAPTERS, (1) EACH SIDE FOR TRENCH TIE-IN.
13. PRE-MANUFACTURED TRENCH DRAIN, ZURN Z882-HDG (TRENCH NO. 8201) BASIS OF DESIGN
14. PRE-MANUFACTURED TRENCH DRAIN, ZURN Z882-HDG (TRENCH NO. 8202) BASIS OF DESIGN
15. PRE-MANUFACTURED TRENCH DRAIN, ZURN Z882-HDG (TRENCH NO. 8203) BASIS OF DESIGN
16. PRE-MANUFACTURED TRENCH DRAIN, ZURN Z882-HDG (TRENCH NO. 8204) BASIS OF DESIGN

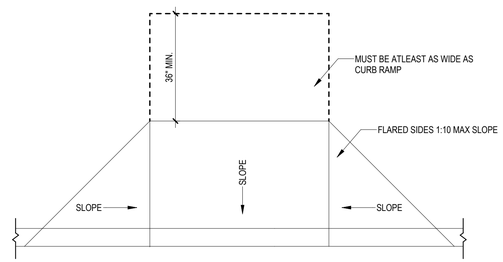

2 1/2" = 1'-0" **TYP. DETAIL - ADA CURB RAMP**

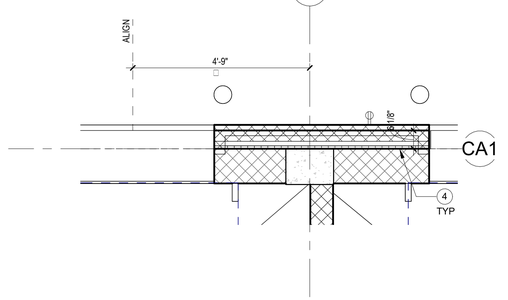

1 1/2" = 1'-0" **ENLARGED PLAN DETAIL - TYPICAL BOLLARD**

BUILDING A BUILDING B BUILDING C

SITE KEY

No.	REVISIONS	DATE	BY

Kimley»Horn
© 2020 KIMLEY-HORN AND ASSOCIATES, INC.
2815 CENTENNIAL BOULEVARD, SUITE 102
TALLAHASSEE, FL 32308 PHONE: 850-553-3500
WWW.KIMLEY-HORN.COM CA 00000696

PGAL, INC.
1425 ELLSWORTH
INDUSTRIAL BLVD #15
ATLANTA, GA 30318
T 404 602 3800
F 404 602 3810
www.pgal.com
PGAL

LICENSED PROFESSIONAL

ENG/ARCH NAME

FL LICENSE NUMBER
XXXXX


PROJECT NUMBER	R1003144.00
DATE	04/16/2021
	As indicated
DESIGNED BY	PH
DRAWN BY	JR
CHECKED BY	JW

ENLARGED FLOOR PLANS - BUILDINGS A & B


QUICK - TURNAROUND FACILITY
PREPARED FOR
TALLAHASSEE INTERNATIONAL AIRPORT
CITY OF TALLAHASSEE FLORIDA

SHEET NUMBER
A401

1/16/2025 4:45:43 PM Autodesk Docs://TLH-OFA-Buildings/TLH_CENTRAL_2024.rvt
This document is an instrument of service prepared solely for Kimley-Horn's client and for a particular purpose. Any other use or reliance is without liability to Kimley-Horn.

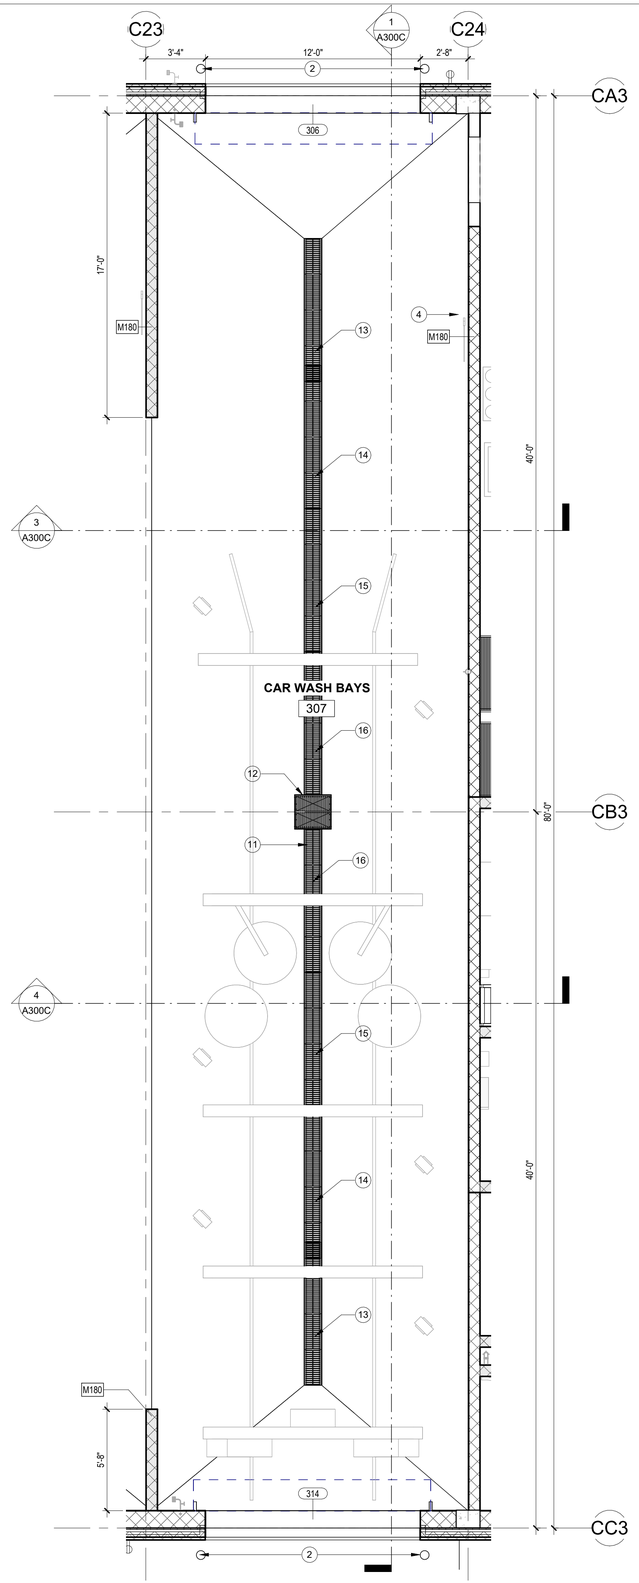


2 1/4" = 1'-0" **ENLARGED FLOOR PLAN - BUILDING C - TYPICAL CAR WASH BAY**

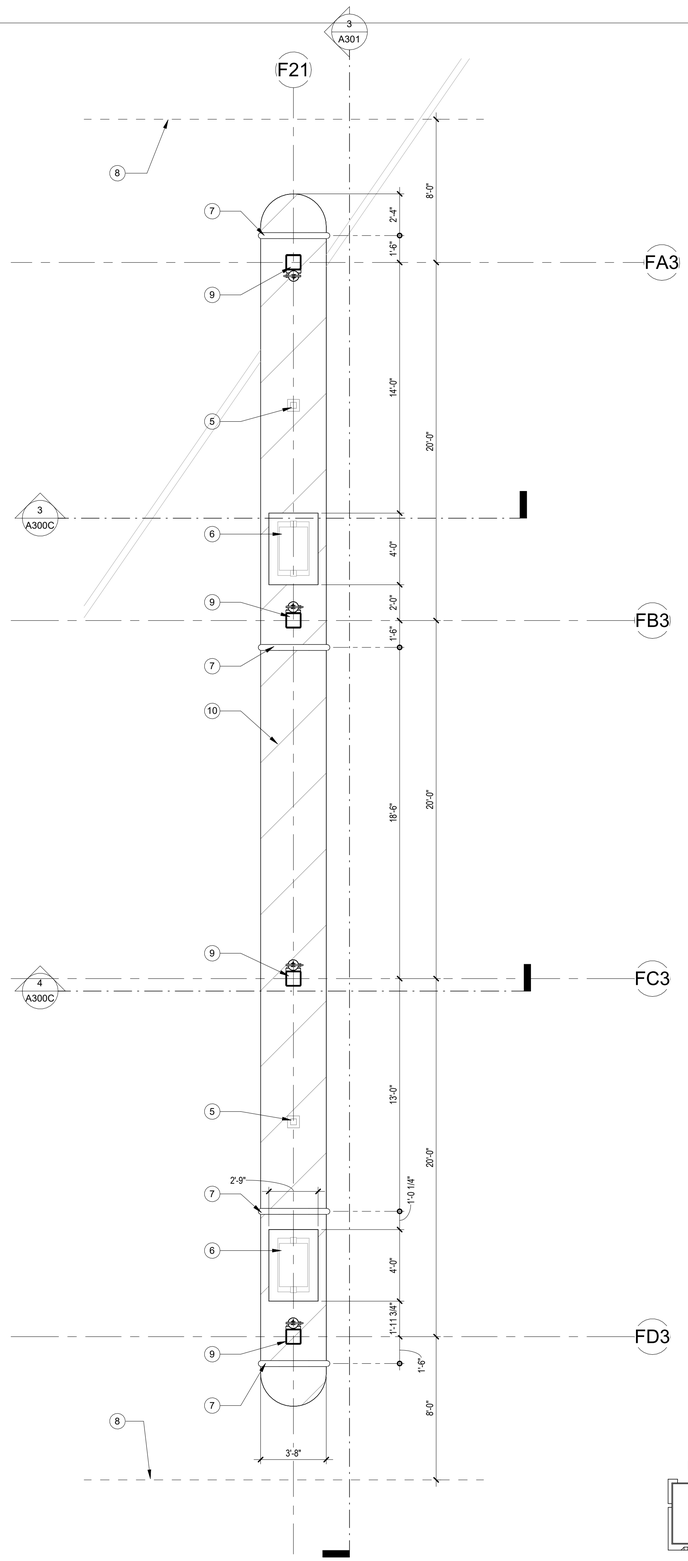

1 1/4" = 1'-0" **ENLARGED FLOOR PLAN - BUILDING C - TYPICAL FUEL ISLAND**

KEYNOTE LEGEND:

1. TRENCH DRAIN - RE: PLUMBING
2. 6" CONCRETE FILLED STEEL BOLLARD - RE: CIVIL
3. CARWASH EQUIPMENT - RE: FUELING
4. PRESSURE WASHER WAND - RE: FUELING
5. VACUUM - RE: FUELING
6. FUEL DISPENSER ON CONCRETE CURB - RE: FUELING
7. U-SHAPED BOLLARD - RE: CIVIL
8. OVERHEAD CANOPY
9. TUBE STEEL COLUMNS
10. STRIPING
11. PRE-MANUFACTURED TRENCH DRAIN AT CAR WASH BAYS, ZURN Z882 BASIS OF DESIGN.
12. PRE-MANUFACTURED CATCH BASIN WITH HEAVY DUTY FRAME AND SEDIMENT BUCKET, ZURN Z887-24-HD BASIS OF DESIGN. (2) Z882 INLET ADAPTERS, (1) EACH SIDE FOR TRENCH TIE-IN.
13. PRE-MANUFACTURED TRENCH DRAIN, ZURN Z882-HDG (TRENCH NO. 8201) BASIS OF DESIGN
14. PRE-MANUFACTURED TRENCH DRAIN, ZURN Z882-HDG (TRENCH NO. 8202) BASIS OF DESIGN
15. PRE-MANUFACTURED TRENCH DRAIN, ZURN Z882-HDG (TRENCH NO. 8203) BASIS OF DESIGN
16. PRE-MANUFACTURED TRENCH DRAIN, ZURN Z882-HDG (TRENCH NO. 8204) BASIS OF DESIGN

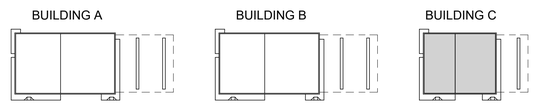

SITE KEY

No.	REVISIONS	DATE	BY

Kimley»Horn
© 2020 KIMLEY-HORN AND ASSOCIATES, INC.
2815 CENTENNIAL BOULEVARD, SUITE 102
TALLAHASSEE, FL 32308 PHONE: 850-553-3500
WWW.KIMLEY-HORN.COM CA 00000696

PGAL, INC.
1425 ELLSWORTH
INDUSTRIAL BLVD, NW #15
ATLANTA, GA 30318
T 404 602 3800
F 404 602 3810
www.pgal.com

LICENSED PROFESSIONAL

ENG/ARCH NAME

FL LICENSE NUMBER
XXXXX

PROJECT NUMBER	R1003144.00
DATE	04/16/2021
	N.T.S.
DESIGNED BY	PH
DRAWN BY	JR
CHECKED BY	JW

ENLARGED FLOOR PLANS - BUILDING C


QUICK - TURNAROUND FACILITY
PREPARED FOR
TALLAHASSEE INTERNATIONAL AIRPORT
CITY OF TALLAHASSEE FLORIDA

SHEET NUMBER
A401C

1/16/2025 4:45:46 PM Autodesk Docs://TLH OTA Buildings/TLH_CENTRAL_2024.rvt
This document is an instrument of service prepared solely for Kimley-Horn's client and for a particular purpose. Any other use or reliance is without liability to Kimley-Horn.


KEYNOTE LEGEND:

1. 6" CONCRETE CURB - RE: CIVIL
2. ADA ACCESS RAMP
3. TRENCH DRAIN - RE: PLUMBING
4. 6" CONCRETE FILLED STEEL BOLLARD - RE: CIVIL
5. EYE WASH - RE: PLUMBING
6. MOP SINK
7. MAINTENANCE BAY LIFTS - RE: FUELING
8. SAFETY AISLE
9. OIL TANK - RE: FUELING
10. TIRE RACK - RE: FUELING
11. WORK BENCH - RE: FUELING
12. WHEEL BALANCER - RE: FUELING
13. TIRE CHANGER - RE: FUELING
14. FURNITURE - TO BE PROVIDED BY TENANT
15. SINK - RE: PLUMBING
16. VENDING MACHINE -TO BE PROVIDED BY TENANT - RE: ELECTRICAL & PLUMBING
17. REFRIGERATOR - TO BE PROVIDED BY TENANT - RE: ELECTRICAL & PLUMBING
18. MILLWORK - RE: A402A
19. DUAL HEIGHT DRINKING FOUNTAIN WITH BOTTLE FILLER - RE: PLUMBING
20. PRE-MANUFACTURED TRENCH DRAIN AT CAR WASH BAYS, ZURN Z882 BASIS OF DESIGN.
21. PRE-MANUFACTURED CATCH BASIN WITH HEAVY DUTY FRAME AND SEDIMENT BUCKET, ZURN Z887-24-HD BASIS OF DESIGN. (2) Z882 INLET ADAPTERS, (1) EACH SIDE FOR TRENCH TIE-IN.

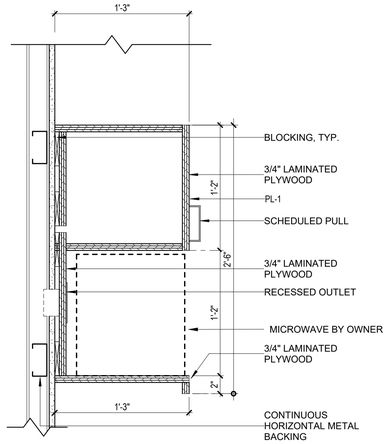


NOTES: 1. REFER TO ELEVATION FOR FINISH OF CABINET
2. ALL EXPOSED EDGES TO BE P-LAM
3. ALL INTERIOR SURFACES TO BE MELAMINE

6 1 1/2" = 1'-0" **UPPER CABINET MICROWAVE**

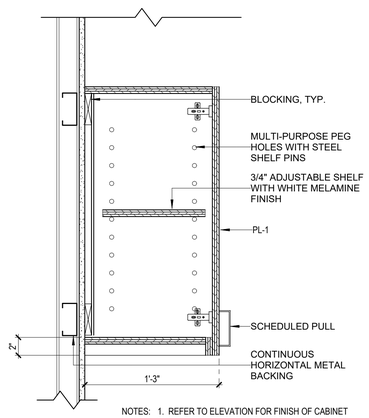


NOTES: 1. REFER TO ELEVATION FOR FINISH OF CABINET
2. ALL EXPOSED EDGES TO BE P-LAM
3. ALL INTERIOR SURFACES TO BE MELAMINE

5 1 1/2" = 1'-0" **UPPER CABINET**

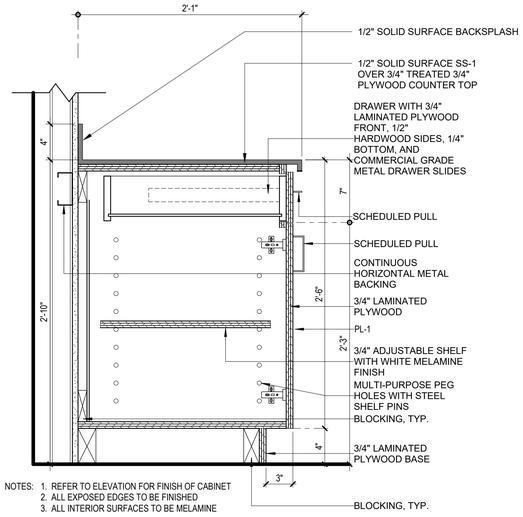


NOTES: 1. REFER TO ELEVATION FOR FINISH OF CABINET
2. ALL EXPOSED EDGES TO BE FINISHED
3. ALL INTERIOR SURFACES TO BE MELAMINE

4 1 1/2" = 1'-0" **BASE CABNIET**

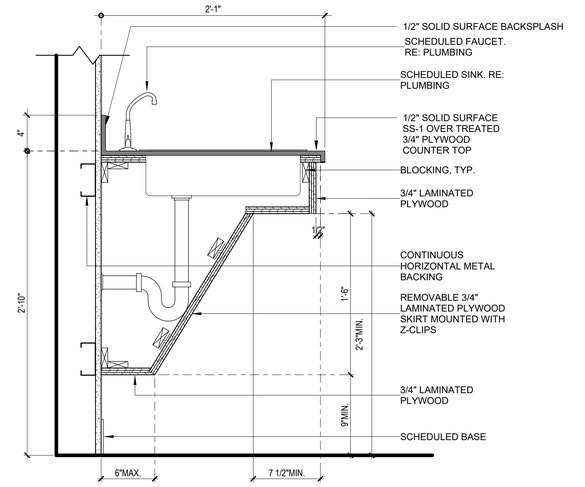


NOTES: 1. REFER TO ELEVATION FOR FINISH OF CABINET
2. ALL EXPOSED EDGES TO BE FINISHED
3. ALL INTERIOR SURFACES TO BE MELAMINE

3 1 1/2" = 1'-0" **BASE CABINET SINK**

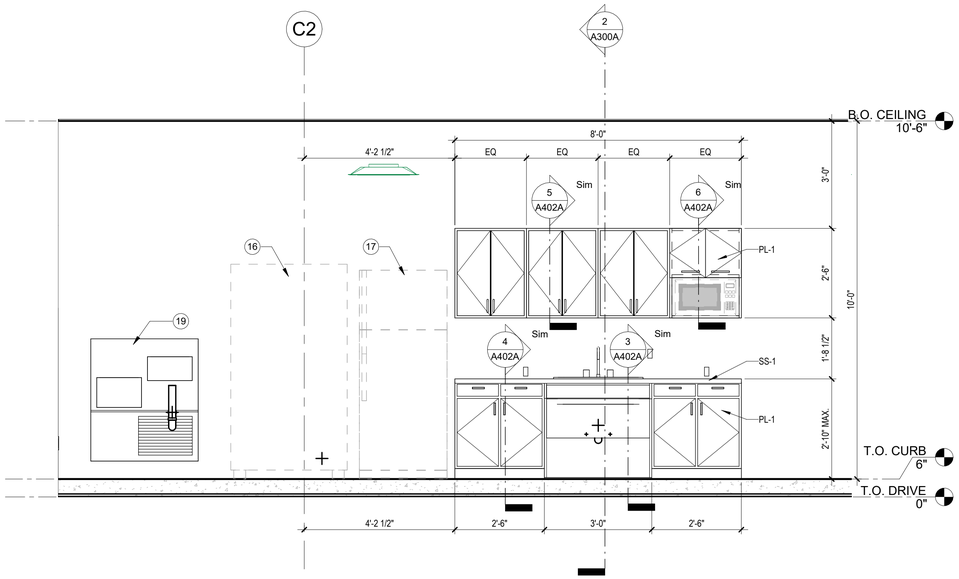

2 1/2" = 1'-0" **BUILDING A - SHARED BREAKROOM ELEVATION**

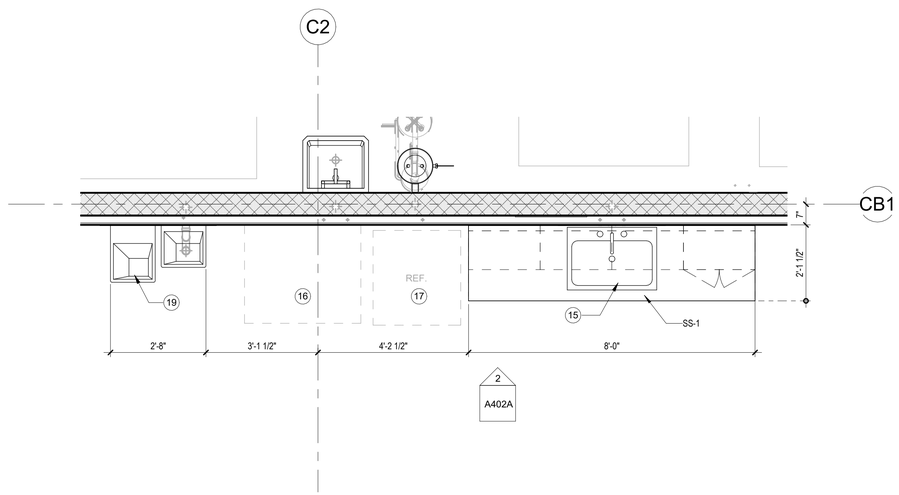

1 1/2" = 1'-0" **ENLARGED FLOOR PLAN - BUILDING A - SHARED BREAKROOM PLAN**

1/16/2026 4:45:09 PM A:\Architect Docs\TLH\ QTA Buildings\TLH_CENTRAL_2024.rvt
This document is an instrument of service prepared solely for Kimley-Horn's client and for a particular purpose. Any other use or reliance is without liability to Kimley-Horn.

No.	REVISIONS	DATE	BY

Kimley»Horn
© 2020 KIMLEY-HORN AND ASSOCIATES, INC.
2815 CENTENNIAL BOULEVARD, SUITE 102
TALLAHASSEE, FL 32308 PHONE: 850-553-3500
WWW.KIMLEY-HORN.COM CA 00000696

PGAL, INC.
1425 ELLSWORTH
INDUSTRIAL BLVD #15
ATLANTA, GA 30318
T 404 602 3800
F 404 602 3810
www.pgal.com

LICENSED PROFESSIONAL

ENG/ARCH NAME

FL LICENSE NUMBER
XXXXX

PROJECT NUMBER		DESIGNED BY	PH
R1003144.00			
DATE		DRAWN BY	JR
04/16/2021			
As indicated		CHECKED BY	JW


ENLARGED BREAKROOM - BUILDING A

QUICK - TURNAROUND FACILITY
PREPARED FOR
TALLAHASSEE INTERNATIONAL AIRPORT
CITY OF TALLAHASSEE
FLORIDA


SHEET NUMBER
A402A

KEYNOTE LEGEND:

1. 6" CONCRETE CURB - RE: CIVIL
2. ADA ACCESS RAMP
3. TRENCH DRAIN - RE: PLUMBING
4. 6" CONCRETE FILLED STEEL BOLLARD - RE: CIVIL
5. EYE WASH - RE: PLUMBING
6. MOP SINK
7. MAINTENANCE BAY LIFTS - RE: FUELING
8. SAFETY AISLE
9. OIL TANK - RE: FUELING
10. TIRE RACK - RE: FUELING
11. WORK BENCH - RE: FUELING
12. WHEEL BALANCER - RE: FUELING
13. TIRE CHANGER - RE: FUELING
14. FURNITURE - TO BE PROVIDED BY TENANT
15. SINK - RE: PLUMBING
16. VENDING MACHINE -TO BE PROVIDED BY TENANT - RE: ELECTRICAL & PLUMBING
17. REFRIGERATOR - TO BE PROVIDED BY TENANT - RE: ELECTRICAL & PLUMBING
18. MILLWORK - RE: A402A
19. DUAL HEIGHT DRINKING FOUNTAIN WITH BOTTLE FILLER - RE: PLUMBING
20. PRE-MANUFACTURED TRENCH DRAIN AT CAR WASH BAYS, ZURN Z882 BASIS OF DESIGN.
21. PRE-MANUFACTURED CATCH BASIN WITH HEAVY DUTY FRAME AND SEDIMENT BUCKET, ZURN Z887-24-HD BASIS OF DESIGN. (2) Z882 INLET ADAPTERS, (1) EACH SIDE FOR TRENCH TIE-IN.

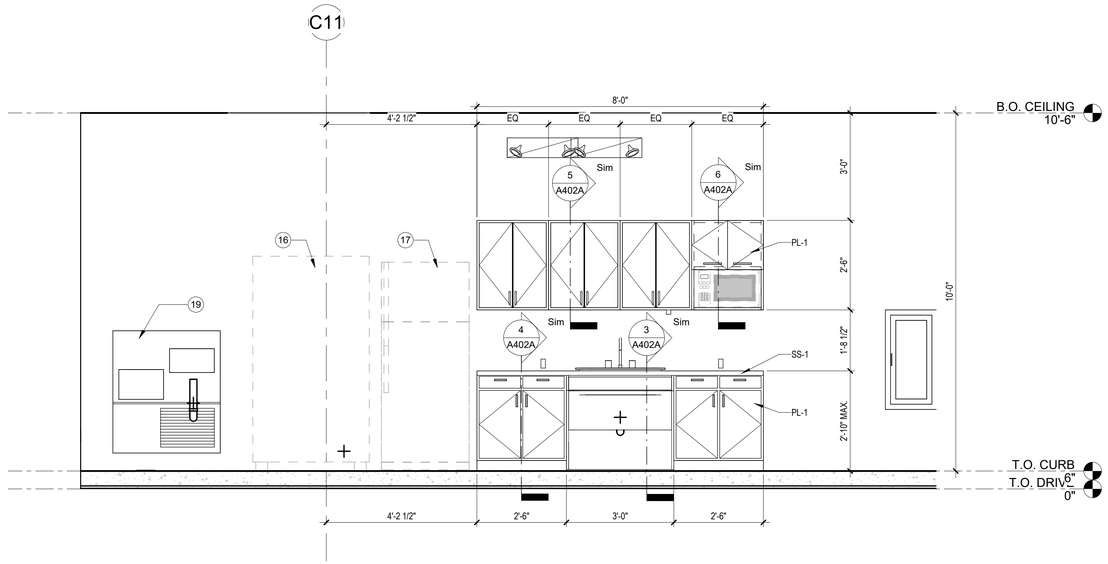

2 1/2" = 1'-0" **BUILDING B - SHARED BREAKROOM ELEVATION**

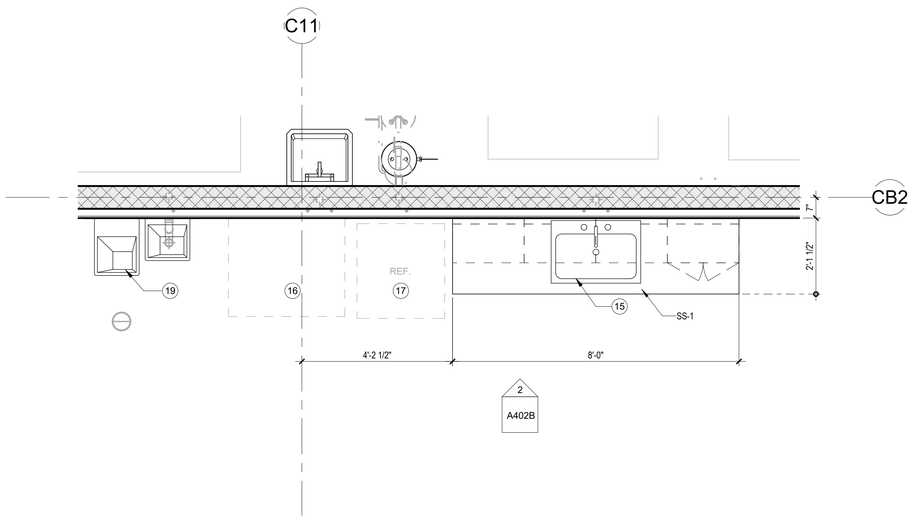

1 1/2" = 1'-0" **ENLARGED FLOOR PLAN - BUILDING B - SHARED BREAKROOM**

1/16/2026 4:45:05 PM A:\active Docs.ITLH.GTA Buildings\ITLH_CENTRAL_2024.rvt
This document is an instrument of service prepared solely for Kimley-Horn's client and for a particular purpose. Any other use or reliance is without liability to Kimley-Horn.

No.	REVISIONS	DATE	BY

Kimley»Horn
© 2020 KIMLEY-HORN AND ASSOCIATES, INC.
2815 CENTENNIAL BOULEVARD, SUITE 102
TALLAHASSEE, FL 32308 PHONE: 850-553-3500
WWW.KIMLEY-HORN.COM CA 00000696

PGAL, INC
1425 ELLSWORTH
INDUSTRIAL BLVD #15
ATLANTA, GA 30318
T 404 602 3800
F 404 602 3810
www.pgal.com

LICENSED PROFESSIONAL

ENG/ARCH NAME

FL LICENSE NUMBER
XXXXX

PROJECT NUMBER	R1003144.00
DATE	04/16/2021
	As indicated
DESIGNED BY	PH
DRAWN BY	JR
CHECKED BY	JW


ENLARGED BREAKROOM - BUILDING B

QUICK - TURNAROUND FACILITY
PREPARED FOR
TALLAHASSEE INTERNATIONAL AIRPORT
CITY OF TALLAHASSEE
FLORIDA


SHEET NUMBER
A402B

KEYNOTE LEGEND:

1. 6" CONCRETE CURB - RE: CIVIL
2. ADA ACCESS RAMP
3. TRENCH DRAIN - RE: PLUMBING
4. 6" CONCRETE FILLED STEEL BOLLARD - RE: CIVIL
5. EYE WASH - RE: PLUMBING
6. MOP SINK
7. MAINTENANCE BAY LIFTS - RE: FUELING
8. SAFETY AISLE
9. OIL TANK - RE: FUELING
10. TIRE RACK - RE: FUELING
11. WORK BENCH - RE: FUELING
12. WHEEL BALANCER - RE: FUELING
13. TIRE CHANGER - RE: FUELING
14. FURNITURE - TO BE PROVIDED BY TENANT
15. SINK - RE: PLUMBING
16. VENDING MACHINE -TO BE PROVIDED BY TENANT - RE: ELECTRICAL & PLUMBING
17. REFRIGERATOR - TO BE PROVIDED BY TENANT - RE: ELECTRICAL & PLUMBING
18. MILLWORK - RE: A402A
19. DUAL HEIGHT DRINKING FOUNTAIN WITH BOTTLE FILLER - RE: PLUMBING
20. PRE-MANUFACTURED TRENCH DRAIN AT CAR WASH BAYS, ZURN Z882 BASIS OF DESIGN.
21. PRE-MANUFACTURED CATCH BASIN WITH HEAVY DUTY FRAME AND SEDIMENT BUCKET, ZURN Z887-24-HD BASIS OF DESIGN. (2) Z882 INLET ADAPTERS, (1) EACH SIDE FOR TRENCH TIE-IN.

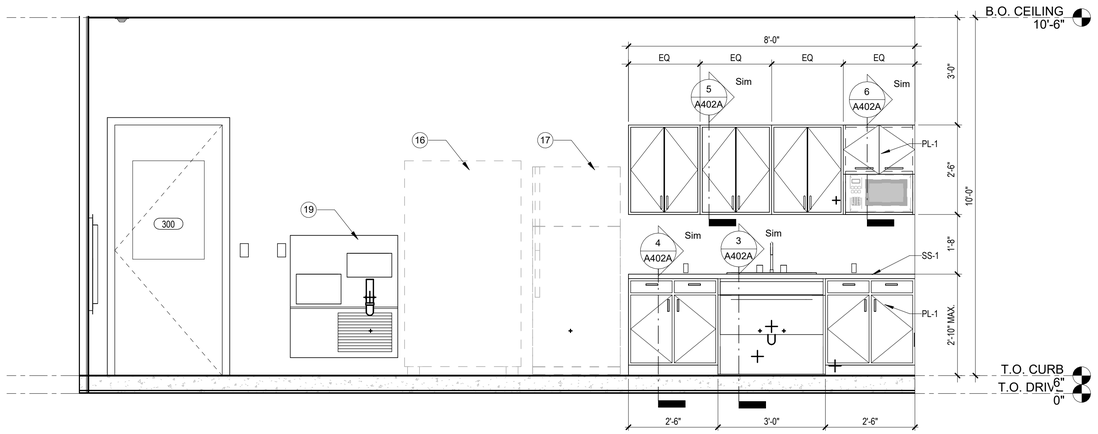

2 1/2" = 1'-0" **BUILDING C - SHARED BREAKROOM ELEVATION**

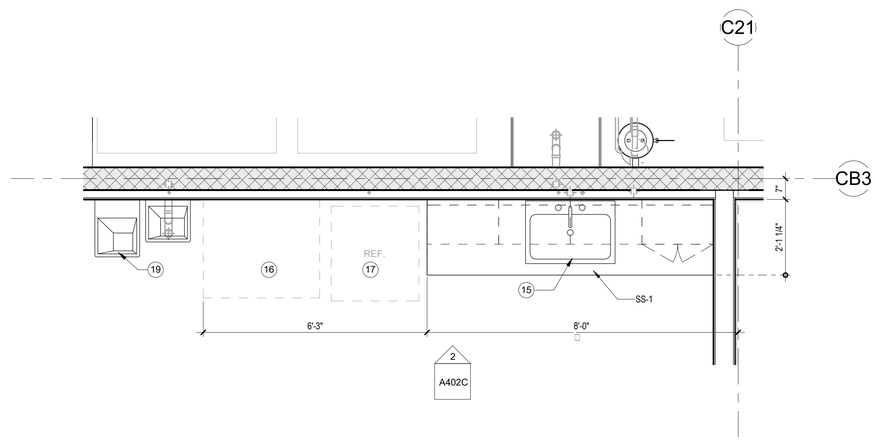

1 1/2" = 1'-0" **ENLARGED FLOOR PLAN - BUILDING C - SHARED BREAKROOM**

1/16/2026 4:45:39 PM A:\active\ Docs.ITLH.QTA Buildings\ITLH_CENTRAL_2024.rvt
This document is an instrument of service prepared solely for Kimley-Horn's client and for a particular purpose. Any other use or reliance is without liability to Kimley-Horn.

No.	REVISIONS	DATE	BY

Kimley»Horn
© 2020 KIMLEY-HORN AND ASSOCIATES, INC.
2815 CENTENNIAL BOULEVARD, SUITE 102
TALLAHASSEE, FL 32308 PHONE: 850-553-3500
WWW.KIMLEY-HORN.COM CA 00000696

PGAL, INC
1425 ELLSWORTH
INDUSTRIAL BLVD #15
ATLANTA, GA 30318
T 404 602 3800
F 404 602 3810
www.pgal.com

LICENSED PROFESSIONAL

ENG/ARCH NAME


FL LICENSE NUMBER
XXXXX

PROJECT NUMBER	R1003144.00
DATE	04/16/2021
	As indicated
DESIGNED BY	PH
DRAWN BY	JR
CHECKED BY	JW

ENLARGED BREAKROOM - BUILDING C

QUICK - TURNAROUND FACILITY
PREPARED FOR
TALLAHASSEE INTERNATIONAL AIRPORT
CITY OF TALLAHASSEE
FLORIDA

SHEET NUMBER
A402C

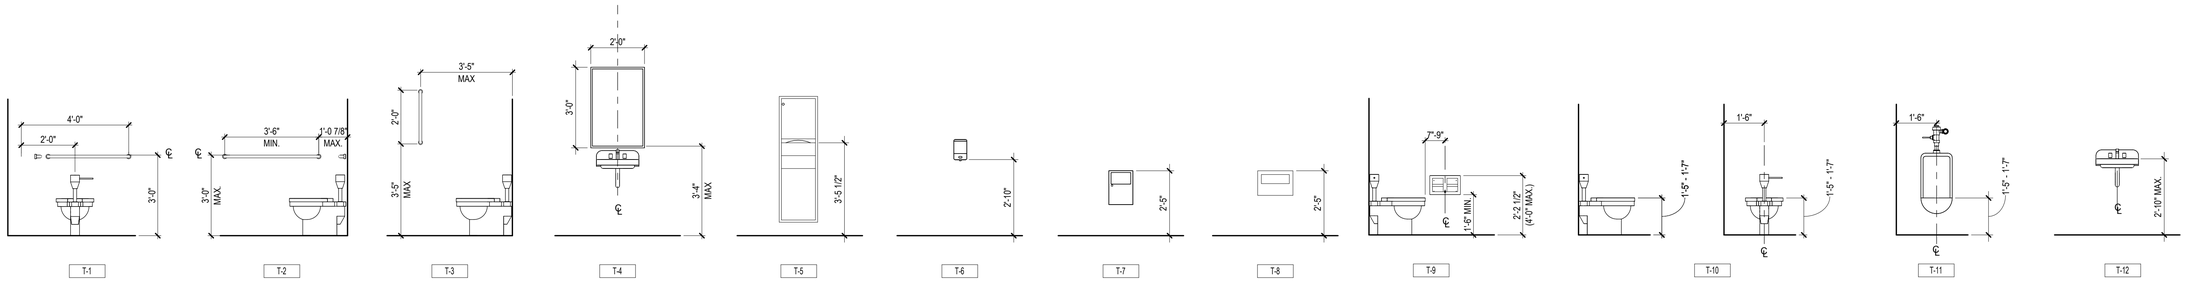

36" TOILET STALL
GRAB BAR
BOBRICK B-5806 x 36

42" TOILET STALL
GRAB BAR
BOBRICK B-5806 x 42

24" TOILET STALL
GRAB BAR
BOBRICK B-5806 x 24

SURFACE MOUNTED
FRAMED MIRROR
BOBRICK B-165 2436

SURFACE MOUNTED PAPER
TOWEL DISPENSER &
WASTE RECEPTACLE
BOBRICK B-3949

SURFACE-MOUNTED
SOAP DISPENSER
BOBRICK B-2111

SANITARY NAPKIN
DISPOSAL
BOBRICK B-270

SANITARY NAPKIN
DISPOSAL
BOBRICK B-270


TOILET TISSUE
DISPENSER
BOBRICK B-2888


ACCESSIBLE FLOOR MOUNTED TOILET


ACCESSIBLE WALL MOUNTED URINAL

WALL MOUNTED SINK

3/8" = 1'-0" TYPICAL TOILET ACCESSORY ELEVATIONS

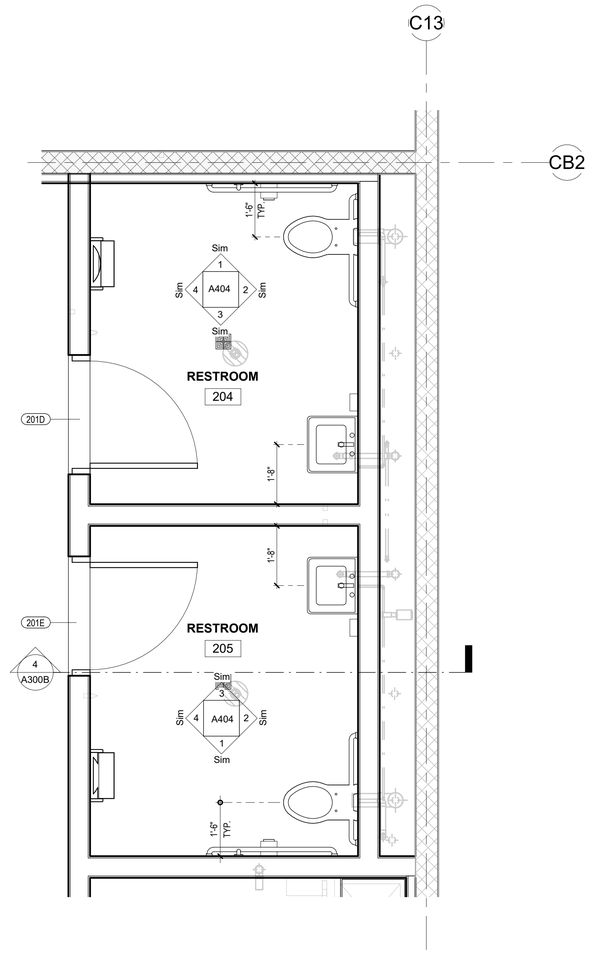

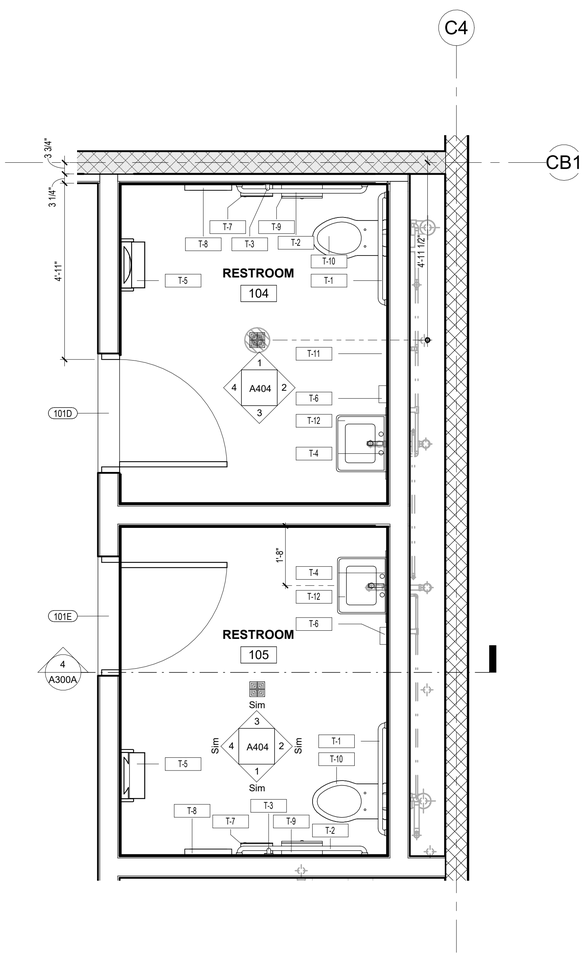

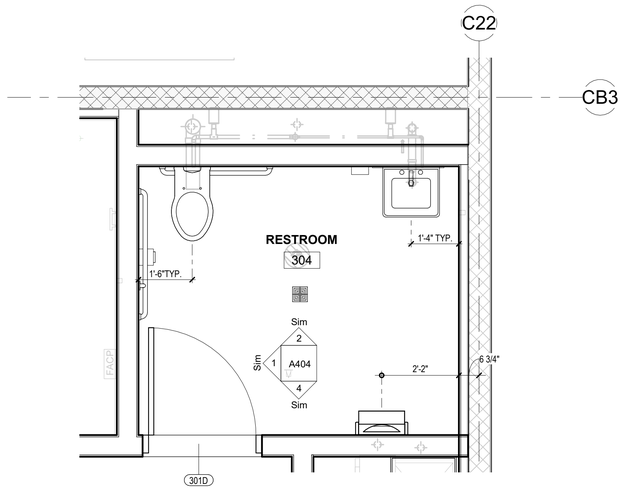

3 1/2" = 1'-0" ENLARGED FLOOR PLAN - BUILDING C - RESTROOM PLAN

2 1/2" = 1'-0" ENLARGED FLOOR PLAN - BUILDING B - RESTROOM PLAN

1 1/2" = 1'-0" ENLARGED FLOOR PLAN - BUILDING A - RESTROOM PLAN

No.	REVISIONS	DATE	BY

Kimley»Horn
© 2020 KIMLEY-HORN AND ASSOCIATES, INC.
2815 CENTENNIAL BOULEVARD, SUITE 102
TALLAHASSEE, FL 32308 PHONE: 850-553-3500
WWW.KIMLEY-HORN.COM CA 00000696

PGAL, INC
1425 ELLSWORTH
INDUSTRIAL BLVD #15
ATLANTA, GA 30318
T 404 602 3800
F 404 602 3810
www.pgal.com
PGAL

LICENSED PROFESSIONAL
ENGARCH NAME
FL LICENSE NUMBER
XXXXX


PROJECT NUMBER	R10031144.00
DATE	04/16/2021
DESIGNED BY	PH
DRAWN BY	JR
CHECKED BY	JW

TYPICAL ENLARGED RESTROOM - BUILDINGS A, B & C

QUICK - TURNAROUND FACILITY
PREPARED FOR
TALLAHASSEE INTERNATIONAL AIRPORT
CITY OF TALLAHASSEE FLORIDA


SHEET NUMBER
A403

11/4/2020 4:48:04 PM Autodesk Docs://TLH OTA Buildings/TLH_CENTRAL_2024.rvt
This document is an instrument of service prepared solely for Kimley-Horn's client and for a particular purpose. Any other use or reliance is without liability to Kimley-Horn.

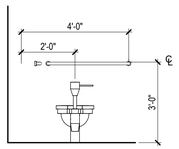


T-1

36" TOILET STALL
GRAB BAR
BOBRICK B-5806 x 36

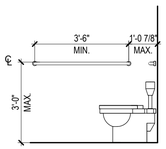


T-2

42" TOILET STALL
GRAB BAR
BOBRICK B-5806 x 42

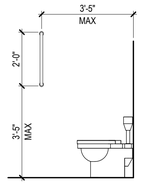


T-3

24" TOILET STALL
GRAB BAR
BOBRICK B-5806 x 24

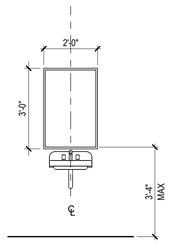


T-4

SURFACE MOUNTED
FRAMED MIRROR
BOBRICK B-165 2436

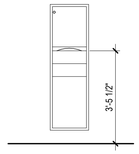


T-5

SURFACE MOUNTED PAPER
TOWEL DISPENSER &
WASTE RECEPTACLE
BOBRICK B-3949

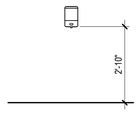

T-6

SURFACE-MOUNTED
SOAP DISPENSER
BOBRICK B-2111

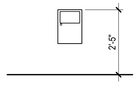


T-7

SANITARY NAPKIN
DISPOSAL
BOBRICK B-270




T-8

SANITARY NAPKIN
DISPOSAL
BOBRICK B-270

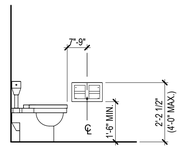


T-9

TOILET TISSUE
DISPENSER
BOBRICK B-2888

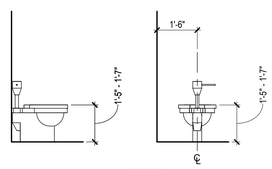


T-10

ACCESSIBLE FLOOR MOUNTED TOILET

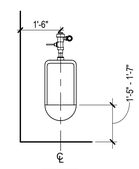

T-11


ACCESSIBLE WALL MOUNTED URINAL

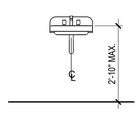


T-12

WALL MOUNTED SINK


3/8" = 1'-0" TYPICAL TOILET ACCESSORY ELEVATIONS

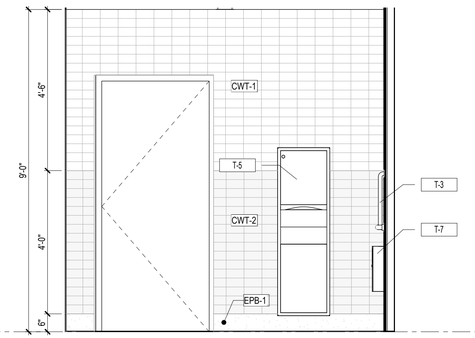


4 1/2" = 1'-0" RESTROOM ELEVATION D

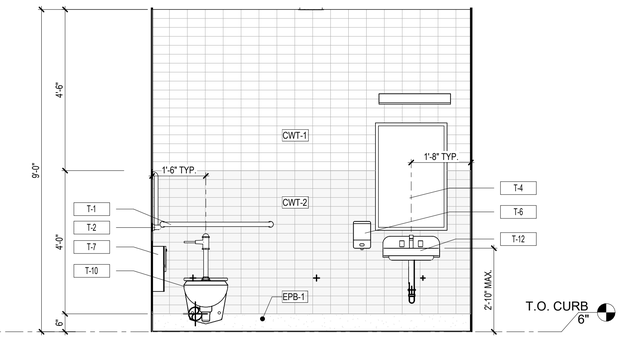

2 1/2" = 1'-0" RESTROOM ELEVATION B

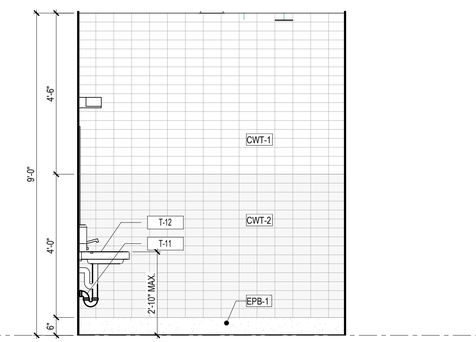

3 1/2" = 1'-0" RESTROOM ELEVATION C

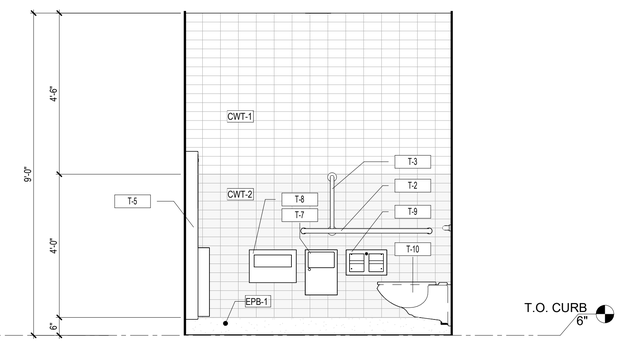

1 1/2" = 1'-0" RESTROOM ELEVATION A

No.	REVISIONS	DATE	BY

Kimley»Horn

© 2020 KIMLEY-HORN AND ASSOCIATES, INC.

2815 CENTENNIAL BOULEVARD, SUITE 102
TALLAHASSEE, FL 32308 PHONE: 850-553-3500
WWW.KIMLEY-HORN.COM CA 00000696

PGAL, INC
1425 ELLSWORTH
INDUSTRIAL BLVD, NW #15
ATLANTA, GA 30318
T 404 602 3800
F 404 602 3810
www.pgal.com

PGAL

LICENSED PROFESSIONAL
ENG/ARCH NAME
FL LICENSE NUMBER
XXXXX


PROJECT NUMBER	R1003144.00
DATE	04/16/2021
	As indicated
DESIGNED BY	PH
DRAWN BY	JR
CHECKED BY	JW


TYPICAL ENLARGED RESTROOM ELEVATIONS


QUICK - TURNAROUND FACILITY
PREPARED FOR
TALLAHASSEE INTERNATIONAL AIRPORT
CITY OF TALLAHASSEE
FLORIDA


SHEET NUMBER
A404

1/16/2026 4:46:09 PM A-docbase Docs://TLH GTA Buildings/TLH_CENTRAL_2024.rvt
This document is an instrument of service prepared solely for Kimley-Horn's client and for a particular purpose. Any other use or reliance is without liability to Kimley-Horn.

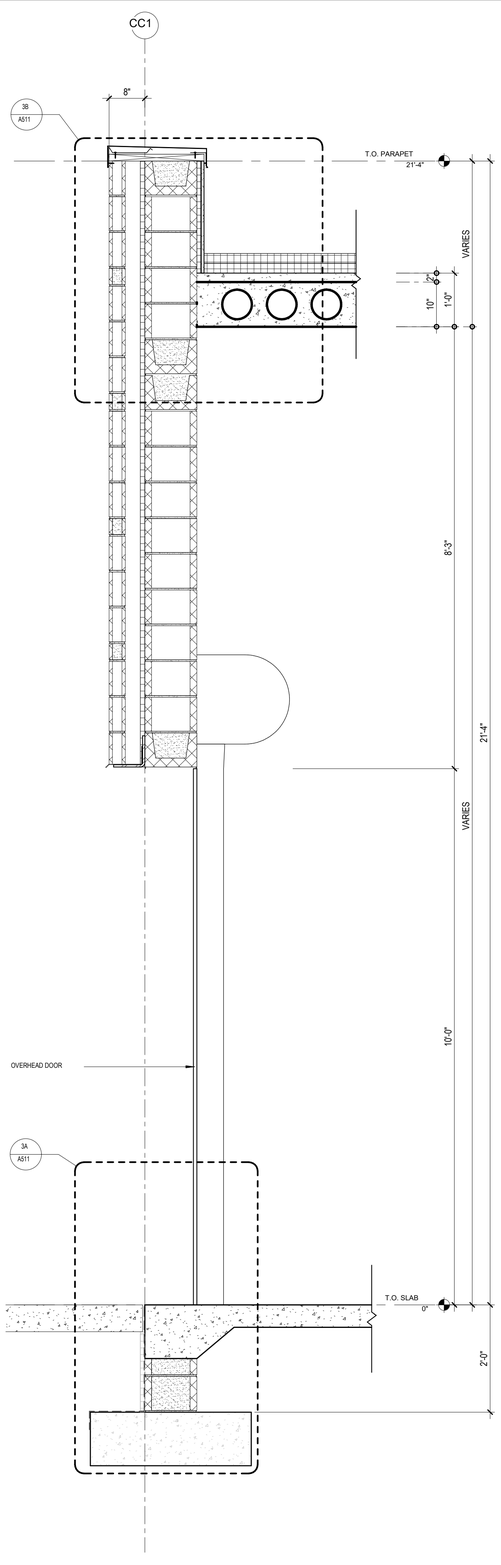

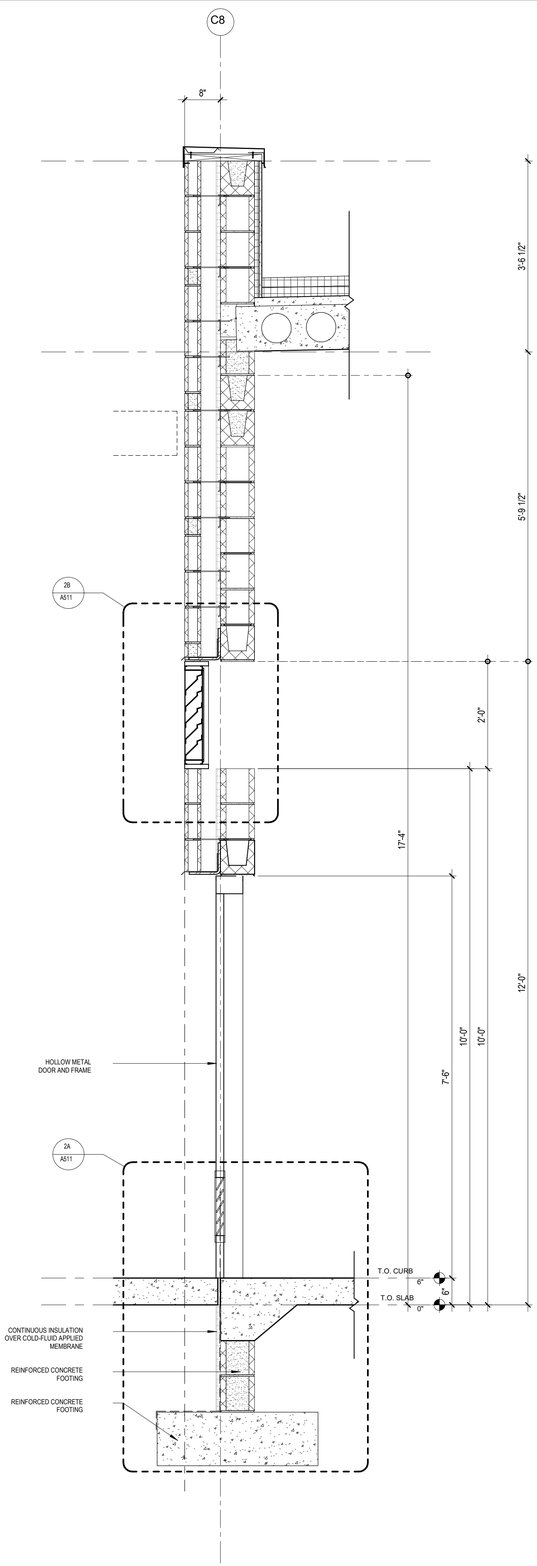

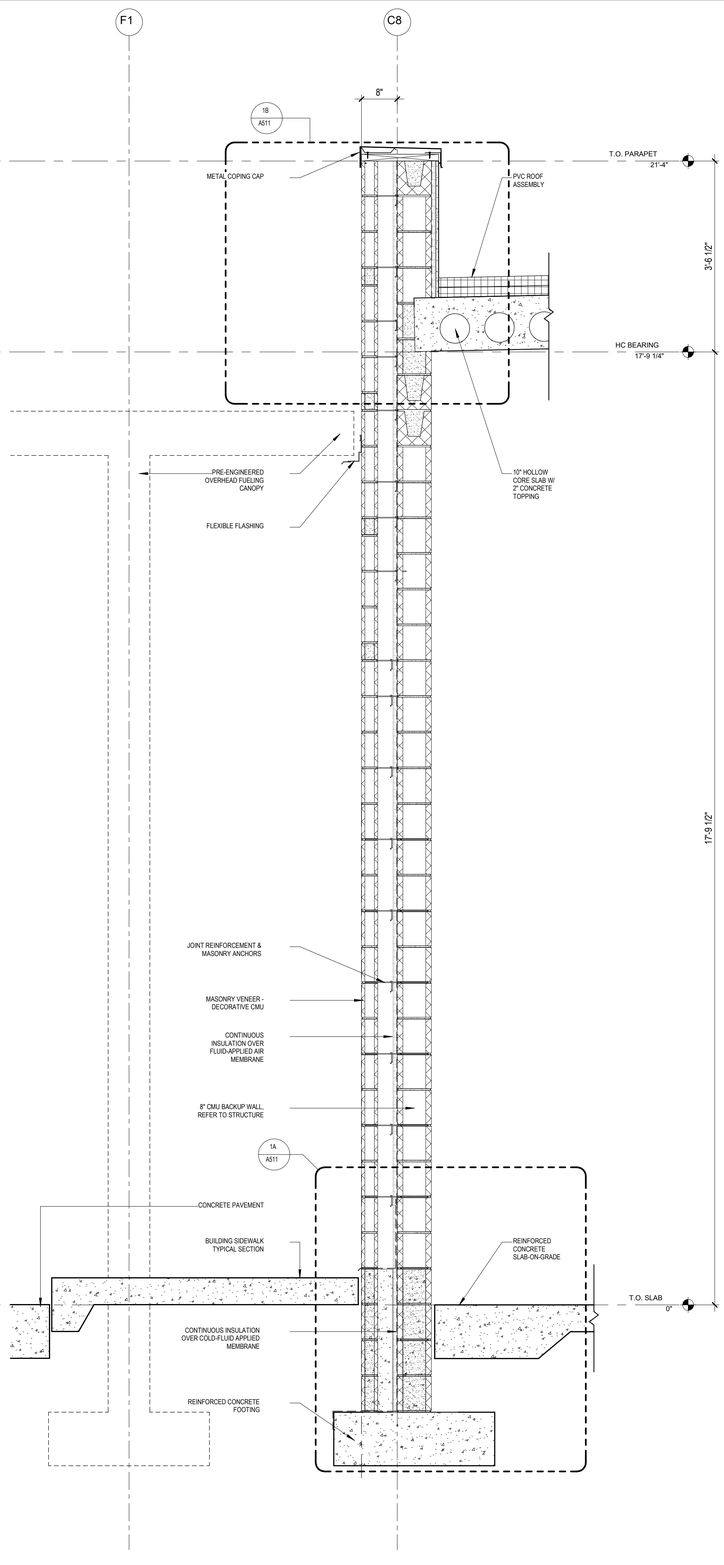

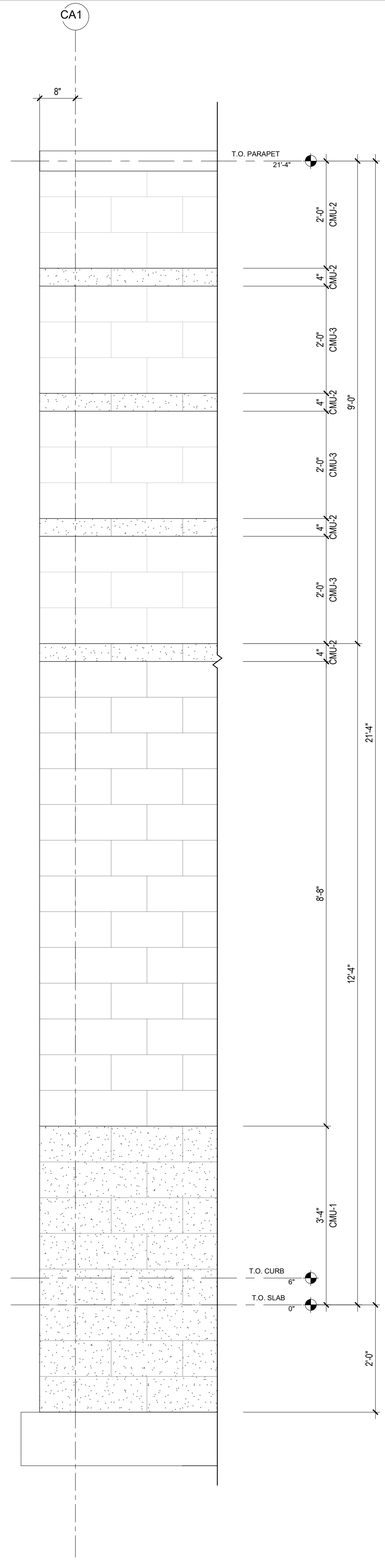

3 3/4" = 1'-0" **WALL SECTION - 12" CMU @ WASH BAY**

2 3/4" = 1'-0" **WALL SECTION - 8" CMU @ VACUUM ROOM**

1 3/4" = 1'-0" **WALL SECTION - 8" CMU - HOLLOW CORE (PERPENDICULAR)**

A 3/4" = 1'-0" **PARTIAL ELEV. - CMU VERTICAL PATTERN**

No:	REVISIONS	DATE	BY

Kimley»Horn
© 2021 KIMLEY-HORN AND ASSOCIATES, INC.
2615 CENTENNIAL BOULEVARD, SUITE 102
TALLAHASSEE, FL 32308 PHONE: 850-383-3500
WWW.KIMLEY-HORN.COM CA 00000696

FITZGERALD COLLABORATIVE
1213 MICCOSUKEE RD.
TALLAHASSEE, FL 32308
FITZGERALD COLLABORATIVE GROUP, LLC
AA99427

LICENSED PROFESSIONAL
ENG/ARCH NAME
FL LICENSE NUMBER
XXXXX


PROJECT NUMBER	
R1003144.00	
DATE	
JAN 2025	
3/4" = 1'-0"	
DESIGNED BY	-
DRAWN BY	-
CHECKED BY	-

WALL SECTIONS


QUICK - TURNAROUND FACILITY
PREPARED FOR
TALLAHASSEE INTERNATIONAL AIRPORT
CITY OF TALLAHASSEE
FLORIDA

SHEET NUMBER
A410


11/7/2025 12:03:37 AM Autodesk Docs://TLH CFA Building/TLH CFA Building_Arch-FC_2024.rvt
This document is an instrument of services prepared solely for Kimley-Horn's client and for a particular purpose. Any other use or reliance is without liability to Kimley-Horn.

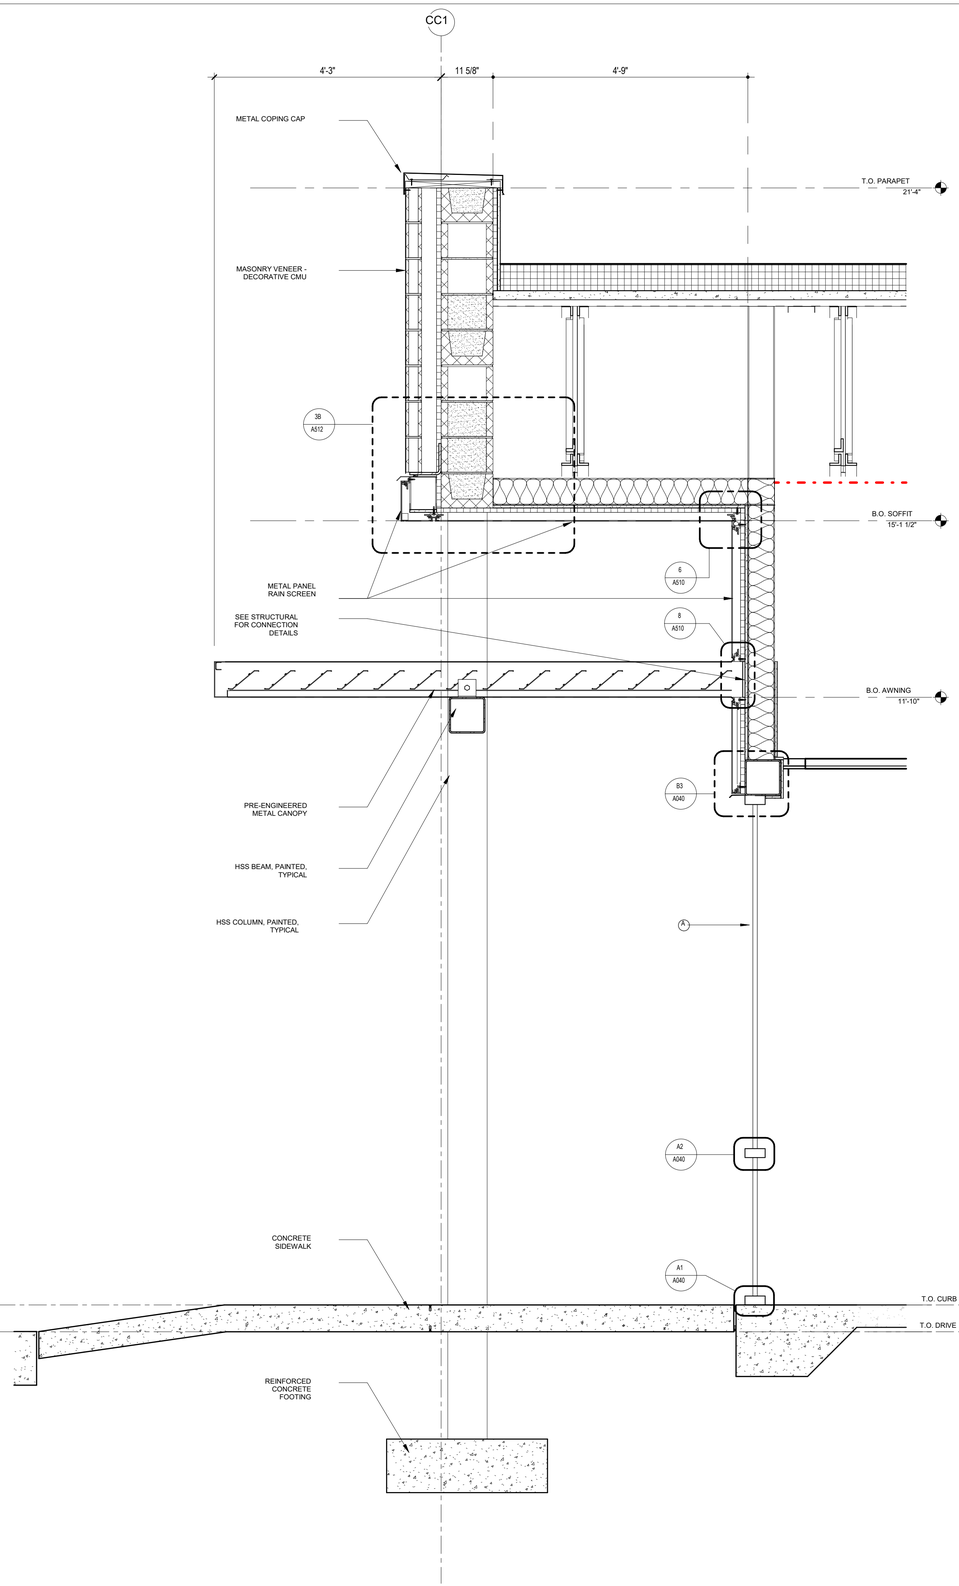

3 3/4" = 1'-0" **WALL SECTION - ENTRY OPENING & SUNSHADE**

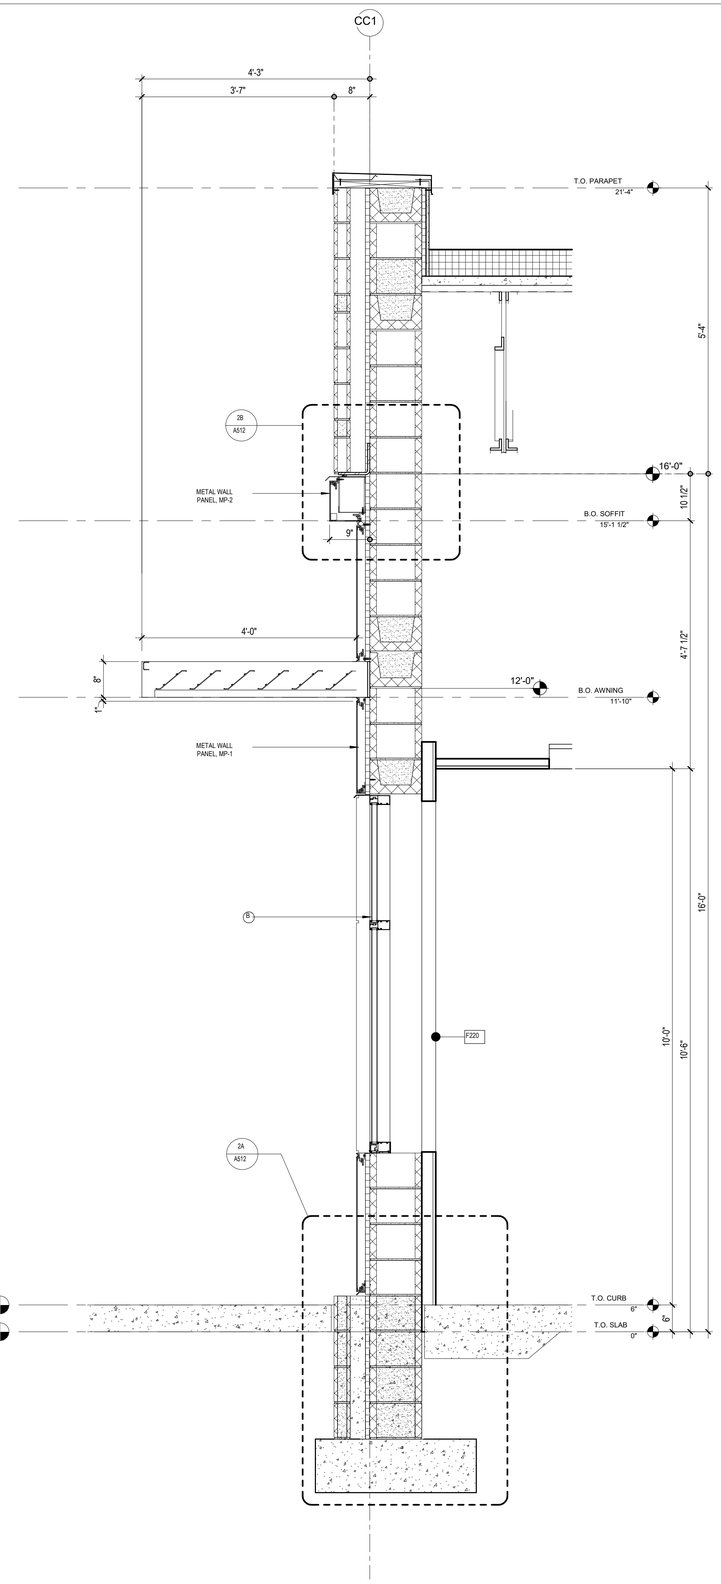

2 3/4" = 1'-0" **WALL SECTION - 12" CMU @ METAL PANEL & SUNSHADE**

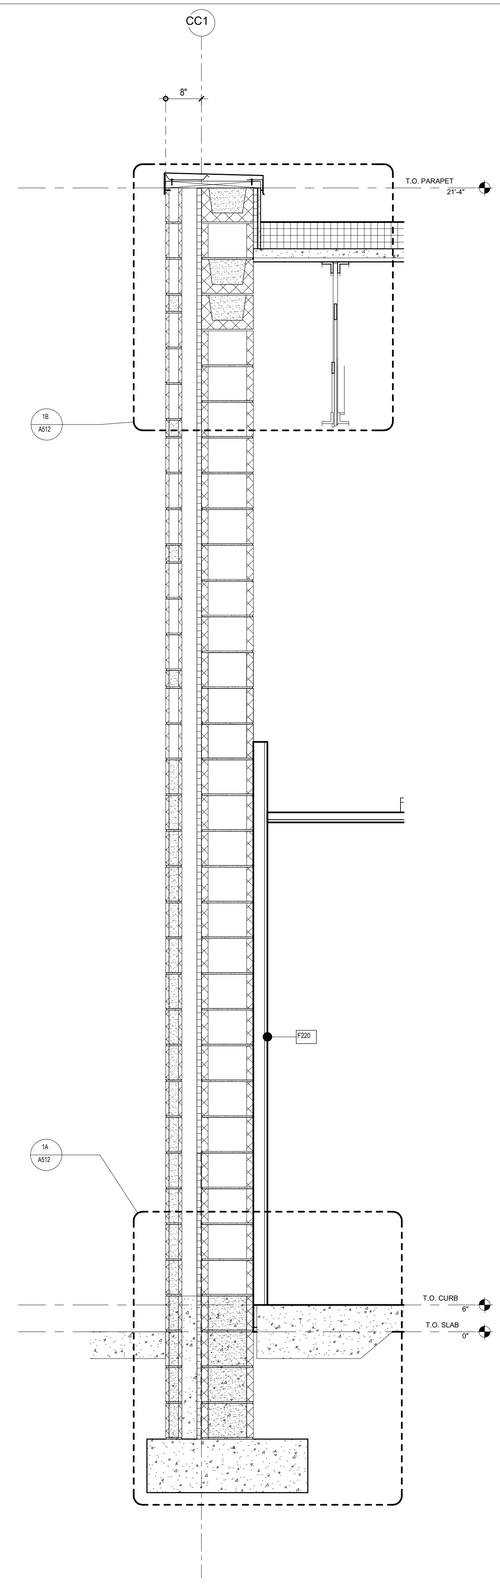

1 3/4" = 1'-0" **WALL SECTION - 12" CMU - STEEL JOIST (PARALLEL)**

No:	REVISIONS	DATE	BY

Kimley»Horn
© 2021 KIMLEY-HORN AND ASSOCIATES, INC.
2615 CENTENNIAL BOULEVARD, SUITE 102
TALLAHASSEE, FL 32308 PHONE: 850-383-3500
WWW.KIMLEY-HORN.COM CA 00000696

FITZGERALD COLLABORATIVE
1213 MICCOSUKEE RD.
TALLAHASSEE, FL 32308
FITZGERALD COLLABORATIVE GROUP, LLC
AA99427

LICENSED PROFESSIONAL
ENG/ARCH NAME
FL LICENSE NUMBER
XXXXX


PROJECT NUMBER	DATE		DESIGNED BY	DRAWN BY	CHECKED BY
R1003144.00	JAN 2025	3/4" = 1'-0"	-	-	-

WALL SECTIONS


QUICK - TURNAROUND FACILITY
PREPARED FOR TALLAHASSEE INTERNATIONAL AIRPORT
CITY OF TALLAHASSEE
FLORIDA

SHEET NUMBER
A411


11/7/2025 12:24:14 AM Autodesk Docs://TLH GTA Buildings/TLH GTA Building_Arch-FC_2024.rvt
This document is an instrument of service prepared solely for Kimley-Horn's client and for a particular purpose. Any other use or reliance is without liability to Kimley-Horn.

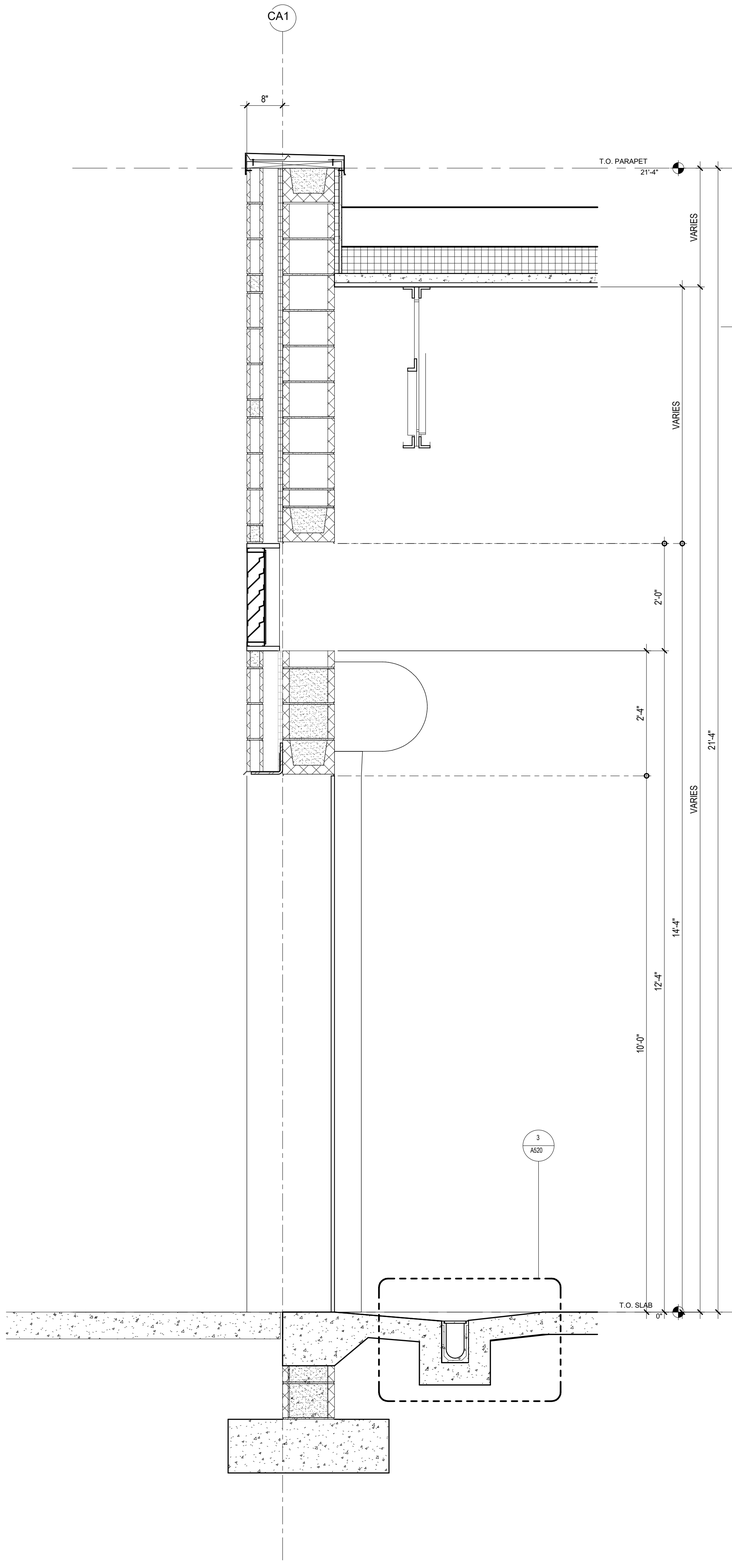

3 3/4" = 1'-0" **WALL SECTION - 12" CMU @ MAINTENANCE BAY**

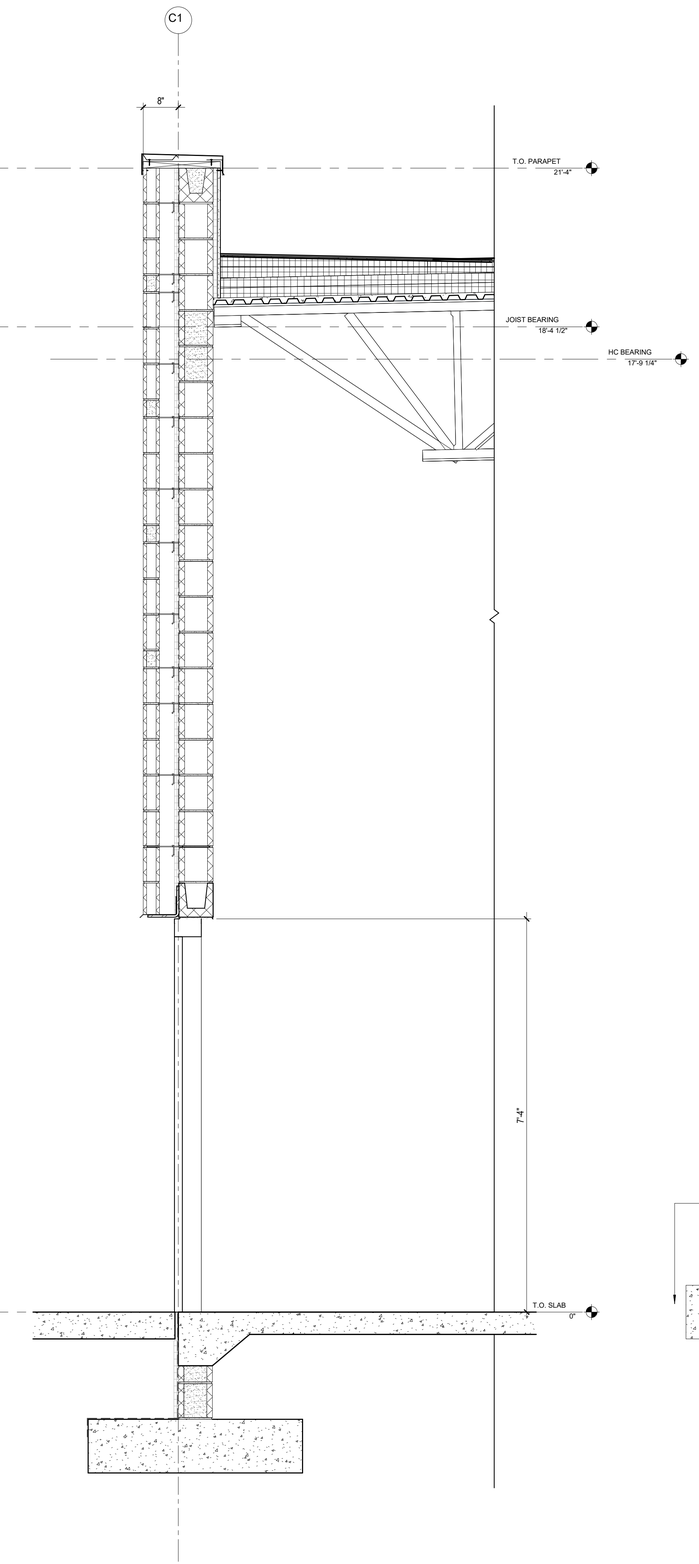

2 3/4" = 1'-0" **WALL SECTION - 8" CMU AT HM DOOR OPENING**

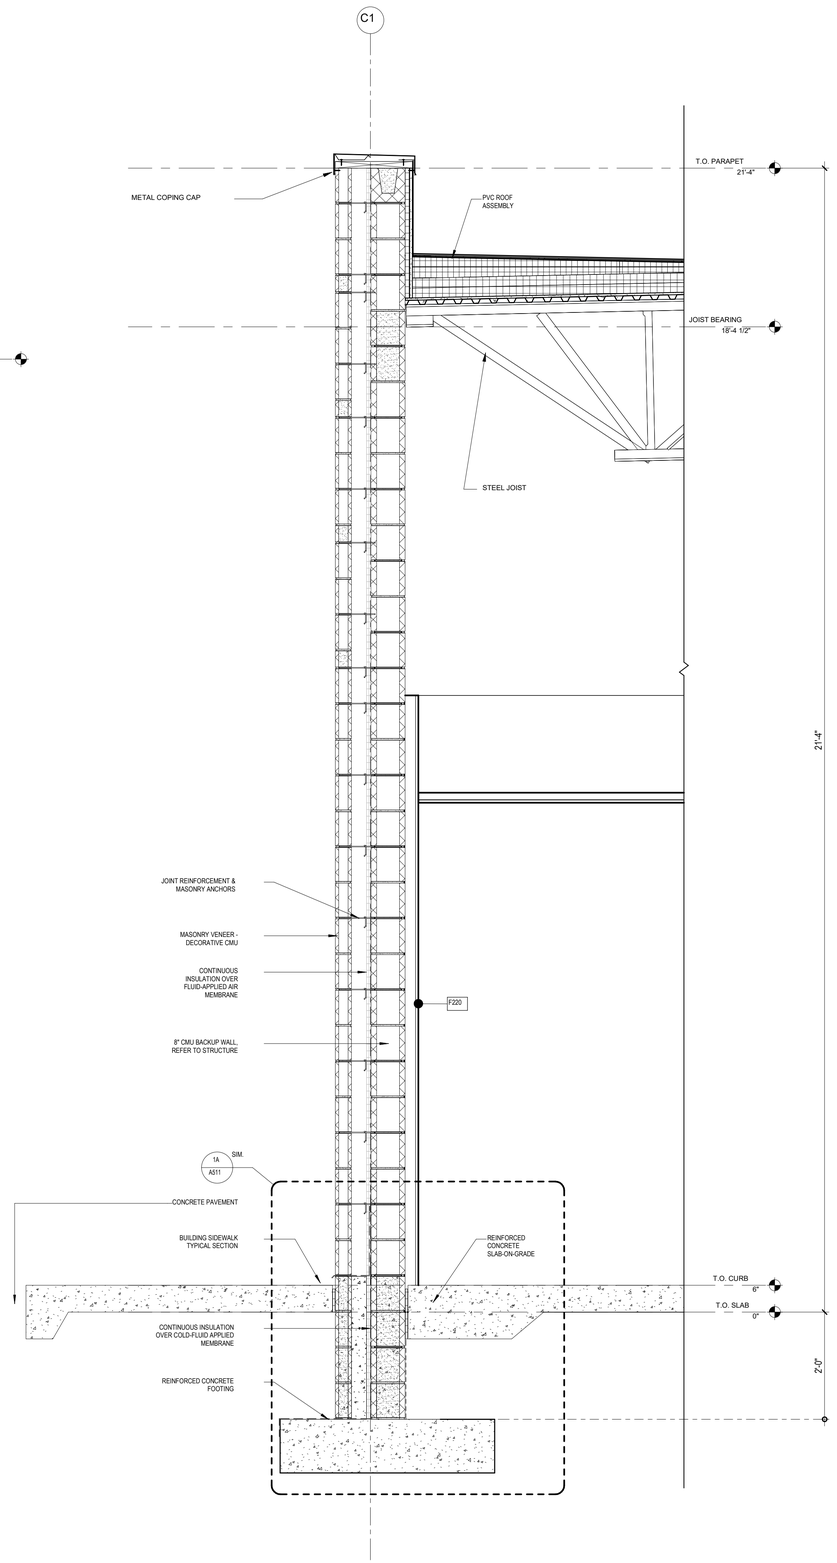

1 3/4" = 1'-0" **WALL SECTION - 8" CMU AT OFFICE AREA**

No:	REVISIONS	DATE	BY

Kimley»Horn
© 2021 KIMLEY-HORN AND ASSOCIATES, INC.
2615 CENTENNIAL BOULEVARD, SUITE 102
TALLAHASSEE, FL 32308 PHONE: 850-383-3500
WWW.KIMLEY-HORN.COM CA 0000295

FITZGERALD COLLABORATIVE
1213 MICCOSUKEE RD.
TALLAHASSEE, FL 32308
FITZGERALD COLLABORATIVE GROUP, LLC
AA99427

LICENSED PROFESSIONAL
ENG/ARCH NAME
FL LICENSE NUMBER
XXXXX


PROJECT NUMBER	
R1003144.00	
DATE	JAN 2025
	3/4" = 1'-0"
DESIGNED BY	-
DRAWN BY	-
CHECKED BY	-

WALL SECTIONS


QUICK - TURNAROUND FACILITY
PREPARED FOR TALLAHASSEE INTERNATIONAL AIRPORT
CITY OF TALLAHASSEE
FLORIDA

SHEET NUMBER
A412

11/7/2025 12:05:49 AM Autodesk Docs://TLH OTA Building/TLH OTA Building_Arch-FC_2024.rvt
This document is an instrument of service prepared solely for Kimley-Horn's client and for a particular purpose. Any other use or reliance is without liability to Kimley-Horn.

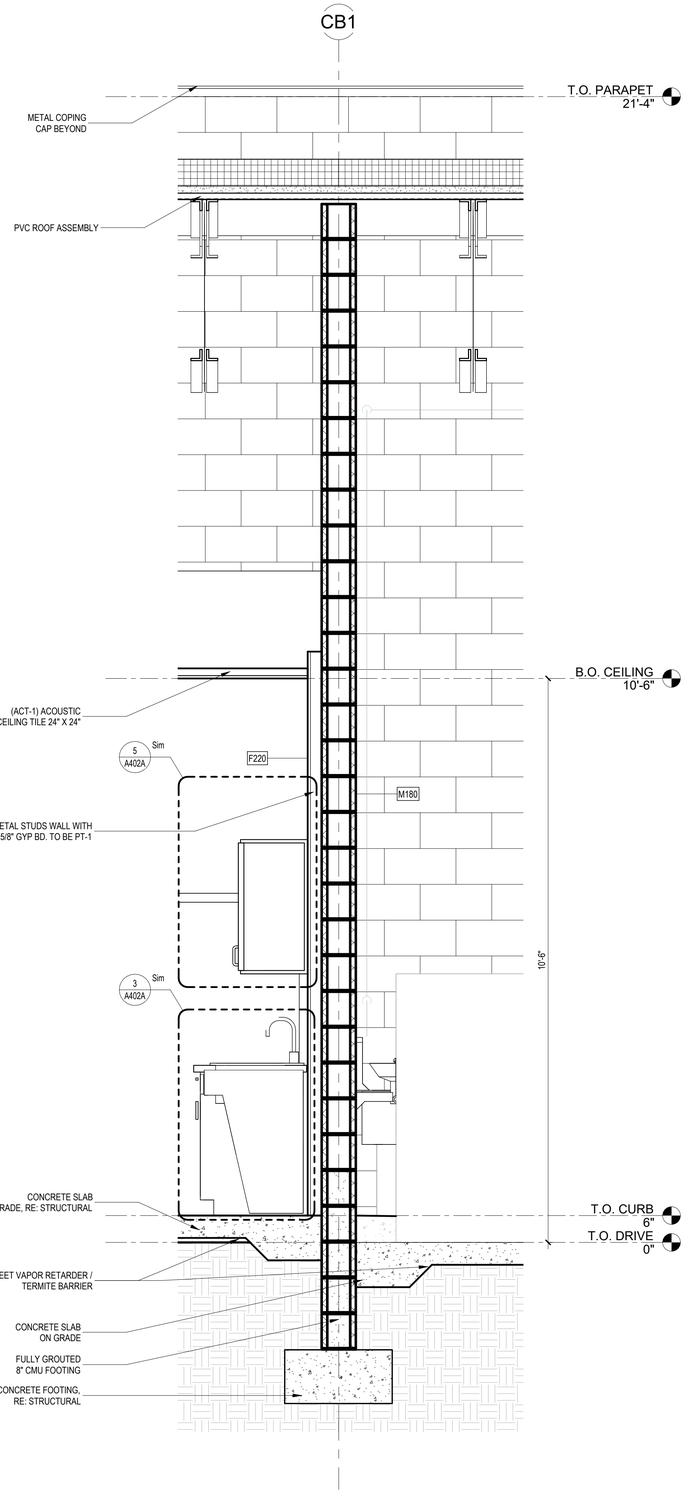

2 3/4" = 1'-0" **WALL SECTION - TYPICAL WALL BETWEEN MAINTENANCE BAYS & ADMIN AREA**

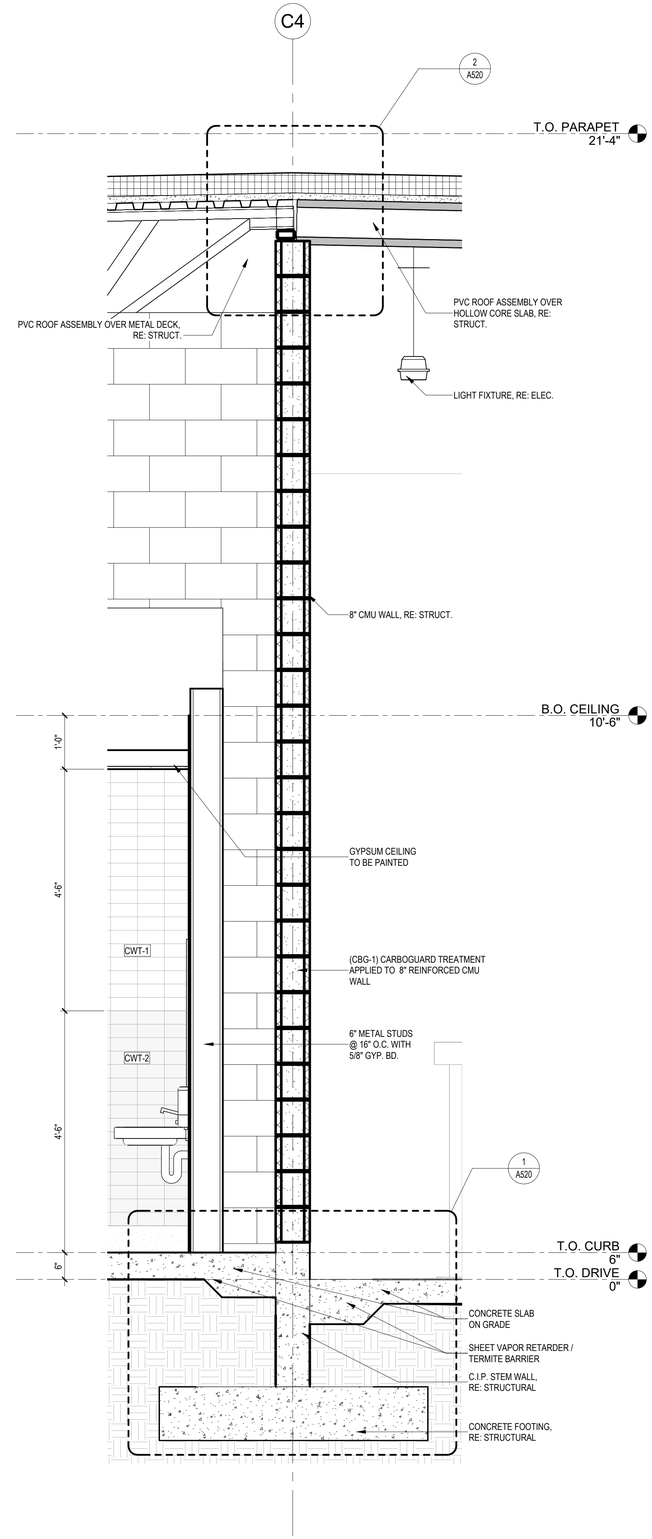

1 3/4" = 1'-0" **WALL SECTION - TYPICAL WALL BETWEEN ADMIN AREA & CAR WASH BAYS**

No.	REVISIONS	DATE	BY

Kimley»Horn
© 2020 KIMLEY-HORN AND ASSOCIATES, INC.
2815 CENTENNIAL BOULEVARD, SUITE 102
TALLAHASSEE, FL 32308 PHONE: 850-553-3500
WWW.KIMLEY-HORN.COM CA 00000696

PGAL, INC
1425 ELLSWORTH
INDUSTRIAL BLVD, #15
ATLANTA, GA 30318
T 404 602 3800
F 404 602 3810
www.pgal.com
PGAL

LICENSED PROFESSIONAL
ENG/ARCH NAME
FL LICENSE NUMBER
XXXXX


PROJECT NUMBER	R1003144.00
DATE	04/16/2021
3/4" = 1'-0"	
DESIGNED BY	PH
DRAWN BY	JR
CHECKED BY	JW

WALL SECTIONS


QUICK - TURNAROUND FACILITY
PREPARED FOR
TALLAHASSEE INTERNATIONAL AIRPORT
CITY OF TALLAHASSEE FLORIDA

SHEET NUMBER
A420


1/16/2025 4:46:15 PM Autodesk Docs://TLH GTA Buildings/TLH_CENTRAL_2024.rvt
This document is an instrument of service prepared solely for Kimley-Horn's client and for a particular purpose. Any other use or reliance is without liability to Kimley-Horn.

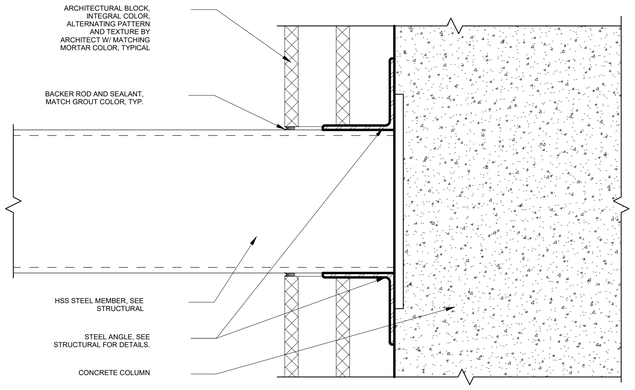


9 3" = 1'-0" **TYP. CMU PENETRATION DETAIL**

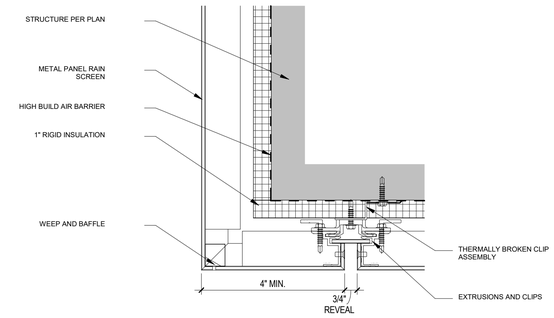


7 3" = 1'-0" **METAL PANEL RAINSCREEN SOFFIT TRANSITION**

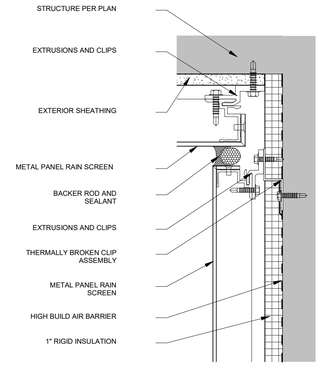


6 3" = 1'-0" **METAL PANEL RAINSCREEN WALL SOFFIT TRANSITION**

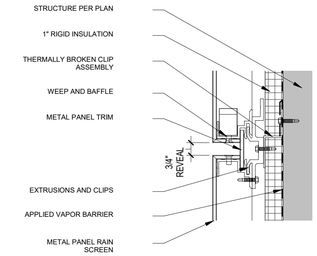


5 3" = 1'-0" **METAL PANEL RAINSCREEN STANDARD JOINT DETAIL**

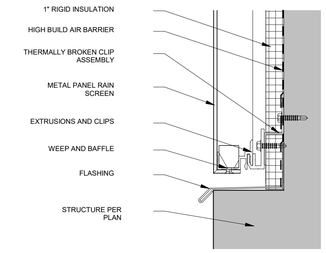


4 3" = 1'-0" **METAL PANEL RAINSCREEN BASE DETAIL**

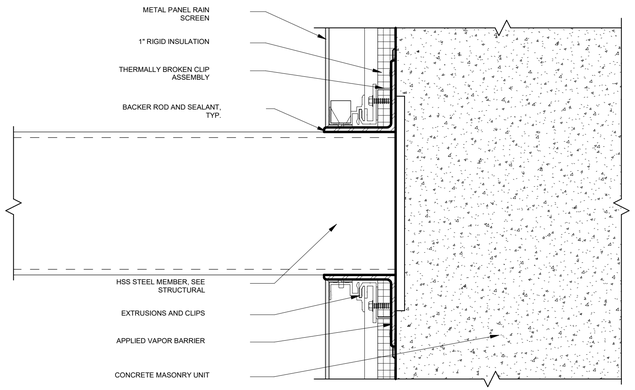


8 3" = 1'-0" **TYP. METAL PANEL RAINSCREEN PENETRATION DETAIL**

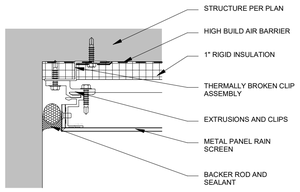

3 3" = 1'-0" **METAL PANEL RAINSCREEN ENDWALL DETAIL**

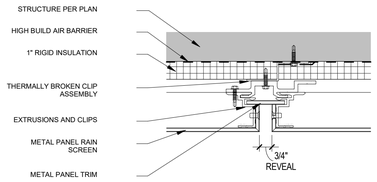

2 3" = 1'-0" **PLAN DETAIL - METAL PANEL VERTICAL JOINT**

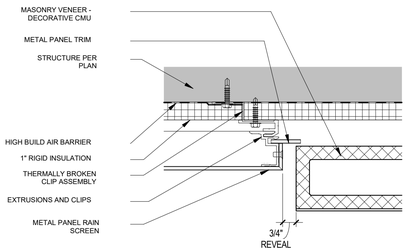

1 3" = 1'-0" **PLAN - DETAIL - METAL PANEL / CMU TRANSITION**

No.	REVISIONS	DATE	BY

Kimley»Horn
© 2021 KIMLEY-HORN AND ASSOCIATES, INC.
2614 CENTENNIAL BOULEVARD, SUITE 102
TALLAHASSEE, FLORIDA 32308 PHONE: 850-329-3500
WWW.KIMLEY-HORN.COM CA 00000896

FITZGERALD COLLABORATIVE
809 SOUTH GADSDEN ST.
SUITE 140
TALLAHASSEE, FL 32301
FITZGERALD COLLABORATIVE GROUP, LLC
#27647

LICENSED PROFESSIONAL
ENGINEER NAME
FL LICENSE NUMBER
XXXXX


PROJECT NUMBER	DATE		DESIGNED BY	DRAWN BY	CHECKED BY
R1003144.00	JAN 2025	3" = 1'-0"	-	-	-

METAL PANEL DETAILS


QUICK - TURNAROUND FACILITY
PREPARED FOR
TALLAHASSEE INTERNATIONAL AIRPORT
CITY OF TALLAHASSEE
FLORIDA

SHEET NUMBER
A510


11/7/2025 12:08:23 AM Autodesk Docs://TLH GFA Buildings/TLH GFA Building_Arch-FC_2024.rvt
This document is an instrument of interface prepared solely for Kimley-Horn's client and for a particular purpose. Any other use or reliance is without liability to Kimley-Horn.

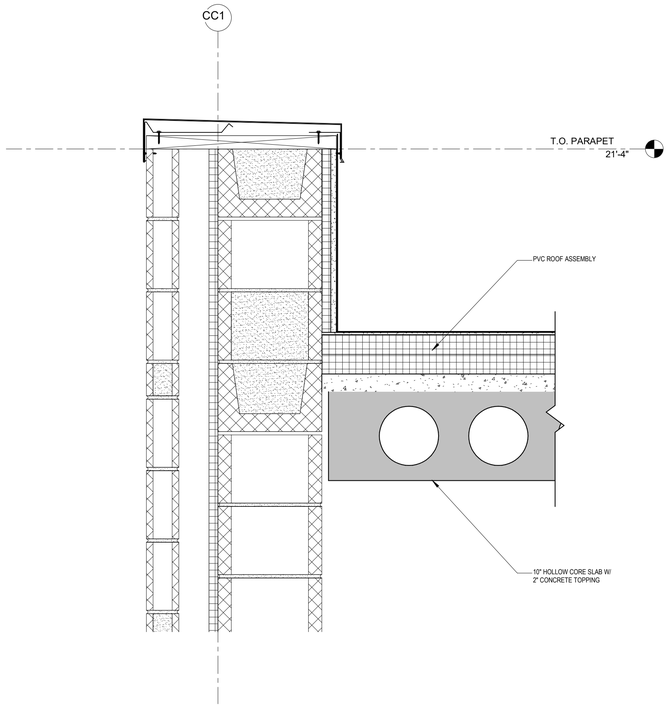


3B 1 1/2" = 1'-0" **DETAIL - TYPICAL PARAPET @ 12"CMU - HOLLOW CORE (PARALLEL)**

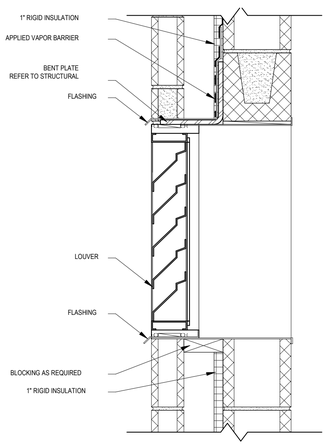


2B 1 1/2" = 1'-0" **WALL SECTION @ LOUVER**

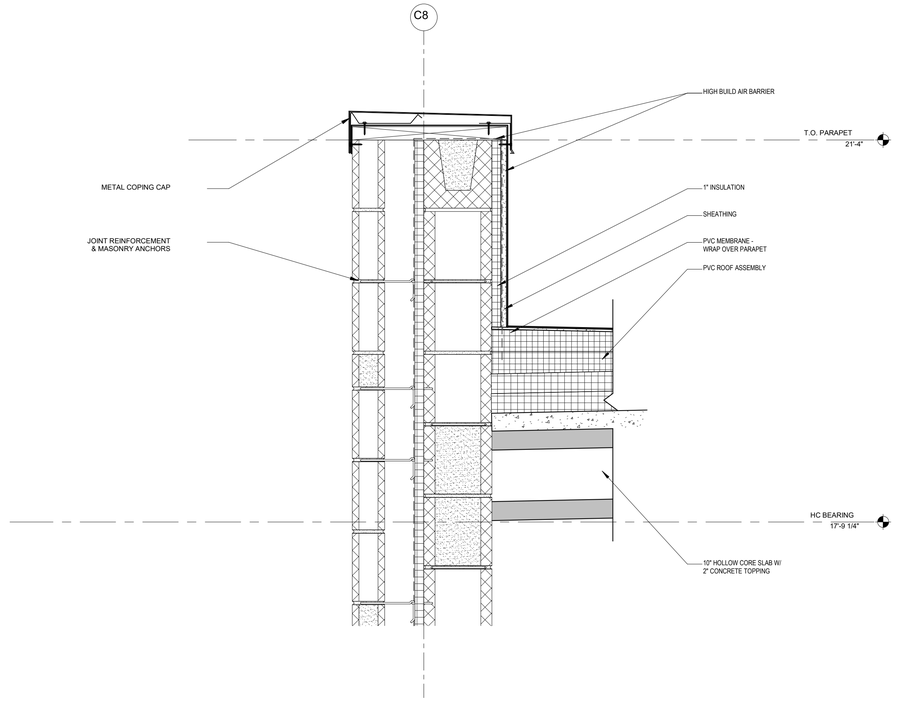


1B 1 1/2" = 1'-0" **DETAIL - TYPICAL PARAPET @ 8" CMU & HOLLOW CORE BEARING**

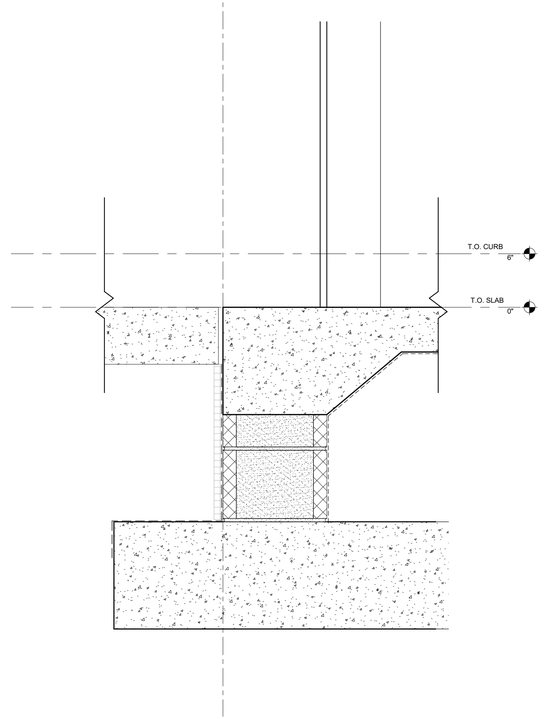

3A 1 1/2" = 1'-0" **DETAIL - TYPICAL BASE @ OVERHEAD DOOR**

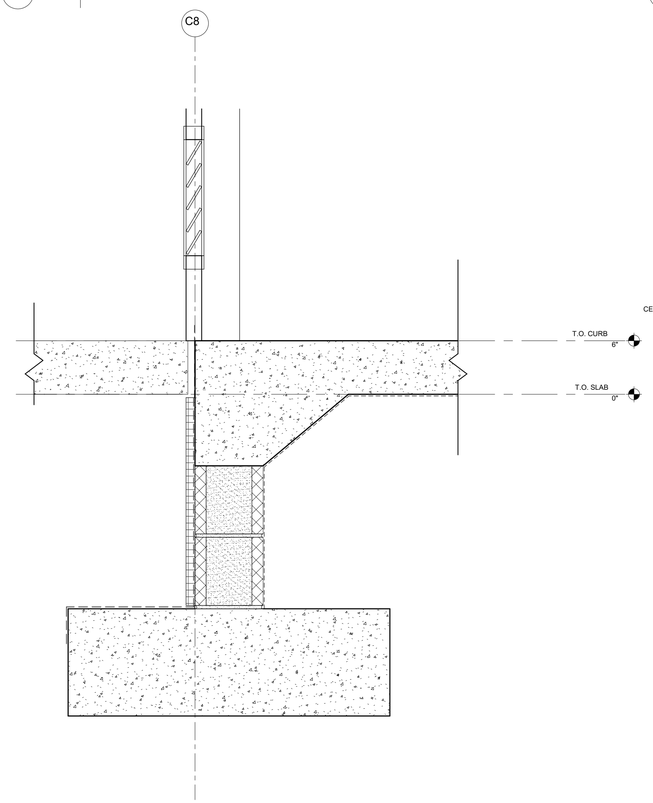

2A 1 1/2" = 1'-0" **DETAIL - TYPICAL BASE @ 8" CMU HM DOOR OPENING**

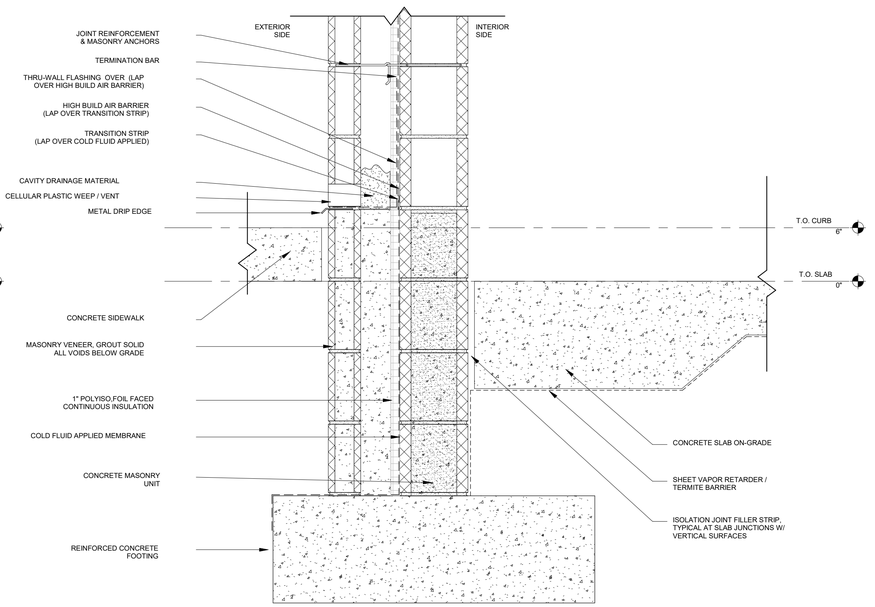

1A 1 1/2" = 1'-0" **DETAIL - TYPICAL BASE @ 8" CMU**

No.	REVISIONS	DATE	BY

Kimley»Horn
© 2021 KIMLEY-HORN AND ASSOCIATES, INC.
2913 CENTENNIAL BOULEVARD, SUITE 102
TALLAHASSEE, FLORIDA 32308 PHONE: 850-329-3500
WWW.KIMLEY-HORN.COM CA 00000896

FITZGERALD COLLABORATIVE
809 SOUTH GADSDEN ST
SUITE 140
TALLAHASSEE, FL 32301
FITZGERALD COLLABORATIVE GROUP, LLC
#27647

LICENSED PROFESSIONAL

ENGARCH NAME

FL LICENSE NUMBER
XXXXX


PROJECT NUMBER	R1003144.00
DATE	JAN 2025
	1 1/2" = 1'-0"
DESIGNED BY	-
DRAWN BY	-
CHECKED BY	-

TYPICAL CMU WALL DETAILS


QUICK - TURNAROUND FACILITY
PREPARED FOR
TALLAHASSEE INTERNATIONAL AIRPORT
CITY OF TALLAHASSEE
FLORIDA

SHEET NUMBER
A511


5/17/2025 12:11:29 AM Autodesk Docs://TLH GTA Building/TLH GTA Building_Arch-FC_2024.rvt
The documents are an instrument of service prepared solely for Kimley-Horn's client and for a particular purpose. Any other use or reliance is without liability to Kimley-Horn.

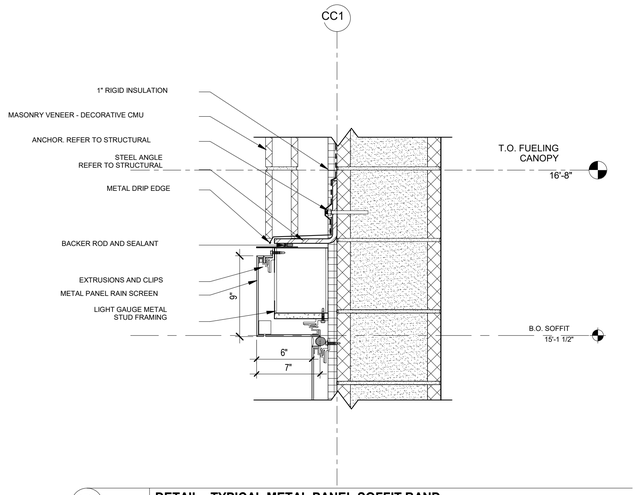


2B 1 1/2" = 1'-0" **DETAIL - TYPICAL METAL PANEL SOFFIT BAND**

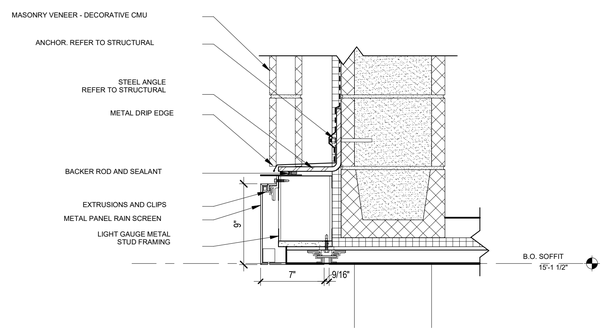


3B 1 1/2" = 1'-0" **DETAIL - ENTRY OPENING WALL SECTION - TYPICAL - Callout 1**

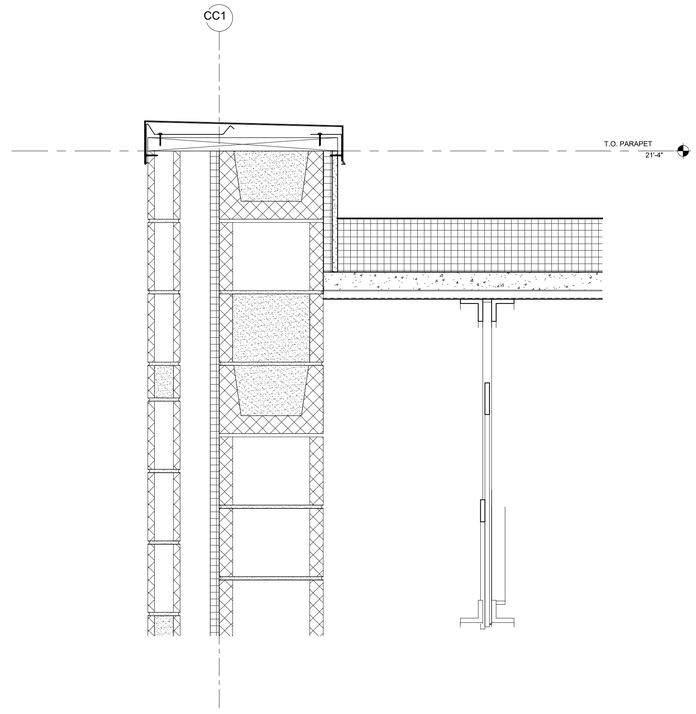

1B 1 1/2" = 1'-0" **DETAIL - TYPICAL PARAPET @ 12" CMU - STEEL JOIST (PARALLEL)**

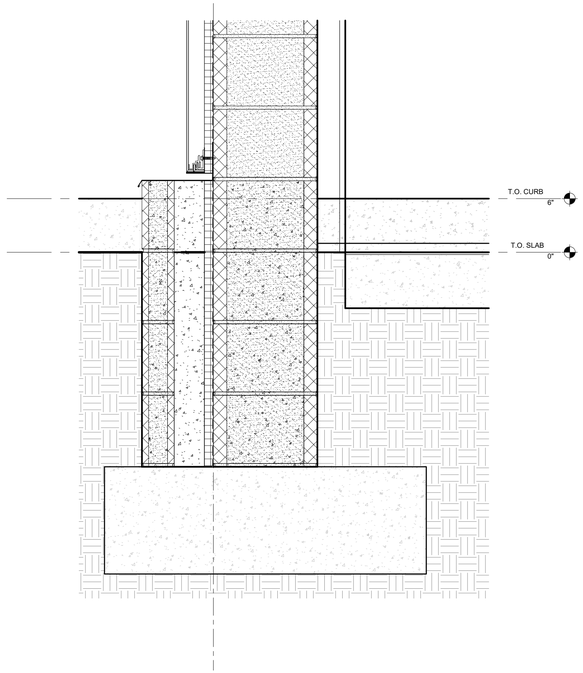

2A 1 1/2" = 1'-0" **DETAIL - TYPICAL BASE @ METAL WALL PANEL**

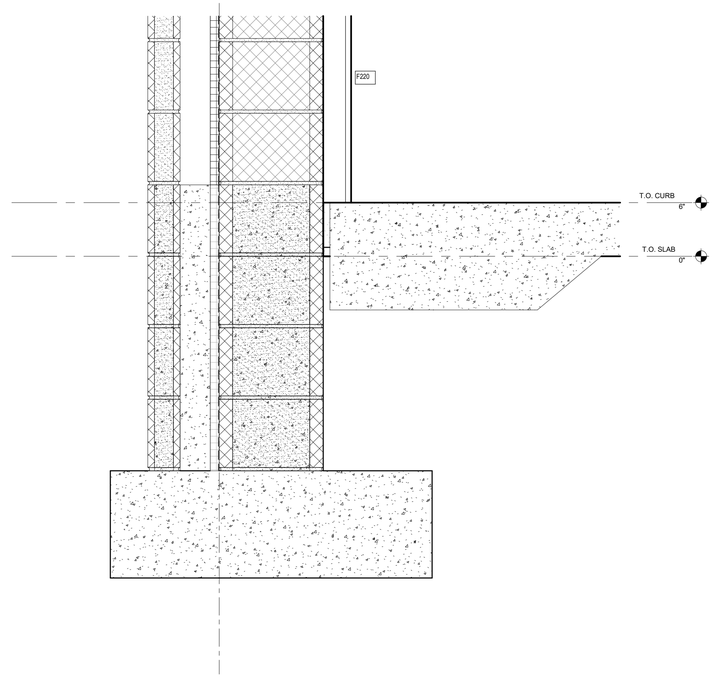

1A 1 1/2" = 1'-0" **DETAIL - TYPICAL BASE @ 12" CMU**

No.	REVISIONS	DATE	BY

Kimley»Horn

© 2021 KIMLEY-HORN AND ASSOCIATES, INC.
2614 CENTENNIAL BOULEVARD, SUITE 102
TALLAHASSEE, FLORIDA 32308 PHONE: 850-329-3500
WWW.KIMLEY-HORN.COM CA 00000896

FITZGERALD COLLABORATIVE
809 SOUTH GADSDEN ST.
SUITE 140
TALLAHASSEE, FL 32301
FITZGERALD COLLABORATIVE GROUP, LLC
#27647

LICENSED PROFESSIONAL

ENGINEER NAME

FL LICENSE NUMBER
XXXXX

PROJECT NUMBER	DESIGNED BY
R1003144.00	-
DATE	DRAWN BY
JAN 2025	-
1 1/2" = 1'-0"	CHECKED BY
	-

TYPICAL CMU WALL DETAILS

QUICK - TURNAROUND FACILITY
PREPARED FOR
TALLAHASSEE INTERNATIONAL AIRPORT
CITY OF TALLAHASSEE
FLORIDA

SHEET NUMBER
A512

5/17/2025 12:12:39 AM Autodesk Docs://TLH GTA Building/TLH GTA Building_Arch-FC_2024.rvt
This document, and the ideas and designs incorporated herein, as an instrument of service prepared solely by Kimley-Horn is and shall remain the property of Kimley-Horn. Use of this document on any project other than the particular project for which it has been prepared is prohibited. Any unauthorized use, reuse, or modification of this document without written verification or adaptation by Kimley-Horn for the specific project shall be at the user's sole risk and without liability or legal exposure to Kimley-Horn. No portion of this document may be reproduced in any form or by any means without the prior written consent of Kimley-Horn.

NOTES:


1. ALL BOLTS OR CLAMPS MUST BE IN PLACE TO PROVIDE CONSTANT COMPRESSION ON MANUFACTURER'S WATER CUT-OFF MASTIC.

2. CUT ROOF MEMBRANE SO IT EXTENDS MIN. 1/2" FROM ATTACHMENT POINTS OF DRAIN CLAMPING RING.


3. HOLE IN MEMBRANE MUST EXCEED DRAIN PIPE SIZE, BUT NO LESS THE 1" LESS THAN DRAIN BOWL SIZE.

4. EXTEND THE REINFORCING MEMBRANE 5 1/2" MINIMUM OUT OF THE SUMP AREA OR PER ROOFING MANUFACTURE'S DETAIL


5. INSULATION TAPER SHALL NOT BE STEEPER THAN 3 INCHES (VERTICAL) IN 12 INCHES (HORIZONTAL).

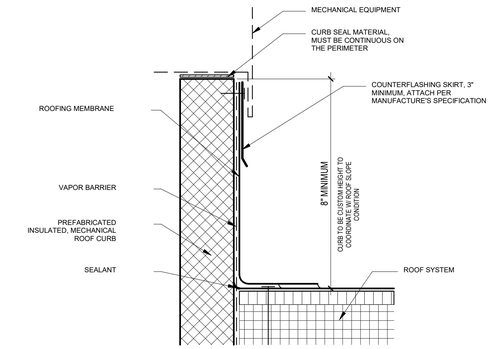


7 3" = 1'-0" **ROOF EQUIPMENT CURB**

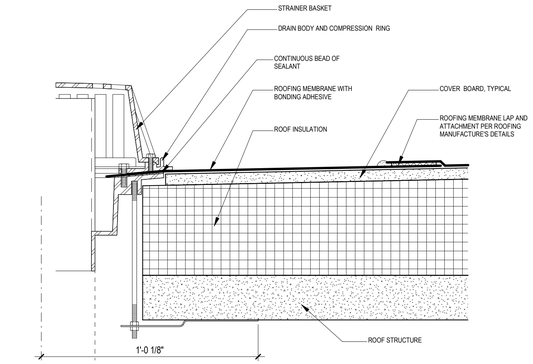


3 3" = 1'-0" **ROOF DRAIN DETAIL**

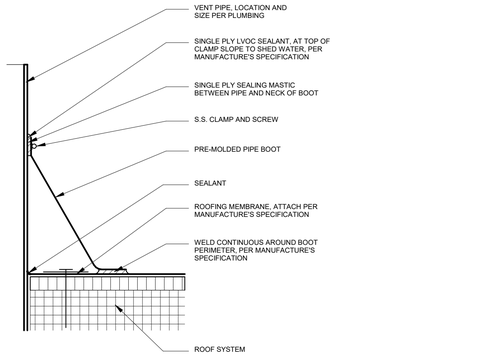


6 3" = 1'-0" **ROOF VENT**

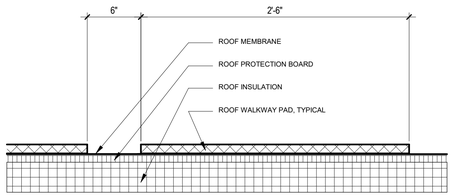


5 1 1/2" = 1'-0" **ROOF WALKWAY PAD**

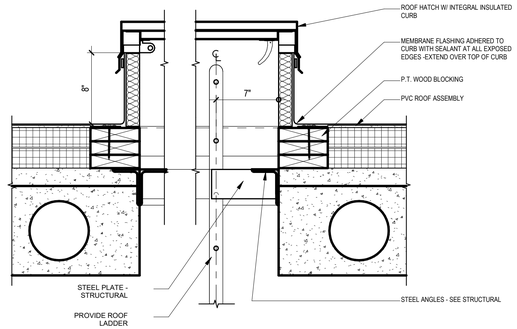

4 1 1/2" = 1'-0" **SECTION AT ROOF HATCH**

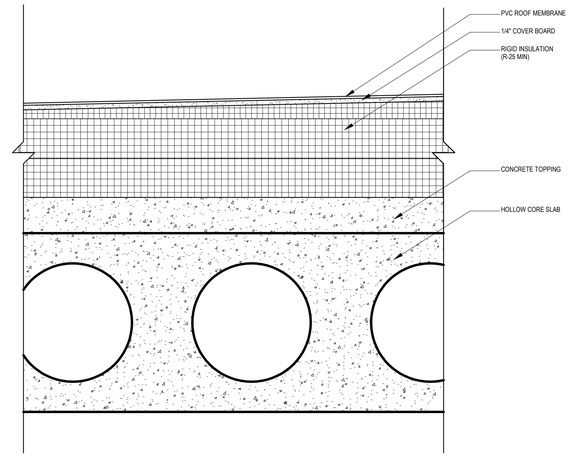

2 3" = 1'-0" **DETAIL - TYPICAL PVC ROOFING ASSEMBLY OVER HOLLOW CORE SLABS**

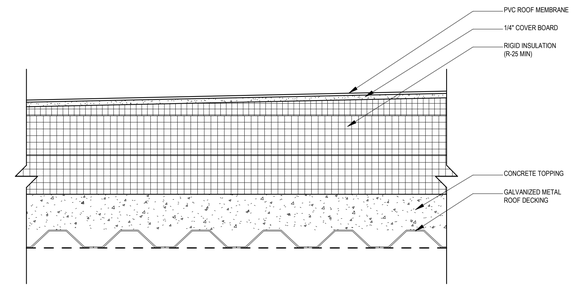

1 3" = 1'-0" **DETAIL - TYPICAL PVC ROOFING ASSEMBLY OVER METAL DECKING**

No.	REVISIONS	DATE	BY

Kimley»Horn
© 2021 KIMLEY-HORN AND ASSOCIATES, INC.
2614 CENTENNIAL BOULEVARD, SUITE 102
TALLAHASSEE, FLORIDA 32308 PHONE: 850-402-3000
WWW.KIMLEY-HORN.COM CA 00000896

FITZGERALD COLLABORATIVE
819 SOUTH GADSDEN ST
SUITE 140
TALLAHASSEE, FL 32301

LICENSED PROFESSIONAL

ENGARCH NAME

FL LICENSE NUMBER
XXXXX


PROJECT NUMBER	DESIGNED BY	-
R1003144.000		
DATE	DRAWN BY	-
JAN 2025		
As indicated	CHECKED BY	-

TYPICAL ROOF DETAILS


QUICK - TURNAROUND FACILITY
PREPARED FOR
TALLAHASSEE INTERNATIONAL AIRPORT
CITY OF TALLAHASSEE
FLORIDA

SHEET NUMBER
A513


1/17/2025 12:15:16 AM Autodesk Docs://TLH CFA Buildings/TLH CFA Building_Arch-FC_2024.rvt
This document is an instrument of service prepared solely for Kimley-Horn's client and for a particular purpose. Any other use or reliance is without liability to Kimley-Horn.

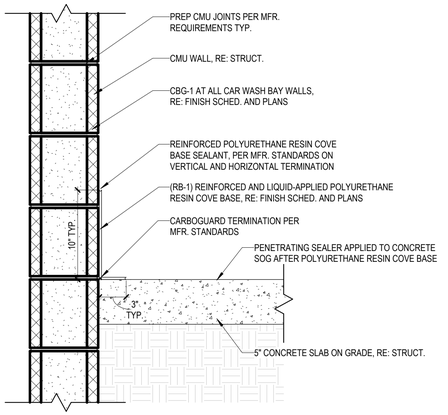


5 1 1/2" = 1'-0" **TRANSITION DETAIL - RESIN BASE**

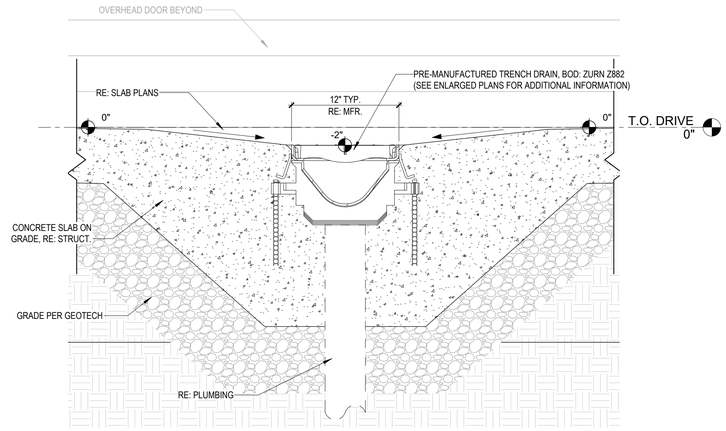


4 1 1/2" = 1'-0" **TRENCH DRAIN DETAIL @ CAR WASH BAYS**

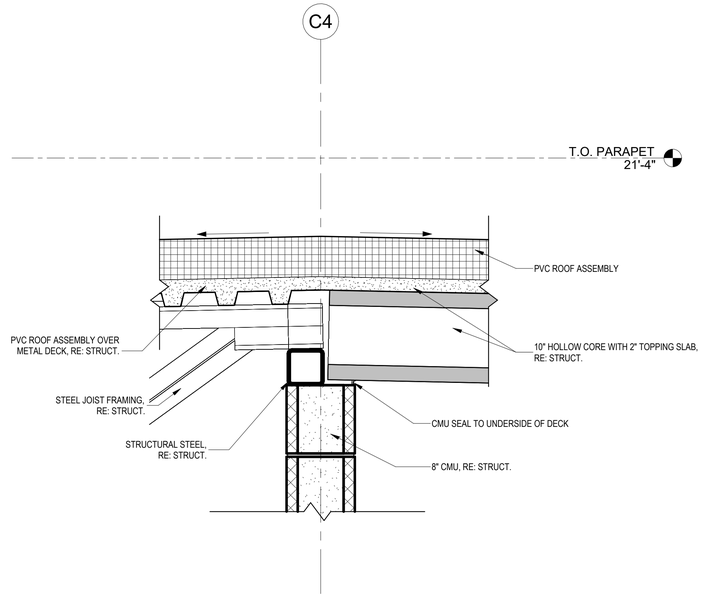

2 1 1/2" = 1'-0" **WALL SECTION - TYPICAL WALL BETWEEN ADMIN AREA & BAYS AT ROOF**

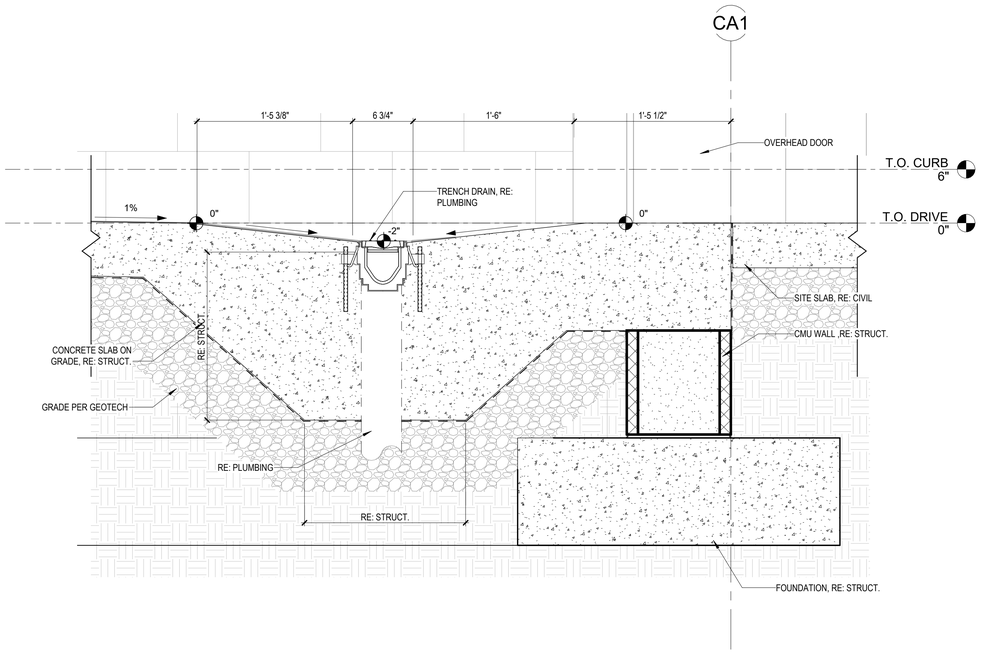

3 1 1/2" = 1'-0" **TRENCH DRAIN DETAIL @ MAINTENANCE BAY O.H. DOOR**

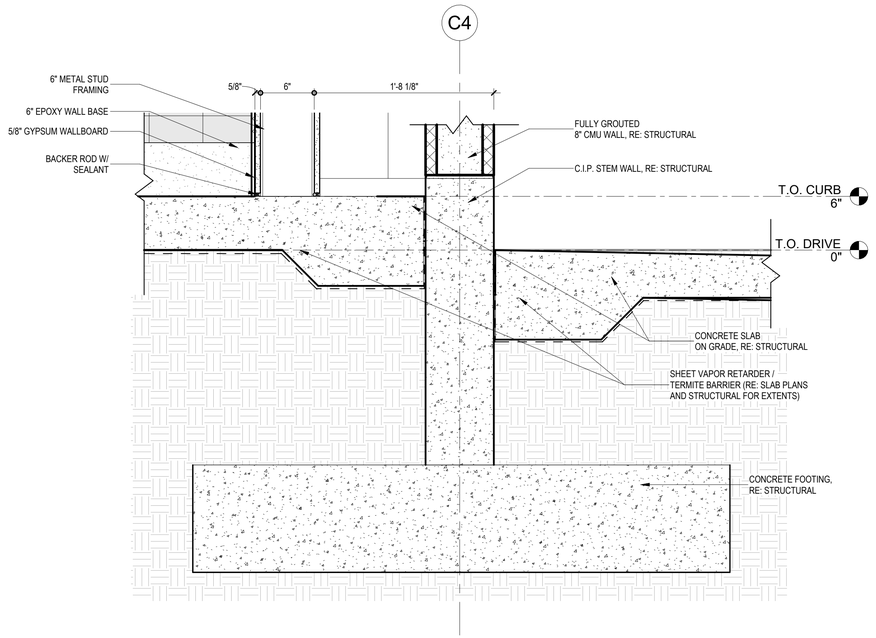

1 1 1/2" = 1'-0" **WALL SECTION - TYPICAL WALL BETWEEN ADMIN AREA & BAYS AT BASE**

No.	REVISIONS	DATE	BY

Kimley»Horn
© 2020 KIMLEY-HORN AND ASSOCIATES, INC.
2815 CENTENNIAL BOULEVARD, SUITE 102
TALLAHASSEE, FL 32308 PHONE: 850-553-3500
WWW.KIMLEY-HORN.COM CA 00000696

PGAL, INC
1425 ELLSWORTH
INDUSTRIAL BLVD, NW #15
ATLANTA, GA 30318
T 404 602 3800
F 404 602 3810
www.pgal.com
PGAL

LICENSED PROFESSIONAL

ENG/ARCH NAME

FL LICENSE NUMBER XXXXX


PROJECT NUMBER	DESIGNED BY	
R1003144.00		PH
DATE	DRAWN BY	JR
04/16/2021	CHECKED BY	JW
1 1/2" = 1'-0"		

WALL SECTION DETAILS


QUICK - TURNAROUND FACILITY
PREPARED FOR
TALLAHASSEE INTERNATIONAL AIRPORT
CITY OF TALLAHASSEE
FLORIDA

SHEET NUMBER
A520


11/6/2025 4:46:22 PM Autodesk Docs://TLH GTA Building/TLH_CENTRAL_2024.rvt
This document is an instrument of service prepared solely for Kimley-Horn's client and for a particular purpose. Any other use or reliance is without liability to Kimley-Horn.

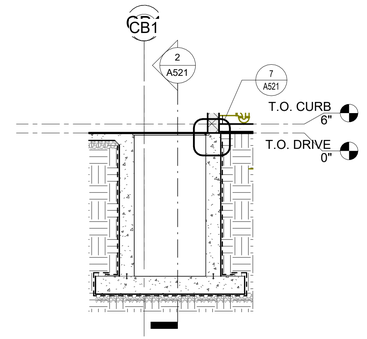


3 1/4" = 1'-0" **RECLAIM PIT SECTION 02**

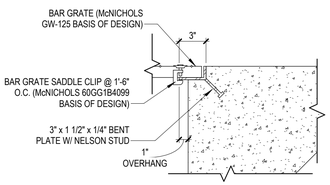


7 1 1/2" = 1'-0" **GRATE DETAIL 04**

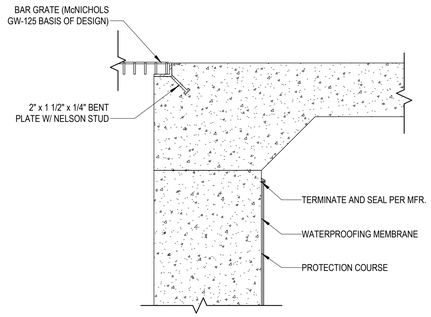


5 1 1/2" = 1'-0" **GRATE DETAIL 02**

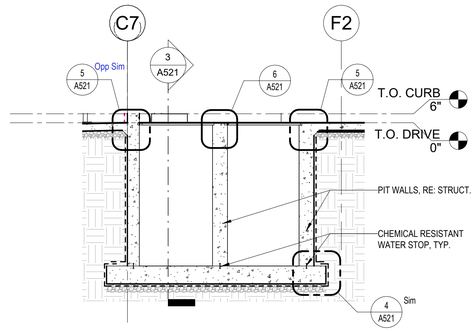


2 1/4" = 1'-0" **RECLAIM PIT SECTION 01**

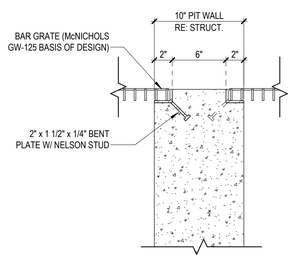

6 1 1/2" = 1'-0" **GRATE DETAIL 03**

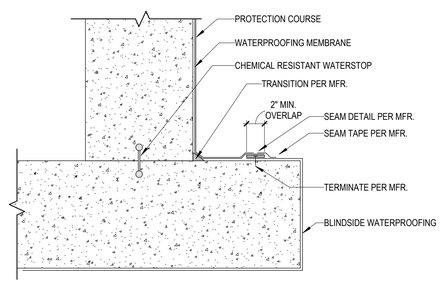

4 1 1/2" = 1'-0" **GRATE DETAIL 01**

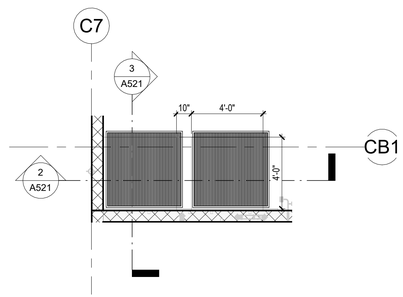

1 1/4" = 1'-0" **ENLARGED PLAN AT RECLAIM PITS**

No.	REVISIONS	DATE	BY

Kimley»Horn
© 2020 KIMLEY-HORN AND ASSOCIATES, INC.
2815 CENTENNIAL BOULEVARD, SUITE 102
TALLAHASSEE, FL 32308 PHONE: 850-553-3500
WWW.KIMLEY-HORN.COM CA 00000696

PGAL, INC.
1425 ELLSWORTH
INDUSTRIAL BLVD. #15
ATLANTA, GA 30318
T 404 602 3800
F 404 602 3810
www.pgal.com

LICENSED PROFESSIONAL

ENG/ARCH NAME

FL LICENSE NUMBER
XXXXX

PROJECT NUMBER	DESIGNED BY	PH
R1003144.00	DRAWN BY	JR
DATE 04/16/2021	CHECKED BY	JW
As indicated		

TYP. SUMP PIT DETAILS

QUICK - TURNAROUND FACILITY
PREPARED FOR
TALLAHASSEE INTERNATIONAL AIRPORT
CITY OF TALLAHASSEE
FLORIDA

SHEET NUMBER
A521

11/6/2020 4:46:26 PM Autodesk Docs://TLH GTA Building/TLH_CENTRAL_2024.rvt
This document is an instrument of service prepared solely for Kimley-Horn's client and for a particular purpose. Any other use or reliance is without liability to Kimley-Horn.