

EXTERIOR WALL DESIGNS

EXTERIOR WALL TYPE - A1.0

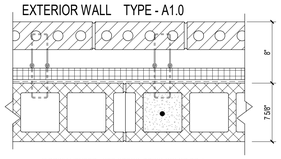

A1.0
- 4" BRICK VENEER - SEE SPECS. BRICK COLOR BR-1
- ADJUSTABLE WIRE BRICK TIE @ 16" O.C. HORIZONTAL & VERTICAL. STAGGERED.
- R5.7 ~~MINERAL WOOL~~ INSULATION BOARD
- FLUID APPLIED VAPOR BARRIER. 30 MILS MIN. DRY THICKNESS
- 8" CMU & REINFORCING - SEE STRUCTURE
- PAINT

EXTERIOR WALL TYPE - A1.1

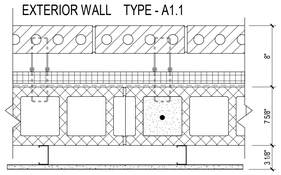


A1.1
- 4" BRICK VENEER - SEE SPECS. BRICK COLOR BR-1
- ADJUSTABLE WIRE BRICK TIE @ 16" O.C. HORIZONTAL & VERTICAL. STAGGERED.
- R5.7 ~~MINERAL WOOL~~ INSULATION BOARD
- FLUID APPLIED VAPOR BARRIER. 30 MILS MIN. DRY THICKNESS
- 8" CMU & REINFORCING - SEE STRUCTURE
- 2 1/2" GALVANIZED METAL STUDS @ 16" O.C.
- 5/8" WALLBOARD - SEE FINISHES

A1.2
- SAME AS A1.0
- 4" BRICK VENEER - SEE SPECS. BRICK COLOR BR-2, STACKED BOND


A1.3
- SAME AS A1.0
- 4" BRICK VENEER - SEE SPECS. BRICK COLOR BR-3, STACKED BOND

EXTERIOR WALL TYPE - A2.0

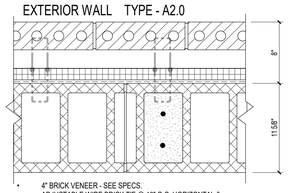

A2.0
- 4" BRICK VENEER - SEE SPECS.
- ADJUSTABLE WIRE BRICK TIE @ 16" O.C. HORIZONTAL & VERTICAL. STAGGERED.
- R5.7 ~~MINERAL WOOL~~ INSULATION BOARD
- FLUID APPLIED VAPOR BARRIER. 30 MILS MIN. DRY THICKNESS
- 12" CMU & REINFORCING - SEE STRUCTURE

EXTERIOR WALL TYPE - A2.1

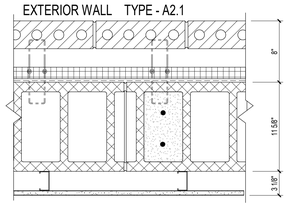


A2.1
- 4" BRICK VENEER - SEE SPECS.
- ADJUSTABLE WIRE BRICK TIE @ 16" O.C. HORIZONTAL & VERTICAL. STAGGERED.
- R5.7 ~~MINERAL WOOL~~ INSULATION BOARD
- FLUID APPLIED VAPOR BARRIER. 30 MILS MIN. DRY THICKNESS
- 12" CMU & REINFORCING - SEE STRUCTURE
- 2 1/2" GALVANIZED METAL STUDS @ 16" O.C.
- 5/8" WALLBOARD - SEE FINISHES

A2.2
- SAME AS A2.0
- 4" BRICK VENEER - SEE SPECS. BRICK COLOR BR-2, STACKED BOND


A2.3
- SAME AS A2.0
- 4" BRICK VENEER - SEE SPECS. BRICK COLOR BR-3, STACKED BOND

EXTERIOR WALL TYPE - M1.0

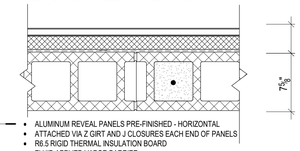


M1.0
- ALUMINUM REVEAL PANELS PRE-FINISHED - HORIZONTAL
- ATTACHED VIA Z GIRT AND J CLOSURES EACH END OF PANELS
- R6.5 RIGID THERMAL INSULATION BOARD
- FLUID APPLIED VAPOR BARRIER
- 8" CMU BLOCK

EXTERIOR WALL TYPE - M2.0

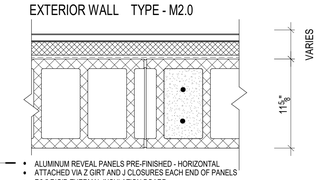

M2.0
- ALUMINUM REVEAL PANELS PRE-FINISHED - HORIZONTAL
- ATTACHED VIA Z GIRT AND J CLOSURES EACH END OF PANELS
- R6.5 RIGID THERMAL INSULATION BOARD
- FLUID APPLIED VAPOR BARRIER
- 12" CMU BLOCK


EXTERIOR WALL TYPE - A4.0

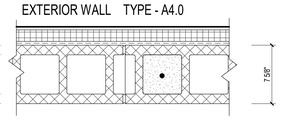

A4.0
- SINGLE PLY ROOF MEMBRANE FULLY ADHERED. SEE SPECIFICATIONS AND SHOP DRAWINGS
- R5.7 RIGID INSULATION FULLY ADHERED.
- 8" CMU & REINFORCING - SEE STRUCTURE


ROOF DESIGNS

ROOF TYPE - R1

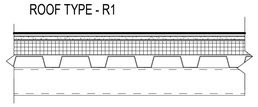

R1
- SINGLE - PLY MEMBRANE ROOF SYSTEM - FULLY ADHERED. SEE STRUCTURE FOR DESIGN PRESSURES. SEE SPECS. PROVIDE ALL FLASHING FOR ALL CONDITIONS.
- 1/2" GLASS-MAT, WATER-RESISTANT GYPSUM SUBSTRATE. SEE SPECS.
- TAPERRED RIGID INSULATION. PROVIDE MINIMUM 1/4" PER 12" SLOPE TO DRAIN.
- RIGID INSULATION = PROVIDE R-25 ci MINIMUM BELOW TAPERRED. ADJUST THICKNESS AS NECESSARY TO ACHIEVE R-VALUES.
- METAL DECK - SEE STRUCTURE
- METAL FRAMING - SEE STRUCTURE

ROOF TYPE - R2

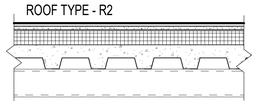


R2
- SINGLE - PLY MEMBRANE ROOF SYSTEM - FULLY ADHERED. SEE STRUCTURE FOR DESIGN PRESSURES. SEE SPECS. PROVIDE ALL FLASHING FOR ALL CONDITIONS.
- 1/2" GLASS-MAT, WATER-RESISTANT GYPSUM SUBSTRATE. SEE SPECS.
- TAPERRED RIGID INSULATION. PROVIDE MINIMUM 1/4" PER 12" SLOPE TO DRAIN.
- RIGID INSULATION = PROVIDE R-25 ci MINIMUM BELOW TAPERRED. ADJUST THICKNESS AS NECESSARY TO ACHIEVE R-VALUES.
- COMPOSITE CONCRETE METAL DECK ROOF SLAB - SEE STRUCTURE
- METAL FRAMING - SEE STRUCTURE

Alternate Concrete Slab

FLOOR DESIGNS


FLOOR TYPE - FL1

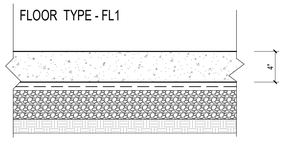

FL1
- 4" CONCRETE SLAB ON GRADE WITH INTERGRAL WATERPROOFING ADDITIVE - SEE STRUCTURE
- 15 MIL VAPOR BARRIER PER SPECIFICATIONS
- 6" ROUGH GRANULAR FILL. COMPACTED - SEE STRUCTURE
- COMPACTED EARTH PER GEOTECHNICAL REPORT & STRUCTURAL DRAWINGS.
- ANY PENTRATIONS INSTALLED AFTER CONCRETE SLAB POUR, SEAL WITH SILICONE SEALANT WITH BACKER ROD.

Alternate Integral Waterproofing at Slabs-on-Grade

FLOOR TYPE - FL2

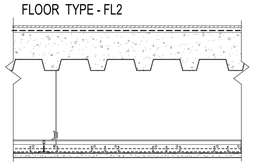

FL2
- FLOOR FINISH - SEE INTERIOR DRAWINGS
- ACOUSTICAL UNDERLAYMENT - SEE SPECS
- 5" CONCRETE SLAB METAL DECK SYSTEM - SEE STRUCTURE
- METAL SUSPENSION SYSTEM - SEE SPECS
- CEILING FINISH - SEE REFLECTED CEILING PLANS

GENERAL NOTES

PARTITION TYPES

WALL AND PARTITION GENERAL NOTES:

1. ALL MASONRY TO BE RUNNING BOND WITH CONCAVE JOINTS, UNLESS NOTED OTHERWISE.
2. REFER TO STRUCTURE FOR LOAD BEARING AND LATERAL LOAD RESISTANT WALL CONSTRUCTION.
3. PROVIDE 2 CONTINUOUS BEADS OF ACOUSTICAL SEALANT AROUND PARIMETER OF BOTTOM TRACK OF ALL STC RATED PARTITIONS.
4. PROVIDE (2) METAL STUDS MIN. AT ALL JAMB CONDITIONS.
5. PROVIDE CEMENTITIOUS TILE BACKER BOARD BEHIND TILE AND MOISTURE RESISTANT GYPSUM WALL BOARD ABOVE TILE, WHERE OCCURS.
6. CONTRACTOR SHALL PROVIDE REINFORCING 20 GAUGE STEEL SHEET BEHIND WALL MOUNTED AND CEILING MOUNTED EQUIPMENT.
7. WHERE WALL CAVITIES ARE INDICATED TO RECEIVE INSULATION, ALL INSULATION IS TO BE UNFACED GLASS FIBER SOUND BATT INSULATION WITH THICKNESS TO MATCH STUD SIZE, UNO.
8. ELECTRICAL JUNCTION BOXES SHALL NEVER BE INSTALLED "BACK TO BACK".
9. ALL ELECTRICAL JUNCTION BOXES WILL BE INSTALLED W/ SOUND PUTTY PADS @ STC PARTITIONS. SEE SHEET A-012.
10. CUT GYPSUM BOARD TO FIT AROUND METAL DECK PROFILE.
11. SEAL ALL FLOOR AND WALL PENETRATIONS.
12. ALL INTERIOR WALLS AND PARTITIONS EXTEND TO DECK ABOVE, UNLESS NOTED OTHERWISE.
13. ~~THE MINIMUM STC RATING FOR ANY SPACE SHALL BE 35.~~ THE FOLLOWING MINIMUM STC RATINGS SHALL BE PROVIDED FOR THE ENCLOSURE OF THE FOLLOWING TYPES OF SPACES LISTED, UNLESS NOTED OTHERWISE IN THE DOCUMENTS TO BE HIGHER.
    A. MECHANICAL ROOM STC 55
    B. TOILET/RESTROOMS STC 55
14. PROVIDE A CONTINUOUS BEAD OF ACOUSTICAL SEALANT AT THE TOP & BOTTOM OF ALL GYP BOARD WALLS IN ACCORDANCE W/ ASTM C919. WHERE GYP BOARD WALLS TERMINATE AT CURTAINWALL OR OTHER WINDOW & DOOR FRAMES, OF DISSIMILAR MATERIALS, PROVIDE A CONTINUOUS VERTICAL SEAL OF ACOUSTICAL FOAM TAPE.
15. ALL RIGID CONDUIT, DUCTS, PLUMBING PIPES, & APPLIANCE VENTS LOCATED IN SOUND ASSEMBLIES SHALL BE ISOLATED FROM THE BUILDING CONSTRUCTION BY MEANS OF RESILIENT SLEEVES, MOUNTS, OR 1/4" MINIMUM THICK RESILIENT MATERIALS.
16. ELECTRICAL OUTLET BOXES LOCATED IN OPPOSITE FACES OF SOUND RATED WALLS SHALL BE SEPARATED HORIZONTALLY BY A MINIMUM OF 24". BACKS & SIDES OF BOXES SHALL BE SEALED W/ 1/8" MINIMUM RESILIENT SEALANT & BACKED W/ 2" OF MINERAL FIBER INSULATION.
17. ~~FOR PARTITIONS INDICATING AN STC RATING, USE ACOUSTICAL GYP BOARD AS SHOWN ON REFERENCED STC REPORT.~~
18. SEE PLANS FOR RATED PARTITION LOCATIONS.
19. ALL PARTITIONS ARE NON-RATED, UNLESS OTHERWISE NOTED.

GENERAL NOTES FOR FIRE RATED WALLS AND PARTITIONS; AND SMOKE PARTITIONS:

1. PROVIDE FIRE RATED GYPSUM WALL BOARD AT FIRE RATED PARTITION ASSEMBLIES.
2. PROVIDE FIRE SEALANT AT TOP AND BOTTOM TRACKS OF ALL FIRE-RATED WALLS AND PARTITIONS.
3. PROTECT ALL CABLE, CONDUIT, PIPE, AND MECHANICAL DUCT PENETRATIONS WITH A FIRE-STOP SYSTEM OR DEVICES AT ALL FIRE-RATED WALLS, PARTITIONS, FLOORS, AND ROOF.
4. PENETRATIONS FOR CABLES, CONDUIT, PIPES AND MECHANICAL DUCTS SHALL BE PROTECTED BY A SYSTEM OR MATERIALS CAPABLE OF LIMITING THE TRANSFER OF SMOKE AT SMOKE RATED WALLS AND/OR PARTITIONS.
5. AIR TRANSFER OPENINGS IN SMOKE PARTITIONS SHALL BE PROVIDED WITH SMOKE DAMPERS PER NFPA 101, SECTION 8.4.6
6. LABEL FIRE AND SMOKE WALLS AND PARTITIONS ABOVE CEILING, IN ACCORDANCE WITH BUILDING CODE REQUIREMENTS. LETTERING TO BE MIN. 3" HIGH, WITHIN 19' OF EACH END OF PARTITION AND NOT EXCEEDING 30' APART.

LEGEND

DAG Architects
AR0017640
850 South Gadsden Street
Suite 140
Tallahassee, Florida 32301
850.656.7506
www.dagarchitects.com

© 2025 All reproduction & intellectual property rights reserved.

FITZGERALD COLLABORATIVE GROUP, LLC.
AA26001957

STATE OF FLORIDA · ROGER T. GODWIN · AR0017551 · 09-18-25 · REGISTERED ARCHITECT

Roger T. Godwin
Professional Architect:
Florida - License #AR0017551


Digital Signature

PERMIT DOCUMENTS

GADSDEN COUNTY SCHOOL BOARD
New Quincy K-8 School

GADSDEN COUNTY SCHOOL DISTRICT — FL

1400 W. KING STREET
QUINCY, FL 32351

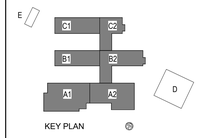

REVISIONS

NO.	DESCRIPTION	DATE

RECEIVED
ALLSTATE CONSTRUCTION
09-18-2025

Project Number	22023
Dated	07-31-2025


EXTERIOR WALL / ROOF TYPES

A-011

©2025 DAG ARCHITECTS, INC. ALL RIGHTS RESERVED NO PART OF THIS DOCUMENT MAY BE COPIED, REPRODUCED OR TRANSMITTED BY ANY MEANS WITHOUT WRITTEN PERMISSION OF DAG ARCHITECTS, INC. THESE DRAWINGS AND SPECIFICATIONS ARE THE PROPERTY AND COPYRIGHT OF DAG ARCHITECTS, INC. AND SHALL NOT BE USED ON ANY OTHER PROJECT OR LOCATION EXCEPT AS DESCRIBED ON THE DRAWINGS, WITHOUT THE PRIOR WRITTEN AGREEMENT OF DAG ARCHITECTS.

CEILING DESIGNS


CEILING TYPE - A1

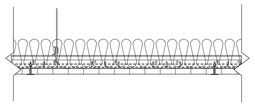

A1 | 11'-0"

- METAL SUSPENSION SYSTEM - SEE SPECS
- 3 1/2 SOUND ATTENUATION BLANKETS (SAB) - TYP ALL CEILINGS
- ACOUSTICAL CEILING TILE 2'x2' - SEE REFLECTED CEILING PLANS.
- WHITE COLOR - FIELD


CEILING TYPE - A3

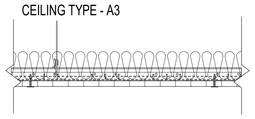

A3 | 11'-0"

- METAL SUSPENSION SYSTEM - SEE SPECS
- 3 1/2 SOUND ATTENUATION BLANKETS (SAB) - TYP ALL CEILINGS
- ACOUSTICAL CEILING TILE 2'x2' - SEE REFLECTED CEILING PLANS.
- MOISTURE RESISTANT ACT FOR KITCHEN APPLICATIONS.


CEILING TYPE - B1

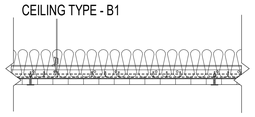

B1 | 11'-0"

- METAL SUSPENSION SYSTEM - SEE SPECS
- 3 1/2 SOUND ATTENUATION BLANKETS (SAB) - TYP ALL CEILINGS
- ACOUSTICAL CEILING TILE 2'x4' - SEE REFLECTED CEILING PLANS.
- WHITE COLOR - FIELD


CEILING TYPE - C1

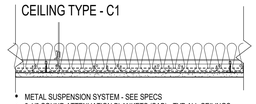

C1 | 11'-0"

- METAL SUSPENSION SYSTEM - SEE SPECS
- 3 1/2 SOUND ATTENUATION BLANKETS (SAB) - TYP ALL CEILINGS
- 5/8" GYPSUM WALLBOARD - SEE REFLECTED CEILING PLANS. USE WATER RESISTANT BOARD IN BATHROOMS.


CEILING TYPE - C2

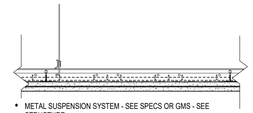

C2 | 11'-0"

- METAL SUSPENSION SYSTEM - SEE SPECS OR GMS - SEE STRUCTURE.
- 2 LAYERS 5/8" GYPSUM WALLBOARD - SEE REFLECTED CEILING PLANS.
- 1 HOUR FIRE RESISTANCE RATING PER GA-610


CEILING TYPE - D1

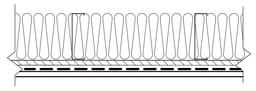

D1 | 11'-0"


- 6" 20MIN. GAUGE GALV. METAL STUDS SPACED @ 16" O.C. MAX. PROVIDE VERTICAL SUPPORT 4'-0" O.C EACH WAY TO STRUCTURE ABOVE.
- 6" ~~SPRAY FOAM~~ INSULATION. PROVIDE R-VALUE R19 MINIMUM - SEE SPECIFICATIONS
- 5/8" FIBERGLAS-MAT SHEATHING (DENSGLAS).
- FLUID APPLIED VAPOR BARRIER.
- PREFINISHED - METAL SOFFIT - SEE SPECIFICATIONS

CEILING TYPE - D2

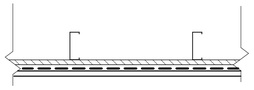


D2 | 11'-0"

- 3 5/8" 20MIN. GAUGE GALV. METAL STUDS SPACED @ 16" O.C. MAX. PROVIDE VERTICAL SUPPORT 4'-0" O.C. EACH WAY TO STRUCTURE ABOVE.
- 5/8" FIBERGLAS-MAT SHEATHING (DENSGLAS).
- FLUID APPLIED VAPOR BARRIER.
- PREFINISHED - METAL SOFFIT - SEE SPECIFICATIONS

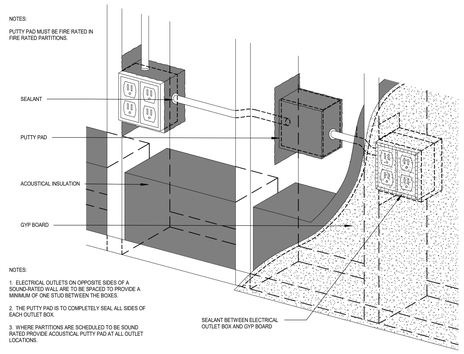


C3 ACOUSTICAL SOUND PUTTY DETAIL
1 1/2" = 1'-0"

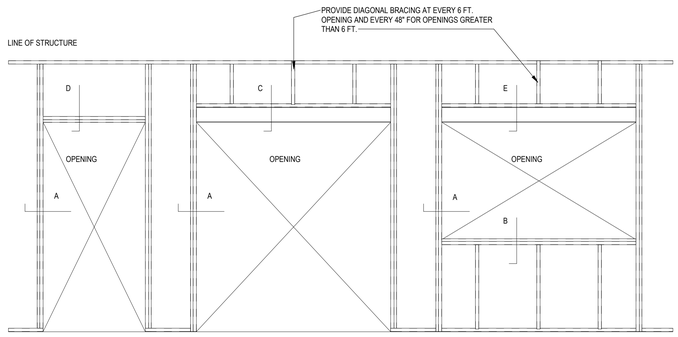


NOTE: DETAIL CALLOUTS REFER TO TYPICAL OPENING FRAMING DETAILS THIS SHEET

NOTE:
BOTH JAMBS OF ALL OPENINGS CONT. TO BOTTOM OF STRUCTURE

B3 TYP. INTERIOR FRAMING
1/2" = 1'-0"

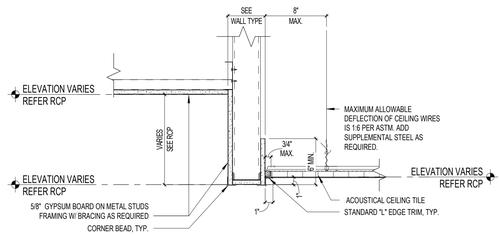

A1 CEILING - STEPPED BULK HEAD GWB to ACT
1 1/2" = 1'-0"

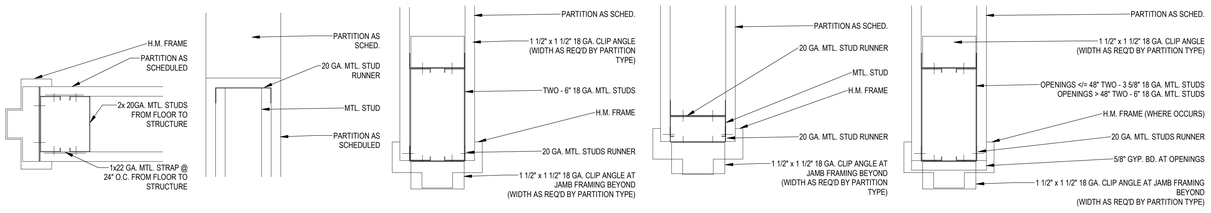

A2 TYP. OPENING DETAILS
3" = 1'-0"

© 2025 DAG ARCHITECTS, INC. ALL RIGHTS RESERVED NO PART OF THIS DOCUMENT MAY BE COPIED, REPRODUCED OR TRANSMITTED BY ANY MEANS WITHOUT WRITTEN PERMISSION OF DAG ARCHITECTS, INC. THESE DRAWINGS AND SPECIFICATIONS ARE THE PROPERTY AND COPYRIGHT OF DAG ARCHITECTS, INC. AND SHALL NOT BE USED ON ANY OTHER PROJECT OR LOCATION EXCEPT AS DESCRIBED ON THE DRAWINGS, WITHOUT THE PRIOR WRITTEN AGREEMENT OF DAG ARCHITECTS.

DAG Architects
AR0017640
850 South Gadsden Street
Suite 140
Tallahassee, Florida 32301
850.656.7506
www.dagarchitects.com

© 2025 All reproduction & intellectual property rights reserved.

FITZGERALD COLLABORATIVE GROUP, LLC.
AA26001957

STATE OF FLORIDA
ROGER T. GODWIN
AR0017551
09-18-25
REGISTERED ARCHITECT


Roger T. Godwin
Professional Architect:
Florida - License #AR0017551

Digital Signature

PERMIT DOCUMENTS

GADSDEN COUNTY SCHOOL BOARD
New Quincy K-8 School

1400 W. KING STREET
QUINCY, FL 32351

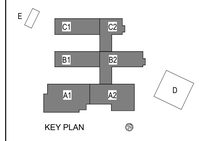

REVISIONS


NO.	DESCRIPTION	DATE

RECEIVED
ALLSTATE CONSTRUCTION
09-18-2025

Project Number	22023
Dated	07-31-2025

CEILING TYPES / FRAMING

A-012

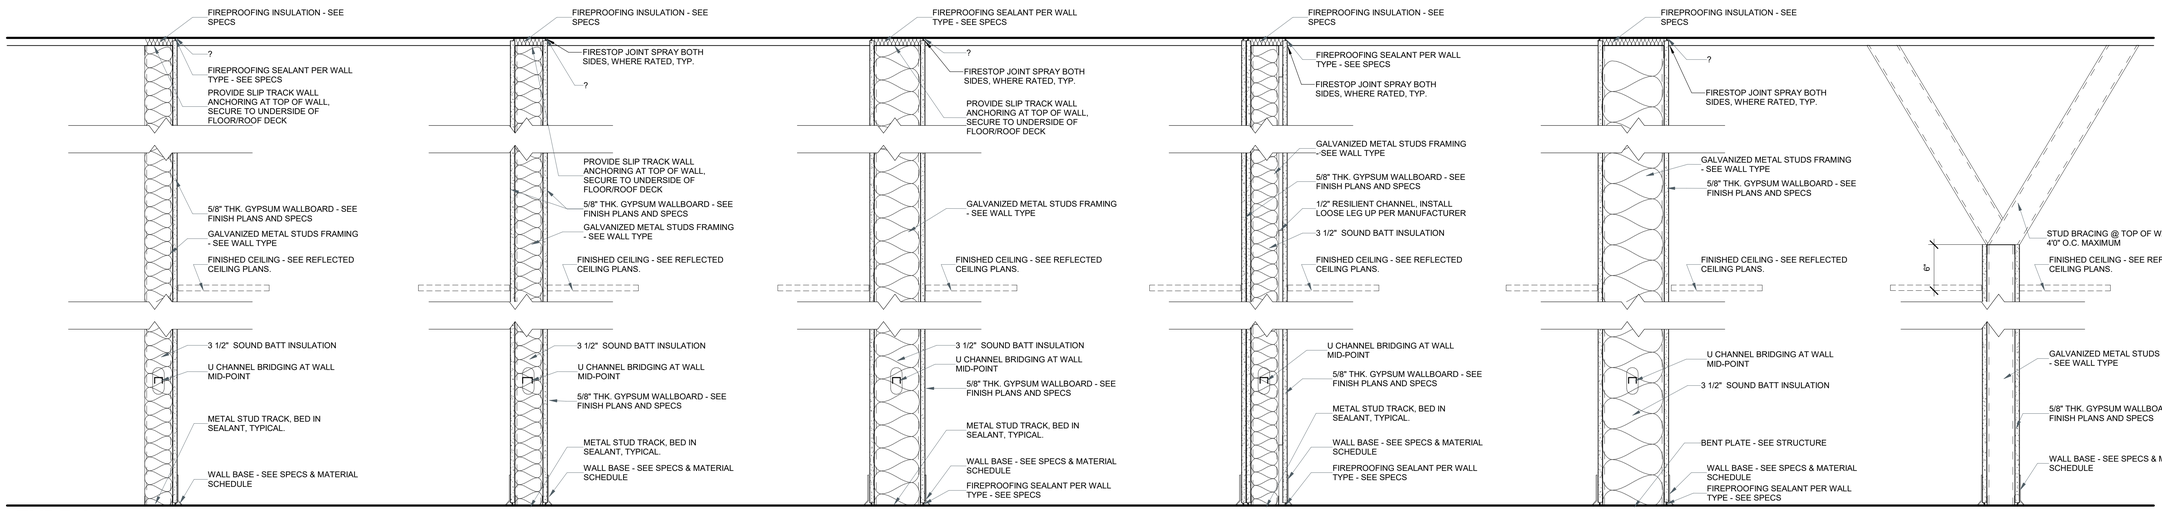

TYPE A1 2 1/2" METAL STUD, ONE LAYER 5/8" GYPSUM BOARD, ONE SIDE, SOUND ATTENUATION

TYPE B1 3 5/8" METAL STUD, ONE LAYER 5/8" GYPSUM BOARD, ONE SIDE

TYPE B2 3 5/8" METAL STUD, ONE LAYER 5/8" GYPSUM BOARD, ONE SIDE, SOUND ATTENUATION

TYPE C1 6" METAL STUD, ONE LAYER 5/8" GYPSUM BOARD, ONE SIDE, SOUND ATTENUATION

TYPE D2 8" METAL STUD, ONE LAYER 5/8" GYPSUM BOARD, ONE SIDE, SOUND ATTENUATION

TYPE D2.4 8" METAL STUD, ONE LAYER 5/8" **IMPACT RESISTANT** GYPSUM BOARD, ONE SIDE, SOUND ATTENUATION

TYPE B3 3 5/8" METAL STUD, ONE LAYER 5/8" GYPSUM BOARD, EACH SIDE

TYPE B4 3 5/8" METAL STUD, ONE LAYER 5/8" GYPSUM BOARD, EACH SIDE
SOUND ATTENUATION-STC 49

TYPE B4 | S 3 5/8" METAL STUD, ONE LAYER 5/8" GYPSUM BOARD, EACH SIDE,
SOUND ATTENUATION-STC 49
SMOKE PARTITION U419

TYPE B4 | 1 3 5/8" METAL STUD, ONE LAYER 5/8" GYPSUM BOARD, EACH SIDE, SOUND ATTENUATION-STC 49
1 HOUR FIRE BARRIER U419

TYPE C3 6" METAL STUD, ONE LAYER 5/8" GYPSUM BOARD, EACH SIDE

TYPE C4 6" METAL STUD, ONE LAYER 5/8" GYPSUM BOARD, EACH SIDE
SOUND ATTENUATION-STC 49

TYPE C4 | S 6" METAL STUD, ONE LAYER 5/8" GYPSUM BOARD, EACH SIDE
SOUND ATTENUATION-STC 49
SMOKE PARTITION U419

TYPE C4 | 1 6" METAL STUD, ONE LAYER 5/8" GYPSUM BOARD, EACH SIDE
SOUND ATTENUATION-STC 49
1 HOUR FIRE BARRIER U419

TYPE B4.2 3 5/8" METAL STUD, TWO LAYERS 5/8" GYPSUM BOARD, ONE SIDE, RC-1 1/2" RESILIENT CHANNEL W/ ONE LAYER 5/8" GYPSUM BOARD OPPOSITE SIDE
SOUND ATTENUATION- STC 59

TYPE C4.2 6" METAL STUD, TWO LAYERS 5/8" GYPSUM BOARD, ONE SIDE, RC-1 1/2" RESILIENT CHANNEL W/ ONE LAYER 5/8" GYPSUM BOARD OPPOSITE SIDE
SOUND ATTENUATION- STC 59

TYPE D4.2 8" METAL STUD, TWO LAYERS 5/8" GYPSUM BOARD, ONE SIDE, RC-1 1/2" RESILIENT CHANNEL W/ ONE LAYER 5/8" GYPSUM BOARD OPPOSITE SIDE
SOUND ATTENUATION- STC 59

TYPE E4.2 10" METAL STUD, TWO LAYERS 5/8" GYPSUM BOARD, ONE SIDE, RC-1 1/2" RESILIENT CHANNEL W/ ONE LAYER 5/8" GYPSUM BOARD OPPOSITE SIDE
SOUND ATTENUATION- STC 59

TYPE E4.2 | S 10" METAL STUD, TWO LAYERS 5/8" GYPSUM BOARD, ONE SIDE, RC-1 1/2" RESILIENT CHANNEL W/ ONE LAYER 5/8" GYPSUM BOARD OPPOSITE SIDE
SOUND ATTENUATION- STC 59
SMOKE PARTITION U419

TYPE D3 8" METAL STUD, ONE LAYER 5/8" GYPSUM BOARD, EACH SIDE

TYPE D4 8" METAL STUD, ONE LAYER 5/8" GYPSUM BOARD, EACH SIDE, SOUND ATTENUATION
STC 49

TYPE D4 | 1 8" METAL STUD, ONE LAYER 5/8" GYPSUM BOARD, EACH SIDE, SOUND ATTENUATION-STC 49
1 HOUR FIRE BARRIER U419

TYPE E7 10" METAL STUD, ONE LAYER 5/8" CEMENT BACKER FOR WALL TILE , ONE SIDE, ONE LAYER 5/8" GYPSUM BOARD, ONE SIDE


TYPE F4 | 1 12" METAL STUD, ONE LAYER 5/8" GYPSUM BOARD, EACH SIDE, SOUND ATTENUATION-STC 49
1 HOUR FIRE BARRIER U419

TYPE B3.1 3 5/8" METAL STUD, ONE LAYER 5/8" GYPSUM BOARD, EACH SIDE, STUD AND GYPSUM BOARD STOP 6" ABOVE CEILING

TYPE C3.1 6" METAL STUD, ONE LAYER 5/8" GYPSUM BOARD, EACH SIDE, STUD AND GYPSUM BOARD STOP 6" ABOVE CEILING

TYPE D3.1 8" METAL STUD, ONE LAYER 5/8" GYPSUM BOARD, EACH SIDE, STUD AND GYPSUM BOARD STOP 6" ABOVE CEILING

TYPE D4.1 8" METAL STUD, ONE LAYER 5/8" GYPSUM BOARD, EACH SIDE, STUD AND GYPSUM BOARD EXTEND TO 11'-0" AFF

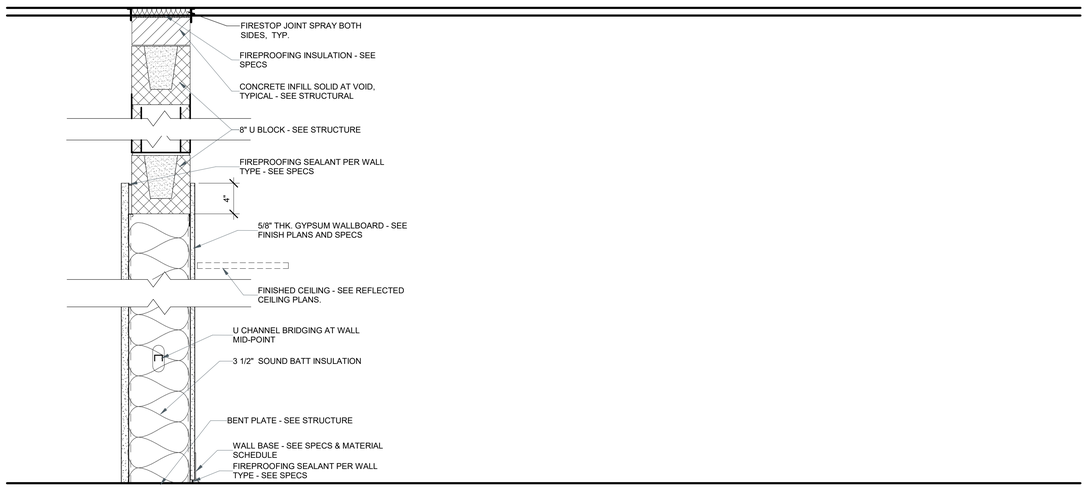

TYPE D4.3 | 1 8" METAL STUD, ONE LAYER 5/8" GYPSUM BOARD CORRIDOR SIDE, 1 LAYER 1" SHAFTWALL ELEVATOR SHAFT SIDE
INFILL AT ELEVATOR WALL
1 HOUR FIRE BARRIER U419

INTERIOR WALL TYPE - F1

F1 — 3 5/8"

- 5/8" WALL BOARD - SEE FINISHES
- 2 1/2" GALVANIZED METAL STUDS @ 16" O.C.

INTERIOR WALL TYPE - F2

F2 — 4 1/8"

- 5/8" WALL BOARD - SEE FINISHES
- 3 5/8" GALVANIZED METAL STUDS @ 16" O.C.

PARTITION CORE LEGEND

A	2 1/2" METAL STUD
B	3 5/8" METAL STUD
C	6" METAL STUD
D	8" METAL STUD
E	10" METAL STUD
G	8" CMU
H	12" CMU
P	C-H STUD SHAFTWALL

GENERAL NOTES

PARTITION TYPES


WALL AND PARTITION GENERAL NOTES:

1. ALL MASONRY TO BE RUNNING BOND WITH CONCAVE JOINTS, UNLESS NOTED OTHERWISE.
2. REFER TO STRUCTURE FOR LOAD BEARING AND LATERAL LOAD RESISTANT WALL CONSTRUCTION.
3. PROVIDE 2 CONTINUOUS BEADS OF ACOUSTICAL SEALANT AROUND PARIMETER OF BOTTOM TRACK OF ALL STC RATED PARTITIONS.
4. PROVIDE (2) METAL STUDS MIN. AT ALL JAMB CONDITIONS.
5. PROVIDE CEMENTITIOUS TILE BACKER BOARD BEHIND TILE AND MOISTURE RESISTANT GYPSUM WALL BOARD ABOVE TILE, WHERE OCCURS.
6. CONTRACTOR SHALL PROVIDE REINFORCING 20 GAUGE STEEL SHEET BEHIND WALL MOUNTED AND CEILING MOUNTED EQUIPMENT.
7. WHERE WALL CAVITIES ARE INDICATED TO RECEIVE INSULATION, ALL INSULATION IS TO BE UNFACED GLASS FIBER SOUND BATT INSULATION WITH THICKNESS TO MATCH STUD SIZE, UNO.
8. ELECTRICAL JUNCTION BOXES SHALL NEVER BE INSTALLED "BACK TO BACK".
9. ALL ELECTRICAL JUNCTION BOXES WILL BE INSTALLED W/ SOUND PUTTY PADS @ STC PARTITIONS. SEE SHEET A-012.
10. CUT GYPSUM BOARD TO FIT AROUND METAL DECK PROFILE.
11. SEAL ALL FLOOR AND WALL PENETRATIONS.
12. ALL INTERIOR WALLS AND PARTITIONS EXTEND TO DECK ABOVE, UNLESS NOTED OTHERWISE.
13. ~~THE MINIMUM STC RATING FOR ANY SPACE SHALL BE 35.~~ THE FOLLOWING MINIMUM STC RATINGS SHALL BE PROVIDED FOR THE ENCLOSURE OF THE FOLLOWING TYPES OF SPACES LISTED, UNLESS NOTED OTHERWISE IN THE DOCUMENTS TO BE HIGHER.
    A. MECHANICAL ROOM STC 55
    B. TOILET/RESTROOMS STC 55
14. PROVIDE A CONTINUOUS BEAD OF ACOUSTICAL SEALANT AT THE TOP & BOTTOM OF ALL GYP BOARD WALLS IN ACCORDANCE W/ ASTM C919. WHERE GYP BOARD WALLS TERMINATE AT CURTAINWALL OR OTHER WINDOW & DOOR FRAMES, OF DISSIMILAR MATERIALS, PROVIDE A CONTINUOUS VERTICAL SEAL OF ACOUSTICAL FOAM TAPE.
15. ALL RIGID CONDUIT, DUCTS, PLUMBING PIPES, & APPLIANCE VENTS LOCATED IN SOUND ASSEMBLIES SHALL BE ISOLATED FROM THE BUILDING CONSTRUCTION BY MEANS OF RESILIENT SLEEVES, MOUNTS, OR 1/4" MINIMUM THICK RESILIENT MATERIALS.
16. ELECTRICAL OUTLET BOXES LOCATED IN OPPOSITE FACES OF SOUND RATED WALLS SHALL BE SEPARATED HORIZONTALLY BY A MINIMUM OF 24". BACKS & SIDES OF BOXES SHALL BE SEALED W/ 1/8" MINIMUM RESILIENT SEALANT & BACKED W/ 2" OF MINERAL FIBER INSULATION.
17. ~~FOR PARTITIONS INDICATING AN STC RATING, USE ACOUSTICAL GYP BOARD AS SHOWN ON REFERENCED STC REPORT.~~
18. SEE PLANS FOR RATED PARTITION LOCATIONS.
19. ALL PARTITIONS ARE NON-RATED, UNLESS OTHERWISE NOTED.

GENERAL NOTES FOR FIRE RATED WALLS AND PARTITIONS; AND SMOKE PARTITIONS:

1. PROVIDE FIRE RATED GYPSUM WALL BOARD AT FIRE RATED PARTITION ASSEMBLIES.
2. PROVIDE FIRE SEALANT AT TOP AND BOTTOM TRACKS OF ALL FIRE-RATED WALLS AND PARTITIONS.
3. PROTECT ALL CABLE, CONDUIT, PIPE, AND MECHANICAL DUCT PENETRATIONS WITH A FIRE-STOP SYSTEM OR DEVICES AT ALL FIRE-RATED WALLS, PARTITIONS, FLOORS, AND ROOF.
4. PENETRATIONS FOR CABLES, CONDUIT, PIPES AND MECHANICAL DUCTS SHALL BE PROTECTED BY A SYSTEM OR MATERIALS CAPABLE OF LIMITING THE TRANSFER OF SMOKE AT SMOKE RATED WALLS AND/OR PARTITIONS.
5. AIR TRANSFER OPENINGS IN SMOKE PARTITIONS SHALL BE PROVIDED WITH SMOKE DAMPERS PER NFPA 101, SECTION 8.4.6
6. LABEL FIRE AND SMOKE WALLS AND PARTITIONS ABOVE CEILING, IN ACCORDANCE WITH BUILDING CODE REQUIREMENTS. LETTERING TO BE MIN. 3" HIGH, WITHIN 15' OF EACH END OF PARTITION AND NOT EXCEEDING 30' APART.

LEGEND

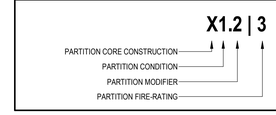

© 2025 DAG ARCHITECTS, INC. ALL RIGHTS RESERVED NO PART OF THIS DOCUMENT MAY BE COPIED, REPRODUCED OR TRANSMITTED BY ANY MEANS WITHOUT WRITTEN PERMISSION OF DAG ARCHITECTS, INC. THESE DRAWINGS AND SPECIFICATIONS ARE THE PROPERTY AND COPYRIGHT OF DAG ARCHITECTS, INC. AND SHALL NOT BE USED ON ANY OTHER PROJECT OR LOCATION EXCEPT AS DESCRIBED ON THE DRAWINGS, WITHOUT THE PRIOR WRITTEN AGREEMENT OF DAG ARCHITECTS.

DAG Architects
AR0017640
850 South Gadsden Street
Suite 140
Tallahassee, Florida 32301
850.656.7506
www.dagarchitects.com

© 2025 All reproduction & intellectual property rights reserved.

FITZGERALD COLLABORATIVE GROUP, LLC.
AA26001957

STATE OF FLORIDA — ROGER T. GODWIN — AR0017551 — 09-18-25 — REGISTERED ARCHITECT

Roger T. Godwin
Professional Architect:
Florida - License #AR0017551


Digital Signature

PERMIT DOCUMENTS

GADSDEN COUNTY SCHOOL BOARD
New Quincy K-8 School

GADSDEN COUNTY SCHOOL DISTRICT — FL

1400 W. KING STREET
QUINCY, FL 32351

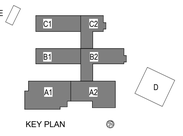

REVISIONS


NO.	DESCRIPTION	DATE

RECEIVED
ALLSTATE CONSTRUCTION
09-18-2025

Project Number	22023
Dated	07-31-2025

INTERIOR WALL TYPES

A-013

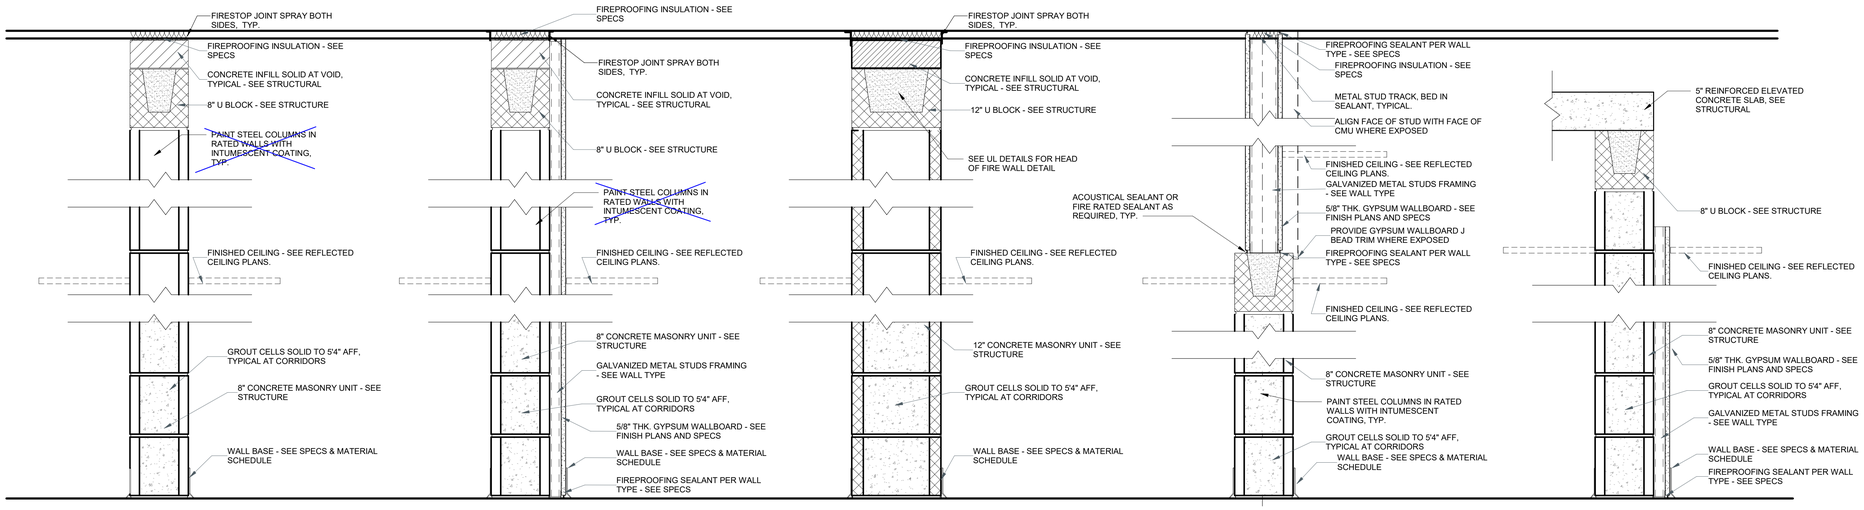

TYPE G1 — 8" CMU EXTEND TO DECK ABOVE (AT HUB /MEDIA WALL, REFER TO DETAIL A1/A315)

TYPE G1 | S — 8" CMU EXTEND TO DECK ABOVE **SMOKE PARTITION** **UL906, UL Y624**

TYPE G1 | 1 — 8" CMU EXTEND TO DECK ABOVE (AT HUB EAST WALLS REFER TO DETAIL A2/A310) **1 HOUR FIRE BARRIER** **UL906, UL Y624**

TYPE G1 | 2 — 8" CMU EXTEND TO DECK ABOVE **2 HOUR FIRE WALL** **UL906, UL Y624**

TYPE G1.1 — 8" CMU, EXTEND MIN. 4" ABOVE CEILING

TYPE G1.1 | S — 8" CMU, SEE DETAIL C4/A317 FOR HEIGHT **SMOKE PARTITION** **UL906, UL Y624**

TYPE G2 — 8" CMU, EXTEND TO DECK ABOVE, 1 1/2" METAL STUD, ONE SIDE, ONE LAYER 5/8" GYPSUM BOARD

TYPE G2 | S — 8" CMU, EXTEND TO DECK ABOVE, 1 1/2" METAL STUD, ONE SIDE, ONE LAYER 5/8" GYPSUM BOARD **SMOKE PARTITION** **UL906, UL Y624**

TYPE G2 | 1 — 8" CMU, EXTEND TO DECK ABOVE, 1 1/2" METAL STUD, ONE SIDE, ONE LAYER 5/8" GYPSUM BOARD **1 HOUR FIRE BARRIER** **UL906, UL Y624**

TYPE G3 | 1 — 8" CMU, EXTEND TO DECK ABOVE, 2 1/2" METAL STUD, ONE SIDE, ONE LAYER 5/8" GYPSUM BOARD **1 HOUR FIRE BARRIER** **UL906, UL Y624**

TYPE H1 — 12" CMU

TYPE H1 | S — 12" CMU **SMOKE PARTITION** **UL906, UL Y624**

TYPE H1 | 1 — 12" CMU **1 HOUR FIRE BARRIER** **UL906,UL Y624**

TYPE H1 | 2 — 12" CMU **2 HOUR FIRE BARRIER** **UL U906,UL Y624**

TYPE GB3 — 8" CMU, EXTEND TO 4" ABOVE CEILING , WITH TYPE B3 3-5/8" METAL STUD WALL WITH 5/8" TYPE X GYPSUM BOARD EACH SIDE, EXTEND TO DECK ABOVE

TYPE GB3 | S — 8" CMU, EXTEND TO 4" ABOVE CEILING, WITH TYPE B3 3-5/8" METAL STUD WALL WITH 5/8" TYPE X GYPSUM BOARD EACH SIDE, EXTEND TO DECK ABOVE **SMOKE PARTITION UL906, UL Y624**

TYPE GB3 | 1 — 8" CMU, EXTEND TO 4" MIN. ABOVE CEILING, (EXTEND TO 12' 8" AT 2ND FLOOR HUB) WITH TYPE B3 3-5/8" METAL STUD WALL WITH 5/8" TYPE X GYPSUM BOARD EACH SIDE- CENTER OVER CMU WALL **1 HOUR FIRE BARRIER UL906,UL Y624**


TYPE GC4 | 1 — 8" CMU, EXTEND TO 4" ABOVE CEILING , (EXTEND TO 12' 8" AT 2ND FLOOR HUB) WITH TYPE C4 6" METAL STUD WALL WITH 5/8" TYPE X GYPSUM BOARD EACH SIDE -ALIGN FACE OF GYPSUM WITH FACE OF CMU ON EXPOSED SIDE **SOUND ATTENUATION - STC49** **1 HOUR FIRE BARRIER UL906, UL Y624**

TYPE G5 | 2 — 8" CMU, EXTEND TO CONCRETE DECK ABOVE, 1 1/2" METAL STUD, ONE SIDE, ONE LAYER 5/8" GYPSUM BOARD **2 HOUR FIRE BARRIER** **UL906**

PARTITION CORE LEGEND

A	2 1/2" METAL STUD
B	3 5/8" METAL STUD
C	6" METAL STUD
D	8" METAL STUD
E	10" METAL STUD
G	8" CMU
H	12" CMU
P	C-H STUD SHAFTWALL

ADD DOUBLE 4" CMU WALL

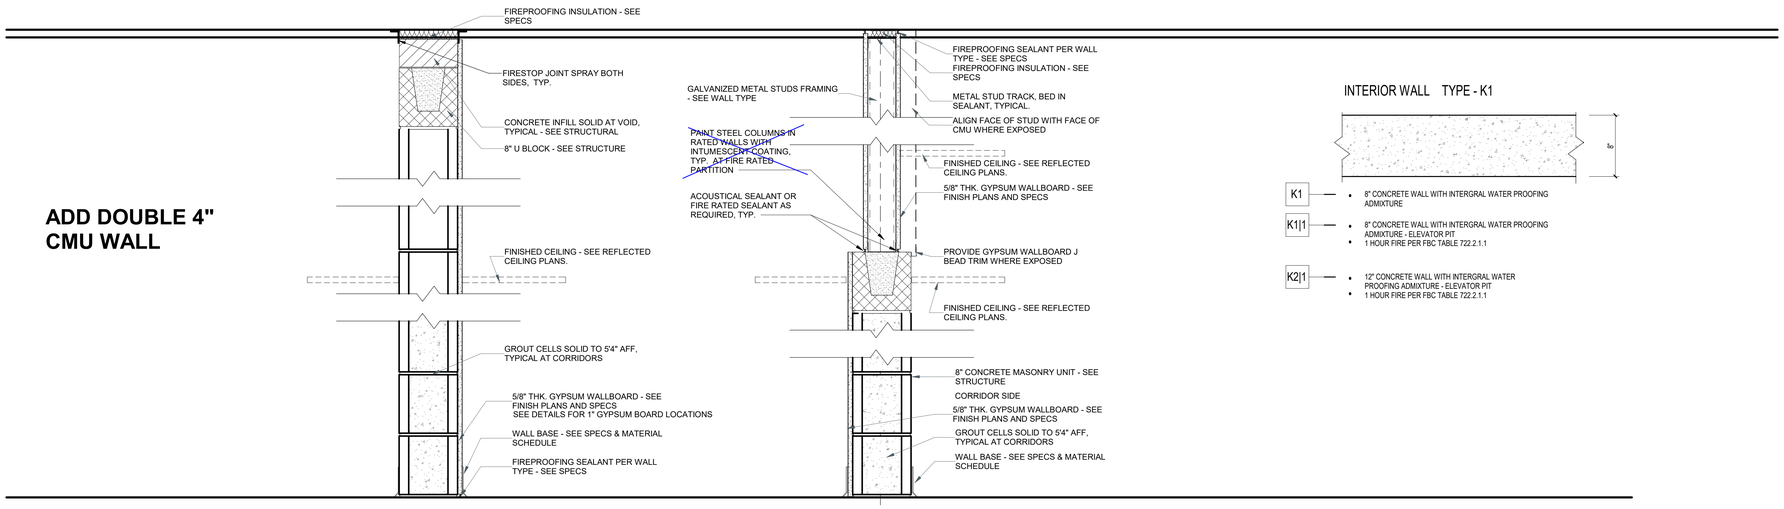

TYPE G4 — 8" CMU, EXTEND TO DECK ABOVE, ONE LAYER 5/8" OR 1" GYPSUM BOARD LAMINATED TO ONE SIDE

TYPE G4 | S — 8" CMU, EXTEND TO DECK ABOVE, ONE LAYER 5/8" GYPSUM BOARD LAMINATED TO ONE SIDE **SMOKE PARTITION UL 906, UL Y624**

TYPE G4 | 1 — 8" CMU, EXTEND TO DECK ABOVE, ONE LAYER 5/8" GYPSUM BOARD LAMINATED TO ONE SIDE **1 HOUR FIRE BARRIER UL906, UL Y624**

TYPE G4B3 — 8" CMU WITH 1 LAYER 5/8" TYPE X GYPSUM DRYWALL LAMINATED TO ONE SIDE, EXTEND TO 4" MIN. ABOVE CEILING, WITH TYPE B3 3-5/8" METAL STUD WALL WITH 5/8" TYPE X GYPSUM BOARD EACH SIDE TO DECK ABOVE- CENTER OVER CMU WALL

TYPE G4B3 | S — 8" CMU WITH 1 LAYER 5/8" TYPE X GYPSUM DRYWALL LAMINATED TO ONE SIDE, EXTEND TO 4" MIN. ABOVE CEILING, WITH TYPE B3 3-5/8" METAL STUD WALL WITH 5/8" TYPE X GYPSUM BOARD EACH SIDE- CENTER OVER CMU WALL **SMOKE PARTITION UL906 , UL Y624**

TYPE G4B3 | 1 — 8" CMU WITH 1 LAYER 5/8" TYPE X GYPSUM DRYWALL LAMINATED TO ONE SIDE, EXTEND TO 4" MIN. ABOVE CEILING, WITH TYPE B3 3-5/8" METAL STUD WALL WITH 5/8" TYPE X GYPSUM BOARD EACH SIDE- CENTER OVER CMU WALL **1 HOUR FIRE BARRIER UL906 , UL Y624**

INTERIOR WALL TYPE - K1

GENERAL NOTES

PARTITION TYPES


WALL AND PARTITION GENERAL NOTES:

1. ALL MASONRY TO BE RUNNING BOND WITH CONCAVE JOINTS, UNLESS NOTED OTHERWISE.
2. REFER TO STRUCTURE FOR LOAD BEARING AND LATERAL LOAD RESISTANT WALL CONSTRUCTION.
3. PROVIDE 2 CONTINUOUS BEADS OF ACOUSTICAL SEALANT AROUND PARIMETER OF BOTTOM TRACK OF ALL STC RATED PARTITIONS.
4. PROVIDE (2) METAL STUDS MIN. AT ALL JAMB CONDITIONS.
5. PROVIDE CEMENTITIOUS TILE BACKER BOARD BEHIND TILE AND MOISTURE RESISTANT GYPSUM WALL BOARD ABOVE TILE, WHERE OCCURS.
6. CONTRACTOR SHALL PROVIDE REINFORCING 20 GAUGE STEEL SHEET BEHIND WALL MOUNTED AND CEILING MOUNTED EQUIPMENT.
7. WHERE WALL CAVITIES ARE INDICATED TO RECEIVE INSULATION, ALL INSULATION IS TO BE UNFACED GLASS FIBER SOUND BATT INSULATION WITH THICKNESS TO MATCH STUD SIZE, UNO.
8. ELECTRICAL JUNCTION BOXES SHALL NEVER BE INSTALLED "BACK TO BACK".
9. ALL ELECTRICAL JUNCTION BOXES WILL BE INSTALLED W/ SOUND PUTTY PADS @ STC PARTITIONS. SEE SHEET A-012.
10. CUT GYPSUM BOARD TO FIT AROUND METAL DECK PROFILE.
11. SEAL ALL FLOOR AND WALL PENETRATIONS.
12. ALL INTERIOR WALLS AND PARTITIONS EXTEND TO DECK ABOVE, UNLESS NOTED OTHERWISE.
13. ~~THE MINIMUM STC RATING FOR ANY SPACE SHALL BE 36.~~ THE FOLLOWING MINIMUM STC RATINGS SHALL BE PROVIDED FOR THE ENCLOSURE OF THE FOLLOWING TYPES OF SPACES LISTED, UNLESS NOTED OTHERWISE IN THE DOCUMENTS TO BE HIGHER.
    A. MECHANICAL ROOM STC 55
    B. TOILET/RESTROOMS STC 55
14. PROVIDE A CONTINUOUS BEAD OF ACOUSTICAL SEALANT AT THE TOP & BOTTOM OF ALL GYP BOARD WALLS IN ACCORDANCE W/ ASTM C919. WHERE GYP BOARD WALLS TERMINATE AT CURTAINWALL OR OTHER WINDOW & DOOR FRAMES, OF DISSIMILAR MATERIALS. PROVIDE A CONTINUOUS VERTICAL SEAL OF ACOUSTICAL FOAM TAPE.
15. ALL RIGID CONDUIT, DUCTS, PLUMBING PIPES, & APPLIANCE VENTS LOCATED IN SOUND ASSEMBLIES SHALL BE ISOLATED FROM THE BUILDING CONSTRUCTION BY MEANS OF RESILIENT SLEEVES, MOUNTS, OR 1/4" MINIMUM THICK RESILIENT MATERIALS.
16. ELECTRICAL OUTLET BOXES LOCATED IN OPPOSITE FACES OF SOUND RATED WALLS SHALL BE SEPARATED HORIZONTALLY BY A MINIMUM OF 24". BACKS & SIDES OF BOXES SHALL BE SEALED W/ 1/8" MINIMUM RESILIENT SEALANT & BACKED W/ 2" OF MINERAL FIBER INSULATION.
17. ~~FOR PARTITIONS INDICATING AN STC RATING, USE ACOUSTICAL GYP BOARD AS SHOWN ON REFERENCED STC REPORT.~~
18. SEE PLANS FOR RATED PARTITION LOCATIONS.
19. ALL PARTITIONS ARE NON-RATED, UNLESS OTHERWISE NOTED.

GENERAL NOTES FOR FIRE RATED WALLS AND PARTITIONS; AND SMOKE PARTITIONS;

1. PROVIDE FIRE RATED GYPSUM WALL BOARD AT FIRE RATED PARTITION ASSEMBLIES.
2. PROVIDE FIRE SEALANT AT TOP AND BOTTOM TRACKS OF ALL FIRE-RATED WALLS AND PARTITIONS.
3. PROTECT ALL CABLE, CONDUIT, PIPE, AND MECHANICAL DUCT PENETRATIONS WITH A FIRE-STOP SYSTEM OR DEVICES AT ALL FIRE-RATED WALLS, PARTITIONS, FLOORS, AND ROOF.
4. PENETRATIONS FOR CABLES, CONDUIT, PIPES AND MECHANICAL DUCTS SHALL BE PROTECTED BY A SYSTEM OR MATERIALS CAPABLE OF LIMITING THE TRANSFER OF SMOKE AT SMOKE RATED WALLS AND/OR PARTITIONS.
5. AIR TRANSFER OPENINGS IN SMOKE PARTITIONS SHALL BE PROVIDED WITH SMOKE DAMPERS PER NFPA 101, SECTION 8.4.6
6. LABEL FIRE AND SMOKE WALLS AND PARTITIONS ABOVE CEILING, IN ACCORDANCE WITH BUILDING CODE REQUIREMENTS. LETTERING TO BE MIN. 3" HIGH, WITHIN 15' OF EACH END OF PARTITION AND NOT EXCEEDING 30' APART.

LEGEND

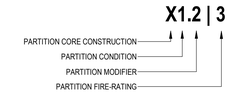

DAG Architects
AR0017640
850 South Gadsden Street
Suite 140
Tallahassee, Florida 32301
850.656.7506
www.dagarchitects.com

© 2025 All reproduction & intellectual property rights reserved.

FITZGERALD COLLABORATIVE GROUP, LLC.
AA26001957

STATE OF FLORIDA — ROGER T. GODWIN — AR0017551 — 09-18-25 — REGISTERED ARCHITECT


Roger T. Godwin
Professional Architect:
Florida - License #AR0017551

Digital Signature

PERMIT DOCUMENTS

GADSDEN COUNTY SCHOOL BOARD
New Quincy K-8 School

1400 W. KING STREET
QUINCY, FL 32351

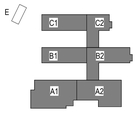

REVISIONS

NO.	DESCRIPTION	DATE

RECEIVED
ALLSTATE CONSTRUCTION
09-18-2025

Project Number	22023
Dated	07-31-2025

INTERIOR WALL TYPES

A-014

© 2025 DAG ARCHITECTS, INC. ALL RIGHTS RESERVED NO PART OF THIS DOCUMENT MAY BE COPIED, REPRODUCED OR TRANSMITTED BY ANY MEANS WITHOUT WRITTEN PERMISSION OF DAG ARCHITECTS, INC. THESE DRAWINGS AND SPECIFICATIONS ARE THE PROPERTY AND COPYRIGHT OF DAG ARCHITECTS, INC. AND SHALL NOT BE USED ON ANY OTHER PROJECT OR LOCATION EXCEPT AS DESCRIBED ON THE DRAWINGS, WITHOUT THE PRIOR WRITTEN AGREEMENT OF DAG ARCHITECTS.

ONLINE CERTIFICATIONS DIRECTORY

Design No. U419
BXUV.U419
Fire Resistance Ratings - ANSI/UL 263

Page Bottom

Design/System/Construction/Assembly Usage Disclaimer

- Authorities Having Jurisdiction should be consulted in all cases as to the particular requirements covering the installation and use of UL Certified products, equipment, system, devices, and materials.
- Building Codes may require other than listed construction features.
- Fire resistance assemblies and products are tested and classified by laboratories that have been investigated by UL for compliance with applicable requirements. The published information cannot always address every construction nuance encountered in the field.
- When field issues arise, it is recommended the first contact for assistance be the technical service staff provided by the product manufacturer noted for the design. Users of fire resistance assemblies are advised to consult the general Guide Information for each product category and each group of assemblies. The Guide Information includes specifics concerning alternate materials and alternate methods of construction.
- Only products which bear UL's Mark are considered Certified.

BXUV - Fire Resistance Ratings - ANSI/UL 263

BXUV7 - Fire Resistance Ratings - CAN/ULC-S101 Certified for Canada

See General Information for Fire-resistance Ratings - ANSI/UL 263


See General Information for Fire-resistance Ratings - CAN/ULC-S101 Certified for Canada

Design No. U419

July 24, 2017

Nonbearing Wall Ratings — 1, 2, 3 or 4 Hr (See Items 4 & 5 through 5K)

*** Indicates such products shall bear the UL or cUL Certification Mark for jurisdictions employing the UL or cUL Certification (such as Canada), respectively.**

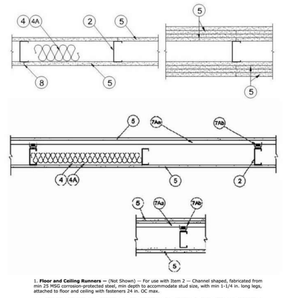

1. **Floor and Ceiling Runners** — (Not Shown) — For use with Item 2 — Channel shaped, fabricated from min 25 MSG corrosion-protected steel, min depth as indicated under Item 5, spaced a max of 24 in. OC. Studs to be cut 3/8 to 3/4 in. less than assembly height.

1A. **Framing Members* — Floor and Ceiling Runner** — Not Shown — In lieu of Item 1 — For use with Item 2B, proprietary channel shaped runners, 3-5/8 in. deep attached to floor and ceiling with fasteners 24 in. OC max.

CALIFORNIA EXPANDED METAL PRODUCTS CO — Viper25™ Track

CRACO MFG INC — SmartStuds™

MARINO/WARE, DIV OF WARE INDUSTRIES INC — Viper25™ Track

1B. **Framing Members* — Floor and Ceiling Runner** — Not Shown — In lieu of Item 1 — For use with Item 2C, proprietary channel shaped runners, 1-1/4 in. wide by 3-5/8 in. deep fabricated from min 0.020 in. thick galv steel, attached to floor and ceiling with fasteners spaced 24 in. OC max.

CALIFORNIA EXPANDED METAL PRODUCTS CO — Viper20™ Track

MARINO/WARE, DIV OF WARE INDUSTRIES INC — Viper20™ Track

1C. **Framing Members* — Floor and Ceiling Runners** — (Not Shown) — In lieu of Item 1 — Channel shaped, attached to floor and ceiling with fasteners 24 in. OC max.

ALLSTEEL & GYPSUM PRODUCTS INC — Type SUPREME Framing System

CONSOLIDATED FABRICATORS CORP, BUILDING PRODUCTS DIV — Type SUPREME Framing System

QUAIL RUN BUILDING MATERIALS INC — Type SUPREME Framing System

SCAFCO STEEL STUD MANUFACTURING CO — Type SUPREME Framing System

STEEL CONSTRUCTION SYSTEMS INC — Type SUPREME Framing System

UNITED METAL PRODUCTS INC — Type SUPREME Framing System

1D. **Floor and Ceiling Runners** — (Not Shown) — For use with Item 2A — Channel shaped, fabricated from min 0.027 in. thick galv steel, min depth as indicated under Item 5, attached to floor and ceiling with fasteners spaced max 24 in. OC.

1E. **Framing Members* — Floor and Ceiling Runners** — (Not Shown, As an alternate to Item 1) — For use with Items 2E, 5F or 5G or 5I only, channel shaped, fabricated from min. 0.015 in. (min bare metal thickness) galvanized steel, attached to floor and ceiling with fasteners 24 in. OC. max.

CLARKDIETRICH BUILDING SYSTEMS — CD ProTRAK

DMFCWBS L L C — ProTRAK

MBA METAL FRAMING — ProTRAK

RAM SALES L L C — Ram ProTRAK

STEEL STRUCTURAL PRODUCTS L L C — Tri-S ProTRAK

1F. **Framing Members* — Floor and Ceiling Runner** — Not Shown — In lieu of Item 1 — For use with Item 2F, proprietary channel shaped runners, minimum width to accommodate stud size, with 1- 1/8 in. long legs, for use with studs specified below and fabricated from min. 0.015 in. (min bare metal thickness) galv steel, attached to floor and ceiling with fasteners spaced 24 in. OC max.

SUPER STUD BUILDING PRODUCTS — The Edge

1G. **Framing Members* — Floor and Ceiling Runner** — For use with Item 2G, proprietary channel shaped runners, minimum width to accommodate stud size attached to floor and ceiling with fasteners 24 in. OC max.

STUDCO BUILDING SYSTEMS — CROCSTUD Track

1H. **Floor and Ceiling Runners** — (Not Shown) — Channel shaped, fabricated from min 0.02 in. galv steel, min width to accommodate stud size, with min 1 in. long legs, for use with studs specified below and fabricated from min 0.02 in. galv steel or thicker, attached to floor and ceiling with fasteners spaced max 24 in. OC.

MARINO/WARE, DIV OF WARE INDUSTRIES INC — Viper20™ Track VT100

1I. **Framing Members* — Floor and Ceiling Runners** — (Not Shown, As an alternate to Item 1) — For use with Items 2H, channel shaped, fabricated from min. 0.015 in. (min bare metal thickness) galvanized steel, attached to floor and ceiling with fasteners 24 in. OC. max.

TELLING INDUSTRIES L L C — TRUE-TRACK™

1J. **Framing Members* — Floor and Ceiling Runner** — Not Shown — In lieu of Item 1 — For use with Item 2I, proprietary channel shaped runners, 3-5/8 in. deep attached to floor and ceiling with fasteners 24 in. OC max.

TELLING INDUSTRIES L L C — Viper25™ Track

1K. **Framing Members* — Floor and Ceiling Runner** — Not Shown — In lieu of Item 1 — For use with Item 2J, proprietary channel shaped runners, 1-1/4 in. wide by 3-5/8 in. deep fabricated from min 0.020 in. thick galv steel, attached to floor and ceiling with fasteners spaced 24 in. OC max.

TELLING INDUSTRIES L L C — Viper20™ Track

1L. **Framing Members* — Floor and Ceiling Runner** — Not Shown — In lieu of Item 1 — For use with Item 2N, proprietary channel shaped runners, 1-1/4 in. wide by min. 3-1/2 in. deep fabricated from min 0.018 in. thick galv steel, attached to floor and ceiling with fasteners spaced 24 in. OC max.

STEEL INVESTMENT GROUP L L C — AlphaTRAK

1M. **Framing Members* — Floor and Ceiling Runners** — Not Shown — As an alternate to Item 1 — For use with Item 2O, proprietary channel shaped runners, min width to accommodate stud size, galv steel, attached to floor and ceiling with fasteners spaced 24 in. OC max.

RONDO BUILDING SERVICES PTY LTD — Rondo Wall Track

1N. **Framing Members* — Floor and Ceiling Runners** — Not Shown — As an alternate to Item 1 — For use with Item 2P, proprietary channel shaped runners, min width to accommodate stud size, galv steel, attached to floor and ceiling with fasteners spaced 24 in. OC max.

OEG BUILDING MATERIALS — OEG Track

2. **Steel Studs** — Channel shaped, fabricated from min 25 MSG corrosion-protected steel, min depth as indicated under Item 5, spaced a max of 24 in. OC. Studs to be cut 3/8 to 3/4 in. less than assembly height.

2A. **Steel Studs** — (As an alternate to Item 2) — For use with Items 5B, 5E, 5H, 5J and 5K) — Channel shaped, fabricated from min 20 MSG corrosion-protected or galv steel, 3-1/2 in. min depth, spaced a max of 16 in. OC. Studs friction-fit into floor and ceiling runners. Studs to be cut 5/8 to 3/4 in. less than assembly height.

2B. **Framing Members* — Steel Studs** — (As an alternate to Item 2, For use with Items 5C, 5I or 5K) — Proprietary C-shaped studs, 3-5/8 in. deep spaced a max of 24 in. OC. Studs to be cut 3/4 in less than the assembly height and installed with a 1/2 in. gap between the end of the stud and track at the bottom of the well. For direct attachment of gypsum board only.

CALIFORNIA EXPANDED METAL PRODUCTS CO — Viper25™

CRACO MFG INC — SmartStuds25™

MARINO/WARE, DIV OF WARE INDUSTRIES INC — Viper25™

2C. **Framing Members* — Steel Studs** — Not Shown — In lieu of Item 2 — proprietary channel shaped steel studs, min depth as indicated under Item 5, spaced a max of 24 in. OC. Fabricated from min 0.020 in. thick galv steel. Studs cut 3/8 in. to 3/4 in. less in lengths than assembly heights.

CALIFORNIA EXPANDED METAL PRODUCTS CO — Viper20™

MARINO/WARE, DIV OF WARE INDUSTRIES INC — Viper20™

2D. **Framing Members* — Steel Studs** — In lieu of Item 2 — Channel shaped studs, min depth as indicated under Item 5, spaced a max of 24 in. OC. Studs to be cut 3/4 in. less than assembly height.

ALLSTEEL & GYPSUM PRODUCTS INC — Type SUPREME Framing System

CONSOLIDATED FABRICATORS CORP, BUILDING PRODUCTS DIV — Type SUPREME Framing System

QUAIL RUN BUILDING MATERIALS INC — Type SUPREME Framing System

SCAFCO STEEL STUD MANUFACTURING CO — Type SUPREME Framing System

STEEL CONSTRUCTION SYSTEMS INC — Type SUPREME Framing System

UNITED METAL PRODUCTS INC — Type SUPREME Framing System

2E. **Framing Members* — Steel Studs** — Not Shown — In lieu of Item 2 — proprietary channel shaped steel studs, minimum width indicated under Item 5, Studs to be cut 3/8 to 3/4 in. less in lengths than assembly height.

STUDCO BUILDING SYSTEMS — CROCSTUD

2H. **Framing Members* — Steel Studs** — Not Shown — In lieu of Item 2 — proprietary channel shaped studs, minimum width indicated under Item 5, Studs to be cut 3/8 to 3/4 in less than assembly height.

TELLING INDUSTRIES L L C — TRUE-STUD™

2I. **Framing Members* — Steel Studs** — (As an alternate to Item 2, For use with Items 5C or 5I, or 5K) — Proprietary channel shaped steel studs, 3-5/8 in. deep spaced a max of 24 in. OC. Studs to be cut 3/4 in less than the assembly height and installed with a 1/2 in. gap between the end of the stud and track at the bottom of the well. For direct attachment of gypsum board only.

TELLING INDUSTRIES L L C — Viper25™

2J. **Framing Members* — Metal Studs** — Not Shown — In lieu of Item 2 — proprietary channel shaped steel studs, min depth as indicated under Item 5, spaced a max of 24 in. OC. Fabricated from min 0.020 in. thick galv steel. Studs cut 3/8 in. to 3/4 in. less in lengths than assembly heights

TELLING INDUSTRIES L L C — Viper20™

2K. **Framing Members* — Steel Studs** — As an alternate to Item 2 — For use with Item 1, channel shaped studs, fabricated from min 25 MSG corrosion-protected steel, min depth as indicated under Item 5, spaced a max of 24 in. OC. Studs to be cut 3/8 to 3/4 in. less than assembly height.

RIB METAL INC — NITROSTUD

2L. **Framing Members* — Steel Studs** — As an alternate to Item 2 — For use with Item 1, channel shaped studs, fabricated from min 25 MSG corrosion-protected steel, min depth as indicated under Item 5, spaced a max of 24 in. OC. Studs to be cut 3/8 to 3/4 in. less than assembly height.

OLMAR SUPPLY INC — PRIMESTUD

2M. **Framing Members* — Steel Studs** — As an alternate to Item 2 — For use with Item 1, channel shaped studs, fabricated from min 25 MSG corrosion-protected steel, min depth as indicated under Item 5, spaced a max of 24 in. OC. Studs to be cut 3/8 to 3/4 in. less than assembly height.

MARINO/WARE, DIV OF WARE INDUSTRIES INC — StudRite™

2N. **Framing Members* — Steel Studs** — As an alternate to Item 2 — proprietary channel shaped steel studs, min depth 3-1/2 in. and as indicated under Item 5, spaced a max of 24 in. OC, fabricated from min 0.018 in. thick galv steel. Studs cut 3/8 in. to 3/4 in. less in length than assembly height.

STEEL INVESTMENT GROUP L L C — AlphaSTUD

2O. **Framing Members* — Steel Studs** — As an alternate to Item 2 — proprietary channel shaped steel studs, min width as indicated under Item 5, min 25 MSG galv steel. Studs to be cut 3/8 to 3/4 in. less in lengths than assembly height. Spaced 24 in. OC max.

RONDO BUILDING SERVICES PTY LTD — Rondo Lipped Wall Stud

2P. **Framing Members* — Steel Studs** — As an alternate to Item 2 — proprietary channel shaped steel studs, min width as indicated under Item 5, min 25 MSG galv steel. Studs to be cut 3/8 to 3/4 in. less in lengths than assembly height. Spaced 24 in. OC max.

OEG BUILDING MATERIALS — OEG Stud

3. **Wood Structural Panel Sheathing** — (Optional, For use with Item 5 Only) — (Not Shown) — 4 ft wide, 7/16 in. thick oriented strand board (OSB) or 15/32 in. thick structural 1 sheathing (plywood) complying with DOC PS1 or PS2, or APA Standard PRP-108, manufactured with exterior glue, applied horizontally or vertically to the steel studs. Vertical joints centered on studs, and staggered one stud space from opposite side. Nail to studs with 6d common nails spaced 6 in. OC at perimeter and 12 in. OC in the field. When used, gypsum panels attached over OSB or plywood panels and fastener lengths for gypsum panels increased by min. 1/2 in.

4. **Batts and Blankets*** — (Required as indicated under Item 5) — Mineral wool batts, friction fitted between studs and runners. Min non thickness as indicated under Item 5.

See **Batts and Blankets** (BKNV or BZJZ) Categories for names of Classified companies.

4A. **Batts and Blankets*** — (Optional) — Placed in stud cavities, any glass fiber or mineral wool insulation bearing the UL Classification Marking as to Surface Burning Characteristics and/or Fire Resistance.

See **Batts and Blankets** (BKNV or BZJZ) Categories for names of Classified companies.

4B. **Batts and Blankets*** — For use with Item 5K. Placed in stud cavities, any min. 3-1/2 in. thick glass fiber insulation bearing the UL Classification Marking as to Surface Burning Characteristics and/or Fire Resistance.

See **Batts and Blankets** (BKNV or BZJZ) Categories for names of Classified companies.

4C. **Fiber, Sprayed* **** — (Optional) and as an alternate to Batts and Blankets (Item 4B) where insulation is required - Spray applied granulated mineral fiber material. The fiber is applied with adhesive at a minimum density of 4.0 pcf to completely fill the wall cavity in accordance with the application instructions supplied with the product. See **Fiber, Sprayed** (CCAZ).

AMERICAN ROCKWOOL MANUFACTURING, LLC — Type Rockwool Premium Plus

5. **Gypsum Board*** — Gypsum panels with beveled, square or tapered edges, applied vertically or horizontally. Vertical joints centered over stud and staggered one stud cavity on opposite sides of studs. Vertical joints in adjacent layers (multilayer systems) staggered one stud cavity. Horizontal joints need not be staggered. Horizontal edge joints and horizontal butt joints in adjacent layers (multilayer systems) staggered a min of 12 in. The thickness and number of layers for the 1 hr, 2 hr, 3 hr and 4 hr ratings are as follows:

Gypsum Board Protection on Each Side of Wall

Rating, Hr	Min Stud Depth, in. Items 2, 2C, 2D, 2F, 2G, 2O	No. of Layers & Thkns of Panel	Min Thkns of Insulation (Item 4)
1	3-1/2	1 layer, 5/8 in. thick	Optional
1	2-1/2	1 layer, 1/2 in. thick	1-1/2 in.
1	1-5/8	1 layer, 3/4 in. thick	Optional
2	1-5/8	2 layers, 1/2 in. thick	Optional
2	1-5/8	2 layers, 5/8 in. thick	Optional
2	3-1/2	1 layer, 3/4 in. thick	3 in.
3	1-5/8	3 layers, 1/2 in. thick	Optional
3	1-5/8	2 layers, 3/4 in. thick	Optional
4	1-5/8	4 layers, 1/2 in. thick	Optional
4	1-5/8	4 layers, 5/8 in. thick	Optional

CGC INC — 1/2 in. thick Type C, IP-X2 or IPC-AR, WRC, 5/8 in. thick Type AR, C, IP-AR, IP-X1, IP-X2, IPC-AR, SCX, SHX, WRX or WRC; 3/4 in. thick Types IP-X3 or ULTRACODE

UNITED STATES GYPSUM CO — 1/2 in. thick Type C, IP-X2, IPC-AR or WRC; 5/8 in. thick Type SCX, SGX, SHX, WRX, IP-X1, AR, C, WRC, FRX-G, IP-AR, IP-X2, IPC-AR; 3/4 in. thick Types IP-X3 or ULTRACODE

USG BORAL ZAWAWI DRYWALL L L C SPZ — 1/2 in. Type C; 5/8 in. Types C, SCX, ULTRACODE

USG MEXICO S A DE C V — 1/2 in. thick Type C, IP-X2, IPC-AR or WRC; 5/8 in. thick Type AR, C, IP-AR, IP-X1, IP-X2, IPC-AR, SCX, SHX, WRX, WRC or; 3/4 in. thick Types IP-X3 or ULTRACODE

When Item 7B, **Steel Framing Members***, is used, Nonbearing Wall Rating is limited to 1 hr. Min. stud depth is 3-1/2 in., min. thickness of insulation (Item 4) is 3 in., and two layers of gypsum board panels (1/2 in. or 5/8 in. thick) shall be attached to furring channels as described in Item 6. One layer of gypsum board panels (1/2 in. or 5/8 in. thick) attached to opposite side of stud without furring channels as described in Item 6.

5A. **Gypsum Board*** — (As an alternate to Item 5) — 5/8 in. thick, 24 to 54 in. wide, applied horizontally as the outer layer to one side of the assembly. Secured as described in Item 6.

CGC INC — Type SHX.

UNITED STATES GYPSUM CO — Type FRX-G, SHX.

USG MEXICO S A DE C V — Type SHX.

5B. **Gypsum Board*** — (Not Shown) — As an alternate to Item 5 when used as the base layer on one or both sides of wall when 5/8 in or 3/4 in. thick products are specified. For direct attachment only to steel studs Item 2A, (not to be used with Item 3) — Nom 5/8 in. or 3/4 in. may be used as alternate to all 5/8 in. or 3/4 in. thick gypsum panels with beveled, square or tapered edges, applied vertically. Vertical joints centered over 20 MSG steel studs and staggered min 1 stud cavity on opposite sides of studs. Wallboard secured to studs with No. 8 x 1-1/2 in. long Type S-12 steel screws spaced 8 in. OC at perimeter and 12 in. OC in the field. To be used with Lead Batten Strips (see Item 11) or Lead Discs or Tabs (see Item 12).

GAY-SAN ENGINEERING CORP — Type HS-LSC

5C. **Gypsum Board*** — (For Use With Item 2B) — Rating Limited to 1 Hour. 5/8 in. thick, 48 in. wide, Gypsum panels with beveled, square or tapered edges, applied vertically or horizontally. (Vertical Application) — The gypsum board is to be installed on each side of the studs with 1 in. long Type S coated steel screws spaced 8 in. OC starting 4 in. from the edge of the board at the vertical edges and 12 in. OC starting 6 in. from the edge of the board at the center of each board. Gypsum boards are to be secured to top and bottom track with screws spaced 8 in. OC starting 4 in. from the board edge. Fasteners shall not penetrate through both the stud and the track at the same time. Vertical joints are to be centered over studs and staggered one stud cavity on opposite sides of studs. Wallboard secured to studs with 1 in. long Type S coated steel screws spaced 8 in. OC starting 4 in. from the edge of the board at the vertical edges and 12 in. OC starting 6 in. from the edge of the board at the center of each board. Gypsum boards are to be secured to top and bottom track with screws spaced 8 in. OC starting 4 in. from the board edge. Fasteners shall not penetrate through both the stud and the track at the same time. All horizontal joints are to be backed as outlined under section U of Volume 1 in the Fire Resistive Directory.

CGC INC — Type SCX.

UNITED STATES GYPSUM CO — Type SCX, SGX.

USG BORAL ZAWAWI DRYWALL L L C SPZ — Type SCX

USG MEXICO S A DE C V — Type SCX

5D. **Gypsum Board*** — (As an alternate to Item 5) — 5/8 in. thick, 48 in. wide, applied vertically or horizontally. Secured as described in Item 6. For use with Items 1 and 2 only.

CGC INC — Type USGX

UNITED STATES GYPSUM CO — Type USGX

USG MEXICO S A DE C V — Type USGX

5E. **Gypsum Board*** — (Not Shown) — As an alternate to Item 5 when used as the base layer on one or both sides of wall when 1/2 in. or 5/8 in thick products are specified. For direct attachment only to steel studs Item 2A, (not to be used with Item 3) — Nom 1/2 in. or 5/8 in. thick lead backed gypsum panels with beveled, square or tapered edges, applied vertically. Vertical joints centered over studs and staggered min 1 stud cavity on opposite sides of studs. Wallboard secured to studs with 1-1/4 in. long Type S-12 (for No. 8 by 1-1/4 in. long bugle head fine drillerz steel screws spaced 8 in. OC at perimeter and 12 in. OC in the field.

NEW ENGLAND LEAD BURNING CO INC, DBA NELCO — Nelco

5F. **Gypsum Board*** — (As an alternate to Item 5) — For use with Items 1E and 2E only, Gypsum panels with beveled, square or tapered edges, applied vertically, and fastened to the steel studs with 1 in. long Type S-12 pan head steel screws, one at the top of the strip and one at the bottom of the strip. Lead strips, nominal 3/8 in. diam by max 0.085 in. thick. Vertical joints centered on studs and staggered one stud cavity on opposite sides of studs. Steel stud depth shall be a minimum 3-5/8 in.

UNITED STATES GYPSUM CO — 5/8 in. thick Type SCX, SGX

USG BORAL ZAWAWI DRYWALL L L C SPZ — 5/8 in. thick Type SCX

5G. **Gypsum Board*** — (As an alternate to Item 5) — For use with Items 1E and 2E only, Gypsum panels with beveled, square or tapered edges, applied vertically or horizontally, as specified in the table below and fastened to the steel studs as described in Item 6. Vertical joints centered over studs and staggered one stud cavity on opposite sides of studs. Vertical joints in adjacent layers (multilayer systems) staggered one stud cavity. Horizontal joints need not be backed by steel framing. Horizontal butt joints on opposite sides of studs need not be staggered. Horizontal edge joints and horizontal butt joints in adjacent layers (multilayer systems) staggered a min of 12 in. The thickness and number of layers for the 2 hr, 3 hr and 4 hr ratings are as follows:

Gypsum Board Protection on Each Side of Wall

Rating, Hr	Min Stud Depth, in. Items 2, 2E, 2G, 2O	No. of Layers & Thkns of Panel	Min Thkns of Insulation (Item 4)
2	1-5/8	2 layers, 1/2 in. thick	Optional
2	1-5/8	2 layers, 5/8 in. thick	Optional
3	1-5/8	3 layers, 1/2 in. thick	Optional
3	1-5/8	3 layers, 5/8 in. thick	Optional
4	1-5/8	4 layers, 1/2 in. thick	Optional
4	1-5/8	4 layers, 5/8 in. thick	Optional

CGC INC — 1/2 in. thick Type C, IP-X2 or IPC-AR, WRC, 5/8 in. thick Type AR, C, IP-AR, IP-X1, IP-X2, IPC-AR, SCX, SHX, WRX or; 3/4 in. thick Types IP-X3 or ULTRACODE

UNITED STATES GYPSUM CO — 1/2 in. thick Type C, IP-X2, IPC-AR or; 5/8 in. thick Type SCX, SGX, SHX, IP-X1, AR, C, WRC, FRX-G, IP-AR, IP-X2, IPC-AR, ULIX; 3/4 in. thick Types IP-X3 or ULTRACODE

USG BORAL ZAWAWI DRYWALL L L C SPZ — 1/2 in. Type C; 5/8 in. Types C, SCX, ULTRACODE

USG MEXICO S A DE C V — 1/2 in. thick Type C, IP-X2, IPC-AR or; 5/8 in. thick Type AR, C, IP-AR, IP-X1, IP-X2, IPC-AR, SCX, SHX, or; 3/4 in. thick Types IP-X3 or ULTRACODE

5H. **Gypsum Board*** — (Not Shown) — As an alternate to Item 5 when used as the base layer on one or both sides of wall when 5/8 or 3/4 in thick products are specified. For direct attachment only to steel studs Item 2A, (not to be used with Item 3) - Nom 5/8 or 3/4 in. may be used as alternate to all 5/8 or 3/4 in. thick gypsum panels with beveled, square or tapered edges, applied vertically. Vertical joints centered over 20 MSG steel studs and staggered min 1 stud cavity on opposite sides of studs. Wallboard secured to studs with No. 8 x 1-1/2 in. long Type S-12 steel screws spaced 8 in. OC at perimeter and 12 in. OC in the field. For Joint Compound see Item 5. To be used with Lead Batten Strips (see Item 11A) or Lead Discs (see Item 12A).

MAYCO INDUSTRIES INC — Type X-Ray Shielded Gypsum

5I. **Gypsum Board*** — (As an alternate to Item 5) — Nom. 5/8 in. thick gypsum panels with beveled, square or tapered edges installed as described in Item 5. Steel stud minimum depth shall be as indicated in Item 5.

CGC INC — Type ULX

UNITED STATES GYPSUM CO — Type ULX

USG MEXICO S A DE C V — Type ULX

5J. **Gypsum Board*** — (Not Shown) — (As an alternate to Item 5 when used as the base layer on one or both sides of wall when 5/8 in thick products are specified. For direct attachment only to steel studs Item 2A, not to be used with Item 3). Nom 5/8 in. thick lead backed gypsum panels with beveled, square or tapered edges, applied vertically. Vertical joints centered over studs and staggered min 1 stud cavity on opposite sides of studs. Wallboard secured to studs with 1-1/4 in. long Type S-12 (for No. 8 by 1-1/4 in. long bugle head fine drillerz steel screws spaced 8 in. OC at perimeter and 12 in. OC in the field. Lead batten strips required behind vertical joints of lead backed gypsum wallboard and optional at remaining stud locations. Lead batten strips are 1-1/2 in. wide by min 0.063 in. thick lead sheet, cut into 3 in. long pieces. Strips are centered on the stud with construction adhesive and has 2 in. long Type S-12 pan head steel screws, one at the top of the strip and one at the bottom of the strip. Lead discs, nominal 3/8 in. diam by max 0.085 in. thick. Compression-fitted or adhered over the screw heads. Lead batten strips and discs to have a purity of 99.9% meeting the Federal specification QQ-L-201f, Grade "C".

RADIATION PROTECTION PRODUCTS INC — Type RPP - Lead Lined Drywall

5K. **Gypsum Board*** — (Not Shown) — (As an alternate to Item 5) — Nom. 5/8 in. thick gypsum panels with beveled, square or tapered edges, applied vertically. Vertical joints centered over 20 MSG steel studs and staggered one stud cavity on opposite sides of studs. Vertical joints in adjacent layers (multilayer systems) staggered one stud cavity. Horizontal joints need not be backed by steel framing. Horizontal edge joints and horizontal butt joints on opposite sides of studs need not be staggered. Horizontal edge joints and horizontal butt joints in adjacent layers (multilayer systems) need not be staggered. The number of layers for the 1 hr, 2 hr, 3 hr and 4 hr ratings are as follows:

Gypsum Board Protection on Each Side of Wall

Rating, Hr	Min Stud Depth, in. Items 2 through 2O	No. of Layers & Thkns of Panel	Min Thkns of Insulation (Item 4B)
1	3-5/8	1 layer, 5/8 in. thick	3-1/2 in.
2	3-5/8	2 layers, 5/8 in. thick	Optional
3	3-5/8	3 layers, 5/8 in. thick	Optional
4	3-5/8	4 layers, 5/8 in. thick	Optional

UNITED STATES GYPSUM CO — 5/8 in. thick Type ULIX

6. **Fasteners** — (Not Shown) — For use with Items 2 and 2F - Type S or S-12 steel screws used to attach gypsum panels to steel studs. **Single layer systems:** First layer - 1 in. long for 1/2 in., 5/8 in. thick panels, spaced 24 in. OC. Second layer - 1-5/8 in. long for 1/2 in., 5/8 in. thick panels, spaced 8 in. OC when panels are applied horizontally, or 8 in. OC along vertical and bottom edges and 12 in. OC in the field when panels are applied vertically. **Two layer systems:** First layer - 1 in. long for 1/2 in., 5/8 in. thick panels, spaced 24 in. OC. Second layer - 1-5/8 in. long for 1/2 in., 5/8 in. thick panels or 2-1/4 in. long for 5/8 in. thick panels, spaced 16 in. OC with screws offset 8 in. from first layer.**Three-layer systems:** First layer - 1 in. long for 1/2 in., 5/8 in. thick panels, spaced 24 in. OC. Second layer- 1-5/8 in. long for 1/2 in., 5/8 in. thick panels spaced 24 in. OC. Third layer- 2-1/4 in. long for 1/2 in., 5/8 in. thick panels or 2-1/2 in. long for 5/8 in. thick panels, spaced 24 in. OC. **Four-layer systems:** First layer - 1 in. long for 1/2 in., 5/8 in. thick panels, spaced 24 in. OC. Second layer- 1-5/8 in. long for 1/2 in., 5/8 in. thick panels, spaced 24 in. OC. Third layer- 2-1/4 in. long for 1/2 in. thick panels or 2-1/2 in. long for 5/8 in. thick panels, spaced 24 in. OC. Fourth layer - 2-1/2 in. long for 1/2 in. thick panels or 3 in. long for 5/8 in. thick panels, spaced 12 in. OC. Screws offset min 8 in. from layer below.

7. **Framing Channels** — (Optional, Not Shown, for single or double layer systems) — Resilient furring channels fabricated from min 25 MSG corrosion-protected steel, spaced vertically a max of 24 in. OC. Flange portion attached to each intersecting stud with 1/2 in. long Type S-12 steel screws. Not for use with Item 5A and 5B.

7A. **Framing Members*** — (Optional on one or both sides, not shown, for single or double layer systems) — As an alternate to Item 7, furring channels and Steel Framing Members as described below:

a. **Furring Channels** — Formed of No. 25 MSG galv steel, 2-9/16 in. or 2-23/32 in. wide by 7/8 in. deep, spaced max. 24 in. OC perpendicular to studs. Channels secured to studs as described in Item 6. Gypsum board attached to furring channels as described in Item 6. Not for use with Item 5A and 5B.

b. **Steel Framing Members*** — Used to attach furring channels (Item 7Aa) to studs (Item 2). Clips spaced max 48 in. OC, and secured to studs with No. 8 x 1-1/2 in. minimum self-drilling, S-12 steel screw through the center grommet. RSIC-V and RSIC-V (2.75) clips secured to studs with No. 8 x 9/16 in. long Type S-12 steel screws through the slotted holes in the clip. Furring channels are friction fitted into clips. RSIC-1 and RSIC-V clips for use with 2-9/16 in. wide furring channels. RSIC-1 (2.75) and RSIC-V (2.75) clips for use with 2-23/32 in. wide furring channels.

PAC INTERNATIONAL L L C — Types RSIC-1, RSIC-V, RSIC-1 (2.75), RSIC-V (2.75).

7B. **Framing Members*** — (Optional, Not Shown) — As an alternate to Item 7, for single or double layer systems, furring channels and Steel Framing Members on only one side of studs as described below:

a. **Furring Channels** — Formed of No. 25 MSG galv steel, spaced 24 in. OC perpendicular to studs. Channels secured to studs as described in Item 6. Slotts and blankets placed in stud cavity as described in Item 5. Two layers of gypsum board attached to furring channels as described in Item 5. Not for use with Item 5A and 5E.

b. **Steel Framing Members*** — Used to attach furring channels (Item 7Ba) to one side of studs (Item 2) only. Clips spaced 48 in. OC, and secured to studs with two No. 8 x 1/2 in. self-drilling screws through the hole at each end of the clip. Furring channels are friction fitted into clips.

KINETICS NOISE CONTROL INC — Type Isomax

7C. **Framing Members*** — (Not Shown) — (Optional on one or both sides, not shown, for single or double layer systems) — As an alternate to Item 7, furring channels and Steel Framing Members as described below:

a. **Furring Channels** — Formed of No. 25 MSG galv steel. Spaced 24 in. OC perpendicular to studs. Channels secured to studs as described in Item 5. Ends of furring channels spliced together with double strand of No. 18 AWG galvanized steel wire.. Gypsum board attached to furring channels as described in Item 6. Not for use with Item 5A and 5E.

b. **Steel Framing Members*** — Used to attach furring channels (Item 7Ca) to studs. Clips spaced 48 in. OC., and secured to studs with 2 in. coarse drywall screw with 1 in. diam washer through the center hole. Furring channels are friction fitted into clips

STUDCO BUILDING SYSTEMS — RESILMOUNT Sound Isolation Clips - Type A237 or A237R

8. **Joint Tape and Compound** — Vinyl or casein, dry or premixed joint compound applied in two coats to joints and screw heads of outer layers. Paper tape, nom 2 in. wide, embedded in first layer of compound over all joints of outer layer panels. Paper tape and joint compound may be omitted when gypsum panels are supplied with a square edge.

9. **Siding, Brick or Stucco** — (Optional, Not Shown) — Aluminum, vinyl or steel siding, brick veneer or stucco applied to the exterior face of load-bearing studs, installed over gypsum panels. Brick veneer attached to studs with corrugated metal wall ties attached to each stud with steel screws, not more than each sixth course of brick.

10. **Caulking and Sealants*** — (Optional, Not Shown) — A bead of acoustical sealant applied around the partition perimeter for sound control.

UNITED STATES GYPSUM CO — Type AS

11. **Lead Batten Strips** — (Not Shown, For Use With Item 5B) — Lead batten strips, min 1-1/2 in. wide, max 10 ft long with a max thickness of 0.125 in. Strips placed on the interior face of studs and attached to the stud with two 1 in. long Type S-12 pan head steel screws, one at the top of the strip and one at the bottom of the strip. Lead batten strips required behind vertical joints of lead backed gypsum wallboard and optional at remaining stud locations. Lead sheet (Item 11A) and optional at remaining stud locations. Required behind vertical joints of lead backed gypsum wallboard (Item 5B) and optional at remaining stud locations.

11A. **Lead Batten Strips** — (Not Shown, For Use With Item 5H) — Lead batten strips, 2 in. wide, max 10 ft long with a max thickness of 0.140 in. Strips placed on the face of studs and attached to the stud with two 1 in. long Type S-12 pan head steel screws, one at the top of the strip and one at the bottom of the strip or with one min. 1 in. long min. Type S-8 pan head steel screw at the top of the strip. Lead batten strips to have a purity of 99.9% meeting the Federal specification QQ-L-201f, Grades "B, C or D". Lead batten strips required behind vertical joints of lead backed gypsum wallboard and optional at remaining stud locations.

12. **Lead Discs or Tabs** — (Not Shown, For Use With Item 5B) — Lead in lieu of or in addition to the lead batten strips (Item 11) or optional at other locations - Max 3/4 in. diam by max 0.125 in. thick lead discs compression fitted or adhered over steel screw heads or max 1/2 in. by 1-1/4 in. by max 0.125 in. thick lead tabs wrapped around the edge of the gypsum board and adhered over the screw heads. Lead discs or tabs to have a purity of 99.9% meeting the Federal specification QQ-L-201f, Grade "C".


12A. **Lead Discs** — (Not Shown, for use with Item 5H) — Max 5/16 in. diam by max 0.140 in. thick lead discs compression fitted or adhered over steel screw heads. Lead discs to have a purity of 99.9% meeting the Federal Specification QQ-L-201f, Grades "B, C or D".

13. **Lead Batten Strips** — (Not Shown, For Use With Item 5E) — Lead batten strips, 2 in. min, max 10 ft long with a max thickness of 0.140 in. Strips placed on the face of studs and attached to the stud with two 1 in. long Type S-12 pan head steel screws, one at the top of the strip and one at the bottom of the strip or with one min. 1 in. long min. Type S-8 pan head steel screw at the top of the strip. Lead batten strips to have a purity of 99.9% meeting the Federal specification QQ-L-201f, Grades "B, C or D". Lead batten strips required behind vertical joints of lead backed gypsum wallboard (Item 5E) and optional at remaining stud locations.

14. **Lead Tabs** — (Not Shown, For Use With Item 5E) — 2 in. wide, 3 in. long with a max thickness of 0.142 in. Tabs friction-fit around front face of stud, the stud folded back flange, and the back face of

System No. W-L-1054
November 26, 2012

ANSI/UL1479 (ASTM E814)	CAN/ULC S115
F Ratings — 1 and 2 Hr (See Items 1 and 3)	F Ratings — 1 and 2 Hr (See Items 1 and 3)
T Rating — 0 Hr	FT Rating — 0 Hr
L Rating at Ambient — Less Than 1 CFM/sq ft	FH Ratings — 1 and 2 Hr (See Items 1 and 3)
L Rating at 400 F — Less Than 1 CFM/sq ft	FTH Rating — 0 Hr
L Rating at Ambient — Less Than 1 CFM/sq ft	FTH Rating — 0 Hr
L Rating at 400 F — Less Than 1 CFM/sq ft	

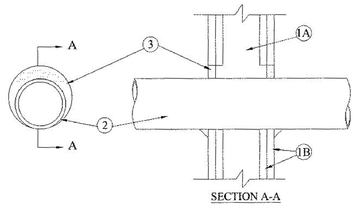

SECTION A-A

1. Wall Assembly — The 1 or 2 hr fire-rated gypsum wallboard/stud wall assembly shall be constructed of the materials and in the manner specified in the individual U300 or U400 Series Wall and Partition Designs in the UL Fire Resistance Directory and shall include the following construction features:

A. Studs — Wall framing may consist of either wood studs or steel channel studs. Wood studs to consist of nom 2 by 4 in. lumber spaced 16 in. OC. Steel studs to be min 2-1/2 in. wide and spaced max 24 in. OC. When steel studs are used and the diam of opening exceeds the width of stud cavity, the opening shall be framed on all sides using lengths of steel stud installed between the vertical studs and screw-attached to the steel studs at each end. The framed opening in the wall shall be 4 to 6 in. wider and 4 to 6 in. higher than the diam of the penetrating item such that, when the penetrating item is installed in the opening, a 2 to 3 in. clearance is present between the penetrating item and the framing on all four sides.

B. Gypsum Board* — 5/8 in. thick, 4 ft wide with square or tapered edges. The gypsum board type, thickness, number of layers, fastener type and sheet orientation shall be as specified in the individual U300 or U400 Series Design in the UL Fire Resistance Directory. Max diam of opening is 32-1/4 in. for steel stud walls. Max diam of opening is 14-1/2 in. for wood stud walls.
The F Rating of the firestop system is equal to the fire rating of the wall assembly.

2. Through-Penetrants — One metallic pipe, conduit or tubing to be installed either concentrically or eccentrically within the firestop system. The annular space shall be min 0 in. to max 2-1/4 in. Pipe may be installed with continuous point contact. Pipe, conduit or tubing may be installed at an angle not greater than 45 degrees from perpendicular. Pipe, conduit or tubing to be rigidly supported on both sides of wall assembly. The following types and sizes of metallic pipes, conduits or tubing may be used:

A. Steel Pipe — Nom 30 in diam (or smaller) Schedule 10 (or heavier) steel pipe.

B. Iron Pipe — Nom 30 in. diam (or smaller) cast or ductile iron pipe.

C. Conduit — Nom 4 in diam (or smaller) steel electrical metallic tubing or 6 in. diam steel conduit.

D. Copper Tubing — Nom 6 in. diam (or smaller) Type L (or heavier) copper tubing.

E. Copper Pipe — Nom 6 in. diam (or smaller) regular (or heavier) copper pipe.


3. Fill, Void or Cavity Material* — Sealant — Min 5/8 in. thickness of fill material applied within the annulus, flush with both surfaces of wall. At the point or continuous contact locations between pipe and wall, a min 1/2 in. diam bead of fill material shall be applied at the pipe wall interface on both surfaces of wall .

HILTI CONSTRUCTION CHEMICALS, DIV OF HILTI INC — FS-One Sealant

*Bearing the UL Classification Mark

Last Updated on 2012-11-26

System No. W-L-2244
April 11, 2005
F Ratings — 1 and 2 Hr (See Item 1)
T Ratings — 1 and 2 Hr (See Item 1)
L Rating at Ambient - Less Than 1 CFM/sq ft
L Rating at 400 F - 2 CFM/sq ft

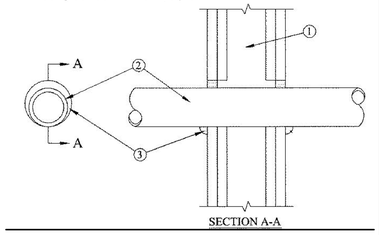

SECTION A-A

1. Wall Assembly — The 1 and 2 hr fire rated gypsum board/stud wall assembly shall be constructed of the materials and in the manner described in the individual U300, U400 or V400 Series Wall and Partition Design in the UL Fire Resistance Directory and shall include the following construction features:

A. Studs — Wall framing shall consist of either wood studs or steel channel studs. Wood studs to consist of nom 2 by 4 in. (51 by 102 mm) lumber spaced 16 in. (406 mm) OC. Steel studs to be min 2-1/2 in. (64 mm) wide by 1-3/8 in. (35 mm) deep channels spaced max 24 in. (610 mm) OC.

B. Gypsum Board* — The gypsum board type, thickness, number of layers, fastener type and sheet orientation shall be as specified in the individual U300, U400 or V400 Series Design in the UL Fire Resistance Directory. Max diam of opening is 3 in. (76 mm).
The hourly F and T Ratings of the firestop system are equal to the hourly fire rating of the wall assembly in which it is installed.

2. Through Penetrant — One nonmetallic pipe, conduit or tubing installed either concentrically or eccentrically within the firestop system. The annular space between pipe and periphery of opening shall be min of 0 in. (point contact) to a max 5/8 in. (16 mm). Pipe to be rigidly supported on both sides of wall assembly. The following types and sizes of nonmetallic pipes may be used:

A. Polyvinyl Chloride (PVC) Pipe — Nom 2 in. (51 mm) diam (or smaller) cellular or solid core Schedule 40 (or heavier) pipe for use in closed (process or supply) piping systems.

B. Chlorinated Polyvinyl Chloride (CPVC) — Nom 2 in. (51 mm) diam (or smaller) SDR 13.5 CPVC pipe for use in closed (process or supply) piping systems.

3. Fill, Void or Cavity Material* - Sealant — Min 5/8 in. (16 mm) thickness of fill material applied within annulus, flush with both surfaces of wall. At point contact location, a min 1/2 in. (13 mm) diam bead of fill material shall be applied to the wall/penetrant interface on both surfaces of the wall.


HILTI CONSTRUCTION CHEMICALS, DIV OF HILTI INC — FS-ONE Sealant

*Bearing the UL Classification Mark

Last Updated on 2005-04-11

System No. W-L-3065
November 26, 2012

ANSI/UL1479 (ASTM E814)	CAN/ULC S115
F Rating — 1 and 2 Hr (See Item 1)	F Rating — 1 and 2 Hr (See Item 1)
T Rating — 0 and 3/4 Hr (See item 3)	FT Rating — 0 and 3/4 Hr (See item 3)
L Rating At Ambient — 15 CFM/sq ft	FH Rating — 1 and 2 Hr (See Item 1)
L Rating At 400 F — 8 CFM/sq ft	FTH Rating — 0 and 3/4 Hr (See item 3)
L Rating At Ambient — 15 CFM/sq ft	
L Rating At 400 F — 8 CFM/sq ft	

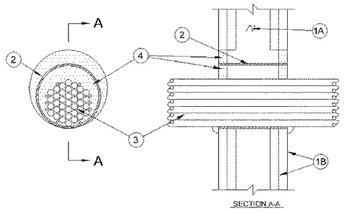

SECTION A-A

1. Wall Assembly — The 1 or 2 fire-rated gypsum wallboard/stud wall assembly shall be constructed of the materials and in the manner specified in the individual U300, U400 or V400 Series Wall and Partition Designs in the UL Fire Resistance Directory and shall include the following construction features:

A. Studs — Wall framing may consist of either wood studs or steel channel studs. Wood studs to consist of nom 2 by 4 in. (51 by 102 mm) lumber spaced 16 in. (406 mm) OC. Steel studs to be min 2-1/2 in. (64 mm) wide and spaced max 24 in. (610 mm) OC.

B. Gypsum Board* — Nom 5/8 in. (16 mm) thick gypsum board, with square or tapered edges. The gypsum board type, thickness, number of layers, fastener type and sheet orientation shall be as specified in the individual U300, U400 or V400 Series Design in the UL Fire Resistance Directory. Max diam of opening is 5-1/2 in. (138 mm) when sleeve (Item 2) is employed. Max diam of opening is 4 in. (102 mm) when sleeve (Item 2) is not employed.
The F Rating of the firestop system is equal to the fire rating of the wall assembly.

2. Metallic Sleeve — (Optional) - Nom 4 in. (102 mm) diam (or smaller) steel electrical metallic tubing (EMT) or Schedule 5 (or heavier) steel pipe or min 0.016 in. thick (0.41 mm, No. 28 ga) galv steel sleeve installed flush with wall surfaces. The annular space between steel sleeve and periphery of opening shall be min 0 in. (0 mm, point contact) to max 1 in. (25mm). When Schedule 5 steel pipe or EMT is used, sleeve may extend up to 18 in. (457 mm) beyond the wall surfaces. As an option when Schedule 5 steel pipe or EMT is used, sleeve may extend continuously beyond one wall surfaces. When cable bundle penetrates wall assembly at an angle of 45 degrees, no metallic sleeve is used.

3. Cables — Aggregate cross-sectional area of cable in opening to be max 45 percent of the cross-sectional area of the opening. The annular space between the cable bundle and the periphery of the opening to be min 0 in. (0 mm, point contact) to max 1 in. (25 mm) Cables to be rigidly supported on both sides of the wall assembly. Cable bundle, using cables described below, may penetrate the wall at an angle not greater than 45 degrees. Any combination of the following types and sizes of copper conductor cables may be used:

A. Max 7/C No. 12 AWG with polyvinyl chloride (PVC) insulation and jacket.

B. Max 25 pair No. 24 AWG telephone cable with PVC insulation and jacket.

B1. Max 4 pr No. 22 AWG Cat 5 or Cat 6 computer cables.

C. Type RG/U coaxial cable with polyethylene (PE) insulation and PVC jacket having a max outside diameter of ½ in. (13 mm).

C1. Max RG 6/U coaxial cable with fluorinated ethylene insulation and jacketing.

D. Multiple fiber optical communication cable jacketed with PVC and having a max OD of 5/8 in. (16 mm).

E. Through Penetrating Products*— Max three copper conductor No. 8 AWG .Metal-Clad Cable+.

AFC CABLE SYSTEMS INC

F. Max 3/C (with ground)(or smaller) No. 8 AWG copper conductor cable with PVC insulation and jacketing.

G. Max 3/4 in. (19 mm) diam copper ground cable with or without a PVC jacket.

H. Fire Resistive Cables* - Max 1-1/4 in. (32 mm) diam single conductor or multi conductor Type MI cable. A min 1/8 in. (3 mm) separation shall be maintained between MI cables and any other types of cable.

I. Max 4/C with ground 300 kcmil (or smaller) aluminum SER cable with PVC insulation and jacket.

J. Through Penetrating Product* - Any cables, Metal-Clad Cable+ or Armored Cable+ currently Classified under the Through Penetrating Products category.

K. Maximum 3/C No. 8 AWG metal-clad cable.

L. Maximum 5/8 diam fiber-optic cable with PVC jacket.

For cable bundle penetrating the wall assembly at an angle of 45 degrees, the T rating is ¾ hr for a 2 hr wall assembly.

See Through Penetrating Product (XHLY) category in the Fire Resistance Directory for names of manufacturers.

4. Fill, Void or Cavity Material*– Sealant or Putty – Fill material applied within the annulus, flush with each end of the steel sleeve or wall surface. Fill material installed symmetrically on both sides of the wall. A min 5/8 in. (16 mm) thickness of sealant is required for the 1 or 2 hr F Rating . An additional 1/2 in. (13 mm) diam bead of fill material shall be applied around the perimeter of sleeve on both sides of the wall when sleeve extends beyond surface of wall.


HILTI CONSTRUCTION CHEMICALS, DIV OF HILTI INC — CP601S, CP606, FS-One Sealants or CP618 Putty

*Bearing the UL Classification Mark

+Bearing the UL Listing Mark

System No. W-L-5096
October 24, 2012

ANSI/UL1479 (ASTM E814)	CAN/ULC S115
F Ratings - 1 and 2 Hr (See Item 1)	F Ratings - 1 and 2 Hr (See Item 1)
T Ratings - 0, 1/2 and 1 (See Items 3 and 4)	FT Ratings - 0, 1/2 and 1 (See Items 3 and 4)
	FH Ratings - 1 and 2 Hr (See Item 1)
	FTH Ratings - 0, 1/2 and 1 (See Items 3 and 4)

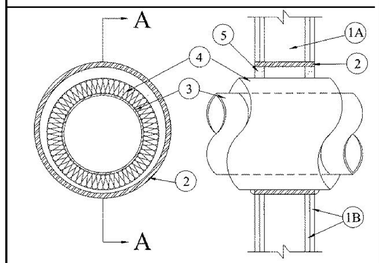

SECTION A-A

1. Wall Assembly — The 1 or 2 hr fire rated wallboard/stud wall assembly shall be constructed of the materials and in the manner specified in the individual U300, U400, V400 or W400 Series Wall and Partition Designs in the UL Fire Resistance Directory and shall include the following construction features:

A. Studs — Wall framing shall consist of either wood studs or steel channel studs. Wood studs to consist of nom 2 by 4 in. (51 by 102 mm) lumber spaced 16 in. (406 mm) OC. Steel studs to be min 2-1/2 in. (64 mm) wide and spaced max 24 in. (610 mm) OC.

B. Gypsum Board* — Nom 5/8 in. (16 mm) thick, 4 ft (1.2 m) wide with square or tapered edges. The gypsum board type, thickness, number of layers, fastener type and sheet orientation shall be as specified in the individual U300, U400, V400 or W400 Series Design in the Fire Resistance Directory. Max diam of openings is 14-1/2 in. (368 mm) for wood stud walls. Max diam of opening is 18-5/8 in. (473 mm) for steel studs walls or sized to the outside diam of steel sleeve (Item 2) when optional steel sleeve is used.

The hourly F and FH Ratings of the firestop system are equal to the hourly fire rating of the wall assembly in which it is installed.

2. Steel Sleeve — (Optional) Max 18 in. (457 mm) diam Schedule 40 (or heavier) steel pipe sleeve inserted in opening core drilled through wall. Length of steel sleeve to be equal to thickness of wall.

3. Through Penetrant — One metallic pipe or tubing installed concentrically or eccentrically within the firestop system. Pipe or tube to be rigidly supported on both sides of wall assembly. The following types and sizes of metallic pipes or tube may be used:

A. Steel Pipe — Nom 12 in. (305 mm) diam (or smaller) Schedule 40 (or heavier) steel pipe. When steel pipe is used, T, FT and FTH Ratings are 1/2 hr and 1 hr when installed in 1 and 2 hr rated walls, respectively.

B. Copper Tube — Nom 6 in. (152 mm) diam (or smaller) Type L (or heavier) copper tube. When copper tube is used, T, FT and FTH Ratings are 1/2 hr and 1 hr when installed in 1 and 2 hr rated walls, respectively.

C. Copper Pipe — Nom 6 in. (152 mm) diam (or smaller) Regular (or heavier) copper pipe. When copper pipe is used, T, FT and FTH Ratings are 1/2 and 1 hr when installed in 1 and 2 hr rated walls respectively.

4. Pipe Covering* — Max. 2 in. (51 mm) thick hollow cylindrical heavy density (nom 3.5 pcf or 56 kg/m3) glass fiber units, jacketed on the outside with an all service jacket. Longitudinal joints sealed with metal fasteners or factory-applied SSL tape. Transverse joints secured with metal fasteners or with butt tape supplied with the product. The annular space between insulated penetrant and periphery of opening shall be min 0 in. (point contact) to max 1-7/8 in. (48 mm).

When pipe covering thickness is less than 2 in. (51 mm), T, FT and FTH Ratings are 0 hr.

See Pipe and Equipment Covering-Materials (BRGU) category in the Building Materials Directory for names of manufacturers. Any pipe covering material meeting the above specifications and bearing the UL Classification Marking with a Flame Spread Index of 25 or less and a Smoke Developed Index of 50 or less may be used.

5. Fill, Void or Cavity Material*-Sealant – Min 5/8 in. (16 mm) or thickness of fill material applied within annulus, flush with both surfaces of wall assembly for At point contact an additional 1/2 in. (13 mm)bead of sealant shall be applied to the insulated pipe/ wall interface.


HILTI CONSTRUCTION CHEMICALS, DIV OF HILTI INC — FS-ONE Sealant

*Bearing the UL Classification Mark

Last Updated on 2012-10-24

System No. W-L-7155
August 14, 2012

ANSI/UL1479 (ASTM E814)	CAN/ULC S115
F Ratings — 1 and 2 Hr (See Item 1)	F Ratings — 1 and 2 Hr (See Item 1)
T Ratings — 0 Hr	FT Ratings — 0 Hr
L Rating at Ambient — Less Than 1 CFM/sq ft	FH Ratings — 1 and 2 Hr (See Item 1)
L Rating at 400 F — Less Than 1 CFM/sq ft	FTH Ratings — 0 Hr
L Rating at Ambient — Less Than 1 CFM/sq ft	
L Rating at 400 F — Less Than 1 CFM/sq ft	

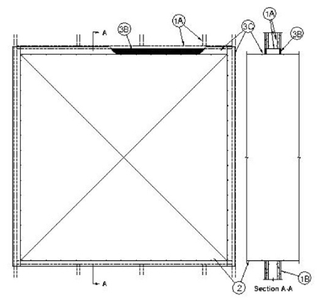

1. Wall Assembly — The 1 or 2 hr fire-rated gypsum wallboard/stud wall assembly shall be constructed of the materials and in the manner described in the individual U400 or V400 Series Wall or Partition Design in the UL Fire Resistance Directory and shall include the following construction features:

A. Studs — Wall framing shall consist of min 3-1/2 in. (89 mm) wide steel channel studs spaced max 24 in. (610 mm) OC. Additional steel studs shall be used to completely frame the opening.

B. Gypsum Board* — 5/8 in. (16 mm) thick, 4 ft (1.22 m) wide with square or tapered edges. The gypsum board type, thickness, number of layers, fastener type and sheet orientation shall be as specified in the individual U400 or V400 Series Design in the UL Fire Resistance Directory. Max area of opening is 73.7 sq ft (6.85 m2) with a max dimension of 104 in. (2.64 m).

The hourly F Rating of the firestop system is equal to the hourly fire rating of the wall assembly in which it is installed.

2. Steel Duct — Max 100 in. by 100 in. (2.5 by 2.5 m) galv steel duct to be installed either concentrically or eccentrically within the firestop system. The duct shall be constructed and reinforced in accordance with SMACNA construction standards. The space between the steel duct and periphery of opening shall be min 0 in. (point contact) to max 2 in. (51 mm). Steel duct to be rigidly supported on both sides of the wall assembly.

2A1. Through-Pentrating Product* — As an alterate to Item 2. Fiber cement with galvanized steel facing, 3/8 in.(10 mm) thick composite metallic duct, with a max cross-sectional area of 43.0 sq ft, (4 m2) and a max individual dimension of 78 3/4 in. (2 m). Duct to be installed either concentrically or eccentrically within the firestop system such that the annular space is min 0 in. (point contact) to max 2 in. (51 mm). Duct to be rigidly supported on both sides of wall assembly. Refer to Ventilation Duct Assemblies in Vol. 2 of the Fire Resistance Directory.

DURASYSTEMS BARRIERS INC — Type DuraDuct HP.

2A2. Through-Pentrating Product* — As an alterate to Item 2. Fiber cement with galvanized steel facing, 1/4 in. (6 mm) thick, with a max cross-sectional area of 1764 sq in. (1.14 m2), and a max individual dimension of 42 in. (1067 mm). Duct to be installed either concentrically or eccentrically within the firestop system such that the annular space is min 0 in. (point contact) to max 2 in. (51 mm). Duct to be rigidly supported on both sides of wall assembly and installed in accordance. Refer to Ventilation Duct Assemblies in Vol. 2 of the Fire Resistance Directory.

DURASYSTEMS BARRIERS INC — Type DuraDuct SD.

2A3. Through-Pentrating Product* — As an alterate to Item 2. Galvanized steel faced duct panel, with a max cross-sectional area of 2450 sq in. (1.58 m2), and a max individual dimension of 49-1/2 in. (1258 mm) Duct to be installed either concentrically or eccentrically within the firestop system such that the annular space is min 0 in. (point contact) to max 2 in. (51 mm). Duct to be rigidly supported on both sides of wall assembly. Refer to Ventilation Duct Assemblies in Vol. 2 of the Fire Resistance Directory.

DURASYSTEMS BARRIERS INC — Type DuraDuct GNX.

3 Firestop System — The firestop system shall consist of the following:

A. Packing Material — (Optional, Not Shown) — Polyethylene backer rod, mineral wool batt insulation or fiberglass batt insulation friction fitted into annular space. Packing material to be recessed from both surfaces of wall to accommodate the required thickness of fill material.

A1. Packing Material — Required as specified in Table below. Min 3-3/4 in. (95 mm) or 5 in. (127 mm) thickness of min 4 pcf (64 kg/m3) mineral wool batt insulation firmly packed into opening as a permanent form for 1 and 2 hr rated assemblies, respectively. Packing material to be recessed from both surfaces of wall to accommodate the required thickness of fill material.

B. Fill, Void or Cavity Material* — Sealant — Min 5/8 in. (16 mm) thickness of fill material applied within the annulus, flush with both surfaces of wall. Min 1/4 in. (6 mm) diam bead of fill material shall be applied at the point contact location between the steel duct and the gypsum board.

HILTI CONSTRUCTION CHEMICALS, DIV OF HILTI INC — FS-ONE Sealant or CP606 Flexible Firestop Sealant

C. Steel Retaining Angles — Min No. 16 gauge galv steel angles sized to lap steel duct a min of 2 in. (51 mm) and to lap wall surfaces a min of 1 in. (25 mm). When max duct dimension does not exceed 48 in. (122 cm) and duct area does not exceed 1300 in2(8387 cm2), angles may be min No. 18 gauge galv steel. Angles attached to steel duct on both sides of wall with min No. 10 by 1/2 in. (13 mm) long steel sheet metal screws located a max of 1 in. (25 mm) from each end of steel duct and spaced a max of 6 in. (152 mm) OC. Steel angles are optional for those sides of duct that do not exceed the dimension specified in Table below, dependent on packing material and annular space as specified.


Max Duct Dimension	Duct Thickness	Annular Space	Packing Material	Angle (Item 3C)	Required
24 in. (610 mm)	24 ga or heavier	⅛ in. min to 1 in. max	(13 to 25 mm)	Item 3A1	No

*Bearing the UL Classification Mark

Last Updated on 2012-08-14

System No. W-L-8013
August 14, 2012

ANSI/UL1479 (ASTM E814)	CAN/ULC S115
F Ratings — 1 and 2 Hr (See Item 1)	F Ratings — 1 and 2 Hr (See Item 1)
T Rating — 0 Hr	FT Rating — 0 Hr
L Rating At Ambient — 5 CFM/sq ft	FH Ratings — 1 and 2 Hr (See Item 1)
L Rating At 400 F — 2 CFM/sq ft	FTH Rating — 0 Hr
L Rating At Ambient — 5 CFM/sq ft	
L Rating At 400 F — 2 CFM/sq ft	

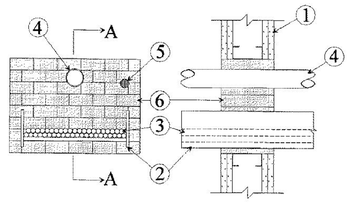

SECTION A-A

System tested with a pressure differential of 2.5 Pa between the exposed and the unexposed surfaces with the higher pressure on the exposed side.

1. Wall Assembly — The 1 or 2 hr fire-rated gypsum board/stud wall assembly shall be constructed of the materials and in the manner specified in the individual U300, U400, V400 or W400 Series Wall and Partition Designs in the UL Fire Resistance Directory and shall include the following construction features:

A. Studs — Wall framing may consist of either wood studs or steel channel studs. Wood studs to consist of nom 2 in. (51 mm) by 4 in. (102 mm) lumber spaced 16 in. (406 mm) OC. Steel studs to be min 2-1/2 in. (64 mm) wide and spaced max 24 in. (610 mm) OC. Additional studs installed to completely frame the opening.

B. Gypsum Board* — 5/8 in. (16 mm) thick, 4 ft (1219 mm) wide with square or tapered edges. The gypsum board type, thickness, number of layers, fastener type and sheet orientation shall be as specified in the individual Wall and Partition Design. Max area of opening is 352 sq in. (2271 sq cm) with max dimension of 22 in. (559 mm) wide.

The hourly F and FH Ratings of the firestop system are equal to the hourly fire rating of the wall assembly in which it is installed.

2. Cable Tray* — Max 18 in. (457 mm) wide by max 6 in. (152 mm) deep open-ladder or solid-back cable tray with channel-shaped side rails formed of 0.065 in. (1.65 mm) thick aluminum or 0.060 in. (1.52 mm) thick steel and with 1-1/2 in. (38 mm) wide by 1 in. (25 mm) channel shape rungs spaced 9 in. (229 mm) OC or a 0.029 in. (0.74 mm) thick steel solid back, respectively. One cable tray to be installed in the opening. The max annular space between the cable tray and the periphery of the opening shall be min 1 in. (25 mm) to max 7 in. (178 mm) Cable tray to be rigidly supported on both sides of floor or wall assembly.

3. Cables — Aggregate cross-sectional area of cables in cable tray to be max 30 percent of the cross-sectional area of the cable tray. Any combination of the following types and sizes of copper conductor cables may be used:

A. 7/C No. 12 AWG with polyvinyl chloride (PVC) insulation and PVC jacket.

B. 100 pair - No. 24 AWG cable with PVC insulation and jacket.

C. 1/C, 750 kcmil (or smaller) with PVC insulation and jacket.

4. Through-Penetrants — One or more pipe or tube to be installed within the opening. The total number of through-penetrants is dependent on the size of the opening and types and sizes of the penetrants. Any combination of the penetrants described below may be used provided that the following parameters relative to the annular spaces and the spacings between the pipes are maintained. The space between the pipe or tube and the periphery of the opening shall be min 1-1/2 in. (38 mm) to max 9-1/4 in. (235 mm). Pipe or tube to be rigidly supported on both sides of floor or wall assembly. The following types and sizes of non-metallic or metallic pipes, or tubes may be used:

A. Polyvinyl Chloride (PVC) Pipe — Max 3 in. (76 mm) diam Schedule 40 solid core PVC pipe (or smaller) for use in closed (process or supply) or vented (drain, waste or vent) piping system.

B. Steel Pipe — Nom 6 in. (152 mm) diam (or smaller) Schedule 40 (or heavier) steel pipe.

C. Conduit — Nom 4 in. (102 mm) diam (or smaller) steel electrical metallic tubing or 6 in. (152 mm) diam steel conduit.

D. Copper Pipe — Nom 4 in. (102 mm) diam (or smaller) Regular (or heavier) copper pipe.

E. Copper Tube — Nom 4 in. (102 mm) diam (or smaller) Type L (or heavier) copper tube.

4A. Pipe Covering — (Not Shown) Nom 1-1/2 in. (38 mm) thick hollow cylindrical heavy density (min 3.5 pcf) (56kg/m3) glass fiber units jacketed on the outside with an all service jacket. Longitudinal joints sealed with metal fasteners or factory applied self-sealing lap tape. Transverse joints secured with metal fasteners or with butt tape supplied with the product.

See Pipe and Equipment Covering and Materials (BRGU) category in the Building Materials Directory for names of manufacturers. Any pipe covering material meeting the above specifications and bearing the UL Classification Marking with a Flame Spread Index of 25 or less and a Smoke Developed Index of 50 may be used.

5. Cables — Max 1-1/2 in. (38 mm) diam tight bundle of cables installed within the opening and rigidly supported on both surfaces of wall. The space between the cables and periphery of the opening shall range from 1-3/16 in. (30.2 mm) min to a max of 1-1/2 in. (38 mm). Any combination of the following types and sizes of cables may be used:

A. 7/C No. 12 AWG with polyvinyl chloride (PVC) insulation and jacket.

B. 25 pair — No. 24 AWG cable with PVC insulation and jacket.

C. Type R GU/59 coaxial cable with PVC outer jacket.

D. 24 fiber optic cable with PVC sub unit and outer jacket.

6. Firestop System — The firestop system shall consist of the following:

A. Fill, Void or Cavity Material* — Fire Blocks For walls incorporating max 3-5/8 in. (92 mm) steel studs or max 2 (51 mm) by 4 in. (102 mm) wood studs, fire block installed with 5 in. (127 mm) dimension projecting through and centered in opening. For walls constructed of larger steel or wood studs, fire block installed with long dimension passing through and centered in opening. Blocks may or may not be cut flush with both surfaces of wall. When multiple layers of gypsum board are used, blocks may be recessed 1/2 in. (13 mm) from surface of wall. Blocks to be firmly packed in opening. Either one or a combination of the block types specified below may be used.

HILTI CONSTRUCTION CHEMICALS, DIV OF HILTI INC — FS 657 Fire Block or CFS-BL Firestop Block

B. Fill, Void or Cavity Material* — Sealant or Putty - Fill material to be forced into interstices of cables, between cables and cable trays, around each penetrant and where obvious voids are observed to max extent possible on both surfaces of the penetration.

HILTI CONSTRUCTION CHEMICALS, DIV OF HILTI INC — FS-One Sealant, CP 618 Putty Stick or CP620 Fire Foam

*Bearing the UL Classification Mark

Last Updated on 2012-01-13

© 2025 DAG ARCHITECTS, INC. ALL RIGHTS RESERVED NO PART OF THIS DOCUMENT MAY BE COPIED, REPRODUCED OR TRANSMITTED BY ANY MEANS WITHOUT WRITTEN PERMISSION OF DAG ARCHITECTS, INC. THESE DRAWINGS AND SPECIFICATIONS ARE THE PROPERTY AND COPYRIGHT OF DAG ARCHITECTS, INC AND SHALL NOT BE USED ON ANY OTHER PROJECT OR LOCATION EXCEPT AS DESCRIBED ON THE DRAWINGS, WITHOUT THE PRIOR WRITTEN AGREEMENT OF DAG ARCHITECTS.

DAG Architects
AR0017640
860 South Gadsden Street
Suite 140
Tallahassee, Florida 32301
850.656.7606
www.dagarchitects.com

© 2025 All reproduction & intellectual property rights reserved.

FITZGERALD COLLABORATIVE GROUP, LLC.
AA26001957

STATE OF FLORIDA
ROGER T. GODWIN
AR0017551
09-18-25
REGISTERED ARCHITECT


Roger T. Godwin
Professional Architect
Florida - License #AR0017551

Digital Signature

PERMIT DOCUMENTS

GADSDEN COUNTY
SCHOOL BOARD
New Quincy K-8 School

1400 W. KING STREET
QUINCY, FL 32351

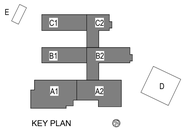

REVISIONS


NO.	DESCRIPTION	DATE

RECEIVED
ALLSTATE CONSTRUCTION
09-18-2025

Project Number	22023
Dated	07-31-2025

UL ASSEMBLIES
A-022

System No. W-L-8065
October 08, 2007
F Ratings — 1 and 2 Hr (See Item 1)
T Rating — 0 Hr

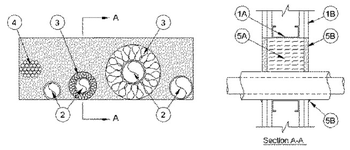

Section A-A

1. Wall Assembly — The 1 or 2 hr fire-rated gypsum board/stud wall assembly shall be constructed of the materials and in the manner specified in the individual U300, U400 or V400 Series Wall and Partition Designs in the UL Fire Resistance Directory and shall include the following construction features:

A. Studs — Wall framing may consist of either wood studs or channel shaped steel studs. Wood studs to consist of nom 2 by 4 in. (51 by 102 mm) lumber spaced max 16 in. (406 mm) OC. Steel studs to be min 3-1/2 in. (89 mm) wide and spaced max 24 in. (610 mm) OC. Additional framing members shall be installed in stud cavity containing through-penetrating item to form a rectangular box around the penetrants.

B. Gypsum Board* — 5/8 in. (16 mm) thick with square or tapered edges. The gypsum board type, thickness, number of layers, fastener type and sheet orientation shall be as specified in the individual U300, U400 or V400 Wall and Partition Design. If the through penetrants are installed in a wood stud/gypsum board assembly, the max area of opening is 116 in.2 (748 cm2). with max dimension of 14-1/2 in. (368 mm). If the through penetrants are installed in a steel stud/gypsum board assembly, max area of opening is 182 in2. (1174 cm2) with max dimension of 22-3/4 in. (578 mm) wide.

The hourly F Rating of the firestop system is equal to the hourly fire rating of the wall assembly in which it is installed.

2. Through-Penetrant — One or more pipes, conduit or tubes to be installed within the opening. The total number of through-penetrants is dependent on the size of the opening and the types and sizes of the penetrants. Any combination of the penetrants described below may be used provided that the following parameters relative to the annular spaces and the spacing between the through penetrants are maintained. The separation between the penetrants shall be min 1 in. (25 mm) to max 22 in. (560 mm). The annular space between penetrants and the periphery of opening shall be min 0 in. (0 mm, point contact) to max 22 in. (560 mm). Pipes, conduit or tubes to be rigidly supported on both sides of wall assembly. The following types and sizes of pipes, conduit or tubes may be used.

A. Copper Tubing — Nom 3 in. (76 mm) diam (or smaller) Type L (or heavier) copper tube.

B. Copper Pipe — Nom 3 in. (76 mm) diam (or smaller) Regular (or heavier) copper pipe.

C. Steel Pipe — Nom 3 in. (76 mm) diam (or smaller) Schedule 10 (or heavier) steel pipe.

D. Iron Pipe — Nom 3 in. (76 mm) diam (or smaller) cast or ductile iron pipe.

E. Conduit — Nom 3 in. (76 mm) diam (or smaller) electric metallic tubing (EMT) or rigid steel conduit.

F. Polyvinyl Chloride (PVC) Pipe — Nom 2 in. (51 mm) diam (or smaller) Schedule 40 cellular or solid core PVC pipe for use in closed (process or supply) or vented (drain, waste, or vent) piping systems.

G. Chlorinated Polyvinyl Chloride (CPVC) Pipe — Nom 2 in. (51 mm) diam (or smaller) SDR 13.5 CPVC pipe for use in closed (process or supply) piping systems.

H. Rigid Nonmetallic Conduit (RNC)+ — Nom 2 in. (51 mm) diam (or smaller) Schedule 40 PVC conduit installed in accordance with Articles 347 and 710 of the National Electrical Code (NFPA No. 70).

I. Cross Linked Polyethylene Tubing — Nom 1 in. (25 mm) diam (or smaller) cross-linked polyethylene tubing for use in closed (process or supply) piping systems.

3. Pipe Insulation — One or more metallic penetrants (pipe or tubing) may be insulated with the following types of pipe coverings:

A. Pipe Covering* — Min 1 in. (25 mm) to max 2 in. (51 mm) thick hollow cylindrical heavy density min 3.5 pcf (56 kg/m3) glass fiber units jacketed on the outside with an all service jacket. Longitudinal joints sealed with metal fasteners or factory-applied self-sealing lap tape. Transverse joints secured with metal fasteners or with butt tape supplied with the product.

See Pipe and Equipment Covering - Materials (BRGU) category in the Building Materials Directory for names of manufacturers. Any pipe covering material meeting the above specifications and bearing the UL Classification Marking with a Flame Spread Index of 25 or less and a Smoke Developed Index of 50 or less may be used.

B. Tube Insulation-Plastics+ — Min 1/2 in. (13 mm) to max 3/4 in. (19 mm) thick acrylonitrile butadiene/polyvinyl chloride (AB/PVC) flexible foam furnished in the form of tubing.
See Plastics+ (QMFZ2) category in the Plastics Recognized Component Directory for names of manufacturers. Any Recognized Component tube insulation material meeting the above specifications and having a UL 94 Flammability Classification of 94-5VA may be used.

C. Pipe Covering Materials* — Min 1 in. (25 mm) to max 2 in. (51 mm) thick unfaced mineral fiber pipe insulation having a nom density of 3.5 pcf (56 kg/m3) or heavier and sized to fit the outside diam of pipe or tube. Pipe insulation secured with min 18 SWG steel wire spaced 12 in. (305 mm) OC.
IIG MINWOOL L L C — High Temperature Pipe Insulation 1200, High Temperature Pipe Insulation BWT and High Temperature Pipe Insulation Thermaloc

C1. Sheathing Material — (Not shown) — Optional, used in conjunction with Item 3C. Foil-scrim-kraft or all service jacket material shall be wrapped around the outer circumference of the pipe covering material (Item 3B) with the kraft side exposed. Longitudinal joints sealed with metal fasteners.

See Sheathing Materials (BVDV) category in the Building Materials Directory for names of manufacturers. Any sheathing material meeting the above specifications and bearing the UL Classification Marking with a Flame Spread value of 25 or less and a Smoke Developed value of 50 or less may be used.
The annular space between the insulated penetrants and the periphery of the opening shall be min 0 in. (0 mm, point contact) to max 5 in. (127 mm). The separation between the insulated penetrants and the other penetrants shall be a min 1 in. (25 mm) to max 22 in. (560 mm).

4. Cables — One max 3 in. (76 mm) diam bundle of cables installed within the opening and rigidly supported on both surfaces of wall. The annular space between the tightly-bundled cables and the periphery of the opening shall be min 0 in. (0 mm, point contact) to max 5 in. (127 mm). The separation between the cable bundle and the other penetrants shall be min 1 in. (25 mm) to max 22 in. (560 mm). Any combination of the following types and sizes of cables may be used:

A. Max 25 pair No. 24 AWG telephone cable with polyvinyl chloride (PVC) insulation and jacket.

B. Max 7/C No. 12 AWG copper conductor power and control cable with PVC or cross-linked polyethylene (XLPE) insulation and PVC jacket.

C. Multiple fiber optical communication cable jacketed with PVC and having a max outside diam of 1/2 in. (13 mm).

D. Max 3/C No. 8 AWG with bare aluminum ground, PVC insulated steel Metal-Clad+ Cable currently Classified under the Through Penetrating Product* (XHLY) category.

E. Max 3/C (with ground) No. 12 AWG (or smaller) nonmetallic sheathed (Romex) cable with PVC insulation and jacket materials.

F. RG/U coaxial cable with polyethylene (PE) insulation and polyvinyl chloride (PVC) jacket having a max outside diam of 1/2 in. (13 mm).

5. Firestop System — The firestop system shall consist of the following:

A. Packing Material — In 2 hr fire rated wall assemblies, min 4-3/4 in. (121 mm) thickness of min 4 pcf (64 kg/m3) mineral wool batt insulation firmly packed into opening as a permanent form. In 1 hr fire rated wall assemblies, min 3-1/2 in. (89 mm) thickness of min 4 pcf (64 kg/m3) mineral wool batt insulation firmly packed into opening as a permanent form. Packing material recessed from both surfaces of the wall to accommodate the required thickness of fill material.

B. Fill, Void or Cavity Material* — Sealant — Min 5/8 in. (16 mm) thickness of fill material applied within annulus, flush with both surfaces of wall. At the point contact location between through penetrants and gypsum board, a min 1/4 in. (6 mm) diam bead of fill material shall be applied at the gypsum board/through penetrant interface on both surfaces of wall.

HILTI CONSTRUCTION CHEMICALS, DIV OF HILTI INC — FS-ONE Sealant


*Bearing the UL Classification Mark
+ Bearing the UL Listing Mark
# Bearing the UL Recognized Component Mark

Last Updated on 2007-10-08

System No. HW-D-0049
January 11, 2013
Assembly Ratings — 1 and 2 Hr (See Items 2 and 3B)

Nominal Joint Width — 1 In.

Class II Movement Capabilities — 50% Compression Or Extension

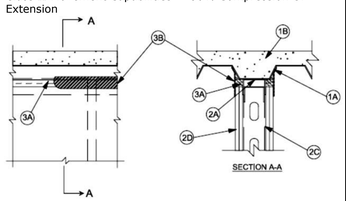

SECTION A-A

1. Floor Assembly — The fire-rated fluted steel deck/concrete floor assembly shall be constructed of the materials and in the manner described in the individual D700 or D900 Series Floor-Ceiling Design in the UL Fire Resistance Directory and shall include the following construction features:

A. Steel Floor And Form Units* — Max 3 in. (76 mm) deep galv steel fluted units.

B. Concrete — Min 2-1/2 in. (64 mm) thick reinforced concrete, as measured from the top plane of the floor units.

C. Spray-Applied Fire Resistive Materials* — (Optional) - (Not Shown)—Prior to or after the installation of the steel ceiling runners, Forming Material and Fill, Void or Cavity Material (Items 2A, 3A, 3B) the steel floor units may be sprayed with a min 5/16 in. (8 mm) to max 1-3/4 in. (44 mm) thickness of fire resistive material.
W R GRACE & CO - CONN — Type MK-6 HY

1A. Roof Assembly — (Not Shown) — As an alternate to the floor assembly, a fire rated fluted steel deck roof assembly may be used. The roof assembly shall be constructed of the materials and in the manner described in the individual P900 Series Roof-Ceiling Design in the UL Fire Resistance Directory. The hourly rating of the roof assembly shall be equal to or greater than the hourly rating of the wall assembly. The roof assembly shall include the following construction features:

A. Steel Roof Deck — Max 3 in. (76 mm) deep galv steel fluted roof deck.

B. Roof Insulation — Min 2-1/4 in. (57 mm) thick poured insulating concrete, as measured from the top plane of the floor units.

1B. Roof Assembly — As an alternate to Items 1 and 1A, a fire rated protected fluted steel deck roof assembly may be used. The roof assembly shall be constructed of the materials and in the manner described in the individual P700 Series Roof-Ceiling Design in the UL Fire Resistance Directory. The hourly rating of the roof assembly shall be equal to or greater than the hourly rating of the wall assembly. The roof assembly shall include the following construction features:

A. Steel Roof Deck — Max 3 in. (76 mm) deep galv steel fluted roof deck.

B. Spray—Applied Fire Resistive Materials* — (Not Shown)—Prior to or after the installation of the steel ceiling runners, Forming Material and Fill, Void or Cavity Material (Items 2A, 3A, 3B), the roof assembly shall be sprayed with the type and thickness of fire resistive material indicated in the individual P700 Series design.

2. Wall Assembly — The 2 hr fire rated gypsum board /steel stud wall assembly shall be constructed of the materials and in the manner described in the individual U400 or V400 Series Wall and Partition Design in the UL Fire Resistance Directory and shall include the following construction features:

A. Steel Floor And Ceiling Runners — Floor and ceiling runners of wall assembly shall consist of min 25 ga galv steel channels sized to accommodate steel studs (Item 2C). Flange height of ceiling runner shall be min 1/4 in. (6 mm) greater than max extended joint width. Ceiling runner installed parallel to direction of fluted steel deck, centered beneath valley, and secured with steel masonry anchors, steel fasteners or welds spaced max 24 in. (610 mm) OC. before or after optional spray-applied fire resistive material is used. The use of welds to secure the ceiling runner may only be used prior to the installation of the optional spray-applied material.

A1. Light Gauge Framing*-Slotted Ceiling Runner — As an alternate to the ceiling runner in Item 2A, slotted ceiling runner to consist of galv steel channel with slotted flanges sized to accommodate steel studs (Item 2C). Slotted ceiling runner installed parallel to direction of fluted steel deck, centered beneath valley, and secured with steel masonry anchors, steel fasteners or welds spaced max 24 in. (610 mm) OC. before or after optional spray-applied fire resistive material is used. The use of welds to secure the ceiling runner may only be used prior to the installation of the optional spray-applied material.

BRADY CONSTRUCTION INNOVATIONS INC, DBA SLIPTRACK SYSTEMS — SLP-TRK

CALIFORNIA EXPANDED METAL PRODUCTS CO — CST

CLARKDIETRICH BUILDING SYSTEMS — Type SLT, SLT-H

MARINO/WARE, DIV OF WARE INDUSTRIES INC — Type SLT

METAL-LITE INC — The System

SCAFCO STEEL STUD MANUFACTURING CO

STEELER INC — Steeler Slotted Ceiling Runner

TELLING INDUSTRIES L L C — True-Action Deflection Track

A2. Light Gauge Framing*-Vertical Deflection Ceiling Runner — As an alternate to the ceiling runners in Items 2A and 2A1, vertical deflection ceiling runner to consist of galv steel channel with slotted vertical deflection clips mechanically fastened within runner. Slotted clips, provided with step bushings, for permanent fastening of steel studs. Flanges sized to accommodate steel studs (Item 2C). Vertical deflection ceiling runner installed parallel to direction of fluted steel deck, centered beneath deck, and secured with steel masonry anchors, steel fasteners or welds spaced max 24 in. (610 mm) OC. before or after optional spray-applied fire resistive material is used. The use of welds to secure the ceiling runner may only be used prior to the installation of the optional spray-applied material.

THE STEEL NETWORK INC — VertiTrack VTD250, VTD362, VTD400, VTD600 and VTD800

A3. Light Gauge Framing —Floor and Ceiling Runners — As an alternate to the ceiling and floor runners in Item 2A, 2A1, 2A2 and 2A3, floor and ceiling runners to consist of galv steel channel sized to accommodate the Light Gauge Framing* Slotted Stud (Item 2C1) or Light Gauge Framing* Slider C-Clip System (Item 2C2). Floor and ceiling runners to be provided with min 1-1/4 in. (32 mm) and 3 in. (76 mm) flanges, respectively. Ceiling runner installed parallel to direction of fluted steel deck, centered beneath deck, and secured with steel masonry anchors, steel fasteners or welds spaced max 24 in. (610 mm) OC. before or after optional spray-applied fire resistive material is used. The use of welds to secure the ceiling runner may only be used prior to the installation of the optional spray-applied material.

STEELER INC — Floor and Ceiling Runners

A4. Light Gauge Framing*- Notched Ceiling Runner — As an alternate to the ceiling runners in Items 2A through 2A4, notched ceiling runners to consist of C-shaped galv steel channel with notched return flanges sized to accommodate steel studs (Item 2C). Notched ceiling runner installed parallel to direction of fluted steel deck, centered beneath valley, and secured with steel masonry anchors, steel fasteners or welds spaced max 24 in. (610 mm) OC. before or after optional spray-applied fire resistive material is used. The use of welds to secure the ceiling runner may only be used prior to the installation of the optional spray-applied material.

OLMAR SUPPLY INC — Type SCR

B. Steel Attachment Clips — (Optional - Not Shown) - When spray applied fireproofing is used ceiling runner may be secured to deck with Z-shaped clips formed from min 1 in. (25 mm) long strips of min 20 ga galv steel. Length of clips should not exceed the width (thickness) of the wall. Clips to be sized to extend through the thickness of the spray-applied fire-resistive material on the bottom of the steel deck with 1-1/2 or 2 in. (38 or 51 mm) long upper and lower legs. Legs of clips fastened perpendicular to valleys of steel deck (prior to application of spray-applied fire-resistive materials) and top of ceiling runner with steel fasteners or welds. Clips spaced max 24 in. (610 mm) OC.

C. Studs — Steel studs to be min 2-1/2 in. (64 mm) wide. Studs cut 1/2 to 3/4 in. (13 to 19 mm) less in length than assembly height with bottom nesting in and resting on floor runner and with top nesting in ceiling runner without attachment. When slotted ceiling runner (Item 2A1) is used, steel studs secured to slotted ceiling runner with No. 8 by 1/2 in. (13 mm) long wafer head steel screws at midheight of slot on each side of wall. Stud spacing not to exceed 24 in. (610 mm) OC. When vertical deflection ceiling runner (Item 2A2) is used, steel studs secured to slotted vertical deflection clips, through the bushings, with steel screws at midheight of each slot. Stud spacing not to exceed 24 in. (610 mm) OC.

C1. Light Gauge Framing* —Slotted Studs — Slotted steel stud to be used in conjunction with Light Gauge Framing* —Floor and Ceiling Runners (Item 2A4). Slotted steel studs to be min 2-1/2 in. (64 mm) wide. Slotted steel studs cut 1 in. less in length than assembly height with bottom nesting in and secured to both ceiling and floor runners. Ceiling runner secured to preformed slot within steel stud by means of No. 10 by 3/4 in. (19 mm) long low profile head steel screw. Floor runner attached to bottom of steel stud by means of No. 8 by 1/2 in. (13 mm) long pan head steel screw. Slotted steel stud spacing not to exceed 24 in. (610 mm) OC.

STEELER INC — Slotted Stud

C2. Light Gauge Framing* —Slider C-Clip System — As an alternate to the Light Gauge Framing* — Slotted Steel Studs (Item 2C1), a Slider C-Clip System consisting of a C shaped steel clip with a slotted opening and a steel stud to be used in conjunction with Light Gauge Framing —Floor and Ceiling Runners (Item 2A4). Steel clips and studs to be min 2-1/2 in. (64 mm) wide. Steel clip inserted into inside flange of steel stud without attachment. Total length of steel stud cut 1 in. (25 mm) less than assembly height with bottom of steel stud nesting in and secured to floor runner. Floor runner attached to bottom of steel stud by means of No. 8 by 1/2 in. (13 mm) long pan head steel screw. Ceiling runner secured to steel C-Clip by means of No. 10 by 3/4 in. (19 mm) long pan head steel screw located 3/8 in. (10 mm) below top of ceiling runner. Top row of gypsum board screws shall be centered within the preformed slot of the C-Clip. Steel stud and steel clips spacing not to exceed 24 in. (610 mm) OC.

STEELER INC — Slider C Clip System

D. Gypsum Board* — Gypsum board installed to a min total thickness of 5/8 in. (16 mm) and 1-1/4 in. (32 mm) on each side of wall for 1 and 2 Hr rated assemblies respectively. Wall to be constructed as specified in the individual Wall and Partition Design in the UL Fire Resistance Directory, except that a nom 1 in. (25 mm) gap shall be maintained between the top of the gypsum board and the bottom of the steel floor units and the top row of screws shall be installed into the studs 3-1/2 (89 mm) to 4 in. (102 mm) below the lower surface of the floor. The hourly rating of the joint system is equal to the hourly fire rating of the wall.

3. Joint System — Max separation between bottom of floor and top of wall at time of installation of joint system is 1 in. (25 mm). The joint system is designed to accommodate a max 50 percent compression or extension from its installed width. The joint system consists of forming material and a fill material, as follows:

A. Forming Material* — Nom 5/8 in. (16 mm) and 1-1/4 in. (32 mm) wide strips of min 4 pcf (64 kg/m3) mineral wool batt insulation for 1 and 2 hr rated assemblies respectively, cut to thickness, compressed 50 percent in thickness and firmly packed into the gap between the top of the gypsum board and bottom of the steel floor units on both sides of the wall. Adjoining lengths of strips to be tightly butted with butted seams spaced min 48 in. (1.2 m) apart along the length of the joint.
ROCK WOOL MANUFACTURING CO — Delta- Board

ROXUL INC — SAFE

THERMAFIBER INC — Type SAF

A1. Forming Material* - Strips — (Optional) - Nom 5/8 in. (16 mm) and 1-1/4 in. (32 mm) wide precut mineral wool strips for 1 and 2 hr rated assemblies respectively. The strips are compressed 50 percent in thickness and firmly packed into the gap between the top of the gypsum board and bottom of the steel floor units on both sides of the wall. Adjoining lengths of strips to be tightly butted with butted seams spaced min 48 in. (1.2 m) apart along the length of the joint.

HILTI CONSTRUCTION CHEMICALS, DIV OF HILTI INC — CP 767 Speed Strips

B. Fill, Void or Cavity Material* — Min 1/16 in. (1.6 mm) dry thickness (min 1/8 in. or 3.2 mm wet thickness) of fill material sprayed or troweled on each side of the wall to completely cover mineral wool forming material and to overlap a min of 1/2 in. (13 mm) onto gypsum board and steel deck on both sides of wall. When spray-applied fire resistive material is applied to the steel floor and form units, the fill material is to overlap the gypsum board a min of 1/2 in. (13 mm) and the spray-applied fire resistive material a min of 2 in. (51 mm) on both sides of wall. When spray-applied fire resistive materials are used, the CP672 firestop spray shall overlap the wall a min 1/2 in. (13 mm) and overlap the spray-applied fire resistive material a min of 2 in. (51 mm) on both sides of the wall.

HILTI CONSTRUCTION CHEMICALS, DIV OF HILTI INC — CP672 Firestop Spray or CFS-SP WB Firestop Joint Spray

*Bearing the UL Classification Mark

Last Updated on 2013-01-11

© 2025 DAG ARCHITECTS, INC. ALL RIGHTS RESERVED NO PART OF THIS DOCUMENT MAY BE COPIED, REPRODUCED OR TRANSMITTED BY ANY MEANS WITHOUT WRITTEN PERMISSION OF DAG ARCHITECTS, INC. THESE DRAWINGS AND SPECIFICATIONS ARE THE PROPERTY AND COPYRIGHT OF DAG ARCHITECTS, INC. AND SHALL NOT BE USED ON ANY OTHER PROJECT OR LOCATION EXCEPT AS DESCRIBED ON THE DRAWINGS, WITHOUT THE PRIOR WRITTEN AGREEMENT OF DAG ARCHITECTS.

DAG Architects
AR0017640
850 South Gadsden Street
Suite 140
Tallahassee, Florida 32301
850.656.7506
www.dagarchitects.com

© 2025 All reproduction & intellectual property rights reserved.

FITZGERALD COLLABORATIVE GROUP, LLC.
AA26001957

STATE OF FLORIDA
ROGER T. GODWIN
AR0017551
09-18-25
REGISTERED ARCHITECT

Roger T. Godwin
Professional Architect:
Florida - License #AR0017551


Digital Signature

PERMIT DOCUMENTS

GADSDEN COUNTY
SCHOOL BOARD
New Quincy K-8 School

GADSDEN COUNTY SCHOOL DISTRICT — FL

1400 W. KING STREET
QUINCY, FL 32351

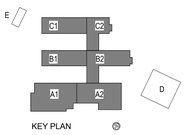

KEY PLAN

REVISIONS

NO.	DESCRIPTION	DATE


RECEIVED
ALLSTATE CONSTRUCTION
09-18-2025

Project Number	22023
Dated	07-31-2025


UL ASSEMBLIES
A-023

GENERAL NOTES:
1. COORDINATE ACCESSORY INSTALLATION WITH OWNER AND ARCHITECT.
2. SEE ENLARGED RESTROOM PLANS FOR SPECIFIC FIXTURE LOCATIONS
3. SEE ENLARGED RESTROOM PLANS FOR SPECIFIC ACCESSORY LOCATIONS.
4. VERIFY MANUFACTURERS ADA INSTALLATION INSTRUCTIONS PRIOR TO INSTALLATION, NOTIFY ARCHITECT OF CONFLICTS.
5. HATCHED REGION INDICATES IN-WALL PT 2x WOOD BLOCKING TO RESIST A 250 LB CONCENTRATED LOAD.
6. TACTILE SIGNS SHALL BE LOCATED ALONGSIDE THE DOOR AT THE LATCH SIDE. AT DOUBLE DOOR LOCATIONS WITH ON ACTIVE LEAF, SIGN SHALL BE LOCATED ON THE INACTIVE LEAF. AT DOUBLE DOOR LOCATIONS WITH TWO ACTIVE LEAFS, SIGN SHALL BE LOCATED TO THE RIGHT OF THE RIGHT HAND DOOR.
7. SIGNS CONTAINING TACTILE CHARACTERS SHALL BE LOCATED SO THAT A CLEAR FLOOR SPACE OF 18" x 18" MIN., CENTERED ON THE TACTILE CHARACTERS, IS PROVIDED BEYOND THE ARC OF ANY DOOR SWING BETWEEN THE CLOSED POSITION AND 45 DEGREES OPEN POSITION.
8. SEE PLUMBING FOR FIXTURE TYPES


GENERAL PROJECT

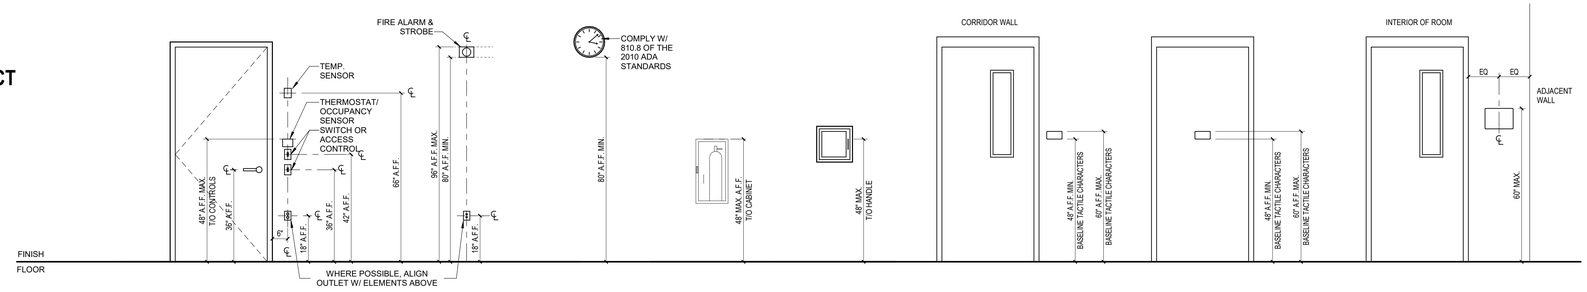


SHOWER STALL & LOCKER BENCH

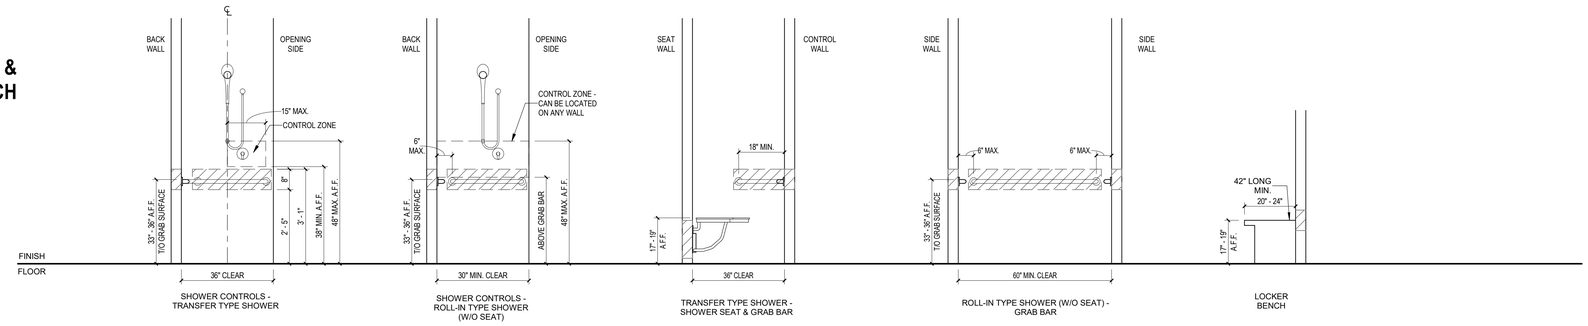

PLUMBING FIXTURE & TOILET ROOM

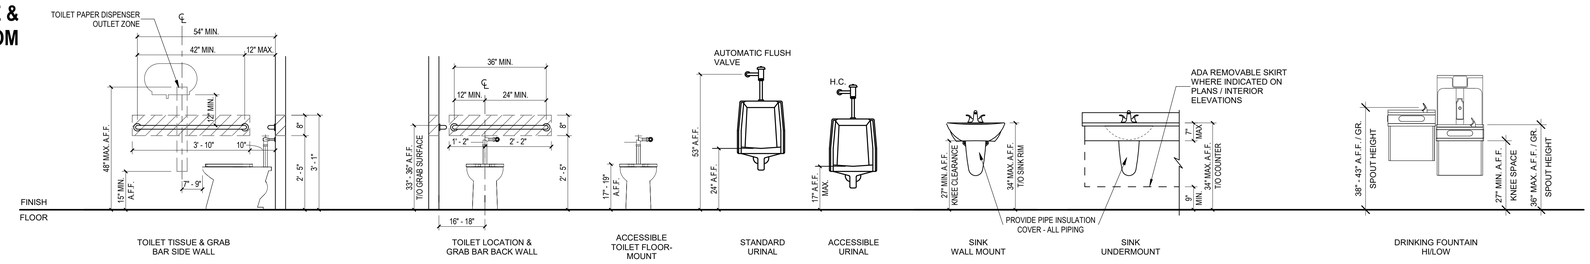

TOILET ROOM ACCESSORY

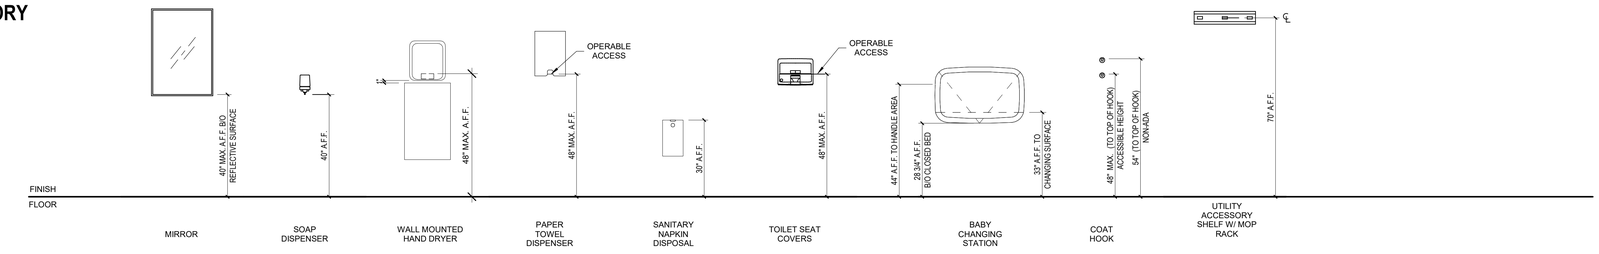

TYPICAL MOUNTING HEIGHTS - AMENDED
1/2" = 1'-0"

© 2025 DAG ARCHITECTS, INC. ALL RIGHTS RESERVED ALL PART OF THIS DOCUMENT MAY BE COPIED, REPRODUCED OR TRANSMITTED BY ANY MEANS WITHOUT WRITTEN PERMISSION OF DAG ARCHITECTS, INC. THESE DRAWINGS AND SPECIFICATIONS ARE THE PROPERTY AND COPYRIGHT OF DAG ARCHITECTS, INC. AND SHALL NOT BE USED ON ANY OTHER PROJECT OR LOCATION EXCEPT AS DESCRIBED ON THE DRAWINGS, WITHOUT THE PRIOR WRITTEN AGREEMENT OF DAG ARCHITECTS.

DAG Architects
AR0017640
850 South Gadsden Street
Suite 140
Tallahassee, Florida 32301
850.656.7506
www.dagarchitects.com

© 2025 All reproduction & intellectual property rights reserved.

FITZGERALD COLLABORATIVE GROUP, LLC.
AA26001957

STATE OF FLORIDA
ROGER T. GODWIN
LICENSED
AR0017551
09-18-25
REGISTERED ARCHITECT

Roger T. Godwin
Professional Architect:
Florida - License #AR0017551

Digital Signature

PERMIT DOCUMENTS

GADSDEN COUNTY SCHOOL BOARD
New Quincy K-8 School

GADSDEN COUNTY SCHOOL DISTRICT — FL

1400 W. KING STREET
QUINCY, FL 32351

KEY PLAN

REVISIONS


NO.	DESCRIPTION	DATE

RECEIVED
ALLSTATE CONSTRUCTION
09-18-2025

Project Number	22023
Dated	07-31-2025

TYPICAL MOUNTING HEIGHTS

A-024

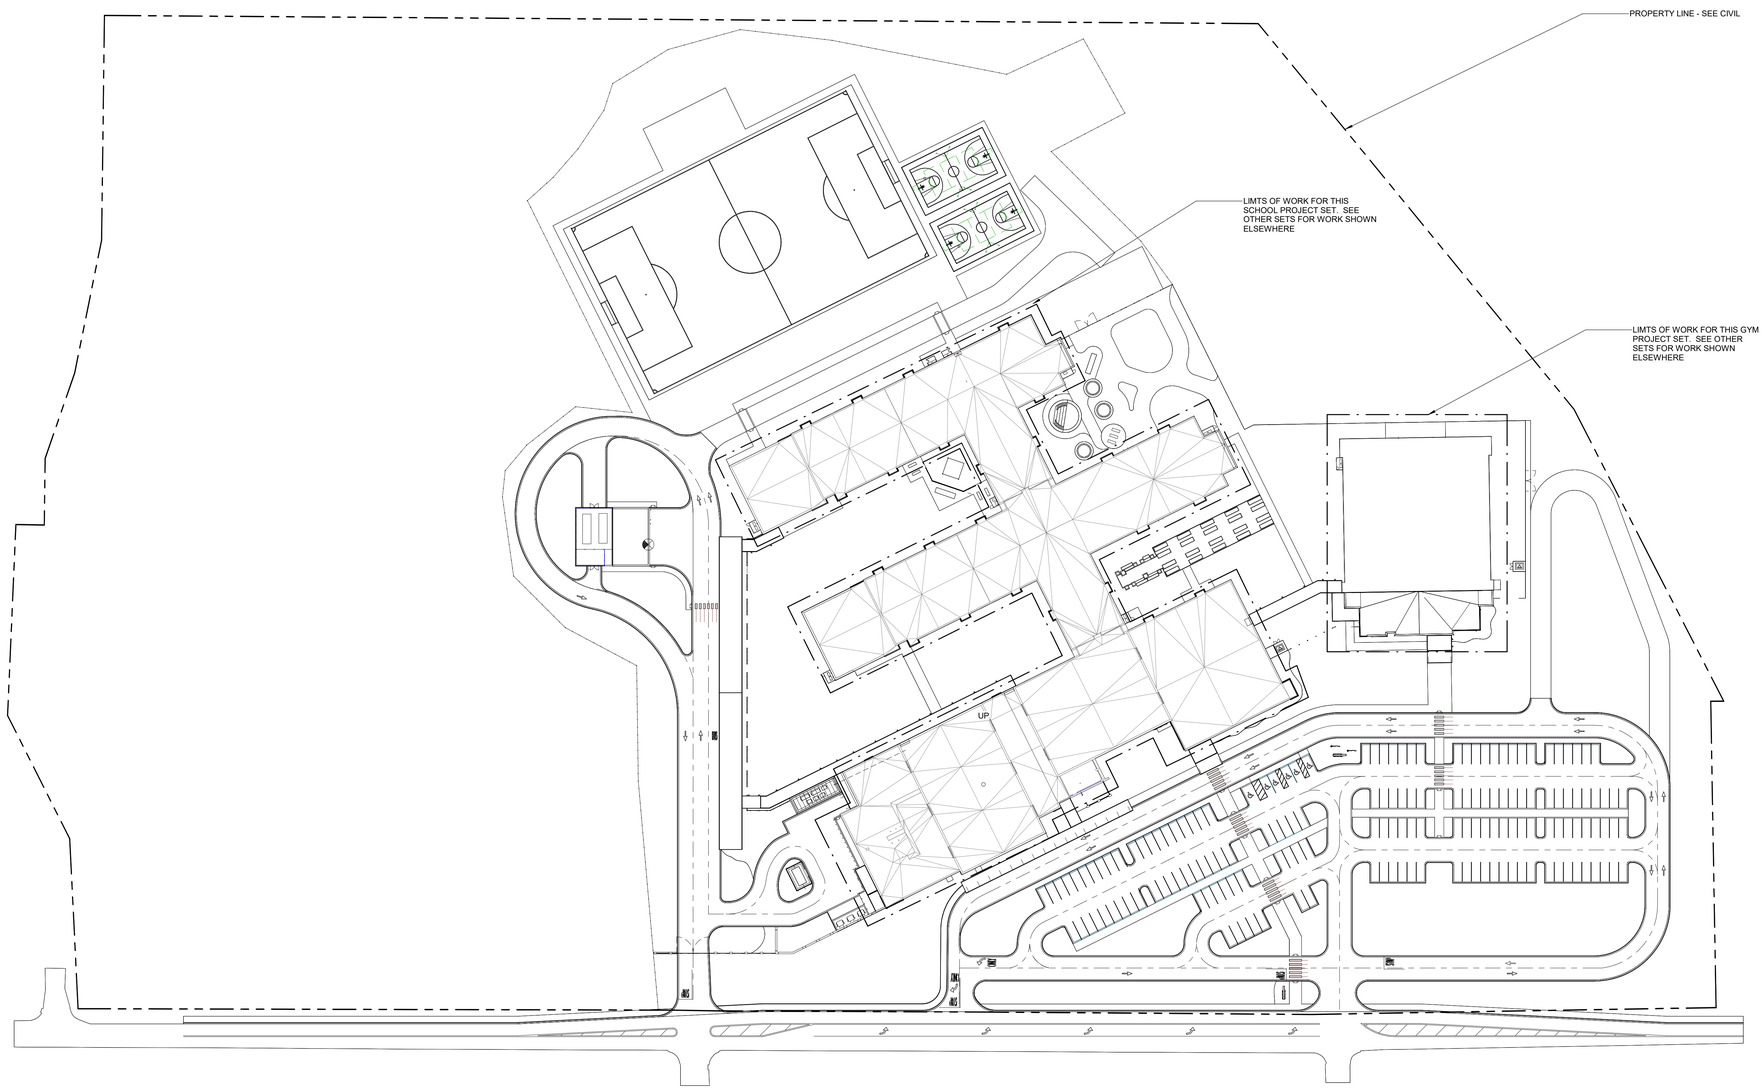

A1 ARCHITECTURAL SITE PLAN
1" = 60'-0"

GENERAL NOTES — SITE PLAN

1. SEE OTHER DISCIPLINES FOR INFORMATION & SCOPE NOT DEPICTED ON THIS SITE PLAN.
2. LIMITS OF WORK FOR ARCHITECTURAL IS WITHIN 3'-0" OF BUILDING PERIMETER UNLESS OTHERWISE NOTED. SEE CIVIL AND LANDSCAPE FOR WORK OUTSIDE ARCHITECTURAL SCOPE OF WORK.
3. SEE SPECIFICATIONS FOR ENVIRONMENTAL PROTECTIONS AND PROTECTION OF EXISTING WORK.
4. SILT FENCES AND/OR BALED HAY BARRIERS SHALL BE UTILIZED TO OBTAIN EROSION AND SEDIMENTATION CONTROL DURING ALL PHASES OF THE PROJECT. (INSTALL EROSION PROTECTION PRIOR TO CONSTRUCTION). SEE CIVIL
5. CONTRACTOR IS TO CLEANOUT ACCUMULATED SILT IN ALL AFFECTED DETENTION/RETENTION FACILITIES AT END OF CONSTRUCTION WHEN ALL DISTURBED AREAS HAVE BEEN STABILIZED.
6. ALL UTILITY WORK IS TO BE INSTALLED PER THE MORE RESTRICTIVE OF THE FLORIDA BUILDING CODE AND/OR THE LOCAL AUTHORITY HAVING JURISDICTION.
7. FINAL PARKING COUNTS ARE DETERMINED BY CIVIL DOCUMENTS.

PROJECT NORTH / TRUE NORTH

1" = 60'-0" SCALE: 60 0 60 120 FEET

© 2025 DAG ARCHITECTS, INC. ALL RIGHTS RESERVED NO PART OF THIS DOCUMENT MAY BE COPIED, REPRODUCED OR TRANSMITTED BY ANY MEANS WITHOUT WRITTEN PERMISSION OF DAG ARCHITECTS, INC. THESE DRAWINGS AND SPECIFICATIONS ARE THE PROPERTY AND COPYRIGHT OF DAG ARCHITECTS, INC. AND SHALL NOT BE USED ON ANY OTHER PROJECT OR LOCATION EXCEPT AS DESCRIBED ON THE DRAWINGS, WITHOUT THE PRIOR WRITTEN AGREEMENT OF DAG ARCHITECTS.

DAG Architects
AR0017640
850 South Gadsden Street
Suite 140
Tallahassee, Florida 32301
850.656.7506
www.dagarchitects.com

© 2025 All reproduction & intellectual property rights reserved.

FITZGERALD COLLABORATIVE GROUP, LLC.
AA26001957

STATE OF FLORIDA · ROGER T. GODWIN · AR0017551 · 09-18-25 · REGISTERED ARCHITECT

Roger T. Godwin
Professional Architect:
Florida - License #AR0017551

Digital Signature

PERMIT DOCUMENTS

GADSDEN COUNTY SCHOOL BOARD
New Quincy K-8 School

1400 W. KING STREET
QUINCY, FL 32351

KEY PLAN


REVISIONS

NO.	DESCRIPTION	DATE

RECEIVED
ALLSTATE CONSTRUCTION
09-18-2025

Project Number	22023
Dated	07-31-2025

ARCHITECTURAL SITE PLAN
A-100

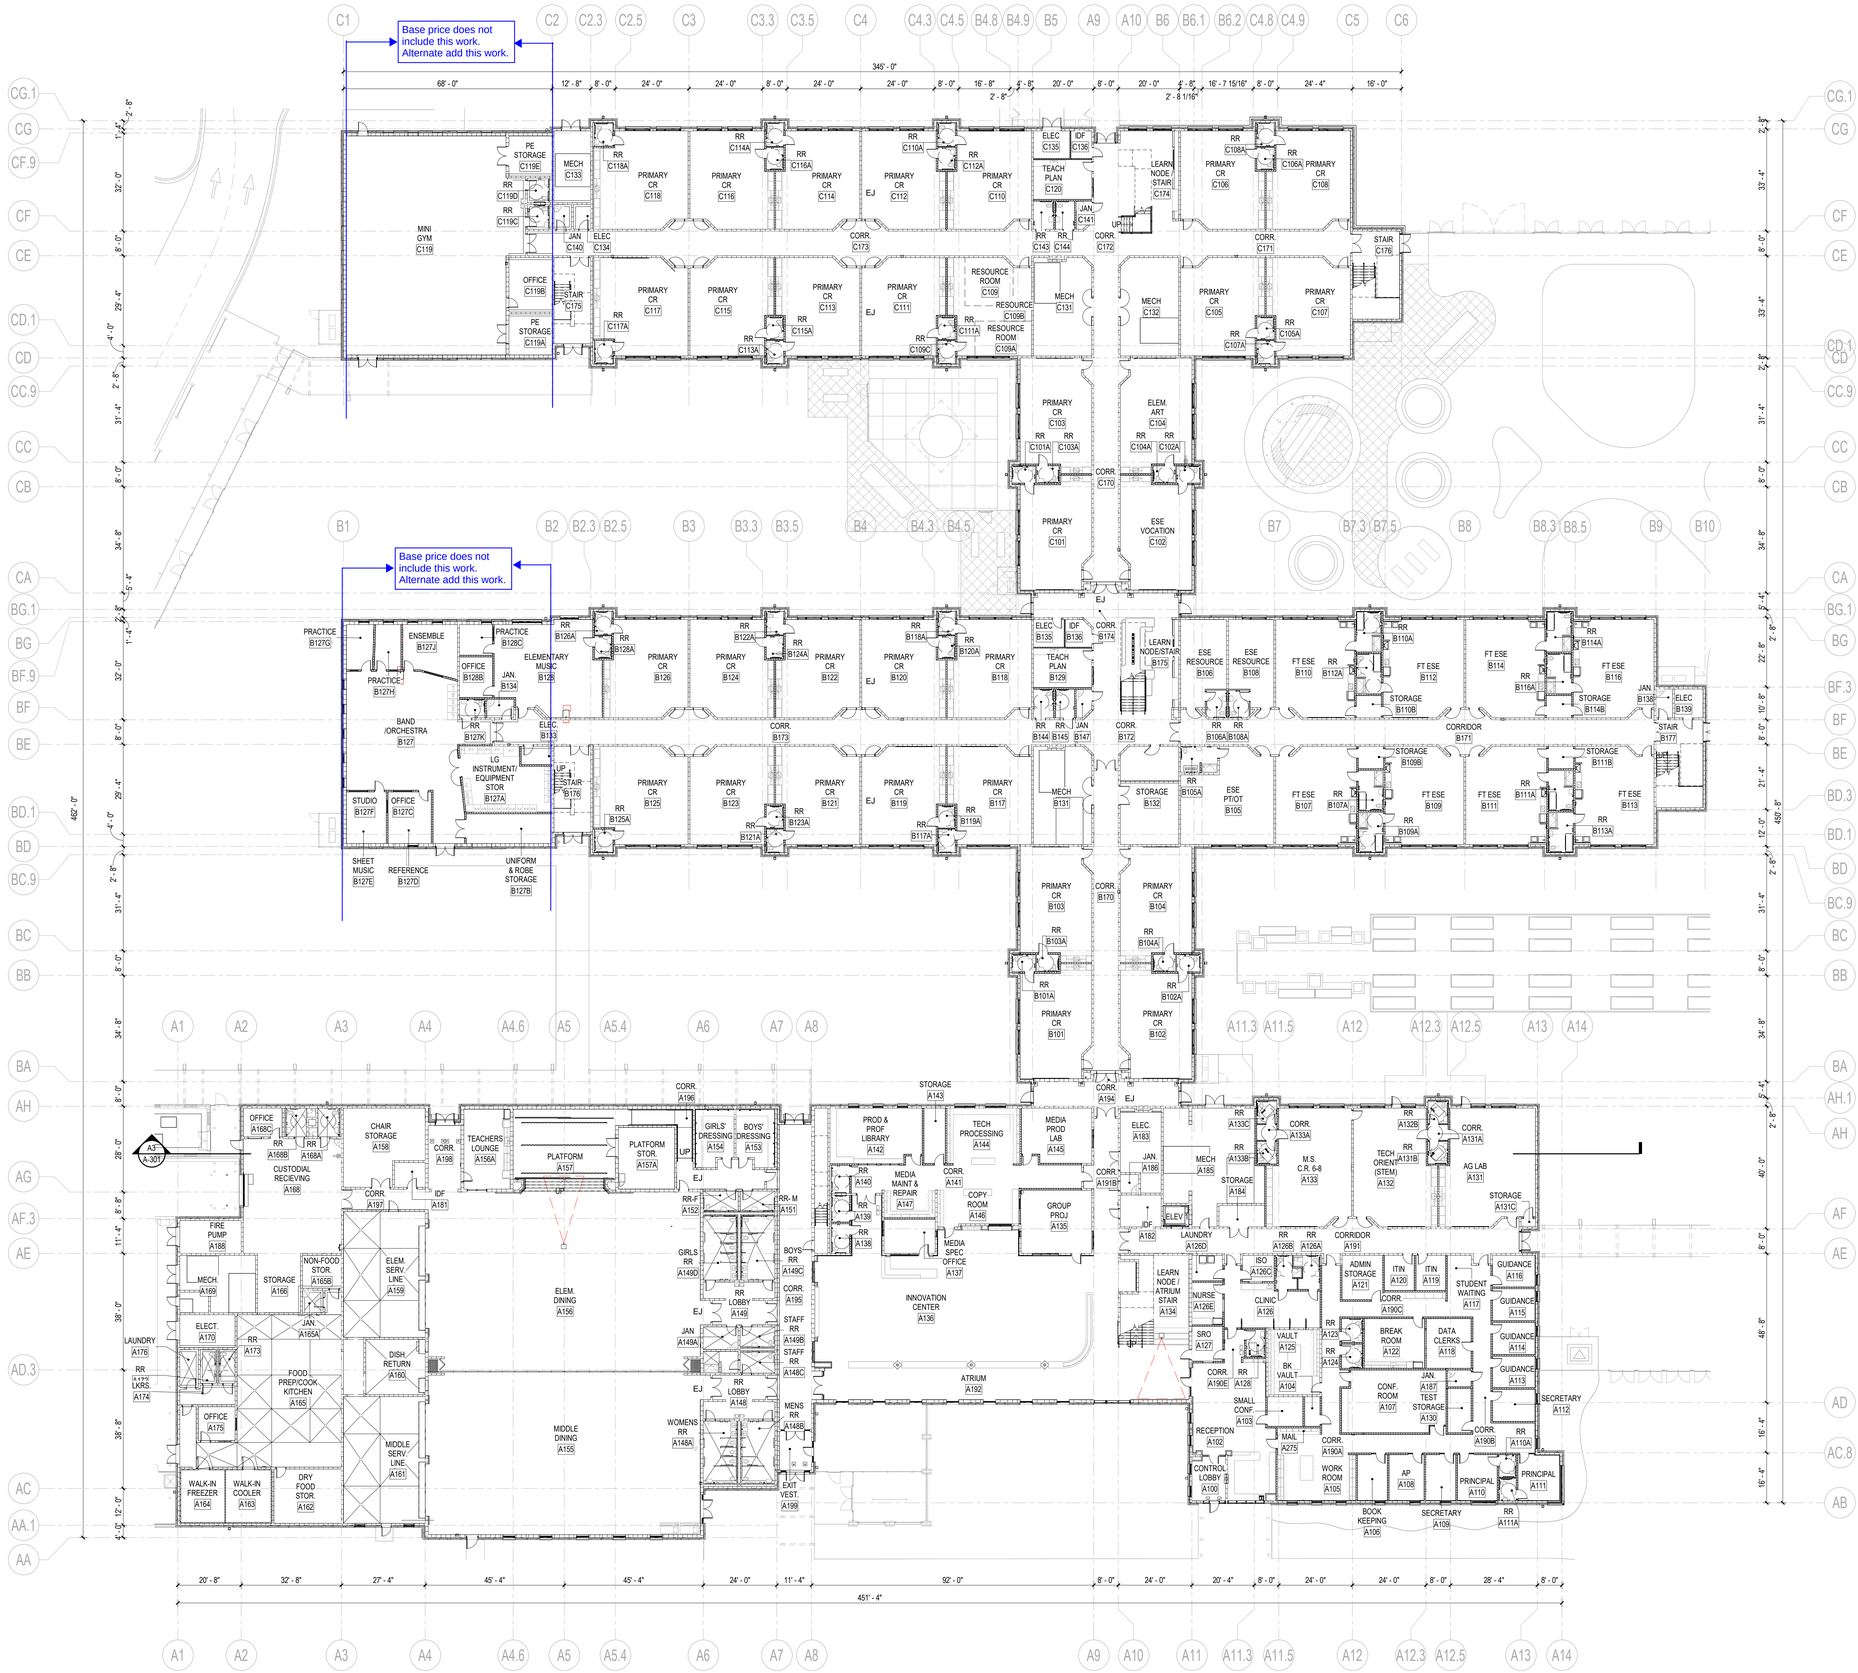

A1 LEVEL 1 - OVERALL DIMENSION PLAN
1" = 20'-0"

GENERAL NOTES

DIMENSION PLAN

1. INTERIOR DOORS TO BE LOCATED MIN 4" FROM ADJACENT STUD PARTITIONS AND 8" FROM ADJACENT MASONRY PARTITIONS TO FRAME, UNLESS DIMENSIONED OR NOTED OTHERWISE.
2. REFER TO A-000 SERIES SHEETS FOR ADDITIONAL INFORMATION ON PARTITION TYPE ASSEMBLIES.
3. ALL DIMENSIONS ON THE DIMENSION PLANS ARE AS FOLLOWS, UNLESS NOTED OTHERWISE:
   - ALL DIMENSIONS TO CMU ARE TO FACE OF CMU OR CENTER OF CMU.
   - ALL DIMENSIONS TO STUDS ARE TO FACE OF STUD, INCLUDING PARTITION TYPES WITH RESILIENT CHANNELS.
   - ALL DIMENSIONS TO COLUMNS TO CENTER LINE OF COLUMN.
   - ALL DIMENSIONS ARE TO EDGE OF SLAB WHERE APPROPRIATE.
   - ALL DIMENSIONS TO BRICK ARE TO OUTSIDE FACE OF BRICK.
4. REFER TO A-400 SERIES SHEETS FOR ADDITIONAL INFORMATION, INCLUDING TOILET ROOM DIMENSIONS.
5. REFER TO LS - SERIES LIFE SAFETY SHEETS FOR FIRE RATED WALL AND SMOKE PARTITIONS LOCATIONS.
6. PROVIDE INTERIOR WALL TYPE "C4" TYPICAL, UNO.

PROJECT NORTH / TRUE NORTH — 1" = 20'-0" — SCALE — 20 0 20 40 FEET

© 2025 DAG ARCHITECTS, INC. ALL RIGHTS RESERVED. NO PART OF THIS DOCUMENT MAY BE COPIED, REPRODUCED OR TRANSMITTED BY ANY MEANS WITHOUT WRITTEN PERMISSION OF DAG ARCHITECTS, INC. THESE DRAWINGS AND SPECIFICATIONS ARE THE PROPERTY AND COPYRIGHT OF DAG ARCHITECTS, INC. AND SHALL NOT BE USED ON ANY OTHER PROJECT OR LOCATION EXCEPT AS DESCRIBED ON THE DRAWINGS, WITHOUT THE PRIOR WRITTEN AGREEMENT OF DAG ARCHITECTS.

DAG Architects
AR0017640
850 South Gadsden Street
Suite 140
Tallahassee, Florida 32301
850.656.7506
www.dagarchitects.com

© 2025 All reproduction & intellectual property rights reserved.

FITZGERALD COLLABORATIVE GROUP, LLC.
AA26001957

STATE OF FLORIDA — ROGER T. GODWIN — AR0017551 — 09-18-25 — REGISTERED ARCHITECT

Roger T. Godwin
Professional Architect:
Florida - License #AR0017551

Digital Signature

PERMIT DOCUMENTS

GADSDEN COUNTY SCHOOL BOARD
New Quincy K-8 School

1400 W. KING STREET
QUINCY, FL 32351

KEY PLAN


REVISIONS	
NO.	*DESCRIPTION* *DATE*

RECEIVED
ALLSTATE CONSTRUCTION
09-18-2025

Project Number	22023
Dated	07-31-2025

LEVEL 1 - OVERALL DIMENSION PLAN

A-101.1

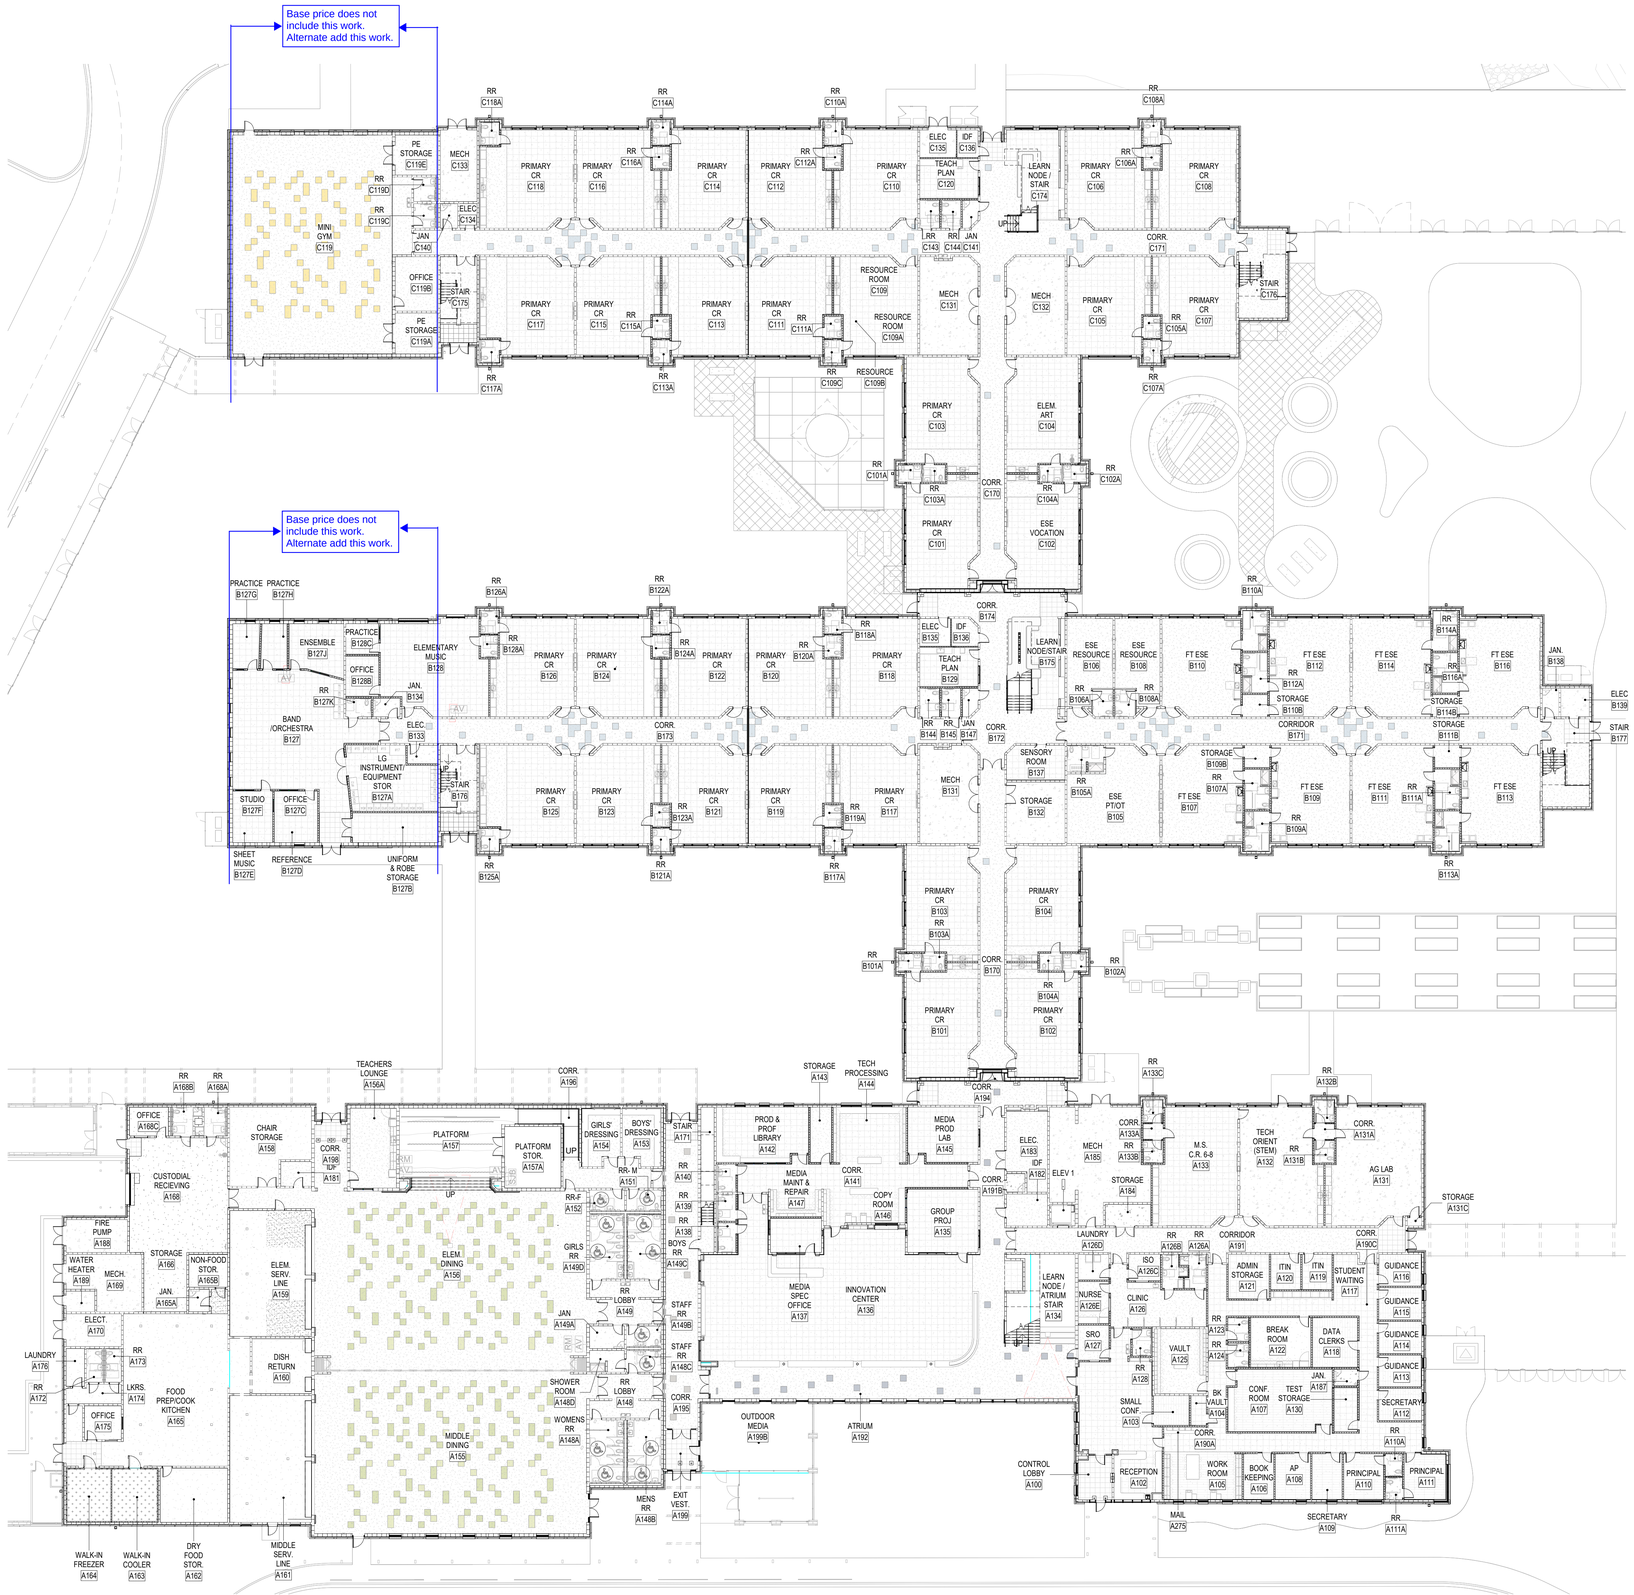

FLOORING LEGEND

- CARPET TILE, 24x24
- CARPET TILE, 9x36
- WALK OFF CARPET TILE, 24x24
- EPOXY FLOOR
- CONCRETE
- Alternate RUBBER FLOOR — Base Price LVT
- Alternate WOOD FLOOR — Base Price LVT
- Alternate MARMOLEUM FLOOR — Base Price LVT

A1 LEVEL 1 - OVERALL FINISH PLAN
1" = 20'-0"

PROJECT NORTH · TRUE NORTH · 1" = 20'-0" · SCALE 20 0 20 40 FEET

DAG Architects
AR0017640
850 South Gadsden Street
Suite 140
Tallahassee, Florida 32301
850.656.7506
www.dagarchitects.com

© 2025 All reproduction & intellectual property rights reserved.

FITZGERALD COLLABORATIVE GROUP, LLC.
AA26001957

STATE OF FLORIDA · ROGER T. GODWIN · AR0017551 · 09-18-25 · REGISTERED ARCHITECT

Roger T. Godwin
Professional Architect:
Florida - License #AR0017551

Digital Signature

PERMIT DOCUMENTS

GADSDEN COUNTY SCHOOL BOARD
New Quincy K-8 School

1400 W. KING STREET
QUINCY, FL 32351

KEY PLAN

REVISIONS

NO.	DESCRIPTION	DATE

RECEIVED
ALLSTATE CONSTRUCTION
09-18-2025

Project Number	22023
Dated	07-31-2025

LEVEL 1 - OVERALL FINISH PLAN

A-101.2

DRAWINGS AND SPECIFICATIONS ARE THE PROPERTY AND COPYRIGHT OF DAG ARCHITECTS, INC. AND SHALL NOT BE USED ON ANY OTHER PROJECT OR LOCATION EXCEPT AS DESCRIBED ON THE DRAWINGS, WITHOUT THE PRIOR WRITTEN AGREEMENT OF DAG ARCHITECTS.
© 2025 DAG ARCHITECTS, INC. ALL RIGHTS RESERVED
NO PART OF THIS DOCUMENT MAY BE COPIED, REPRODUCED OR TRANSMITTED BY ANY MEANS WITHOUT WRITTEN PERMISSION OF DAG ARCHITECTS, INC.

Base price does not include this work. Alternate add this work.

Base price does not include this work. Alternate add this work.

RCP LEGEND

- LIGHT FIXTURES - SEE ELECTRICAL
- MECHANICAL DEVICES - SEE MECHANICAL
- A1 CEILING - SEE CEILING DESIGNS
  2' x 2' ACOUSTICAL CEILING TILE 10'-0" AFF UNLESS OTHERWISE NOTED, SEE INTERIOR MATERIALS FINISH SCHEDULE
- A2 CEILING - SEE CEILING DESIGNS
  2' x 2' HYGIENIC PLUS ACOUSTICAL CEILING TILE 10'-0" AFF UNLESS OTHERWISE NOTED, SEE INTERIOR MATERIALS FINISH SCHEDULE
- B1 CEILING - SEE CEILING DESIGNS
  2' x 4' ACOUSTICAL CEILING TILE 10'-0" AFF UNLESS OTHERWISE NOTED, SEE INTERIOR MATERIALS FINISH SCHEDULE
- C1 & C2 CEILING - SEE CEILING DESIGNS
  GYPSUM BOARD CEILING 10'-0" AFF UNLESS OTHERWISE NOTED. PROVIDE MOISTURE RESISTANT @ ALL WET AREAS AND JANITOR'S CLOSET. SEE INTERIOR MATERIALS FINISH SCHEDULE & CEILING DESIGNS.
- D1 & D2 CEILING - SEE CEILING DESIGNS
  7" WIDE PLANK ACOUSTIC METAL TILE CEILING 11'-4" AFF UNLESS OTHERWISE NOTED. SEE INTERIOR MATERIALS FINISH SCHEDULE
- AC1 CEILING - SEE CEILING DESIGNS
  36" x 36" ACOUSTICAL CANOPIES 18'-0" AFF UNLESS OTHERWISE NOTED. SEE INTERIOR MATERIALS FINISH SCHEDULE
- CEILING - EXPOSED TO STRUCTURE
- (S) SPEAKER SYSTEM, SEE FIRE ALARM
- EXIT LIGHT, SEE ELECTRICAL
- EXIT DIRECTIONAL EXIT LIGHT, SEE ELECTRICAL
- (M) MOTION DETECTOR, SEE ELECTRICAL
- A1 | 10' - 0" CEILING TYPE & HEIGHT AFF DESIGNATION . SEE CEILING DESIGNS
- OTS OPEN TO STRUCTURE ABOVE
- PM PROJECTOR MOUNT
- ACCESS PANEL
- SECURITY CAMERA
- WS - # WINDOW SHADE

GENERAL NOTES

REFLECTED CEILING

1. CONTRACTORS SHALL COORDINATE ALL WORK, SHOWN OR UN-SHOWN, WITH ALL OTHER DISCIPLINES.
2. CONTRACTOR SHALL PROVIDE 20 GAUGE STEEL SHEET REINFORCING BEHIND ALL CEILING MOUNTED EQUIPMENT. PROVIDE METAL STUD SUPPORT TO STRUCTURE ABOVE.
3. REFER TO INTERIOR DESIGN FINISH PLANS & SCHEDULES FOR MATERIAL SELECTIONS.
4. ALL ACCESS PANEL SIZES AND LOCATIONS TO BE COORDINATED WITH MECHANICAL, ELECTRICAL, PLUMBING, AND FIRE SPRINKLER WORK.
5. CENTER ACT GRID AND LIGHTS WITHIN EACH ROOM, UNO.
6. REFER TO ELECTRICAL FOR LIGHTING FIXTURE SCHEDULE(S).
7. ALL FIRE SPRINKLER HEADS AND ELECTRICAL FIXTURES SHALL BE CENTERED WITHIN CEILING TILES, UNO.
8. CEILING HEIGHTS NOTED REFERENCE ELEVATION ABOVE FINISH FLOOR OF ASSOCIATED BUILDING LEVEL.
9. ALL ACT GRIDS TO BE CENTERED IN THE MIDDLE OF EACH ROOM, UNO.

A1 LEVEL 1 REFLECTED CEILING PLAN
1" = 20'-0"

PROJECT NORTH / TRUE NORTH — 1" = 20'-0" — SCALE: 20 0 20 40 FEET

DAG Architects
AR0017640
850 South Gadsden Street
Suite 140
Tallahassee, Florida 32301
850.656.7506
www.dagarchitects.com

© 2025 All reproduction & intellectual property rights reserved.

FITZGERALD COLLABORATIVE GROUP, LLC.
AA26001957

STATE OF FLORIDA — ROGER T. GODWIN — AR0017551 — 09-18-25 — REGISTERED ARCHITECT

Roger T. Godwin
Professional Architect:
Florida - License #AR0017551

Digital Signature

PERMIT DOCUMENTS

GADSDEN COUNTY SCHOOL BOARD
New Quincy K-8 School

1400 W. KING STREET
QUINCY, FL 32351

KEY PLAN

REVISIONS

NO.	DESCRIPTION	DATE

RECEIVED
ALLSTATE CONSTRUCTION
09-18-2025

Project Number	22023
Dated	07-31-2025


LEVEL 1 - OVERALL REFLECTED CEILING PLAN

A-101.3

© 2025 DAG ARCHITECTS, INC. ALL RIGHTS RESERVED. NO PART OF THIS DOCUMENT MAY BE COPIED, REPRODUCED OR TRANSMITTED BY ANY MEANS WITHOUT WRITTEN PERMISSION OF DAG ARCHITECTS, INC. THESE DRAWINGS AND SPECIFICATIONS ARE THE PROPERTY AND COPYRIGHT OF DAG ARCHITECTS, INC. AND SHALL NOT BE USED ON ANY OTHER PROJECT OR LOCATION EXCEPT AS DESCRIBED ON THE DRAWINGS, WITHOUT THE PRIOR WRITTEN AGREEMENT OF DAG ARCHITECTS.

Base price does not include this work. Alternate add this work. See Allstate Construction sketch Z-02.

Base price does not include this work. Alternate add this work. See Allstate Construction sketch Z-01.

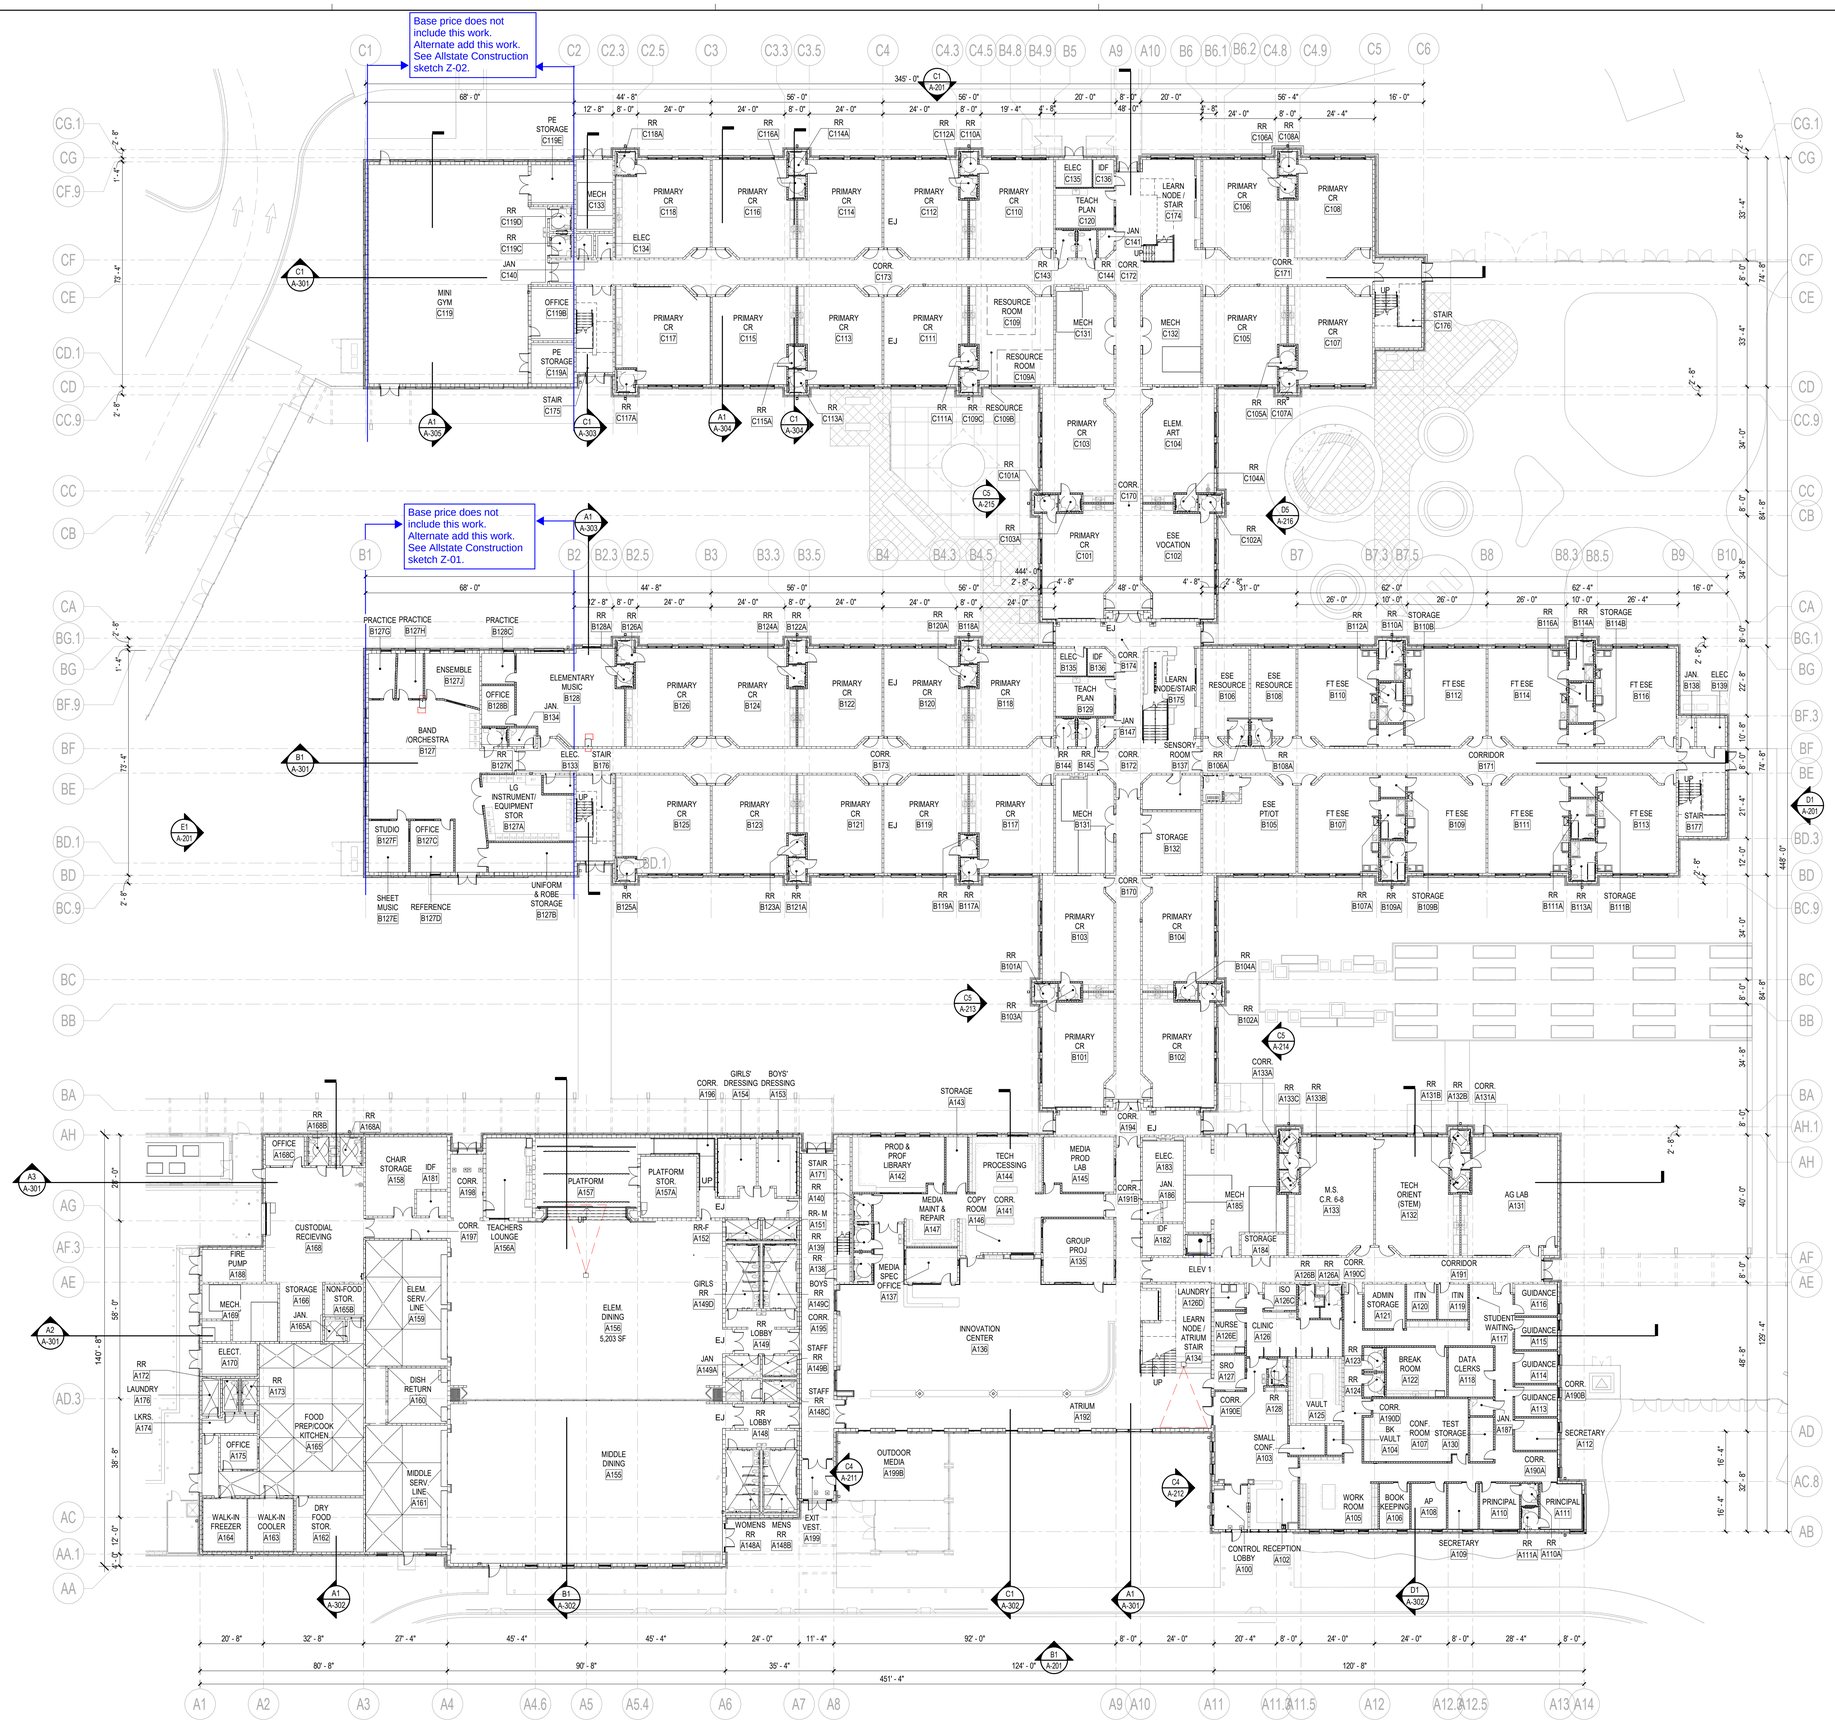

A1 LEVEL 1 - OVERALL FLOOR PLAN
1" = 20'-0"

PROJECT NORTH / TRUE NORTH
1" = 20'-0"
SCALE
20 0 20 40
FEET

© 2025 DAG ARCHITECTS, INC. ALL RIGHTS RESERVED AS PART OF THIS DOCUMENT MAY BE COPIED, REPRODUCED OR TRANSMITTED BY ANY MEANS WITHOUT WRITTEN PERMISSION OF DAG ARCHITECTS, INC. THESE DRAWINGS AND SPECIFICATIONS ARE THE PROPERTY AND COPYRIGHT OF DAG ARCHITECTS, INC. AND SHALL NOT BE USED ON ANY OTHER PROJECT OR LOCATION EXCEPT AS DESCRIBED ON THE DRAWINGS, WITHOUT THE PRIOR WRITTEN AGREEMENT OF DAG ARCHITECTS.

DAG Architects
AR0017640
850 South Gadsden Street
Suite 140
Tallahassee, Florida 32301
850.656.7506
www.dagarchitects.com

© 2025 All reproduction & intellectual property rights reserved.

FITZGERALD COLLABORATIVE GROUP, LLC.
AA26001957

STATE OF FLORIDA ROGER T. GODWIN AR0017551 09-18-25 REGISTERED ARCHITECT

Roger T. Godwin
Professional Architect:
Florida - License #AR0017551

Digital Signature

PERMIT DOCUMENTS

GADSDEN COUNTY SCHOOL BOARD
New Quincy K-8 School

1400 W. KING STREET
QUINCY, FL 32351

KEY PLAN

REVISIONS


NO.	DESCRIPTION	DATE

RECEIVED
ALLSTATE CONSTRUCTION
09-18-2025

Project Number	22023
Dated	07-31-2025

LEVEL 1 - OVERALL FLOOR PLAN

A-101

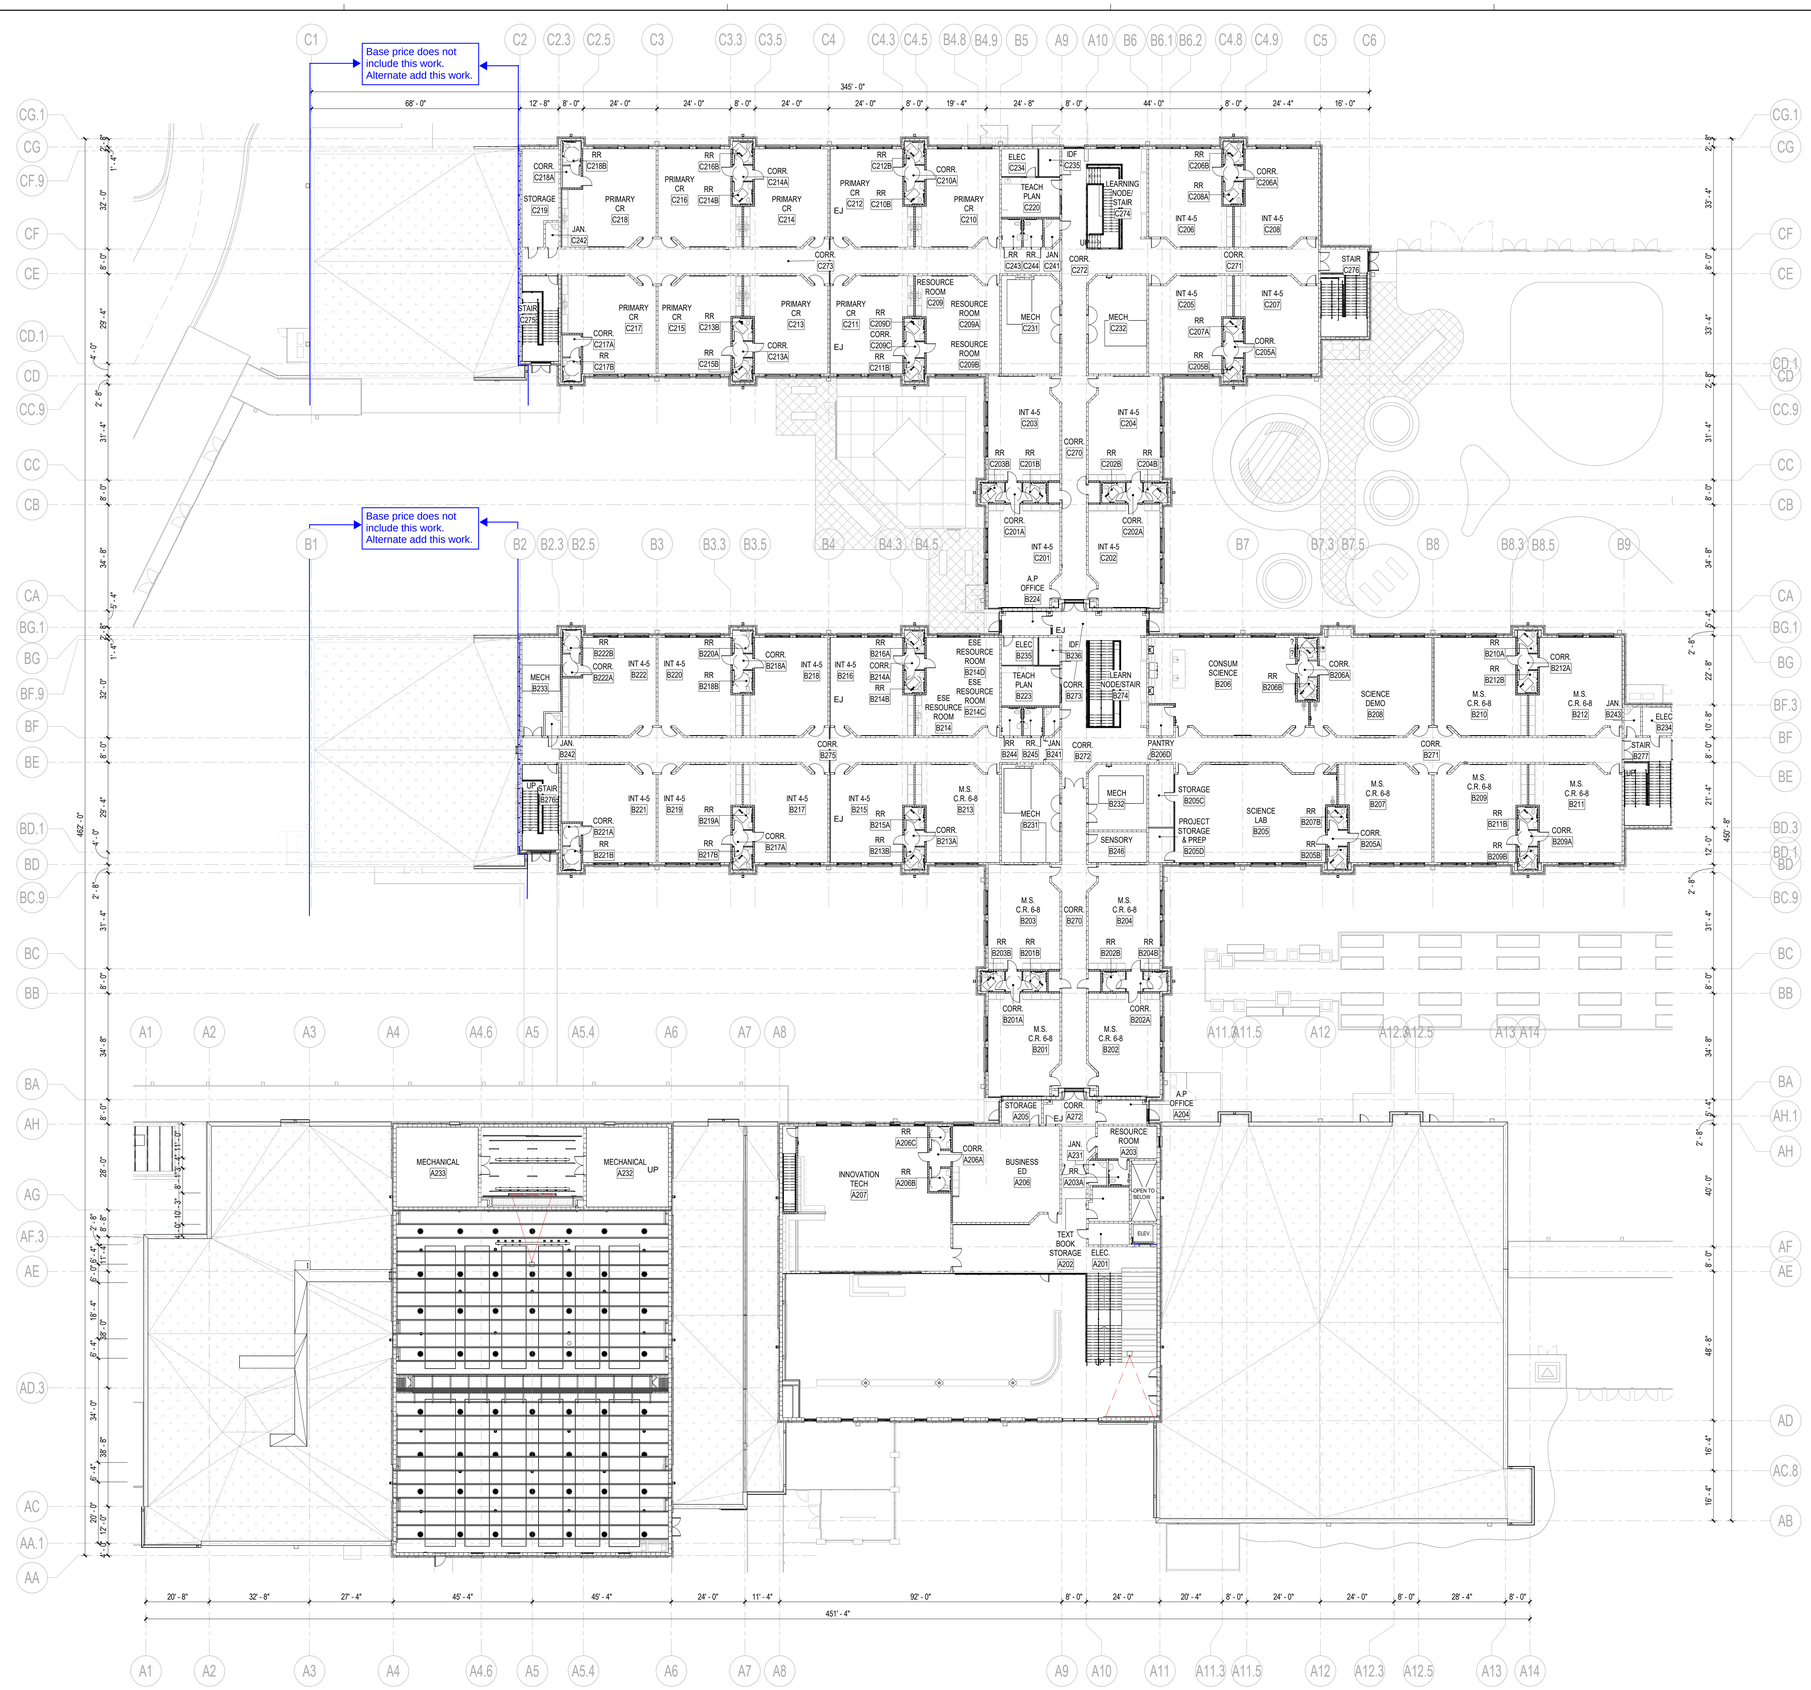

A1 LEVEL 2 - OVERALL FLOOR PLAN
1" = 20'-0"

GENERAL NOTES

DIMENSION PLAN

1. INTERIOR DOORS TO BE LOCATED MIN 4" FROM ADJACENT STUD PARTITIONS AND 8" FROM ADJACENT MASONRY PARTITIONS TO FRAME, UNLESS DIMENSIONED OR NOTED OTHERWISE.
2. REFER TO A-000 SERIES SHEETS FOR ADDITIONAL INFORMATION ON PARTITION TYPE ASSEMBLIES.
3. ALL DIMENSIONS ON THE DIMENSION PLANS ARE AS FOLLOWS, UNLESS NOTED OTHERWISE:
   - ALL DIMENSIONS TO CMU ARE TO FACE OF CMU OR CENTER OF CMU.
   - ALL DIMENSIONS TO STUDS ARE TO FACE OF STUD, INCLUDING PARTITION TYPES WITH RESILIENT CHANNELS.
   - ALL DIMENSIONS TO COLUMNS TO CENTER LINE OF COLUMN.
   - ALL DIMENSIONS ARE TO EDGE OF SLAB WHERE APPROPRIATE.
   - ALL DIMENSIONS TO BRICK ARE TO OUTSIDE FACE OF BRICK.
4. REFER TO A-400 SERIES SHEETS FOR ADDITIONAL INFORMATION, INCLUDING TOILET ROOM DIMENSIONS.
5. REFER TO LS - SERIES LIFE SAFETY SHEETS FOR FIRE RATED WALL AND SMOKE PARTITIONS LOCATIONS.
6. PROVIDE INTERIOR WALL TYPE "C4" TYPICAL, UNO.

PROJECT NORTH / TRUE NORTH
1" = 20'-0"
20 0 20 40
SCALE FEET

© 2025 DAG ARCHITECTS, INC. ALL RIGHTS RESERVED AS PART OF THIS DOCUMENT MAY BE COPIED, REPRODUCED OR TRANSMITTED BY ANY MEANS WITHOUT WRITTEN PERMISSION OF DAG ARCHITECTS, INC. THESE DRAWINGS AND SPECIFICATIONS ARE THE PROPERTY AND COPYRIGHT OF DAG ARCHITECTS, INC. AND SHALL NOT BE USED ON ANY OTHER PROJECT OR LOCATION EXCEPT AS DESCRIBED ON THE DRAWINGS, WITHOUT THE PRIOR WRITTEN AGREEMENT OF DAG ARCHITECTS.

DAG Architects
AR0017640
850 South Gadsden Street
Suite 140
Tallahassee, Florida 32301
850.656.7506
www.dagarchitects.com

© 2025 All reproduction & intellectual property rights reserved.

FITZGERALD COLLABORATIVE GROUP, LLC.
AA26001957

STATE OF FLORIDA
ROGER T. GODWIN
AR0017551
09-18-25
REGISTERED ARCHITECT

Roger T. Godwin
Professional Architect:
Florida - License #AR0017551

Digital Signature

PERMIT DOCUMENTS

GADSDEN COUNTY SCHOOL BOARD
New Quincy K-8 School

1400 W. KING STREET
QUINCY, FL 32351

KEY PLAN

REVISIONS

NO.	DESCRIPTION	DATE

RECEIVED
ALLSTATE CONSTRUCTION
09-18-2025


Project Number	22023
Dated	07-31-2025

LEVEL 2 - OVERALL DIMENSION PLAN

A-102.1

Base price does not include this work. Alternate add this work.

Base price does not include this work. Alternate add this work.

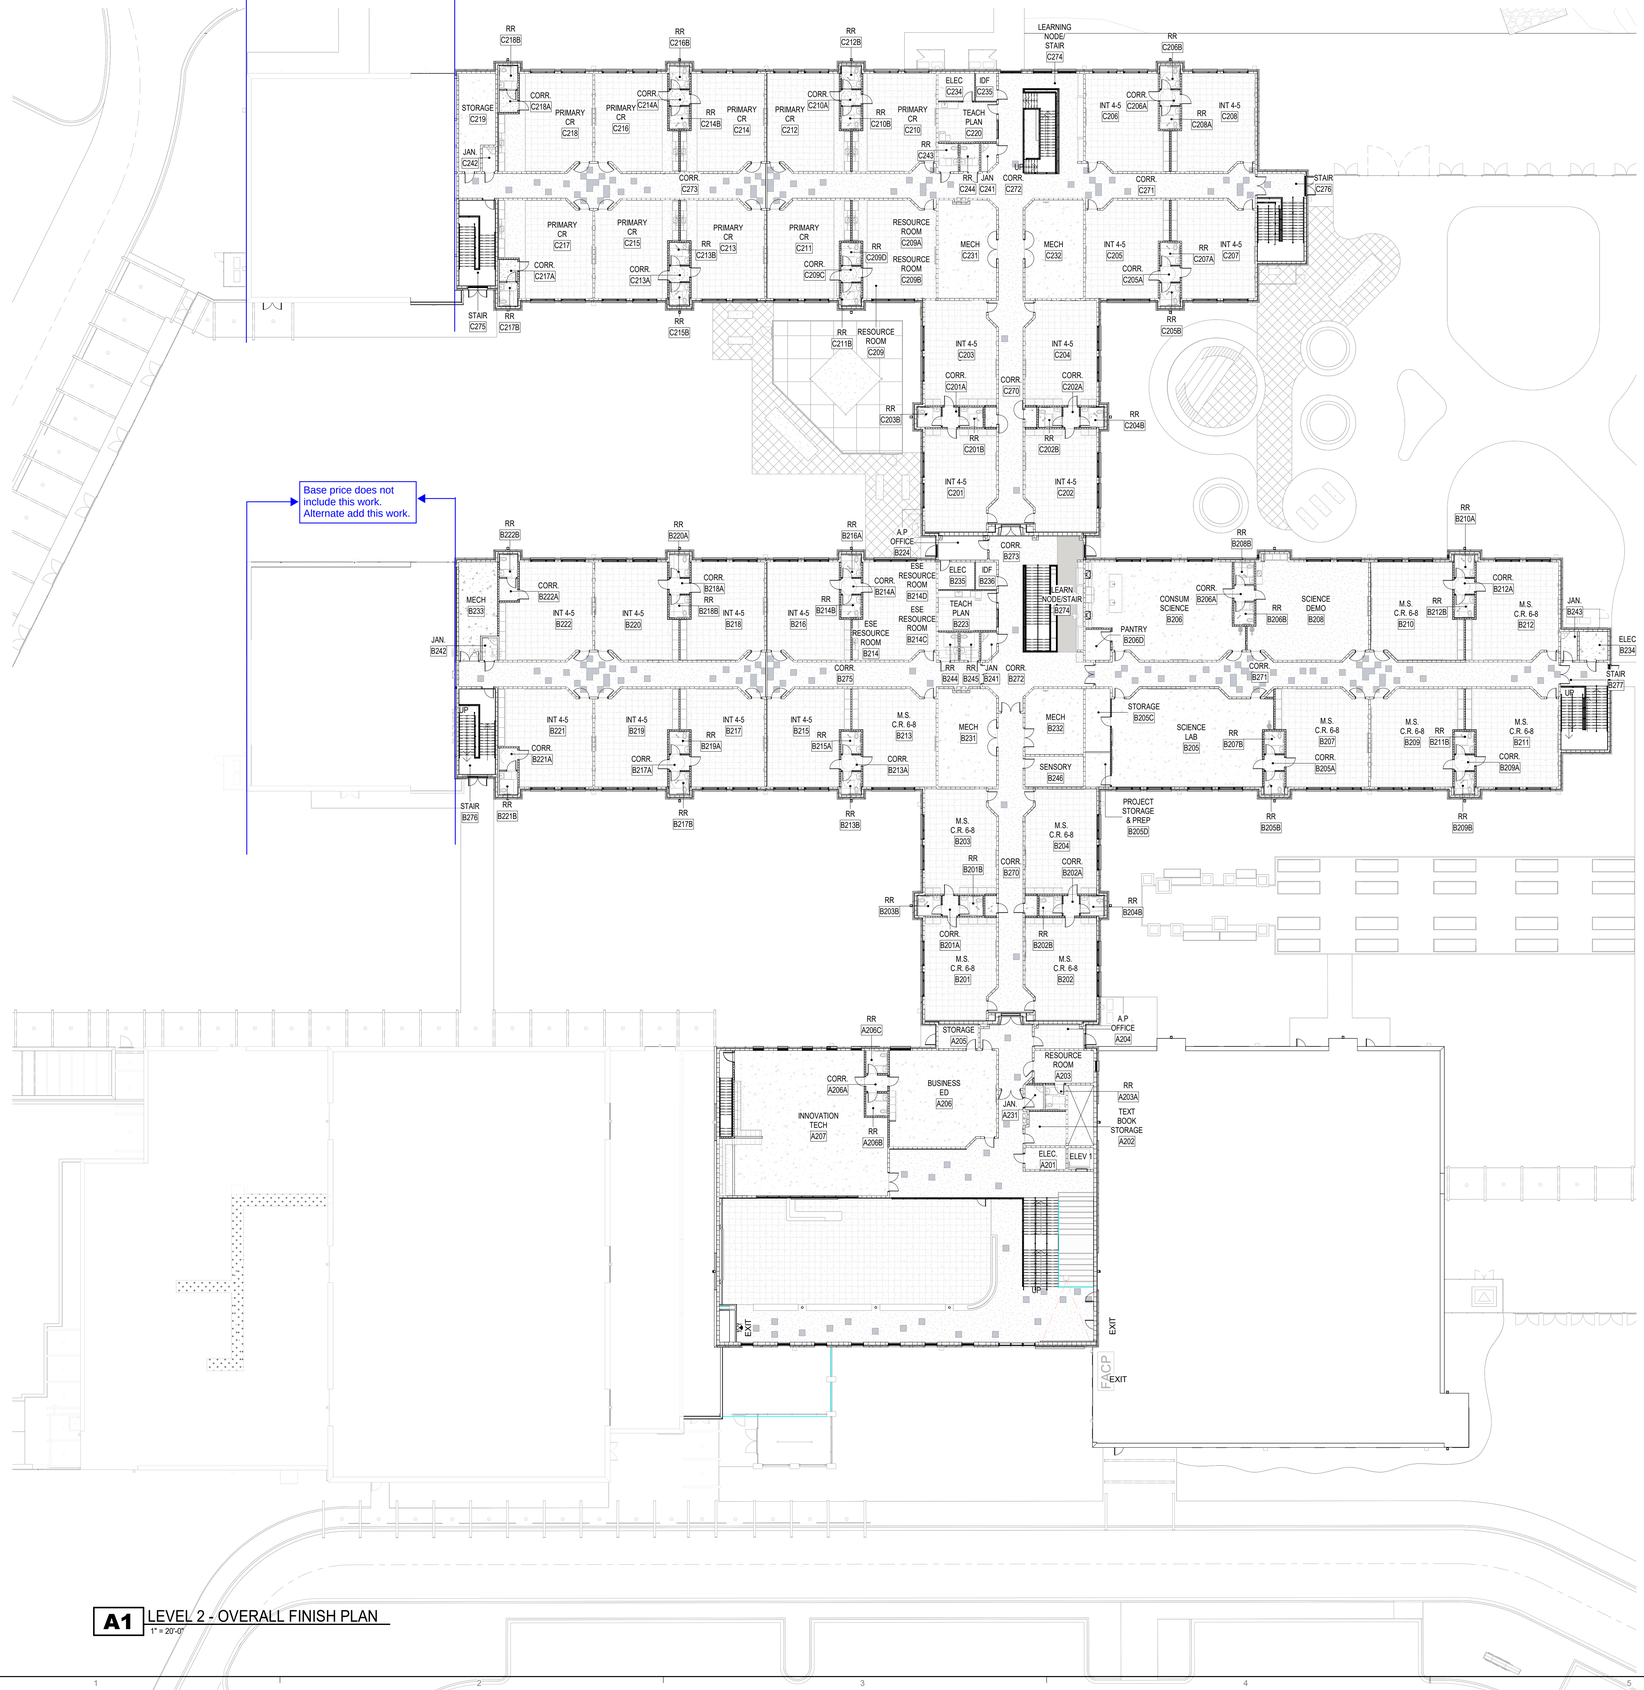

FLOORING LEGEND

- CARPET TILE, 24x24
- CARPET TILE, 9x36
- WALK OFF CARPET TILE, 24x24
- EPOXY FLOOR
- CONCRETE
- Alternate RUBBER FLOOR — Base Price LVT
- Alternate WOOD FLOOR — Base Price LVT
- Alternate MARMOLEUM FLOOR — Base Price LVT

A1 LEVEL 2 - OVERALL FINISH PLAN
1" = 20'-0"

PROJECT NORTH / TRUE NORTH
1" = 20'-0"
SCALE: 20 0 20 40 FEET

© 2025 DAG ARCHITECTS, INC. ALL RIGHTS RESERVED NO PART OF THIS DOCUMENT MAY BE COPIED, REPRODUCED OR TRANSMITTED BY ANY MEANS WITHOUT WRITTEN PERMISSION OF DAG ARCHITECTS, INC. THESE DRAWINGS AND SPECIFICATIONS ARE THE PROPERTY AND COPYRIGHT OF DAG ARCHITECTS, INC. AND SHALL NOT BE USED ON ANY OTHER PROJECT OR LOCATION EXCEPT AS DESCRIBED ON THE DRAWINGS, WITHOUT THE PRIOR WRITTEN AGREEMENT OF DAG ARCHITECTS.

DAG Architects
AR0017640
850 South Gadsden Street
Suite 140
Tallahassee, Florida 32301
850.656.7506
www.dagarchitects.com

© 2025 All reproduction & intellectual property rights reserved.

FITZGERALD COLLABORATIVE GROUP, LLC.
AA26001957

STATE OF FLORIDA — ROGER T. GODWIN — AR0017551 — 09-18-25 — REGISTERED ARCHITECT

Roger T. Godwin
Professional Architect:
Florida - License #AR0017551

Digital Signature

PERMIT DOCUMENTS

GADSDEN COUNTY SCHOOL BOARD
New Quincy K-8 School

GADSDEN COUNTY SCHOOL DISTRICT — FL

1400 W. KING STREET
QUINCY, FL 32351


KEY PLAN

REVISIONS
NO. DESCRIPTION DATE

RECEIVED
ALLSTATE CONSTRUCTION
09-18-2025

Project Number 22023
Dated 07-31-2025

LEVEL 2 - OVERALL FINISH PLAN
A-102.2

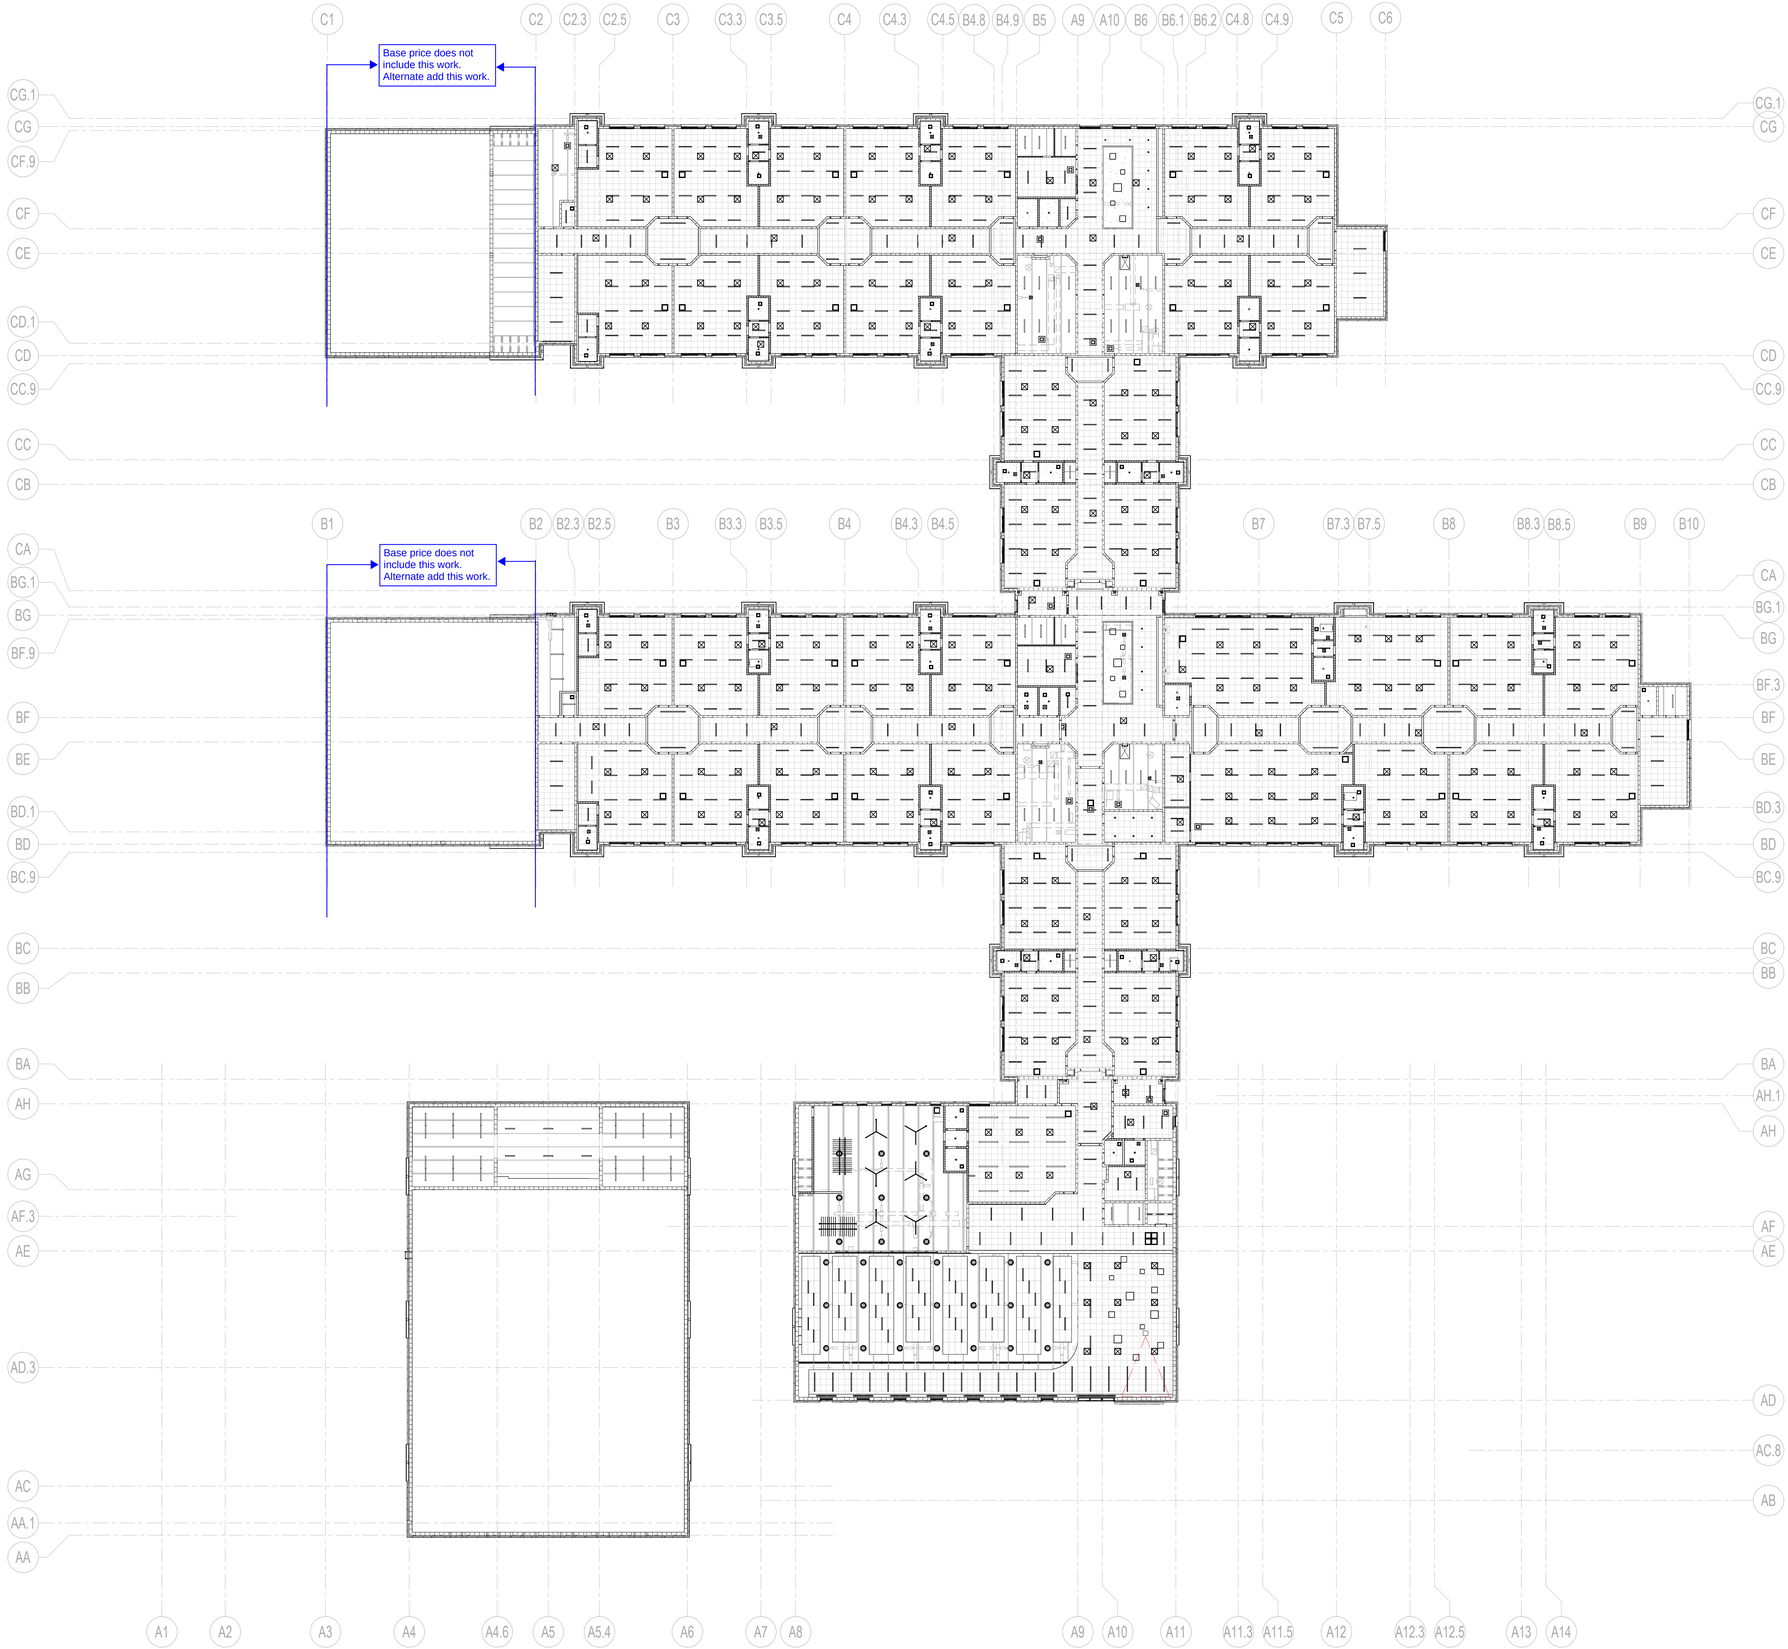

RCP LEGEND

- LIGHT FIXTURES - SEE ELECTRICAL
- MECHANICAL DEVICES - SEE MECHANICAL
- A1 CEILING - SEE CEILING DESIGNS
  2' x 2' ACOUSTICAL CEILING TILE 10'-0" AFF UNLESS OTHERWISE NOTED, SEE INTERIOR MATERIALS FINISH SCHEDULE
- A2 CEILING - SEE CEILING DESIGNS
  2' x 2' HYGIENIC PLUS ACOUSTICAL CEILING TILE 10'-0" AFF UNLESS OTHERWISE NOTED, SEE INTERIOR MATERIALS FINISH SCHEDULE
- B1 CEILING - SEE CEILING DESIGNS
  2' x 4' ACOUSTICAL CEILING TILE 10'-0" AFF UNLESS OTHERWISE NOTED, SEE INTERIOR MATERIALS FINISH SCHEDULE
- C1 & C2 CEILING - SEE CEILING DESIGNS
  GYPSUM BOARD CEILING 10'-0" AFF UNLESS OTHERWISE NOTED. PROVIDE MOISTURE RESISTANT @ ALL WET AREAS AND JANITOR'S CLOSET. SEE INTERIOR MATERIALS FINISH SCHEDULE & CEILING DESIGNS.
- D1 & D2 CEILING - SEE CEILING DESIGNS
  7" WIDE PLANK ACOUSTIC METAL TILE CEILING 11'-4" AFF UNLESS OTHERWISE NOTED. SEE INTERIOR MATERIALS FINISH SCHEDULE
- AC1 CEILING - SEE CEILING DESIGNS
  36" x 36" ACOUSTICAL CANOPIES 18'-0" AFF UNLESS OTHERWISE NOTED. SEE INTERIOR MATERIALS FINISH SCHEDULE
- CEILING - EXPOSED TO STRUCTURE
- (S) SPEAKER SYSTEM, SEE FIRE ALARM
- EXIT LIGHT, SEE ELECTRICAL
- EXIT DIRECTIONAL EXIT LIGHT, SEE ELECTRICAL
- (M) MOTION DETECTOR, SEE ELECTRICAL
- A1 10' - 0" CEILING TYPE & HEIGHT AFF DESIGNATION . SEE CEILING DESIGNS
- OTS OPEN TO STRUCTURE ABOVE
- PM PROJECTOR MOUNT
- ACCESS PANEL
- SECURITY CAMERA
- WS - # WINDOW SHADE

GENERAL NOTES

REFLECTED CEILING

1. CONTRACTORS SHALL COORDINATE ALL WORK, SHOWN OR UN-SHOWN, WITH ALL OTHER DISCIPLINES.
2. CONTRACTOR SHALL PROVIDE 20 GAUGE STEEL SHEET REINFORCING BEHIND ALL CEILING MOUNTED EQUIPMENT. PROVIDE METAL STUD SUPPORT TO STRUCTURE ABOVE.
3. REFER TO INTERIOR DESIGN FINISH PLANS & SCHEDULES FOR MATERIAL SELECTIONS.
4. ALL ACCESS PANEL SIZES AND LOCATIONS TO BE COORDINATED WITH MECHANICAL, ELECTRICAL, PLUMBING, AND FIRE SPRINKLER WORK.
5. CENTER ACT GRID AND LIGHTS WITHIN EACH ROOM, UNO.
6. REFER TO ELECTRICAL FOR LIGHTING FIXTURE SCHEDULE(S).
7. ALL FIRE SPRINKLER HEADS AND ELECTRICAL FIXTURES SHALL BE CENTERED WITHIN CEILING TILES, UNO.
8. CEILING HEIGHTS NOTED REFERENCE ELEVATION ABOVE FINISH FLOOR OF ASSOCIATED BUILDING LEVEL.
9. ALL ACT GRIDS TO BE CENTERED IN THE MIDDLE OF EACH ROOM, UNO.

PROJECT NORTH / TRUE NORTH — 1" = 20'-0" — SCALE: 20 0 20 40 FEET

A1 Level 2 OA
1" = 20'-0"

© 2025 DAG ARCHITECTS, INC. ALL RIGHTS RESERVED. NO PART OF THIS DOCUMENT MAY BE COPIED, REPRODUCED OR TRANSMITTED BY ANY MEANS WITHOUT WRITTEN PERMISSION OF DAG ARCHITECTS, INC. THESE DRAWINGS AND SPECIFICATIONS ARE THE PROPERTY AND COPYRIGHT OF DAG ARCHITECTS, INC. AND SHALL NOT BE USED ON ANY OTHER PROJECT OR LOCATION EXCEPT AS DESCRIBED ON THE DRAWINGS, WITHOUT THE PRIOR WRITTEN AGREEMENT OF DAG ARCHITECTS.

DAG Architects
AR0017640
850 South Gadsden Street
Suite 140
Tallahassee, Florida 32301
850.656.7506
www.dagarchitects.com

© 2025 All reproduction & intellectual property rights reserved.

FITZGERALD COLLABORATIVE GROUP, LLC.
AA26001957

STATE OF FLORIDA — ROGER T. GODWIN — AR0017551 — 09-18-25 — REGISTERED ARCHITECT

Roger T. Godwin
Professional Architect:
Florida - License #AR0017551

Digital Signature

PERMIT DOCUMENTS

GADSDEN COUNTY SCHOOL BOARD
New Quincy K-8 School

1400 W. KING STREET
QUINCY, FL 32351

KEY PLAN

REVISIONS

NO.	DESCRIPTION	DATE

RECEIVED
ALLSTATE CONSTRUCTION
09-18-2025


Project Number	22023
Dated	07-31-2025

LEVEL 2 - OVERALL REFLECTED CEILING PLAN

A-102.3

Base price does not include this work. Alternate add this work.

Base price does not include this work. Alternate add this work.

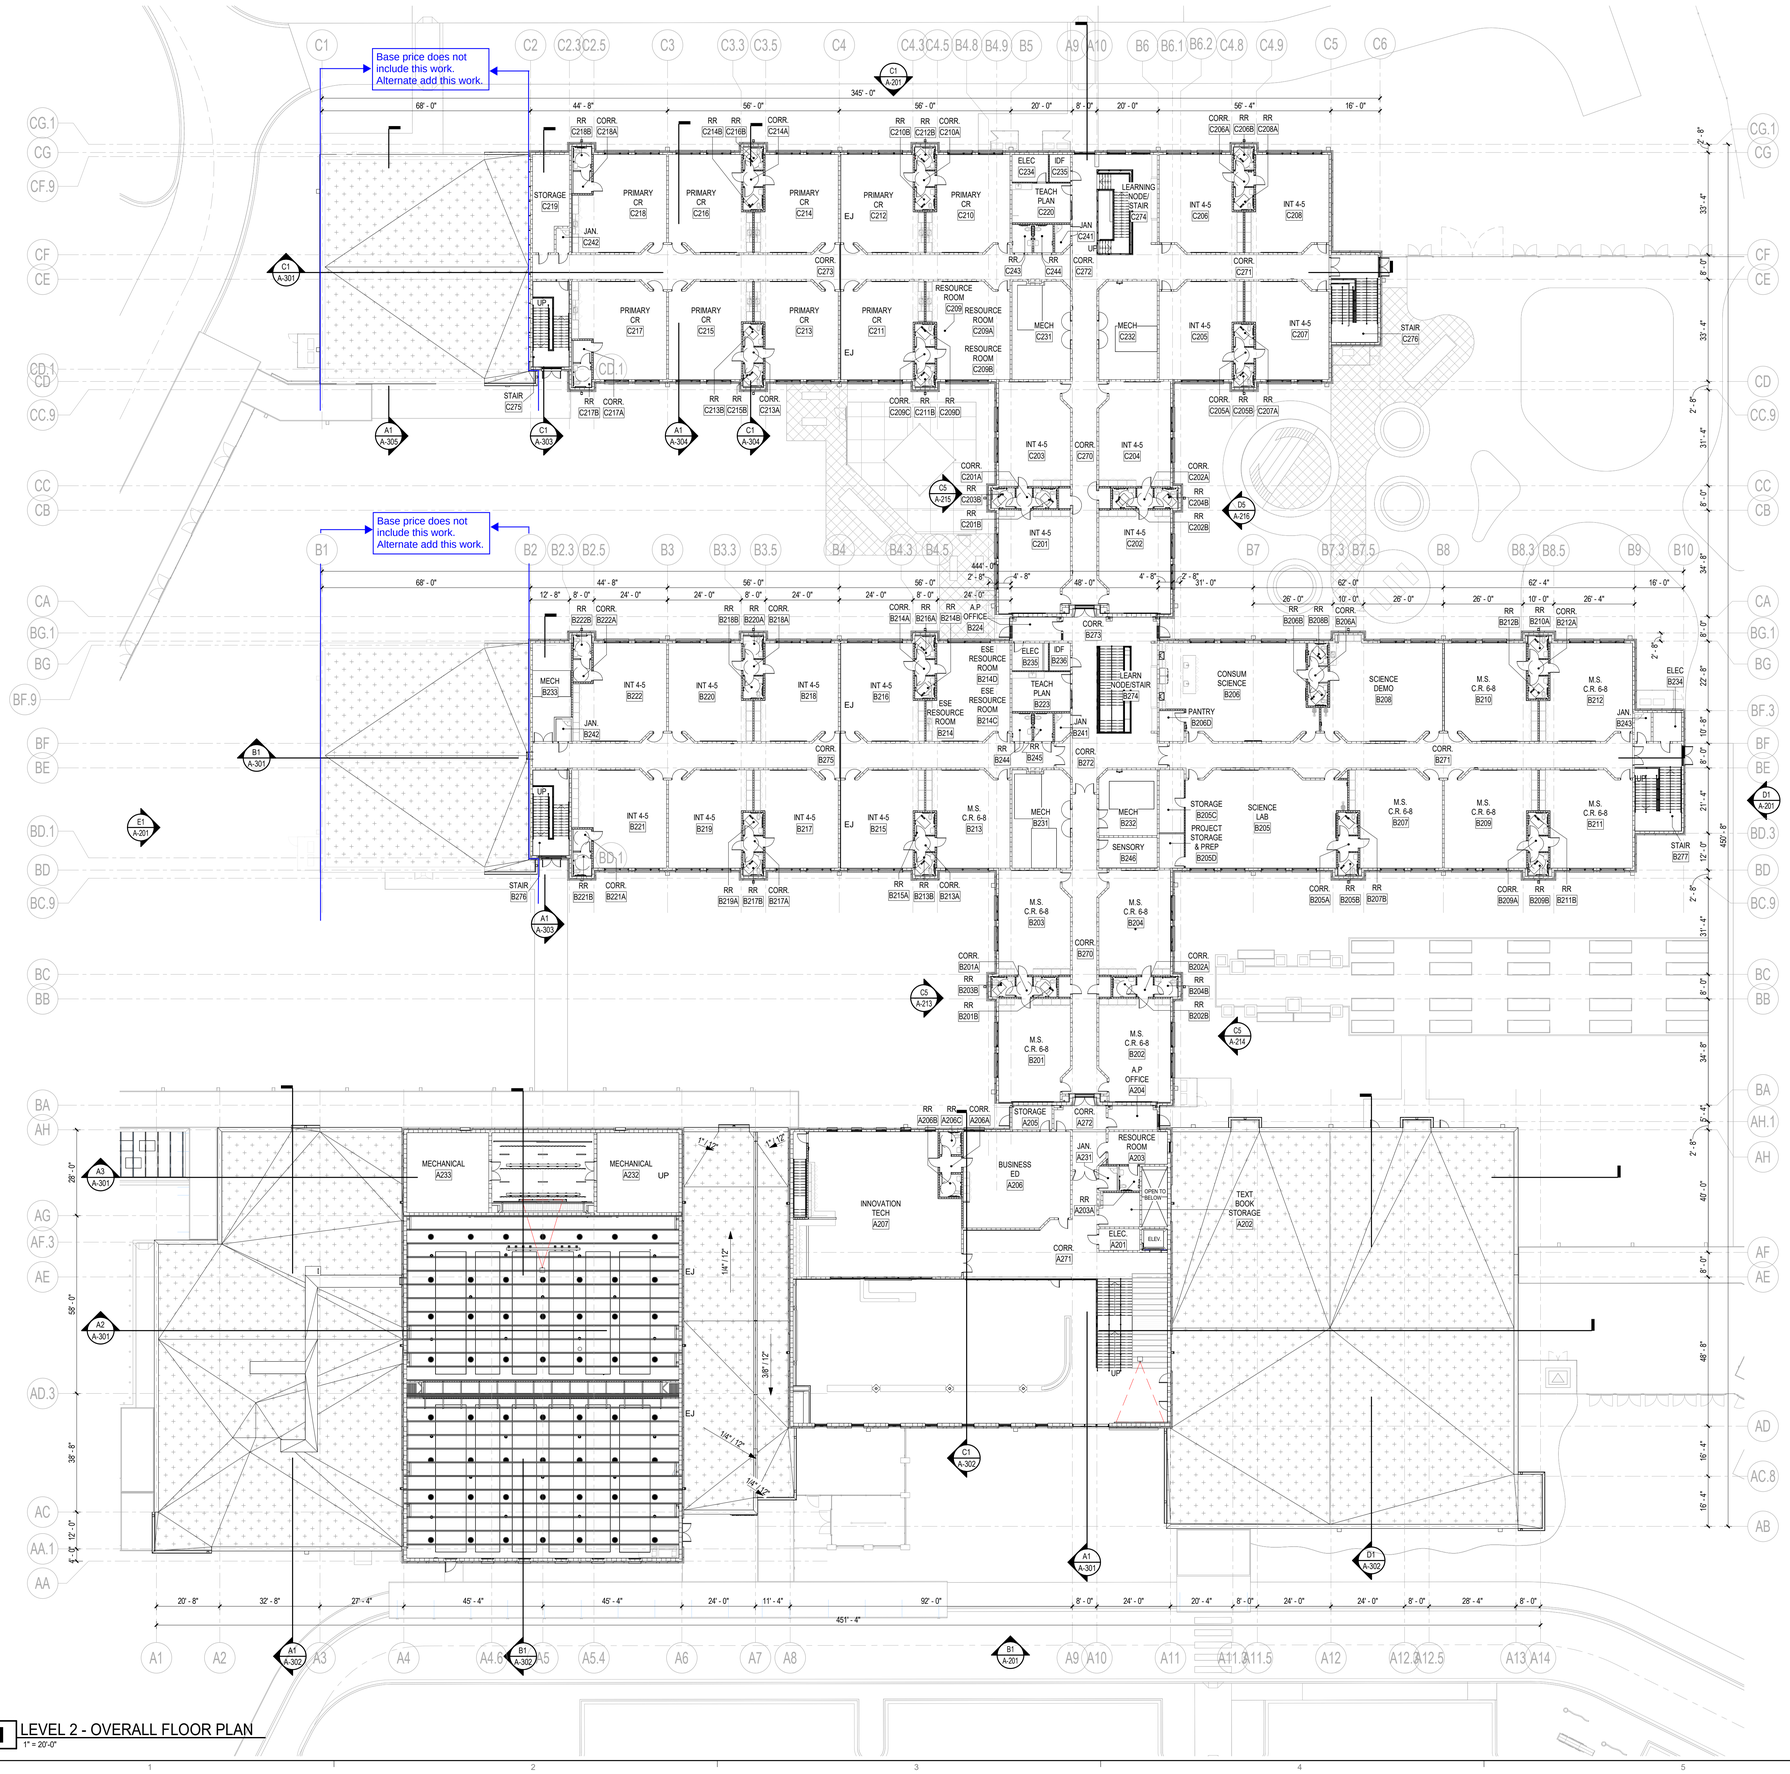

A1 LEVEL 2 - OVERALL FLOOR PLAN
1" = 20'-0"

PROJECT NORTH
TRUE NORTH
1" = 20'-0"
SCALE
20 0 20 40
FEET

DRAWINGS AND SPECIFICATIONS ARE THE PROPERTY AND COPYRIGHT OF DAG ARCHITECTS, INC. AND SHALL NOT BE USED ON ANY OTHER PROJECT OR LOCATION EXCEPT AS DESCRIBED ON THE DRAWINGS, WITHOUT THE PRIOR WRITTEN AGREEMENT OF DAG ARCHITECTS.

© 2025 DAG ARCHITECTS, INC. ALL RIGHTS RESERVED NO PART OF THIS DOCUMENT MAY BE COPIED, REPRODUCED OR TRANSMITTED BY ANY MEANS WITHOUT WRITTEN PERMISSION OF DAG ARCHITECTS, INC. THESE DRAWINGS AND SPECIFICATIONS

DAG Architects
AR0017640
850 South Gadsden Street
Suite 140
Tallahassee, Florida 32301
850.656.7506
www.dagarchitects.com

© 2025 All reproduction & intellectual property rights reserved.

FITZGERALD COLLABORATIVE GROUP, LLC.
AA26001957

STATE OF FLORIDA
ROGER T. GODWIN
AR0017551
09-18-25
REGISTERED ARCHITECT

Roger T. Godwin
Professional Architect:
Florida - License #AR0017551

Digital Signature

PERMIT DOCUMENTS

GADSDEN COUNTY SCHOOL BOARD
New Quincy K-8 School

1400 W. KING STREET
QUINCY, FL 32351

KEY PLAN


REVISIONS
NO.	DESCRIPTION	DATE

RECEIVED
ALLSTATE CONSTRUCTION
09-18-2025

Project Number	22023
Dated	07-31-2025

LEVEL 2 - OVERALL FLOOR PLAN

A-102

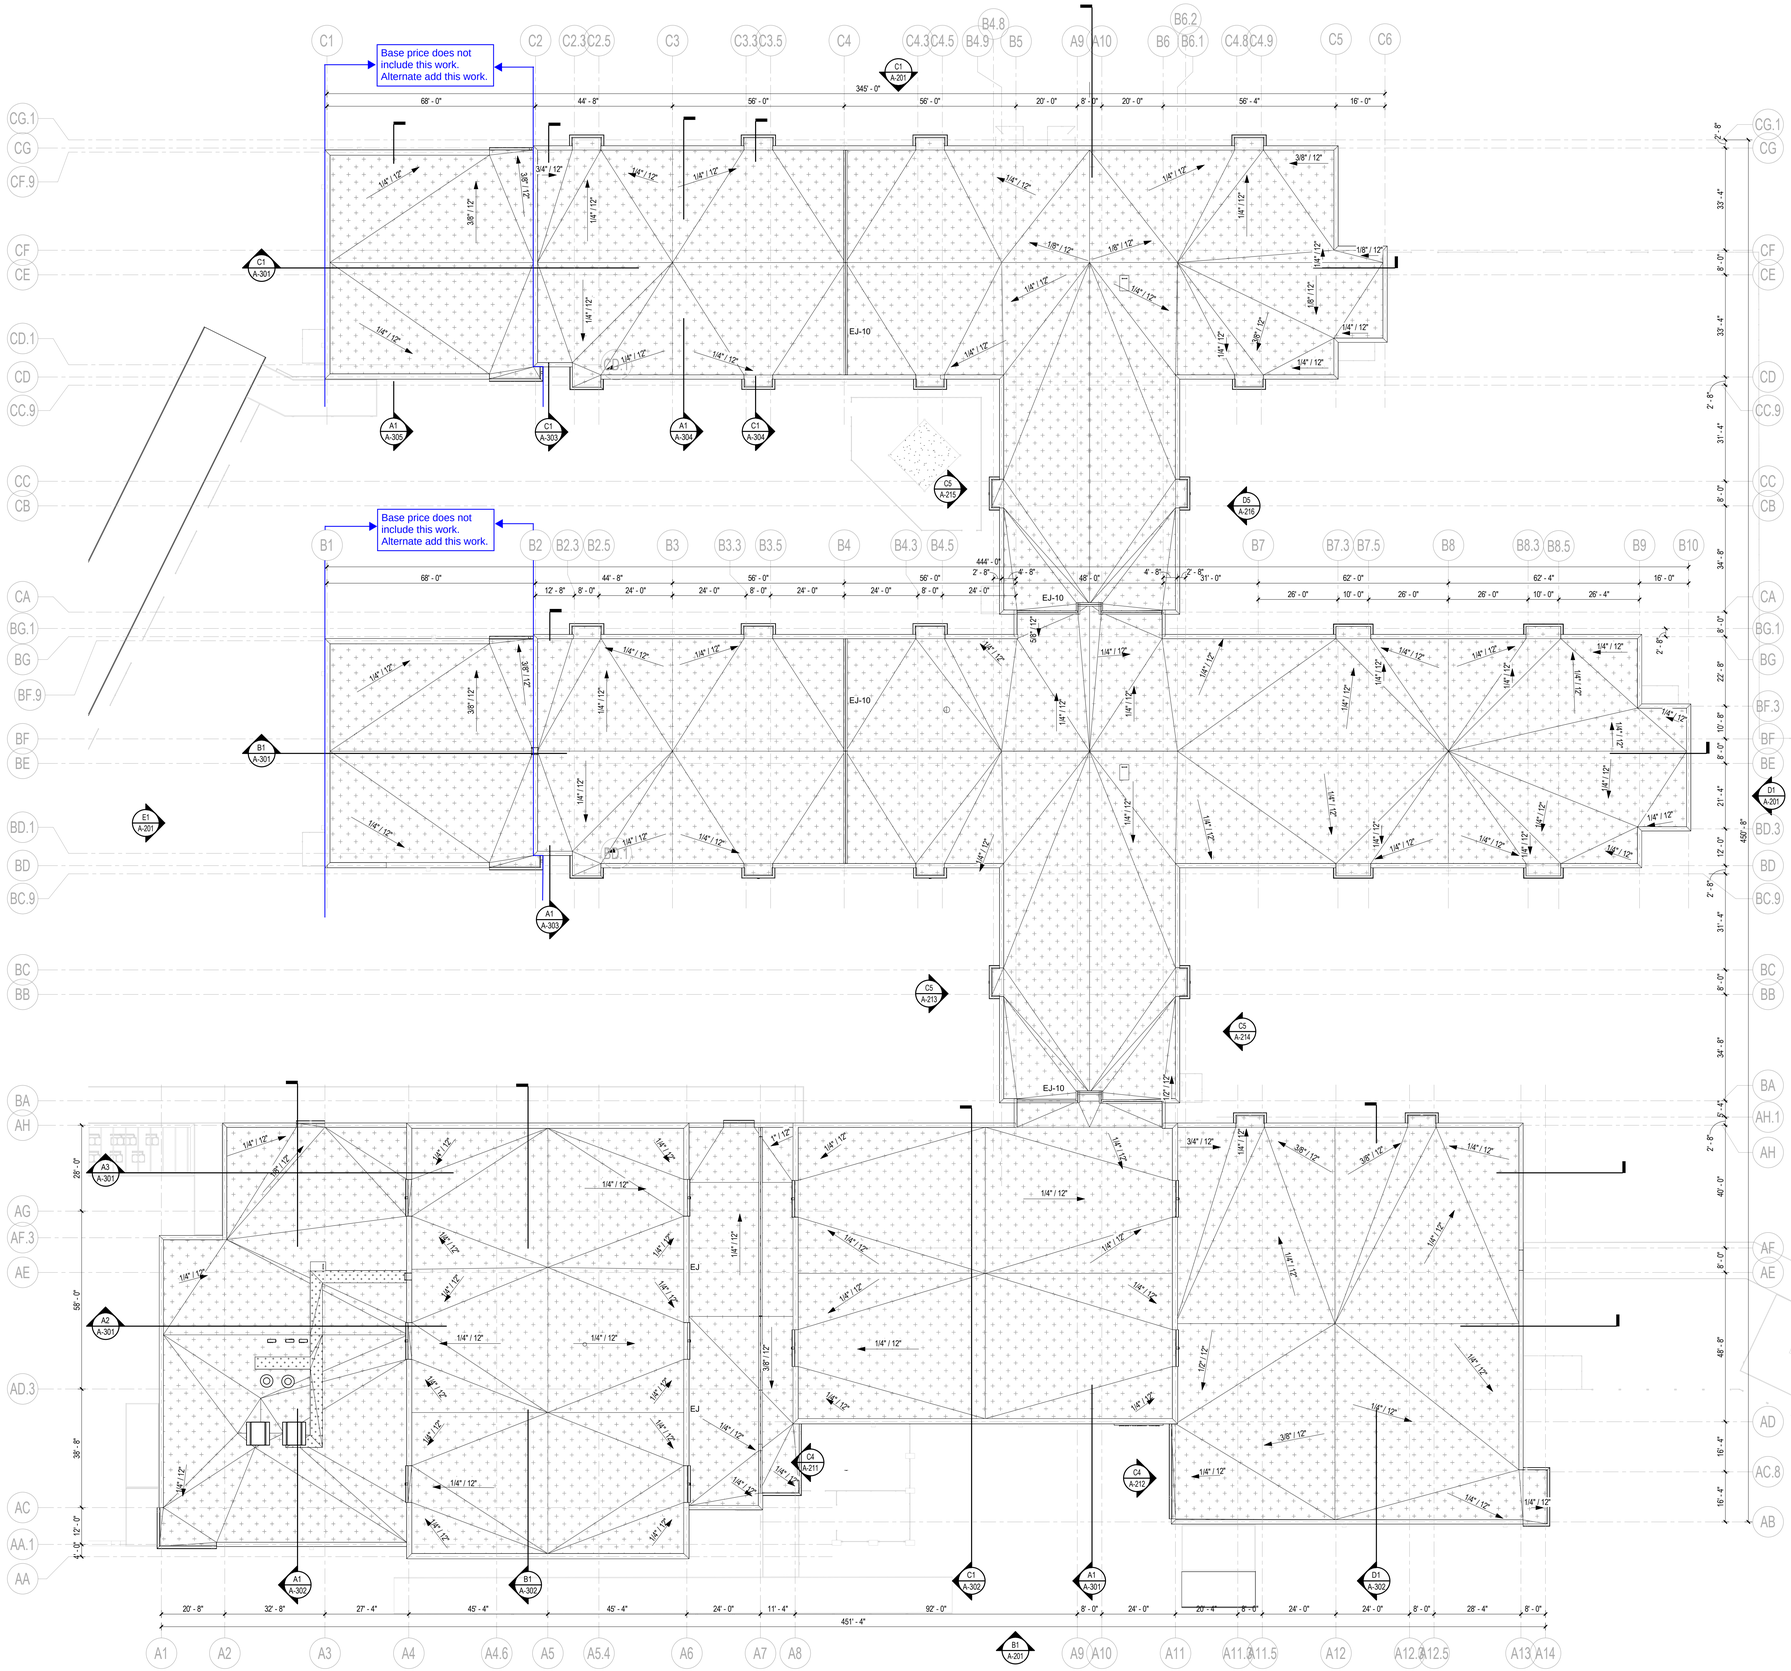

LEGEND

- NEW ROOF MEMBRANE
- WALK PAD
- OUTLINE OF BUILDING BELOW
- MECHANICAL EQUIPMENT, SEE MECHANICAL
- ROOF CURB
- DS — DOWN SPOUT
- EJ — EXPANSION JOINT
- 1/4" / 12" — INDICATES SLOPE DOWN

GENERAL NOTES

ROOF PLAN

1. SEE REVIEWED FINAL SHOP DRAWINGS FOR ALL FLASHING AND WATERPROOFING CONDITIONS PRIOR TO FABRICATION AND INSTALLATION.
2. PROVIDE FLASHING PER SMACNA STANDARDS.
3. PROVIDE FLORIDA APPROVED EXTERIOR ASSEMBLIES FOR ALL EXTERIOR ELEMENTS.
4. PROVIDE A WATERTIGHT ROOF SYSTEM PER SPECIFICATIONS.
5. PROVIDE MINIMUM 1/4" PER 12" FOR LOW SLOPE ROOFS. PROVIDE TAMPERED INSULATION AS NECESSARY TO MAINTAIN POSTIVE SLOPE TO GUTTERS.
6. ROOF SYSTEM DIMENSIONS, SHAPES, AND MEMBERS ARE FOR DESIGN INTENT ONLY. SEE REVIEWED FINAL ROOF SHOP DRAWINGS FOR SPECIFIC INFORMATION AND COORDINATION.
7. GENERAL CONTRACTOR SHALL COORDINATE ALL SYSTEMS PRIOR TO SUBMITTAL OF SHOP DRAWINGS.
8. SEE OTHER DISCIPLINES FOR ROOF PENETRATIONS NOT SHOWN.
9. INSTALL ALL ROOF PENETRATIONS, CURBS, VTRS, ETC. IN ACCORDANCE WITH ROOF MANUFACTURER'S STANDARD DETAILS. REFER TO MEP SHEETS FOR SIZES AND LOCATIONS. REFER TO STRUCTURAL FOR TYPICAL ROOF OPENING DETAIL.
10. PROVIDE GUTTER EXPANSION JOINTS AT SPACING RECOMMENDED BY FABRICATOR.
11. SEE CANOPY WALKWAY PLANS AND DETAILS FOR ADDITIONAL INFORMATION IN SITE PACKAGE.
12. SEE ELECTRICAL DRAWINGS FOR LIGHTNING PROTECTION SYSTEM. FOLLOW ROOF MANUFACTURER'S STANDARD DETAILS FOR INTEGRATING/MOUNTING LIGHTNING PROTECTION SYSTEM.
13. ROOFING INSTALLER SHALL INSTALL ALL ROOF CURBS, PIPE VENT FLASHINGS AND ALL OTHER ROOF PENETRATION FLASHINGS.

PROJECT NORTH / TRUE NORTH

1" = 20'-0"

20 0 20 40

SCALE FEET

A1 OVERALL ROOF PLAN
1" = 20'-0"

© 2025 DAG ARCHITECTS, INC. ALL RIGHTS RESERVED. NOT PART OF THIS DOCUMENT MAY BE COPIED, REPRODUCED OR TRANSMITTED BY ANY MEANS WITHOUT WRITTEN PERMISSION OF DAG ARCHITECTS, INC. THESE DRAWINGS AND SPECIFICATIONS ARE THE PROPERTY AND COPYRIGHT OF DAG ARCHITECTS, INC. AND SHALL NOT BE USED ON ANY OTHER PROJECT OR LOCATION EXCEPT AS DESCRIBED ON THE DRAWINGS, WITHOUT THE PRIOR WRITTEN AGREEMENT OF DAG ARCHITECTS.

DAG Architects
AR0017640
850 South Gadsden Street
Suite 140
Tallahassee, Florida 32301
850.656.7506
www.dagarchitects.com

© 2025 All reproduction & intellectual property rights reserved.

FITZGERALD COLLABORATIVE GROUP, LLC.
AA26001957

STATE OF FLORIDA — ROGER T. GODWIN — AR0017551 — 09-18-25 — REGISTERED ARCHITECT

Roger T. Godwin
Professional Architect:
Florida - License #AR0017551

Digital Signature

PERMIT DOCUMENTS

GADSDEN COUNTY SCHOOL BOARD
New Quincy K-8 School

1400 W. KING STREET
QUINCY, FL 32351

KEY PLAN

REVISIONS


NO.	DESCRIPTION	DATE

RECEIVED
ALLSTATE CONSTRUCTION
09-18-2025

Project Number	22023
Dated	07-31-2025

OVERALL ROOF PLAN

A-103

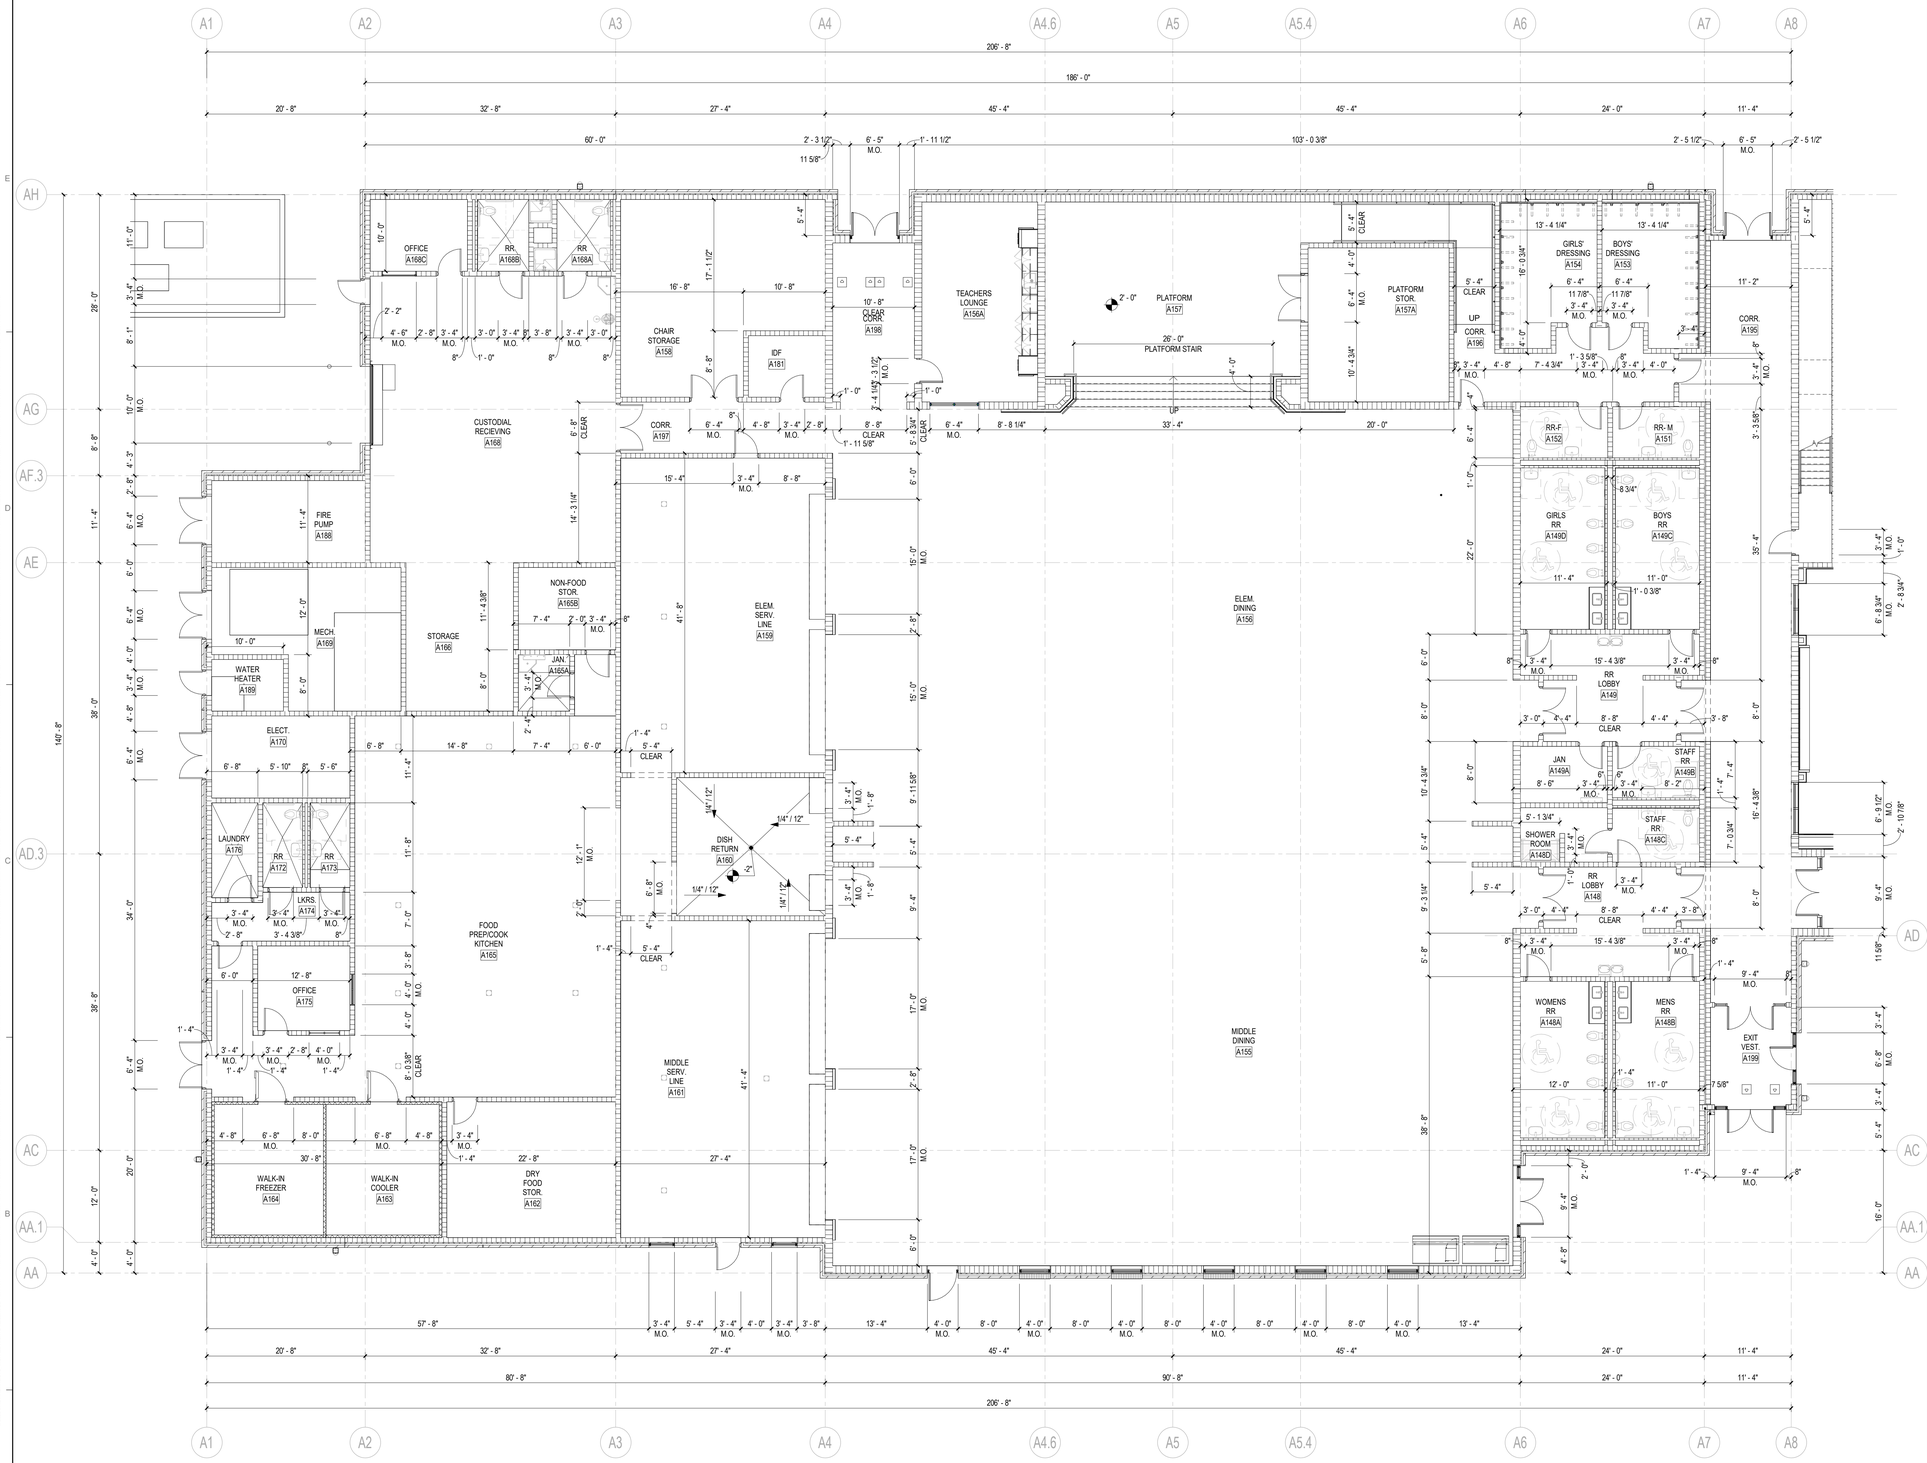

A1 LEVEL 1 DIMENSION FLOOR PLAN - AREA A1
1/8" = 1'-0"

GENERAL NOTES

DIMENSION PLAN

1. INTERIOR DOORS TO BE LOCATED MIN 4" FROM ADJACENT STUD PARTITIONS AND 8" FROM ADJACENT MASONRY PARTITIONS TO FRAME, UNLESS DIMENSIONED OR NOTED OTHERWISE.
2. REFER TO A-900 SERIES SHEETS FOR ADDITIONAL INFORMATION ON PARTITION TYPE ASSEMBLIES.
3. ALL DIMENSIONS ON THE DIMENSION PLANS ARE AS FOLLOWS, UNLESS NOTED OTHERWISE:
   - ALL DIMENSIONS TO CMU ARE TO FACE OF CMU OR CENTER OF CMU.
   - ALL DIMENSIONS TO STUDS ARE TO FACE OF STUD, INCLUDING PARTITION TYPES WITH RESILIENT CHANNELS.
   - ALL DIMENSIONS TO COLUMNS TO CENTER LINE OF COLUMN.
   - ALL DIMENSIONS ARE TO EDGE OF SLAB WHERE APPROPRIATE.
   - ALL DIMENSIONS TO BRICK ARE TO OUTSIDE FACE OF BRICK.
4. REFER TO A-400 SERIES SHEETS FOR ADDITIONAL INFORMATION, INCLUDING TOILET ROOM DIMENSIONS.
5. REFER TO LS - SERIES LIFE SAFETY SHEETS FOR FIRE RATED WALL AND SMOKE PARTITIONS LOCATIONS.
6. PROVIDE INTERIOR WALL TYPE "C4" TYPICAL, UNO.

PROJECT NORTH / TRUE NORTH

1/8" = 1'-0" SCALE 5 0 5 10 15 20 FEET

© 2025 DAG ARCHITECTS, INC. ALL RIGHTS RESERVED. NO PART OF THIS DOCUMENT MAY BE COPIED, REPRODUCED OR TRANSMITTED BY ANY MEANS WITHOUT WRITTEN PERMISSION OF DAG ARCHITECTS, INC. THESE DRAWINGS AND SPECIFICATIONS ARE THE PROPERTY AND COPYRIGHT OF DAG ARCHITECTS, INC. AND SHALL NOT BE USED ON ANY OTHER PROJECT OR LOCATION EXCEPT AS DESCRIBED ON THE DRAWINGS, WITHOUT THE PRIOR WRITTEN AGREEMENT OF DAG ARCHITECTS.

DAG Architects
AR0017640
850 South Gadsden Street
Suite 140
Tallahassee, Florida 32301
850.656.7506
www.dagarchitects.com

© 2025 All reproduction & intellectual property rights reserved.

FITZGERALD COLLABORATIVE GROUP, LLC.
AA26001957

STATE OF FLORIDA
ROGER T. GODWIN
AR0017551
09-18-25
REGISTERED ARCHITECT

Roger T. Godwin
Professional Architect:
Florida - License #AR0017551

Digital Signature

PERMIT DOCUMENTS

GADSDEN COUNTY SCHOOL BOARD
New Quincy K-8 School

1400 W. KING STREET
QUINCY, FL 32351

KEY PLAN

REVISIONS

NO.	DESCRIPTION	DATE

RECEIVED
ALLSTATE CONSTRUCTION
09-18-2025


Project Number	22023
Dated	07-31-2025

LEVEL 1
DIMENSION PLAN
- AREA A1

A-111.1



A1 LEVEL 1 FINISH FLOOR PLAN - AREA A1
1/8" = 1'-0"

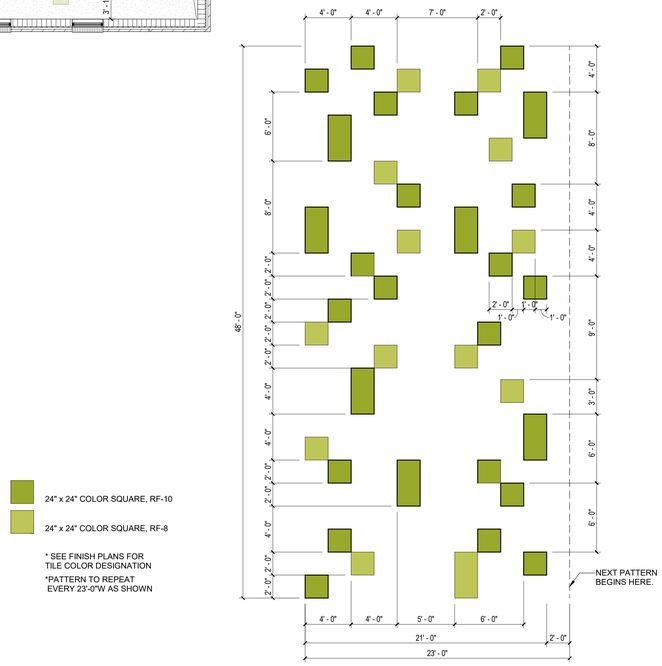

24" x 24" COLOR SQUARE, RF-10

24" x 24" COLOR SQUARE, RF-8

* SEE FINISH PLANS FOR TILE COLOR DESIGNATION

*PATTERN TO REPEAT EVERY 23'-0"W AS SHOWN

FINISH LEGEND

- P-1 / B-1 — WALL AND BASE FINISH; EXTENT OF FINISH
- PT-1 — WALL FINISH; EXTENT OF FINISH
- CPT-1 — FLOOR FINISH
- Multi — CEILING / MISC. FINISH
- CHANGE IN SPECIFIED FINISH- PROVIDE TRANSITION STRIP AS REQUIRED
- DIRECTION OF SPECIFIED FINISH

FLOORING LEGEND

- CARPET TILE, 24x24
- CARPET TILE, 9x36
- WALK OFF CARPET TILE, 24x24
- EPOXY FLOOR
- CONCRETE
- Alternate RUBBER FLOOR — Base Price LVT
- Alternate WOOD FLOOR — Base Price LVT
- Alternate MARMOLEUM FLOOR — Base Price LVT

GENERAL NOTES

FINISH FLOOR PLAN

1. ALL CONTRACTORS MUST FIELD VERIFY ALL EXISTING CONDITIONS PRIOR TO PERFORMING NEW WORK.
2. ANY DISCREPANCIES, OMISSIONS, AMBIGUITIES, OR CONFLICTS ON THE PLANS SHALL BE BROUGHT TO THE ATTENTION OF THE DESIGNER BEFORE PROCEEDING WITH ANY WORK IN QUESTION.
3. GYPSUM WALLS TO BE PAINTED, SHOULD BE PREPPED TO A LEVEL 4 FINISH WITH ONE PRIME COAT AND AT LEAST TWO PAINT COATS, OR AS REQUIRED BY MANUFACTURER.
4. PAINT FINISH FOR WALLS SHOULD BE SATIN SHEEN, UNO.
5. PAINTED DOORS AND DOOR FRAMES PAINT SHOULD BE SEMI-GLOSS SHEEN, UNO.
6. FOR CEILING FINISHES, REFER TO REFLECTED CEILING PLANS. ALL PAINTED GYP CEILINGS TO RECEIVE FLAT SHEEN PAINT, UNO OR IN WET AREAS. ALL GYP IN WET AREAS SHALL GET EPOXY PAINTED .
7. REFER TO INTERIOR MATERIAL FINISH SCHEDULE(S) ON A-641 SERIES SHEETS FOR FINISHES.
8. ALL WALL AND CEILING PAINT IN BATHROOMS TO BE EPOXY PAINT.
9. ALL FLOORING TRANSITIONS TO OCCUR AT THE CENTERLINE OF AN OPENING.
10. ALL FLOORING MUST BE INSTALLED BEFORE INSTALLATION OF CABINETS AND OTHER CASEWORK. ALL FLOORING MUST EXTEND UNDER ALL MILLWORK, UNO.
11. ALL TRANSITIONS BETWEEN TILE AND TILE TO GYP SHOULD RECEIVE A METAL SCHLUTER TRANSITION PIECE.
12. ALL EXPOSED INTERIOR CONCRETE TO BE SEALED, UNO.
13. ALL SMALL VOIDS BETWEEN WALLS OR PARTITIONS AND ADJACENT CASEWORK, SHELVING, DOOR FRAMES, BUILT-IN OR SURFACE MOUNTED EQUIPMENT AND FIXTURES, AND SIMILAR ITEMS TO RECEIVE JOINT SEALANT.
14. ALL COUNTER FINISHES CALLED OUT ON ELEVATIONS.
15. CASEWORK TO HAVE TOE KICK ON ALL EXPOSED SIDES UNO.
16. ADD TRANSITION TO ALL FLOORING WITH A TRANSITION GREATER THAN 1/4" DIFFERENCE.

PROJECT NORTH / TRUE NORTH

1/8" = 1'-0" SCALE — 5 0 5 10 15 20 FEET

© 2025 DAG ARCHITECTS, INC. ALL RIGHTS RESERVED. NO PART OF THIS DOCUMENT MAY BE COPIED, REPRODUCED OR TRANSMITTED BY ANY MEANS WITHOUT WRITTEN PERMISSION OF DAG ARCHITECTS, INC. THESE DRAWINGS AND SPECIFICATIONS ARE THE PROPERTY AND COPYRIGHT OF DAG ARCHITECTS, INC AND SHALL NOT BE USED ON ANY OTHER PROJECT OR LOCATION EXCEPT AS DESCRIBED ON THE DRAWINGS, WITHOUT THE PRIOR WRITTEN AGREEMENT OF DAG ARCHITECTS.

DAG Architects
AR0017640
850 South Gadsden Street
Suite 140
Tallahassee, Florida 32301
850.656.7506
www.dagarchitects.com

© 2025 All reproduction & intellectual property rights reserved.

FITZGERALD COLLABORATIVE GROUP, LLC.
AA26001957

STATE OF FLORIDA — ROGER T. GODWIN — AR0017551 — 09-18-25 — REGISTERED ARCHITECT

Roger T. Godwin
Professional Architect:
Florida - License #AR0017551

Digital Signature

PERMIT DOCUMENTS

GADSDEN COUNTY SCHOOL BOARD
New Quincy K-8 School

GADSDEN COUNTY SCHOOL DISTRICT — FL

1400 W. KING STREET
QUINCY, FL 32351

KEY PLAN — C1, C2, B1, B2, A1, A2, D, E

REVISIONS


NO.	DESCRIPTION	DATE

RECEIVED
ALLSTATE CONSTRUCTION
09-18-2025

Project Number 22023
Dated 07-31-2025

LEVEL 1
FINISH PLAN -
AREA A1

A-111.2

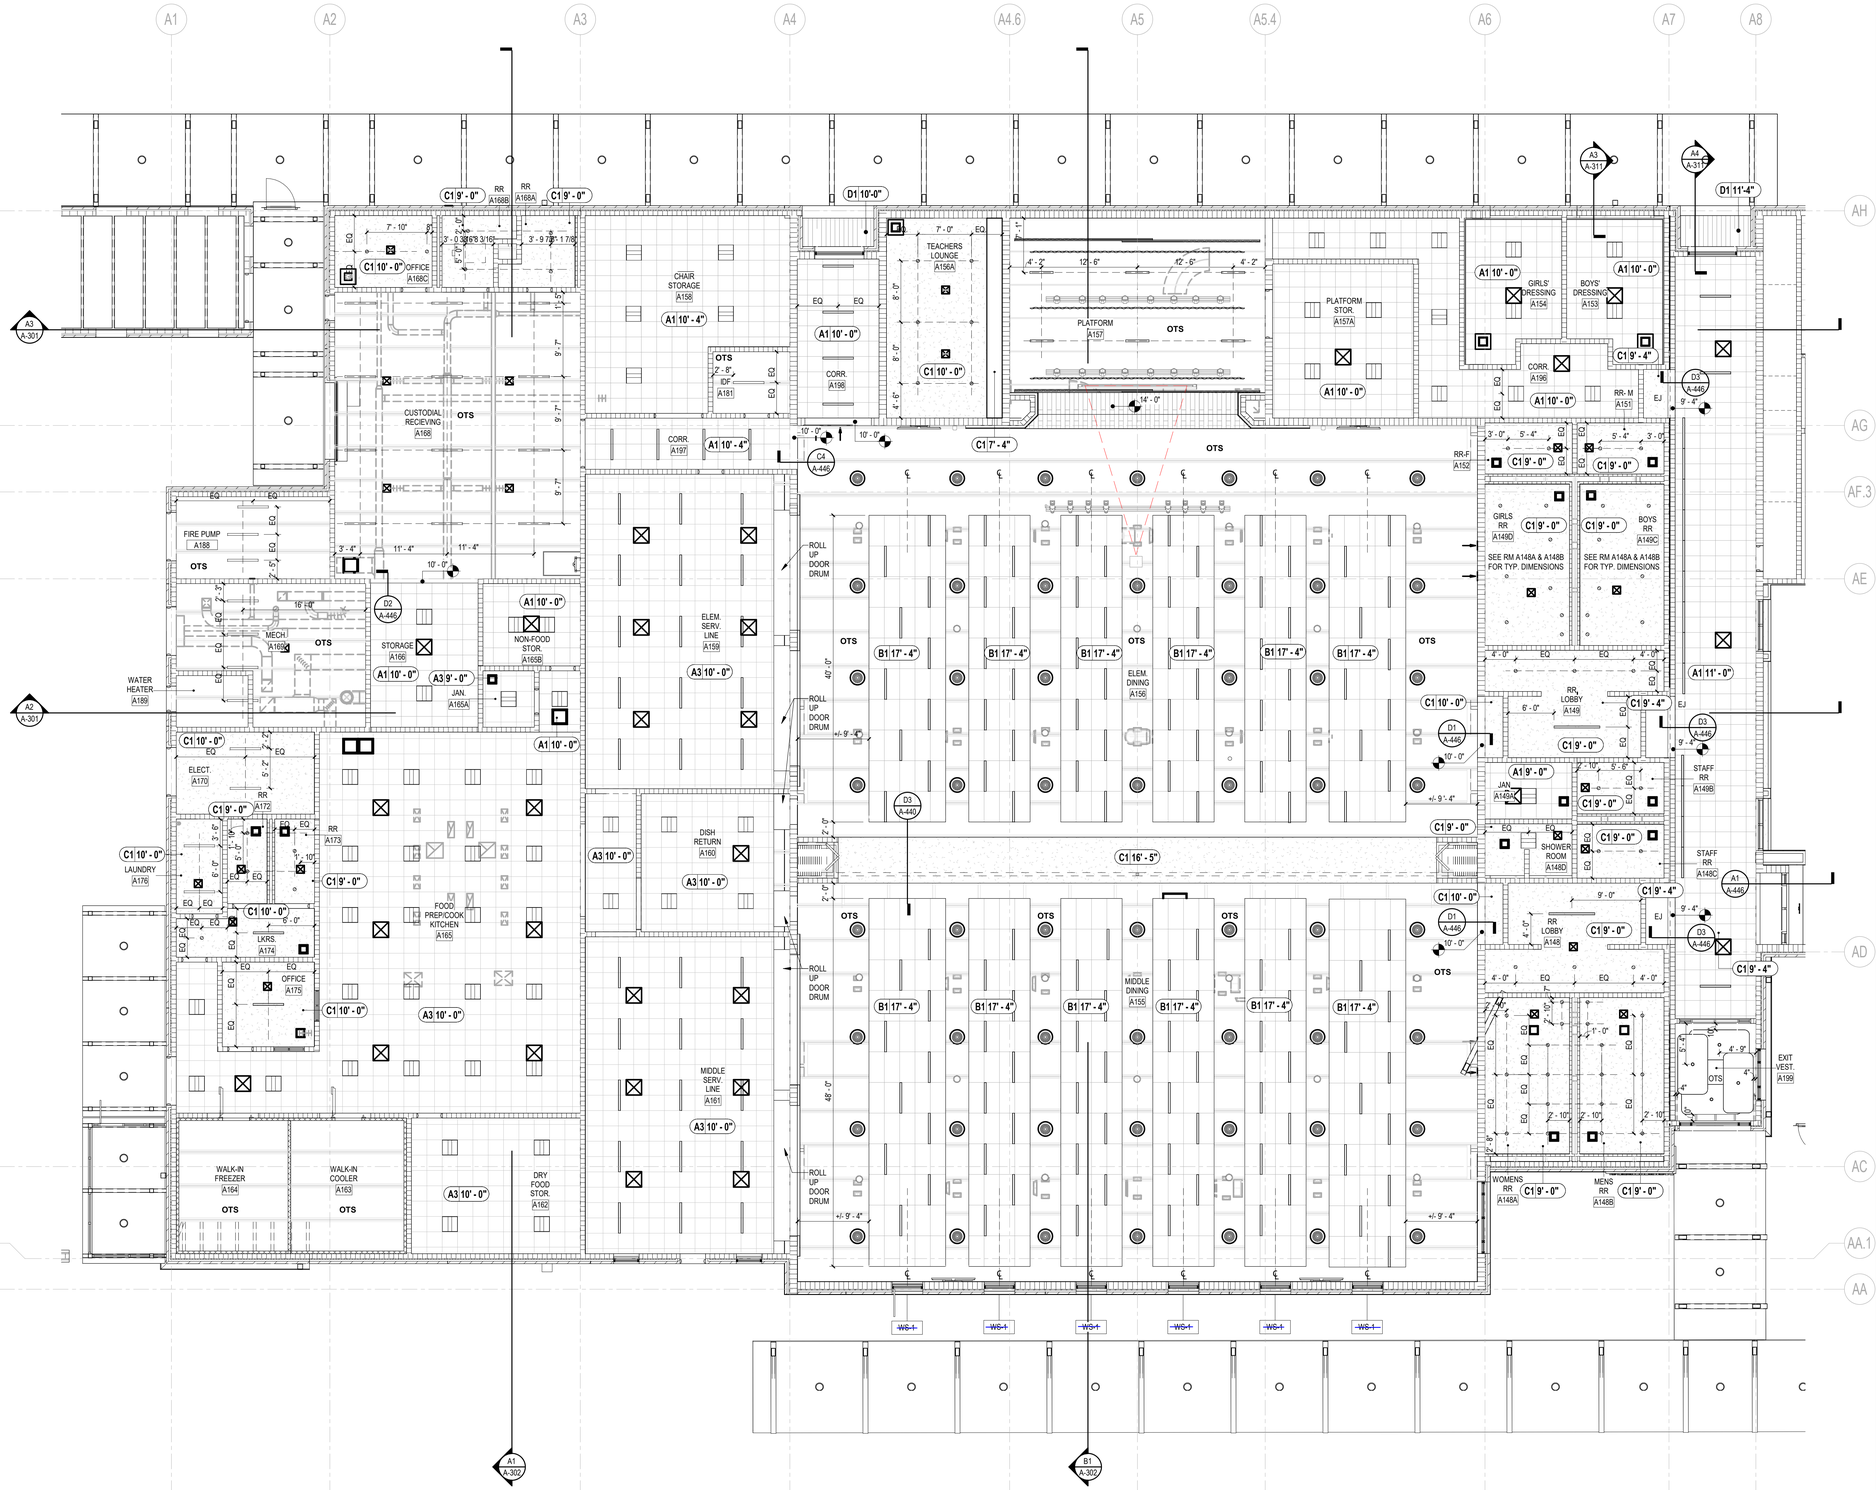

A1 LEVEL 1 REFLECTED CEILING PLAN - AREA A1
1/8" = 1'-0"

RCP LEGEND

- LIGHT FIXTURES - SEE ELECTRICAL
- MECHANICAL DEVICES - SEE MECHANICAL
- A1 CEILING - SEE CEILING DESIGNS
  2' x 2' ACOUSTICAL CEILING TILE 10'-0" AFF UNLESS OTHERWISE NOTED, SEE INTERIOR MATERIALS FINISH SCHEDULE
- A2 CEILING - SEE CEILING DESIGNS
  2' x 2' HYGIENIC PLUS ACOUSTICAL CEILING TILE 10'-0" AFF UNLESS OTHERWISE NOTED, SEE INTERIOR MATERIALS FINISH SCHEDULE
- B1 CEILING - SEE CEILING DESIGNS
  2' x 4' ACOUSTICAL CEILING TILE 10'-0" AFF UNLESS OTHERWISE NOTED, SEE INTERIOR MATERIALS FINISH SCHEDULE
- C1 & C2 CEILING - SEE CEILING DESIGNS
  GYPSUM BOARD CEILING 10'-0" AFF UNLESS OTHERWISE NOTED. PROVIDE MOISTURE RESISTANT @ ALL WET AREAS AND JANITOR'S CLOSET. SEE INTERIOR MATERIALS FINISH SCHEDULE & CEILING DESIGNS.
- D1 & D2 CEILING - SEE CEILING DESIGNS
  7" WIDE PLANK ACOUSTIC METAL TILE CEILING 11'-4" AFF UNLESS OTHERWISE NOTED. SEE INTERIOR MATERIALS FINISH SCHEDULE
- AC1 CEILING - SEE CEILING DESIGNS
  36" x 36" ACOUSTICAL CANOPIES 18'-0" AFF UNLESS OTHERWISE NOTED. SEE INTERIOR MATERIALS FINISH SCHEDULE
- CEILING - EXPOSED TO STRUCTURE
- (S) SPEAKER SYSTEM, SEE FIRE ALARM
- EXIT LIGHT, SEE ELECTRICAL
- EXIT (M) DIRECTIONAL EXIT LIGHT, SEE ELECTRICAL
- (M) MOTION DETECTOR, SEE ELECTRICAL
- A1 10' - 0" CEILING TYPE & HEIGHT AFF DESIGNATION . SEE CEILING DESIGNS
- OTS OPEN TO STRUCTURE ABOVE
- PM PROJECTOR MOUNT
- ACCESS PANEL
- SECURITY CAMERA
- WS - # WINDOW SHADE

GENERAL NOTES

REFLECTED CEILING

1. CONTRACTORS SHALL COORDINATE ALL WORK, SHOWN OR UN-SHOWN, WITH ALL OTHER DISCIPLINES.
2. CONTRACTOR SHALL PROVIDE 20 GAUGE STEEL SHEET REINFORCING BEHIND ALL CEILING MOUNTED EQUIPMENT. PROVIDE METAL STUD SUPPORT TO STRUCTURE ABOVE.
3. REFER TO INTERIOR DESIGN FINISH PLANS & SCHEDULES FOR MATERIAL SELECTIONS.
4. ALL ACCESS PANEL SIZES AND LOCATIONS TO BE COORDINATED WITH MECHANICAL, ELECTRICAL, PLUMBING, AND FIRE SPRINKLER WORK.
5. CENTER ACT GRID AND LIGHTS WITHIN EACH ROOM, UNO.
6. REFER TO ELECTRICAL FOR LIGHTING FIXTURE SCHEDULE(S).
7. ALL FIRE SPRINKLER HEADS AND ELECTRICAL FIXTURES SHALL BE CENTERED WITHIN CEILING TILES, UNO.
8. CEILING HEIGHTS NOTED REFERENCE ELEVATION ABOVE FINISH FLOOR OF ASSOCIATED BUILDING LEVEL.
9. ALL ACT GRIDS TO BE CENTERED IN THE MIDDLE OF EACH ROOM, UNO.

PROJECT NORTH / TRUE NORTH

1/8" = 1'-0" SCALE 5 0 5 10 15 20 FEET

© 2025 DAG ARCHITECTS, INC. ALL RIGHTS RESERVED NO PART OF THIS DOCUMENT MAY BE COPIED, REPRODUCED OR TRANSMITTED BY ANY MEANS WITHOUT WRITTEN PERMISSION OF DAG ARCHITECTS, INC. THESE DRAWINGS AND SPECIFICATIONS ARE THE PROPERTY AND COPYRIGHT OF DAG ARCHITECTS, INC. AND SHALL NOT BE USED ON ANY OTHER PROJECT OR LOCATION EXCEPT AS DESCRIBED ON THE DRAWINGS, WITHOUT THE PRIOR WRITTEN AGREEMENT OF DAG ARCHITECTS.

DAG Architects
AR0017640
850 South Gadsden Street
Suite 140
Tallahassee, Florida 32301
850.656.7506
www.dagarchitects.com

© 2025 All reproduction & intellectual property rights reserved.

FITZGERALD COLLABORATIVE GROUP, LLC.
AA26001957

STATE OF FLORIDA
ROGER T. GODWIN
AR0017551
09-18-25
REGISTERED ARCHITECT

Roger T. Godwin
Professional Architect:
Florida - License #AR0017551

Digital Signature

PERMIT DOCUMENTS

GADSDEN COUNTY SCHOOL BOARD
New Quincy K-8 School

1400 W. KING STREET
QUINCY, FL 32351

KEY PLAN

REVISIONS


NO.	DESCRIPTION	DATE

RECEIVED
ALLSTATE CONSTRUCTION
09-18-2025

Project Number	22023
Dated	07-31-2025

LEVEL 1 REFLECTED CEILING PLAN - AREA A1

A-111.3

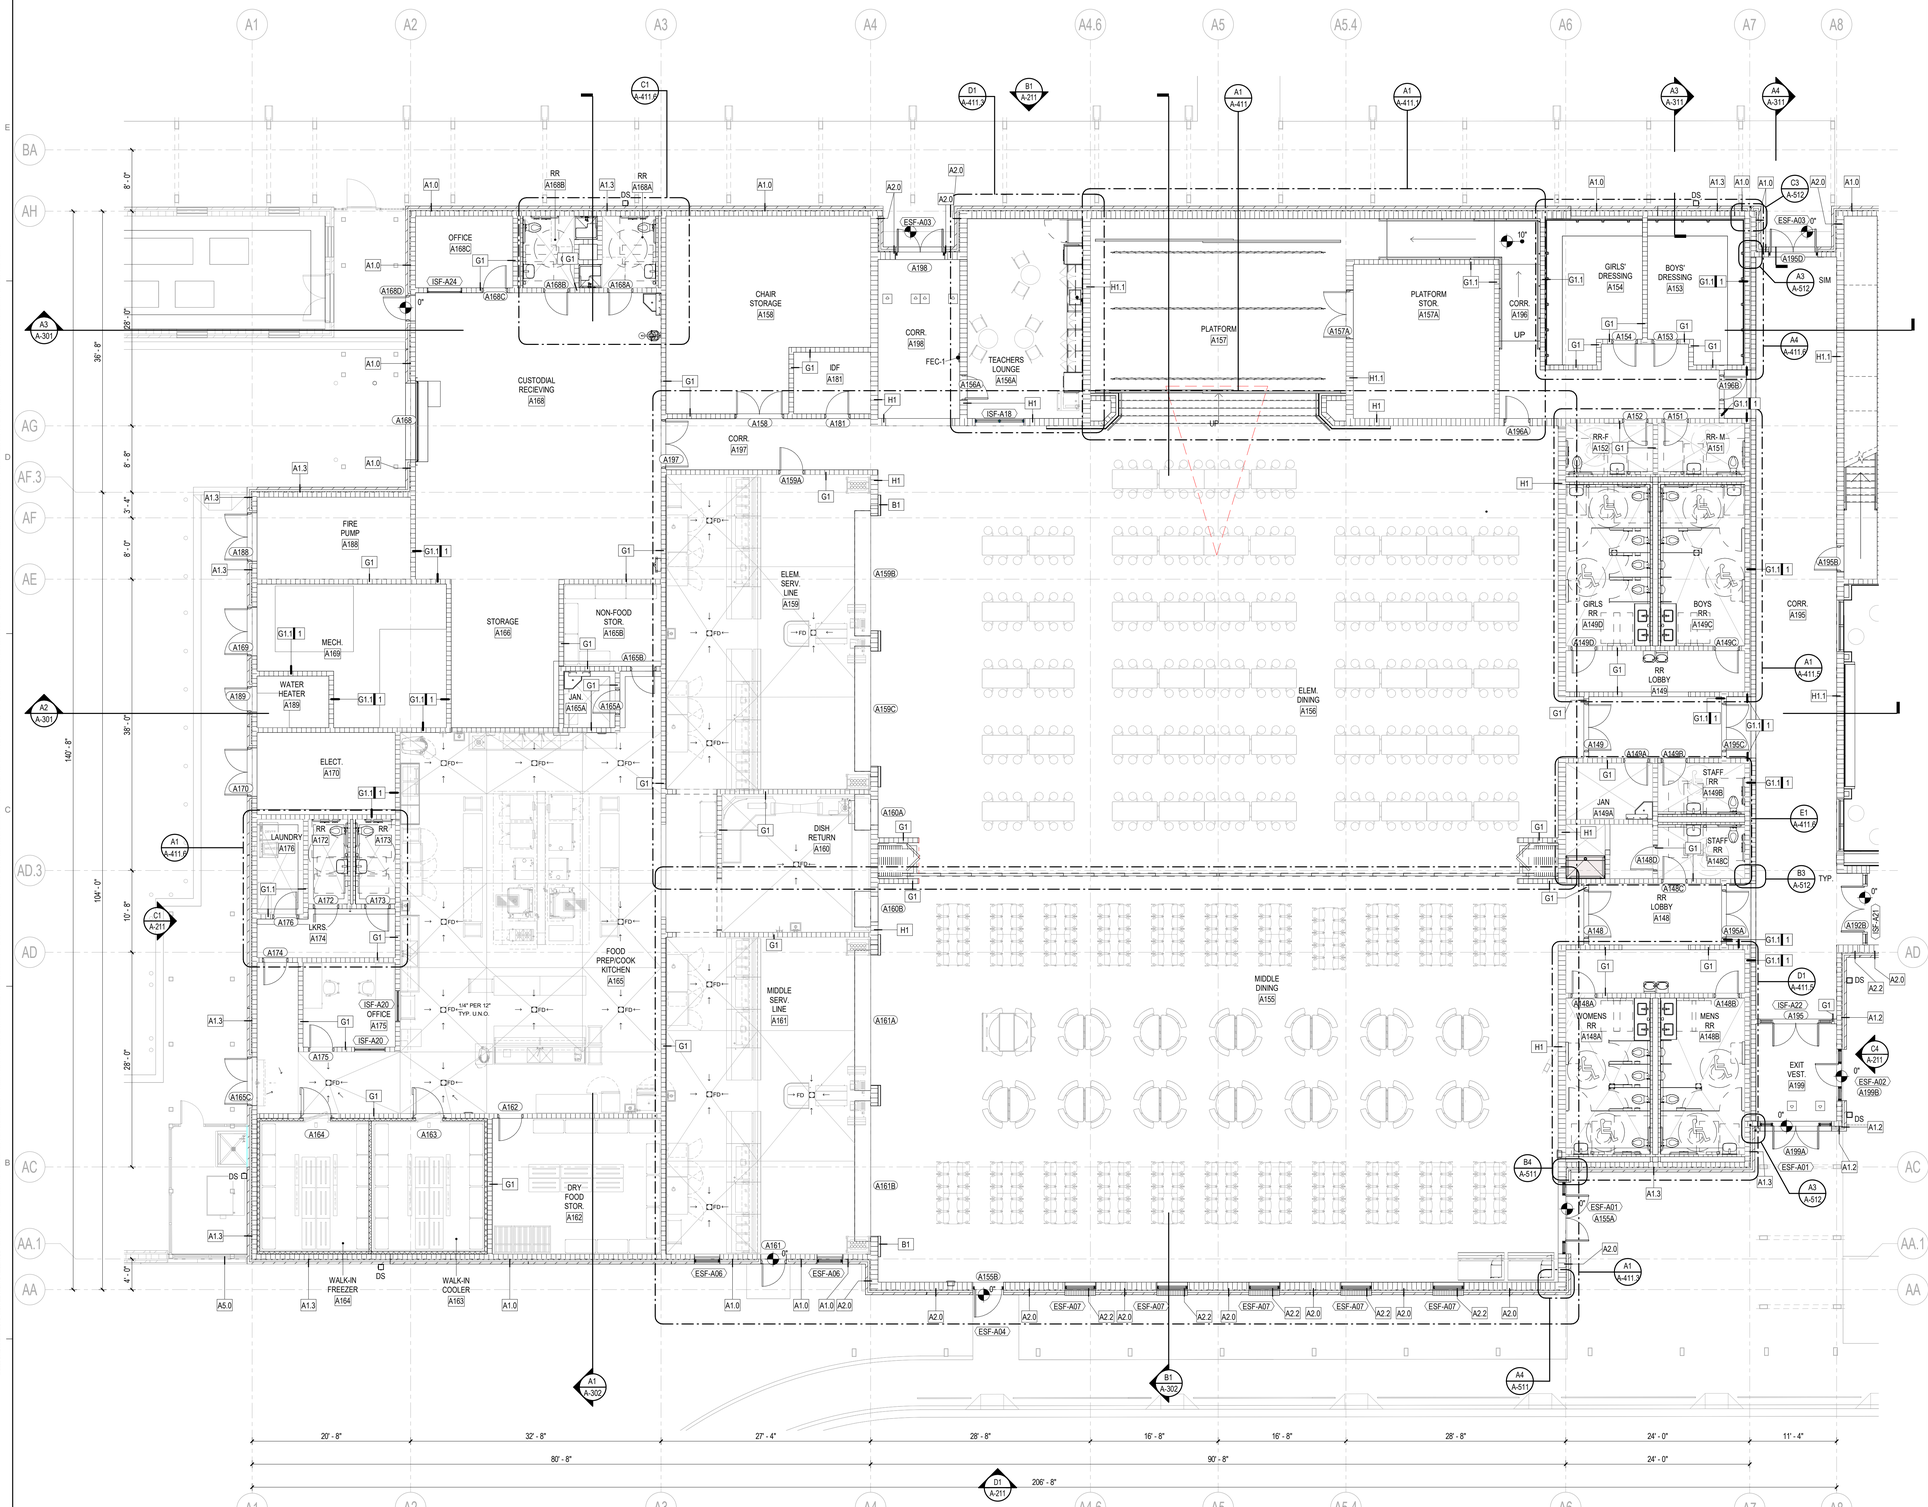

A1 LEVEL 1 ANNOTATED FLOOR PLAN - AREA A1
1/8" = 1'-0"

© 2025 DAG ARCHITECTS, INC. ALL RIGHTS RESERVED. NO PART OF THIS DOCUMENT MAY BE COPIED, REPRODUCED OR TRANSMITTED BY ANY MEANS WITHOUT WRITTEN PERMISSION OF DAG ARCHITECTS, INC. THESE DRAWINGS AND SPECIFICATIONS ARE THE PROPERTY AND COPYRIGHT OF DAG ARCHITECTS, INC. AND SHALL NOT BE USED ON ANY OTHER PROJECT OR LOCATION EXCEPT AS DESCRIBED ON THE DRAWINGS, WITHOUT THE PRIOR WRITTEN AGREEMENT OF DAG ARCHITECTS.

GENERAL NOTES

FLOOR PLAN

1. ALL CONTRACTORS MUST FIELD VERIFY ALL EXISTING CONDITIONS PRIOR TO PERFORMING NEW WORK. DO NOT PROCEED IF CURRENT CONDITIONS ARE NOT SATIFACTORY FOR THE INSTALLATION OF ADDITIONAL NEW WORK.
2. SEE GENERAL CONDITIONS FOR ADDITIONAL REQUIREMENTS AND PROCEDURES.
3. THE CONTRACTOR SHALL PROVIDE 20 GAUGE STEEL SHEET REINFORCING BEHIND WALL MOUNTED AND CEILING MOUNTED EQUIPMENT. COORDINATE WITH A/V, DATA, CASEWORK, FURNITURE, ELECTRICAL, AND INTERIOR ELEVATION DRAWINGS.
4. CONTRACTOR SHALL COORDINATE WORK WITH MECHANICAL, ELECTRICAL, PLUMBING, AND ALL OTHER DISCIPLINES.
5. INTERIOR DOORS TO BE LOCATED MIN 4" FROM ADJACENT STUD PARTITIONS AND 8" FROM ADJACENT MASONRY PARTITIONS, UNLESS DIMENSIONED OR NOTED OTHERWISE.
6. REFER TO INTERIOR DESIGN FINISH PLANS & SCHEDULES FOR MATERIAL SELECTIONS.
7. REFER TO A-000 SERIES SHEETS FOR ADDITIONAL INFORMATION ON PARTITION TYPE ASSEMBLIES.
8. ALL DIMENSIONS ON THE DIMENSION PLANS ARE AS FOLLOWS, UNLESS NOTED OTHERWISE:
   - ALL DIMENSIONS TO CMU ARE TO FACE OF CMU OR CENTER OF CMU.
   - ALL DIMENSIONS TO STUDS ARE TO FACE OF STUD, INCLUDING PARTITION TYPES WITH RESILIENT CHANNELS.
   - ALL DIMENSIONS TO COLUMNS TO CENTER LINE OF COLUMN.
   - ALL DIMENSIONS ARE TO EDGE OF SLAB WHERE APPROPRIATE.
   - ALL DIMENSIONS TO BRICK ARE TO OUTSIDE FACE OF BRICK.
9. REFER TO A-400 SERIES SHEETS FOR ADDITIONAL INFORMATION, INCLUDING TOILET ROOM DIMENSIONS.
10. REFER TO STRUCTURAL FOR BRACING TYPE AND LOCATIONS.
11. CONTRACTOR SHALL PROVIDE ISOLATION BETWEEN DISSIMILAR METALS.
12. ~~CORNER GUARDS SHALL BE PROVIDED AT ALL EXPOSED CORNERS IN GYPSUM WALLBOARD PARTITIONS THAT DO NOT HAVE TILE.~~
13. ~~PROVIDE SCHLUTER METAL EDGE TRIM AT WALL TILE OUTSIDE CORNERS AND END CAPS, TYPICAL.~~
14. PROVIDE NEW WINDOW TREATMENT, WT-1 AT ~~ALL~~ EXTERIOR WINDOWS AND INTERIOR LITES, ~~TYPICAL THROUGHOUT, UNO.~~ as marked.
15. ALL EXPOSED FERROUS METAL SURFACES INCLUDING JOISTS, TRUSSES, BEAMS, DRAINS & LEADER PIPES, PLUMBING PIPES, HANGARS, STRAPS, A.C. DUCTS, ELECTRICAL CONDUITS AND OTHER MISCELLANEOUS ITEMS. IF NOT REQUIRED TO BE SHOP PRIMED, SHALL RECEIVE ONE (1) COAT OF PRIMER FOR GALVANIZED OR NON-GALVANIZED METAL (AS THE CASE MAY BE) PLUS TWO (2) COATS OR PAINT AS INDICATED IN THE FINISH SCHEDULE AND SPECIFICATIONS.
16. ACCESS PANELS, VISIBLE COVES OR ENCASEMENTS, VISIBLE ELECTRICAL PANELS, ETC. TO SHALL BE PAINTED TO MATCH ADJACENT SURFACES.
17. PROVIDE MINIMUM 20 GAUGE METAL STUDS, UNO.
18. REFER TO LS - SERIES LIFE SAFETY SHEETS FOR FIRE RATED WALL AND SMOKE PARTITIONS LOCATIONS.
19. PROVIDE INTERIOR WALL TYPE "C4" TYPICAL, UNO.

PROJECT NORTH / TRUE NORTH

1/8" = 1'-0" SCALE 5 0 5 10 15 20 FEET

DAG Architects
AR0017640
850 South Gadsden Street
Suite 140
Tallahassee, Florida 32301
850.656.7506
www.dagarchitects.com

© 2025 All reproduction & intellectual property rights reserved.

FITZGERALD COLLABORATIVE GROUP, LLC.
AA26001957

STATE OF FLORIDA · ROGER T. GODWIN · AR0017551 · 09-18-25 · REGISTERED ARCHITECT

Roger T. Godwin
Professional Architect:
Florida - License #AR0017551

Digital Signature

PERMIT DOCUMENTS

GADSDEN COUNTY SCHOOL BOARD
New Quincy K-8 School

1400 W. KING STREET
QUINCY, FL 32351

KEY PLAN

REVISIONS


NO.	DESCRIPTION	DATE

RECEIVED
ALLSTATE CONSTRUCTION
09-18-2025

Project Number	22023
Dated	07-31-2025

LEVEL 1 ANNOTATION PLAN - AREA A1

A-111

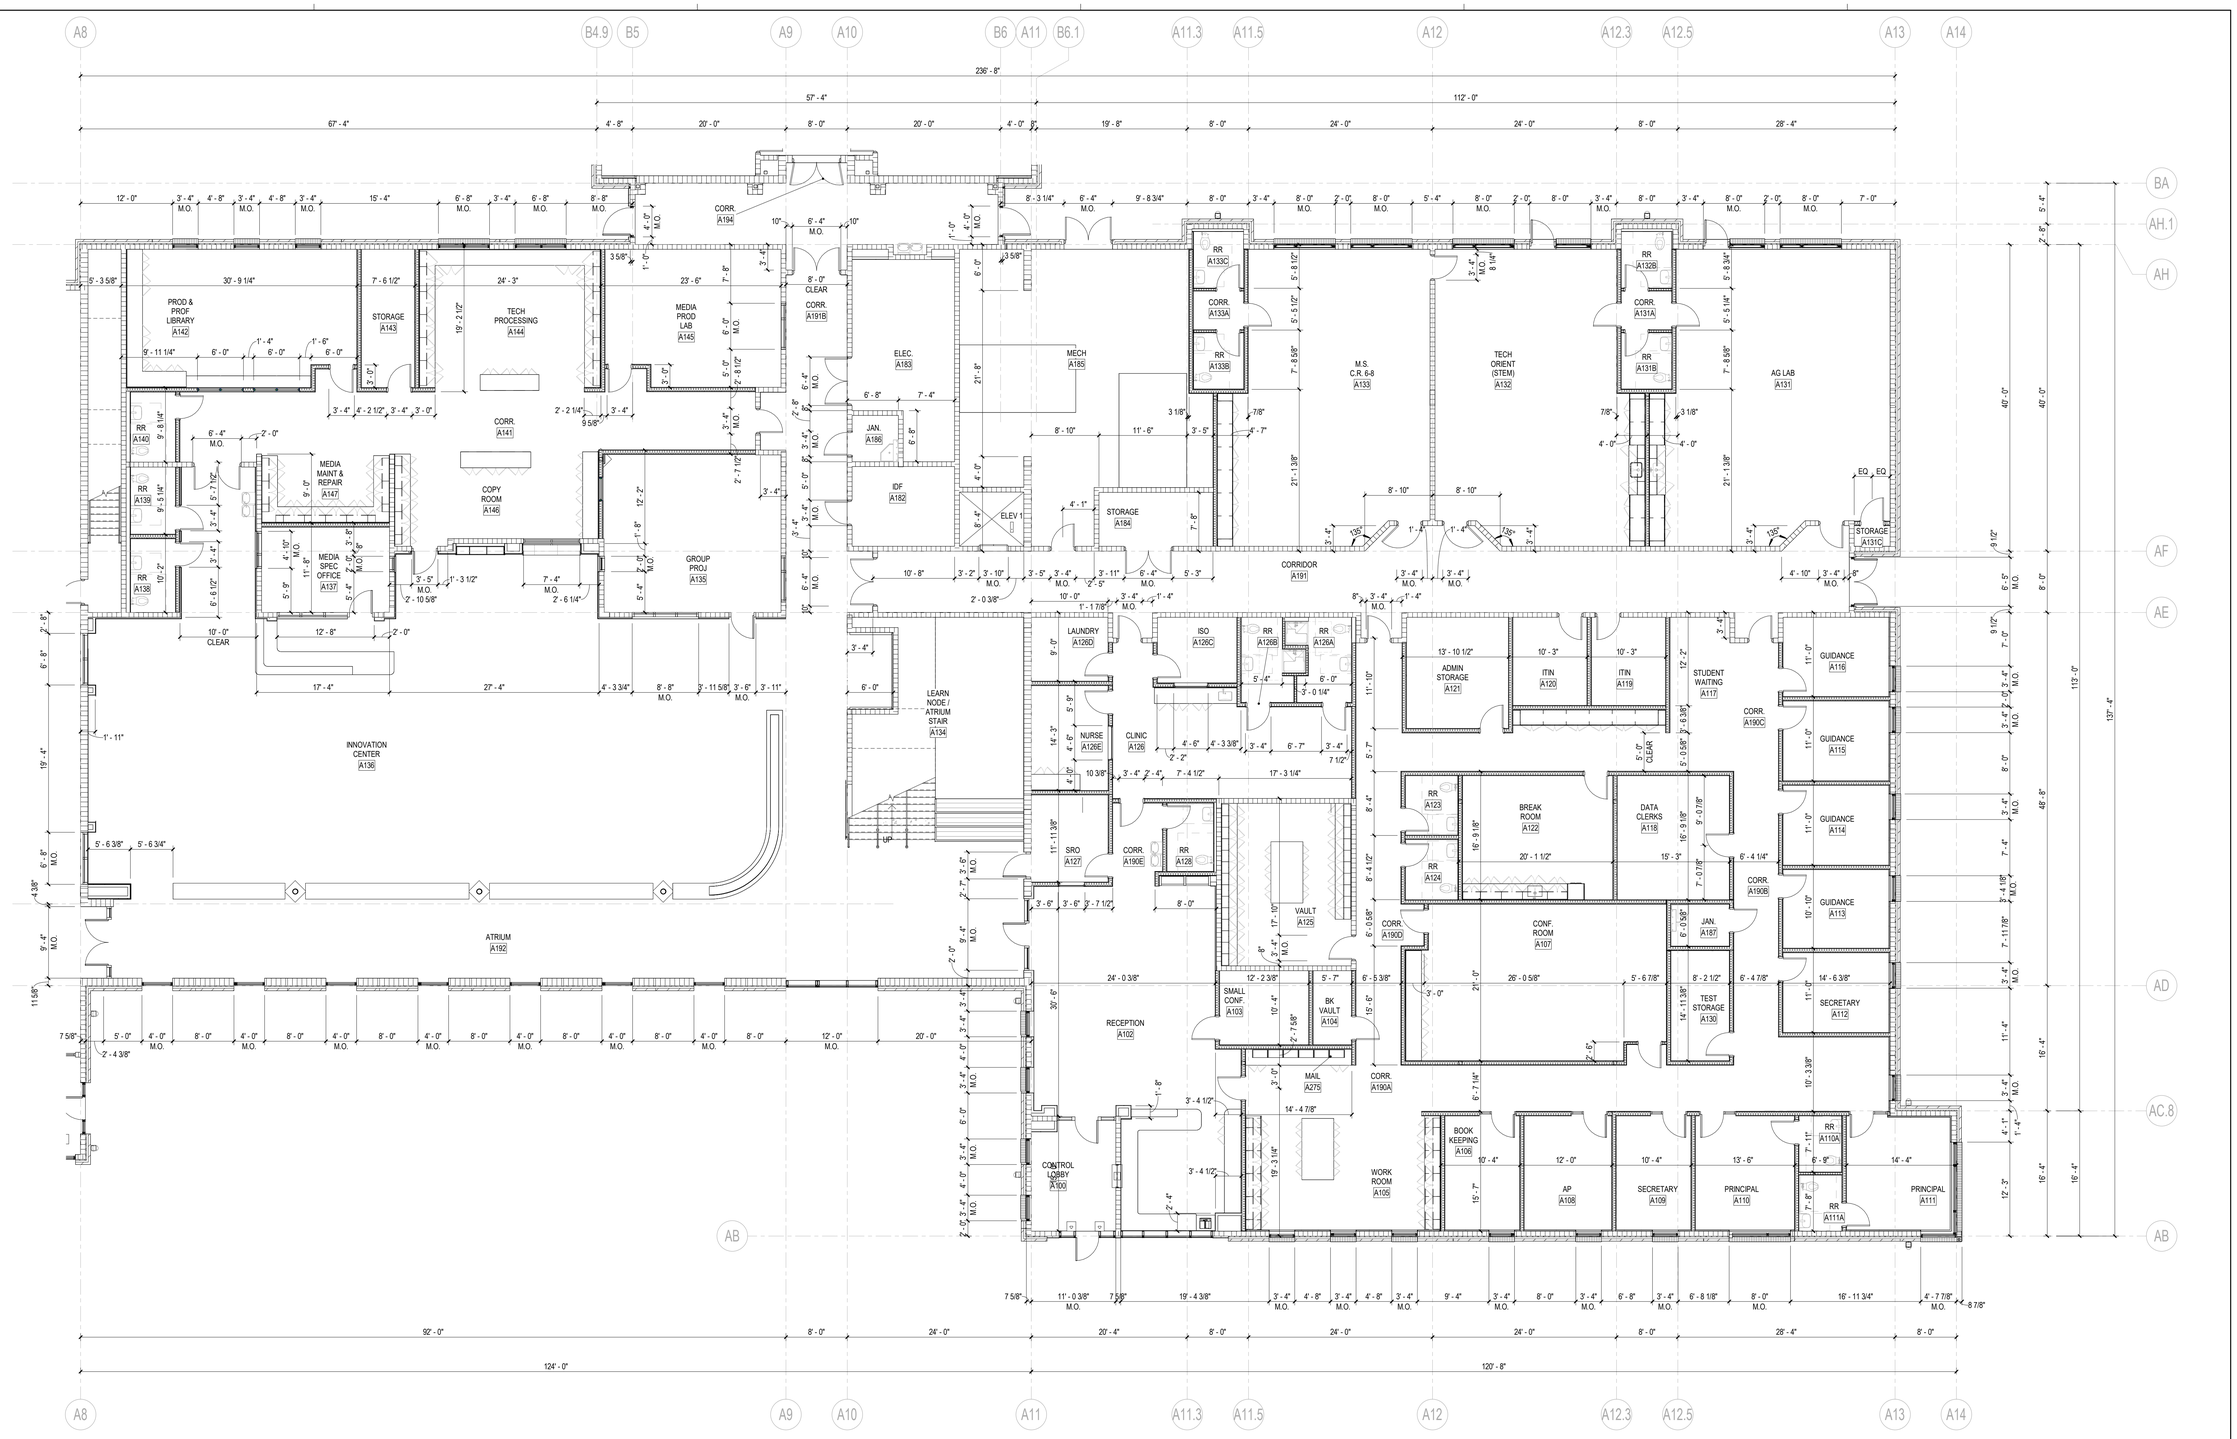

A1 LEVEL 1 DIMENSION FLOOR PLAN - AREA A2
1/8" = 1'-0"

GENERAL NOTES

DIMENSION PLAN

1. INTERIOR DOORS TO BE LOCATED MIN 4" FROM ADJACENT STUD PARTITIONS AND 8" FROM ADJACENT MASONRY PARTITIONS TO FRAME, UNLESS DIMENSIONED OR NOTED OTHERWISE.
2. REFER TO A-000 SERIES SHEETS FOR ADDITIONAL INFORMATION ON PARTITION TYPE ASSEMBLIES.
3. ALL DIMENSIONS ON THE DIMENSION PLANS ARE AS FOLLOWS, UNLESS NOTED OTHERWISE:
   - ALL DIMENSIONS TO CMU ARE TO FACE OF CMU OR CENTER OF CMU.
   - ALL DIMENSIONS TO STUDS ARE TO FACE OF STUD, INCLUDING PARTITION TYPES WITH RESILIENT CHANNELS.
   - ALL DIMENSIONS TO COLUMNS TO CENTER LINE OF COLUMN.
   - ALL DIMENSIONS ARE TO EDGE OF SLAB WHERE APPROPRIATE.
   - ALL DIMENSIONS TO BRICK ARE TO OUTSIDE FACE OF BRICK.
4. REFER TO A-400 SERIES SHEETS FOR ADDITIONAL INFORMATION, INCLUDING TOILET ROOM DIMENSIONS.
5. REFER TO LS - SERIES LIFE SAFETY SHEETS FOR FIRE RATED WALL AND SMOKE PARTITIONS LOCATIONS.
6. PROVIDE INTERIOR WALL TYPE "C4" TYPICAL, UNO.

PROJECT NORTH / TRUE NORTH
1/8" = 1'-0" SCALE 5 0 5 10 15 20 FEET

© 2025 DAG ARCHITECTS, INC. ALL RIGHTS RESERVED NO PART OF THIS DOCUMENT MAY BE COPIED, REPRODUCED OR TRANSMITTED BY ANY MEANS WITHOUT WRITTEN PERMISSION OF DAG ARCHITECTS, INC. THESE DRAWINGS AND SPECIFICATIONS ARE THE PROPERTY AND COPYRIGHT OF DAG ARCHITECTS, INC. AND SHALL NOT BE USED ON ANY OTHER PROJECT OR LOCATION EXCEPT AS DESCRIBED ON THE DRAWINGS, WITHOUT THE PRIOR WRITTEN AGREEMENT OF DAG ARCHITECTS.

DAG Architects
AR0017640
850 South Gadsden Street
Suite 140
Tallahassee, Florida 32301
850.656.7506
www.dagarchitects.com

© 2025 All reproduction & intellectual property rights reserved.

FITZGERALD COLLABORATIVE GROUP, LLC.
AA26001957

STATE OF FLORIDA
ROGER T. GODWIN
AR0017551
09-18-25
REGISTERED ARCHITECT


Roger T. Godwin
Professional Architect:
Florida - License #AR0017551

Digital Signature

PERMIT DOCUMENTS

GADSDEN COUNTY SCHOOL BOARD
New Quincy K-8 School

1400 W. KING STREET
QUINCY, FL 32351

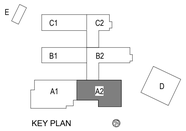

REVISIONS


NO.	DESCRIPTION	DATE

RECEIVED
ALLSTATE CONSTRUCTION
09-18-2025

Project Number	22023
Dated	07-31-2025


LEVEL 1
DIMENSION PLAN
- AREA A2

A-112.1

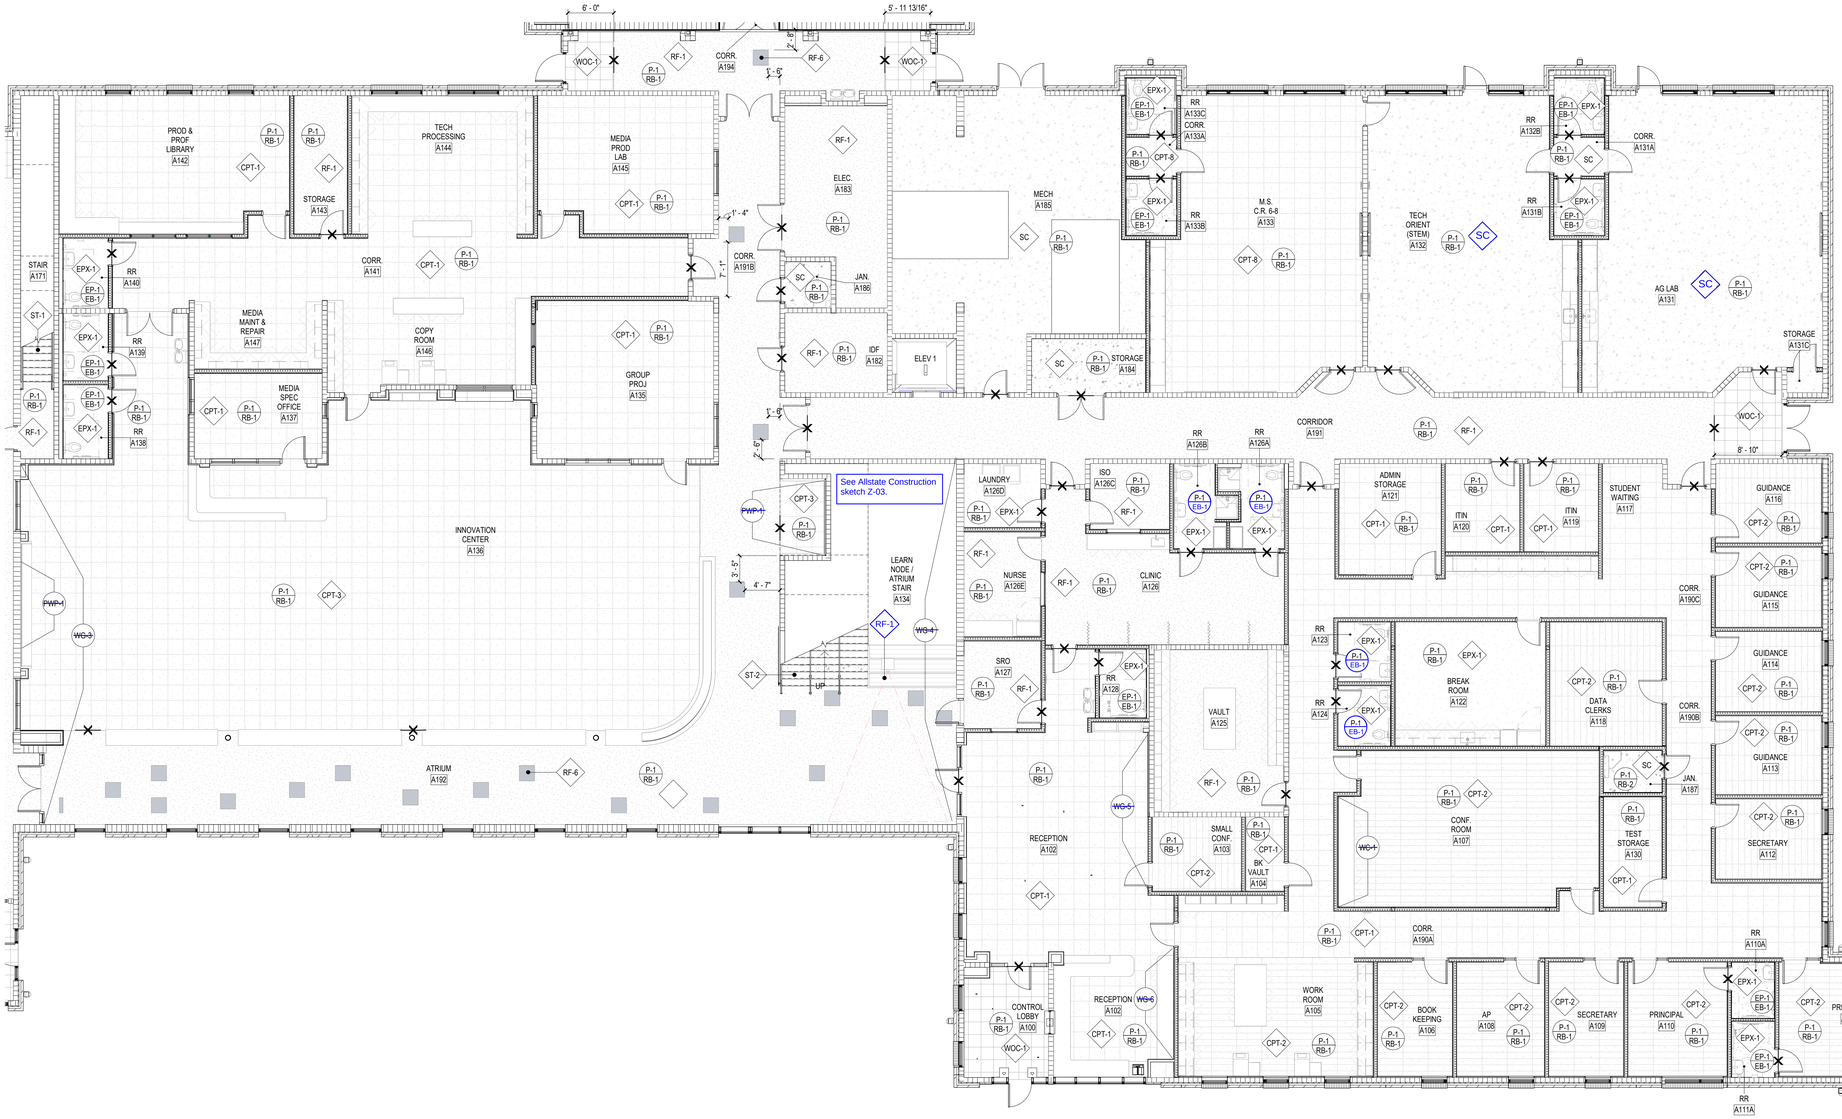

B1 LEVEL 1 FINISH FLOOR PLAN - AREA A2

1/8" = 1'-0"

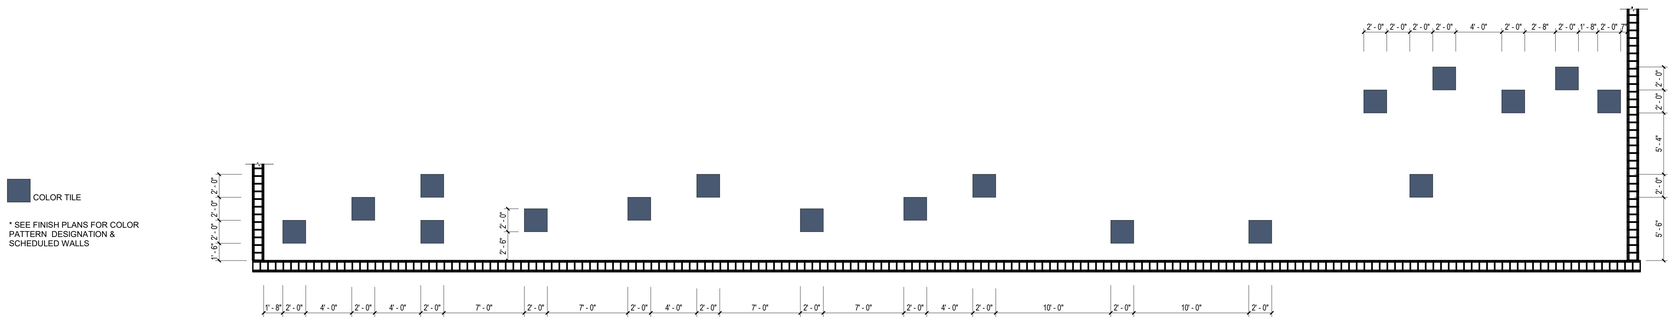

FINISH LEGEND

- P-1 / B-1 — WALL AND BASE FINISH; EXTENT OF FINISH
- PT-1 — WALL FINISH; EXTENT OF FINISH
- CPT-1 — FLOOR FINISH
- Multi — CEILING / MISC. FINISH
- CHANGE IN SPECIFIED FINISH- PROVIDE TRANSITION STRIP AS REQUIRED
- DIRECTION OF SPECIFIED FINISH

FLOORING LEGEND

- CARPET TILE, 24x24
- CARPET TILE, 9x36
- WALK OFF CARPET TILE, 24x24
- EPOXY FLOOR
- CONCRETE
- Alternate RUBBER FLOOR — Base Price LVT
- Alternate WOOD FLOOR — Base Price LVT
- Alternate MARMOLEUM FLOOR — Base Price LVT

GENERAL NOTES

FINISH FLOOR PLAN

1. ALL CONTRACTORS MUST FIELD VERIFY ALL EXISTING CONDITIONS PRIOR TO PERFORMING NEW WORK.
2. ANY DISCREPANCIES, OMISSIONS, AMBIGUITIES, OR CONFLICTS ON THE PLANS SHALL BE BROUGHT TO THE ATTENTION OF THE DESIGNER BEFORE PROCEEDING WITH ANY WORK IN QUESTION.
3. GYPSUM WALLS TO BE PAINTED, SHOULD BE PREPPED TO A LEVEL 4 FINISH WITH ONE PRIME COAT AND AT LEAST TWO PAINT COATS, OR AS REQUIRED BY MANUFACTURER.
4. PAINT FINISH FOR WALLS SHOULD BE SATIN SHEEN, UNO.
5. PAINTED DOORS AND DOOR FRAMES PAINT SHOULD BE SEMI-GLOSS SHEEN, UNO.
6. FOR CEILING FINISHES, REFER TO REFLECTED CEILING PLANS. ALL PAINTED GYP CEILINGS TO RECEIVE FLAT SHEEN PAINT, UNO OR IN WET AREAS. ALL GYP IN WET AREAS SHALL GET EPOXY PAINTED.
7. REFER TO INTERIOR MATERIAL FINISH SCHEDULE(S) ON A-641 SERIES SHEETS FOR FINISHES.
8. ALL WALL AND CEILING PAINT IN BATHROOMS TO BE EPOXY PAINT.
9. ALL FLOORING TRANSITIONS TO OCCUR AT THE CENTERLINE OF AN OPENING.
10. ALL FLOORING MUST BE INSTALLED BEFORE INSTALLATION OF CABINETS AND OTHER CASEWORK. ALL FLOORING MUST EXTEND UNDER ALL MILLWORK, UNO.
11. ALL TRANSITIONS BETWEEN TILE AND TILE TO GYP SHOULD RECEIVE A METAL SCHLUTER TRANSITION PIECE.
12. ALL EXPOSED INTERIOR CONCRETE TO BE SEALED, UNO.
13. ALL SMALL VOIDS BETWEEN WALLS OR PARTITIONS AND ADJACENT CASEWORK, SHELVING, DOOR FRAMES, BUILT-IN OR SURFACE MOUNTED EQUIPMENT AND FIXTURES, AND SIMILAR ITEMS TO RECEIVE JOINT SEALANT.
14. ALL COUNTER FINISHES CALLED OUT ON ELEVATIONS.
15. CASEWORK TO HAVE TOE KICK ON ALL EXPOSED SIDES UNO.
16. ADD TRANSITION TO ALL FLOORING WITH A TRANSITION GREATER THAN 1/4" DIFFERENCE.

PROJECT NORTH / TRUE NORTH

1/8" = 1'-0" SCALE — 5 0 5 10 15 20 FEET

© 2025 DAG ARCHITECTS, INC. ALL RIGHTS RESERVED. NO PART OF THIS DOCUMENT MAY BE COPIED, REPRODUCED OR TRANSMITTED BY ANY MEANS WITHOUT WRITTEN PERMISSION OF DAG ARCHITECTS, INC. THESE DRAWINGS AND SPECIFICATIONS ARE THE PROPERTY AND COPYRIGHT OF DAG ARCHITECTS, INC. AND SHALL NOT BE USED ON ANY OTHER PROJECT OR LOCATION EXCEPT AS DESCRIBED ON THE DRAWINGS, WITHOUT THE PRIOR WRITTEN AGREEMENT OF DAG ARCHITECTS.

DAG Architects
AR0017640
850 South Gadsden Street
Suite 140
Tallahassee, Florida 32301
850.656.7506
www.dagarchitects.com

© 2025 All reproduction & intellectual property rights reserved.

FITZGERALD COLLABORATIVE GROUP, LLC.
AA26001957

STATE OF FLORIDA — ROGER T. GODWIN — AR0017551 — 09-18-25 — REGISTERED ARCHITECT

Roger T. Godwin
Professional Architect:
Florida - License #AR0017551


Digital Signature

PERMIT DOCUMENTS

GADSDEN COUNTY SCHOOL BOARD
New Quincy K-8 School

GADSDEN COUNTY SCHOOL DISTRICT — FL

1400 W. KING STREET
QUINCY, FL 32351

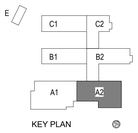

REVISIONS


NO.	DESCRIPTION	DATE

RECEIVED
ALLSTATE CONSTRUCTION
09-18-2025

Project Number	22023
Dated	07-31-2025

LEVEL 1
FINISH PLAN -
AREA A2

A-112.2

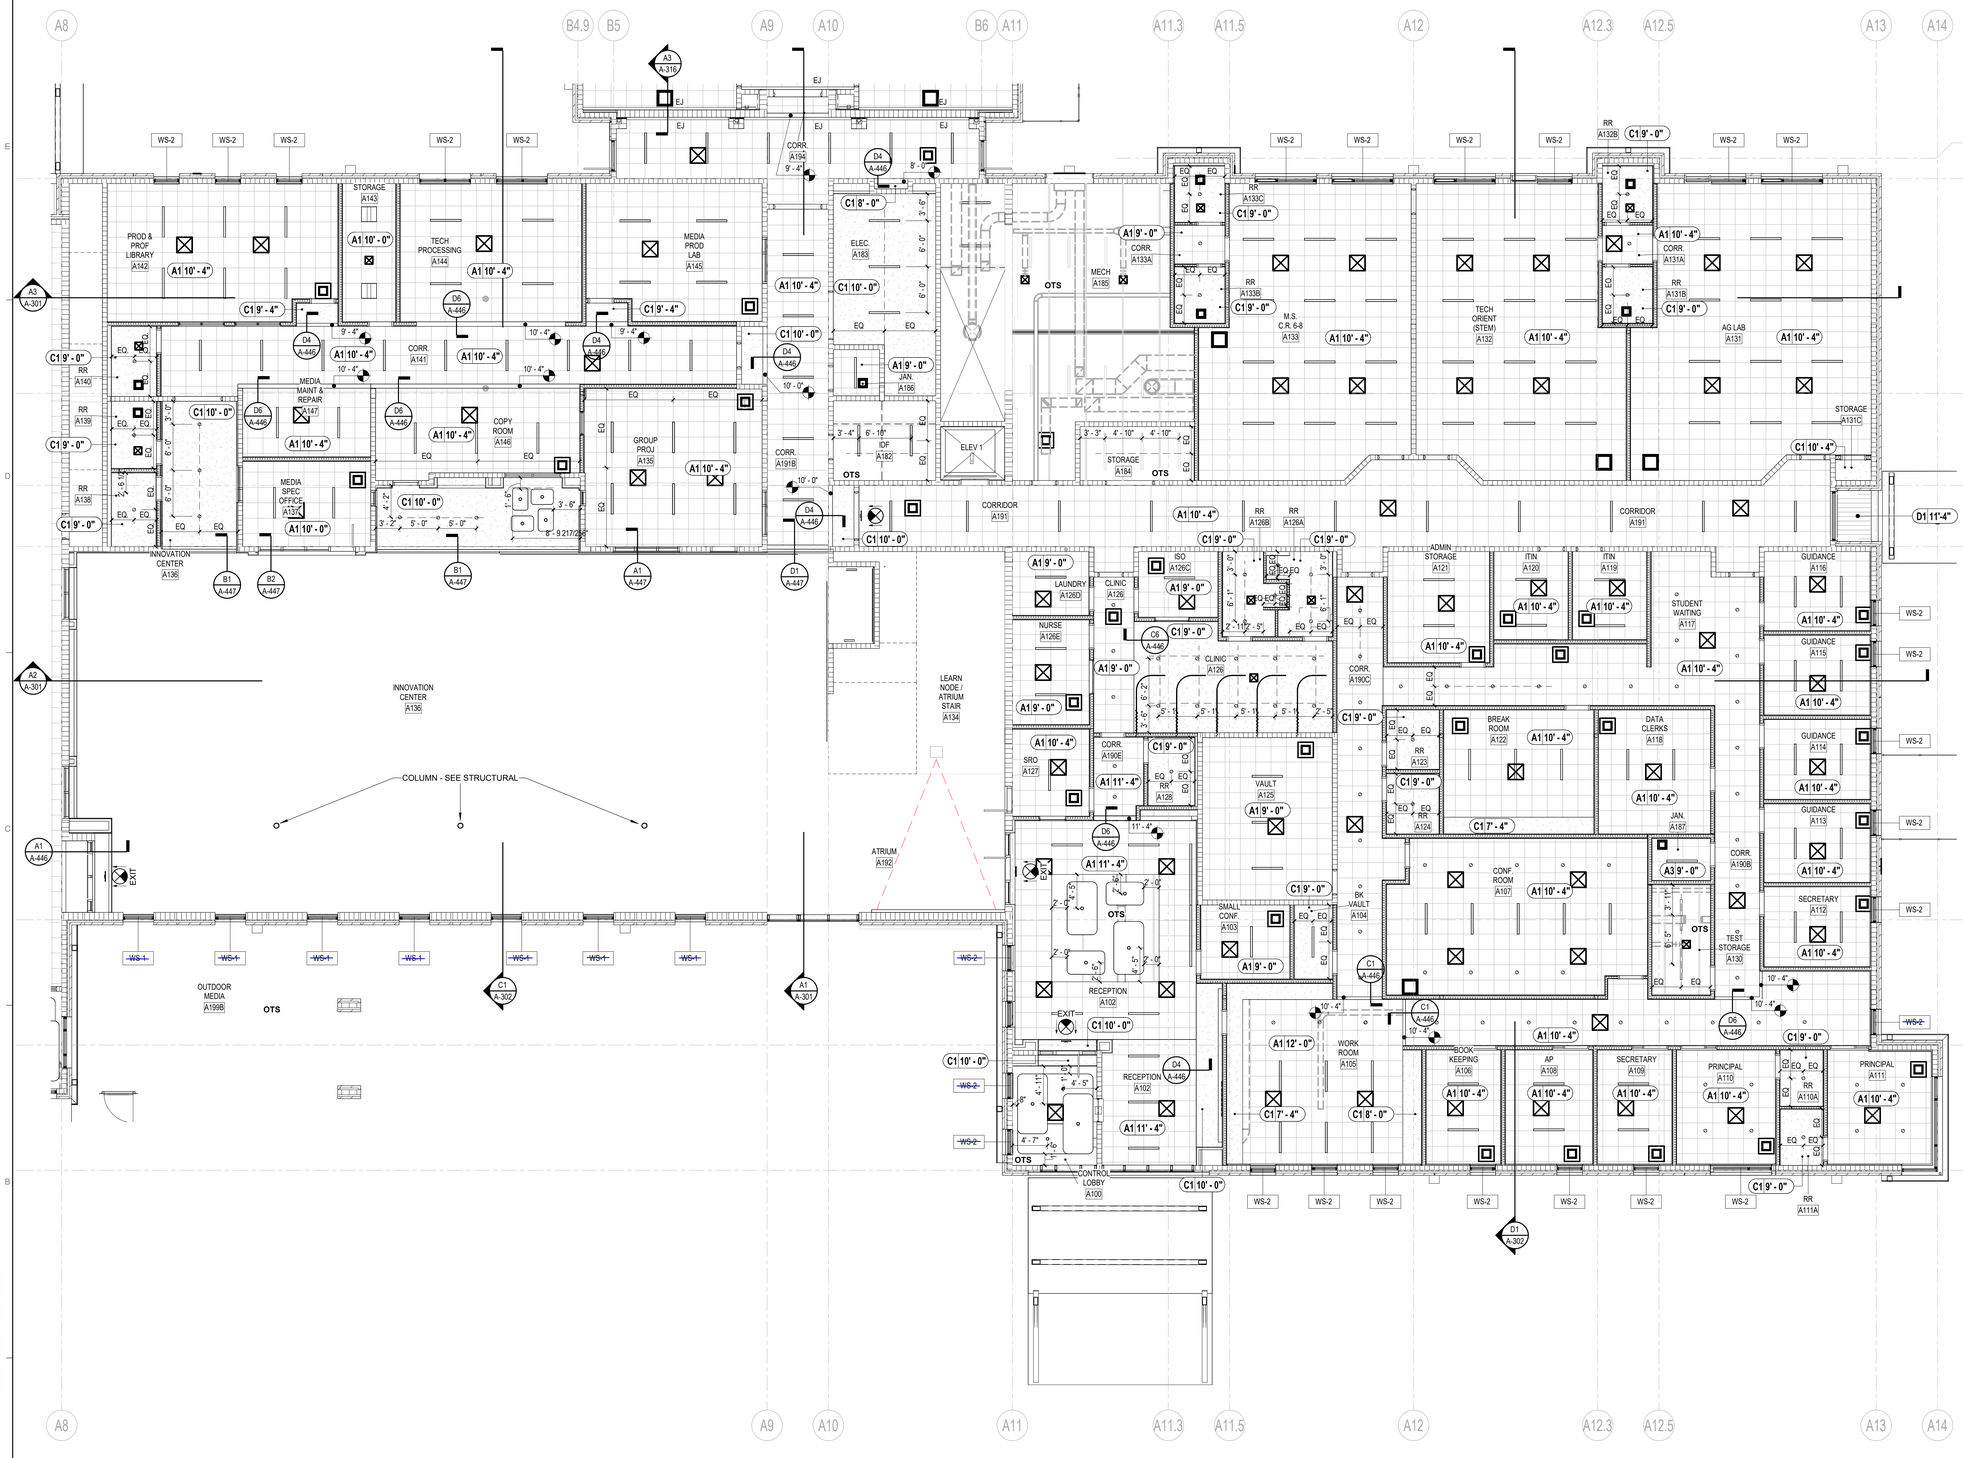

A1 LEVEL 1 REFLECTED CEILING PLAN - AREA A2

1/8" = 1'-0"

RCP LEGEND

- LIGHT FIXTURES - SEE ELECTRICAL
- MECHANICAL DEVICES - SEE MECHANICAL
- A1 CEILING - SEE CEILING DESIGNS 2' x 2' ACOUSTICAL CEILING TILE 10'-0" AFF UNLESS OTHERWISE NOTED, SEE INTERIOR MATERIALS FINISH SCHEDULE
- A2 CEILING - SEE CEILING DESIGNS 2' x 2' HYGIENIC PLUS ACOUSTICAL CEILING TILE 10'-0" AFF UNLESS OTHERWISE NOTED, SEE INTERIOR MATERIALS FINISH SCHEDULE
- B1 CEILING - SEE CEILING DESIGNS 2' x 4' ACOUSTICAL CEILING TILE 10'-0" AFF UNLESS OTHERWISE NOTED, SEE INTERIOR MATERIALS FINISH SCHEDULE
- C1 & C2 CEILING - SEE CEILING DESIGNS GYPSUM BOARD CEILING 10'-0" AFF UNLESS OTHERWISE NOTED. PROVIDE MOISTURE RESISTANT @ ALL WET AREAS AND JANITOR'S CLOSET. SEE INTERIOR MATERIALS FINISH SCHEDULE & CEILING DESIGNS.
- D1 & D2 CEILING - SEE CEILING DESIGNS 7" WIDE PLANK ACOUSTIC METAL TILE CEILING 11'-4" AFF UNLESS OTHERWISE NOTED. SEE INTERIOR MATERIALS FINISH SCHEDULE
- AC1 CEILING - SEE CEILING DESIGNS 36" x 36" ACOUSTICAL CANOPIES 18'-0" AFF UNLESS OTHERWISE NOTED. SEE INTERIOR MATERIALS FINISH SCHEDULE
- CEILING - EXPOSED TO STRUCTURE
- (S) SPEAKER SYSTEM, SEE FIRE ALARM
- EXIT LIGHT, SEE ELECTRICAL
- EXIT DIRECTIONAL EXIT LIGHT, SEE ELECTRICAL
- (M) MOTION DETECTOR, SEE ELECTRICAL
- A1 10' - 0" CEILING TYPE & HEIGHT AFF DESIGNATION . SEE CEILING DESIGNS
- OTS OPEN TO STRUCTURE ABOVE
- PM PROJECTOR MOUNT
- ACCESS PANEL
- SECURITY CAMERA
- WS - # WINDOW SHADE

GENERAL NOTES

REFLECTED CEILING

1. CONTRACTORS SHALL COORDINATE ALL WORK, SHOWN OR UN-SHOWN, WITH ALL OTHER DISCIPLINES.
2. CONTRACTOR SHALL PROVIDE 20 GAUGE STEEL SHEET REINFORCING BEHIND ALL CEILING MOUNTED EQUIPMENT. PROVIDE METAL STUD SUPPORT TO STRUCTURE ABOVE.
3. REFER TO INTERIOR DESIGN FINISH PLANS & SCHEDULES FOR MATERIAL SELECTIONS.
4. ALL ACCESS PANEL SIZES AND LOCATIONS TO BE COORDINATED WITH MECHANICAL, ELECTRICAL, PLUMBING, AND FIRE SPRINKLER WORK.
5. CENTER ACT GRID AND LIGHTS WITHIN EACH ROOM, UNO.
6. REFER TO ELECTRICAL FOR LIGHTING FIXTURE SCHEDULE(S).
7. ALL FIRE SPRINKLER HEADS AND ELECTRICAL FIXTURES SHALL BE CENTERED WITHIN CEILING TILES, UNO.
8. CEILING HEIGHTS NOTED REFERENCE ELEVATION ABOVE FINISH FLOOR OF ASSOCIATED BUILDING LEVEL.
9. ALL ACT GRIDS TO BE CENTERED IN THE MIDDLE OF EACH ROOM, UNO.

PROJECT NORTH / TRUE NORTH

1/8" = 1'-0" SCALE: 5 0 5 10 15 20 FEET

© 2025 DAG ARCHITECTS, INC. ALL RIGHTS RESERVED. NO PART OF THIS DOCUMENT MAY BE COPIED, REPRODUCED OR TRANSMITTED BY ANY MEANS WITHOUT WRITTEN PERMISSION OF DAG ARCHITECTS, INC. THESE DRAWINGS AND SPECIFICATIONS ARE THE PROPERTY AND COPYRIGHT OF DAG ARCHITECTS, INC. AND SHALL NOT BE USED ON ANY OTHER PROJECT OR LOCATION EXCEPT AS DESCRIBED ON THE DRAWINGS, WITHOUT THE PRIOR WRITTEN AGREEMENT OF DAG ARCHITECTS.

DAG Architects
AR0017640
850 South Gadsden Street
Suite 140
Tallahassee, Florida 32301
850.656.7506
www.dagarchitects.com

© 2025 All reproduction & intellectual property rights reserved.

FITZGERALD COLLABORATIVE GROUP, LLC.
AA26001957

STATE OF FLORIDA ROGER T. GODWIN AR0017551 09-18-25 REGISTERED ARCHITECT

Roger T. Godwin
Professional Architect:
Florida - License #AR0017551

Digital Signature

PERMIT DOCUMENTS

GADSDEN COUNTY SCHOOL BOARD
New Quincy K-8 School

1400 W. KING STREET
QUINCY, FL 32351

KEY PLAN

REVISIONS


NO.	DESCRIPTION	DATE

RECEIVED
ALLSTATE CONSTRUCTION
09-18-2025

Project Number	22023
Dated	07-31-2025

LEVEL 1 REFLECTED CEILING PLAN - AREA A2

A-112.3

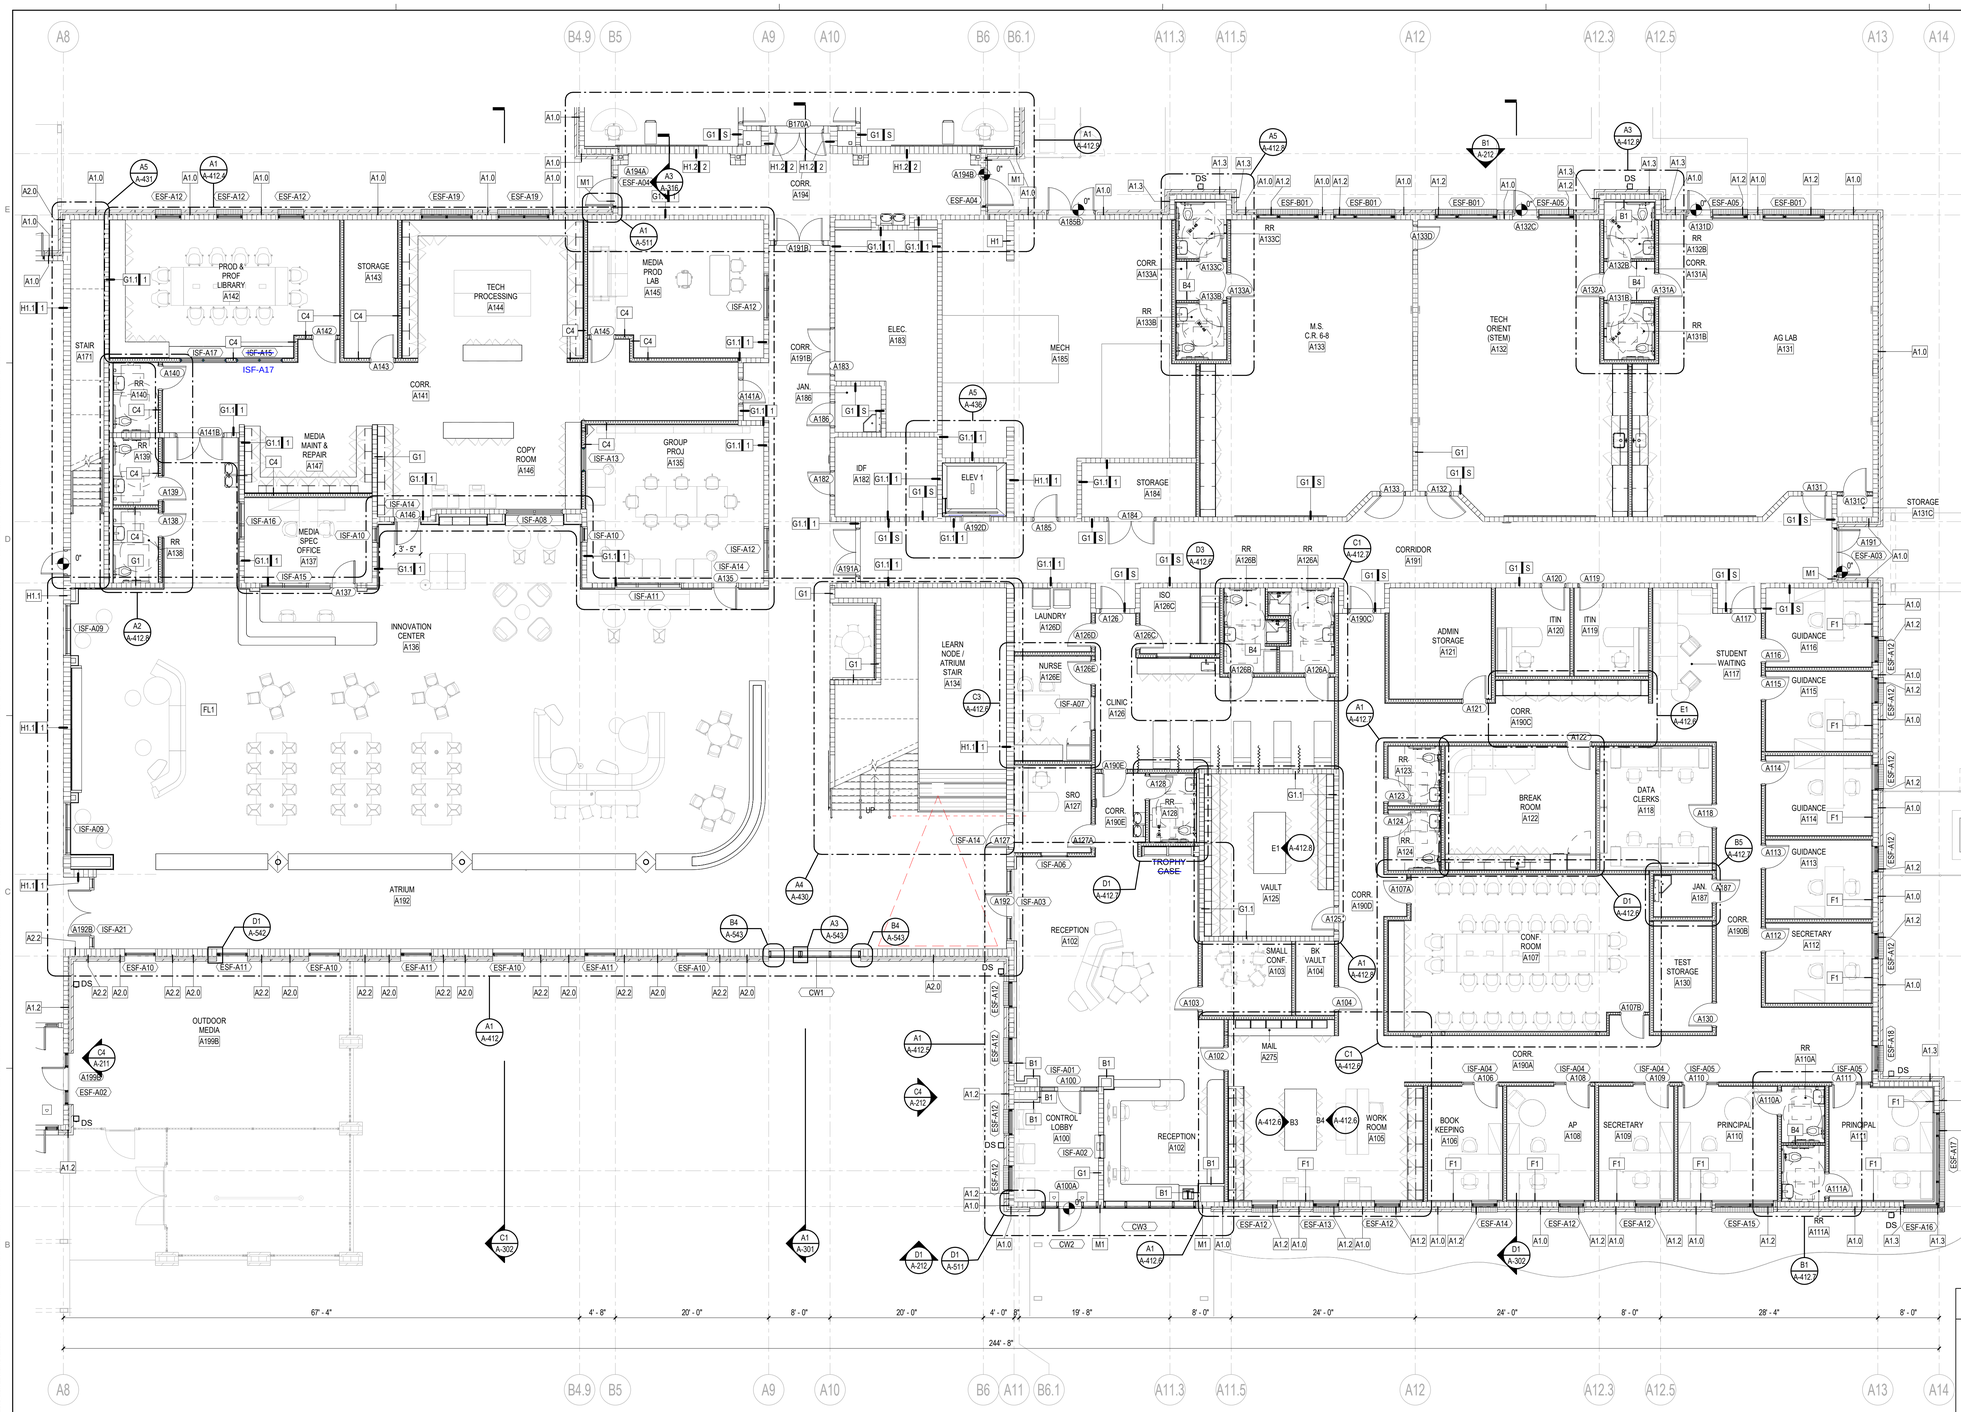

B1 LEVEL 1 ANNOTATED FLOOR PLAN - AREA A2
1/8" = 1'-0"

GENERAL NOTES

FLOOR PLAN

1. ALL CONTRACTORS MUST FIELD VERIFY ALL EXISTING CONDITIONS PRIOR TO PERFORMING NEW WORK. DO NOT PROCEED IF CURRENT CONDITIONS ARE NOT SATISFACTORY FOR THE INSTALLATION OF ADDITIONAL NEW WORK.
2. SEE GENERAL CONDITIONS FOR ADDITIONAL REQUIREMENTS AND PROCEDURES.
3. THE CONTRACTOR SHALL PROVIDE 20 GAUGE STEEL SHEET REINFORCING BEHIND WALL MOUNTED AND CEILING MOUNTED EQUIPMENT. COORDINATE WITH A/V, DATA, CASEWORK, FURNITURE, ELECTRICAL, AND INTERIOR ELEVATION DRAWINGS.
4. CONTRACTOR SHALL COORDINATE WORK WITH MECHANICAL, ELECTRICAL, PLUMBING, AND ALL OTHER DISCIPLINES.
5. INTERIOR DOORS TO BE LOCATED MIN 4" FROM ADJACENT STUD PARTITIONS AND 8" FROM ADJACENT MASONRY PARTITIONS, UNLESS DIMENSIONED OR NOTED OTHERWISE.
6. REFER TO INTERIOR DESIGN FINISH PLANS & SCHEDULES FOR MATERIAL SELECTIONS.
7. REFER TO A-000 SERIES SHEETS FOR ADDITIONAL INFORMATION ON PARTITION TYPE ASSEMBLIES.
8. ALL DIMENSIONS ON THE DIMENSION PLANS ARE AS FOLLOWS, UNLESS NOTED OTHERWISE:
   - ALL DIMENSIONS TO CMU ARE TO FACE OF CMU OR CENTER OF CMU.
   - ALL DIMENSIONS TO STUDS ARE TO FACE OF STUD, INCLUDING PARTITION TYPES WITH RESILIENT CHANNELS.
   - ALL DIMENSIONS TO COLUMNS TO CENTER LINE OF COLUMN.
   - ALL DIMENSIONS ARE TO EDGE OF SLAB WHERE APPROPRIATE.
   - ALL DIMENSIONS TO BRICK ARE TO OUTSIDE FACE OF BRICK.
9. REFER TO A-400 SERIES SHEETS FOR ADDITIONAL INFORMATION, INCLUDING TOILET ROOM DIMENSIONS.
10. REFER TO STRUCTURAL FOR BRACING TYPE AND LOCATIONS.
11. CONTRACTOR SHALL PROVIDE ISOLATION BETWEEN DISSIMILAR METALS.
12. ~~CORNER GUARDS SHALL BE PROVIDED AT ALL EXPOSED CORNERS IN GYPSUM WALLBOARD PARTITIONS THAT DO NOT HAVE TILE.~~
13. ~~PROVIDE SCHLUTER METAL EDGE TRIM AT WALL TILE OUTSIDE CORNERS AND END CAPS, TYPICAL.~~
14. PROVIDE NEW WINDOW TREATMENT, WT-1 AT ~~ALL~~ EXTERIOR WINDOWS AND INTERIOR LITES. ~~TYPICAL THROUGHOUT, UNO.~~ as marked.
15. ALL EXPOSED FERROUS METAL SURFACES INCLUDING JOISTS, TRUSSES, BEAMS, DRAINS & LEADER PIPES, PLUMBING PIPES, HANGARS, STRAPS, A.C. DUCTS, ELECTRICAL CONDUITS AND OTHER MISCELLANEOUS ITEMS, IF NOT REQUIRED TO BE SHOP PRIMED, SHALL RECEIVE ONE (1) COAT OF PRIMER FOR GALVANIZED OR NON-GALVANIZED METAL (AS THE CASE MAY BE) PLUS TWO (2) COATS OR PAINT AS INDICATED IN THE FINISH SCHEDULE AND SPECIFICATIONS.
16. ACCESS PANELS, VISIBLE COVES OR ENCASEMENTS, VISIBLE ELECTRICAL PANELS, ETC. TO SHALL BE PAINTED TO MATCH ADJACENT SURFACES.
17. PROVIDE MINIMUM 20 GAUGE METAL STUDS, UNO.
18. REFER TO LS - SERIES LIFE SAFETY SHEETS FOR FIRE RATED WALL AND SMOKE PARTITIONS LOCATIONS.
19. PROVIDE INTERIOR WALL TYPE "C4" TYPICAL, UNO.

PROJECT NORTH / TRUE NORTH

1/8" = 1'-0" SCALE 5 0 5 10 15 20 FEET

© 2025 DAG ARCHITECTS, INC. ALL RIGHTS RESERVED. AS PART OF THIS DOCUMENT MAY BE COPIED, REPRODUCED OR TRANSMITTED BY ANY MEANS WITHOUT WRITTEN PERMISSION OF DAG ARCHITECTS, INC. THESE DRAWINGS AND SPECIFICATIONS ARE THE PROPERTY AND COPYRIGHT OF DAG ARCHITECTS, INC. AND SHALL NOT BE USED ON ANY OTHER PROJECT OR LOCATION EXCEPT AS DESCRIBED ON THE DRAWINGS, WITHOUT THE PRIOR WRITTEN AGREEMENT OF DAG ARCHITECTS.

DAG Architects
AR0017640
850 South Gadsden Street
Suite 140
Tallahassee, Florida 32301
850.656.7506
www.dagarchitects.com

© 2025 All reproduction & intellectual property rights reserved.

FITZGERALD COLLABORATIVE GROUP, LLC.
AA26001957

STATE OF FLORIDA ROGER T. GODWIN AR0017551 09-18-25 REGISTERED ARCHITECT

Roger T. Godwin
Professional Architect:
Florida - License #AR0017551

Digital Signature

PERMIT DOCUMENTS

GADSDEN COUNTY SCHOOL BOARD
New Quincy K-8 School

1400 W. KING STREET
QUINCY, FL 32351

KEY PLAN

REVISIONS


NO.	DESCRIPTION	DATE

RECEIVED
ALLSTATE CONSTRUCTION
09-18-2025

Project Number	22023
Dated	07-31-2025

LEVEL 1 ANNOTATION PLAN - AREA A2

A-112

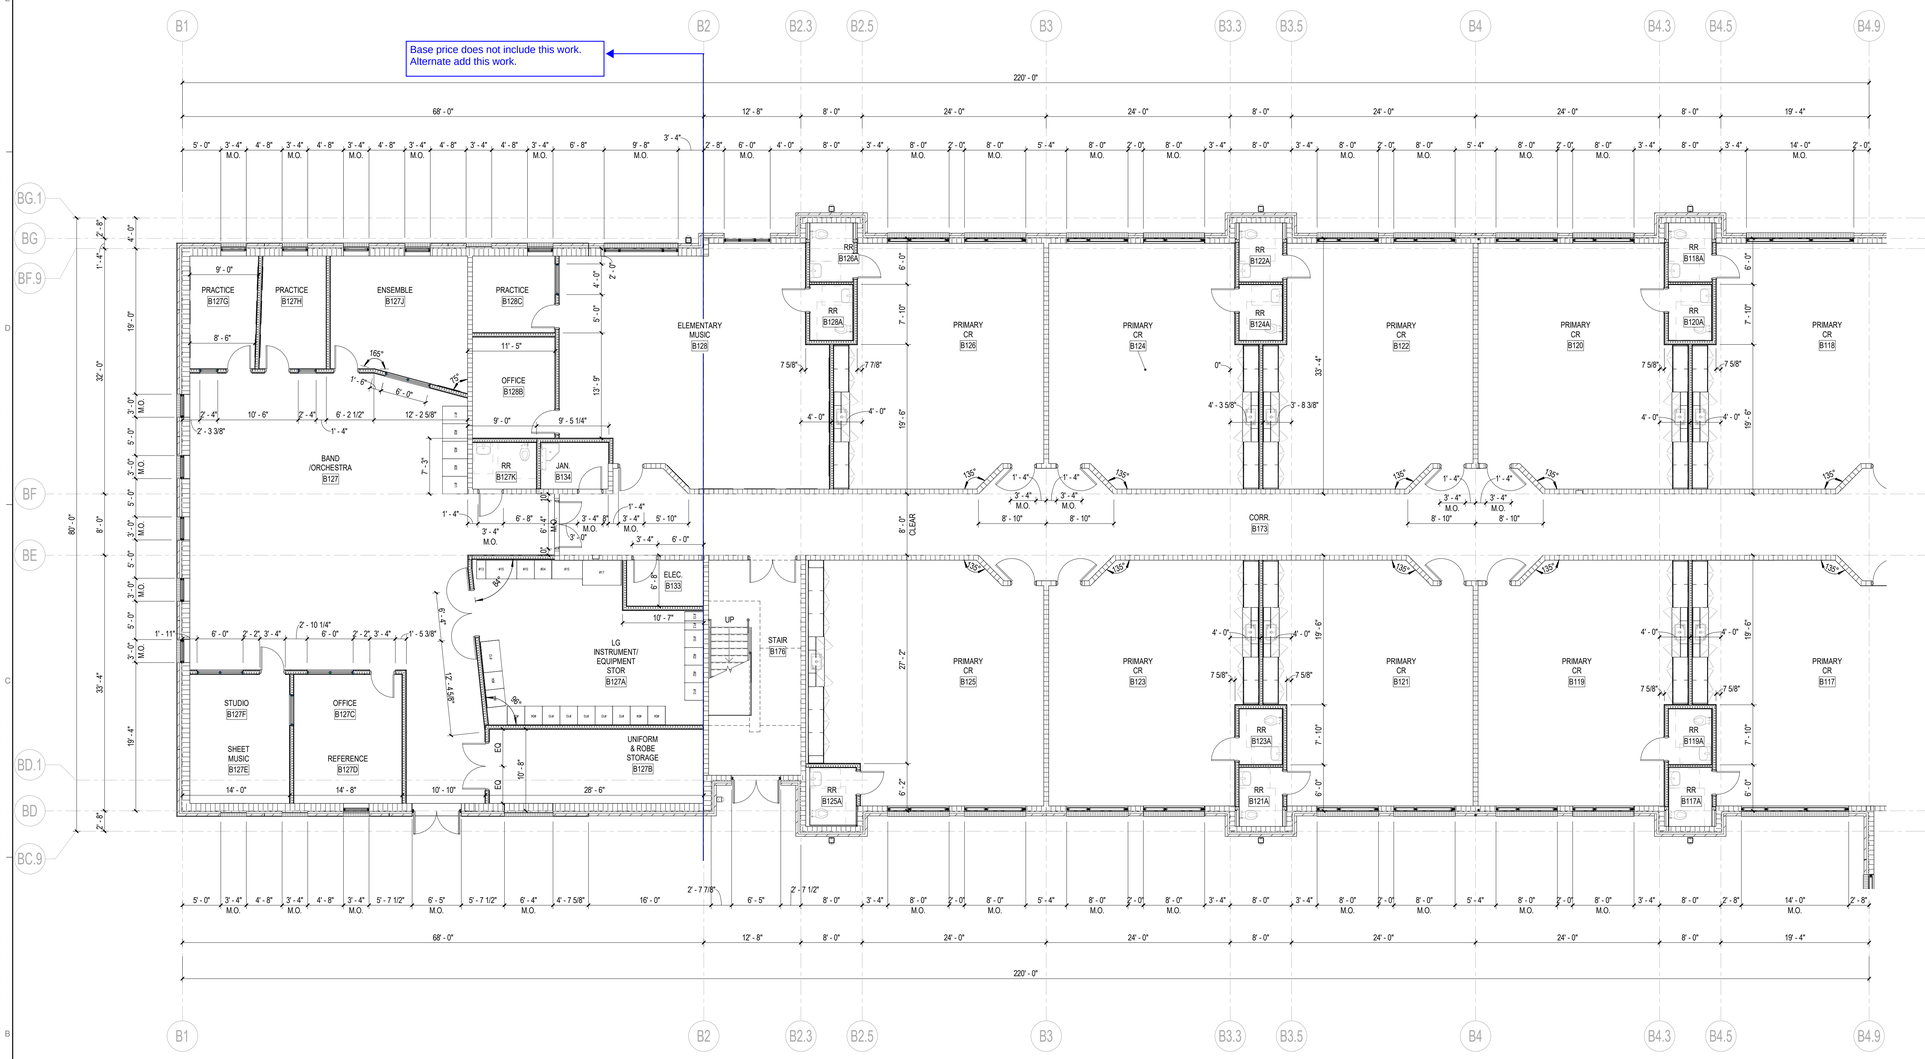

B1 LEVEL 1 DIMENSION FLOOR PLAN - AREA B1
1/8" = 1'-0"

GENERAL NOTES

DIMENSION PLAN

1. INTERIOR DOORS TO BE LOCATED MIN 4" FROM ADJACENT STUD PARTITIONS AND 8" FROM ADJACENT MASONRY PARTITIONS TO FRAME, UNLESS DIMENSIONED OR NOTED OTHERWISE.
2. REFER TO A-000 SERIES SHEETS FOR ADDITIONAL INFORMATION ON PARTITION TYPE ASSEMBLIES.
3. ALL DIMENSIONS ON THE DIMENSION PLANS ARE AS FOLLOWS, UNLESS NOTED OTHERWISE:
   - ALL DIMENSIONS TO CMU ARE TO FACE OF CMU OR CENTER OF CMU.
   - ALL DIMENSIONS TO STUDS ARE TO FACE OF STUD, INCLUDING PARTITION TYPES WITH RESILIENT CHANNELS.
   - ALL DIMENSIONS TO COLUMNS TO CENTER LINE OF COLUMN.
   - ALL DIMENSIONS ARE TO EDGE OF SLAB WHERE APPROPRIATE.
   - ALL DIMENSIONS TO BRICK ARE TO OUTSIDE FACE OF BRICK.
4. REFER TO A-400 SERIES SHEETS FOR ADDITIONAL INFORMATION, INCLUDING TOILET ROOM DIMENSIONS.
5. REFER TO LS - SERIES LIFE SAFETY SHEETS FOR FIRE RATED WALL AND SMOKE PARTITIONS LOCATIONS.
6. PROVIDE INTERIOR WALL TYPE "C4" TYPICAL, UNO.

PROJECT NORTH / TRUE NORTH

1/8" = 1'-0" SCALE 5 0 5 10 15 20 FEET

© 2025 DAG ARCHITECTS, INC. ALL RIGHTS RESERVED NO PART OF THIS DOCUMENT MAY BE COPIED, REPRODUCED OR TRANSMITTED BY ANY MEANS WITHOUT WRITTEN PERMISSION OF DAG ARCHITECTS, INC. THESE DRAWINGS AND SPECIFICATIONS ARE THE PROPERTY AND COPYRIGHT OF DAG ARCHITECTS, INC. AND SHALL NOT BE USED ON ANY OTHER PROJECT OR LOCATION EXCEPT AS DESCRIBED ON THE DRAWINGS, WITHOUT THE PRIOR WRITTEN AGREEMENT OF DAG ARCHITECTS.

DAG Architects
AR0017640
850 South Gadsden Street
Suite 140
Tallahassee, Florida 32301
850.656.7506
www.dagarchitects.com

© 2025 All reproduction & intellectual property rights reserved.

FITZGERALD COLLABORATIVE GROUP, LLC.
AA26001957

STATE OF FLORIDA ROGER T. GODWIN AR0017551 09-18-25 REGISTERED ARCHITECT

Roger T. Godwin
Professional Architect:
Florida - License #AR0017551

Digital Signature

PERMIT DOCUMENTS

GADSDEN COUNTY SCHOOL BOARD
New Quincy K-8 School

1400 W. KING STREET
QUINCY, FL 32351

KEY PLAN

REVISIONS

NO.	DESCRIPTION	DATE


RECEIVED
ALLSTATE CONSTRUCTION
09-18-2025

Project Number	22023
Dated	07-31-2025

LEVEL 1 DIMENSION PLAN - AREA B1


A-113.1

Base price does not include this work.
Alternate add this work.

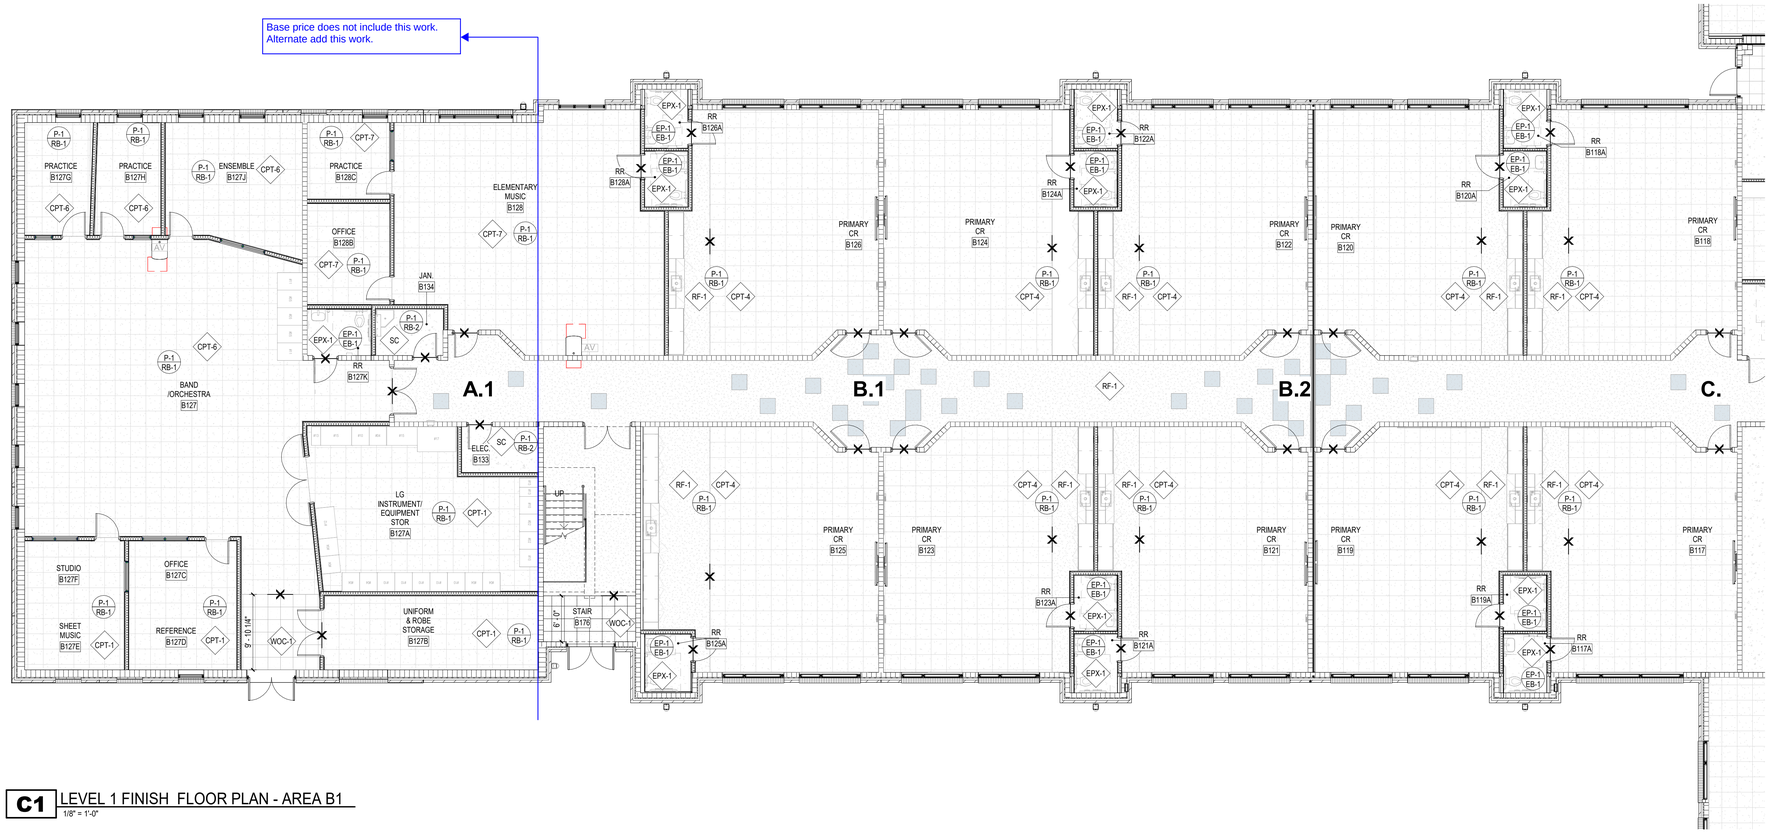


C1 LEVEL 1 FINISH FLOOR PLAN - AREA B1
1/8" = 1'-0"


A.1
A.2 MIRROR OF A.1, SEE FINISH PLAN

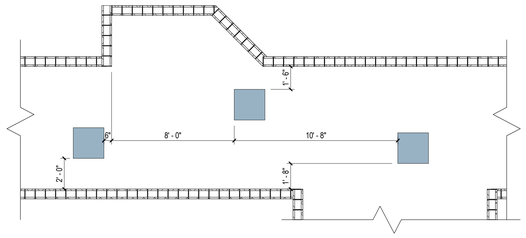

B.1
B.2 MIRROR OF B.1, SEE FINISH PLAN

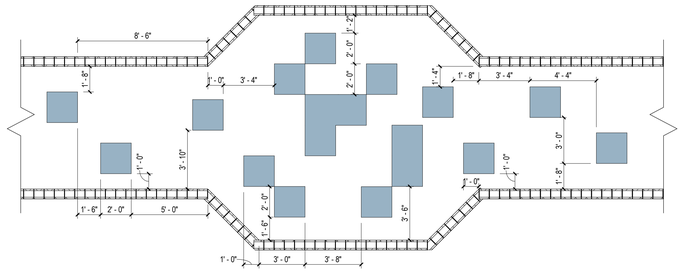

C.

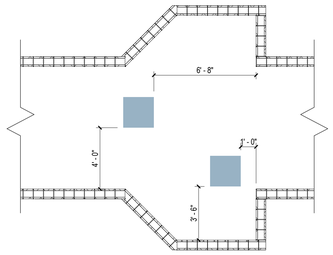

24" x 24" COLOR SQUARE, RF-7

* SEE FINISH PLANS FOR COLOR PATTERN DESIGNATION & SCHEDULED WALLS

FINISH LEGEND

- P-1 / B-1 — WALL AND BASE FINISH; EXTENT OF FINISH
- PT-1 — WALL FINISH; EXTENT OF FINISH
- CPT-7 — FLOOR FINISH
- Multi — CEILING / MISC. FINISH
- CHANGE IN SPECIFIED FINISH- PROVIDE TRANSITION STRIP AS REQUIRED
- DIRECTION OF SPECIFIED FINISH

FLOORING LEGEND

- CARPET TILE, 24x24
- CARPET TILE, 9x36
- WALK OFF CARPET TILE, 24x24
- EPOXY FLOOR
- CONCRETE
- Alternate RUBBER FLOOR — Base Price LVT
- Alternate WOOD FLOOR — Base Price LVT
- Alternate MARMOLEUM FLOOR — Base Price LVT

GENERAL NOTES

FINISH FLOOR PLAN

1. ALL CONTRACTORS MUST FIELD VERIFY ALL EXISTING CONDITIONS PRIOR TO PERFORMING NEW WORK.
2. ANY DISCREPANCIES, OMISSIONS, AMBIGUITIES, OR CONFLICTS ON THE PLANS SHALL BE BROUGHT TO THE ATTENTION OF THE DESIGNER BEFORE PROCEEDING WITH ANY WORK IN QUESTION.
3. GYPSUM WALLS TO BE PAINTED, SHOULD BE PREPPED TO A LEVEL 4 FINISH WITH ONE PRIME COAT AND AT LEAST TWO PAINT COATS, OR AS REQUIRED BY MANUFACTURER.
4. PAINT FINISH FOR WALLS SHOULD BE SATIN SHEEN, UNO.
5. PAINTED DOORS AND DOOR FRAMES PAINT SHOULD BE SEMI-GLOSS SHEEN, UNO.
6. FOR CEILING FINISHES, REFER TO REFLECTED CEILING PLANS. ALL PAINTED GYP CEILINGS TO RECEIVE FLAT SHEEN PAINT, UNO OR IN WET AREAS. ALL GYP IN WET AREAS SHALL GET EPOXY PAINTED.
7. REFER TO INTERIOR MATERIAL FINISH SCHEDULE(S) ON A-641 SERIES SHEETS FOR FINISHES.
8. ALL WALL AND CEILING PAINT IN BATHROOMS TO BE EPOXY PAINT.
9. ALL FLOORING TRANSITIONS TO OCCUR AT THE CENTERLINE OF AN OPENING.
10. ALL FLOORING MUST BE INSTALLED BEFORE INSTALLATION OF CABINETS AND OTHER CASEWORK. ALL FLOORING MUST EXTEND UNDER ALL MILLWORK, UNO.
11. ALL TRANSITIONS BETWEEN TILE AND TILE TO GYP SHOULD RECEIVE A METAL SCHLUTER TRANSITION PIECE.
12. ALL EXPOSED INTERIOR CONCRETE TO BE SEALED, UNO.
13. ALL SMALL VOIDS BETWEEN WALLS OR PARTITIONS AND ADJACENT CASEWORK, SHELVING, DOOR FRAMES, BUILT-IN OR SURFACE MOUNTED EQUIPMENT AND FIXTURES, AND SIMILAR ITEMS TO RECEIVE JOINT SEALANT.
14. ALL COUNTER FINISHES CALLED OUT ON ELEVATIONS.
15. CASEWORK TO HAVE TOE KICK ON ALL EXPOSED SIDES UNO.
16. ADD TRANSITION TO ALL FLOORING WITH A TRANSITION GREATER THAN 1/4" DIFFERENCE.

PROJECT NORTH / TRUE NORTH

1/8" = 1'-0" SCALE 5 0 5 10 15 20 FEET

© 2025 DAG ARCHITECTS, INC. ALL RIGHTS RESERVED. NO PART OF THIS DOCUMENT MAY BE COPIED, REPRODUCED OR TRANSMITTED BY ANY MEANS WITHOUT WRITTEN PERMISSION OF DAG ARCHITECTS, INC. THESE DRAWINGS AND SPECIFICATIONS ARE THE PROPERTY AND COPYRIGHT OF DAG ARCHITECTS, INC. AND SHALL NOT BE USED ON ANY OTHER PROJECT OR LOCATION EXCEPT AS DESCRIBED ON THE DRAWINGS, WITHOUT THE PRIOR WRITTEN AGREEMENT OF DAG ARCHITECTS.

DAG Architects
AR0017640
850 South Gadsden Street
Suite 140
Tallahassee, Florida 32301
850.656.7506
www.dagarchitects.com

© 2025 All reproduction & intellectual property rights reserved.

FITZGERALD COLLABORATIVE GROUP, LLC.
AA26001957

STATE OF FLORIDA — ROGER T. GODWIN — AR0017551 — 09-18-25 — REGISTERED ARCHITECT

Roger T. Godwin
Professional Architect:
Florida - License #AR0017551

Digital Signature

PERMIT DOCUMENTS

GADSDEN COUNTY SCHOOL BOARD
New Quincy K-8 School

1400 W. KING STREET
QUINCY, FL 32351

KEY PLAN

REVISIONS


NO.	DESCRIPTION	DATE

RECEIVED
ALLSTATE CONSTRUCTION
09-18-2025

Project Number	22023
Dated	07-31-2025

LEVEL 1
FINISH PLAN -
AREA B1

A-113.2

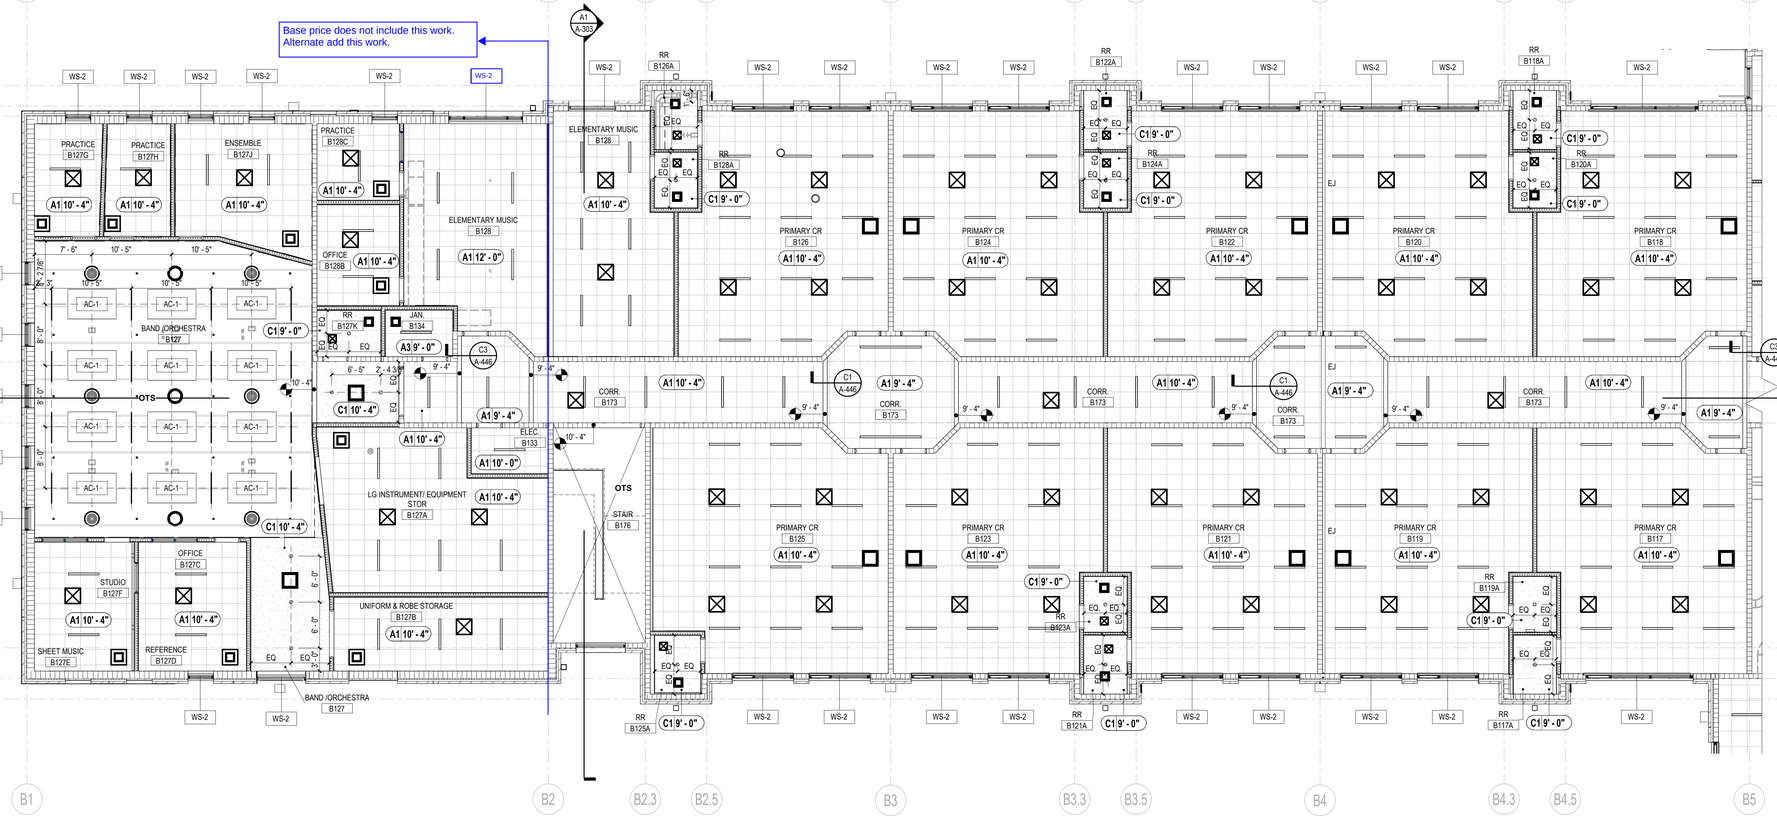

B1 LEVEL 1 REFLECTED CEILING PLAN - AREA B1

1/8" = 1'-0"

RCP LEGEND

- LIGHT FIXTURES - SEE ELECTRICAL
- MECHANICAL DEVICES - SEE MECHANICAL
- A1 CEILING - SEE CEILING DESIGNS — 2' x 2' ACOUSTICAL CEILING TILE 10'-0" AFF UNLESS OTHERWISE NOTED, SEE INTERIOR MATERIALS FINISH SCHEDULE
- A2 CEILING - SEE CEILING DESIGNS — 2' x 2' HYGIENIC PLUS ACOUSTICAL CEILING TILE 10'-0" AFF UNLESS OTHERWISE NOTED, SEE INTERIOR MATERIALS FINISH SCHEDULE
- B1 CEILING - SEE CEILING DESIGNS — 2' x 4' ACOUSTICAL CEILING TILE 10'-0" AFF UNLESS OTHERWISE NOTED, SEE INTERIOR MATERIALS FINISH SCHEDULE
- C1 & C2 CEILING - SEE CEILING DESIGNS — GYPSUM BOARD CEILING 10'-0" AFF UNLESS OTHERWISE NOTED. PROVIDE MOISTURE RESISTANT @ ALL WET AREAS AND JANITOR'S CLOSET. SEE INTERIOR MATERIALS FINISH SCHEDULE & CEILING DESIGNS.
- D1 & D2 CEILING - SEE CEILING DESIGNS — 7" WIDE PLANK ACOUSTIC METAL TILE CEILING 11'-4" AFF UNLESS OTHERWISE NOTED. SEE INTERIOR MATERIALS FINISH SCHEDULE
- AC1 CEILING - SEE CEILING DESIGNS — 36" x 36" ACOUSTICAL CANOPIES 18'-0" AFF UNLESS OTHERWISE NOTED. SEE INTERIOR MATERIALS FINISH SCHEDULE
- CEILING - EXPOSED TO STRUCTURE
- (S) SPEAKER SYSTEM, SEE FIRE ALARM
- EXIT LIGHT, SEE ELECTRICAL
- EXIT DIRECTIONAL EXIT LIGHT, SEE ELECTRICAL
- (M) MOTION DETECTOR, SEE ELECTRICAL
- A1 10'-0" CEILING TYPE & HEIGHT AFF DESIGNATION . SEE CEILING DESIGNS
- OTS OPEN TO STRUCTURE ABOVE
- PM PROJECTOR MOUNT
- ACCESS PANEL
- SECURITY CAMERA
- WS - # WINDOW SHADE

GENERAL NOTES

REFLECTED CEILING

1. CONTRACTORS SHALL COORDINATE ALL WORK, SHOWN OR UN-SHOWN, WITH ALL OTHER DISCIPLINES.
2. CONTRACTOR SHALL PROVIDE 20 GAUGE STEEL SHEET REINFORCING BEHIND ALL CEILING MOUNTED EQUIPMENT. PROVIDE METAL STUD SUPPORT TO STRUCTURE ABOVE.
3. REFER TO INTERIOR DESIGN FINISH PLANS & SCHEDULES FOR MATERIAL SELECTIONS.
4. ALL ACCESS PANEL SIZES AND LOCATIONS TO BE COORDINATED WITH MECHANICAL, ELECTRICAL, PLUMBING, AND FIRE SPRINKLER WORK.
5. CENTER ACT GRID AND LIGHTS WITHIN EACH ROOM, UNO.
6. REFER TO ELECTRICAL FOR LIGHTING FIXTURE SCHEDULE(S).
7. ALL FIRE SPRINKLER HEADS AND ELECTRICAL FIXTURES SHALL BE CENTERED WITHIN CEILING TILES, UNO.
8. CEILING HEIGHTS NOTED REFERENCE ELEVATION ABOVE FINISH FLOOR OF ASSOCIATED BUILDING LEVEL.
9. ALL ACT GRIDS TO BE CENTERED IN THE MIDDLE OF EACH ROOM, UNO.

PROJECT NORTH / TRUE NORTH

1/8" = 1'-0" SCALE: 5 0 5 10 15 20 FEET

© 2025 DAG ARCHITECTS, INC. ALL RIGHTS RESERVED. NO PART OF THIS DOCUMENT MAY BE COPIED, REPRODUCED OR TRANSMITTED BY ANY MEANS WITHOUT WRITTEN PERMISSION OF DAG ARCHITECTS, INC. THESE DRAWINGS AND SPECIFICATIONS ARE THE PROPERTY AND COPYRIGHT OF DAG ARCHITECTS, INC. AND SHALL NOT BE USED ON ANY OTHER PROJECT OR LOCATION EXCEPT AS DESCRIBED ON THE DRAWINGS, WITHOUT THE PRIOR WRITTEN AGREEMENT OF DAG ARCHITECTS.

DAG Architects
AR0017640
850 South Gadsden Street
Suite 140
Tallahassee, Florida 32301
850.656.7506
www.dagarchitects.com

© 2025 All reproduction & intellectual property rights reserved.

FITZGERALD COLLABORATIVE GROUP, LLC.
AA26001957

STATE OF FLORIDA — ROGER T. GODWIN — AR0017551 — 09-18-25 — REGISTERED ARCHITECT

Roger T. Godwin
Professional Architect:
Florida - License #AR0017551

Digital Signature

PERMIT DOCUMENTS

GADSDEN COUNTY SCHOOL BOARD
New Quincy K-8 School

1400 W. KING STREET
QUINCY, FL 32351

KEY PLAN: E, C1, C2, B1, B2, A1, A2, D

REVISIONS


NO.	DESCRIPTION	DATE

RECEIVED
ALLSTATE CONSTRUCTION
09-18-2025

Project Number	22023
Dated	07-31-2025

LEVEL 1 REFLECTED CEILING PLAN - AREA B1

A-113.3

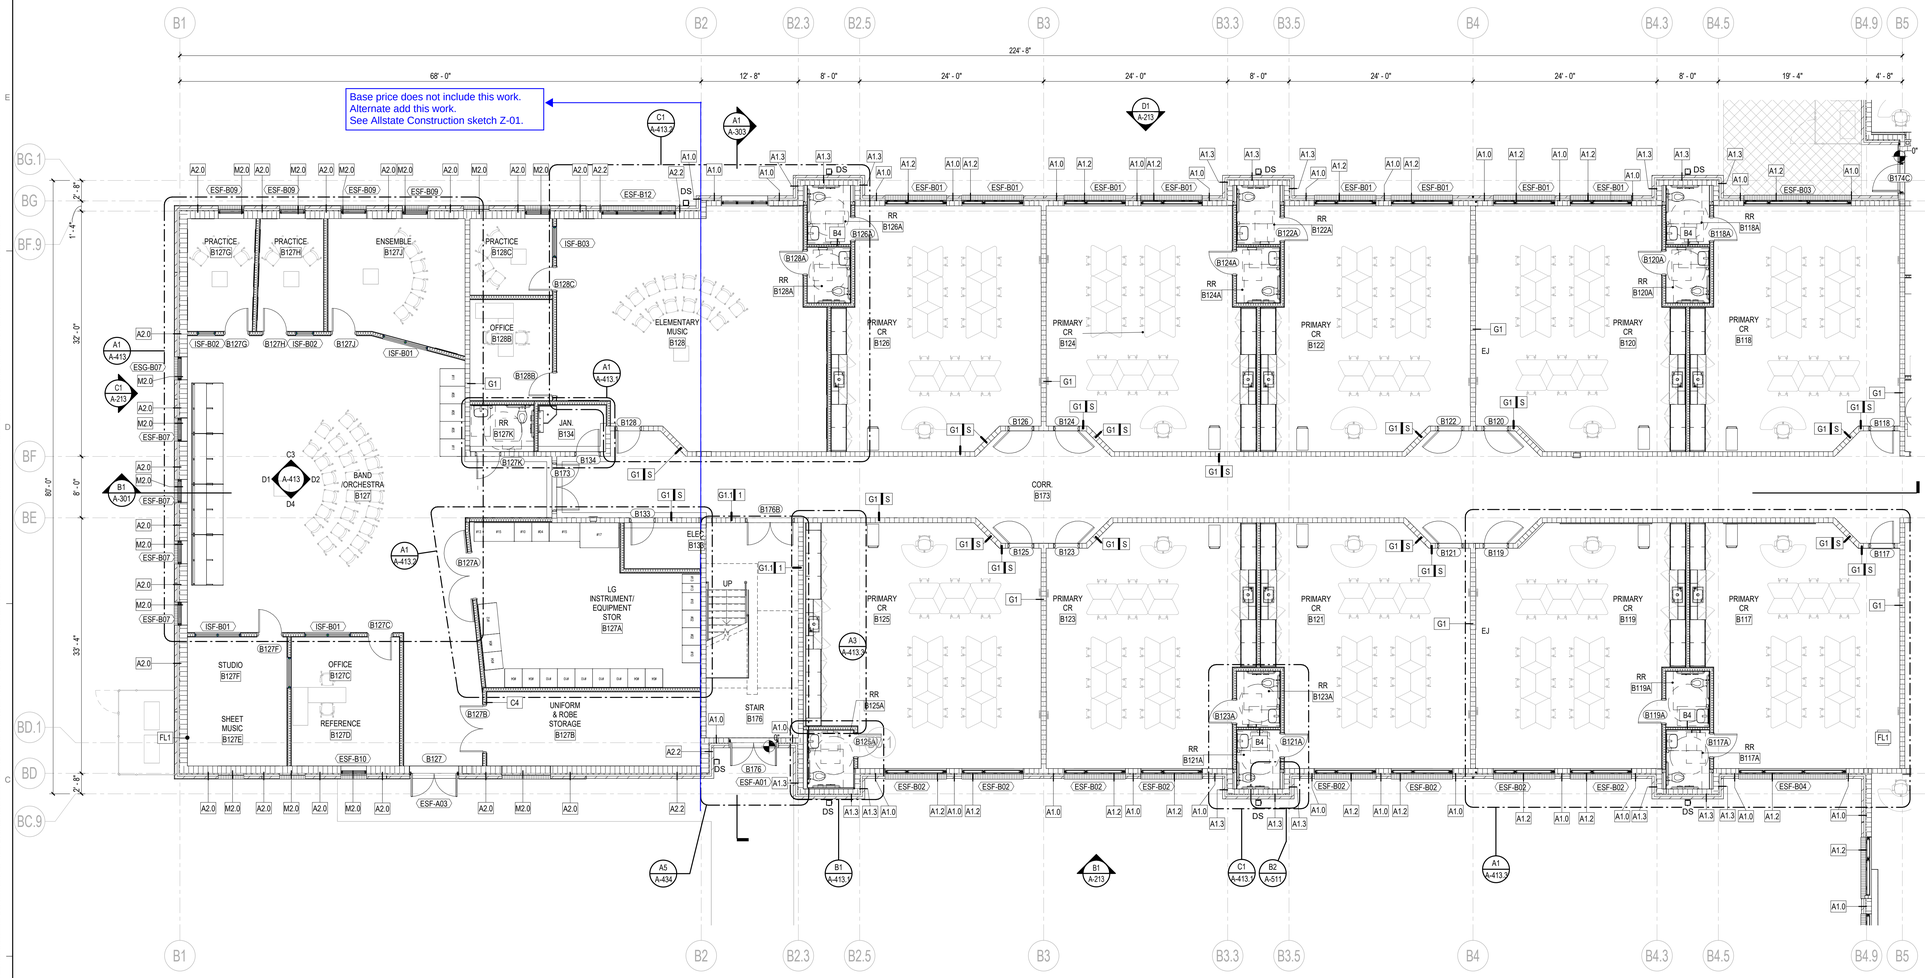

C1 LEVEL 1 ANNOTATED FLOOR PLAN - AREA B1

1/8" = 1'-0"

GENERAL NOTES

FLOOR PLAN

1. ALL CONTRACTORS MUST FIELD VERIFY ALL EXISTING CONDITIONS PRIOR TO PERFORMING NEW WORK. DO NOT PROCEED IF CURRENT CONDITIONS ARE NOT SATIFACTORY FOR THE INSTALLATION OF ADDITIONAL NEW WORK.
2. SEE GENERAL CONDITIONS FOR ADDITIONAL REQUIREMENTS AND PROCEDURES.
3. THE CONTRACTOR SHALL PROVIDE 20 GAUGE STEEL SHEET REINFORCING BEHIND WALL MOUNTED AND CEILING MOUNTED EQUIPMENT. COORDINATE WITH A/V, DATA, CASEWORK, FURNITURE, ELECTRICAL, AND INTERIOR ELEVATION DRAWINGS.
4. CONTRACTOR SHALL COORDINATE WORK WITH MECHANICAL, ELECTRICAL, PLUMBING, AND ALL OTHER DISCIPLINES.
5. INTERIOR DOORS TO BE LOCATED MIN 4" FROM ADJACENT STUD PARTITIONS AND 8" FROM ADJACENT MASONRY PARTITIONS, UNLESS DIMENSIONED OR NOTED OTHERWISE.
6. REFER TO INTERIOR DESIGN FINISH PLANS & SCHEDULES FOR MATERIAL SELECTIONS.
7. REFER TO A-000 SERIES SHEETS FOR ADDITIONAL INFORMATION ON PARTITION TYPE ASSEMBLIES.
8. ALL DIMENSIONS ON THE DIMENSION PLANS ARE AS FOLLOWS, UNLESS NOTED OTHERWISE:
   - ALL DIMENSIONS TO CMU ARE TO FACE OF CMU OR CENTER OF CMU.
   - ALL DIMENSIONS TO STUDS ARE TO FACE OF STUD, INCLUDING PARTITION TYPES WITH RESILIENT CHANNELS.
   - ALL DIMENSIONS TO COLUMNS TO CENTER LINE OF COLUMN.
   - ALL DIMENSIONS ARE TO EDGE OF SLAB WHERE APPROPRIATE.
   - ALL DIMENSIONS TO BRICK ARE TO OUTSIDE FACE OF BRICK.
9. REFER TO A-400 SERIES SHEETS FOR ADDITIONAL INFORMATION, INCLUDING TOILET ROOM DIMENSIONS.
10. REFER TO STRUCTURAL FOR BRACING TYPE AND LOCATIONS.
11. CONTRACTOR SHALL PROVIDE ISOLATION BETWEEN DISSIMILAR METALS.
~~12. CORNER GUARDS SHALL BE PROVIDED AT ALL EXPOSED CORNERS IN GYPSUM WALLBOARD PARTITIONS THAT DO NOT HAVE TILE.~~
~~13. PROVIDE SCHLUTER METAL EDGE TRIM AT WALL TILE OUTSIDE CORNERS AND END CAPS. TYPICAL.~~
14. PROVIDE NEW WINDOW TREATMENT, WT-1 AT ~~ALL~~ EXTERIOR WINDOWS AND INTERIOR LITES, ~~TYPICAL THROUGHOUT, UNO,~~ as marked.
15. ALL EXPOSED FERROUS METAL SURFACES INCLUDING JOISTS, TRUSSES, BEAMS, DRAINS & LEADER PIPES, PLUMBING PIPES, HANGARS, STRAPS, A.C. DUCTS, ELECTRICAL CONDUITS AND OTHER MISCELLANEOUS ITEMS, IF NOT REQUIRED TO BE SHOP PRIMED, SHALL RECEIVE ONE (1) COAT OF PRIMER FOR GALVANIZED OR NON-GALVANIZED METAL (AS THE CASE MAY BE) PLUS TWO (2) COATS OR PAINT AS INDICATED IN THE FINISH SCHEDULE AND SPECIFICATIONS.
16. ACCESS PANELS, VISIBLE COVES OR ENCASEMENTS, VISIBLE ELECTRICAL PANELS, ETC. TO SHALL BE PAINTED TO MATCH ADJACENT SURFACES.
17. PROVIDE MINIMUM 20 GAUGE METAL STUDS, UNO.
18. REFER TO LS - SERIES LIFE SAFETY SHEETS FOR FIRE RATED WALL AND SMOKE PARTITIONS LOCATIONS.
19. PROVIDE INTERIOR WALL TYPE "C4" TYPICAL, UNO.

PROJECT NORTH / TRUE NORTH

1/8" = 1'-0" SCALE 5 0 5 10 15 20 FEET

© 2025 DAG ARCHITECTS, INC. ALL RIGHTS RESERVED AS PART OF THIS DOCUMENT MAY BE COPIED, REPRODUCED OR TRANSMITTED BY ANY MEANS WITHOUT WRITTEN PERMISSION OF DAG ARCHITECTS, INC. THESE DRAWINGS AND SPECIFICATIONS ARE THE PROPERTY AND COPYRIGHT OF DAG ARCHITECTS, INC. AND SHALL NOT BE USED ON ANY OTHER PROJECT OR LOCATION EXCEPT AS DESCRIBED ON THE DRAWINGS, WITHOUT THE PRIOR WRITTEN AGREEMENT OF DAG ARCHITECTS.

DAG Architects
AR0017640
850 South Gadsden Street
Suite 140
Tallahassee, Florida 32301
850.656.7506
www.dagarchitects.com

© 2025 All reproduction & intellectual property rights reserved.

FITZGERALD COLLABORATIVE GROUP, LLC.
AA26001957

STATE OF FLORIDA ROGER T. GODWIN AR0017551 09-18-25 REGISTERED ARCHITECT


Roger T. Godwin
Professional Architect:
Florida - License #AR0017551

Digital Signature

PERMIT DOCUMENTS

GADSDEN COUNTY SCHOOL BOARD
New Quincy K-8 School

1400 W. KING STREET
QUINCY, FL 32351

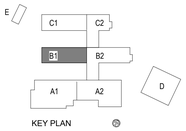

KEY PLAN

REVISIONS


NO.	DESCRIPTION	DATE

RECEIVED
ALLSTATE CONSTRUCTION
09-18-2025

Project Number	22023
Dated	07-31-2025

LEVEL 1
ANNOTATION
PLAN - AREA B1

A-113

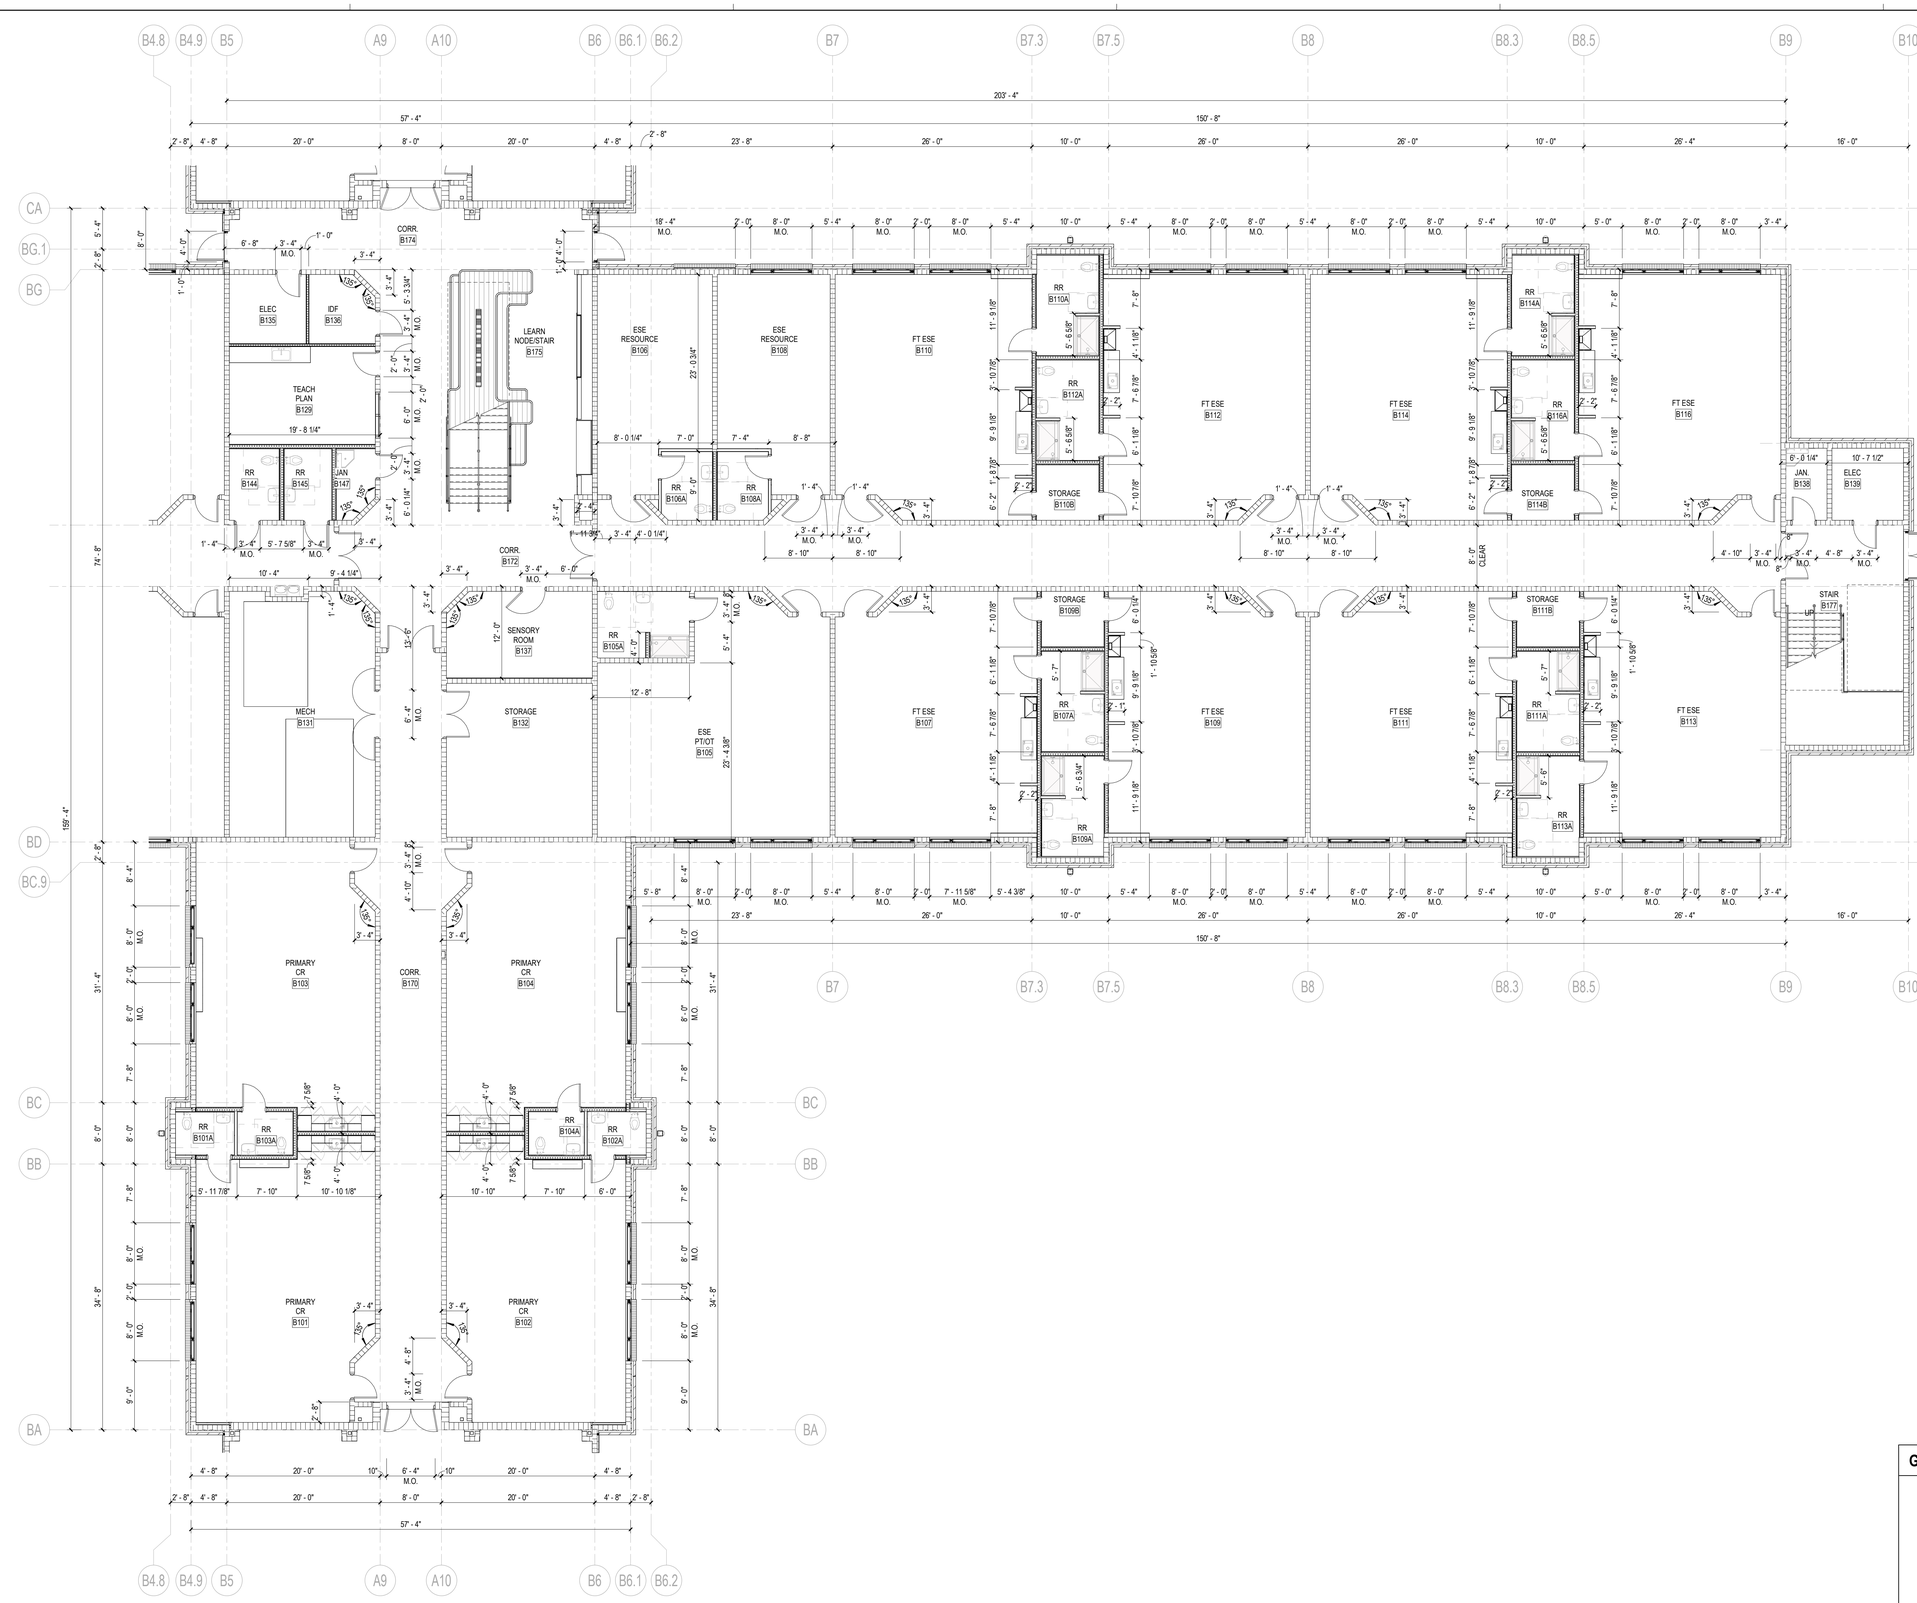

A1 LEVEL 1 DIMENSION FLOOR PLAN - AREA B2
1/8" = 1'-0"

© 2025 DAG ARCHITECTS, INC. ALL RIGHTS RESERVED ANY PART OF THIS DOCUMENT MAY BE COPIED, REPRODUCED OR TRANSMITTED BY ANY MEANS WITHOUT WRITTEN PERMISSION OF DAG ARCHITECTS, INC. THESE DRAWINGS AND SPECIFICATIONS ARE THE PROPERTY AND COPYRIGHT OF DAG ARCHITECTS, INC. AND SHALL NOT BE USED ON ANY OTHER PROJECT OR LOCATION EXCEPT AS DESCRIBED ON THE DRAWINGS, WITHOUT THE PRIOR WRITTEN AGREEMENT OF DAG ARCHITECTS.

GENERAL NOTES

DIMENSION PLAN

1. INTERIOR DOORS TO BE LOCATED MIN 4" FROM ADJACENT STUD PARTITIONS AND 8" FROM ADJACENT MASONRY PARTITIONS TO FRAME, UNLESS DIMENSIONED OR NOTED OTHERWISE.
2. REFER TO A-000 SERIES SHEETS FOR ADDITIONAL INFORMATION ON PARTITION TYPE ASSEMBLIES.
3. ALL DIMENSIONS ON THE DIMENSION PLANS ARE AS FOLLOWS, UNLESS NOTED OTHERWISE:
   - ALL DIMENSIONS TO CMU ARE TO FACE OF CMU OR CENTER OF CMU.
   - ALL DIMENSIONS TO STUDS ARE TO FACE OF STUD, INCLUDING PARTITION TYPES WITH RESILIENT CHANNELS.
   - ALL DIMENSIONS TO COLUMNS TO CENTER LINE OF COLUMN.
   - ALL DIMENSIONS ARE TO EDGE OF SLAB WHERE APPROPRIATE.
   - ALL DIMENSIONS TO BRICK ARE TO OUTSIDE FACE OF BRICK.
4. REFER TO A-400 SERIES SHEETS FOR ADDITIONAL INFORMATION, INCLUDING TOILET ROOM DIMENSIONS.
5. REFER TO LS - SERIES LIFE SAFETY SHEETS FOR FIRE RATED WALL AND SMOKE PARTITIONS LOCATIONS.
6. PROVIDE INTERIOR WALL TYPE "C4" TYPICAL, UNO.

PROJECT NORTH / TRUE NORTH

1/8" = 1'-0" SCALE 5 0 5 10 15 20 FEET

DAG Architects
AR0017640
850 South Gadsden Street
Suite 140
Tallahassee, Florida 32301
850.656.7506
www.dagarchitects.com

© 2025 All reproduction & intellectual property rights reserved.

FITZGERALD COLLABORATIVE GROUP, LLC.
AA26001957

STATE OF FLORIDA ROGER T. GODWIN AR0017551 09-18-25 REGISTERED ARCHITECT


Roger T. Godwin
Professional Architect:
Florida - License #AR0017551

Digital Signature

PERMIT DOCUMENTS

GADSDEN COUNTY SCHOOL BOARD
New Quincy K-8 School

1400 W. KING STREET
QUINCY, FL 32351

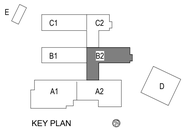

KEY PLAN

REVISIONS


NO.	DESCRIPTION	DATE

RECEIVED
ALLSTATE CONSTRUCTION
09-18-2025

Project Number	22023
Dated	07-31-2025


LEVEL 1 DIMENSION PLAN - AREA B2

A-114.1

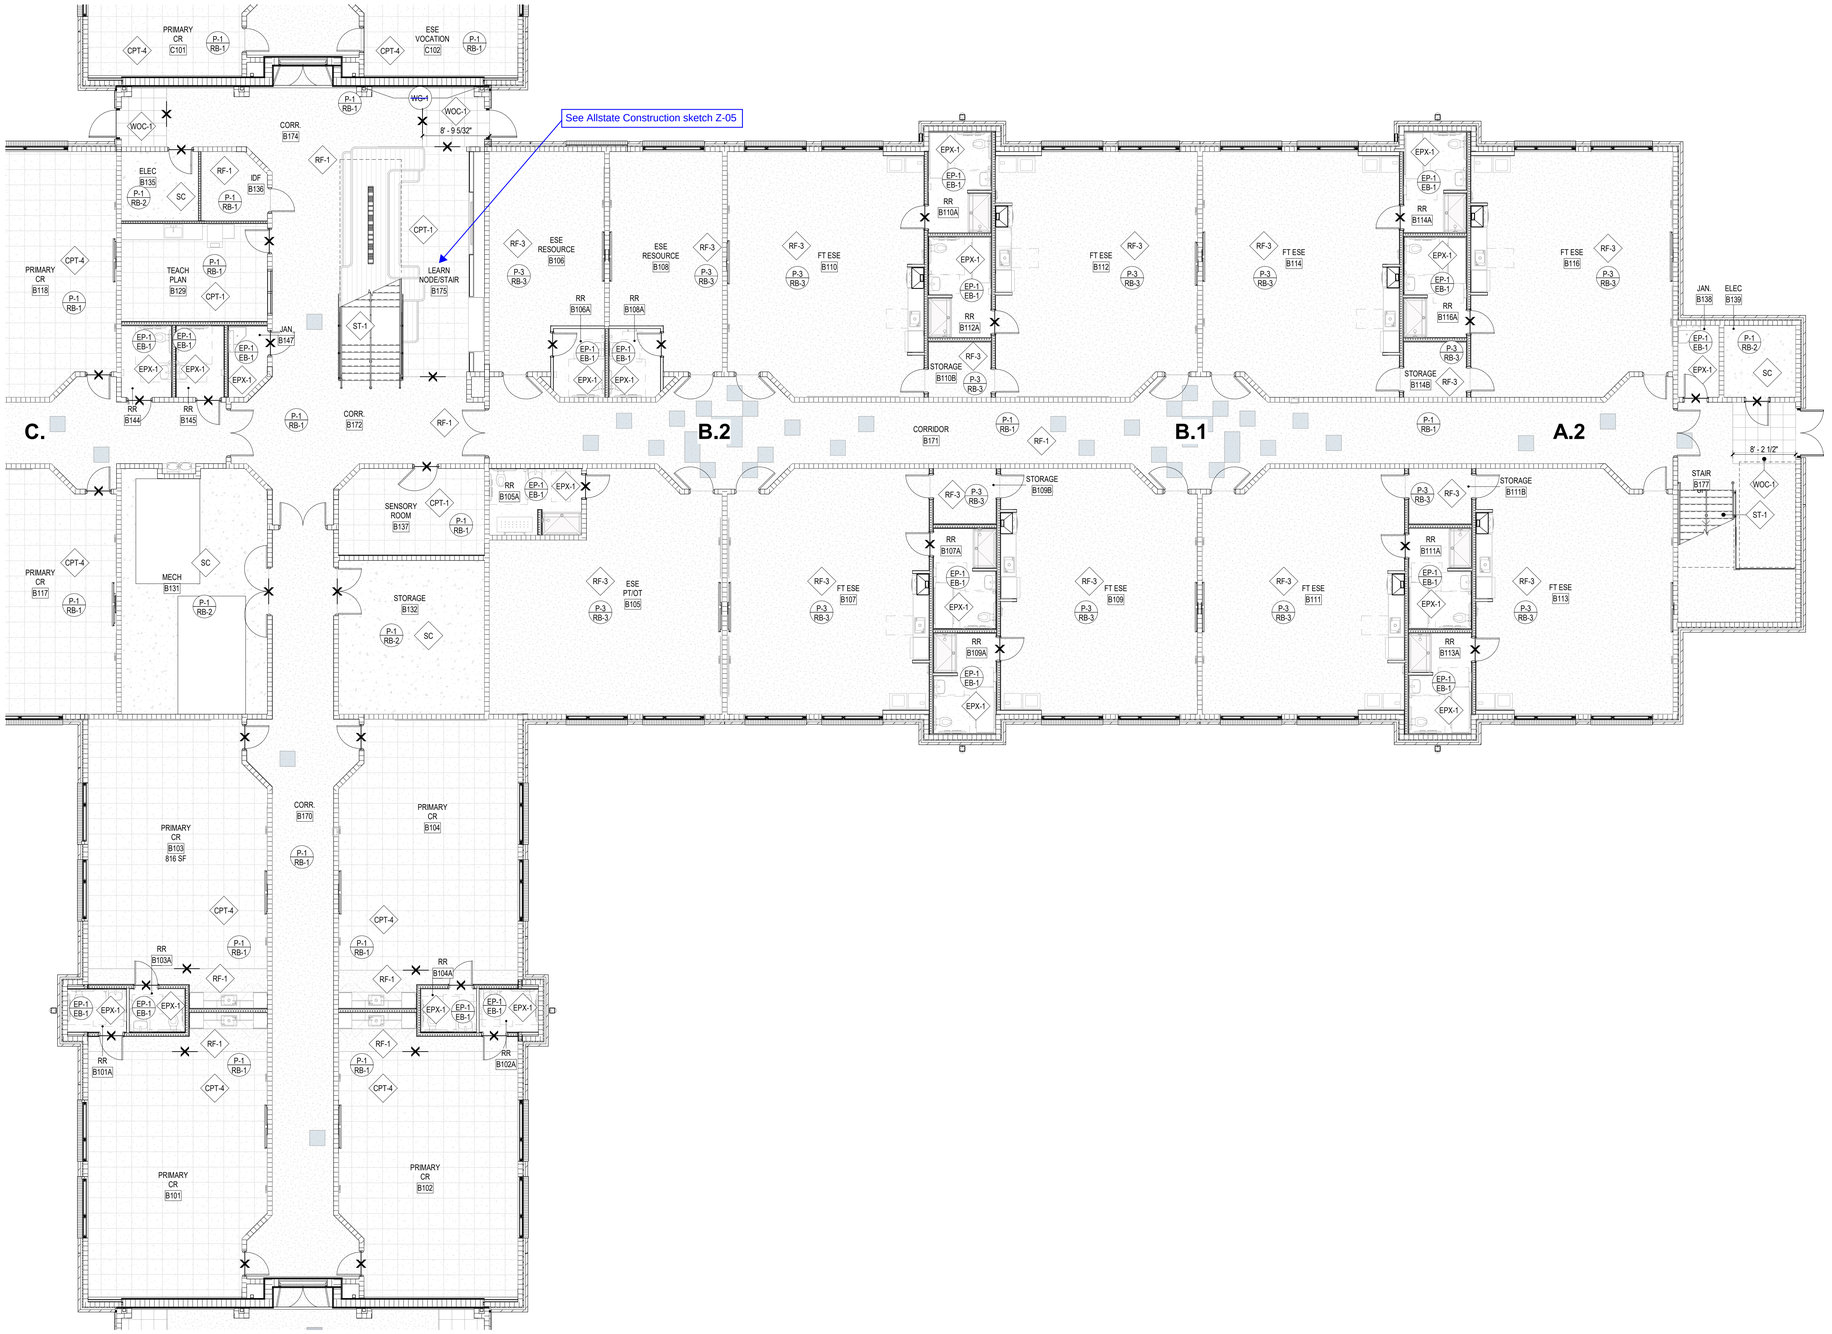


A1 LEVEL 1 FINISH FLOOR PLAN - AREA B2
1/8" = 1'-0"


A.1
A.2 MIRROR OF A.1, SEE FINISH PLAN

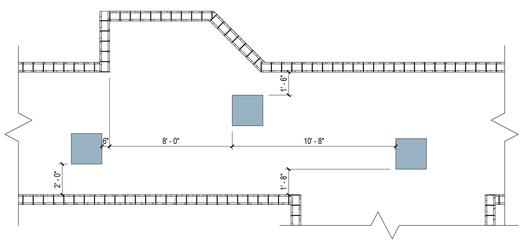

B.1
B.2 MIRROR OF B.1, SEE FINISH PLAN

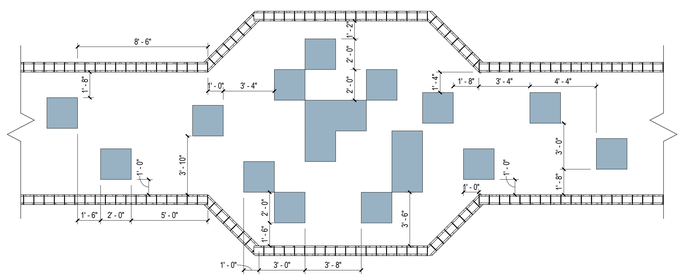

C.

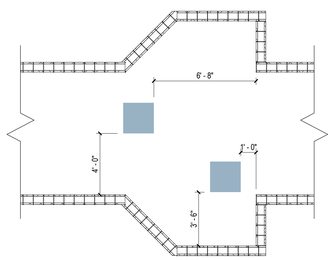

24" x 24" COLOR SQUARE, RF-7

* SEE FINISH PLANS FOR COLOR PATTERN DESIGNATION & SCHEDULED WALLS

FINISH LEGEND

P-1 / B-1	WALL AND BASE FINISH EXTENT OF FINISH
PT-1	WALL FINISH EXTENT OF FINISH
CPT-1	FLOOR FINISH
Multi	CEILING / MISC. FINISH
	CHANGE IN SPECIFIED FINISH- PROVIDE TRANSITION STRIP AS REQUIRED
	DIRECTION OF SPECIFIED FINISH

FLOORING LEGEND

	CARPET TILE, 24x24
	CARPET TILE, 9x36
	WALK OFF CARPET TILE, 24x24
	EPOXY FLOOR
	CONCRETE
Alternate RUBBER FLOOR	Base Price LVT
Alternate WOOD FLOOR	Base Price LVT
Alternate MARMOLEUM FLOOR	Base Price LVT

GENERAL NOTES

FINISH FLOOR PLAN

1. ALL CONTRACTORS MUST FIELD VERIFY ALL EXISTING CONDITIONS PRIOR TO PERFORMING NEW WORK.
2. ANY DISCREPANCIES, OMISSIONS, AMBIGUITIES, OR CONFLICTS ON THE PLANS SHALL BE BROUGHT TO THE ATTENTION OF THE DESIGNER BEFORE PROCEEDING WITH ANY WORK IN QUESTION.
3. GYPSUM WALLS TO BE PAINTED, SHOULD BE PREPPED TO A LEVEL 4 FINISH WITH ONE PRIME COAT AND AT LEAST TWO PAINT COATS, OR AS REQUIRED BY MANUFACTURER.
4. PAINT FINISH FOR WALLS SHOULD BE SATIN SHEEN, UNO.
5. PAINTED DOORS AND DOOR FRAMES PAINT SHOULD BE SEMI-GLOSS SHEEN, UNO.
6. FOR CEILING FINISHES, REFER TO REFLECTED CEILING PLANS. ALL PAINTED GYP CEILINGS TO RECEIVE FLAT SHEEN PAINT, UNO OR IN WET AREAS. ALL GYP IN WET AREAS SHALL GET EPOXY PAINTED.
7. REFER TO INTERIOR MATERIAL FINISH SCHEDULE(S) ON A-641 SERIES SHEETS FOR FINISHES.
8. ALL WALL AND CEILING PAINT IN BATHROOMS TO BE EPOXY PAINT.
9. ALL FLOORING TRANSITIONS TO OCCUR AT THE CENTERLINE OF AN OPENING.
10. ALL FLOORING MUST BE INSTALLED BEFORE INSTALLATION OF CABINETS AND OTHER CASEWORK. ALL FLOORING MUST EXTEND UNDER ALL MILLWORK, UNO.
11. ALL TRANSITIONS BETWEEN TILE AND TILE TO GYP SHOULD RECEIVE A METAL SCHLUTER TRANSITION PIECE.
12. ALL EXPOSED INTERIOR CONCRETE TO BE SEALED, UNO.
13. ALL SMALL VOIDS BETWEEN WALLS OR PARTITIONS AND ADJACENT CASEWORK, SHELVING, DOOR FRAMES, BUILT-IN OR SURFACE MOUNTED EQUIPMENT AND FIXTURES, AND SIMILAR ITEMS TO RECEIVE JOINT SEALANT.
14. ALL COUNTER FINISHES CALLED OUT ON ELEVATIONS.
15. CASEWORK TO HAVE TOE KICK ON ALL EXPOSED SIDES UNO.
16. ADD TRANSITION TO ALL FLOORING WITH A TRANSITION GREATER THAN 1/4" DIFFERENCE.

PROJECT NORTH / TRUE NORTH

1/8" = 1'-0" SCALE — 5 0 5 10 15 20 FEET

DAG Architects
AR0017640
850 South Gadsden Street
Suite 140
Tallahassee, Florida 32301
850.656.7506
www.dagarchitects.com

© 2025 All reproduction & intellectual property rights reserved.

FITZGERALD COLLABORATIVE GROUP, LLC.
AA26001957

STATE OF FLORIDA — ROGER T. GODWIN — AR0017551 — 09-18-25 — REGISTERED ARCHITECT


Roger T. Godwin
Professional Architect:
Florida - License #AR0017551

Digital Signature

PERMIT DOCUMENTS

GADSDEN COUNTY SCHOOL BOARD
New Quincy K-8 School

1400 W. KING STREET
QUINCY, FL 32351

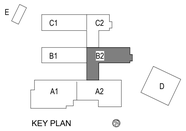

REVISIONS

NO.	DESCRIPTION	DATE


RECEIVED
ALLSTATE CONSTRUCTION
09-18-2025

Project Number	22023
Dated	07-31-2025

LEVEL 1
FINISH PLAN -
AREA B2

A-114.2

©2025 DAG ARCHITECTS, INC. ALL RIGHTS RESERVED NO PART OF THIS DOCUMENT MAY BE COPIED, REPRODUCED OR TRANSMITTED BY ANY MEANS WITHOUT WRITTEN PERMISSION OF DAG ARCHITECTS, INC. THESE DRAWINGS AND SPECIFICATIONS ARE THE PROPERTY AND COPYRIGHT OF DAG ARCHITECTS, INC. AND SHALL NOT BE USED ON ANY OTHER PROJECT OR LOCATION EXCEPT AS DESCRIBED ON THE DRAWINGS, WITHOUT THE PRIOR WRITTEN AGREEMENT OF DAG ARCHITECTS.

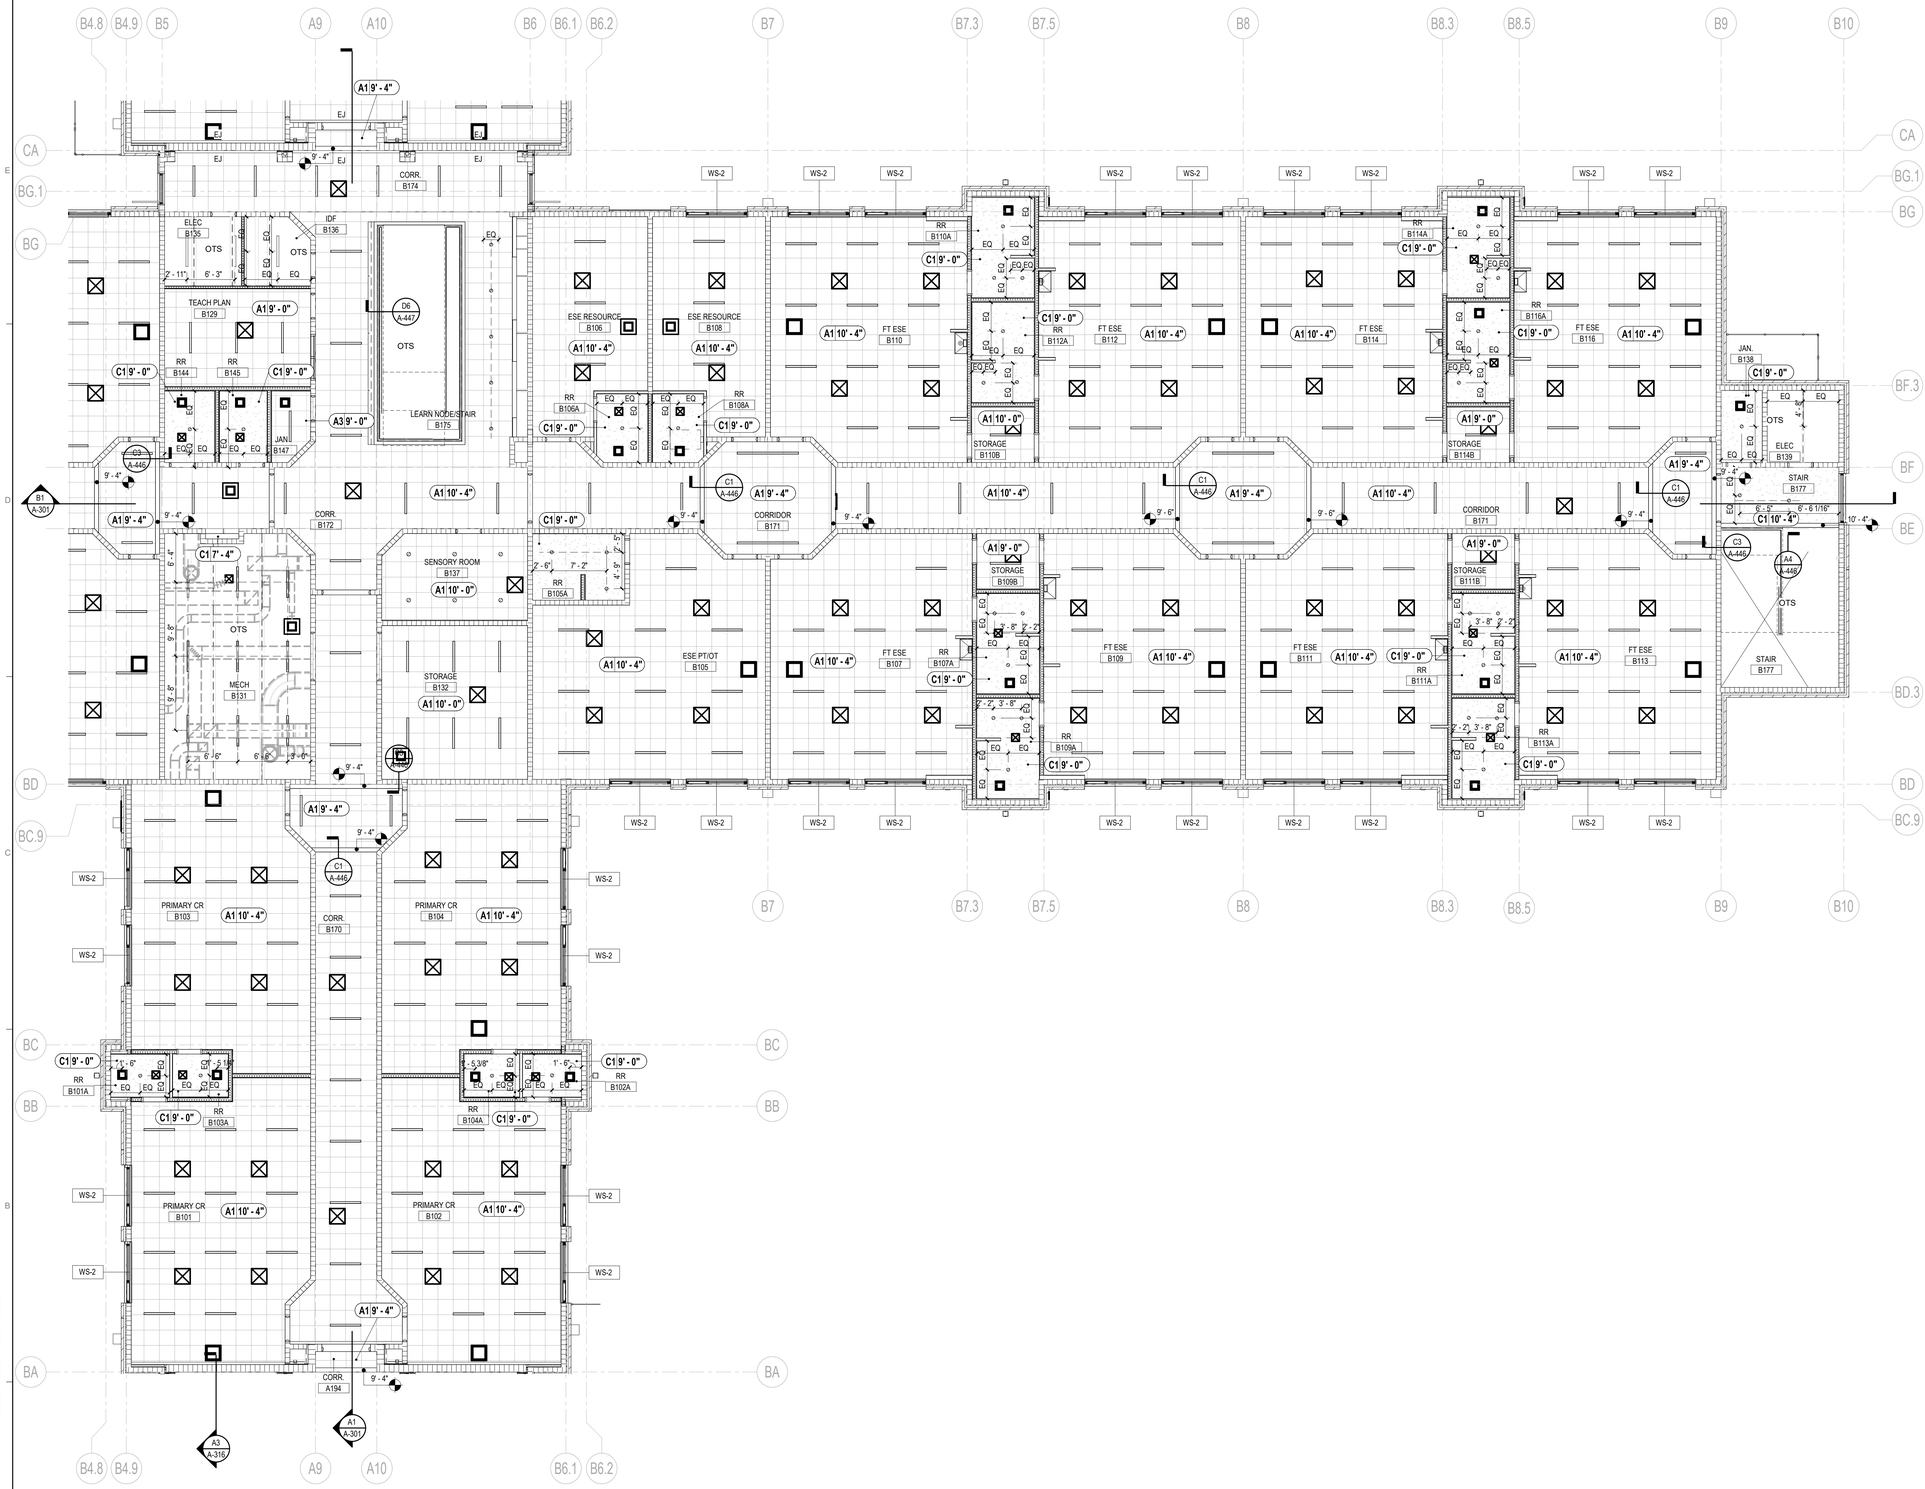

1 LEVEL 1 REFLECTED CEILING PLAN - AREA B2
1/8" = 1'-0"

RCP LEGEND

- LIGHT FIXTURES - SEE ELECTRICAL
- MECHANICAL DEVICES - SEE MECHANICAL
- A1 CEILING - SEE CEILING DESIGNS
  2' x 2' ACOUSTICAL CEILING TILE 10'-0" AFF UNLESS OTHERWISE NOTED, SEE INTERIOR MATERIALS FINISH SCHEDULE
- A2 CEILING - SEE CEILING DESIGNS
  2' x 2' HYGIENIC PLUS ACOUSTICAL CEILING TILE 10'-0" AFF UNLESS OTHERWISE NOTED, SEE INTERIOR MATERIALS FINISH SCHEDULE
- B1 CEILING - SEE CEILING DESIGNS
  2' x 4' ACOUSTICAL CEILING TILE 10'-0" AFF UNLESS OTHERWISE NOTED, SEE INTERIOR MATERIALS FINISH SCHEDULE
- C1 & C2 CEILING - SEE CEILING DESIGNS
  GYPSUM BOARD CEILING 10'-0" AFF UNLESS OTHERWISE NOTED. PROVIDE MOISTURE RESISTANT @ ALL WET AREAS AND JANITORS CLOSET. SEE INTERIOR MATERIALS FINISH SCHEDULE & CEILING DESIGNS.
- D1 & D2 CEILING - SEE CEILING DESIGNS
  7" WIDE PLANK ACOUSTIC METAL TILE CEILING 11'-4" AFF UNLESS OTHERWISE NOTED. SEE INTERIOR MATERIALS FINISH SCHEDULE
- AC1 CEILING - SEE CEILING DESIGNS
  36" x 36" ACOUSTICAL CANOPIES 18'-0" AFF UNLESS OTHERWISE NOTED. SEE INTERIOR MATERIALS FINISH SCHEDULE
- CEILING - EXPOSED TO STRUCTURE
- (S) SPEAKER SYSTEM, SEE FIRE ALARM
- EXIT LIGHT, SEE ELECTRICAL
- EXIT DIRECTIONAL EXIT LIGHT, SEE ELECTRICAL
- (M) MOTION DETECTOR, SEE ELECTRICAL
- A1 10' - 0" CEILING TYPE & HEIGHT AFF DESIGNATION . SEE CEILING DESIGNS
- OTS OPEN TO STRUCTURE ABOVE
- PM PROJECTOR MOUNT
- ACCESS PANEL
- SECURITY CAMERA
- WS - # WINDOW SHADE

GENERAL NOTES

REFLECTED CEILING

1. CONTRACTORS SHALL COORDINATE ALL WORK, SHOWN OR UN-SHOWN, WITH ALL OTHER DISCIPLINES.
2. CONTRACTOR SHALL PROVIDE 20 GAUGE STEEL SHEET REINFORCING BEHIND ALL CEILING MOUNTED EQUIPMENT. PROVIDE METAL STUD SUPPORT TO STRUCTURE ABOVE.
3. REFER TO INTERIOR DESIGN FINISH PLANS & SCHEDULES FOR MATERIAL SELECTIONS.
4. ALL ACCESS PANEL SIZES AND LOCATIONS TO BE COORDINATED WITH MECHANICAL, ELECTRICAL, PLUMBING, AND FIRE SPRINKLER WORK.
5. CENTER ACT GRID AND LIGHTS WITHIN EACH ROOM, UNO.
6. REFER TO ELECTRICAL FOR LIGHTING FIXTURE SCHEDULE(S).
7. ALL FIRE SPRINKLER HEADS AND ELECTRICAL FIXTURES SHALL BE CENTERED WITHIN CEILING TILES, UNO.
8. CEILING HEIGHTS NOTED REFERENCE ELEVATION ABOVE FINISH FLOOR OF ASSOCIATED BUILDING LEVEL.
9. ALL ACT GRIDS TO BE CENTERED IN THE MIDDLE OF EACH ROOM, UNO.

PROJECT NORTH / TRUE NORTH

1/8" = 1'-0" SCALE 5 0 5 10 15 20 FEET

© 2025 DAG ARCHITECTS, INC. ALL RIGHTS RESERVED AS PART OF THIS DOCUMENT MAY BE COPIED, REPRODUCED OR TRANSMITTED BY ANY MEANS WITHOUT WRITTEN PERMISSION OF DAG ARCHITECTS, INC. THESE DRAWINGS AND SPECIFICATIONS ARE THE PROPERTY AND COPYRIGHT OF DAG ARCHITECTS, INC. AND SHALL NOT BE USED ON ANY OTHER PROJECT OR LOCATION EXCEPT AS DESCRIBED ON THE DRAWINGS, WITHOUT THE PRIOR WRITTEN AGREEMENT OF DAG ARCHITECTS.

DAG Architects
AR0017640
850 South Gadsden Street
Suite 140
Tallahassee, Florida 32301
850.656.7506
www.dagarchitects.com

© 2025 All reproduction & intellectual property rights reserved.

FITZGERALD COLLABORATIVE GROUP, LLC.
AA26001957

STATE OF FLORIDA ROGER T. GODWIN AR0017551 09-18-25 REGISTERED ARCHITECT


Roger T. Godwin
Professional Architect:
Florida - License #AR0017551

Digital Signature

PERMIT DOCUMENTS

GADSDEN COUNTY SCHOOL BOARD
New Quincy K-8 School

1400 W. KING STREET
QUINCY, FL 32351

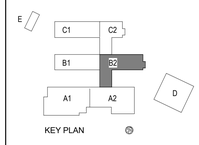

REVISIONS


NO.	DESCRIPTION	DATE

RECEIVED
ALLSTATE CONSTRUCTION
09-18-2025

Project Number	22023
Dated	07-31-2025

LEVEL 1 REFLECTED CEILING PLAN - AREA B2

A-114.3

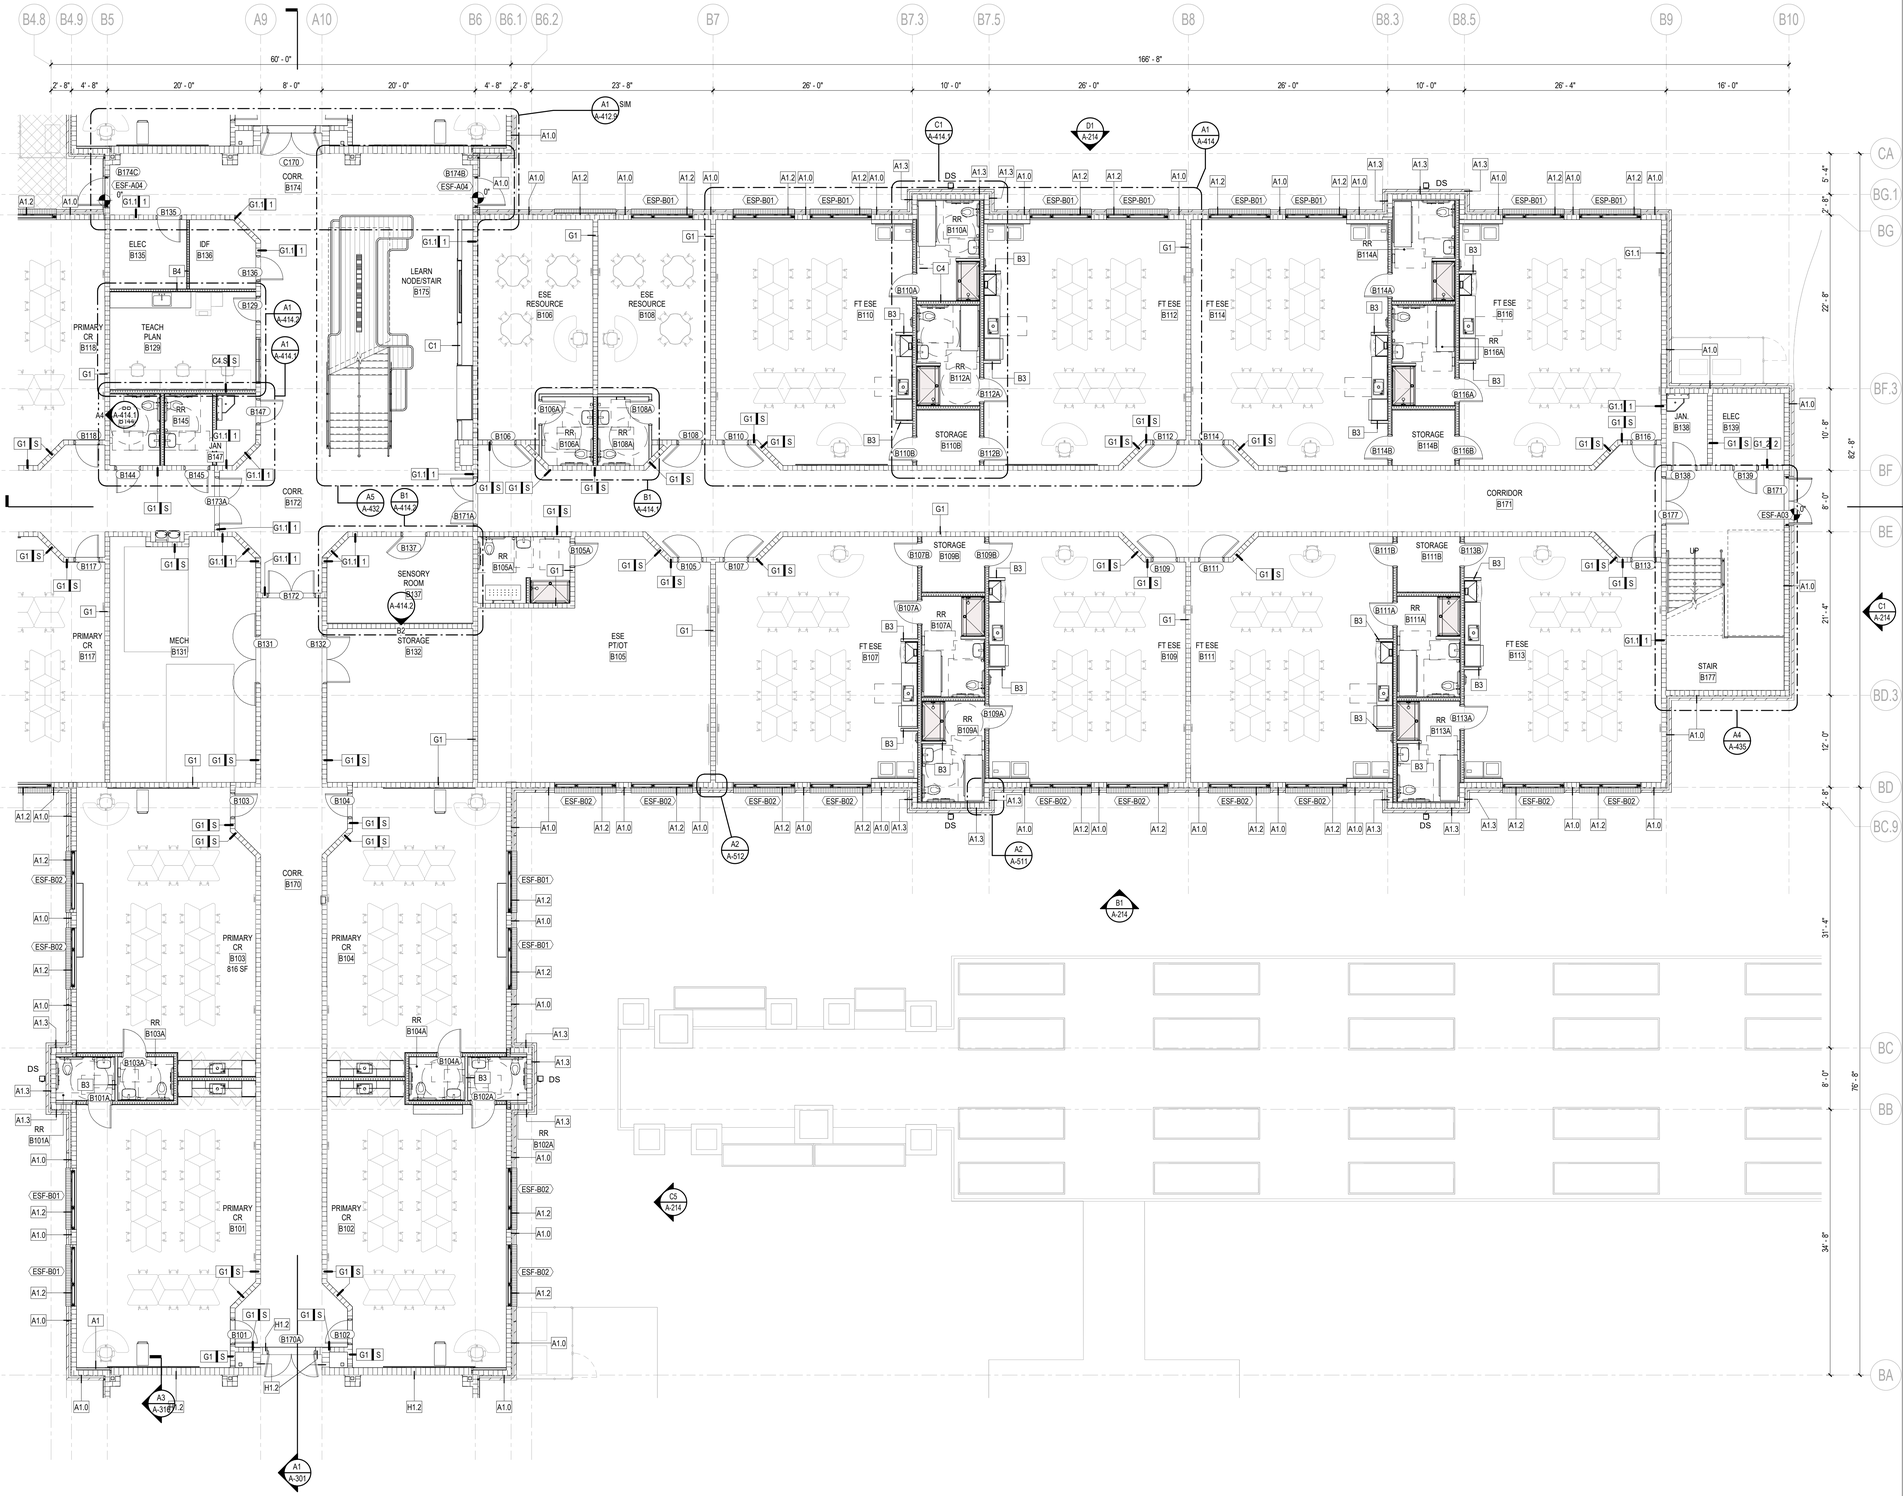

A1 LEVEL 1 ANNOTATED FLOOR PLAN - AREA B2

1/8" = 1'-0"

© 2025 DAG ARCHITECTS, INC. ALL RIGHTS RESERVED ALL PLANS AND SPECIFICATIONS ARE THE PROPERTY AND COPYRIGHT OF DAG ARCHITECTS, INC. AND SHALL NOT BE USED ON ANY OTHER PROJECT OR LOCATION EXCEPT AS DESCRIBED ON THE DRAWINGS, WITHOUT THE PRIOR WRITTEN AGREEMENT OF DAG ARCHITECTS. THESE DRAWINGS AND SPECIFICATIONS ARE THE PROPERTY AND COPYRIGHT OF DAG ARCHITECTS, INC. AND SHALL NOT BE COPIED, REPRODUCED OR TRANSMITTED BY ANY MEANS WITHOUT WRITTEN PERMISSION OF DAG ARCHITECTS.

GENERAL NOTES

FLOOR PLAN

1. ALL CONTRACTORS MUST FIELD VERIFY ALL EXISTING CONDITIONS PRIOR TO PERFORMING NEW WORK. DO NOT PROCEED IF CURRENT CONDITIONS ARE NOT SATIFACTORY FOR THE INSTALLATION OF ADDITIONAL NEW WORK.
2. SEE GENERAL CONDITIONS FOR ADDITIONAL REQUIREMENTS AND PROCEDURES.
3. THE CONTRACTOR SHALL PROVIDE 20 GAUGE STEEL SHEET REINFORCING BEHIND WALL MOUNTED AND CEILING MOUNTED EQUIPMENT. COORDINATE WITH A/V, DATA, CASEWORK, FURNITURE, ELECTRICAL, AND INTERIOR ELEVATION DRAWINGS.
4. CONTRACTOR SHALL COORDINATE WORK WITH MECHANICAL, ELECTRICAL, PLUMBING, AND ALL OTHER DISCIPLINES.
5. INTERIOR DOORS TO BE LOCATED MIN 4" FROM ADJACENT STUD PARTITIONS AND 8" FROM ADJACENT MASONRY PARTITIONS, UNLESS DIMENSIONED OR NOTED OTHERWISE.
6. REFER TO INTERIOR DESIGN FINISH PLANS & SCHEDULES FOR MATERIAL SELECTIONS.
7. REFER TO A-000 SERIES SHEETS FOR ADDITIONAL INFORMATION ON PARTITION TYPE ASSEMBLIES.
8. ALL DIMENSIONS ON THE DIMENSION PLANS ARE AS FOLLOWS, UNLESS NOTED OTHERWISE:
   - ALL DIMENSIONS TO CMU ARE TO FACE OF CMU OR CENTER OF CMU.
   - ALL DIMENSIONS TO STUDS ARE TO FACE OF STUD, INCLUDING PARTITION TYPES WITH RESILIENT CHANNELS.
   - ALL DIMENSIONS TO COLUMNS TO CENTER LINE OF COLUMN.
   - ALL DIMENSIONS ARE TO EDGE OF SLAB WHERE APPROPRIATE.
   - ALL DIMENSIONS TO BRICK ARE TO OUTSIDE FACE OF BRICK.
9. REFER TO A-400 SERIES SHEETS FOR ADDITIONAL INFORMATION, INCLUDING TOILET ROOM DIMENSIONS.
10. REFER TO STRUCTURAL FOR BRACING TYPE AND LOCATIONS.
11. CONTRACTOR SHALL PROVIDE ISOLATION BETWEEN DISSIMILAR METALS.
12. ~~CORNER GUARDS SHALL BE PROVIDED AT ALL EXPOSED CORNERS IN GYPSUM WALLBOARD PARTITIONS THAT DO NOT HAVE TILE.~~
13. ~~PROVIDE SCHULTER METAL EDGE TRIM AT WALL TILE OUTSIDE CORNERS AND END CAPS, TYPICAL.~~
14. PROVIDE NEW WINDOW TREATMENT, WT-1 AT ~~ALL~~ EXTERIOR WINDOWS AND INTERIOR LITES. ~~TYPICAL THROUGHOUT, UNO.~~ as marked.
15. ALL EXPOSED FERROUS METAL SURFACES INCLUDING JOISTS, TRUSSES, BEAMS, DRAINS & LEADER PIPES, PLUMBING PIPES, HANGARS, STRAPS, A.C. DUCTS, ELECTRICAL CONDUITS AND OTHER MISCELLANEOUS ITEMS, IF NOT REQUIRED TO BE SHOP PRIMED, SHALL RECEIVE ONE (1) COAT OF PRIMER FOR GALVANIZED OR NON-GALVANIZED METAL (AS THE CASE MAY BE) PLUS TWO (2) COATS OR PAINT AS INDICATED IN THE FINISH SCHEDULE AND SPECIFICATIONS.
16. ACCESS PANELS, VISIBLE COVES OR ENCASEMENTS, VISIBLE ELECTRICAL PANELS, ETC. TO SHALL BE PAINTED TO MATCH ADJACENT SURFACES.
17. PROVIDE MINIMUM 20 GAUGE METAL STUDS, UNO.
18. REFER TO LS - SERIES LIFE SAFETY SHEETS FOR FIRE RATED WALL AND SMOKE PARTITIONS LOCATIONS.
19. PROVIDE INTERIOR WALL TYPE "C4" TYPICAL, UNO.

PROJECT NORTH / TRUE NORTH

1/8" = 1'-0" SCALE: 5 0 5 10 15 20 FEET

DAG Architects
AR0017640
850 South Gadsden Street
Suite 140
Tallahassee, Florida 32301
850.656.7506
www.dagarchitects.com

© 2025 All reproduction & intellectual property rights reserved.

FITZGERALD COLLABORATIVE GROUP, LLC.
AA26001957

STATE OF FLORIDA ROGER T. GODWIN AR0017551 09-18-25 REGISTERED ARCHITECT

Roger T. Godwin
Professional Architect:
Florida - License #AR0017551

Digital Signature

PERMIT DOCUMENTS

GADSDEN COUNTY SCHOOL BOARD
New Quincy K-8 School

1400 W. KING STREET
QUINCY, FL 32351

KEY PLAN

REVISIONS


NO.	DESCRIPTION	DATE

RECEIVED
ALLSTATE CONSTRUCTION
09-18-2025

Project Number	22023
Dated	07-31-2025

LEVEL 1 ANNOTATION PLAN - AREA B2

A-114

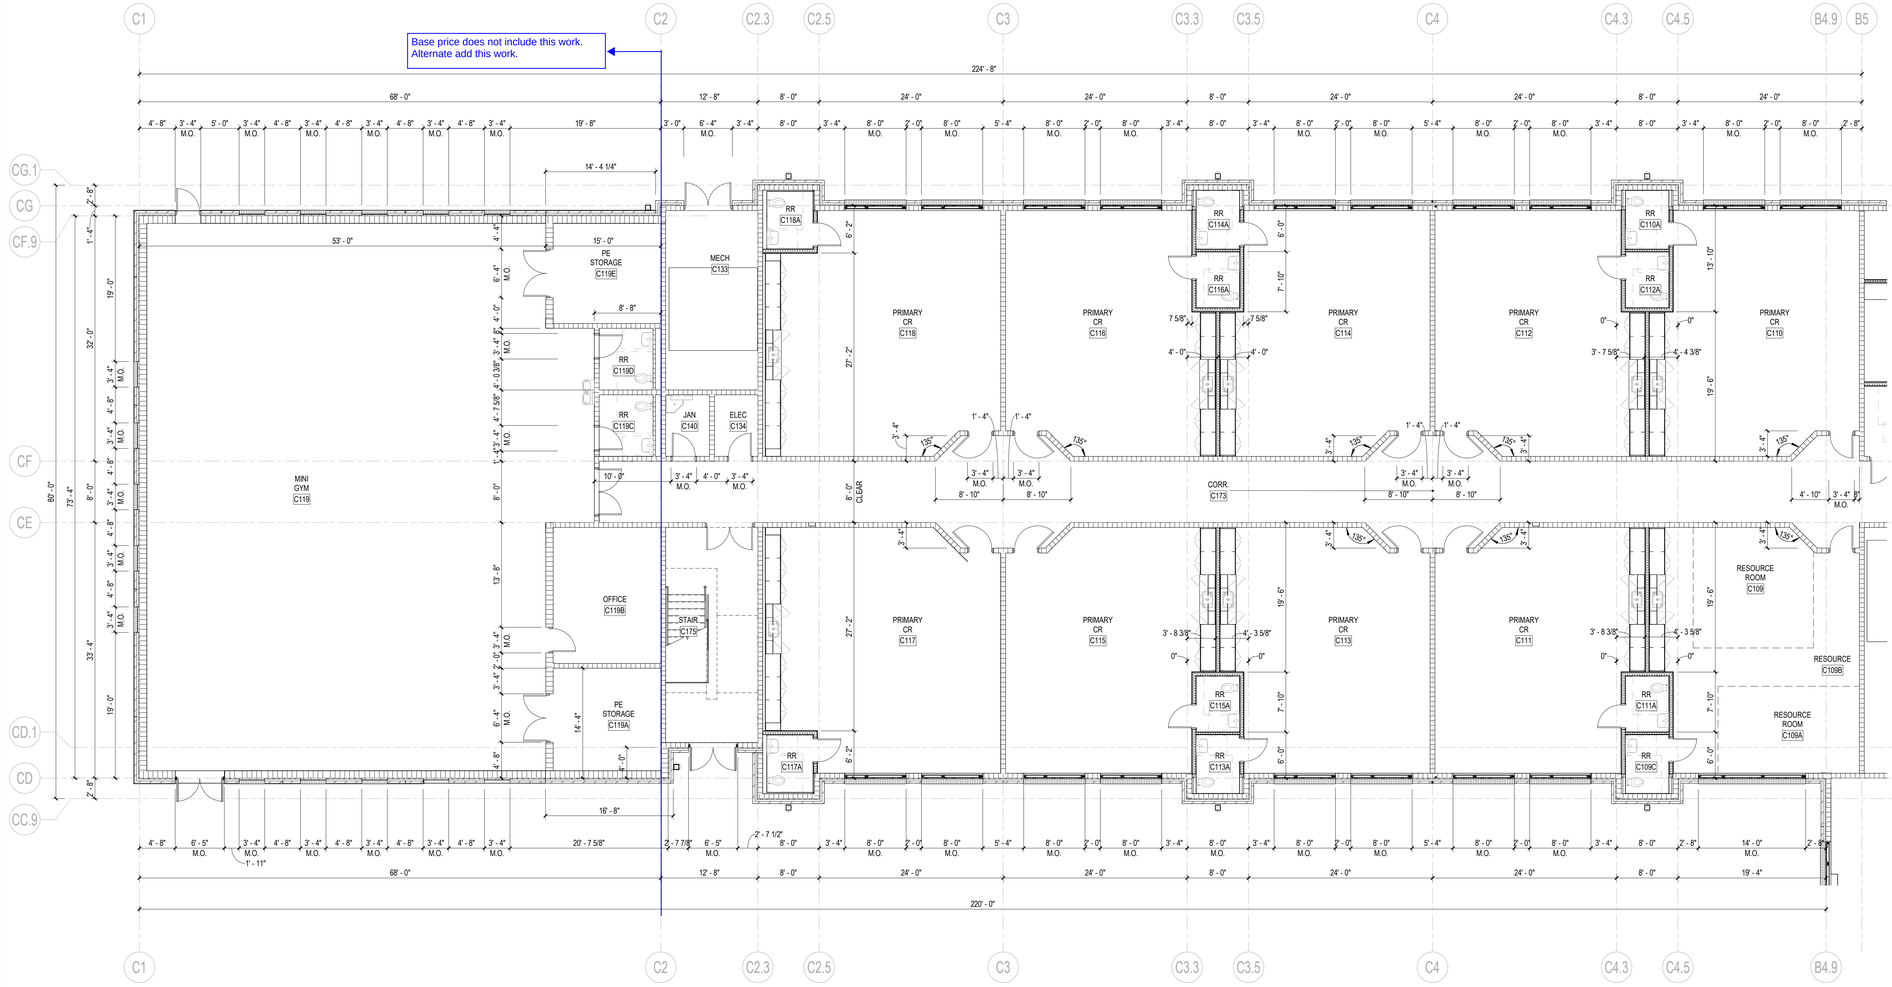

B1 LEVEL 1 DIMENSION FLOOR PLAN - AREA C1

1/8" = 1'-0"

GENERAL NOTES

DIMENSION PLAN

1. INTERIOR DOORS TO BE LOCATED MIN 4" FROM ADJACENT STUD PARTITIONS AND 8" FROM ADJACENT MASONRY PARTITIONS TO FRAME, UNLESS DIMENSIONED OR NOTED OTHERWISE.
2. REFER TO A-400 SERIES SHEETS FOR ADDITIONAL INFORMATION ON PARTITION TYPE ASSEMBLIES.
3. ALL DIMENSIONS ON THE DIMENSION PLANS ARE AS FOLLOWS, UNLESS NOTED OTHERWISE:
   - ALL DIMENSIONS TO CMU ARE TO FACE OF CMU OR CENTER OF CMU.
   - ALL DIMENSIONS TO STUDS ARE TO FACE OF STUD, INCLUDING PARTITION TYPES WITH RESILIENT CHANNELS.
   - ALL DIMENSIONS TO COLUMNS TO CENTER LINE OF COLUMN.
   - ALL DIMENSIONS ARE TO EDGE OF SLAB WHERE APPROPRIATE.
   - ALL DIMENSIONS TO BRICK ARE TO OUTSIDE FACE OF BRICK.
4. REFER TO A-400 SERIES SHEETS FOR ADDITIONAL INFORMATION, INCLUDING TOILET ROOM DIMENSIONS.
5. REFER TO LS - SERIES LIFE SAFETY SHEETS FOR FIRE RATED WALL AND SMOKE PARTITIONS LOCATIONS.
6. PROVIDE INTERIOR WALL TYPE "C4" TYPICAL, UNO.

PROJECT NORTH / TRUE NORTH

1/8" = 1'-0" SCALE — 5 0 5 10 15 20 FEET

© 2025 DAG ARCHITECTS, INC. ALL RIGHTS RESERVED NO PART OF THIS DOCUMENT MAY BE COPIED, REPRODUCED OR TRANSMITTED BY ANY MEANS WITHOUT WRITTEN PERMISSION OF DAG ARCHITECTS, INC. THESE DRAWINGS AND SPECIFICATIONS ARE THE PROPERTY AND COPYRIGHT OF DAG ARCHITECTS, INC. AND SHALL NOT BE USED ON ANY OTHER PROJECT OR LOCATION EXCEPT AS DESCRIBED ON THE DRAWINGS, WITHOUT THE PRIOR WRITTEN AGREEMENT OF DAG ARCHITECTS.

DAG Architects
AR0017640
850 South Gadsden Street
Suite 140
Tallahassee, Florida 32301
850.656.7506
www.dagarchitects.com

© 2025 All reproduction & intellectual property rights reserved.

FITZGERALD COLLABORATIVE GROUP, LLC.
AA26001957

STATE OF FLORIDA · ROGER · GODWIN · AR0017551 · 09-18-25 · REGISTERED ARCHITECT

Roger T. Godwin
Professional Architect:
Florida - License #AR0017551


Digital Signature

PERMIT DOCUMENTS

GADSDEN COUNTY SCHOOL BOARD
New Quincy K-8 School

GADSDEN COUNTY SCHOOL DISTRICT — FL —

1400 W. KING STREET
QUINCY, FL 32351

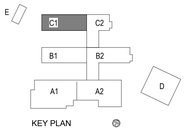

REVISIONS


NO.	DESCRIPTION	DATE

RECEIVED
ALLSTATE CONSTRUCTION
09-18-2025

Project Number	22023
Dated	07-31-2025


LEVEL 1 DIMENSION PLAN - AREA C1

A-115.1

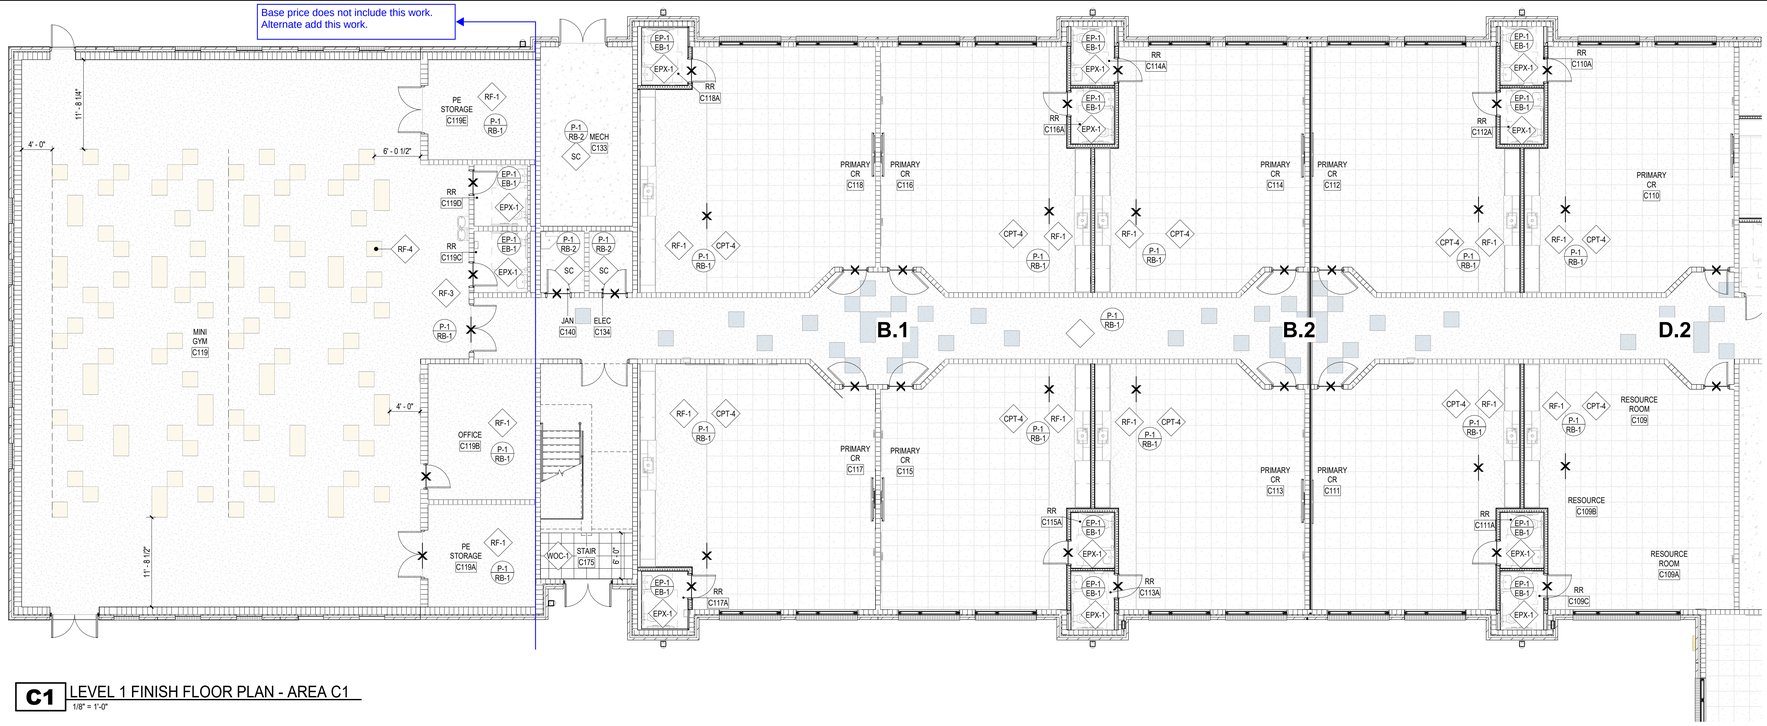


C1 LEVEL 1 FINISH FLOOR PLAN - AREA C1
1/8" = 1'-0"


A.1
A.2 MIRROR OF A.1, SEE FINISH PLAN

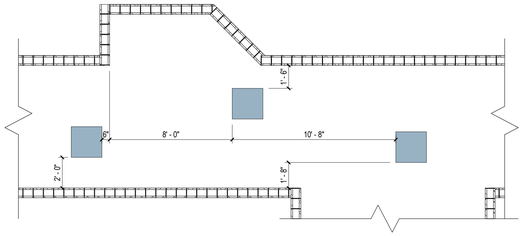

B.1
B.2 MIRROR OF B.1, SEE FINISH PLAN

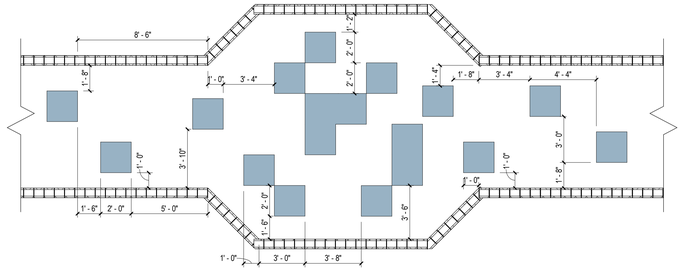


C.

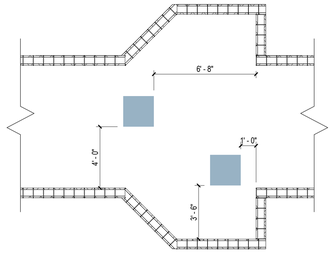

24" x 24" COLOR SQUARE, RF-7

* SEE FINISH PLANS FOR COLOR PATTERN DESIGNATION & SCHEDULED WALLS

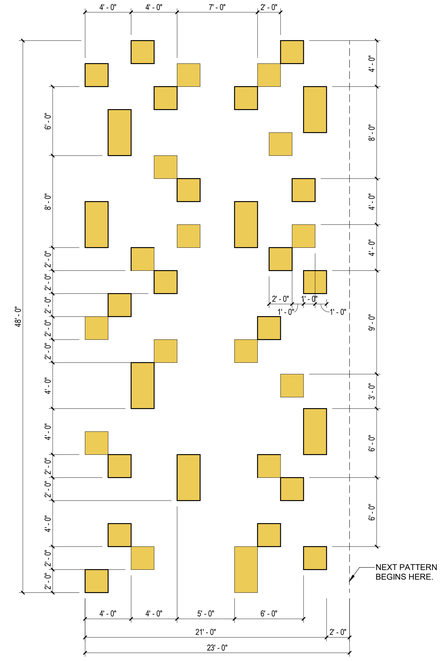

24" x 24" COLOR SQUARE, RF-10

24" x 24" COLOR SQUARE, RF-8

* SEE FINISH PLANS FOR TILE COLOR DESIGNATION

*PATTERN TO REPEAT EVERY 23'-0"W AS SHOWN

FINISH LEGEND

- P-1 / B-1 — WALL AND BASE FINISH; EXTENT OF FINISH
- PT-1 — WALL FINISH; EXTENT OF FINISH
- CPT-1 — FLOOR FINISH
- Multi — CEILING / MISC. FINISH
- CHANGE IN SPECIFIED FINISH- PROVIDE TRANSITION STRIP AS REQUIRED
- DIRECTION OF SPECIFIED FINISH

FLOORING LEGEND

- CARPET TILE, 24x24
- CARPET TILE, 9x36
- WALK OFF CARPET TILE, 24x24
- EPOXY FLOOR
- CONCRETE
- Alternate RUBBER FLOOR — Base Price LVT
- Alternate WOOD FLOOR — Base Price LVT
- Alternate MARMOLEUM FLOOR — Base Price LVT

GENERAL NOTES

FINISH FLOOR PLAN

1. ALL CONTRACTORS MUST FIELD VERIFY ALL EXISTING CONDITIONS PRIOR TO PERFORMING NEW WORK.
2. ANY DISCREPANCIES, OMISSIONS, AMBIGUITIES, OR CONFLICTS ON THE PLANS SHALL BE BROUGHT TO THE ATTENTION OF THE DESIGNER BEFORE PROCEEDING WITH ANY WORK IN QUESTION.
3. GYPSUM WALLS TO BE PAINTED, SHOULD BE PREPPED TO A LEVEL 4 FINISH WITH ONE PRIME COAT AND AT LEAST TWO PAINT COATS, OR AS REQUIRED BY MANUFACTURER.
4. PAINT FINISH FOR WALLS SHOULD BE SATIN SHEEN, UNO.
5. PAINTED DOORS AND DOOR FRAMES PAINT SHOULD BE SEMI-GLOSS SHEEN, UNO.
6. FOR CEILING FINISHES, REFER TO REFLECTED CEILING PLANS. ALL PAINTED GYP CEILINGS TO RECEIVE FLAT SHEEN PAINT, UNO OR IN WET AREAS. ALL GYP IN WET AREAS SHALL GET EPOXY PAINTED.
7. REFER TO INTERIOR MATERIAL FINISH SCHEDULE(S) ON A-641 SERIES SHEETS FOR FINISHES.
8. ALL WALL AND CEILING PAINT IN BATHROOMS TO BE EPOXY PAINT.
9. ALL FLOORING TRANSITIONS TO OCCUR AT THE CENTERLINE OF AN OPENING.
10. ALL FLOORING MUST BE INSTALLED BEFORE INSTALLATION OF CABINETS AND OTHER CASEWORK. ALL FLOORING MUST EXTEND UNDER ALL MILLWORK, UNO.
11. ALL TRANSITIONS BETWEEN TILE AND TILE TO GYP SHOULD RECEIVE A METAL SCHLUTER TRANSITION PIECE.
12. ALL EXPOSED INTERIOR CONCRETE TO BE SEALED, UNO.
13. ALL SMALL VOIDS BETWEEN WALLS OR PARTITIONS AND ADJACENT CASEWORK, SHELVING, DOOR FRAMES, BUILT-IN OR SURFACE MOUNTED EQUIPMENT AND FIXTURES, AND SIMILAR ITEMS TO RECEIVE JOINT SEALANT.
14. ALL COUNTER FINISHES CALLED OUT ON ELEVATIONS.
15. CASEWORK TO HAVE TOE KICK ON ALL EXPOSED SIDES UNO.
16. ADD TRANSITION TO ALL FLOORING WITH A TRANSITION GREATER THAN 1/4" DIFFERENCE.

PROJECT NORTH / TRUE NORTH

1/8" = 1'-0" SCALE 5 0 5 10 15 20 FEET

DAG Architects
AR0017640
850 South Gadsden Street
Suite 140
Tallahassee, Florida 32301
850.656.7506
www.dagarchitects.com

© 2025 All reproduction & intellectual property rights reserved.

FITZGERALD COLLABORATIVE GROUP, LLC.
AA26001957

STATE OF FLORIDA — ROGER T. GODWIN — AR0017551 — 09-18-25 — REGISTERED ARCHITECT


Roger T. Godwin
Professional Architect:
Florida - License #AR0017551

Digital Signature

PERMIT DOCUMENTS

GADSDEN COUNTY SCHOOL BOARD
New Quincy K-8 School

1400 W. KING STREET
QUINCY, FL 32351

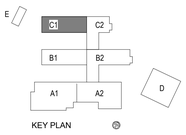

REVISIONS

NO.	DESCRIPTION	DATE


RECEIVED
ALLSTATE CONSTRUCTION
09-18-2025

Project Number	22023
Dated	07-31-2025

LEVEL 1
FINISH PLAN -
AREA C1

A-115.2

© 2025 DAG ARCHITECTS, INC. ALL RIGHTS RESERVED NO PART OF THIS DOCUMENT MAY BE COPIED, REPRODUCED OR TRANSMITTED BY ANY MEANS WITHOUT WRITTEN PERMISSION OF DAG ARCHITECTS, INC. THESE DRAWINGS AND SPECIFICATIONS ARE THE PROPERTY AND COPYRIGHT OF DAG ARCHITECTS, INC. AND SHALL NOT BE USED ON ANY OTHER PROJECT OR LOCATION EXCEPT AS DESCRIBED ON THE DRAWINGS, WITHOUT THE PRIOR WRITTEN AGREEMENT OF DAG ARCHITECTS.

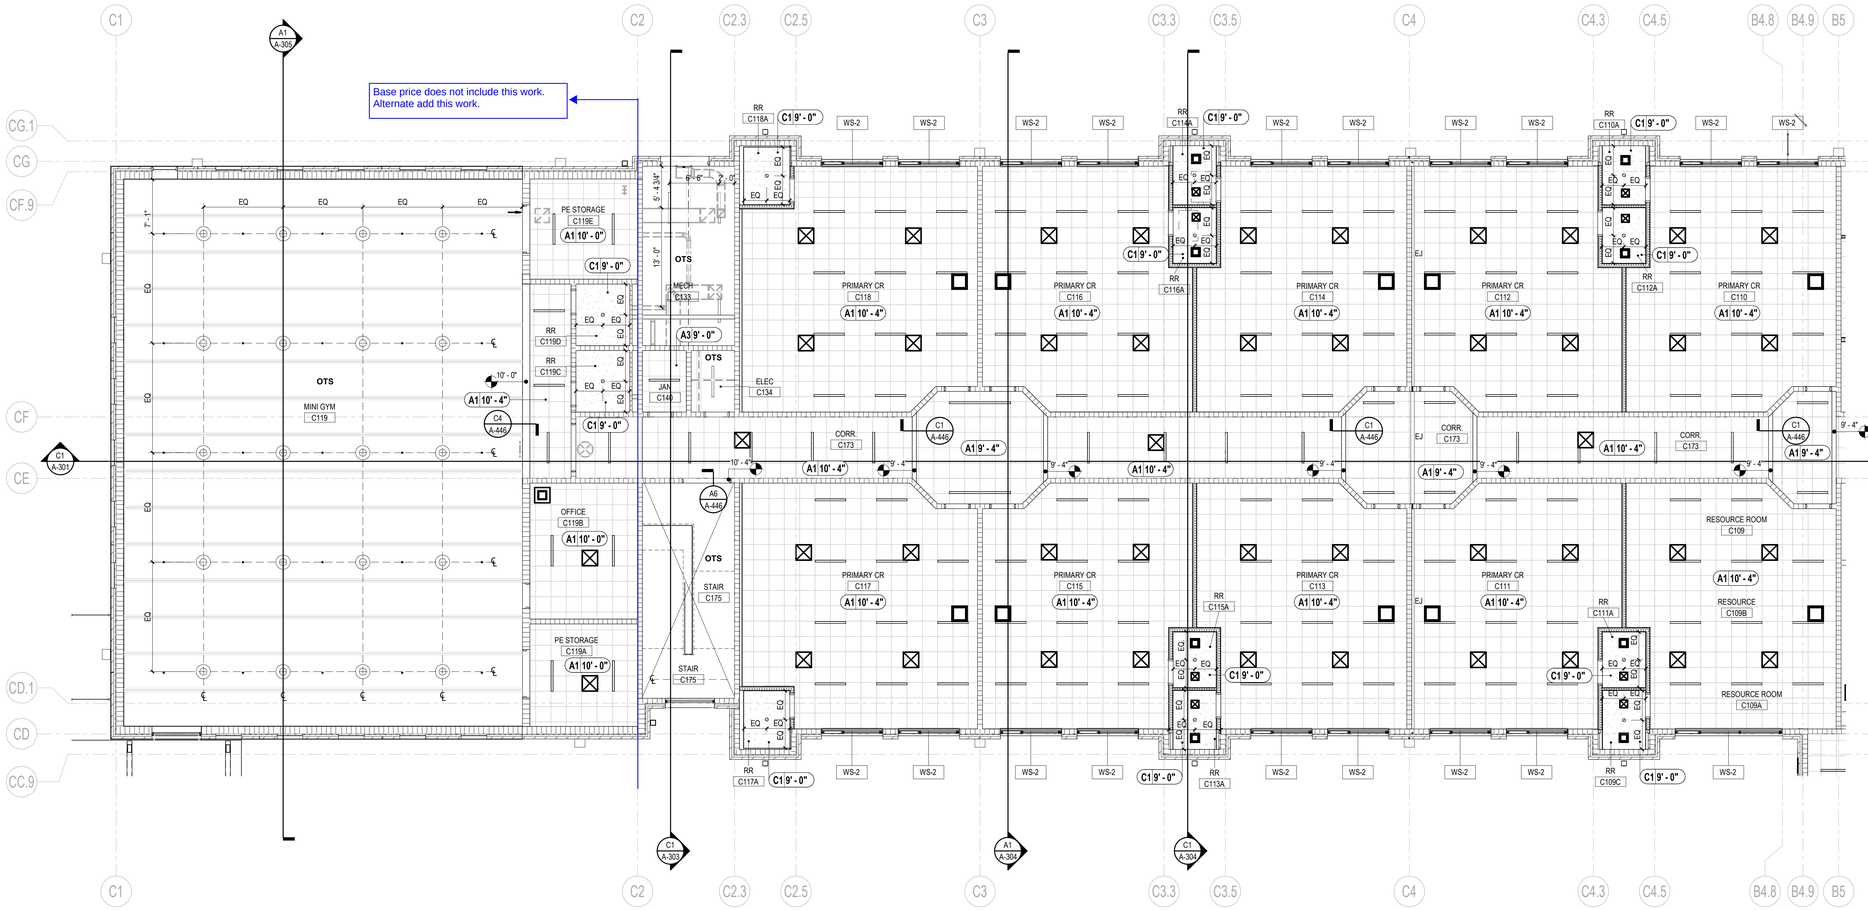

B1 LEVEL 1 REFLECTED CEILING PLAN - AREA C1
1/8" = 1'-0"

RCP LEGEND

- LIGHT FIXTURES - SEE ELECTRICAL
- MECHANICAL DEVICES - SEE MECHANICAL
- A1 CEILING - SEE CEILING DESIGNS
  2' x 2' ACOUSTICAL CEILING TILE 10'-0" AFF UNLESS OTHERWISE NOTED, SEE INTERIOR MATERIALS FINISH SCHEDULE
- A2 CEILING - SEE CEILING DESIGNS
  2' x 2' HYGIENIC PLUS ACOUSTICAL CEILING TILE 10'-0" AFF UNLESS OTHERWISE NOTED, SEE INTERIOR MATERIALS FINISH SCHEDULE
- B1 CEILING - SEE CEILING DESIGNS
  2' x 4' ACOUSTICAL CEILING TILE 10'-0" AFF UNLESS OTHERWISE NOTED, SEE INTERIOR MATERIALS FINISH SCHEDULE
- C1 & C2 CEILING - SEE CEILING DESIGNS
  GYPSUM BOARD CEILING 10'-0" AFF UNLESS OTHERWISE NOTED. PROVIDE MOISTURE RESISTANT @ ALL WET AREAS AND JANITOR'S CLOSET. SEE INTERIOR MATERIALS FINISH SCHEDULE & CEILING DESIGNS.
- D1 & D2 CEILING - SEE CEILING DESIGNS
  7" WIDE PLANK ACOUSTIC METAL TILE CEILING 11'-4" AFF UNLESS OTHERWISE NOTED. SEE INTERIOR MATERIALS FINISH SCHEDULE
- AC1 CEILING - SEE CEILING DESIGNS
  36" x 36" ACOUSTICAL CANOPIES 18'-0" AFF UNLESS OTHERWISE NOTED. SEE INTERIOR MATERIALS FINISH SCHEDULE
- CEILING - EXPOSED TO STRUCTURE
- (S) SPEAKER SYSTEM, SEE FIRE ALARM
- EXIT LIGHT, SEE ELECTRICAL
- EXIT DIRECTIONAL EXIT LIGHT, SEE ELECTRICAL
- (M) MOTION DETECTOR, SEE ELECTRICAL
- A1 10' - 0" CEILING TYPE & HEIGHT AFF DESIGNATION . SEE CEILING DESIGNS
- OTS OPEN TO STRUCTURE ABOVE
- PM PROJECTOR MOUNT
- ACCESS PANEL
- SECURITY CAMERA
- WS - # WINDOW SHADE

GENERAL NOTES

REFLECTED CEILING

1. CONTRACTORS SHALL COORDINATE ALL WORK, SHOWN OR UN-SHOWN, WITH ALL OTHER DISCIPLINES.
2. CONTRACTOR SHALL PROVIDE 20 GAUGE STEEL SHEET REINFORCING BEHIND ALL CEILING MOUNTED EQUIPMENT. PROVIDE METAL STUD SUPPORT TO STRUCTURE ABOVE.
3. REFER TO INTERIOR DESIGN FINISH PLANS & SCHEDULES FOR MATERIAL SELECTIONS.
4. ALL ACCESS PANEL SIZES AND LOCATIONS TO BE COORDINATED WITH MECHANICAL, ELECTRICAL, PLUMBING, AND FIRE SPRINKLER WORK.
5. CENTER ACT GRID AND LIGHTS WITHIN EACH ROOM, UNO.
6. REFER TO ELECTRICAL FOR LIGHTING FIXTURE SCHEDULE(S).
7. ALL FIRE SPRINKLER HEADS AND ELECTRICAL FIXTURES SHALL BE CENTERED WITHIN CEILING TILES, UNO.
8. CEILING HEIGHTS NOTED REFERENCE ELEVATION ABOVE FINISH FLOOR OF ASSOCIATED BUILDING LEVEL.
9. ALL ACT GRIDS TO BE CENTERED IN THE MIDDLE OF EACH ROOM, UNO.

PROJECT NORTH / TRUE NORTH

1/8" = 1'-0" SCALE 5 0 5 10 15 20 FEET

© 2025 DAG ARCHITECTS, INC. ALL RIGHTS RESERVED NO PART OF THIS DOCUMENT MAY BE COPIED, REPRODUCED OR TRANSMITTED BY ANY MEANS WITHOUT WRITTEN PERMISSION OF DAG ARCHITECTS, INC. THESE DRAWINGS AND SPECIFICATIONS ARE THE PROPERTY AND COPYRIGHT OF DAG ARCHITECTS, INC. AND SHALL NOT BE USED ON ANY OTHER PROJECT OR LOCATION EXCEPT AS DESCRIBED ON THE DRAWINGS, WITHOUT THE PRIOR WRITTEN AGREEMENT OF DAG ARCHITECTS.

DAG Architects
AR0017640
850 South Gadsden Street
Suite 140
Tallahassee, Florida 32301
850.656.7606
www.dagarchitects.com

© 2025 All reproduction & intellectual property rights reserved.

FITZGERALD COLLABORATIVE GROUP, LLC.
AA26001957

STATE OF FLORIDA — ROGER T. GODWIN — AR0017551 — 09-18-25 — REGISTERED ARCHITECT

Roger T. Godwin
Professional Architect:
Florida - License #AR0017551

Digital Signature

PERMIT DOCUMENTS

GADSDEN COUNTY SCHOOL BOARD
New Quincy K-8 School

1400 W. KING STREET
QUINCY, FL 32351

KEY PLAN

REVISIONS


NO.	DESCRIPTION	DATE

RECEIVED
ALLSTATE CONSTRUCTION
09-18-2025

Project Number	22023
Dated	07-31-2025

LEVEL 1 REFLECTED CEILING PLAN - AREA C1

A-115.3

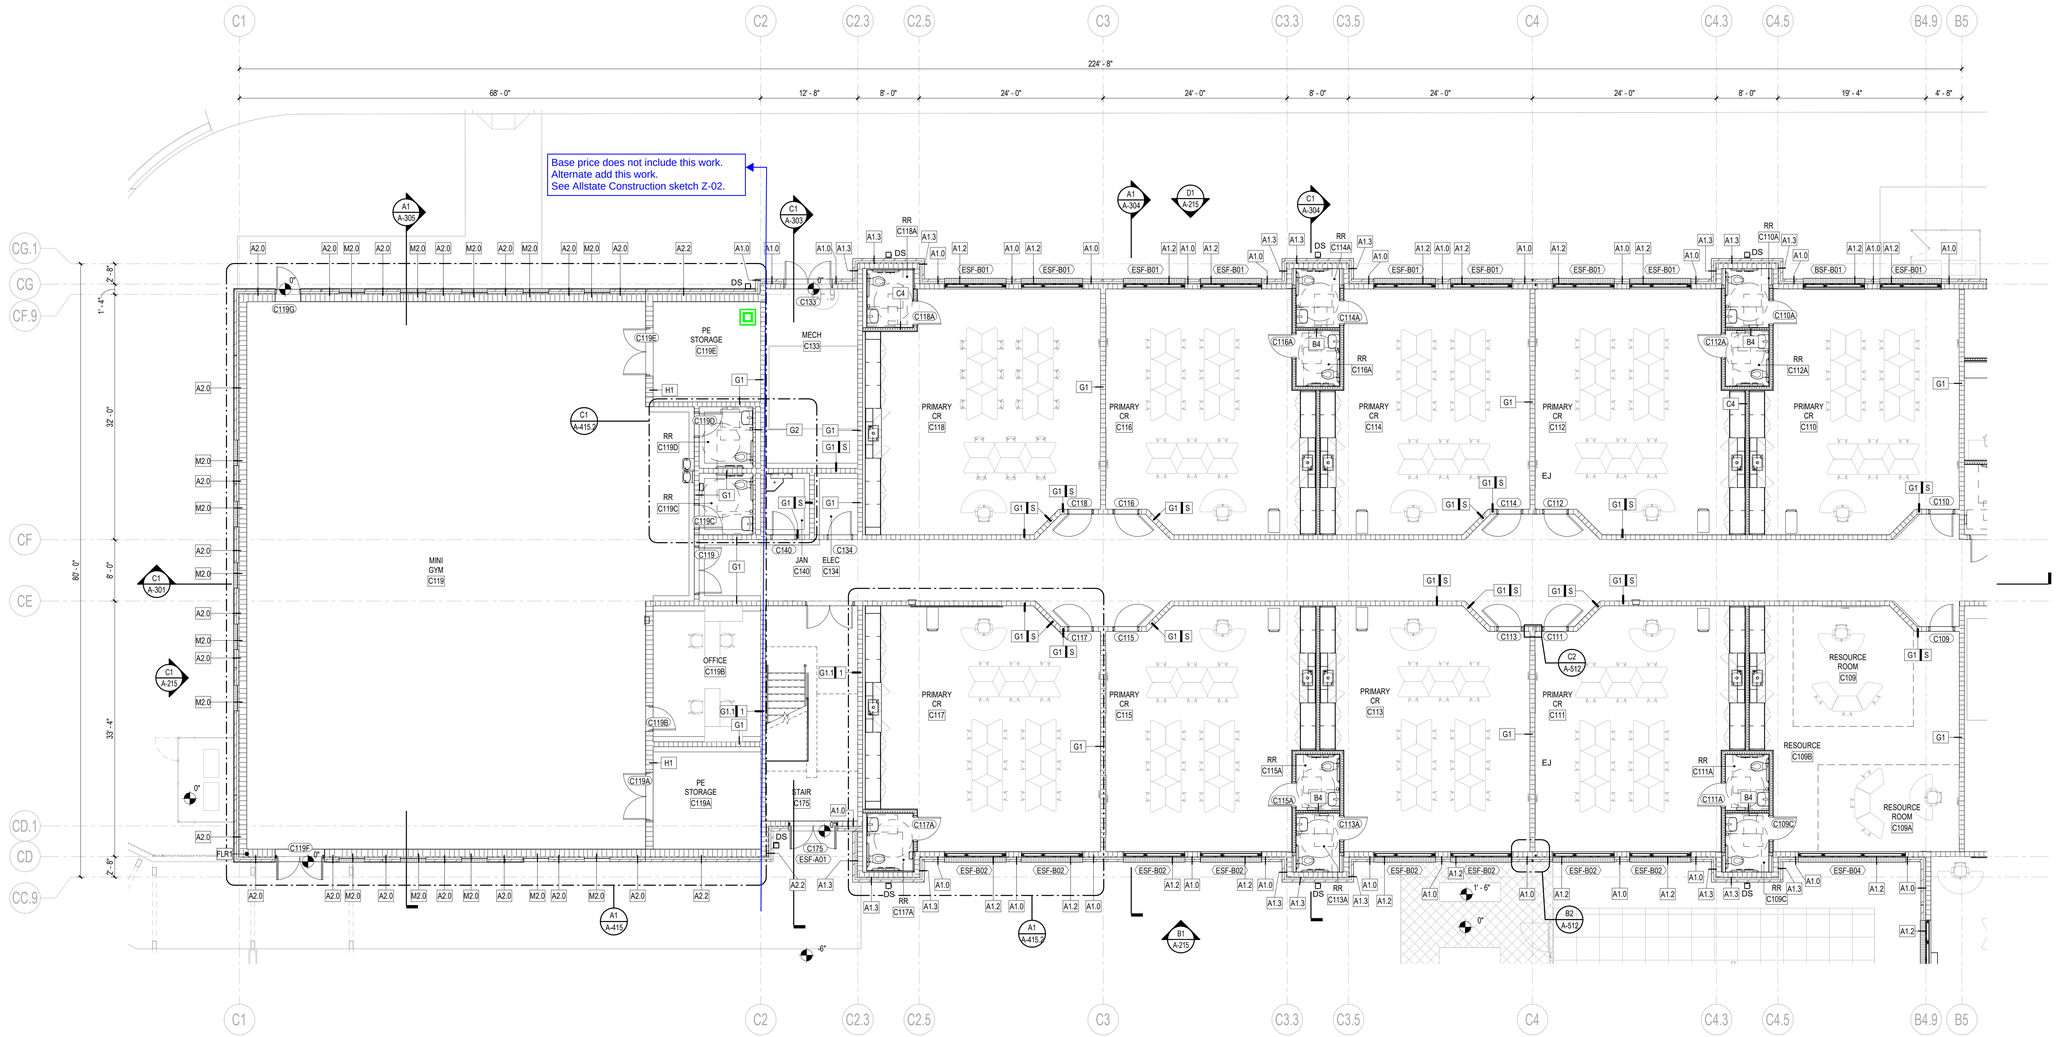

C1 LEVEL 1 ANNOTATED FLOOR PLAN - AREA C1

1/8" = 1'-0"

GENERAL NOTES

FLOOR PLAN

1. ALL CONTRACTORS MUST FIELD VERIFY ALL EXISTING CONDITIONS PRIOR TO PERFORMING NEW WORK. DO NOT PROCEED IF CURRENT CONDITIONS ARE NOT SATIFACTORY FOR THE INSTALLATION OF ADDITIONAL NEW WORK.
2. SEE GENERAL CONDITIONS FOR ADDITIONAL REQUIREMENTS AND PROCEDURES.
3. THE CONTRACTOR SHALL PROVIDE 20 GAUGE STEEL SHEET REINFORCING BEHIND WALL MOUNTED AND CEILING MOUNTED EQUIPMENT. COORDINATE WITH A/V, DATA, CASEWORK, FURNITURE, ELECTRICAL, AND INTERIOR ELEVATION DRAWINGS.
4. CONTRACTOR SHALL COORDINATE WORK WITH MECHANICAL, ELECTRICAL, PLUMBING, AND ALL OTHER DISCIPLINES.
5. INTERIOR DOORS TO BE LOCATED MIN 4" FROM ADJACENT STUD PARTITIONS AND 8" FROM ADJACENT MASONRY PARTITIONS, UNLESS DIMENSIONED OR NOTED OTHERWISE.
6. REFER TO INTERIOR DESIGN FINISH PLANS & SCHEDULES FOR MATERIAL SELECTIONS.
7. REFER TO A-000 SERIES SHEETS FOR ADDITIONAL INFORMATION ON PARTITION TYPE ASSEMBLIES.
8. ALL DIMENSIONS ON THE DIMENSION PLANS ARE AS FOLLOWS, UNLESS NOTED OTHERWISE:
   - ALL DIMENSIONS TO CMU ARE TO FACE OF CMU OR CENTER OF CMU.
   - ALL DIMENSIONS TO STUDS ARE TO FACE OF STUD, INCLUDING PARTITION TYPES WITH RESILIENT CHANNELS.
   - ALL DIMENSIONS TO COLUMNS TO CENTER LINE OF COLUMN.
   - ALL DIMENSIONS ARE TO EDGE OF SLAB WHERE APPROPRIATE.
   - ALL DIMENSIONS TO BRICK ARE TO OUTSIDE FACE OF BRICK.
9. REFER TO A-400 SERIES SHEETS FOR ADDITIONAL INFORMATION, INCLUDING TOILET ROOM DIMENSIONS.
10. REFER TO STRUCTURAL FOR BRACING TYPE AND LOCATIONS.
11. CONTRACTOR SHALL PROVIDE ISOLATION BETWEEN DISSIMILAR METALS.
12. ~~CORNER GUARDS SHALL BE PROVIDED AT ALL EXPOSED CORNERS IN GYPSUM WALLBOARD PARTITIONS THAT DO NOT HAVE TILE.~~
13. ~~PROVIDE SCR&B TER METAL EDGE TRIM AT WALL TILE OUTSIDE CORNERS AND END CAPS, TYPICAL.~~
14. PROVIDE NEW WINDOW TREATMENT, WT-1 AT ~~ALL~~ EXTERIOR WINDOWS AND INTERIOR LITES. ~~TYPICAL THROUGHOUT, UNO.~~ as marked.
15. ALL EXPOSED FERROUS METAL SURFACES INCLUDING JOISTS, TRUSSES, BEAMS, DRAINS & LEADER PIPES, PLUMBING PIPES, HANGARS, STRAPS, A.C. DUCTS, ELECTRICAL CONDUITS AND OTHER MISCELLANEOUS ITEMS, IF NOT REQUIRED TO BE SHOP PRIMED, SHALL RECEIVE ONE (1) COAT OF PRIMER FOR GALVANIZED OR NON-GALVANIZED METAL (AS THE CASE MAY BE) PLUS TWO (2) COATS OR PAINT AS INDICATED IN THE FINISH SCHEDULE AND SPECIFICATIONS.
16. ACCESS PANELS, VISIBLE COVES OR ENCASEMENTS, VISIBLE ELECTRICAL PANELS, ETC. TO SHALL BE PAINTED TO MATCH ADJACENT SURFACES.
17. PROVIDE MINIMUM 20 GAUGE METAL STUDS, UNO.
18. REFER TO LS - SERIES LIFE SAFETY SHEETS FOR FIRE RATED WALL AND SMOKE PARTITIONS LOCATIONS.
19. PROVIDE INTERIOR WALL TYPE "C4" TYPICAL, UNO.

PROJECT NORTH | TRUE NORTH

1/8" = 1'-0" SCALE 5 0 5 10 15 20 FEET

© 2025 DAG ARCHITECTS, INC. ALL RIGHTS RESERVED AS PART OF THIS DOCUMENT MAY BE COPIED, REPRODUCED OR TRANSMITTED BY ANY MEANS WITHOUT WRITTEN PERMISSION OF DAG ARCHITECTS, INC. THESE DRAWINGS AND SPECIFICATIONS ARE THE PROPERTY AND COPYRIGHT OF DAG ARCHITECTS, INC. AND SHALL NOT BE USED ON ANY OTHER PROJECT OR LOCATION EXCEPT AS DESCRIBED ON THE DRAWINGS, WITHOUT THE PRIOR WRITTEN AGREEMENT OF DAG ARCHITECTS.

DAG Architects
AR0017640
850 South Gadsden Street
Suite 140
Tallahassee, Florida 32301
850.656.7506
www.dagarchitects.com

© 2025 All reproduction & intellectual property rights reserved.

FITZGERALD COLLABORATIVE GROUP, LLC.
AA26001957

STATE OF FLORIDA · ROGER T. GODWIN · AR0017551 · 09-18-25 · REGISTERED ARCHITECT

Roger T. Godwin
Professional Architect:
Florida - License #AR0017551

Digital Signature

PERMIT DOCUMENTS

GADSDEN COUNTY SCHOOL BOARD
New Quincy K-8 School

1400 W. KING STREET
QUINCY, FL 32351

KEY PLAN

REVISIONS


NO.	DESCRIPTION	DATE

RECEIVED
ALLSTATE CONSTRUCTION
09-18-2025

Project Number	22023
Dated	07-31-2025

LEVEL 1 ANNOTATION PLAN - AREA C1

A-115

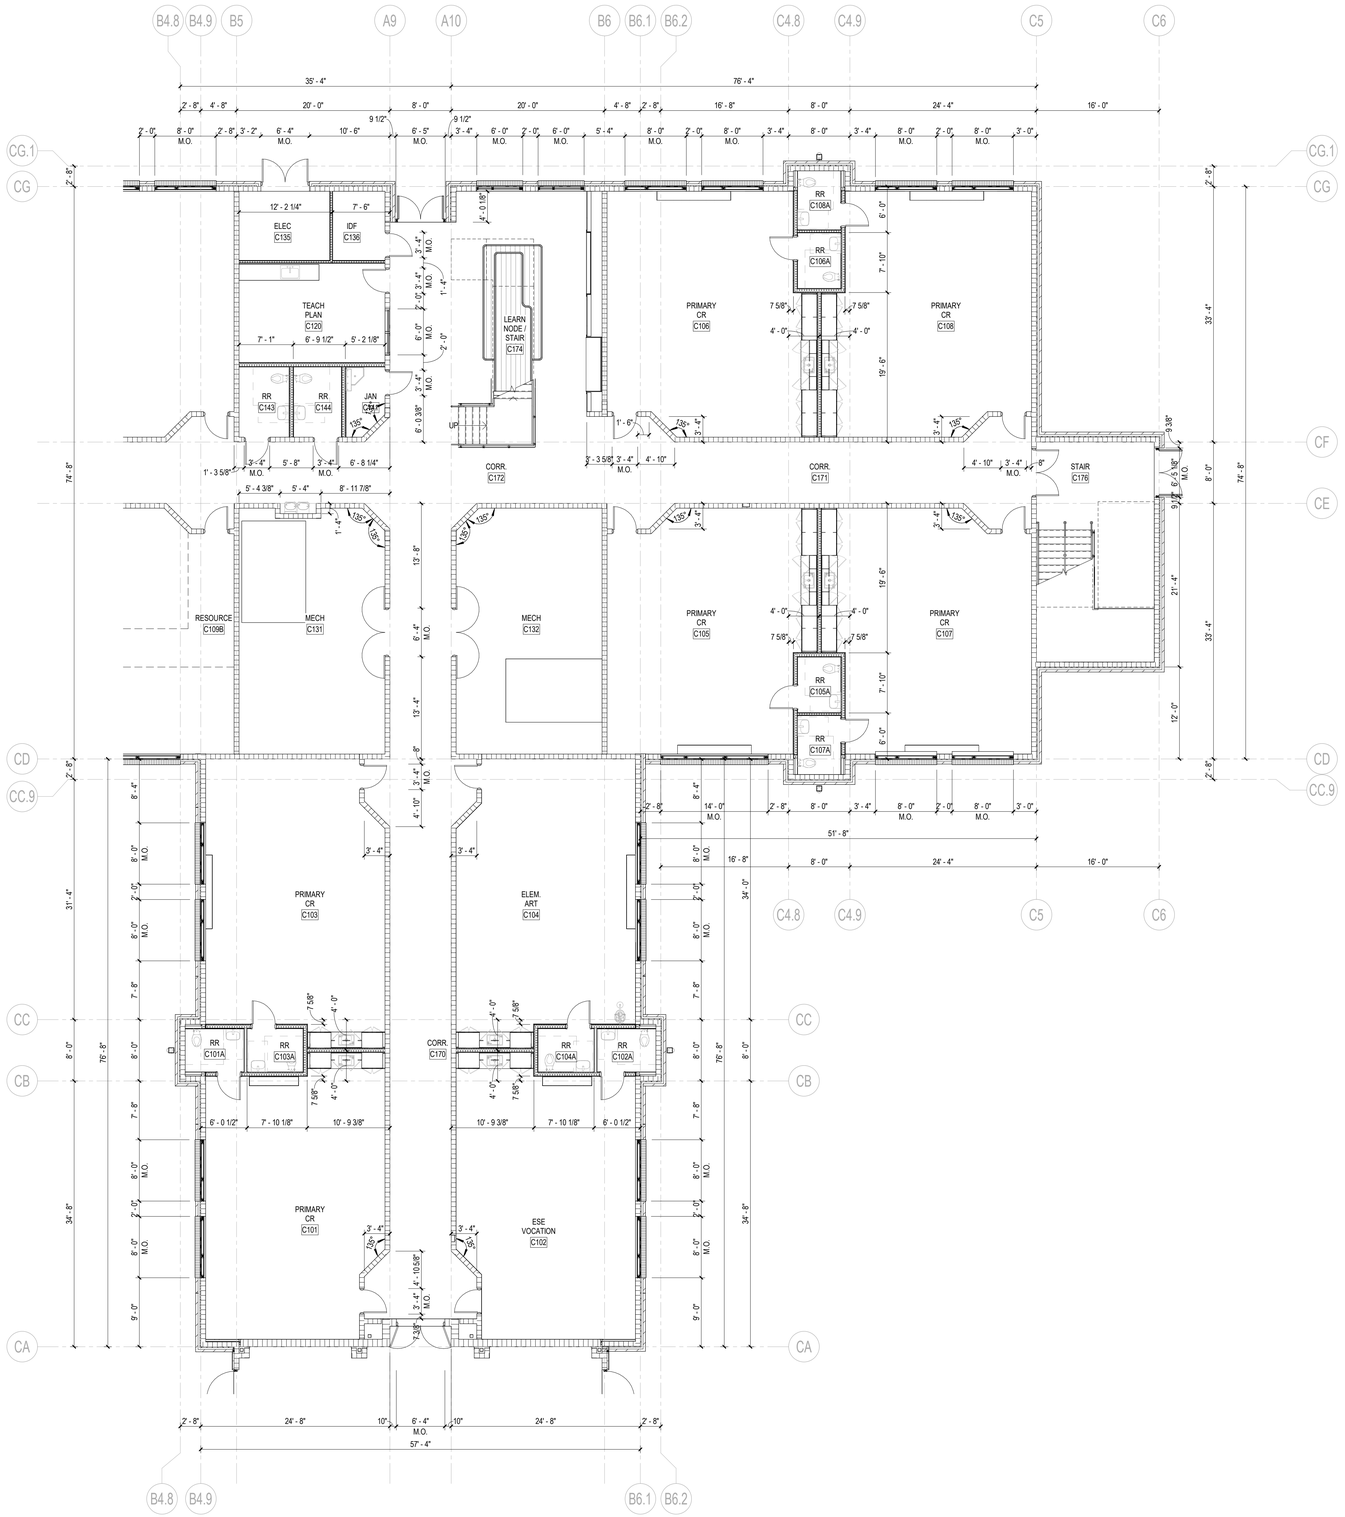

A1 LEVEL 1 DIMENSION FLOOR PLAN - AREA C2
1/8" = 1'-0"

GENERAL NOTES

DIMENSION PLAN

1. INTERIOR DOORS TO BE LOCATED MIN 4" FROM ADJACENT STUD PARTITIONS AND 8" FROM ADJACENT MASONRY PARTITIONS TO FRAME, UNLESS DIMENSIONED OR NOTED OTHERWISE.
2. REFER TO A-000 SERIES SHEETS FOR ADDITIONAL INFORMATION ON PARTITION TYPE ASSEMBLIES.
3. ALL DIMENSIONS ON THE DIMENSION PLANS ARE AS FOLLOWS, UNLESS NOTED OTHERWISE:
   - ALL DIMENSIONS TO CMU ARE TO FACE OF CMU OR CENTER OF CMU.
   - ALL DIMENSIONS TO STUDS ARE TO FACE OF STUD, INCLUDING PARTITION TYPES WITH RESILIENT CHANNELS.
   - ALL DIMENSIONS TO COLUMNS TO CENTER LINE OF COLUMN.
   - ALL DIMENSIONS ARE TO EDGE OF SLAB WHERE APPROPRIATE.
   - ALL DIMENSIONS TO BRICK ARE TO OUTSIDE FACE OF BRICK.
4. REFER TO A-400 SERIES SHEETS FOR ADDITIONAL INFORMATION, INCLUDING TOILET ROOM DIMENSIONS.
5. REFER TO LS - SERIES LIFE SAFETY SHEETS FOR FIRE RATED WALL AND SMOKE PARTITIONS LOCATIONS.
6. PROVIDE INTERIOR WALL TYPE "C4" TYPICAL, UNO.

PROJECT NORTH | TRUE NORTH

5 0 5 10 15 20
1/8" = 1'-0" SCALE FEET

© 2025 DAG ARCHITECTS, INC. ALL RIGHTS RESERVED NO PART OF THIS DOCUMENT MAY BE COPIED, REPRODUCED OR TRANSMITTED BY ANY MEANS WITHOUT WRITTEN PERMISSION OF DAG ARCHITECTS, INC. THESE DRAWINGS AND SPECIFICATIONS ARE THE PROPERTY AND COPYRIGHT OF DAG ARCHITECTS, INC. AND SHALL NOT BE USED ON ANY OTHER PROJECT OR LOCATION EXCEPT AS DESCRIBED ON THE DRAWINGS, WITHOUT THE PRIOR WRITTEN AGREEMENT OF DAG ARCHITECTS.

DAG Architects
AR0017640
850 South Gadsden Street
Suite 140
Tallahassee, Florida 32301
850.656.7506
www.dagarchitects.com

© 2025 All reproduction & intellectual property rights reserved.

FITZGERALD COLLABORATIVE GROUP, LLC.
AA26001957

STATE OF FLORIDA · ROGER T. GODWIN · AR0017551 · 09-18-25 · REGISTERED ARCHITECT

Roger T. Godwin
Professional Architect
Florida - License #AR0017551

Digital Signature

PERMIT DOCUMENTS

GADSDEN COUNTY SCHOOL BOARD
New Quincy K-8 School

1400 W. KING STREET
QUINCY, FL 32351

KEY PLAN

REVISIONS


NO.	DESCRIPTION	DATE

RECEIVED
ALLSTATE CONSTRUCTION
09-18-2025

Project Number	22023
Dated	07-31-2025


LEVEL 1
DIMENSION PLAN
- AREA C2

A-116.1

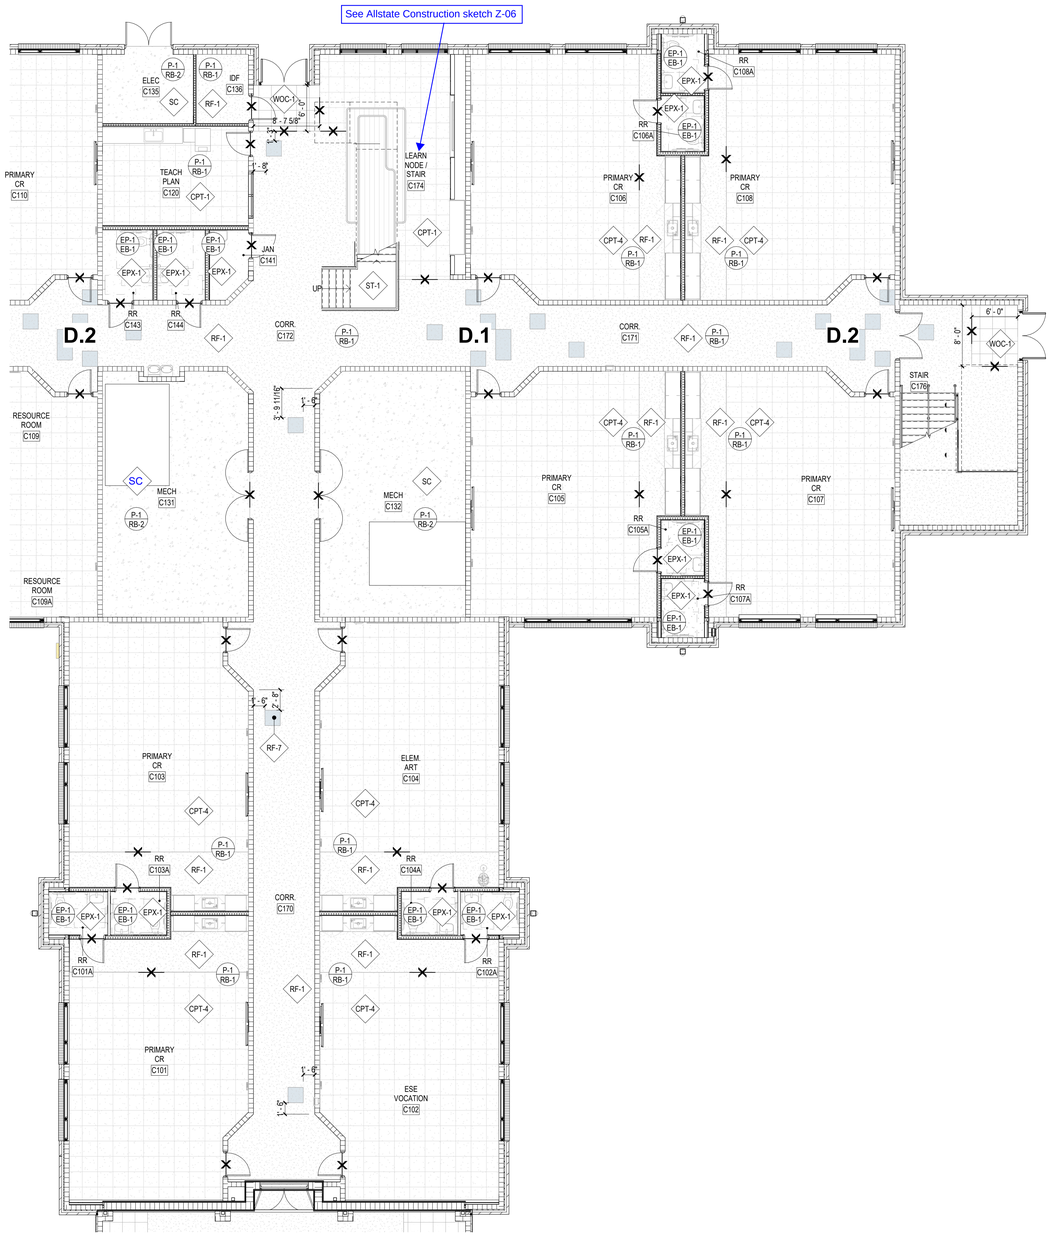

B1 LEVEL 1 FINISH FLOOR PLAN - AREA C2
1/8" = 1'-0"

D.1
D.2 MIRROR OF D.1, SEE FINISH PLAN

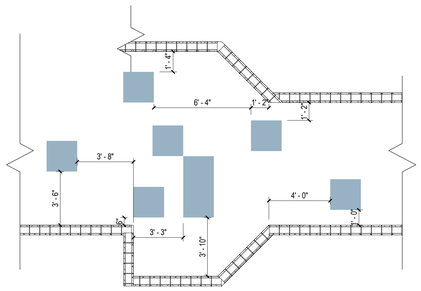

24" x 24" COLOR SQUARE, RF-7

* SEE FINISH PLANS FOR COLOR PATTERN DESIGNATION & SCHEDULED WALLS

FINISH LEGEND

- P-1 / B-1 — WALL AND BASE FINISH; EXTENT OF FINISH
- PT-1 — WALL FINISH; EXTENT OF FINISH
- CPT- — FLOOR FINISH
- Multi — CEILING / MISC. FINISH
- CHANGE IN SPECIFIED FINISH- PROVIDE TRANSITION STRIP AS REQUIRED
- DIRECTION OF SPECIFIED FINISH

FLOORING LEGEND

- CARPET TILE, 24x24
- CARPET TILE, 9x36
- WALK OFF CARPET TILE, 24x24
- EPOXY FLOOR
- CONCRETE
- Alternate RUBBER FLOOR — Base Price LVT
- Alternate WOOD FLOOR — Base Price LVT
- Alternate MARMOLEUM FLOOR — Base Price LVT

GENERAL NOTES

FINISH FLOOR PLAN

1. ALL CONTRACTORS MUST FIELD VERIFY ALL EXISTING CONDITIONS PRIOR TO PERFORMING NEW WORK.
2. ANY DISCREPANCIES, OMISSIONS, AMBIGUITIES, OR CONFLICTS ON THE PLANS SHALL BE BROUGHT TO THE ATTENTION OF THE DESIGNER BEFORE PROCEEDING WITH ANY WORK IN QUESTION.
3. GYPSUM WALLS TO BE PAINTED, SHOULD BE PREPPED TO A LEVEL 4 FINISH WITH ONE PRIME COAT AND AT LEAST TWO PAINT COATS, OR AS REQUIRED BY MANUFACTURER.
4. PAINT FINISH FOR WALLS SHOULD BE SATIN SHEEN, UNO.
5. PAINTED DOORS AND DOOR FRAMES PAINT SHOULD BE SEMI-GLOSS SHEEN, UNO.
6. FOR CEILING FINISHES, REFER TO REFLECTED CEILING PLANS. ALL PAINTED GYP CEILINGS TO RECEIVE FLAT SHEEN PAINT, UNO OR IN WET AREAS. ALL GYP IN WET AREAS SHALL GET EPOXY PAINTED.
7. REFER TO INTERIOR MATERIAL FINISH SCHEDULE(S) ON A-641 SERIES SHEETS FOR FINISHES.
8. ALL WALL AND CEILING PAINT IN BATHROOMS TO BE EPOXY PAINT.
9. ALL FLOORING TRANSITIONS TO OCCUR AT THE CENTERLINE OF AN OPENING.
10. ALL FLOORING MUST BE INSTALLED BEFORE INSTALLATION OF CABINETS AND OTHER CASEWORK. ALL FLOORING MUST EXTEND UNDER ALL MILLWORK, UNO.
11. ALL TRANSITIONS BETWEEN TILE AND TILE TO GYP SHOULD RECEIVE A METAL SCHLUTER TRANSITION PIECE.
12. ALL EXPOSED INTERIOR CONCRETE TO BE SEALED, UNO.
13. ALL SMALL VOIDS BETWEEN WALLS OR PARTITIONS AND ADJACENT CASEWORK, SHELVING, DOOR FRAMES, BUILT-IN OR SURFACE MOUNTED EQUIPMENT AND FIXTURES, AND SIMILAR ITEMS TO RECEIVE JOINT SEALANT.
14. ALL COUNTER FINISHES CALLED OUT ON ELEVATIONS.
15. CASEWORK TO HAVE TOE KICK ON ALL EXPOSED SIDES UNO.
16. ADD TRANSITION TO ALL FLOORING WITH A TRANSITION GREATER THAN 1/4" DIFFERENCE.

PROJECT NORTH / TRUE NORTH

1/8" = 1'-0" SCALE — 5 0 5 10 15 20 FEET

DAG Architects
AR0017640
850 South Gadsden Street
Suite 140
Tallahassee, Florida 32301
850.656.7506
www.dagarchitects.com

© 2025 All reproduction & intellectual property rights reserved.

FITZGERALD COLLABORATIVE GROUP, LLC.
AA26001957

STATE OF FLORIDA — ROGER T. GODWIN — AR0017551 — 09-18-25 — REGISTERED ARCHITECT


Roger T. Godwin
Professional Architect:
Florida - License #AR0017551

Digital Signature

PERMIT DOCUMENTS

GADSDEN COUNTY SCHOOL BOARD
New Quincy K-8 School

1400 W. KING STREET
QUINCY, FL 32351

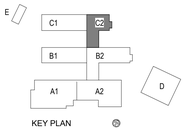

REVISIONS

NO.	DESCRIPTION	DATE


RECEIVED
ALLSTATE CONSTRUCTION
09-18-2025

Project Number	22023
Dated	07-31-2025

LEVEL 1
FINISH PLAN -
AREA C2

A-116.2

© 2025 DAG ARCHITECTS, INC. ALL RIGHTS RESERVED ALL PART OF THIS DOCUMENT MAY BE COPIED, REPRODUCED OR TRANSMITTED BY ANY MEANS WITHOUT WRITTEN PERMISSION OF DAG ARCHITECTS, INC. THESE DRAWINGS AND SPECIFICATIONS ARE THE PROPERTY AND COPYRIGHT OF DAG ARCHITECTS, INC. AND SHALL NOT BE USED ON ANY OTHER PROJECT OR LOCATION EXCEPT AS DESCRIBED ON THE DRAWINGS, WITHOUT THE PRIOR WRITTEN AGREEMENT OF DAG ARCHITECTS.

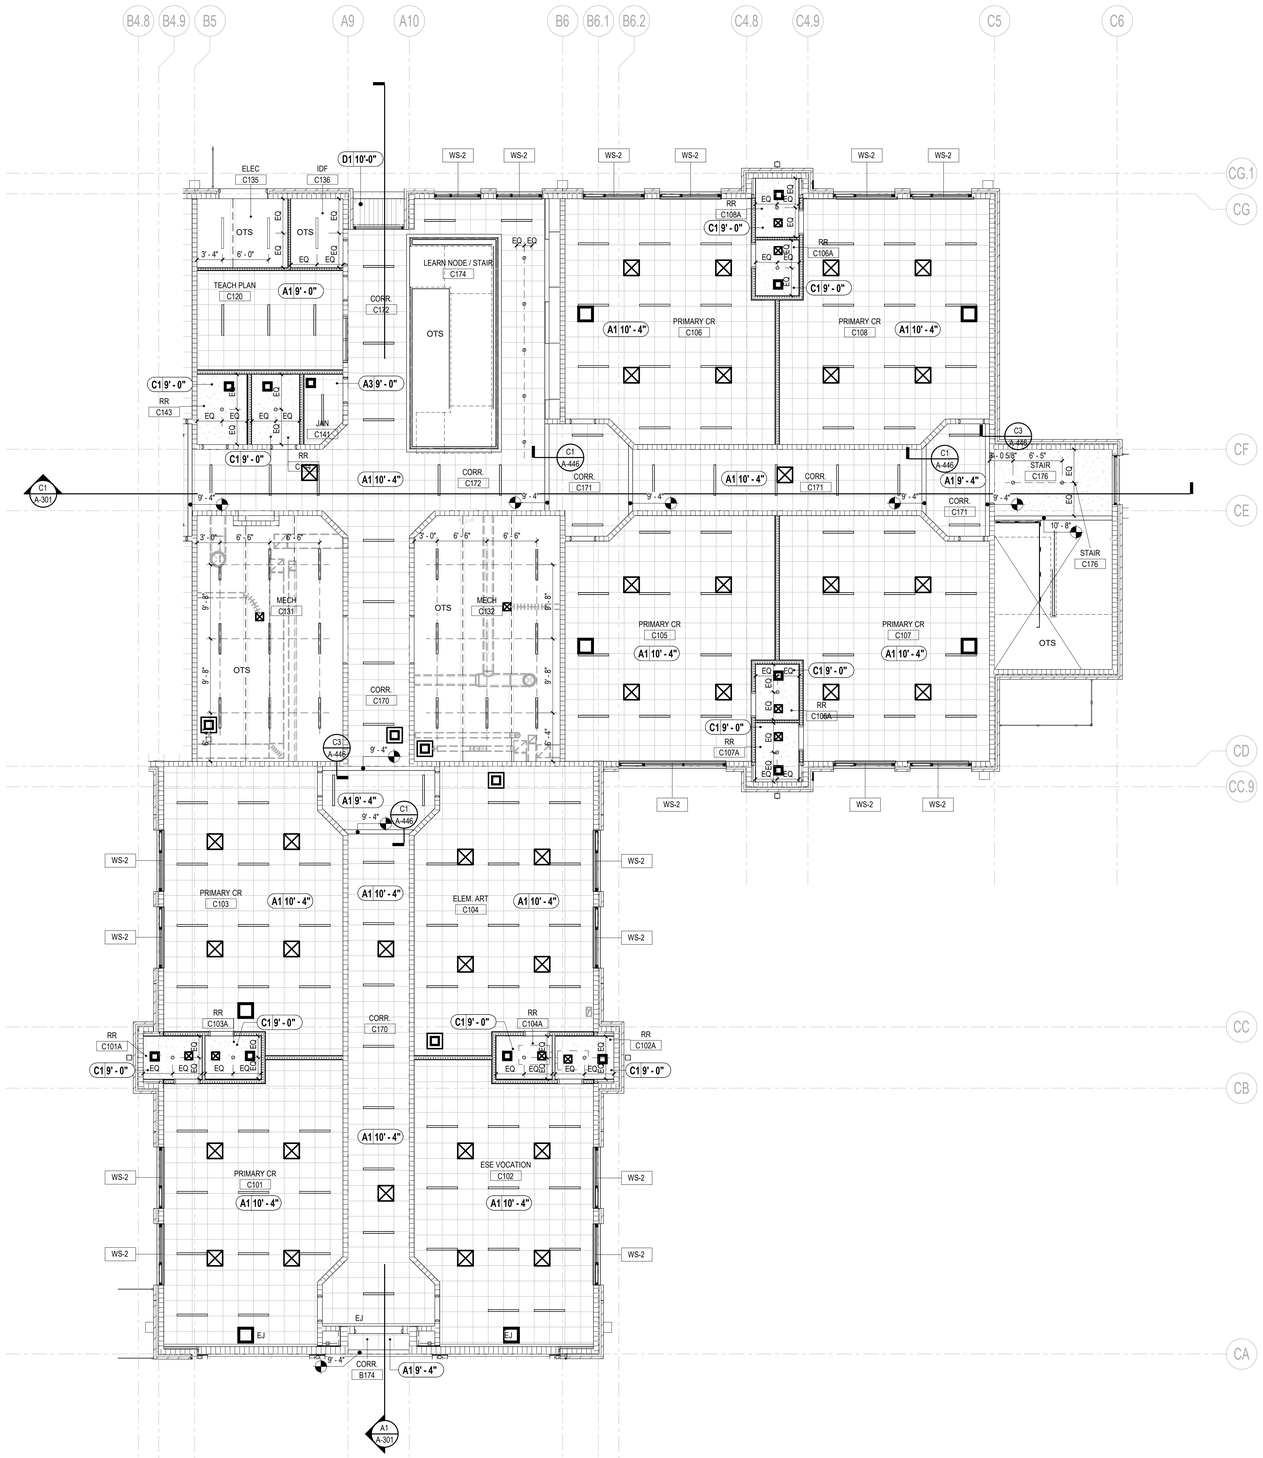

A1 LEVEL 1 REFLECTED CEILING PLAN - AREA C2
1/8" = 1'-0"

RCP LEGEND

- LIGHT FIXTURES - SEE ELECTRICAL
- MECHANICAL DEVICES - SEE MECHANICAL
- A1 CEILING - SEE CEILING DESIGNS
  2' x 2' ACOUSTICAL CEILING TILE 10'-0" AFF UNLESS OTHERWISE NOTED, SEE INTERIOR MATERIALS FINISH SCHEDULE
- A2 CEILING - SEE CEILING DESIGNS
  2' x 2' HYGIENIC PLUS ACOUSTICAL CEILING TILE 10'-0" AFF UNLESS OTHERWISE NOTED, SEE INTERIOR MATERIALS FINISH SCHEDULE
- B1 CEILING - SEE CEILING DESIGNS
  2' x 4' ACOUSTICAL CEILING TILE 10'-0" AFF UNLESS OTHERWISE NOTED, SEE INTERIOR MATERIALS FINISH SCHEDULE
- C1 & C2 CEILING - SEE CEILING DESIGNS
  GYPSUM BOARD CEILING 10'-0" AFF UNLESS OTHERWISE NOTED. PROVIDE MOISTURE RESISTANT @ ALL WET AREAS AND JANITOR'S CLOSET. SEE INTERIOR MATERIALS FINISH SCHEDULE & CEILING DESIGNS.
- D1 & D2 CEILING - SEE CEILING DESIGNS
  7" WIDE PLANK ACOUSTIC METAL TILE CEILING 11'-4" AFF UNLESS OTHERWISE NOTED. SEE INTERIOR MATERIALS FINISH SCHEDULE
- AC1 CEILING - SEE CEILING DESIGNS
  36" x 36" ACOUSTICAL CANOPIES 18'-0" AFF UNLESS OTHERWISE NOTED. SEE INTERIOR MATERIALS FINISH SCHEDULE
- CEILING - EXPOSED TO STRUCTURE
- (S) SPEAKER SYSTEM, SEE FIRE ALARM
- EXIT LIGHT, SEE ELECTRICAL
- EXIT DIRECTIONAL EXIT LIGHT, SEE ELECTRICAL
- (M) MOTION DETECTOR, SEE ELECTRICAL
- A1 10' - 0" CEILING TYPE & HEIGHT AFF DESIGNATION . SEE CEILING DESIGNS
- OTS OPEN TO STRUCTURE ABOVE
- PM PROJECTOR MOUNT
- ACCESS PANEL
- SECURITY CAMERA
- WS - # WINDOW SHADE

GENERAL NOTES

REFLECTED CEILING

1. CONTRACTORS SHALL COORDINATE ALL WORK, SHOWN OR UN-SHOWN, WITH ALL OTHER DISCIPLINES.
2. CONTRACTOR SHALL PROVIDE 20 GAUGE STEEL SHEET REINFORCING BEHIND ALL CEILING MOUNTED EQUIPMENT. PROVIDE METAL STUD SUPPORT TO STRUCTURE ABOVE.
3. REFER TO INTERIOR DESIGN FINISH PLANS & SCHEDULES FOR MATERIAL SELECTIONS.
4. ALL ACCESS PANEL SIZES AND LOCATIONS TO BE COORDINATED WITH MECHANICAL, ELECTRICAL, PLUMBING, AND FIRE SPRINKLER WORK.
5. CENTER ACT GRID AND LIGHTS WITHIN EACH ROOM, UNO.
6. REFER TO ELECTRICAL FOR LIGHTING FIXTURE SCHEDULE(S).
7. ALL FIRE SPRINKLER HEADS AND ELECTRICAL FIXTURES SHALL BE CENTERED WITHIN CEILING TILES, UNO.
8. CEILING HEIGHTS NOTED REFERENCE ELEVATION ABOVE FINISH FLOOR OF ASSOCIATED BUILDING LEVEL.
9. ALL ACT GRIDS TO BE CENTERED IN THE MIDDLE OF EACH ROOM, UNO.

PROJECT NORTH / TRUE NORTH

1/8" = 1'-0" SCALE 5 0 5 10 15 20 FEET

DAG Architects
AR0017640
850 South Gadsden Street
Suite 140
Tallahassee, Florida 32301
850.656.7506
www.dagarchitects.com

© 2025 All reproduction & intellectual property rights reserved.

FITZGERALD COLLABORATIVE GROUP, LLC.
AA26001957

STATE OF FLORIDA ROGER T. GODWIN AR0017551 09-18-25 REGISTERED ARCHITECT

Roger T. Godwin
Professional Architect:
Florida - License #AR0017551

Digital Signature

PERMIT DOCUMENTS

GADSDEN COUNTY SCHOOL BOARD
New Quincy K-8 School

1400 W. KING STREET
QUINCY, FL 32351

KEY PLAN

REVISIONS
NO. DESCRIPTION DATE


RECEIVED
ALLSTATE CONSTRUCTION
09-18-2025

Project Number 22023
Dated 07-31-2025

LEVEL 1 REFLECTED CEILING PLAN - AREA C2

A-116.3

© 2025 DAG ARCHITECTS, INC. ALL RIGHTS RESERVED NO PART OF THIS DOCUMENT MAY BE COPIED, REPRODUCED OR TRANSMITTED BY ANY MEANS WITHOUT WRITTEN PERMISSION OF DAG ARCHITECTS, INC. THESE DRAWINGS AND SPECIFICATIONS ARE THE PROPERTY AND COPYRIGHT OF DAG ARCHITECTS, INC. AND SHALL NOT BE USED ON ANY OTHER PROJECT OR LOCATION EXCEPT AS DESCRIBED ON THE DRAWINGS, WITHOUT THE PRIOR WRITTEN AGREEMENT OF DAG ARCHITECTS.

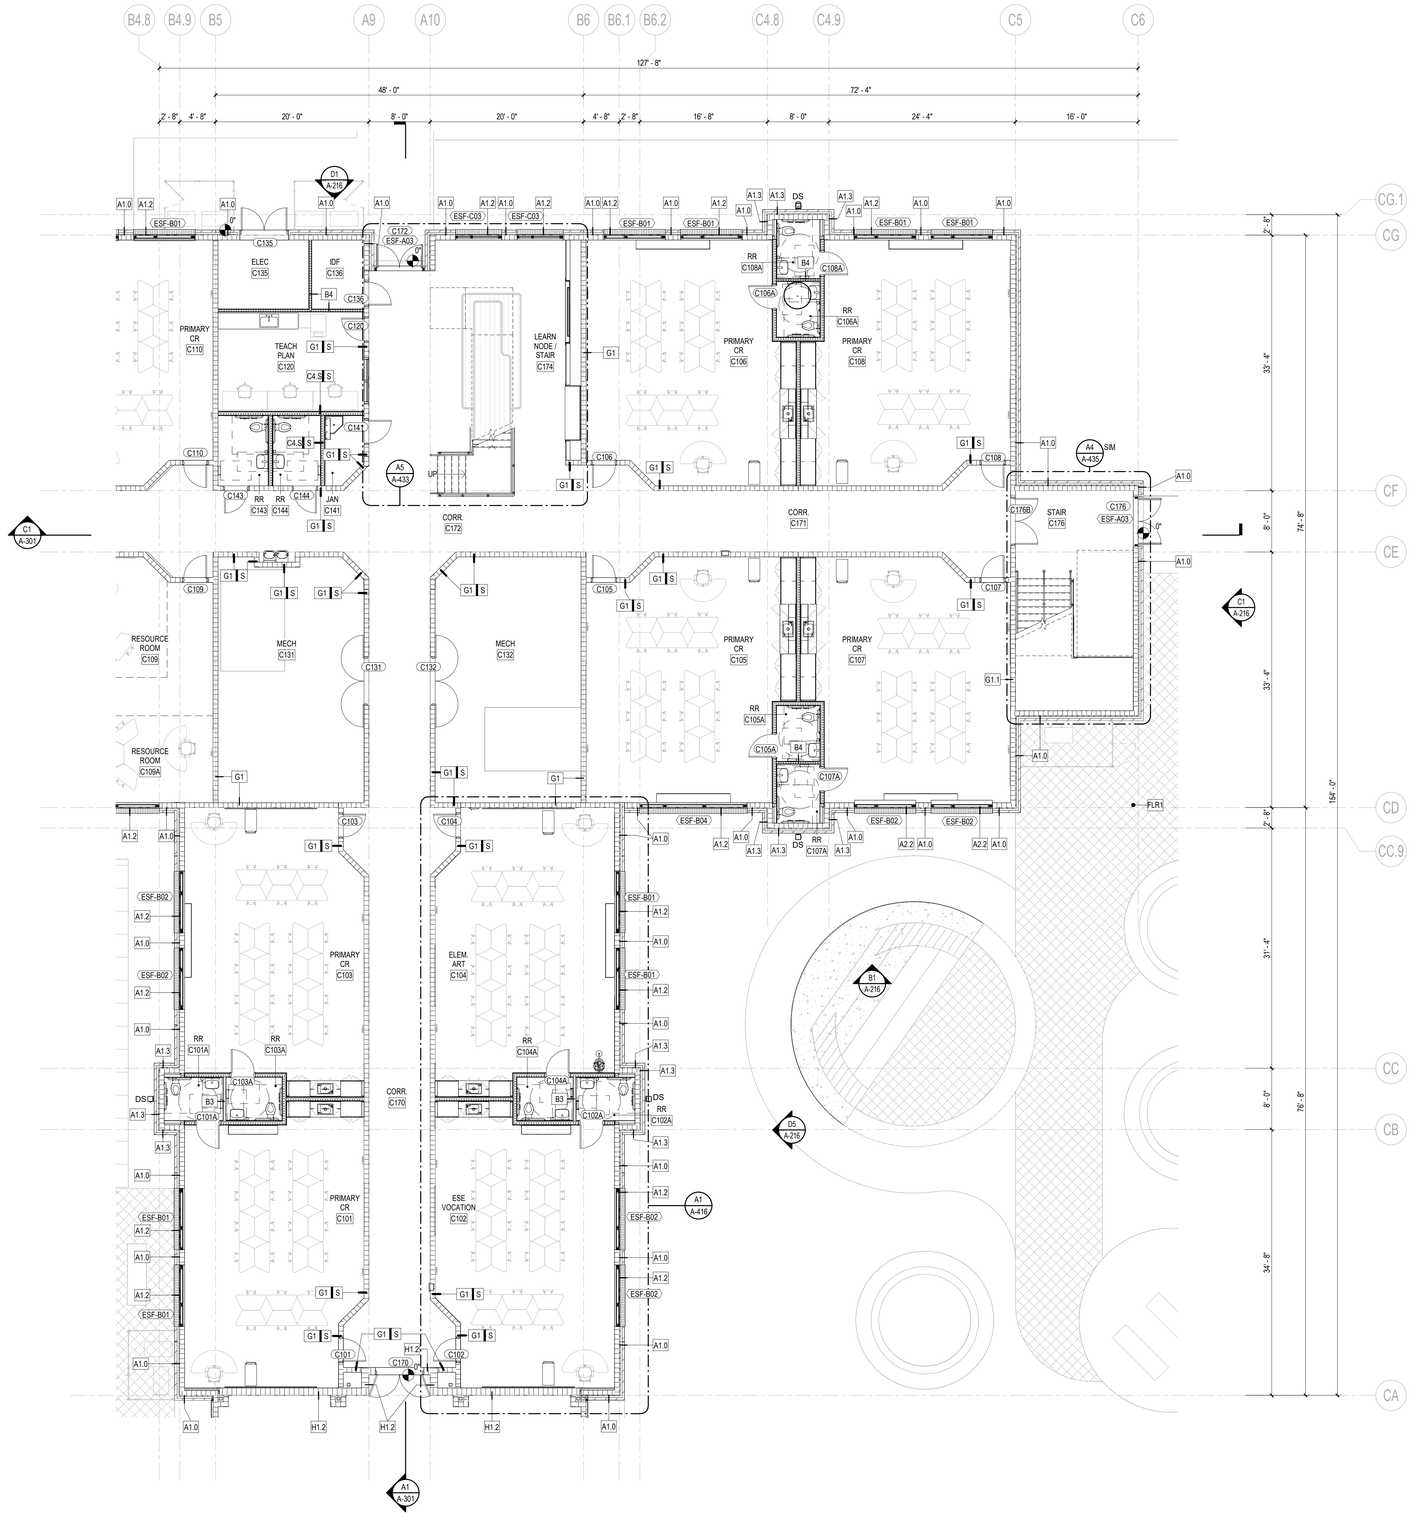

A1 LEVEL 1 ANNOTATED FLOOR PLAN - AREA C2

1/8" = 1'-0"

GENERAL NOTES

FLOOR PLAN

1. ALL CONTRACTORS MUST FIELD VERIFY ALL EXISTING CONDITIONS PRIOR TO PERFORMING NEW WORK. DO NOT PROCEED IF CURRENT CONDITIONS ARE NOT SATIFACTORY FOR THE INSTALLATION OF ADDITIONAL NEW WORK.
2. SEE GENERAL CONDITIONS FOR ADDITIONAL REQUIREMENTS AND PROCEDURES.
3. THE CONTRACTOR SHALL PROVIDE 20 GAUGE STEEL SHEET REINFORCING BEHIND WALL MOUNTED AND CEILING MOUNTED EQUIPMENT. COORDINATE WITH A/V, DATA, CASEWORK, FURNITURE, ELECTRICAL, AND INTERIOR ELEVATION DRAWINGS.
4. CONTRACTOR SHALL COORDINATE WORK WITH MECHANICAL, ELECTRICAL, PLUMBING, AND ALL OTHER DISCIPLINES.
5. INTERIOR DOORS TO BE LOCATED MIN 4" FROM ADJACENT STUD PARTITIONS AND 8" FROM ADJACENT MASONRY PARTITIONS, UNLESS DIMENSIONED OR NOTED OTHERWISE.
6. REFER TO INTERIOR DESIGN FINISH PLANS & SCHEDULES FOR MATERIAL SELECTIONS.
7. REFER TO A-000 SERIES SHEETS FOR ADDITIONAL INFORMATION ON PARTITION TYPE ASSEMBLIES.
8. ALL DIMENSIONS ON THE DIMENSION PLANS ARE AS FOLLOWS, UNLESS NOTED OTHERWISE:
   - ALL DIMENSIONS TO CMU ARE TO FACE OF CMU OR CENTER OF CMU.
   - ALL DIMENSIONS TO STUDS ARE TO FACE OF STUD, INCLUDING PARTITION TYPES WITH RESILIENT CHANNELS.
   - ALL DIMENSIONS TO COLUMNS TO CENTER LINE OF COLUMN.
   - ALL DIMENSIONS ARE TO EDGE OF SLAB WHERE APPROPRIATE.
   - ALL DIMENSIONS TO BRICK ARE TO OUTSIDE FACE OF BRICK.
9. REFER TO A-400 SERIES SHEETS FOR ADDITIONAL INFORMATION, INCLUDING TOILET ROOM DIMENSIONS.
10. REFER TO STRUCTURAL FOR BRACING TYPE AND LOCATIONS.
11. CONTRACTOR SHALL PROVIDE ISOLATION BETWEEN DISSIMILAR METALS.
12. ~~CORNER GUARDS SHALL BE PROVIDED AT ALL EXPOSED CORNERS IN GYPSUM WALLBOARD PARTITIONS THAT DO NOT HAVE TILE.~~
13. ~~PROVIDE SCHLUTER METAL EDGE TRIM AT WALL TILE OUTSIDE CORNERS AND END CAPS, TYPICAL.~~
14. PROVIDE NEW WINDOW TREATMENT, WT-1 AT ~~ALL~~ EXTERIOR WINDOWS AND INTERIOR LITES, ~~TYPICAL THROUGHOUT, UNO.~~ as marked.
15. ALL EXPOSED FERROUS METAL SURFACES INCLUDING JOISTS, TRUSSES, BEAMS, DRAINS & LEADER PIPES, PLUMBING PIPES, HANGARS, STRAPS, A.C. DUCTS, ELECTRICAL CONDUITS AND OTHER MISCELLANEOUS ITEMS, IF NOT REQUIRED TO BE SHOP PRIMED, SHALL RECEIVE ONE (1) COAT OF PRIMER FOR GALVANIZED OR NON-GALVANIZED METAL (AS THE CASE MAY BE) PLUS TWO (2) COATS OR PAINT AS INDICATED IN THE FINISH SCHEDULE AND SPECIFICATIONS.
16. ACCESS PANELS, VISIBLE COVES OR ENCASEMENTS, VISIBLE ELECTRICAL PANELS, ETC. TO SHALL BE PAINTED TO MATCH ADJACENT SURFACES.
17. PROVIDE MINIMUM 20 GAUGE METAL STUDS, UNO.
18. REFER TO LS - SERIES LIFE SAFETY SHEETS FOR FIRE RATED WALL AND SMOKE PARTITIONS LOCATIONS.
19. PROVIDE INTERIOR WALL TYPE "C4" TYPICAL, UNO.

PROJECT NORTH / TRUE NORTH

1/8" = 1'-0" SCALE: 5 0 5 10 15 20 FEET

© 2025 DAG ARCHITECTS, INC. ALL RIGHTS RESERVED NO PART OF THIS DOCUMENT MAY BE COPIED, REPRODUCED OR TRANSMITTED BY ANY MEANS WITHOUT WRITTEN PERMISSION OF DAG ARCHITECTS, INC. THESE DRAWINGS AND SPECIFICATIONS ARE THE PROPERTY AND COPYRIGHT OF DAG ARCHITECTS, INC. AND SHALL NOT BE USED ON ANY OTHER PROJECT OR LOCATION EXCEPT AS DESCRIBED ON THE DRAWINGS, WITHOUT THE PRIOR WRITTEN AGREEMENT OF DAG ARCHITECTS.

DAG Architects
AR0017640
850 South Gadsden Street
Suite 140
Tallahassee, Florida 32301
850.656.7506
www.dagarchitects.com

© 2025 All reproduction & intellectual property rights reserved.

FITZGERALD COLLABORATIVE GROUP, LLC.
AA26001957

STATE OF FLORIDA
ROGER T. GODWIN
AR0017551
09-18-25
REGISTERED ARCHITECT

Roger T. Godwin
Professional Architect:
Florida - License #AR0017551

Digital Signature

PERMIT DOCUMENTS

GADSDEN COUNTY SCHOOL BOARD
New Quincy K-8 School

1400 W. KING STREET
QUINCY, FL 32351

KEY PLAN

REVISIONS


NO.	DESCRIPTION	DATE

RECEIVED
ALLSTATE CONSTRUCTION
09-18-2025

Project Number	22023
Dated	07-31-2025

LEVEL 1 ANNOTATION PLAN - AREA C2

A-116

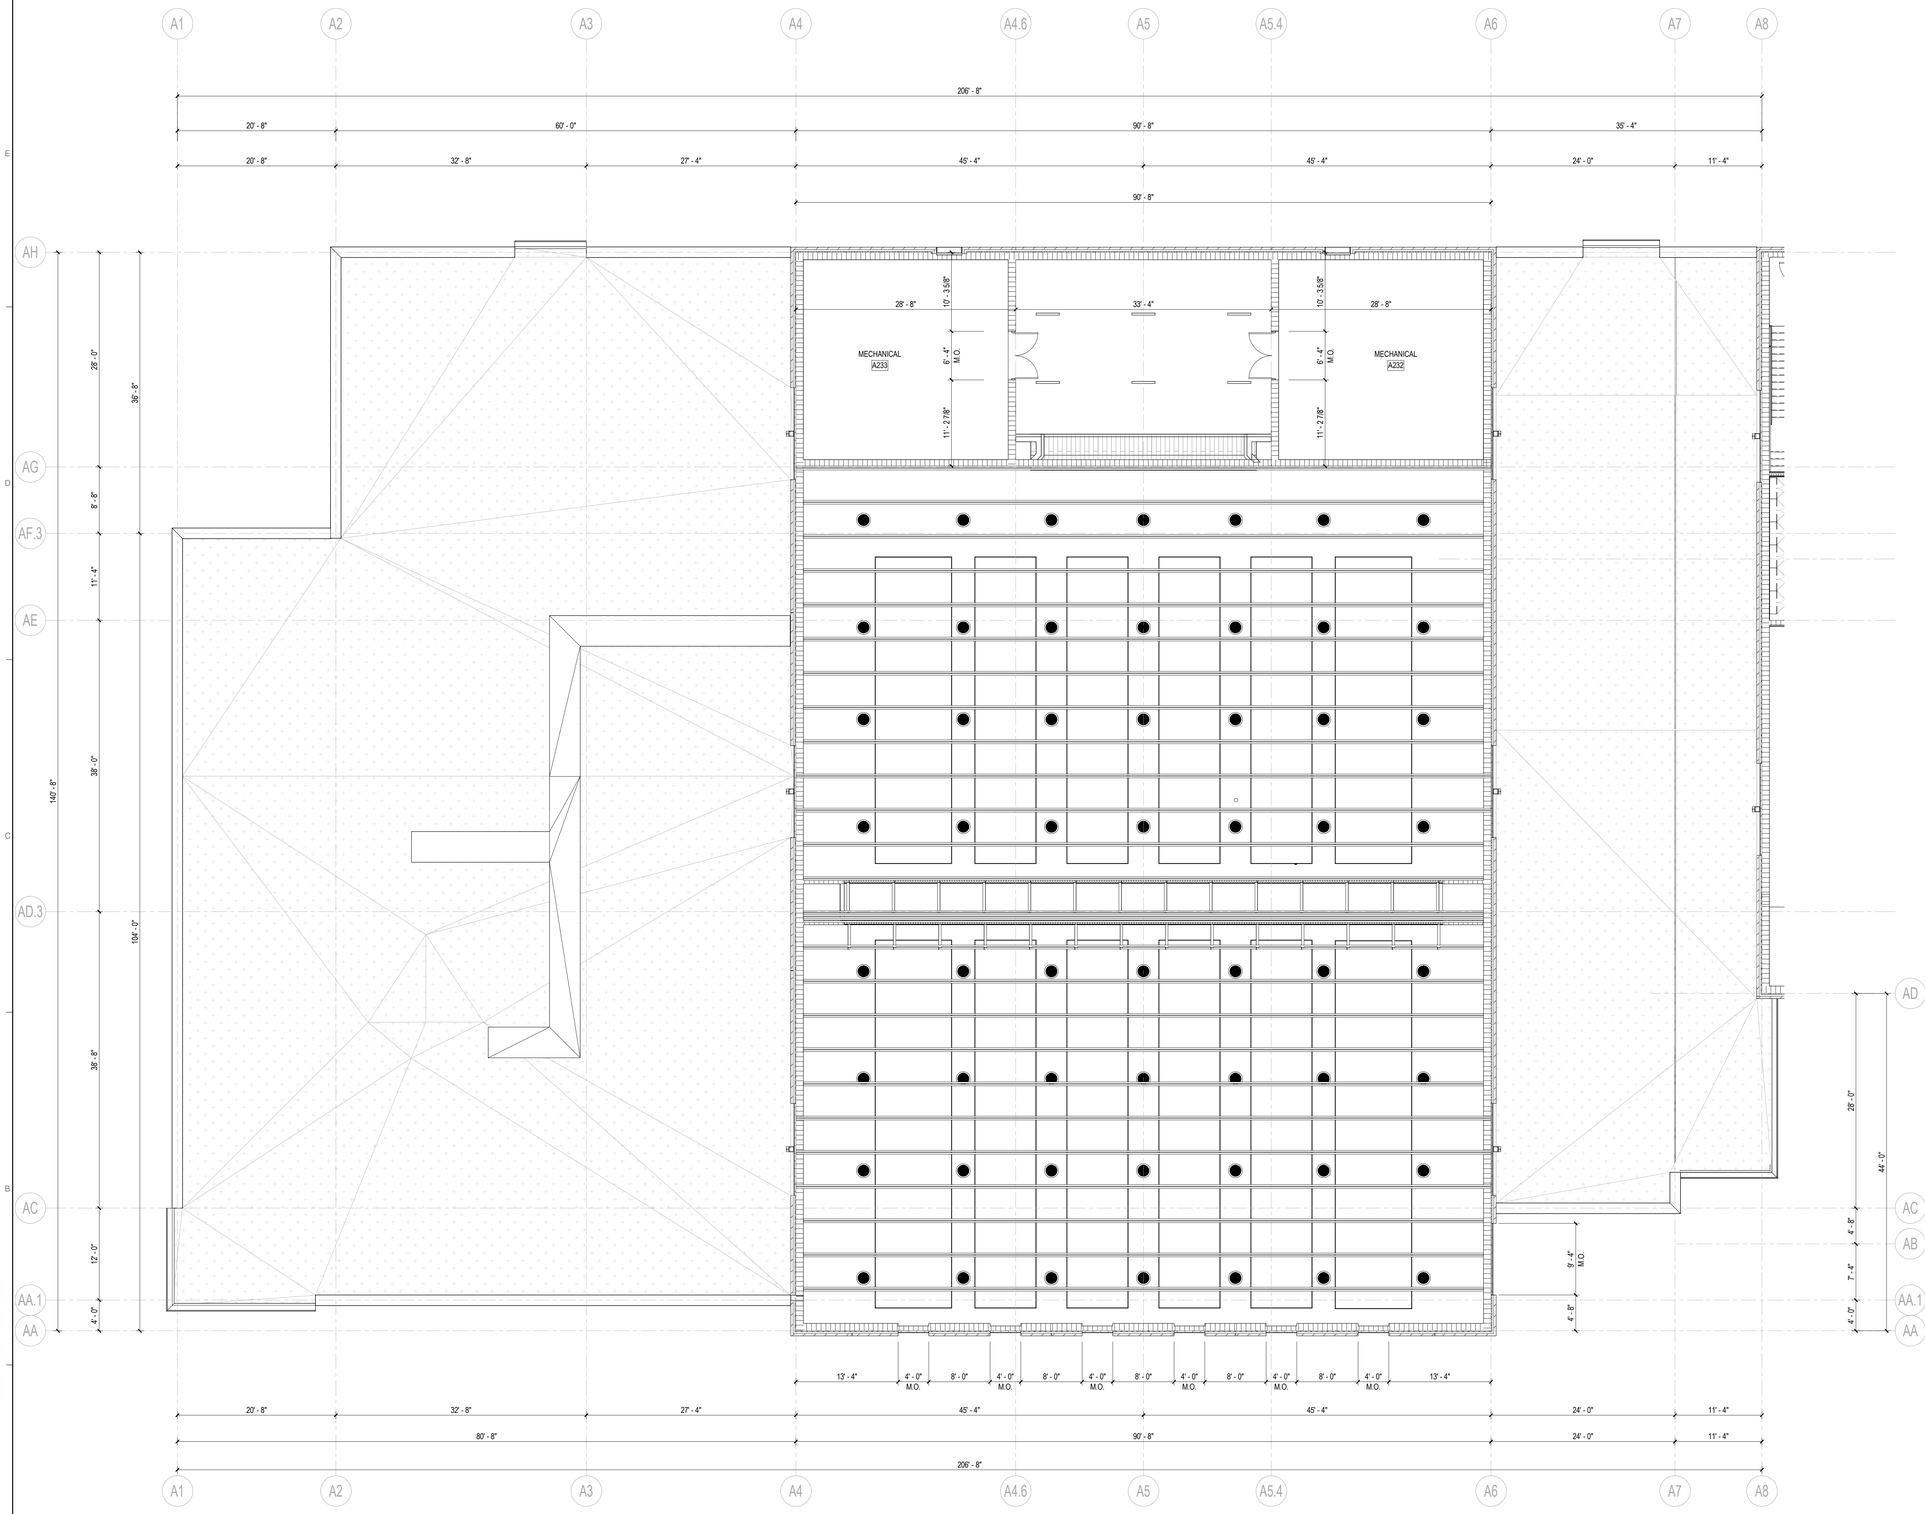

A1 LEVEL 2 DIMENSION FLOOR PLAN - AREA A1
1/8" = 1'-0"

GENERAL NOTES

DIMENSION PLAN

1. INTERIOR DOORS TO BE LOCATED MIN 4" FROM ADJACENT STUD PARTITIONS AND 8" FROM ADJACENT MASONRY PARTITIONS TO FRAME, UNLESS DIMENSIONED OR NOTED OTHERWISE.
2. REFER TO A-000 SERIES SHEETS FOR ADDITIONAL INFORMATION ON PARTITION TYPE ASSEMBLIES.
3. ALL DIMENSIONS ON THE DIMENSION PLANS ARE AS FOLLOWS, UNLESS NOTED OTHERWISE:
   - ALL DIMENSIONS TO CMU ARE TO FACE OF CMU OR CENTER OF CMU.
   - ALL DIMENSIONS TO STUDS ARE TO FACE OF STUD, INCLUDING PARTITION TYPES WITH RESILIENT CHANNELS.
   - ALL DIMENSIONS TO COLUMNS TO CENTER LINE OF COLUMN.
   - ALL DIMENSIONS ARE TO EDGE OF SLAB WHERE APPROPRIATE.
   - ALL DIMENSIONS TO BRICK ARE TO OUTSIDE FACE OF BRICK.
4. REFER TO A-400 SERIES SHEETS FOR ADDITIONAL INFORMATION, INCLUDING TOILET ROOM DIMENSIONS.
5. REFER TO LS - SERIES LIFE SAFETY SHEETS FOR FIRE RATED WALL AND SMOKE PARTITIONS LOCATIONS.
6. PROVIDE INTERIOR WALL TYPE "C4" TYPICAL, UNO.

PROJECT NORTH / TRUE NORTH

1/8" = 1'-0" SCALE 5 0 5 10 15 20 FEET

© 2025 DAG ARCHITECTS, INC. ALL RIGHTS RESERVED AS PART OF THIS DOCUMENT MAY BE COPIED, REPRODUCED OR TRANSMITTED BY ANY MEANS WITHOUT WRITTEN PERMISSION OF DAG ARCHITECTS, INC. THESE DRAWINGS AND SPECIFICATIONS ARE THE PROPERTY AND COPYRIGHT OF DAG ARCHITECTS, INC. AND SHALL NOT BE USED ON ANY OTHER PROJECT OR LOCATION EXCEPT AS DESCRIBED ON THE DRAWINGS, WITHOUT THE PRIOR WRITTEN AGREEMENT OF DAG ARCHITECTS.

DAG Architects
AR0017640
850 South Gadsden Street
Suite 140
Tallahassee, Florida 32301
850.656.7506
www.dagarchitects.com

© 2025 All reproduction & intellectual property rights reserved.

FITZGERALD COLLABORATIVE GROUP, LLC.
AA26001957

STATE OF FLORIDA
ROGER T. GODWIN
AR0017551
09-18-25
REGISTERED ARCHITECT


Roger T. Godwin
Professional Architect:
Florida - License #AR0017551

Digital Signature

PERMIT DOCUMENTS

GADSDEN COUNTY
SCHOOL BOARD
New Quincy K-8 School

1400 W. KING STREET
QUINCY, FL 32351

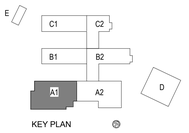

KEY PLAN

REVISIONS


NO.	DESCRIPTION	DATE

RECEIVED
ALLSTATE CONSTRUCTION
09-18-2025

Project Number	22023
Dated	07-31-2025

LEVEL 2
DIMENSION PLAN
- AREA A1

A-121.1

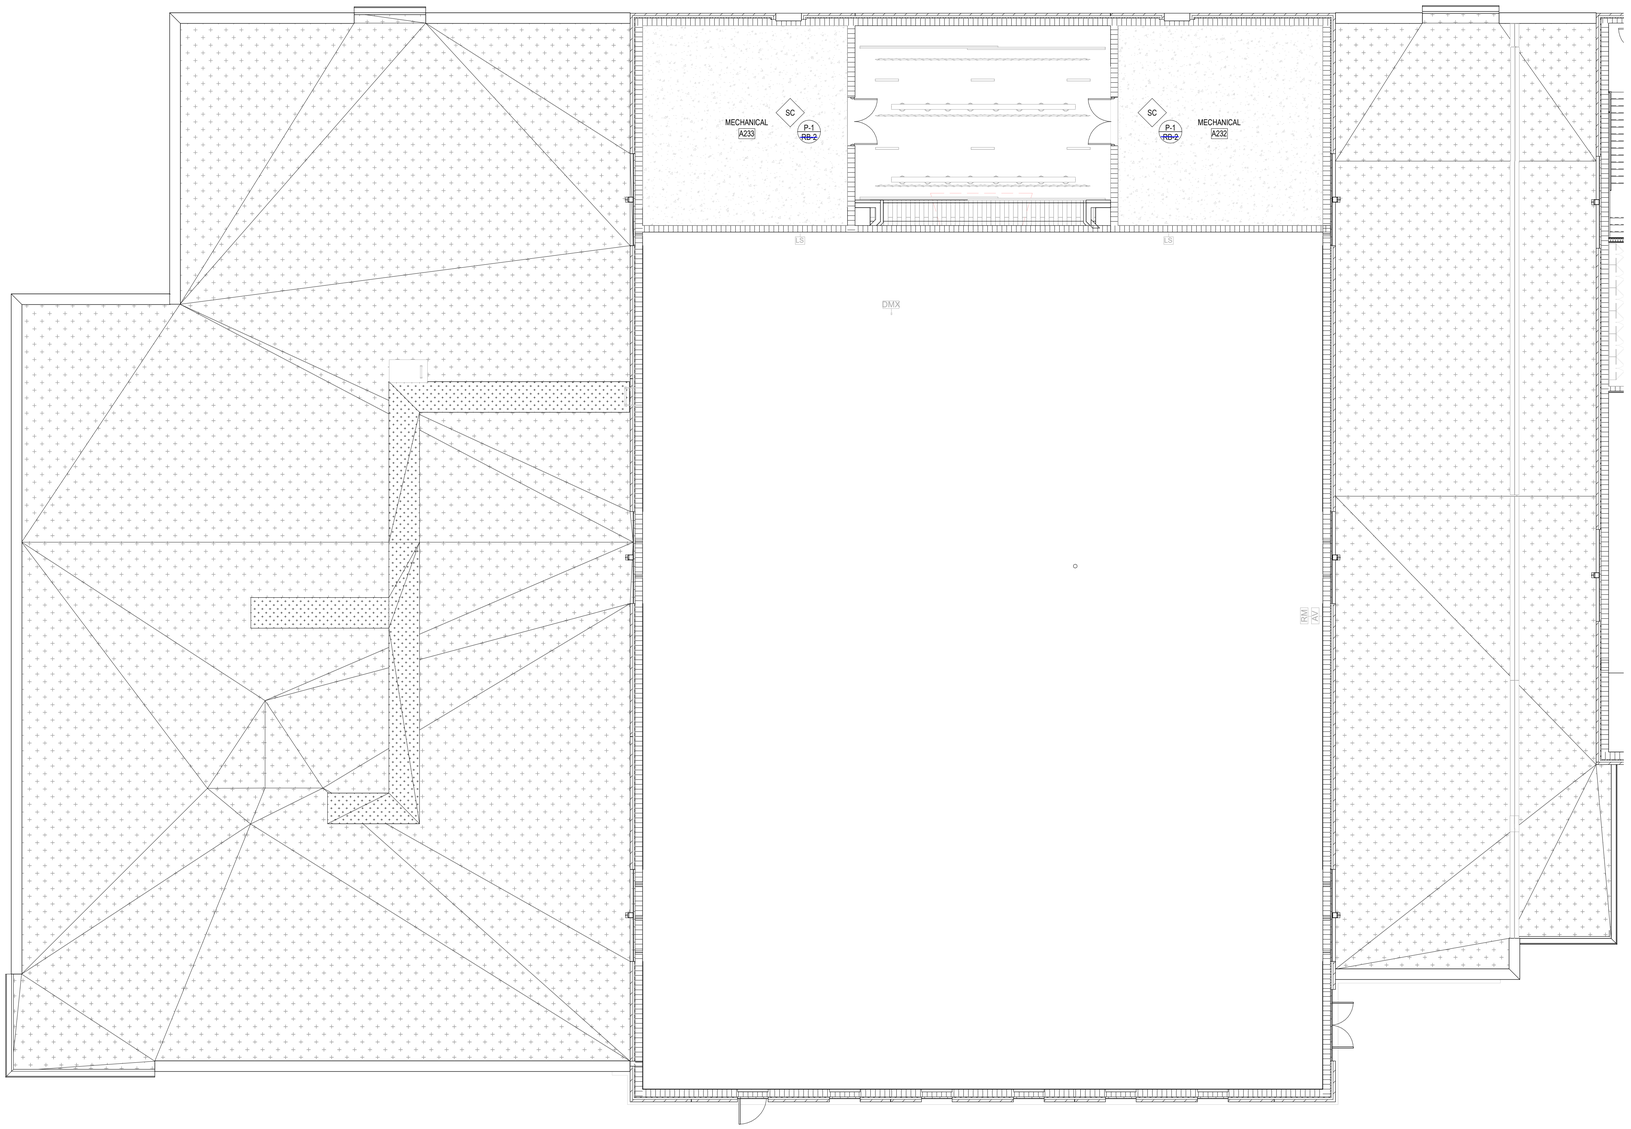

B1 LEVEL 2 FINISH FLOOR PLAN - AREA A1
1/8" = 1'-0"

FINISH LEGEND

- P-1 / B-1 — WALL AND BASE FINISH; EXTENT OF FINISH
- PT-1 — WALL FINISH; EXTENT OF FINISH
- CPT-1 — FLOOR FINISH
- Multi — CEILING / MISC. FINISH
- CHANGE IN SPECIFIED FINISH- PROVIDE TRANSITION STRIP AS REQUIRED
- DIRECTION OF SPECIFIED FINISH

FLOORING LEGEND

- CARPET TILE, 24x24
- CARPET TILE, 9x36
- WALK OFF CARPET TILE, 24x24
- EPOXY FLOOR
- CONCRETE
- RUBBER FLOOR
- WOOD FLOOR
- MARMOLEUM FLOOR

GENERAL NOTES

FINISH FLOOR PLAN

1. ALL CONTRACTORS MUST FIELD VERIFY ALL EXISTING CONDITIONS PRIOR TO PERFORMING NEW WORK.
2. ANY DISCREPANCIES, OMISSIONS, AMBIGUITIES, OR CONFLICTS ON THE PLANS SHALL BE BROUGHT TO THE ATTENTION OF THE DESIGNER BEFORE PROCEEDING WITH ANY WORK IN QUESTION.
3. GYPSUM WALLS TO BE PAINTED, SHOULD BE PREPPED TO A LEVEL 4 FINISH WITH ONE PRIME COAT AND AT LEAST TWO PAINT COATS, OR AS REQUIRED BY MANUFACTURER.
4. PAINT FINISH FOR WALLS SHOULD BE SATIN SHEEN, UNO.
5. PAINTED DOORS AND DOOR FRAMES PAINT SHOULD BE SEMI-GLOSS SHEEN, UNO.
6. FOR CEILING FINISHES, REFER TO REFLECTED CEILING PLANS. ALL PAINTED GYP CEILINGS TO RECEIVE FLAT SHEEN PAINT, UNO OR IN WET AREAS. ALL GYP IN WET AREAS SHALL GET EPOXY PAINTED.
7. REFER TO INTERIOR MATERIAL FINISH SCHEDULE(S) ON A-641 SERIES SHEETS FOR FINISHES.
8. ALL WALL AND CEILING PAINT IN BATHROOMS TO BE EPOXY PAINT.
9. ALL FLOORING TRANSITIONS TO OCCUR AT THE CENTERLINE OF AN OPENING.
10. ALL FLOORING MUST BE INSTALLED BEFORE INSTALLATION OF CABINETS AND OTHER CASEWORK. ALL FLOORING MUST EXTEND UNDER ALL MILLWORK, UNO.
11. ALL TRANSITIONS BETWEEN TILE AND TILE TO GYP SHOULD RECEIVE A METAL SCHLUTER TRANSITION PIECE.
12. ALL EXPOSED INTERIOR CONCRETE TO BE SEALED, UNO.
13. ALL SMALL VOIDS BETWEEN WALLS OR PARTITIONS AND ADJACENT CASEWORK, SHELVING, DOOR FRAMES, BUILT-IN OR SURFACE MOUNTED EQUIPMENT AND FIXTURES, AND SIMILAR ITEMS TO RECEIVE JOINT SEALANT.
14. ALL COUNTER FINISHES CALLED OUT ON ELEVATIONS.
15. CASEWORK TO HAVE TOE KICK ON ALL EXPOSED SIDES UNO.
16. ADD TRANSITION TO ALL FLOORING WITH A TRANSITION GREATER THAN 1/4" DIFFERENCE.

PROJECT NORTH / TRUE NORTH

1/8" = 1'-0" SCALE — 5 0 5 10 15 20 FEET

DAG Architects
AR0017640
850 South Gadsden Street
Suite 140
Tallahassee, Florida 32301
850.656.7506
www.dagarchitects.com

© 2025 All reproduction & intellectual property rights reserved.

FITZGERALD COLLABORATIVE GROUP, LLC.
AA26001957

STATE OF FLORIDA — ROGER T. GODWIN — AR0017551 — 09-18-25 — REGISTERED ARCHITECT

Roger T. Godwin
Professional Architect:
Florida - License #AR0017551


Digital Signature

PERMIT DOCUMENTS

GADSDEN COUNTY
SCHOOL BOARD
New Quincy K-8 School

GADSDEN COUNTY SCHOOL DISTRICT — FL

1400 W. KING STREET
QUINCY, FL 32351

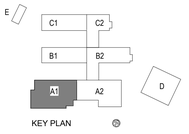

REVISIONS
NO. DESCRIPTION *DATE*


RECEIVED
ALLSTATE CONSTRUCTION
09-18-2025

Project Number	**22023**
Dated	07-31-2025

LEVEL 2
FINISH PLAN -
AREA A1

A-121.2

© 2025 DAG ARCHITECTS, INC. ALL RIGHTS RESERVED NO PART OF THIS DOCUMENT MAY BE COPIED, REPRODUCED OR TRANSMITTED BY ANY MEANS WITHOUT WRITTEN PERMISSION OF DAG ARCHITECTS, INC. THESE DRAWINGS AND SPECIFICATIONS ARE THE PROPERTY AND COPYRIGHT OF DAG ARCHITECTS, INC. AND SHALL NOT BE USED ON ANY OTHER PROJECT OR LOCATION EXCEPT AS DESCRIBED ON THE DRAWINGS, WITHOUT THE PRIOR WRITTEN AGREEMENT OF DAG ARCHITECTS.

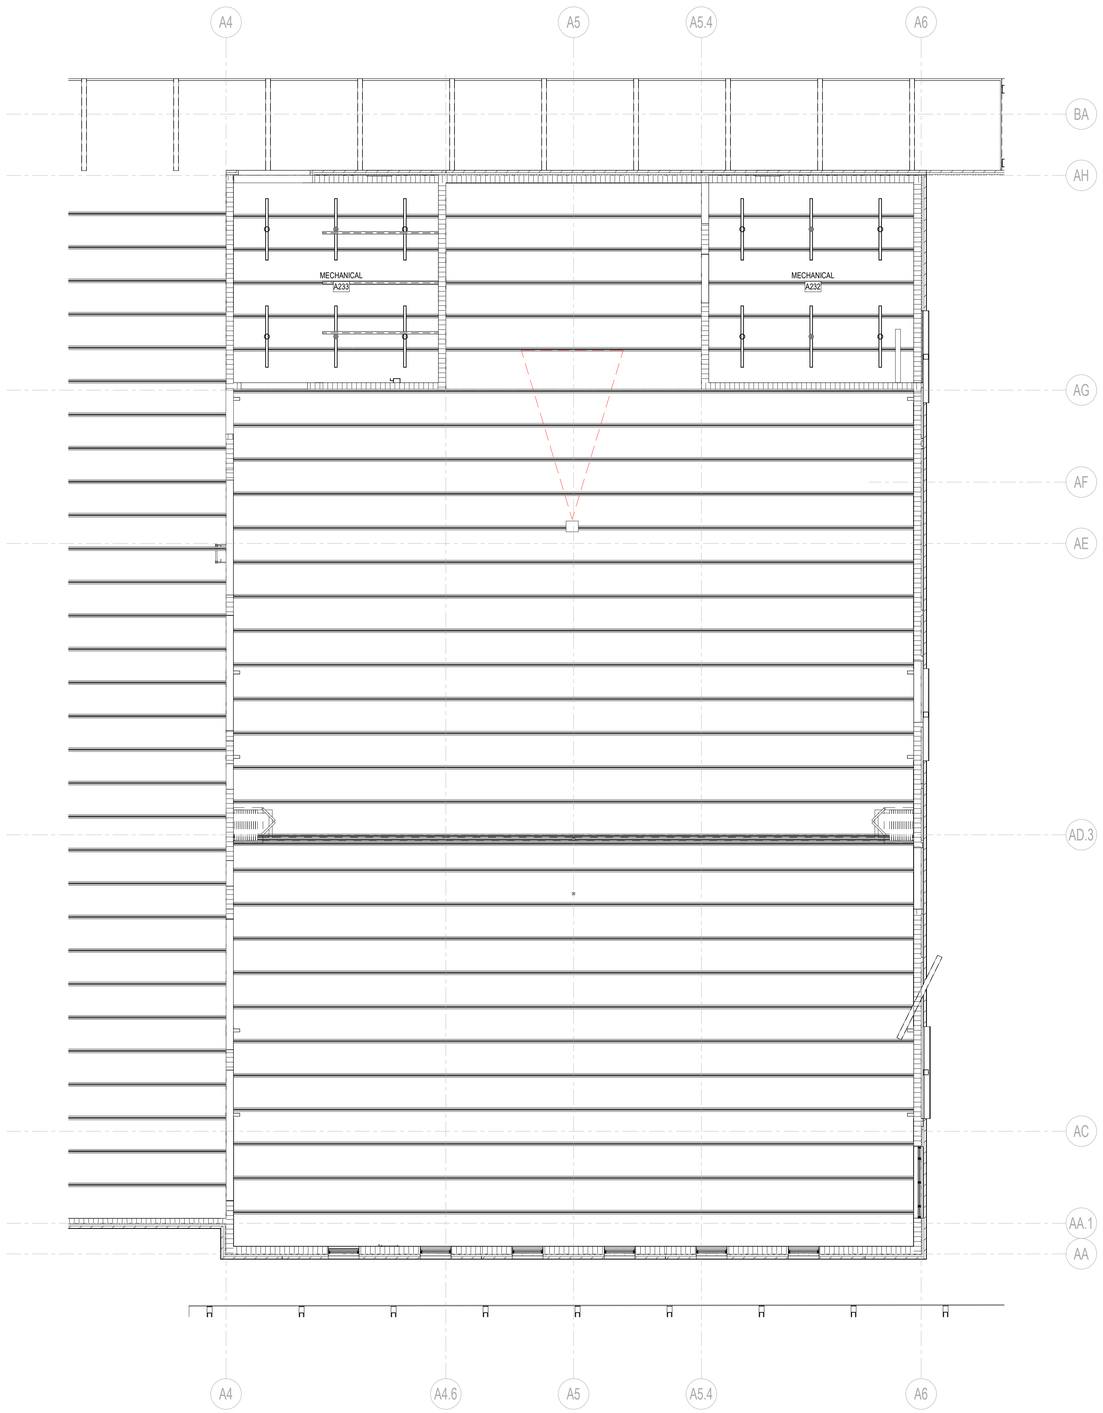

A1 LEVEL 2 REFLECTED CEILING PLAN - AREA A1
1/8" = 1'-0"

RCP LEGEND

- LIGHT FIXTURES - SEE ELECTRICAL
- MECHANICAL DEVICES - SEE MECHANICAL
- A1 CEILING - SEE CEILING DESIGNS
  2' x 2' ACOUSTICAL CEILING TILE 10'-0" AFF UNLESS OTHERWISE NOTED, SEE INTERIOR MATERIALS FINISH SCHEDULE
- A2 CEILING - SEE CEILING DESIGNS
  2' x 2' HYGIENIC PLUS ACOUSTICAL CEILING TILE 10'-0" AFF UNLESS OTHERWISE NOTED, SEE INTERIOR MATERIALS FINISH SCHEDULE
- B1 CEILING - SEE CEILING DESIGNS
  2' x 4' ACOUSTICAL CEILING TILE 10'-0" AFF UNLESS OTHERWISE NOTED, SEE INTERIOR MATERIALS FINISH SCHEDULE
- C1 & C2 CEILING - SEE CEILING DESIGNS
  GYPSUM BOARD CEILING 10'-0" AFF UNLESS OTHERWISE NOTED. PROVIDE MOISTURE RESISTANT @ ALL WET AREAS AND JANITOR'S CLOSET. SEE INTERIOR MATERIALS FINISH SCHEDULE & CEILING DESIGNS.
- D1 & D2 CEILING - SEE CEILING DESIGNS
  7" WIDE PLANK ACOUSTIC METAL TILE CEILING 11'-4" AFF UNLESS OTHERWISE NOTED. SEE INTERIOR MATERIALS FINISH SCHEDULE
- AC1 CEILING - SEE CEILING DESIGNS
  36" x 36" ACOUSTICAL CANOPIES 18'-0" AFF UNLESS OTHERWISE NOTED. SEE INTERIOR MATERIALS FINISH SCHEDULE
- CEILING - EXPOSED TO STRUCTURE
- S — SPEAKER SYSTEM, SEE FIRE ALARM
- EXIT LIGHT, SEE ELECTRICAL
- EXIT — DIRECTIONAL EXIT LIGHT, SEE ELECTRICAL
- M — MOTION DETECTOR, SEE ELECTRICAL
- A1 | 10' - 0" — CEILING TYPE & HEIGHT AFF DESIGNATION . SEE CEILING DESIGNS
- OTS — OPEN TO STRUCTURE ABOVE
- PM — PROJECTOR MOUNT
- ACCESS PANEL
- SECURITY CAMERA
- WS - # — WINDOW SHADE

GENERAL NOTES

REFLECTED CEILING

1. CONTRACTORS SHALL COORDINATE ALL WORK, SHOWN OR UN-SHOWN, WITH ALL OTHER DISCIPLINES.
2. CONTRACTOR SHALL PROVIDE 20 GAUGE STEEL SHEET REINFORCING BEHIND ALL CEILING MOUNTED EQUIPMENT. PROVIDE METAL STUD SUPPORT TO STRUCTURE ABOVE.
3. REFER TO INTERIOR DESIGN FINISH PLANS & SCHEDULES FOR MATERIAL SELECTIONS.
4. ALL ACCESS PANEL SIZES AND LOCATIONS TO BE COORDINATED WITH MECHANICAL, ELECTRICAL, PLUMBING, AND FIRE SPRINKLER WORK.
5. CENTER ACT GRID AND LIGHTS WITHIN EACH ROOM, UNO.
6. REFER TO ELECTRICAL FOR LIGHTING FIXTURE SCHEDULE(S).
7. ALL FIRE SPRINKLER HEADS AND ELECTRICAL FIXTURES SHALL BE CENTERED WITHIN CEILING TILES, UNO.
8. CEILING HEIGHTS NOTED REFERENCE ELEVATION ABOVE FINISH FLOOR OF ASSOCIATED BUILDING LEVEL.
9. ALL ACT GRIDS TO BE CENTERED IN THE MIDDLE OF EACH ROOM, UNO.

PROJECT NORTH / TRUE NORTH

1/8" = 1'-0" SCALE — 5 0 5 10 15 20 FEET

DAG Architects
AR0017640
850 South Gadsden Street
Suite 140
Tallahassee, Florida 32301
850.656.7506
www.dagarchitects.com

© 2025 All reproduction & intellectual property rights reserved.

FITZGERALD COLLABORATIVE GROUP, LLC.
AA26001957

STATE OF FLORIDA — ROGER T. GODWIN — AR0017551 — 09-18-25 — REGISTERED ARCHITECT

Roger T. Godwin
Professional Architect:
Florida - License #AR0017551

Digital Signature

PERMIT DOCUMENTS

GADSDEN COUNTY SCHOOL BOARD
New Quincy K-8 School

1400 W. KING STREET
QUINCY, FL 32351

KEY PLAN

REVISIONS

NO.	DESCRIPTION	DATE


RECEIVED
ALLSTATE CONSTRUCTION
09-18-2025

Project Number	22023
Dated	07-31-2025

LEVEL 2 REFLECTED CEILING PLAN - AREA A1

A-121.3

©2025 DAG ARCHITECTS, INC. ALL RIGHTS RESERVED NO PART OF THIS DOCUMENT MAY BE COPIED, REPRODUCED OR TRANSMITTED BY ANY MEANS WITHOUT WRITTEN PERMISSION OF DAG ARCHITECTS, INC. THESE DRAWINGS AND SPECIFICATIONS ARE THE PROPERTY AND COPYRIGHT OF DAG ARCHITECTS, INC. AND SHALL NOT BE USED ON ANY OTHER PROJECT OR LOCATION EXCEPT AS DESCRIBED ON THE DRAWINGS, WITHOUT THE PRIOR WRITTEN AGREEMENT OF DAG ARCHITECTS.

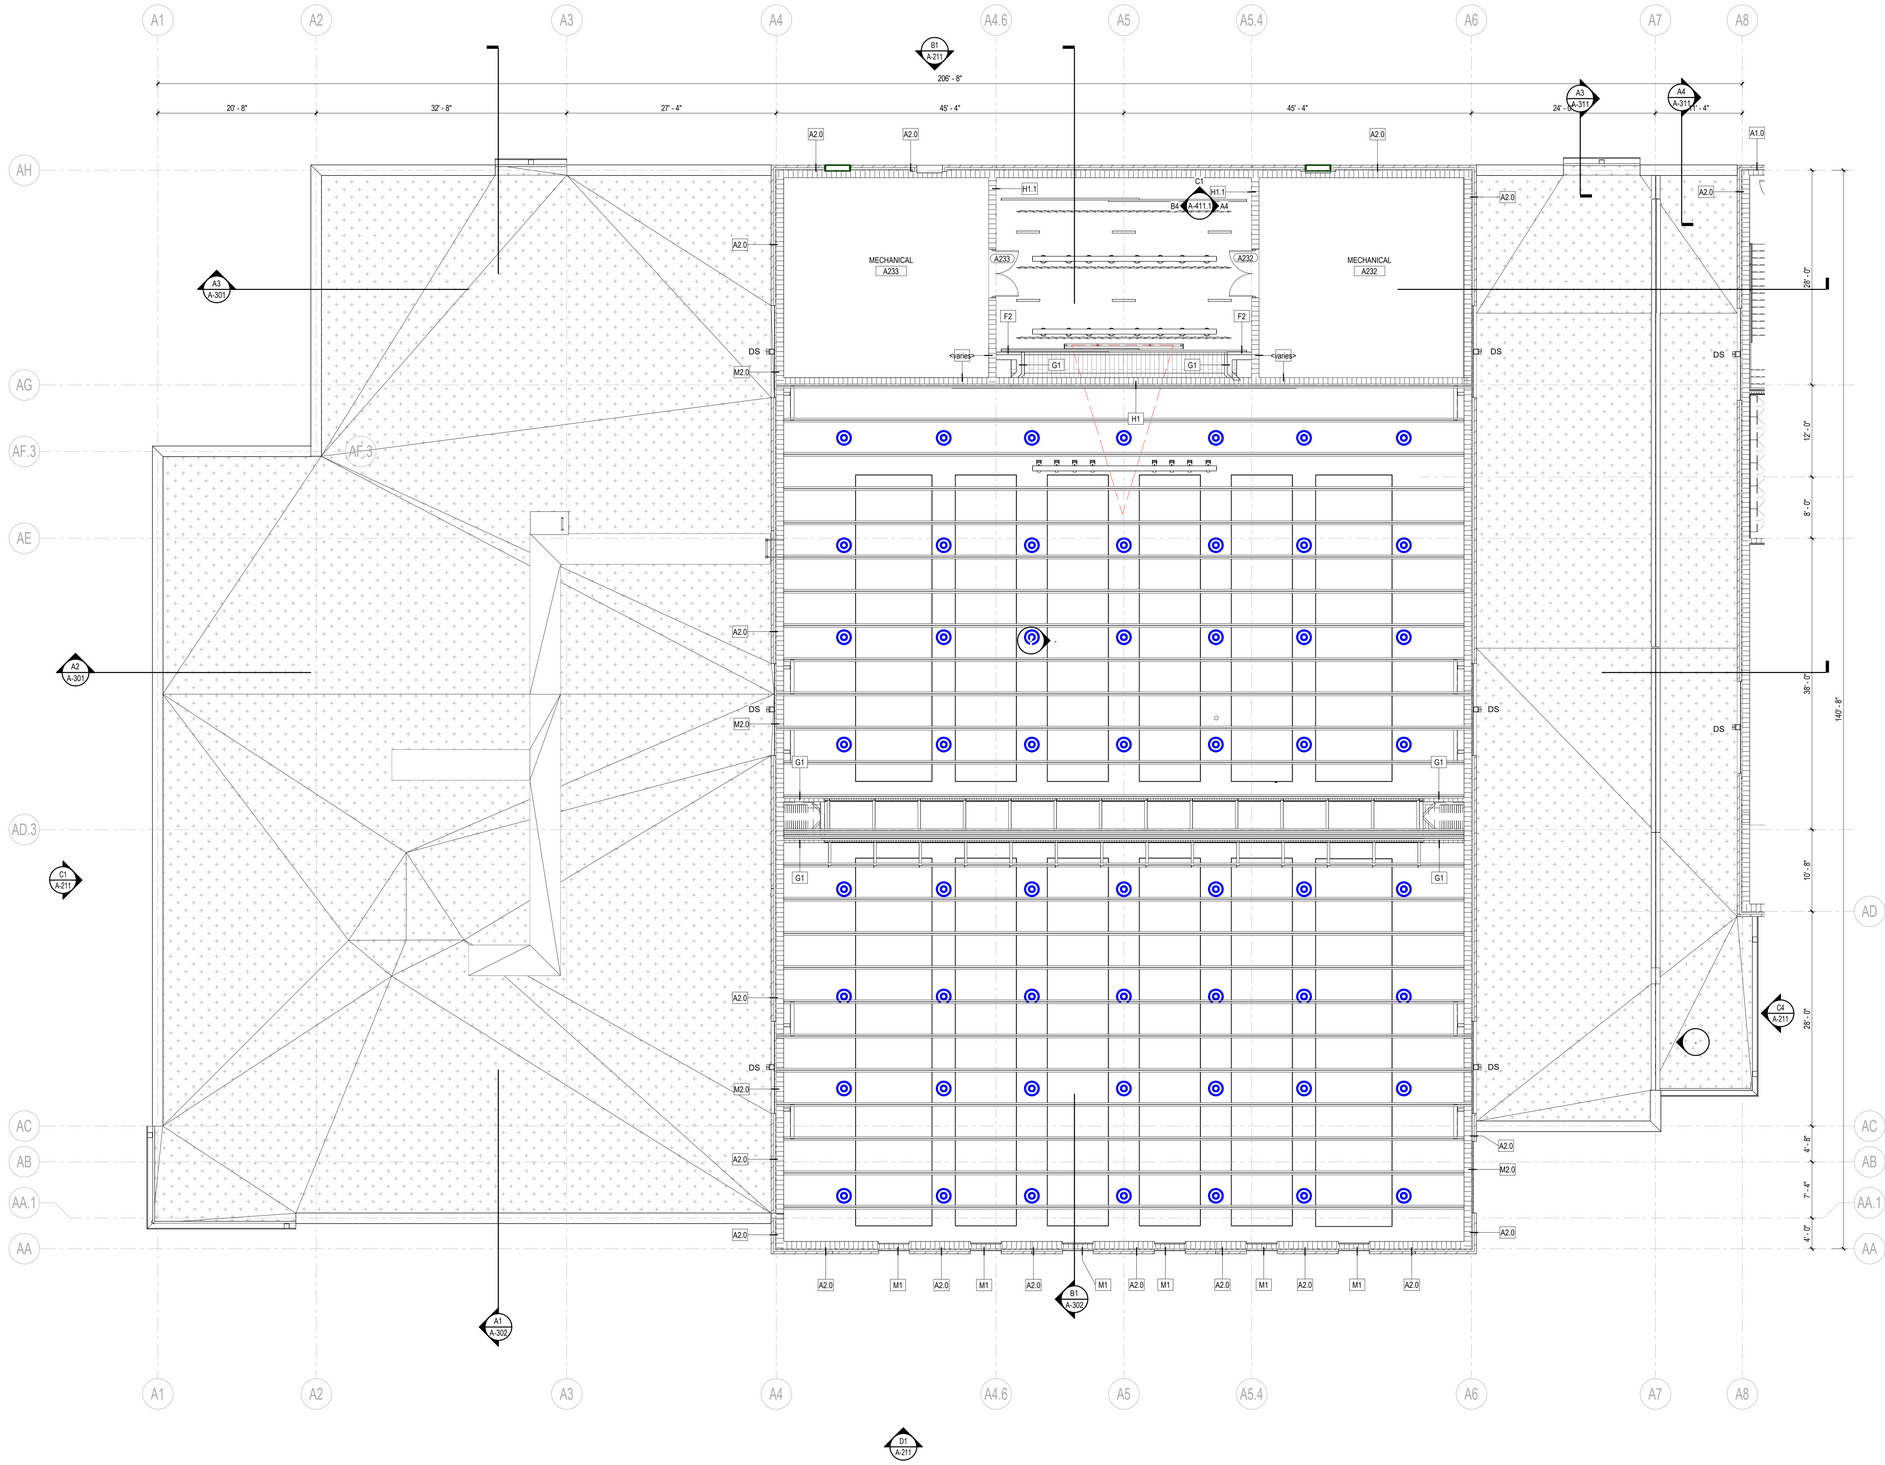

GENERAL NOTES

FLOOR PLAN

1. ALL CONTRACTORS MUST FIELD VERIFY ALL EXISTING CONDITIONS PRIOR TO PERFORMING NEW WORK. DO NOT PROCEED IF CURRENT CONDITIONS ARE NOT SATIFACTORY FOR THE INSTALLATION OF ADDITIONAL NEW WORK.
2. SEE GENERAL CONDITIONS FOR ADDITIONAL REQUIREMENTS AND PROCEDURES.
3. THE CONTRACTOR SHALL PROVIDE 20 GAUGE STEEL SHEET REINFORCING BEHIND WALL MOUNTED AND CEILING MOUNTED EQUIPMENT. COORDINATE WITH A/V, DATA, CASEWORK, FURNITURE, ELECTRICAL, AND INTERIOR ELEVATION DRAWINGS.
4. CONTRACTOR SHALL COORDINATE WORK WITH MECHANICAL, ELECTRICAL, PLUMBING, AND ALL OTHER DISCIPLINES.
5. INTERIOR DOORS TO BE LOCATED MIN 4" FROM ADJACENT STUD PARTITIONS AND 8" FROM ADJACENT MASONRY PARTITIONS, UNLESS DIMENSIONED OR NOTED OTHERWISE.
6. REFER TO INTERIOR DESIGN FINISH PLANS & SCHEDULES FOR MATERIAL SELECTIONS.
7. REFER TO A-000 SERIES SHEETS FOR ADDITIONAL INFORMATION ON PARTITION TYPE ASSEMBLIES.
8. ALL DIMENSIONS ON THE DIMENSION PLANS ARE AS FOLLOWS, UNLESS NOTED OTHERWISE:
   - ALL DIMENSIONS TO CMU ARE TO FACE OF CMU OR CENTER OF CMU.
   - ALL DIMENSIONS TO STUDS ARE TO FACE OF STUD, INCLUDING PARTITION TYPES WITH RESILIENT CHANNELS.
   - ALL DIMENSIONS TO COLUMNS TO CENTER LINE OF COLUMN.
   - ALL DIMENSIONS ARE TO EDGE OF SLAB WHERE APPROPRIATE.
   - ALL DIMENSIONS TO BRICK ARE TO OUTSIDE FACE OF BRICK.
9. REFER TO A-400 SERIES SHEETS FOR ADDITIONAL INFORMATION, INCLUDING TOILET ROOM DIMENSIONS.
10. REFER TO STRUCTURAL FOR BRACING TYPE AND LOCATIONS.
11. CONTRACTOR SHALL PROVIDE ISOLATION BETWEEN DISSIMILAR METALS.
12. ~~CORNER GUARDS SHALL BE PROVIDED AT ALL EXPOSED CORNERS IN GYPSUM WALLBOARD PARTITIONS THAT DO NOT HAVE TILE.~~
13. ~~PROVIDE SCHLUTER METAL EDGE TRIM AT WALL TILE OUTSIDE CORNERS AND END CAPS, TYPICAL.~~
14. PROVIDE NEW WINDOW TREATMENT, WT-1 AT ~~ALL~~ EXTERIOR WINDOWS AND INTERIOR LITES, ~~TYPICAL THROUGHOUT, UNO.~~ as marked.
15. ALL EXPOSED FERROUS METAL SURFACES INCLUDING JOISTS, TRUSSES, BEAMS, DRAINS & LEADER PIPES, PLUMBING PIPES, HANGARS, STRAPS, A.C. DUCTS, ELECTRICAL CONDUITS AND OTHER MISCELLANEOUS ITEMS, IF NOT REQUIRED TO BE SHOP PRIMED, SHALL RECEIVE ONE (1) COAT OF PRIMER FOR GALVANIZED OR NON-GALVANIZED METAL (AS THE CASE MAY BE) PLUS TWO (2) COATS OR PAINT AS INDICATED IN THE FINISH SCHEDULE AND SPECIFICATIONS.
16. ACCESS PANELS, VISIBLE COVES OR ENCASEMENTS, VISIBLE ELECTRICAL PANELS, ETC. TO SHALL BE PAINTED TO MATCH ADJACENT SURFACES.
17. PROVIDE MINIMUM 20 GAUGE METAL STUDS, UNO.
18. REFER TO LS - SERIES LIFE SAFETY SHEETS FOR FIRE RATED WALL AND SMOKE PARTITIONS LOCATIONS.
19. PROVIDE INTERIOR WALL TYPE "C4" TYPICAL, UNO.

A1 LEVEL 2 ANNOTATED FLOOR PLAN - AREA A1
1/8" = 1'-0"

PROJECT NORTH / TRUE NORTH

1/8" = 1'-0" SCALE 5 0 5 10 15 20 FEET

© 2025 DAG ARCHITECTS, INC. ALL RIGHTS RESERVED. NO PART OF THIS DOCUMENT MAY BE COPIED, REPRODUCED OR TRANSMITTED BY ANY MEANS WITHOUT WRITTEN PERMISSION OF DAG ARCHITECTS, INC. THESE DRAWINGS AND SPECIFICATIONS ARE THE PROPERTY AND COPYRIGHT OF DAG ARCHITECTS, INC. AND SHALL NOT BE USED ON ANY OTHER PROJECT OR LOCATION EXCEPT AS DESCRIBED ON THE DRAWINGS, WITHOUT THE PRIOR WRITTEN AGREEMENT OF DAG ARCHITECTS.

DAG Architects
AR0017640
850 South Gadsden Street
Suite 140
Tallahassee, Florida 32301
850.656.7506
www.dagarchitects.com

© 2025 All reproduction & intellectual property rights reserved.

FITZGERALD COLLABORATIVE GROUP, LLC.
AA26001957

STATE OF FLORIDA · ROGER T. GODWIN · AR0017551 · 09-18-25 · REGISTERED ARCHITECT

Roger T. Godwin
Professional Architect:
Florida - License #AR0017551

Digital Signature

PERMIT DOCUMENTS

GADSDEN COUNTY
SCHOOL BOARD
New Quincy K-8 School

1400 W. KING STREET
QUINCY, FL 32351

KEY PLAN


REVISIONS
NO. DESCRIPTION DATE

RECEIVED
ALLSTATE CONSTRUCTION
09-18-2025

Project Number 22023
Dated 07-31-2025

LEVEL 2
ANNOTATION
PLAN - AREA A1

A-121

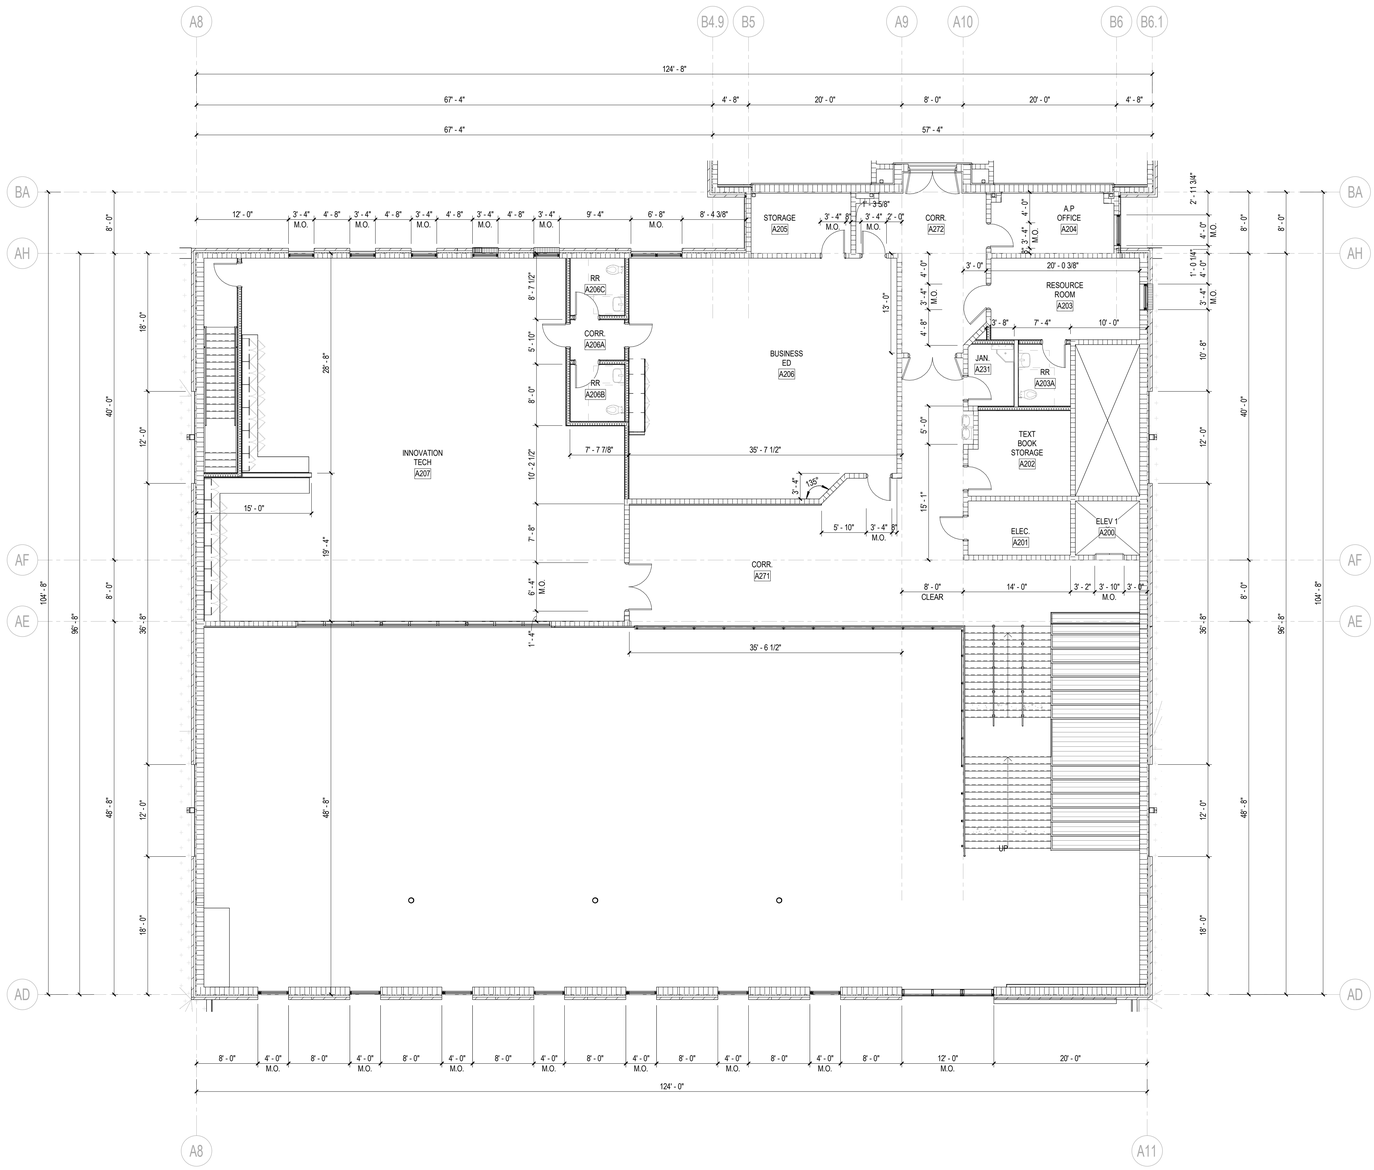

B1 LEVEL 2 DIMENSION FLOOR PLAN - AREA A2
1/8" = 1'-0"

GENERAL NOTES

DIMENSION PLAN

1. INTERIOR DOORS TO BE LOCATED MIN 4" FROM ADJACENT STUD PARTITIONS AND 8" FROM ADJACENT MASONRY PARTITIONS TO FRAME, UNLESS DIMENSIONED OR NOTED OTHERWISE.
2. REFER TO A-000 SERIES SHEETS FOR ADDITIONAL INFORMATION ON PARTITION TYPE ASSEMBLIES.
3. ALL DIMENSIONS ON THE DIMENSION PLANS ARE AS FOLLOWS, UNLESS NOTED OTHERWISE:
   - ALL DIMENSIONS TO CMU ARE TO FACE OF CMU OR CENTER OF CMU.
   - ALL DIMENSIONS TO STUDS ARE TO FACE OF STUD, INCLUDING PARTITION TYPES WITH RESILIENT CHANNELS.
   - ALL DIMENSIONS TO COLUMNS TO CENTER LINE OF COLUMN.
   - ALL DIMENSIONS ARE TO EDGE OF SLAB WHERE APPROPRIATE.
   - ALL DIMENSIONS TO BRICK ARE TO OUTSIDE FACE OF BRICK.
4. REFER TO A-400 SERIES SHEETS FOR ADDITIONAL INFORMATION, INCLUDING TOILET ROOM DIMENSIONS.
5. REFER TO LS - SERIES LIFE SAFETY SHEETS FOR FIRE RATED WALL AND SMOKE PARTITIONS LOCATIONS.
6. PROVIDE INTERIOR WALL TYPE "C4" TYPICAL, UNO.

DAG Architects
AR0017640
850 South Gadsden Street
Suite 140
Tallahassee, Florida 32301
850.656.7506
www.dagarchitects.com

© 2025 All reproduction & intellectual property rights reserved.

FITZGERALD COLLABORATIVE GROUP, LLC.
AA26001957

STATE OF FLORIDA · ROGER T. GODWIN · AR0017551 · 09-18-25 · REGISTERED ARCHITECT


Roger T. Godwin
Professional Architect:
Florida - License #AR0017551

Digital Signature

PERMIT DOCUMENTS

GADSDEN COUNTY
SCHOOL BOARD
New Quincy K-8 School

1400 W. KING STREET
QUINCY, FL 32351

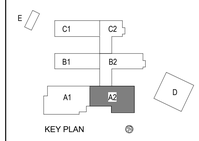

REVISIONS

NO.	DESCRIPTION	DATE

RECEIVED
ALLSTATE CONSTRUCTION
09-18-2025

Project Number	**22023**
Dated	07-31-2025


LEVEL 2
DIMENSION PLAN
- AREA A2

A-122.1

PROJECT NORTH · TRUE NORTH


1/8" = 1'-0" SCALE 5 0 5 10 15 20 FEET

© 2025 DAG ARCHITECTS, INC. ALL RIGHTS RESERVED NO PART OF THIS DOCUMENT MAY BE COPIED, REPRODUCED OR TRANSMITTED BY ANY MEANS WITHOUT WRITTEN PERMISSION OF DAG ARCHITECTS, INC. THESE DRAWINGS AND SPECIFICATIONS ARE THE PROPERTY AND COPYRIGHT OF DAG ARCHITECTS, INC. AND SHALL NOT BE USED ON ANY OTHER PROJECT OR LOCATION EXCEPT AS DESCRIBED ON THE DRAWINGS, WITHOUT THE PRIOR WRITTEN AGREEMENT OF DAG ARCHITECTS.

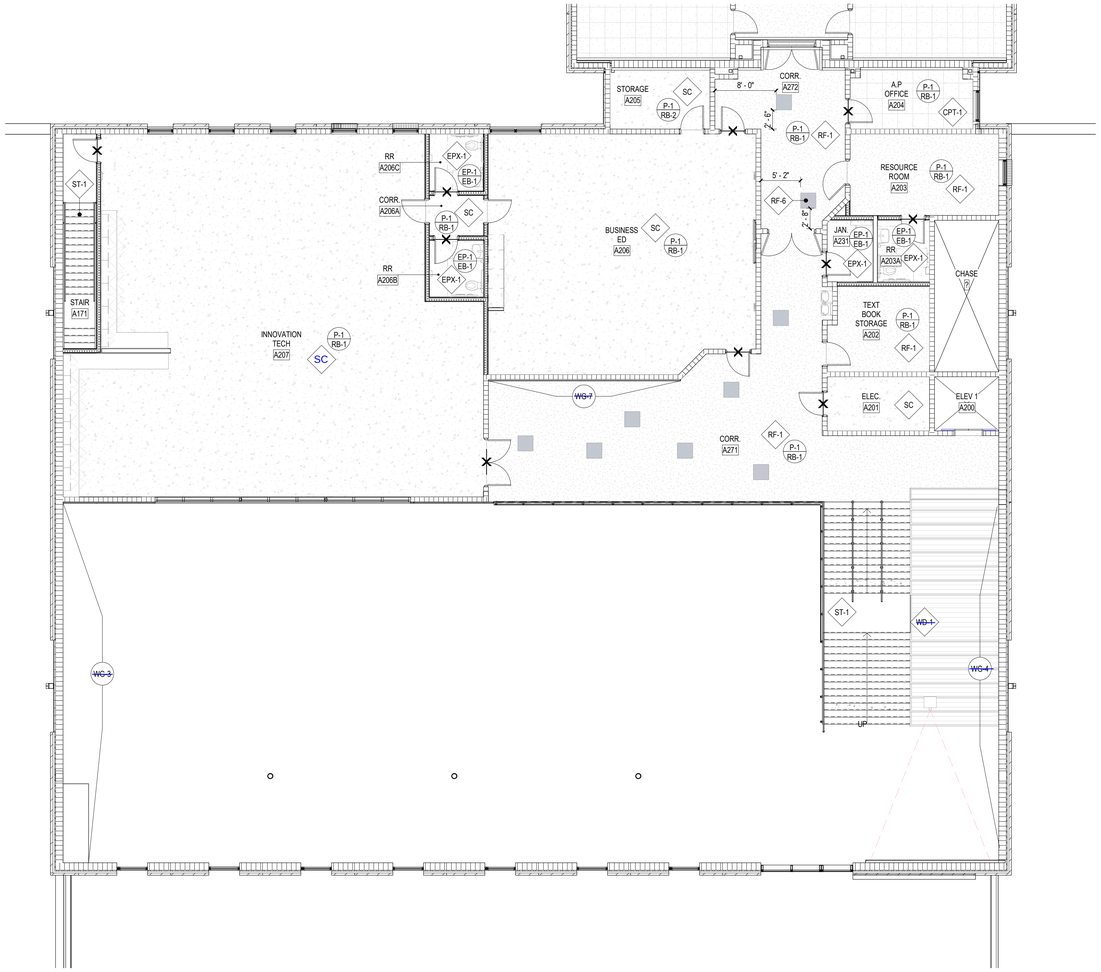

C1 LEVEL 2 FINISH FLOOR PLAN - AREA A2

1/8" = 1'-0"

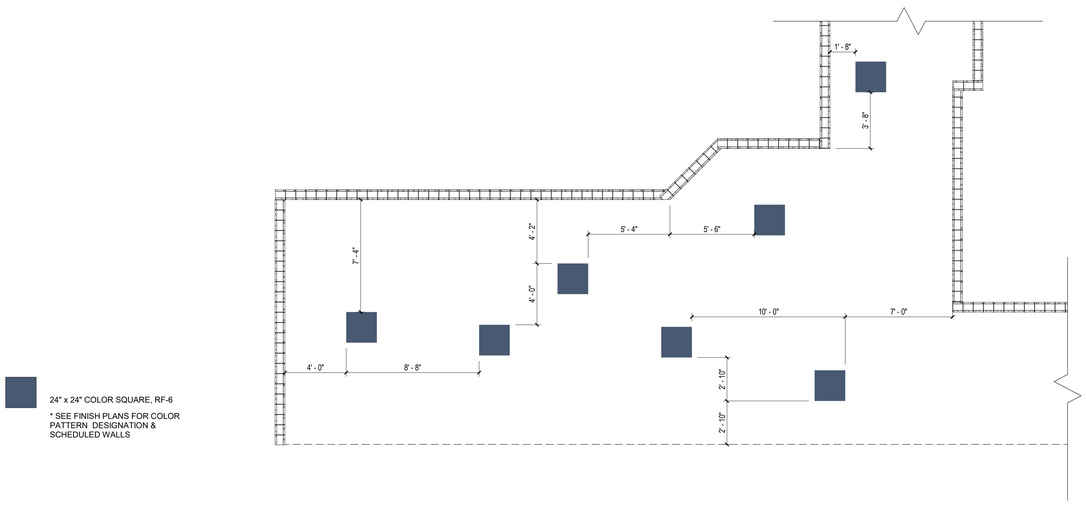

24" x 24" COLOR SQUARE, RF-6

* SEE FINISH PLANS FOR COLOR PATTERN DESIGNATION & SCHEDULED WALLS

FINISH LEGEND

- P-1 / B-1 — WALL AND BASE FINISH; EXTENT OF FINISH
- PT-1 — WALL FINISH; EXTENT OF FINISH
- CPT-1 — FLOOR FINISH
- Multi — CEILING / MISC. FINISH
- CHANGE IN SPECIFIED FINISH- PROVIDE TRANSITION STRIP AS REQUIRED
- DIRECTION OF SPECIFIED FINISH

FLOORING LEGEND

- CARPET TILE, 24x24
- CARPET TILE, 9x36
- WALK OFF CARPET TILE, 24x24
- EPOXY FLOOR
- CONCRETE
- Alternate RUBBER FLOOR — Base Price LVT
- Alternate WOOD FLOOR — Base Price LVT
- Alternate MARMOLEUM FLOOR — Base Price LVT

GENERAL NOTES

FINISH FLOOR PLAN

1. ALL CONTRACTORS MUST FIELD VERIFY ALL EXISTING CONDITIONS PRIOR TO PERFORMING NEW WORK.
2. ANY DISCREPANCIES, OMISSIONS, AMBIGUITIES, OR CONFLICTS ON THE PLANS SHALL BE BROUGHT TO THE ATTENTION OF THE DESIGNER BEFORE PROCEEDING WITH ANY WORK IN QUESTION.
3. GYPSUM WALLS TO BE PAINTED, SHOULD BE PREPPED TO A LEVEL 4 FINISH WITH ONE PRIME COAT AND AT LEAST TWO PAINT COATS, OR AS REQUIRED BY MANUFACTURER.
4. PAINT FINISH FOR WALLS SHOULD BE SATIN SHEEN, UNO.
5. PAINTED DOORS AND DOOR FRAMES PAINT SHOULD BE SEMI-GLOSS SHEEN, UNO.
6. FOR CEILING FINISHES, REFER TO REFLECTED CEILING PLANS. ALL PAINTED GYP CEILINGS TO RECEIVE FLAT SHEEN PAINT, UNO OR IN WET AREAS. ALL GYP IN WET AREAS SHALL GET EPOXY PAINTED.
7. REFER TO INTERIOR MATERIAL FINISH SCHEDULE(S) ON A-641 SERIES SHEETS FOR FINISHES.
8. ALL WALL AND CEILING PAINT IN BATHROOMS TO BE EPOXY PAINT.
9. ALL FLOORING TRANSITIONS TO OCCUR AT THE CENTERLINE OF AN OPENING.
10. ALL FLOORING MUST BE INSTALLED BEFORE INSTALLATION OF CABINETS AND OTHER CASEWORK. ALL FLOORING MUST EXTEND UNDER ALL MILLWORK, UNO.
11. ALL TRANSITIONS BETWEEN TILE AND TILE TO GYP SHOULD RECEIVE A METAL SCHLUTER TRANSITION PIECE.
12. ALL EXPOSED INTERIOR CONCRETE TO BE SEALED, UNO.
13. ALL SMALL VOIDS BETWEEN WALLS OR PARTITIONS AND ADJACENT CASEWORK, SHELVING, DOOR FRAMES, BUILT-IN OR SURFACE MOUNTED EQUIPMENT AND FIXTURES, AND SIMILAR ITEMS TO RECEIVE JOINT SEALANT.
14. ALL COUNTER FINISHES CALLED OUT ON ELEVATIONS.
15. CASEWORK TO HAVE TOE KICK ON ALL EXPOSED SIDES UNO.
16. ADD TRANSITION TO ALL FLOORING WITH A TRANSITION GREATER THAN 1/4" DIFFERENCE.

PROJECT NORTH / TRUE NORTH

1/8" = 1'-0" SCALE — 5 0 5 10 15 20 FEET

DAG Architects
AR0017640
850 South Gadsden Street
Suite 140
Tallahassee, Florida 32301
850.656.7506
www.dagarchitects.com

© 2025 All reproduction & intellectual property rights reserved.

FITZGERALD COLLABORATIVE GROUP, LLC.
AA26001957

STATE OF FLORIDA — ROGER T. GODWIN — AR0017551 — 09-18-25 — REGISTERED ARCHITECT

Roger T. Godwin
Professional Architect:
Florida - License #AR0017551

Digital Signature


PERMIT DOCUMENTS

GADSDEN COUNTY SCHOOL BOARD
New Quincy K-8 School

GADSDEN COUNTY SCHOOL DISTRICT — FL

1400 W. KING STREET
QUINCY, FL 32351

KEY PLAN

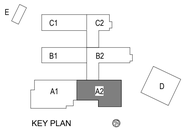

REVISIONS

NO.	DESCRIPTION	DATE


RECEIVED
ALLSTATE CONSTRUCTION
09-18-2025

Project Number	22023
Dated	07-31-2025

LEVEL 2
FINISH PLAN -
AREA A2

A-122.2

© 2025 DAG ARCHITECTS, INC. ALL RIGHTS RESERVED. NO PART OF THIS DOCUMENT MAY BE COPIED, REPRODUCED OR TRANSMITTED BY ANY MEANS WITHOUT WRITTEN PERMISSION OF DAG ARCHITECTS, INC. THESE DRAWINGS AND SPECIFICATIONS ARE THE PROPERTY AND COPYRIGHT OF DAG ARCHITECTS, INC. AND SHALL NOT BE USED ON ANY OTHER PROJECT OR LOCATION EXCEPT AS DESCRIBED ON THE DRAWINGS, WITHOUT THE PRIOR WRITTEN AGREEMENT OF DAG ARCHITECTS.

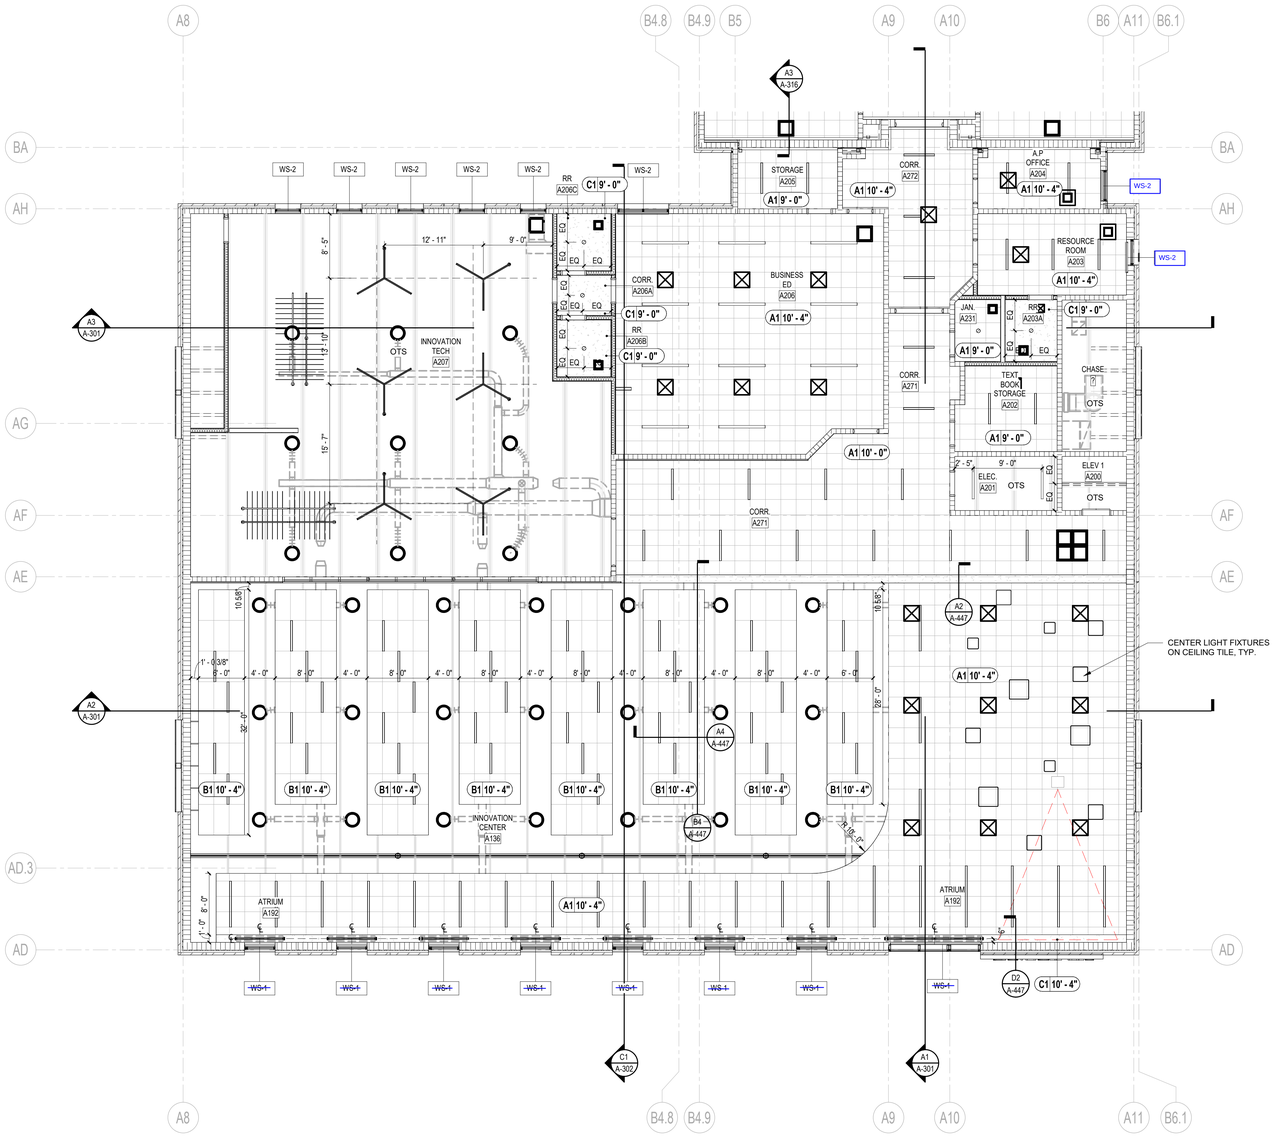

B1 LEVEL 2 REFLECTED CEILING PLAN - AREA A2
1/8" = 1'-0"

RCP LEGEND

- LIGHT FIXTURES - SEE ELECTRICAL
- MECHANICAL DEVICES - SEE MECHANICAL
- A1 CEILING - SEE CEILING DESIGNS
  2' x 2' ACOUSTICAL CEILING TILE 10'-0" AFF UNLESS OTHERWISE NOTED, SEE INTERIOR MATERIALS FINISH SCHEDULE
- A2 CEILING - SEE CEILING DESIGNS
  2' x 2' HYGIENIC PLUS ACOUSTICAL CEILING TILE 10'-0" AFF UNLESS OTHERWISE NOTED, SEE INTERIOR MATERIALS FINISH SCHEDULE
- B1 CEILING - SEE CEILING DESIGNS
  2' x 4' ACOUSTICAL CEILING TILE 10'-0" AFF UNLESS OTHERWISE NOTED, SEE INTERIOR MATERIALS FINISH SCHEDULE
- C1 & C2 CEILING - SEE CEILING DESIGNS
  GYPSUM BOARD CEILING 10'-0" AFF UNLESS OTHERWISE NOTED. PROVIDE MOISTURE RESISTANT @ ALL WET AREAS AND JANITOR'S CLOSET. SEE INTERIOR MATERIALS FINISH SCHEDULE & CEILING DESIGNS.
- D1 & D2 CEILING - SEE CEILING DESIGNS
  7" WIDE PLANK ACOUSTIC METAL TILE CEILING 11'-4" AFF UNLESS OTHERWISE NOTED. SEE INTERIOR MATERIALS FINISH SCHEDULE
- AC1 CEILING - SEE CEILING DESIGNS
  36" x 36" ACOUSTICAL CANOPIES 18'-0" AFF UNLESS OTHERWISE NOTED. SEE INTERIOR MATERIALS FINISH SCHEDULE
- CEILING - EXPOSED TO STRUCTURE
- (S) SPEAKER SYSTEM, SEE FIRE ALARM
- EXIT LIGHT, SEE ELECTRICAL
- EXIT DIRECTIONAL EXIT LIGHT, SEE ELECTRICAL
- (M) MOTION DETECTOR, SEE ELECTRICAL
- A1 10' - 0" CEILING TYPE & HEIGHT AFF DESIGNATION . SEE CEILING DESIGNS
- OTS OPEN TO STRUCTURE ABOVE
- PM PROJECTOR MOUNT
- ACCESS PANEL
- SECURITY CAMERA
- WS - # WINDOW SHADE

KEYNOTES

NUMBER	DESCRIPTION

GENERAL NOTES

REFLECTED CEILING

1. CONTRACTORS SHALL COORDINATE ALL WORK, SHOWN OR UN-SHOWN, WITH ALL OTHER DISCIPLINES.
2. CONTRACTOR SHALL PROVIDE 20 GAUGE STEEL SHEET REINFORCING BEHIND ALL CEILING MOUNTED EQUIPMENT. PROVIDE METAL STUD SUPPORT TO STRUCTURE ABOVE.
3. REFER TO INTERIOR DESIGN FINISH PLANS & SCHEDULES FOR MATERIAL SELECTIONS.
4. ALL ACCESS PANEL SIZES AND LOCATIONS TO BE COORDINATED WITH MECHANICAL, ELECTRICAL, PLUMBING, AND FIRE SPRINKLER WORK.
5. CENTER ACT GRID AND LIGHTS WITHIN EACH ROOM, UNO.
6. REFER TO ELECTRICAL FOR LIGHTING FIXTURE SCHEDULE(S).
7. ALL FIRE SPRINKLER HEADS AND ELECTRICAL FIXTURES SHALL BE CENTERED WITHIN CEILING TILES, UNO.
8. CEILING HEIGHTS NOTED REFERENCE ELEVATION ABOVE FINISH FLOOR OF ASSOCIATED BUILDING LEVEL.
9. ALL ACT GRIDS TO BE CENTERED IN THE MIDDLE OF EACH ROOM, UNO.

PROJECT NORTH / TRUE NORTH

1/8" = 1'-0" SCALE — 5 0 5 10 15 20 FEET

DAG Architects
AR0017640
850 South Gadsden Street
Suite 140
Tallahassee, Florida 32301
850.656.7506
www.dagarchitects.com

© 2025 All reproduction & intellectual property rights reserved.

FITZGERALD COLLABORATIVE GROUP, LLC.
AA26001957

STATE OF FLORIDA — ROGER T. GODWIN — AR0017551 — 09-18-25 — REGISTERED ARCHITECT

Roger T. Godwin
Professional Architect:
Florida - License #AR0017551

Digital Signature

PERMIT DOCUMENTS

GADSDEN COUNTY SCHOOL BOARD
New Quincy K-8 School

GADSDEN COUNTY SCHOOL DISTRICT — FL

1400 W. KING STREET
QUINCY, FL 32351

KEY PLAN

REVISIONS

NO.	DESCRIPTION	DATE


RECEIVED
ALLSTATE CONSTRUCTION
09-18-2025

Project Number	22023
Dated	07-31-2025

LEVEL 2 REFLECTED CEILING PLAN - AREA A2

A-122.3

© 2025 DAG ARCHITECTS, INC. ALL RIGHTS RESERVED. NO PART OF THIS DOCUMENT MAY BE COPIED, REPRODUCED OR TRANSMITTED BY ANY MEANS WITHOUT WRITTEN PERMISSION OF DAG ARCHITECTS, INC. THESE DRAWINGS AND SPECIFICATIONS ARE THE PROPERTY AND COPYRIGHT OF DAG ARCHITECTS, INC. AND SHALL NOT BE USED ON ANY OTHER PROJECT OR LOCATION EXCEPT AS DESCRIBED ON THE DRAWINGS, WITHOUT THE PRIOR WRITTEN AGREEMENT OF DAG ARCHITECTS.

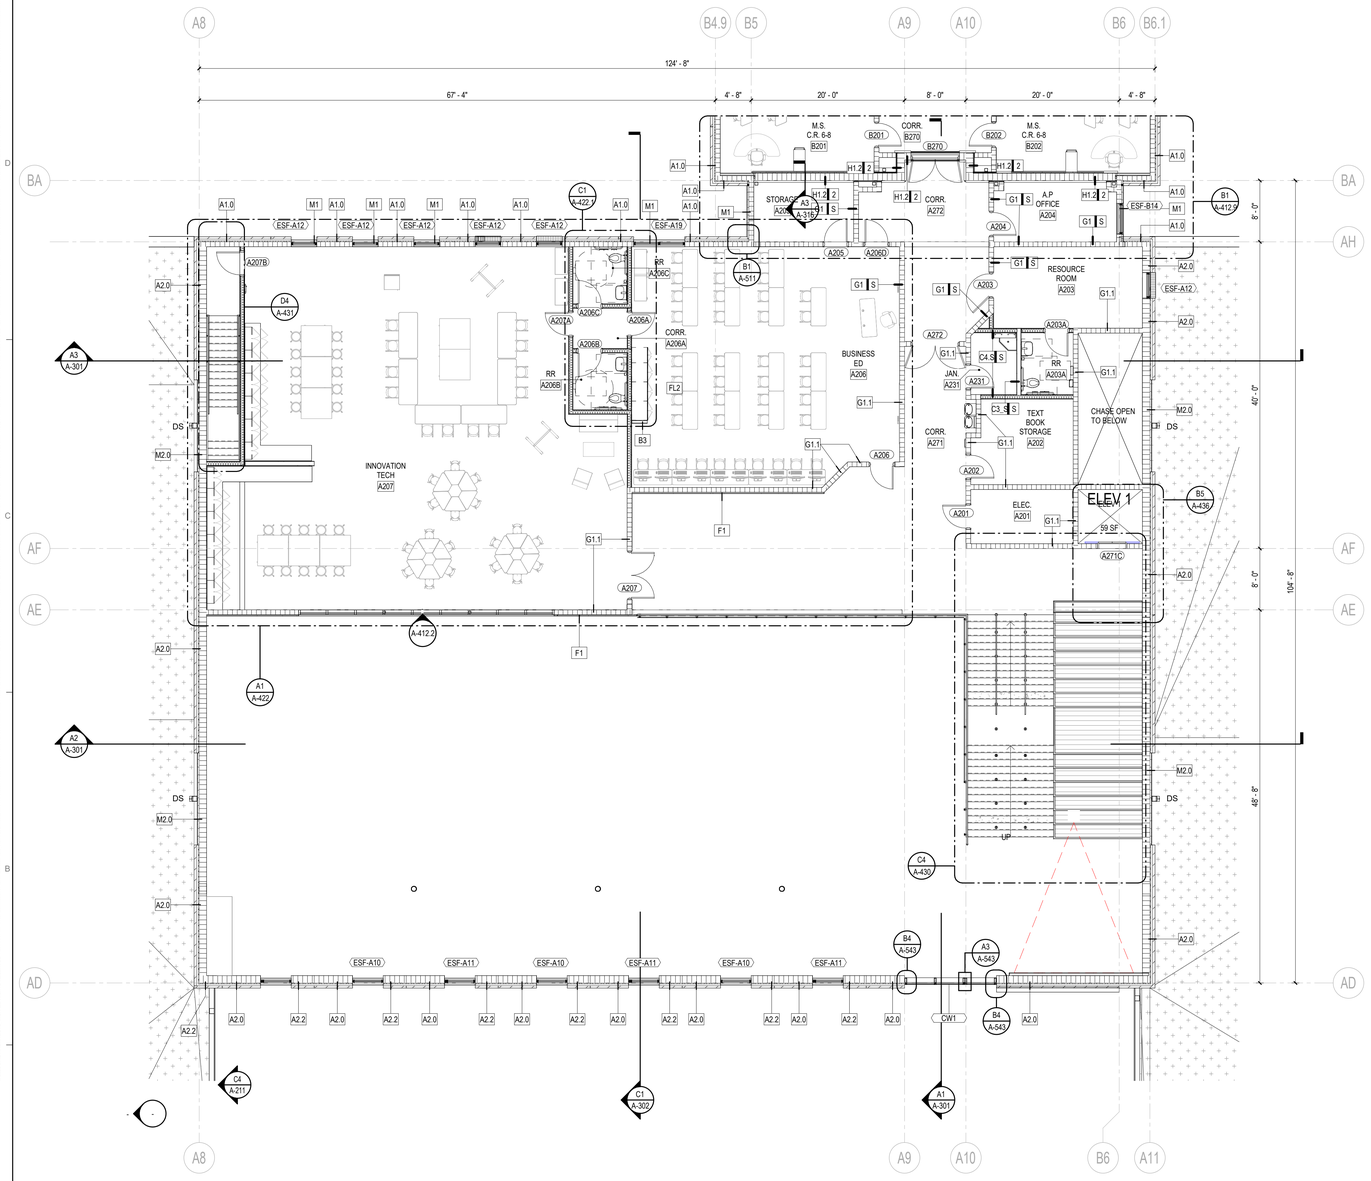

A1 LEVEL 2 ANNOTATED FLOOR PLAN - AREA A2
1/8" = 1'-0"

© 2025 DAG ARCHITECTS, INC. ALL RIGHTS RESERVED AS PART OF THIS DOCUMENT MAY BE COPIED, REPRODUCED OR TRANSMITTED BY ANY MEANS WITHOUT WRITTEN PERMISSION OF DAG ARCHITECTS, INC. THESE DRAWINGS AND SPECIFICATIONS ARE THE PROPERTY AND COPYRIGHT OF DAG ARCHITECTS, INC. AND SHALL NOT BE USED ON ANY OTHER PROJECT OR LOCATION EXCEPT AS DESCRIBED ON THE DRAWINGS, WITHOUT THE PRIOR WRITTEN AGREEMENT OF DAG ARCHITECTS.

GENERAL NOTES

FLOOR PLAN

1. ALL CONTRACTORS MUST FIELD VERIFY ALL EXISTING CONDITIONS PRIOR TO PERFORMING NEW WORK. DO NOT PROCEED IF CURRENT CONDITIONS ARE NOT SATIFACTORY FOR THE INSTALLATION OF ADDITIONAL NEW WORK.
2. SEE GENERAL CONDITIONS FOR ADDITIONAL REQUIREMENTS AND PROCEDURES.
3. THE CONTRACTOR SHALL PROVIDE 20 GAUGE STEEL SHEET REINFORCING BEHIND WALL MOUNTED AND CEILING MOUNTED EQUIPMENT. COORDINATE WITH A/V, DATA, CASEWORK, FURNITURE, ELECTRICAL, AND INTERIOR ELEVATION DRAWINGS.
4. CONTRACTOR SHALL COORDINATE WORK WITH MECHANICAL, ELECTRICAL, PLUMBING, AND ALL OTHER DISCIPLINES.
5. INTERIOR DOORS TO BE LOCATED MIN 4" FROM ADJACENT STUD PARTITIONS AND 8" FROM ADJACENT MASONRY PARTITIONS, UNLESS DIMENSIONED OR NOTED OTHERWISE.
6. REFER TO INTERIOR DESIGN FINISH PLANS & SCHEDULES FOR MATERIAL SELECTIONS.
7. REFER TO A-000 SERIES SHEETS FOR ADDITIONAL INFORMATION ON PARTITION TYPE ASSEMBLIES.
8. ALL DIMENSIONS ON THE DIMENSION PLANS ARE AS FOLLOWS, UNLESS NOTED OTHERWISE:
   - ALL DIMENSIONS TO CMU ARE TO FACE OF CMU OR CENTER OF CMU.
   - ALL DIMENSIONS TO STUDS ARE TO FACE OF STUD, INCLUDING PARTITION TYPES WITH RESILIENT CHANNELS.
   - ALL DIMENSIONS TO COLUMNS TO CENTER LINE OF COLUMN.
   - ALL DIMENSIONS ARE TO EDGE OF SLAB WHERE APPROPRIATE.
   - ALL DIMENSIONS TO BRICK ARE TO OUTSIDE FACE OF BRICK.
9. REFER TO A-400 SERIES SHEETS FOR ADDITIONAL INFORMATION, INCLUDING TOILET ROOM DIMENSIONS.
10. REFER TO STRUCTURAL FOR BRACING TYPE AND LOCATIONS.
11. CONTRACTOR SHALL PROVIDE ISOLATION BETWEEN DISSIMILAR METALS.
~~12. CORNER GUARDS SHALL BE PROVIDED AT ALL EXPOSED CORNERS IN GYPSUM WALLBOARD PARTITIONS THAT DO NOT HAVE TILE.~~
~~13. PROVIDE SCHLUTER METAL EDGE TRIM AT WALL TILE OUTSIDE CORNERS AND END CAPS, TYPICAL.~~
14. PROVIDE NEW WINDOW TREATMENT, WT-1 AT ~~ALL~~ EXTERIOR WINDOWS AND INTERIOR LITES. ~~TYPICAL THROUGHOUT, UNO.~~ as marked.
15. ALL EXPOSED FERROUS METAL SURFACES INCLUDING JOISTS, TRUSSES, BEAMS, DRAINS & LEADER PIPES, PLUMBING PIPES, HANGARS, STRAPS, A.C. DUCTS, ELECTRICAL CONDUITS AND OTHER MISCELLANEOUS ITEMS, IF NOT REQUIRED TO BE SHOP PRIMED, SHALL RECEIVE ONE (1) COAT OF PRIMER FOR GALVANIZED OR NON-GALVANIZED METAL (AS THE CASE MAY BE) PLUS TWO (2) COATS OR PAINT AS INDICATED IN THE FINISH SCHEDULE AND SPECIFICATIONS.
16. ACCESS PANELS, VISIBLE COVES OR ENCASEMENTS, VISIBLE ELECTRICAL PANELS, ETC. TO SHALL BE PAINTED TO MATCH ADJACENT SURFACES.
17. PROVIDE MINIMUM 20 GAUGE METAL STUDS, UNO.
18. REFER TO LS - SERIES LIFE SAFETY SHEETS FOR FIRE RATED WALL AND SMOKE PARTITIONS LOCATIONS.
19. PROVIDE INTERIOR WALL TYPE "C4" TYPICAL, UNO.

PROJECT NORTH / TRUE NORTH

1/8" = 1'-0" SCALE
5 0 5 10 15 20 FEET

DAG Architects
AR0017640
850 South Gadsden Street
Suite 140
Tallahassee, Florida 32301
850.656.7506
www.dagarchitects.com

© 2025 All reproduction & intellectual property rights reserved.

FITZGERALD COLLABORATIVE GROUP, LLC.
AA26001957

STATE OF FLORIDA
ROGER T. GODWIN
AR0017551
09-18-25
REGISTERED ARCHITECT

Roger T. Godwin
Professional Architect:
Florida - License #AR0017551

Digital Signature

PERMIT DOCUMENTS

GADSDEN COUNTY
SCHOOL BOARD
New Quincy K-8 School

GADSDEN COUNTY SCHOOL DISTRICT — FL —

1400 W. KING STREET
QUINCY, FL 32351

E
C1 C2
B1 B2
A1 A2
D
KEY PLAN

REVISIONS


NO.	DESCRIPTION	DATE

RECEIVED
ALLSTATE CONSTRUCTION
09-18-2025

Project Number	22023
Dated	07-31-2025

LEVEL 2
ANNOTATION
PLAN - AREA A2

A-122

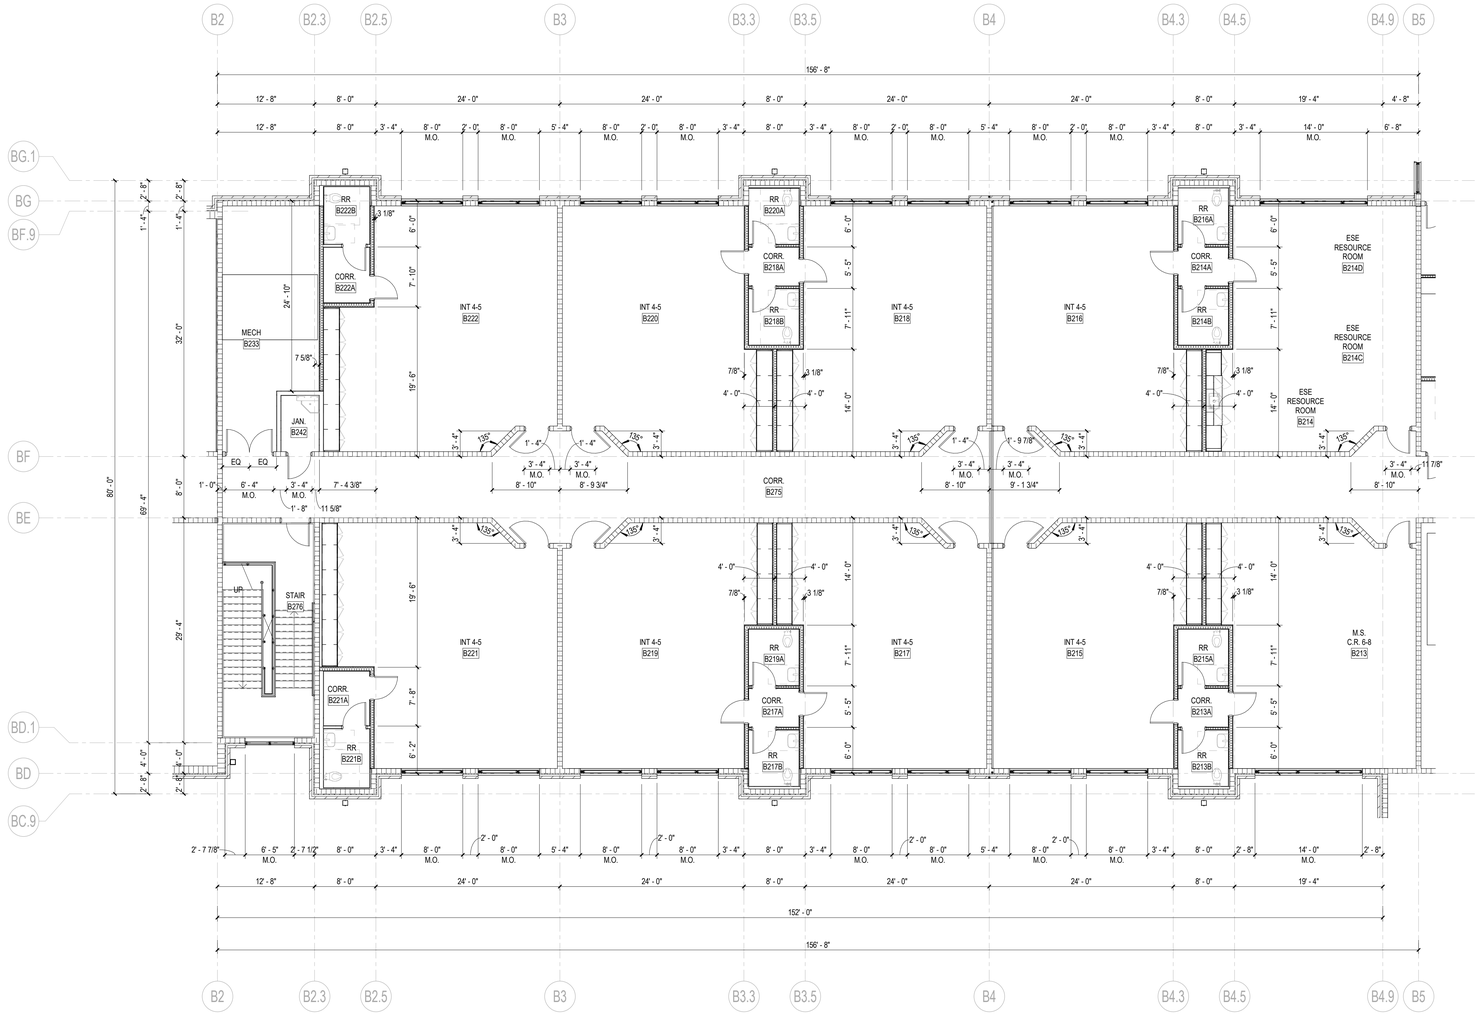

B1 LEVEL 2 DIMENSION FLOOR PLAN - AREA B1

1/8" = 1'-0"

GENERAL NOTES

DIMENSION PLAN

1. INTERIOR DOORS TO BE LOCATED MIN 4" FROM ADJACENT STUD PARTITIONS AND 8" FROM ADJACENT MASONRY PARTITIONS TO FRAME, UNLESS DIMENSIONED OR NOTED OTHERWISE.
2. REFER TO A-000 SERIES SHEETS FOR ADDITIONAL INFORMATION ON PARTITION TYPE ASSEMBLIES.
3. ALL DIMENSIONS ON THE DIMENSION PLANS ARE AS FOLLOWS, UNLESS NOTED OTHERWISE:
   - ALL DIMENSIONS TO CMU ARE TO FACE OF CMU OR CENTER OF CMU.
   - ALL DIMENSIONS TO STUDS ARE TO FACE OF STUD, INCLUDING PARTITION TYPES WITH RESILIENT CHANNELS.
   - ALL DIMENSIONS TO COLUMNS TO CENTER LINE OF COLUMN.
   - ALL DIMENSIONS ARE TO EDGE OF SLAB WHERE APPROPRIATE.
   - ALL DIMENSIONS TO BRICK ARE TO OUTSIDE FACE OF BRICK.
4. REFER TO A-400 SERIES SHEETS FOR ADDITIONAL INFORMATION, INCLUDING TOILET ROOM DIMENSIONS.
5. REFER TO LS - SERIES LIFE SAFETY SHEETS FOR FIRE RATED WALL AND SMOKE PARTITIONS LOCATIONS.
6. PROVIDE INTERIOR WALL TYPE "C4" TYPICAL, UNO.

PROJECT NORTH / TRUE NORTH

1/8" = 1'-0" SCALE — 5 0 5 10 15 20 FEET

© 2025 DAG ARCHITECTS, INC. ALL RIGHTS RESERVED NO PART OF THIS DOCUMENT MAY BE COPIED, REPRODUCED OR TRANSMITTED BY ANY MEANS WITHOUT WRITTEN PERMISSION OF DAG ARCHITECTS, INC. THESE DRAWINGS AND SPECIFICATIONS ARE THE PROPERTY AND COPYRIGHT OF DAG ARCHITECTS, INC. AND SHALL NOT BE USED ON ANY OTHER PROJECT OR LOCATION EXCEPT AS DESCRIBED ON THE DRAWINGS, WITHOUT THE PRIOR WRITTEN AGREEMENT OF DAG ARCHITECTS.

DAG Architects
AR0017640
850 South Gadsden Street
Suite 140
Tallahassee, Florida 32301
850.656.7506
www.dagarchitects.com

© 2025 All reproduction & intellectual property rights reserved.

FITZGERALD COLLABORATIVE GROUP, LLC.
AA26001957

STATE OF FLORIDA — ROGER T. GODWIN — AR0017551 — 09-18-25 — REGISTERED ARCHITECT

Roger T. Godwin
Professional Architect:
Florida - License #AR0017551

Digital Signature

PERMIT DOCUMENTS

GADSDEN COUNTY SCHOOL BOARD
New Quincy K-8 School

GADSDEN COUNTY SCHOOL DISTRICT — FL

1400 W. KING STREET
QUINCY, FL 32351

KEY PLAN

REVISIONS


NO.	DESCRIPTION	DATE

RECEIVED
ALLSTATE CONSTRUCTION
09-18-2025

Project Number	22023
Dated	07-31-2025


LEVEL 2 DIMENSION PLAN - AREA B1

A-123.1

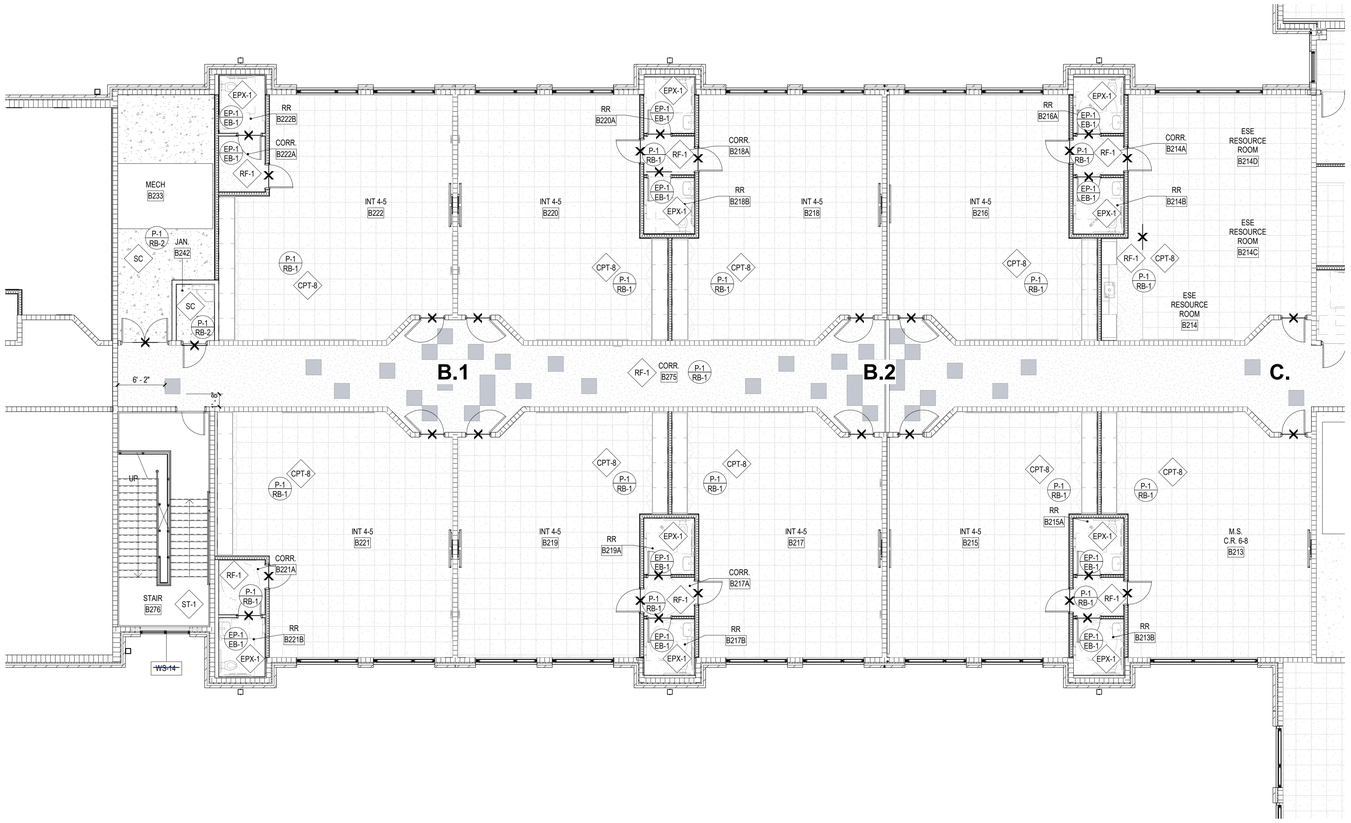

C1 LEVEL 2 FINISH FLOOR PLAN - AREA B1
1/8" = 1'-0"


A.1
A.2 MIRROR OF A.1, SEE FINISH PLAN

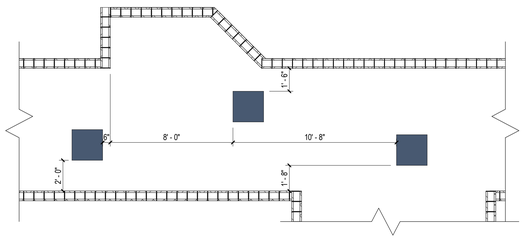


24" x 24" COLOR SQUARE, RF-6

* SEE FINISH PLANS FOR COLOR PATTERN DESIGNATION & SCHEDULED WALLS

B.1
B.2 MIRROR OF B.1, SEE FINISH PLAN

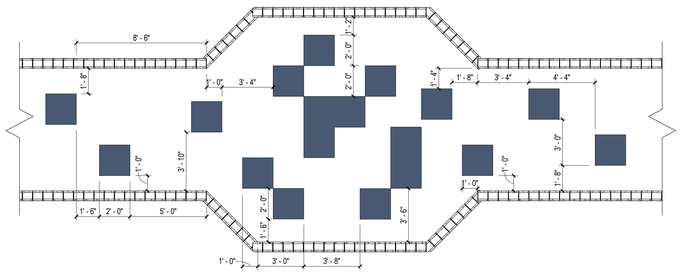

C.

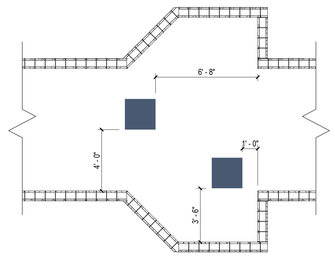

FINISH LEGEND

- P-1 / B-1 — WALL AND BASE FINISH; EXTENT OF FINISH
- PT-1 — WALL FINISH; EXTENT OF FINISH
- CPT-7 — FLOOR FINISH
- Multi — CEILING / MISC. FINISH
- CHANGE IN SPECIFIED FINISH- PROVIDE TRANSITION STRIP AS REQUIRED
- DIRECTION OF SPECIFIED FINISH

FLOORING LEGEND

- CARPET TILE, 24x24
- CARPET TILE, 9x36
- WALK OFF CARPET TILE, 24x24
- EPOXY FLOOR
- CONCRETE
- Alternate RUBBER FLOOR — Base Price LVT
- Alternate WOOD FLOOR — Base Price LVT
- Alternate MARMOLEUM FLOOR — Base Price LVT

GENERAL NOTES

FINISH FLOOR PLAN

1. ALL CONTRACTORS MUST FIELD VERIFY ALL EXISTING CONDITIONS PRIOR TO PERFORMING NEW WORK.
2. ANY DISCREPANCIES, OMISSIONS, AMBIGUITIES, OR CONFLICTS ON THE PLANS SHALL BE BROUGHT TO THE ATTENTION OF THE DESIGNER BEFORE PROCEEDING WITH ANY WORK IN QUESTION.
3. GYPSUM WALLS TO BE PAINTED, SHOULD BE PREPPED TO A LEVEL 4 FINISH WITH ONE PRIME COAT AND AT LEAST TWO PAINT COATS, OR AS REQUIRED BY MANUFACTURER.
4. PAINT FINISH FOR WALLS SHOULD BE SATIN SHEEN, UNO.
5. PAINTED DOORS AND DOOR FRAMES PAINT SHOULD BE SEMI-GLOSS SHEEN, UNO.
6. FOR CEILING FINISHES, REFER TO REFLECTED CEILING PLANS. ALL PAINTED GYP CEILINGS TO RECEIVE FLAT SHEEN PAINT, UNO OR IN WET AREAS. ALL GYP IN WET AREAS SHALL GET EPOXY PAINTED.
7. REFER TO INTERIOR MATERIAL FINISH SCHEDULE(S) ON A-641 SERIES SHEETS FOR FINISHES.
8. ALL WALL AND CEILING PAINT IN BATHROOMS TO BE EPOXY PAINT.
9. ALL FLOORING TRANSITIONS TO OCCUR AT THE CENTERLINE OF AN OPENING.
10. ALL FLOORING MUST BE INSTALLED BEFORE INSTALLATION OF CABINETS AND OTHER CASEWORK. ALL FLOORING MUST EXTEND UNDER ALL MILLWORK, UNO.
11. ALL TRANSITIONS BETWEEN TILE AND TILE TO GYP SHOULD RECEIVE A METAL SCHLUTER TRANSITION PIECE.
12. ALL EXPOSED INTERIOR CONCRETE TO BE SEALED, UNO.
13. ALL SMALL VOIDS BETWEEN WALLS OR PARTITIONS AND ADJACENT CASEWORK, SHELVING, DOOR FRAMES, BUILT-IN OR SURFACE MOUNTED EQUIPMENT AND FIXTURES, AND SIMILAR ITEMS TO RECEIVE JOINT SEALANT.
14. ALL COUNTER FINISHES CALLED OUT ON ELEVATIONS.
15. CASEWORK TO HAVE TOE KICK ON ALL EXPOSED SIDES UNO.
16. ADD TRANSITION TO ALL FLOORING WITH A TRANSITION GREATER THAN 1/4" DIFFERENCE.

PROJECT NORTH / TRUE NORTH

1/8" = 1'-0" SCALE — 5 0 5 10 15 20 FEET

DAG Architects
AR0017640
850 South Gadsden Street
Suite 140
Tallahassee, Florida 32301
850.656.7506
www.dagarchitects.com

© 2025 All reproduction & intellectual property rights reserved.

FITZGERALD COLLABORATIVE GROUP, LLC.
AA26001957

STATE OF FLORIDA — ROGER T. GODWIN — AR0017551 — 09-18-25 — REGISTERED ARCHITECT

Roger T. Godwin
Professional Architect:
Florida - License #AR0017551


Digital Signature

PERMIT DOCUMENTS

GADSDEN COUNTY SCHOOL BOARD
New Quincy K-8 School

GADSDEN COUNTY SCHOOL DISTRICT — FL

1400 W. KING STREET
QUINCY, FL 32351

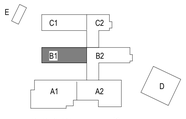

REVISIONS

NO.	DESCRIPTION	DATE


RECEIVED
ALLSTATE CONSTRUCTION
09-18-2025

Project Number	22023
Dated	07-31-2025

LEVEL 2
FINISH PLAN -
AREA B1

A-123.2

© 2025 DAG ARCHITECTS, INC. ALL RIGHTS RESERVED. NO PART OF THIS DOCUMENT MAY BE COPIED, REPRODUCED OR TRANSMITTED BY ANY MEANS WITHOUT WRITTEN PERMISSION OF DAG ARCHITECTS, INC. THESE DRAWINGS AND SPECIFICATIONS ARE THE PROPERTY AND COPYRIGHT OF DAG ARCHITECTS, INC. AND SHALL NOT BE USED ON ANY OTHER PROJECT OR LOCATION EXCEPT AS DESCRIBED ON THE DRAWINGS, WITHOUT THE PRIOR WRITTEN AGREEMENT OF DAG ARCHITECTS.

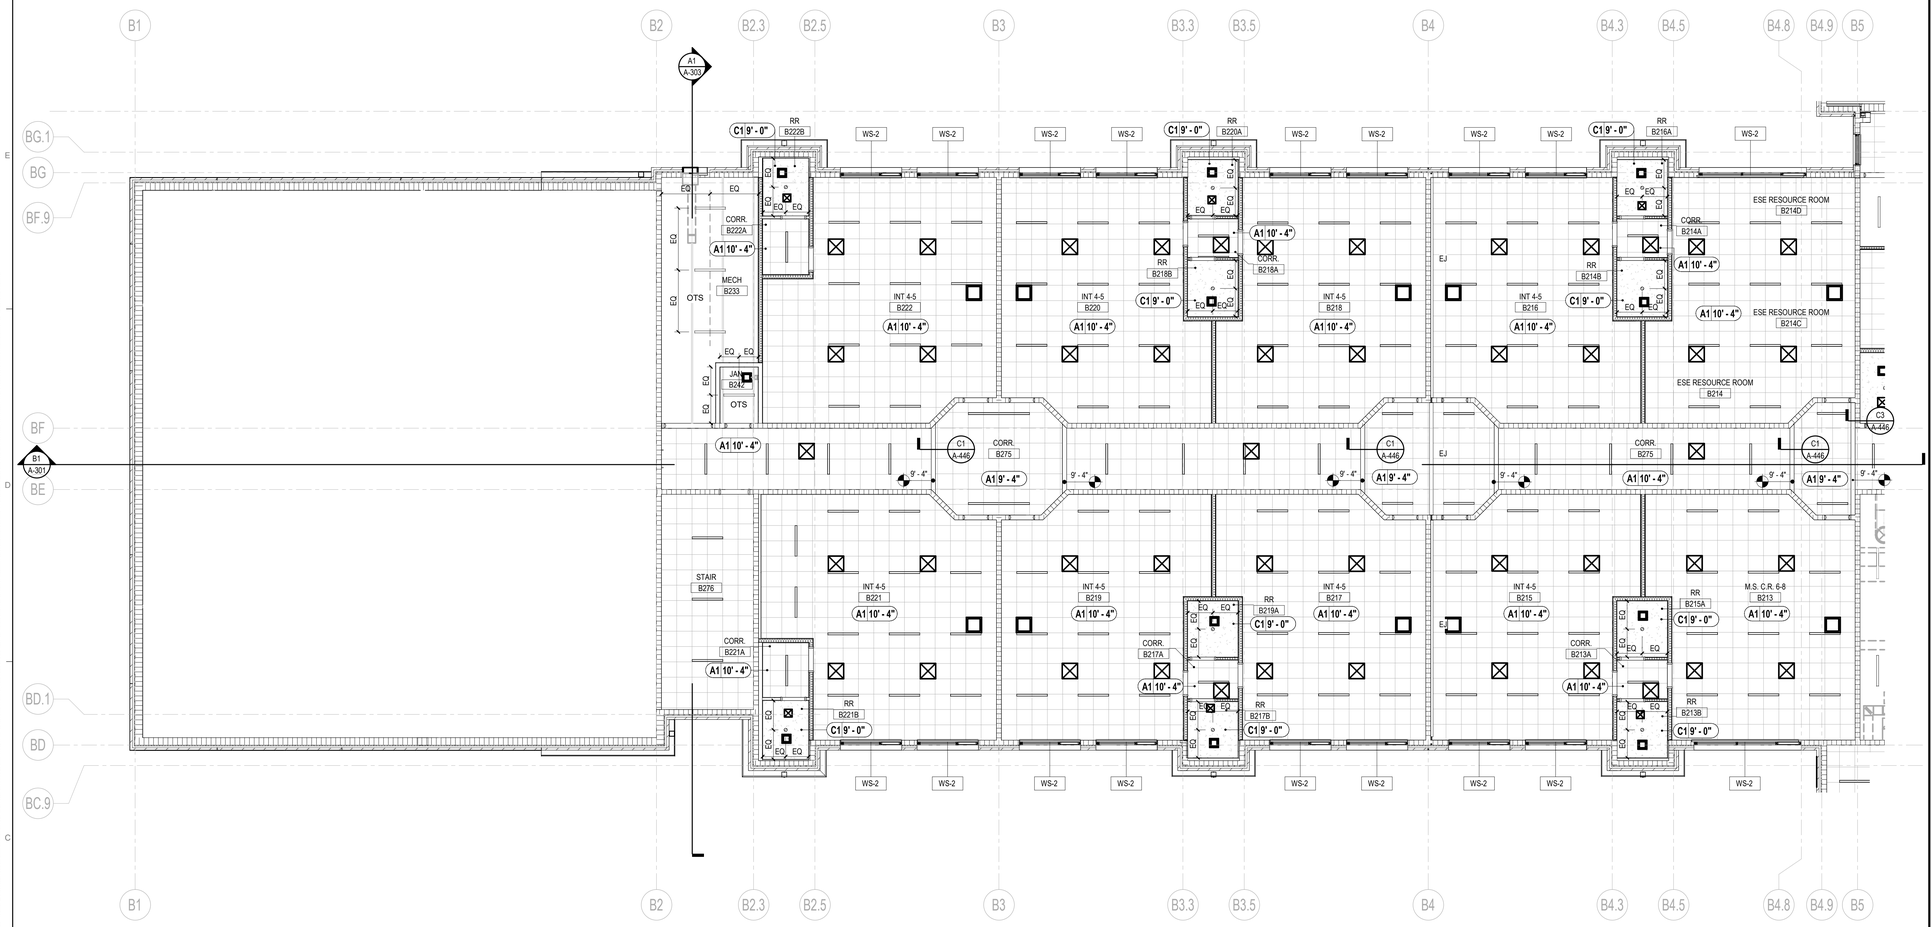

B1 LEVEL 2 REFLECTED CEILING PLAN - AREA B1

1/8" = 1'-0"

RCP LEGEND

- LIGHT FIXTURES - SEE ELECTRICAL
- MECHANICAL DEVICES - SEE MECHANICAL
- A1 CEILING - SEE CEILING DESIGNS
  2' x 2' ACOUSTICAL CEILING TILE 10'-0" AFF UNLESS OTHERWISE NOTED, SEE INTERIOR MATERIALS FINISH SCHEDULE
- A2 CEILING - SEE CEILING DESIGNS
  2' x 2' HYGIENIC PLUS ACOUSTICAL CEILING TILE 10'-0" AFF UNLESS OTHERWISE NOTED, SEE INTERIOR MATERIALS FINISH SCHEDULE
- B1 CEILING - SEE CEILING DESIGNS
  2' x 4' ACOUSTICAL CEILING TILE 10'-0" AFF UNLESS OTHERWISE NOTED, SEE INTERIOR MATERIALS FINISH SCHEDULE
- C1 & C2 CEILING - SEE CEILING DESIGNS
  GYPSUM BOARD CEILING 10'-0" AFF UNLESS OTHERWISE NOTED. PROVIDE MOISTURE RESISTANT @ ALL WET AREAS AND JANITOR'S CLOSET. SEE INTERIOR MATERIALS FINISH SCHEDULE & CEILING DESIGNS.
- D1 & D2 CEILING - SEE CEILING DESIGNS
  7" WIDE PLANK ACOUSTIC METAL TILE CEILING 11'-4" AFF UNLESS OTHERWISE NOTED. SEE INTERIOR MATERIALS FINISH SCHEDULE
- AC1 CEILING - SEE CEILING DESIGNS
  36" x 36" ACOUSTICAL CANOPIES 18'-0" AFF UNLESS OTHERWISE NOTED. SEE INTERIOR MATERIALS FINISH SCHEDULE
- CEILING - EXPOSED TO STRUCTURE
- (S) SPEAKER SYSTEM, SEE FIRE ALARM
- EXIT LIGHT, SEE ELECTRICAL
- EXIT DIRECTIONAL EXIT LIGHT, SEE ELECTRICAL
- (M) MOTION DETECTOR, SEE ELECTRICAL
- A1 10' - 0" CEILING TYPE & HEIGHT AFF DESIGNATION . SEE CEILING DESIGNS
- OTS OPEN TO STRUCTURE ABOVE
- PM PROJECTOR MOUNT
- ACCESS PANEL
- SECURITY CAMERA
- WS - # WINDOW SHADE

GENERAL NOTES

REFLECTED CEILING

1. CONTRACTORS SHALL COORDINATE ALL WORK, SHOWN OR UN-SHOWN, WITH ALL OTHER DISCIPLINES.
2. CONTRACTOR SHALL PROVIDE 20 GAUGE STEEL SHEET REINFORCING BEHIND ALL CEILING MOUNTED EQUIPMENT. PROVIDE METAL STUD SUPPORT TO STRUCTURE ABOVE.
3. REFER TO INTERIOR DESIGN FINISH PLANS & SCHEDULES FOR MATERIAL SELECTIONS.
4. ALL ACCESS PANEL SIZES AND LOCATIONS TO BE COORDINATED WITH MECHANICAL, ELECTRICAL, PLUMBING, AND FIRE SPRINKLER WORK.
5. CENTER ACT GRID AND LIGHTS WITHIN EACH ROOM, UNO.
6. REFER TO ELECTRICAL FOR LIGHTING FIXTURE SCHEDULE(S).
7. ALL FIRE SPRINKLER HEADS AND ELECTRICAL FIXTURES SHALL BE CENTERED WITHIN CEILING TILES, UNO.
8. CEILING HEIGHTS NOTED REFERENCE ELEVATION ABOVE FINISH FLOOR OF ASSOCIATED BUILDING LEVEL.
9. ALL ACT GRIDS TO BE CENTERED IN THE MIDDLE OF EACH ROOM, UNO.

PROJECT NORTH / TRUE NORTH

1/8" = 1'-0" SCALE: 5 0 5 10 15 20 FEET

© 2025 DAG ARCHITECTS, INC. ALL RIGHTS RESERVED. NO PART OF THIS DOCUMENT MAY BE COPIED, REPRODUCED OR TRANSMITTED BY ANY MEANS WITHOUT WRITTEN PERMISSION OF DAG ARCHITECTS, INC. THESE DRAWINGS AND SPECIFICATIONS ARE THE PROPERTY AND COPYRIGHT OF DAG ARCHITECTS, INC. AND SHALL NOT BE USED ON ANY OTHER PROJECT OR LOCATION EXCEPT AS DESCRIBED ON THE DRAWINGS, WITHOUT THE PRIOR WRITTEN AGREEMENT OF DAG ARCHITECTS.

DAG Architects
AR0017640
850 South Gadsden Street
Suite 140
Tallahassee, Florida 32301
850.656.7506
www.dagarchitects.com

© 2025 All reproduction & intellectual property rights reserved.

FITZGERALD COLLABORATIVE GROUP, LLC.
AA26001957

STATE OF FLORIDA · ROGER T. GODWIN · AR0017551 · 09-18-25 · REGISTERED ARCHITECT

Roger T. Godwin
Professional Architect:
Florida - License #AR0017551

Digital Signature

PERMIT DOCUMENTS

GADSDEN COUNTY SCHOOL BOARD
New Quincy K-8 School

1400 W. KING STREET
QUINCY, FL 32351

KEY PLAN

REVISIONS


NO.	DESCRIPTION	DATE

RECEIVED
ALLSTATE CONSTRUCTION
09-18-2025

Project Number	22023
Dated	07-31-2025

LEVEL 2 REFLECTED CEILING PLAN - AREA B1

A-123.3

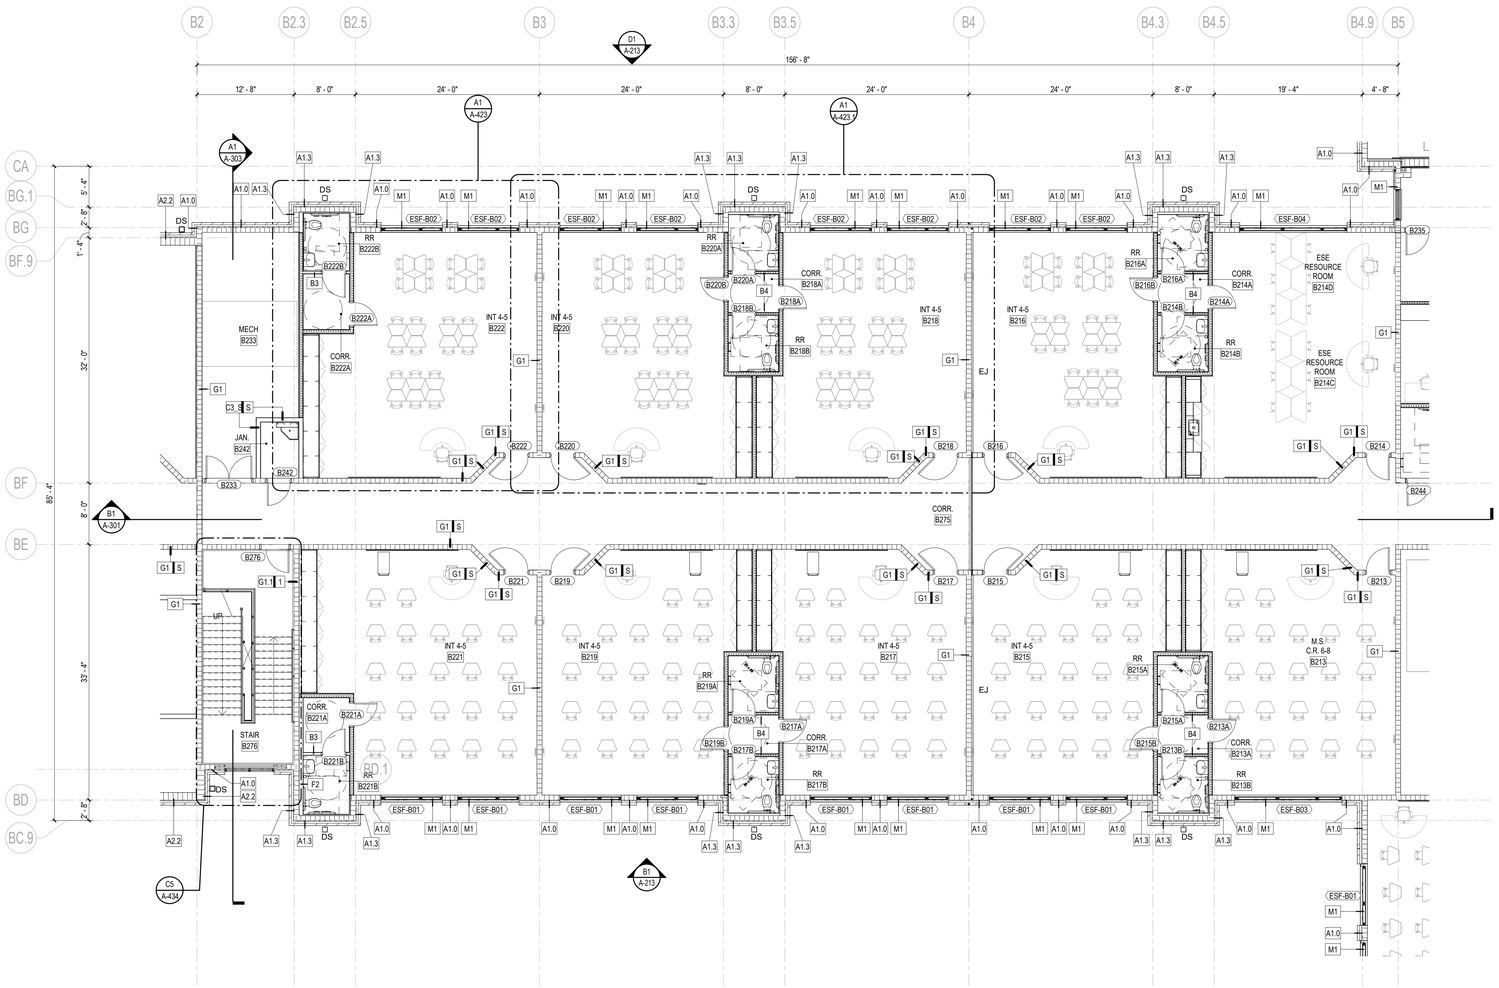

B1 LEVEL 2 ANNOTATED FLOOR PLAN - AREA B1
1/8" = 1'-0"

GENERAL NOTES

FLOOR PLAN

1. ALL CONTRACTORS MUST FIELD VERIFY ALL EXISTING CONDITIONS PRIOR TO PERFORMING NEW WORK. DO NOT PROCEED IF CURRENT CONDITIONS ARE NOT SATIFACTORY FOR THE INSTALLATION OF ADDITIONAL NEW WORK.
2. SEE GENERAL CONDITIONS FOR ADDITIONAL REQUIREMENTS AND PROCEDURES.
3. THE CONTRACTOR SHALL PROVIDE 20 GAUGE STEEL SHEET REINFORCING BEHIND WALL MOUNTED AND CEILING MOUNTED EQUIPMENT. COORDINATE WITH A/V, DATA, CASEWORK, FURNITURE, ELECTRICAL, AND INTERIOR ELEVATION DRAWINGS.
4. CONTRACTOR SHALL COORDINATE WORK WITH MECHANICAL, ELECTRICAL, PLUMBING, AND ALL OTHER DISCIPLINES.
5. INTERIOR DOORS TO BE LOCATED MIN 4" FROM ADJACENT STUD PARTITIONS AND 8" FROM ADJACENT MASONRY PARTITIONS, UNLESS DIMENSIONED OR NOTED OTHERWISE.
6. REFER TO INTERIOR DESIGN FINISH PLANS & SCHEDULES FOR MATERIAL SELECTIONS.
7. REFER TO A-000 SERIES SHEETS FOR ADDITIONAL INFORMATION ON PARTITION TYPE ASSEMBLIES.
8. ALL DIMENSIONS ON THE DIMENSION PLANS ARE AS FOLLOWS, UNLESS NOTED OTHERWISE:
   - ALL DIMENSIONS TO CMU ARE TO FACE OF CMU OR CENTER OF CMU.
   - ALL DIMENSIONS TO STUDS ARE TO FACE OF STUD, INCLUDING PARTITION TYPES WITH RESILIENT CHANNELS.
   - ALL DIMENSIONS TO COLUMNS TO CENTER LINE OF COLUMN.
   - ALL DIMENSIONS ARE TO EDGE OF SLAB WHERE APPROPRIATE.
   - ALL DIMENSIONS TO BRICK ARE TO OUTSIDE FACE OF BRICK.
9. REFER TO A-400 SERIES SHEETS FOR ADDITIONAL INFORMATION, INCLUDING TOILET ROOM DIMENSIONS.
10. REFER TO STRUCTURAL FOR BRACING TYPE AND LOCATIONS.
11. CONTRACTOR SHALL PROVIDE ISOLATION BETWEEN DISSIMILAR METALS.
~~12. CORNER GUARDS SHALL BE PROVIDED AT ALL EXPOSED CORNERS IN GYPSUM WALLBOARD PARTITIONS THAT DO NOT HAVE TILE.~~
~~13. PROVIDE SCHLUTER METAL EDGE TRIM AT WALL TILE OUTSIDE CORNERS AND END CAPS, TYPICAL.~~
14. PROVIDE NEW WINDOW TREATMENT, WT-1 AT ~~ALL~~ EXTERIOR WINDOWS AND INTERIOR LITES, ~~TYPICAL THROUGHOUT, UNO.~~ as marked.
15. ALL EXPOSED FERROUS METAL SURFACES INCLUDING JOISTS, TRUSSES, BEAMS, DRAINS & LEADER PIPES, PLUMBING PIPES, HANGARS, STRAPS, A.C. DUCTS, ELECTRICAL CONDUITS AND OTHER MISCELLANEOUS ITEMS, IF NOT REQUIRED TO BE SHOP PRIMED, SHALL RECEIVE ONE (1) COAT OF PRIMER FOR GALVANIZED OR NON-GALVANIZED METAL (AS THE CASE MAY BE) PLUS TWO (2) COATS OR PAINT AS INDICATED IN THE FINISH SCHEDULE AND SPECIFICATIONS.
16. ACCESS PANELS, VISIBLE COVES OR ENCASEMENTS, VISIBLE ELECTRICAL PANELS, ETC. TO SHALL BE PAINTED TO MATCH ADJACENT SURFACES.
17. PROVIDE MINIMUM 20 GAUGE METAL STUDS, UNO.
18. REFER TO LS - SERIES LIFE SAFETY SHEETS FOR FIRE RATED WALL AND SMOKE PARTITIONS LOCATIONS.
19. PROVIDE INTERIOR WALL TYPE "C4" TYPICAL, UNO.

PROJECT NORTH / TRUE NORTH

1/8" = 1'-0" SCALE — 5 0 5 10 15 20 FEET

© 2025 DAG ARCHITECTS, INC. ALL RIGHTS RESERVED AS PART OF THIS DOCUMENT MAY BE COPIED, REPRODUCED OR TRANSMITTED BY ANY MEANS WITHOUT WRITTEN PERMISSION OF DAG ARCHITECTS, INC. THESE DRAWINGS AND SPECIFICATIONS ARE THE PROPERTY AND COPYRIGHT OF DAG ARCHITECTS, INC. AND SHALL NOT BE USED ON ANY OTHER PROJECT OR LOCATION EXCEPT AS DESCRIBED ON THE DRAWINGS, WITHOUT THE PRIOR WRITTEN AGREEMENT OF DAG ARCHITECTS.

DAG Architects
AR0017640
850 South Gadsden Street
Suite 140
Tallahassee, Florida 32301
850.656.7506
www.dagarchitects.com

© 2025 All reproduction & intellectual property rights reserved.

FITZGERALD COLLABORATIVE GROUP, LLC.
AA26001957

STATE OF FLORIDA
ROGER T. GODWIN
AR0017551
09-18-25
REGISTERED ARCHITECT

Roger T. Godwin
Professional Architect:
Florida - License #AR0017551

Digital Signature

PERMIT DOCUMENTS

GADSDEN COUNTY
SCHOOL BOARD
New Quincy K-8 School

GADSDEN COUNTY SCHOOL DISTRICT — FL

1400 W. KING STREET
QUINCY, FL 32351

KEY PLAN


REVISIONS
NO. DESCRIPTION DATE

RECEIVED
ALLSTATE CONSTRUCTION
09-18-2025

Project Number 22023
Dated 07-31-2025

LEVEL 2
ANNOTATION
PLAN - AREA B1

A-123

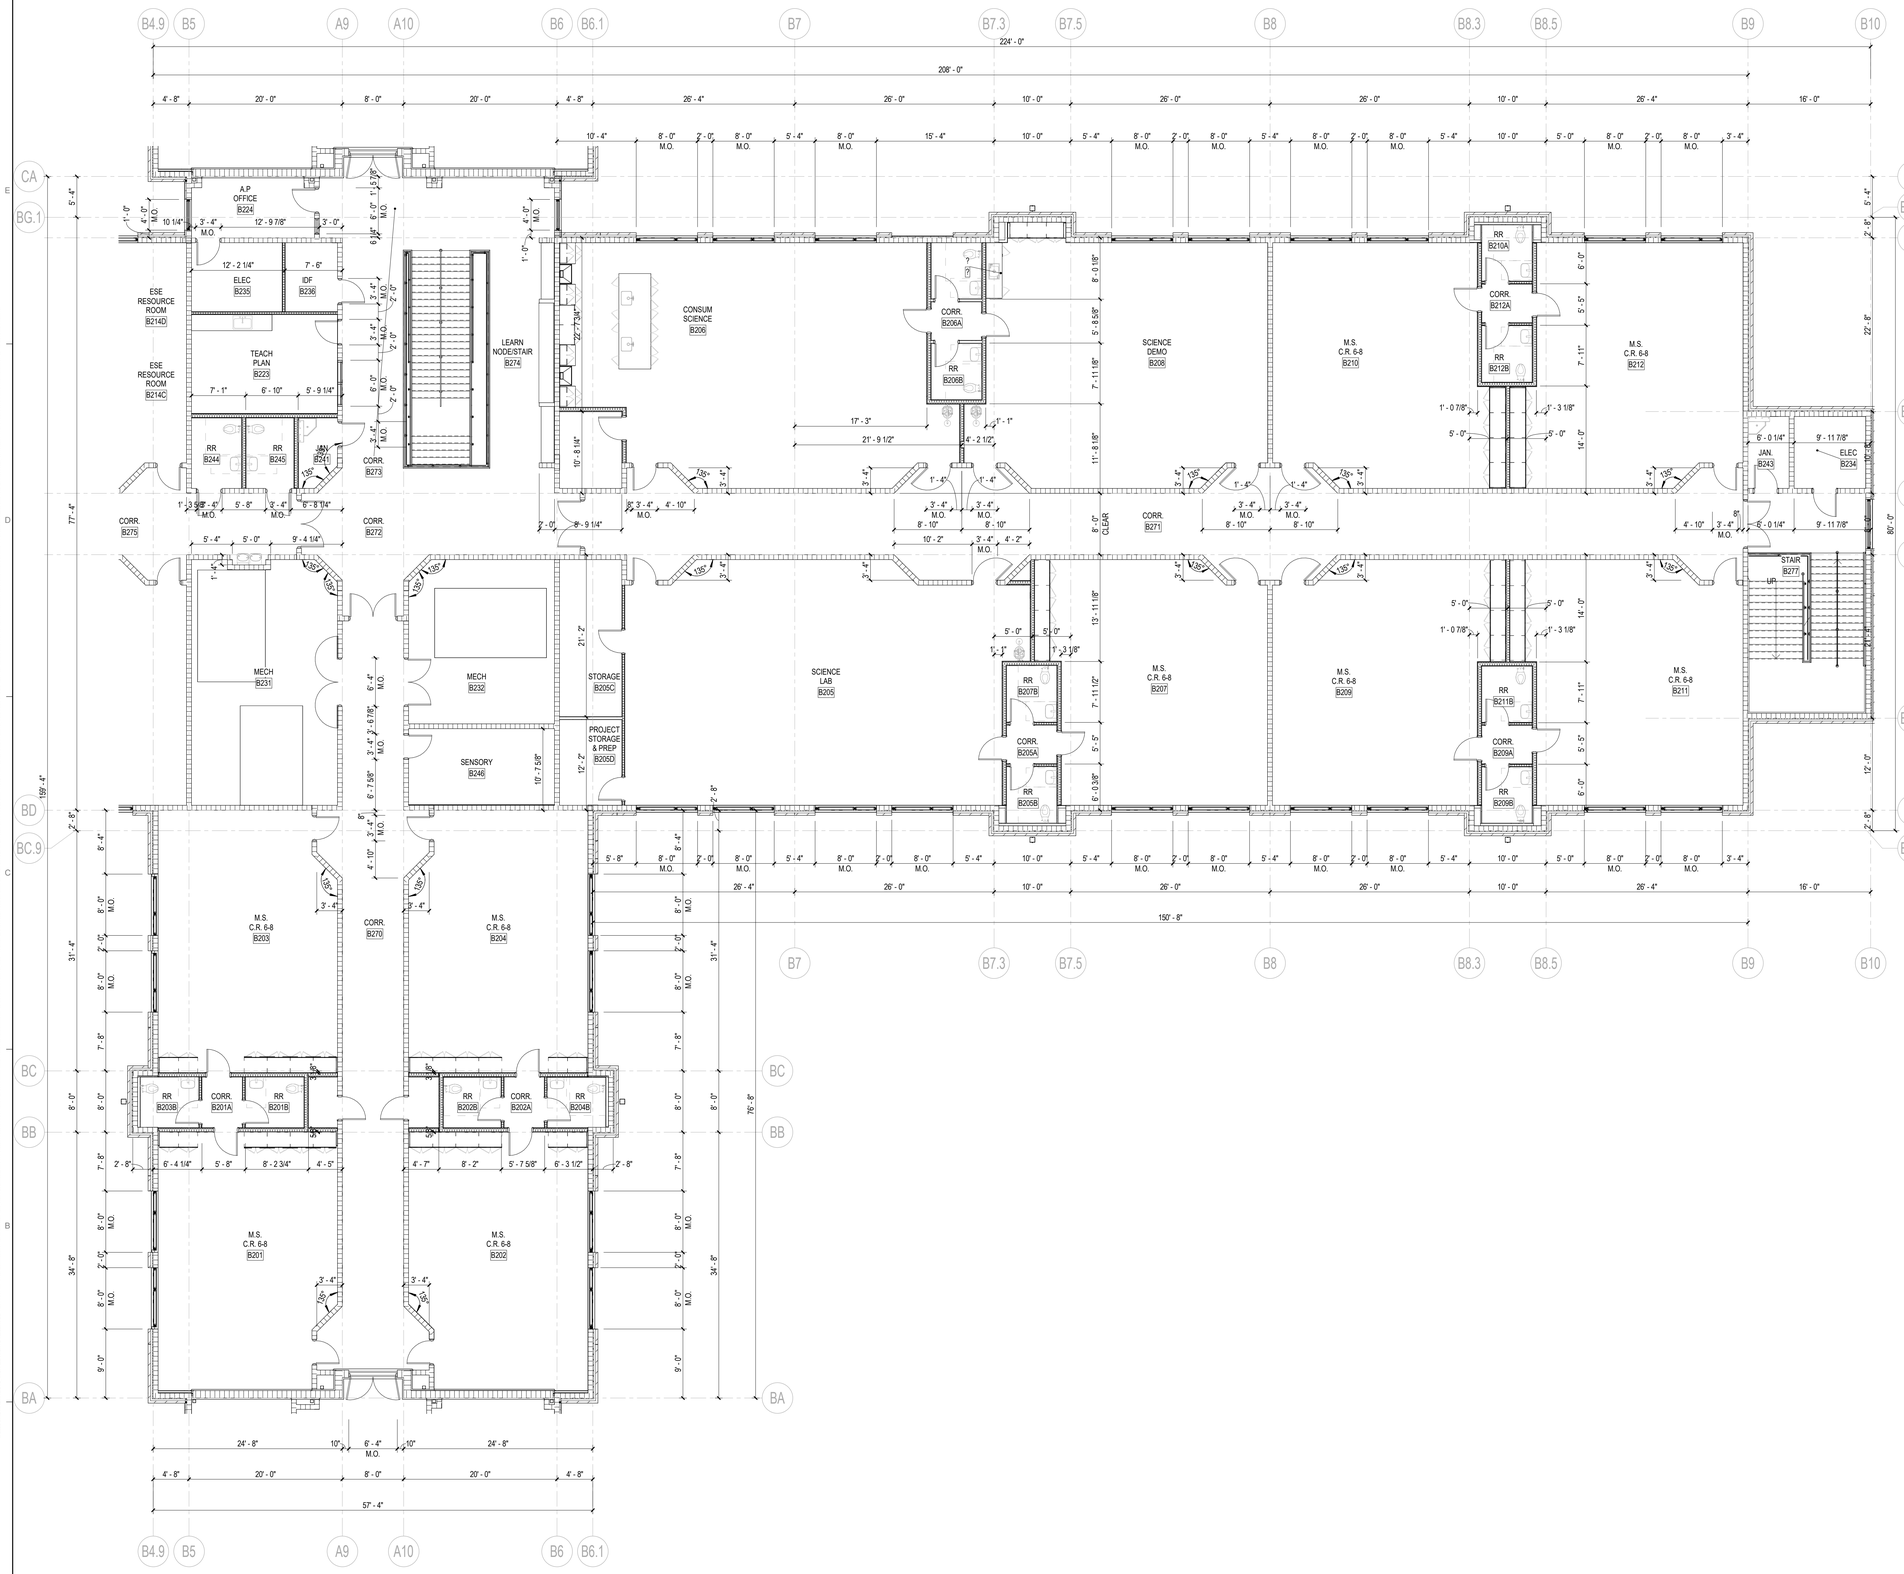

A1 LEVEL 2 DIMENSION FLOOR PLAN - AREA B2
1/8" = 1'-0"

GENERAL NOTES

DIMENSION PLAN

1. INTERIOR DOORS TO BE LOCATED MIN 4" FROM ADJACENT STUD PARTITIONS AND 8" FROM ADJACENT MASONRY PARTITIONS TO FRAME, UNLESS DIMENSIONED OR NOTED OTHERWISE.
2. REFER TO A-000 SERIES SHEETS FOR ADDITIONAL INFORMATION ON PARTITION TYPE ASSEMBLIES.
3. ALL DIMENSIONS ON THE DIMENSION PLANS ARE AS FOLLOWS, UNLESS NOTED OTHERWISE:
   - ALL DIMENSIONS TO CMU ARE TO FACE OF CMU OR CENTER OF CMU.
   - ALL DIMENSIONS TO STUDS ARE TO FACE OF STUD, INCLUDING PARTITION TYPES WITH RESILIENT CHANNELS.
   - ALL DIMENSIONS TO COLUMNS TO CENTER LINE OF COLUMN.
   - ALL DIMENSIONS ARE TO EDGE OF SLAB WHERE APPROPRIATE.
   - ALL DIMENSIONS TO BRICK ARE TO OUTSIDE FACE OF BRICK.
4. REFER TO A-400 SERIES SHEETS FOR ADDITIONAL INFORMATION, INCLUDING TOILET ROOM DIMENSIONS.
5. REFER TO LS - SERIES LIFE SAFETY SHEETS FOR FIRE RATED WALL AND SMOKE PARTITIONS LOCATIONS.
6. PROVIDE INTERIOR WALL TYPE "C4" TYPICAL, UNO.

PROJECT NORTH / TRUE NORTH

5 0 5 10 15 20
1/8" = 1'-0" SCALE FEET

© 2025 DAG ARCHITECTS, INC. ALL RIGHTS RESERVED NO PART OF THIS DOCUMENT MAY BE COPIED, REPRODUCED OR TRANSMITTED BY ANY MEANS WITHOUT WRITTEN PERMISSION OF DAG ARCHITECTS, INC. THESE DRAWINGS AND SPECIFICATIONS ARE THE PROPERTY AND COPYRIGHT OF DAG ARCHITECTS, INC. AND SHALL NOT BE USED ON ANY OTHER PROJECT OR LOCATION EXCEPT AS DESCRIBED ON THE DRAWINGS, WITHOUT THE PRIOR WRITTEN AGREEMENT OF DAG ARCHITECTS.

DAG Architects
AR0017640
850 South Gadsden Street
Suite 140
Tallahassee, Florida 32301
850.656.7506
www.dagarchitects.com

© 2025 All reproduction & intellectual property rights reserved.

FITZGERALD COLLABORATIVE GROUP, LLC.
AA26001957

STATE OF FLORIDA · ROGER T. GODWIN · AR0017551 · 09-18-25 · REGISTERED ARCHITECT

Roger T. Godwin
Professional Architect:
Florida - License #AR0017551

Digital Signature

PERMIT DOCUMENTS

GADSDEN COUNTY SCHOOL BOARD
New Quincy K-8 School

1400 W. KING STREET
QUINCY, FL 32351

KEY PLAN


REVISIONS
NO. DESCRIPTION DATE

RECEIVED
ALLSTATE CONSTRUCTION
09-18-2025

Project Number 22023
Dated 07-31-2025


LEVEL 2
DIMENSION PLAN
- AREA B2

A-124.1

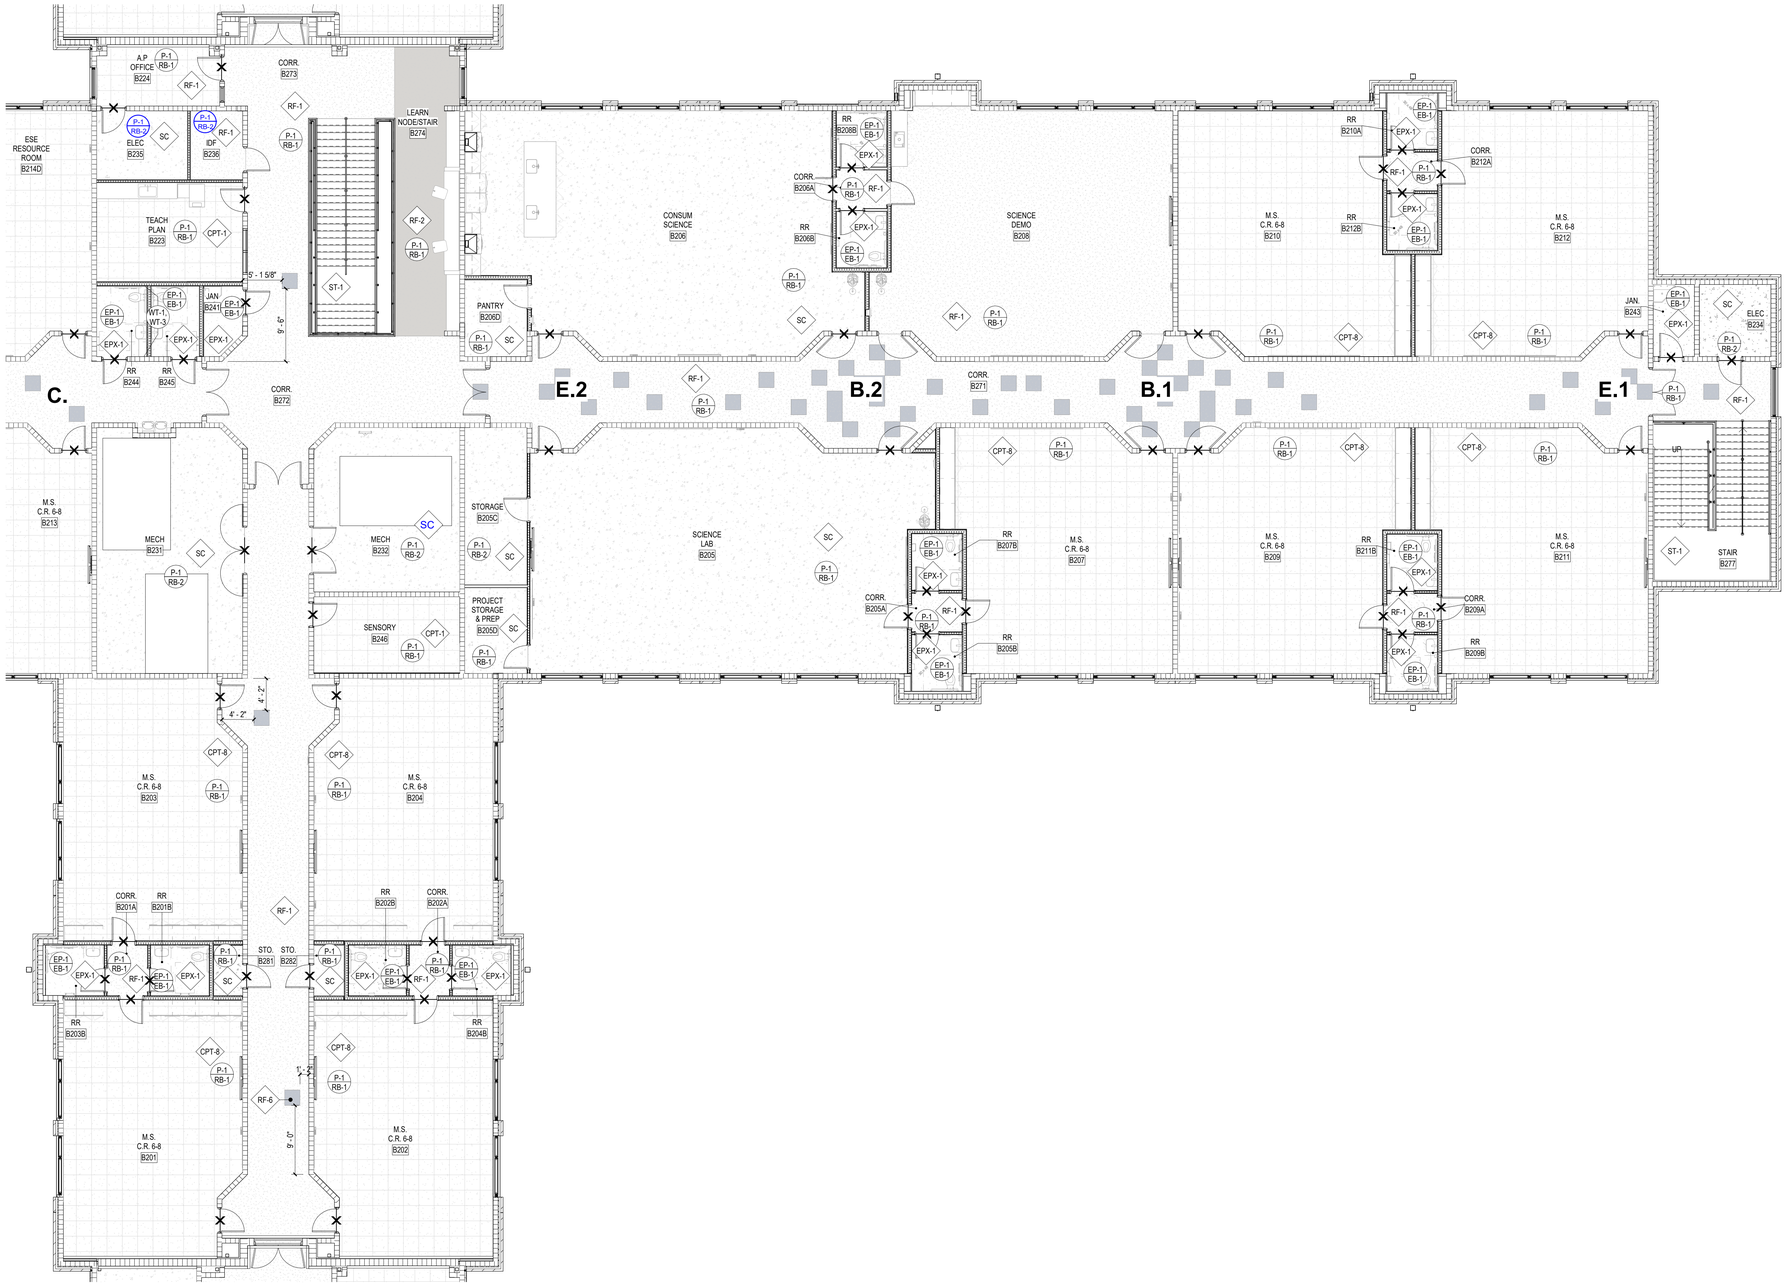


A1 LEVEL 2 FINISH FLOOR PLAN - AREA B2
1/8" = 1'-0"

B.1
B.2 MIRROR OF B.1, SEE FINISH PLAN

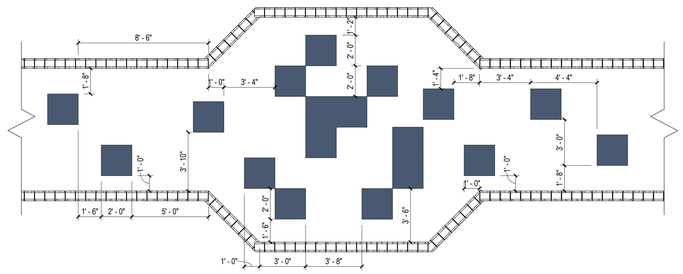

E.1
E.2 MIRROR OF E.1, SEE FINISH PLAN

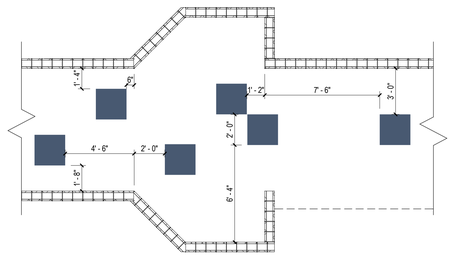

24" x 24" COLOR SQUARE, RF-6

* SEE FINISH PLANS FOR COLOR PATTERN, DESIGNATION & SCHEDULED WALLS

FINISH LEGEND

- P-1 / B-1 — WALL AND BASE FINISH — EXTENT OF FINISH
- PT-1 — WALL FINISH — EXTENT OF FINISH
- CPT-1 — FLOOR FINISH
- Multi — CEILING / MISC. FINISH
- CHANGE IN SPECIFIED FINISH- PROVIDE TRANSITION STRIP AS REQUIRED
- DIRECTION OF SPECIFIED FINISH

FLOORING LEGEND

- CARPET TILE, 24x24
- CARPET TILE, 9x36
- WALK OFF CARPET TILE, 24x24
- EPOXY FLOOR
- CONCRETE
- Alternate RUBBER FLOOR — Base Price LVT
- Alternate WOOD FLOOR — Base Price LVT
- Alternate MARMOLEUM FLOOR — Base Price LVT

GENERAL NOTES

FINISH FLOOR PLAN

1. ALL CONTRACTORS MUST FIELD VERIFY ALL EXISTING CONDITIONS PRIOR TO PERFORMING NEW WORK.
2. ANY DISCREPANCIES, OMISSIONS, AMBIGUITIES, OR CONFLICTS ON THE PLANS SHALL BE BROUGHT TO THE ATTENTION OF THE DESIGNER BEFORE PROCEEDING WITH ANY WORK IN QUESTION.
3. GYPSUM WALLS TO BE PAINTED, SHOULD BE PREPPED TO A LEVEL 4 FINISH WITH ONE PRIME COAT AND AT LEAST TWO PAINT COATS, OR AS REQUIRED BY MANUFACTURER.
4. PAINT FINISH FOR WALLS SHOULD BE SATIN SHEEN, UNO.
5. PAINTED DOORS AND DOOR FRAMES PAINT SHOULD BE SEMI-GLOSS SHEEN, UNO.
6. FOR CEILING FINISHES, REFER TO REFLECTED CEILING PLANS. ALL PAINTED GYP CEILINGS TO RECEIVE FLAT SHEEN PAINT, UNO OR IN WET AREAS. ALL GYP IN WET AREAS SHALL GET EPOXY PAINTED.
7. REFER TO INTERIOR MATERIAL FINISH SCHEDULE(S) ON A-641 SERIES SHEETS FOR FINISHES.
8. ALL WALL AND CEILING PAINT IN BATHROOMS TO BE EPOXY PAINT.
9. ALL FLOORING TRANSITIONS TO OCCUR AT THE CENTERLINE OF AN OPENING.
10. ALL FLOORING MUST BE INSTALLED BEFORE INSTALLATION OF CABINETS AND OTHER CASEWORK. ALL FLOORING MUST EXTEND UNDER ALL MILLWORK, UNO.
11. ALL TRANSITIONS BETWEEN TILE AND TILE TO GYP SHOULD RECEIVE A METAL SCHLUTER TRANSITION PIECE.
12. ALL EXPOSED INTERIOR CONCRETE TO BE SEALED, UNO.
13. ALL SMALL VOIDS BETWEEN WALLS OR PARTITIONS AND ADJACENT CASEWORK, SHELVING, DOOR FRAMES, BUILT-IN OR SURFACE MOUNTED EQUIPMENT AND FIXTURES, AND SIMILAR ITEMS TO RECEIVE JOINT SEALANT.
14. ALL COUNTER FINISHES CALLED OUT ON ELEVATIONS.
15. CASEWORK TO HAVE TOE KICK ON ALL EXPOSED SIDES UNO.
16. ADD TRANSITION TO ALL FLOORING WITH A TRANSITION GREATER THAN 1/4" DIFFERENCE.

PROJECT NORTH / TRUE NORTH

1/8" = 1'-0" SCALE — 5 0 5 10 15 20 FEET

© 2025 DAG ARCHITECTS, INC. ALL RIGHTS RESERVED. NO PART OF THIS DOCUMENT MAY BE COPIED, REPRODUCED OR TRANSMITTED BY ANY MEANS WITHOUT WRITTEN PERMISSION OF DAG ARCHITECTS, INC. THESE DRAWINGS AND SPECIFICATIONS ARE THE PROPERTY AND COPYRIGHT OF DAG ARCHITECTS, INC. AND SHALL NOT BE USED ON ANY OTHER PROJECT OR LOCATION EXCEPT AS DESCRIBED ON THE DRAWINGS, WITHOUT THE PRIOR WRITTEN AGREEMENT OF DAG ARCHITECTS.

DAG Architects
AR0017640
850 South Gadsden Street
Suite 140
Tallahassee, Florida 32301
850.656.7506
www.dagarchitects.com

© 2025 All reproduction & intellectual property rights reserved.

FITZGERALD COLLABORATIVE GROUP, LLC.
AA26001957

STATE OF FLORIDA — ROGER T. GODWIN — AR0017551 — 09-18-25 — REGISTERED ARCHITECT


Roger T. Godwin
Professional Architect:
Florida - License #AR0017551

Digital Signature

PERMIT DOCUMENTS

GADSDEN COUNTY SCHOOL BOARD
New Quincy K-8 School

1400 W. KING STREET
QUINCY, FL 32351

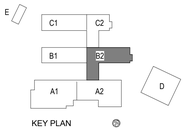


REVISIONS
NO. DESCRIPTION DATE

RECEIVED
ALLSTATE CONSTRUCTION
09-18-2025

Project Number 22023
Dated 07-31-2025

LEVEL 2
FINISH PLAN -
AREA B2

A-124.2

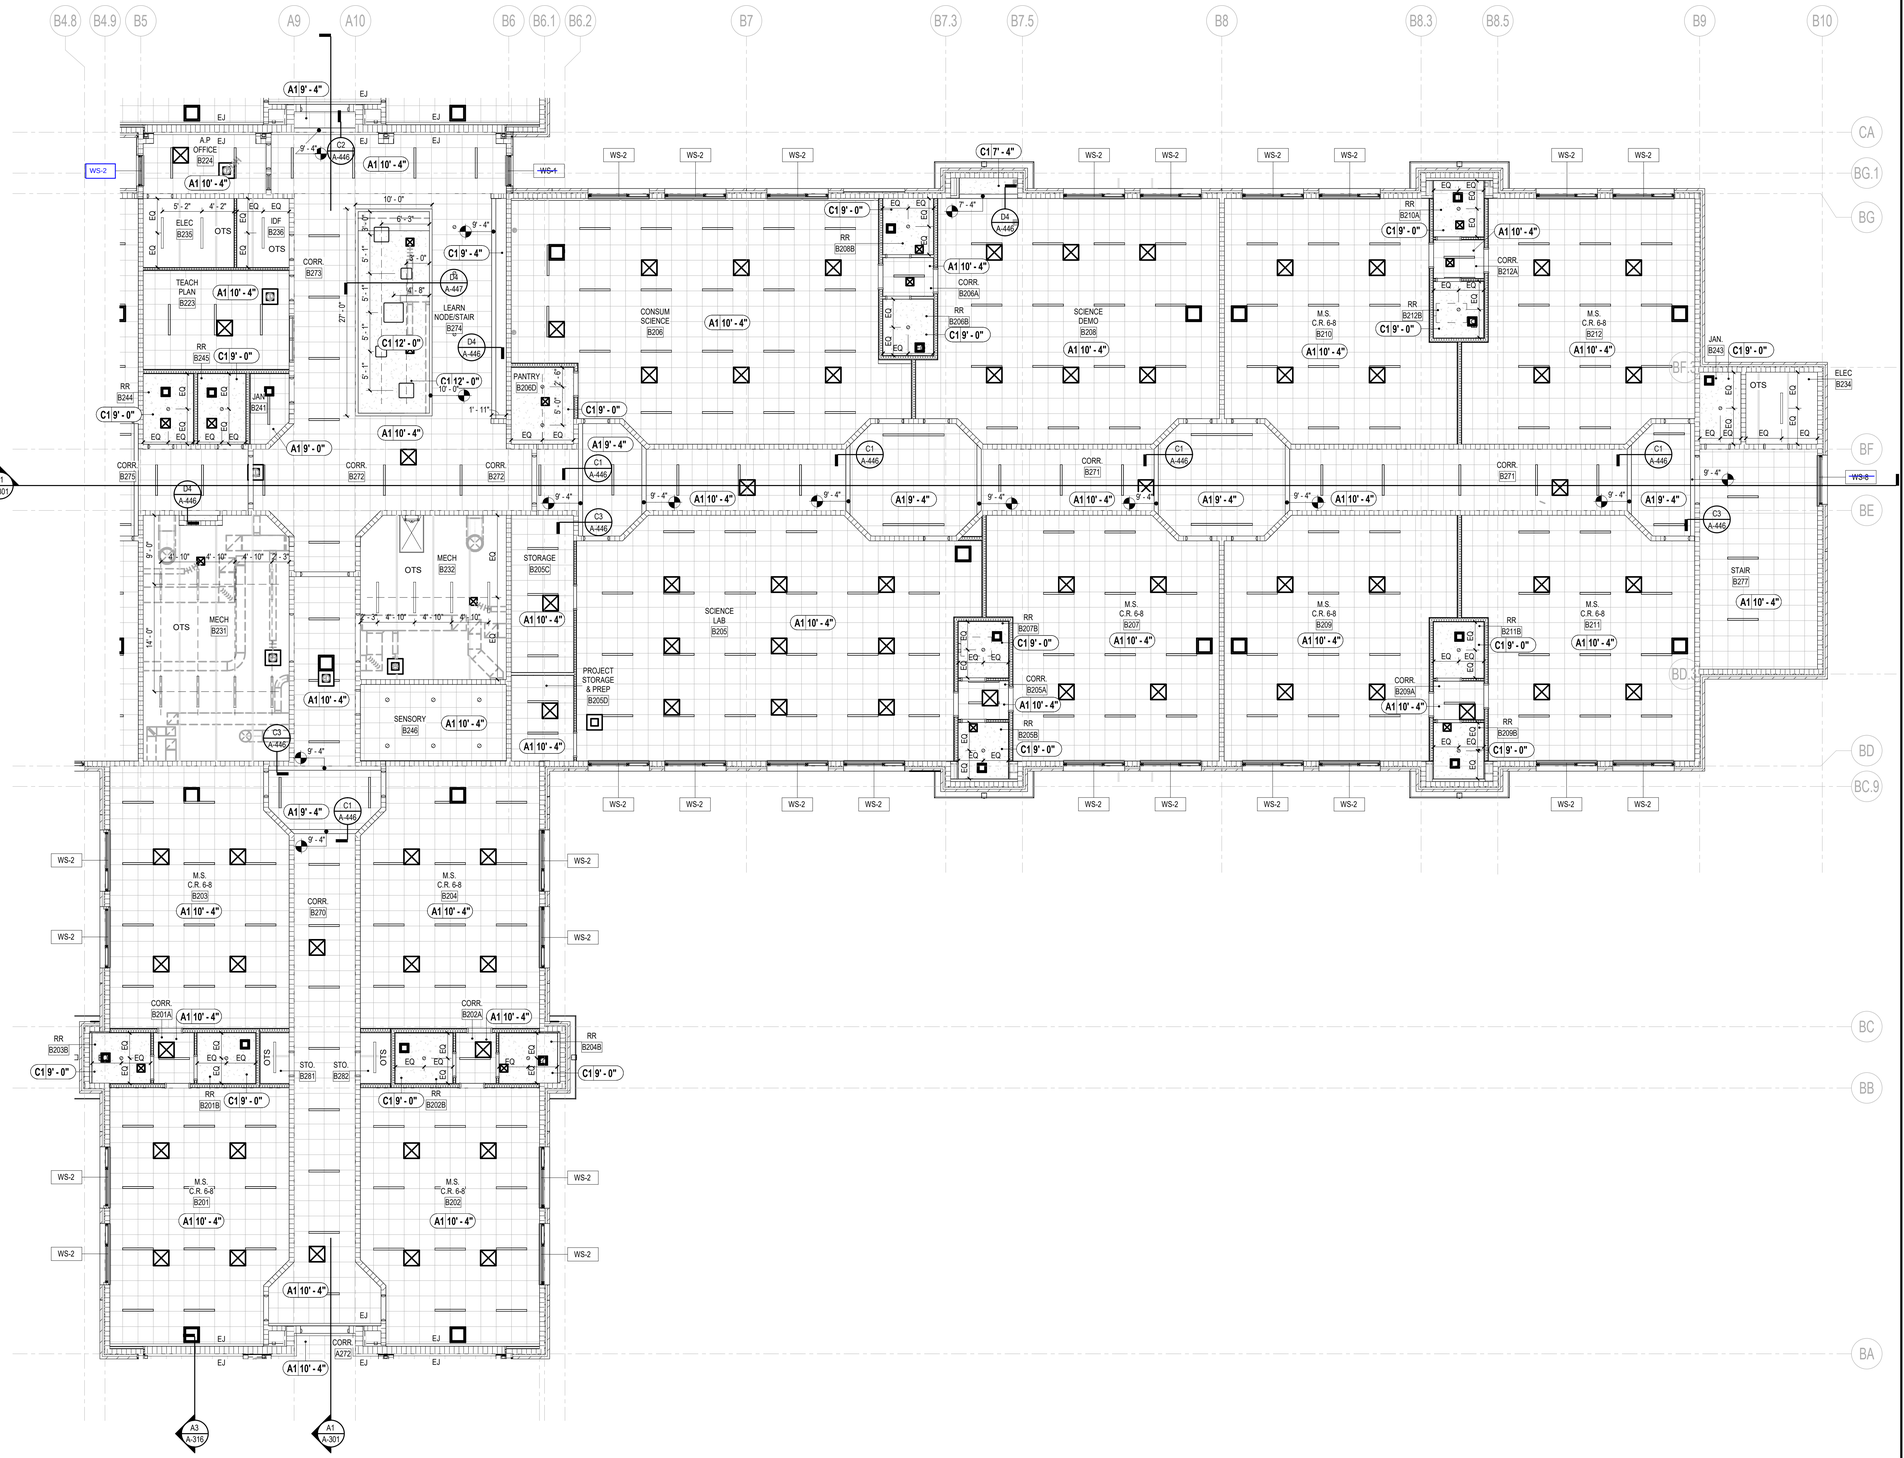

A1 LEVEL 2 REFLECTED CEILING PLAN - AREA B2

1/8" = 1'-0"

RCP LEGEND

- LIGHT FIXTURES - SEE ELECTRICAL
- MECHANICAL DEVICES - SEE MECHANICAL
- A1 CEILING - SEE CEILING DESIGNS 2' x 2' ACOUSTICAL CEILING TILE 10'-0" AFF UNLESS OTHERWISE NOTED, SEE INTERIOR MATERIALS FINISH SCHEDULE
- A2 CEILING - SEE CEILING DESIGNS 2' x 2' HYGIENIC PLUS ACOUSTICAL CEILING TILE 10'-0" AFF UNLESS OTHERWISE NOTED, SEE INTERIOR MATERIALS FINISH SCHEDULE
- B1 CEILING - SEE CEILING DESIGNS 2' x 4' ACOUSTICAL CEILING TILE 10'-0" AFF UNLESS OTHERWISE NOTED, SEE INTERIOR MATERIALS FINISH SCHEDULE
- C1 & C2 CEILING - SEE CEILING DESIGNS GYPSUM BOARD CEILING 10'-0" AFF UNLESS OTHERWISE NOTED. PROVIDE MOISTURE RESISTANT @ ALL WET AREAS AND JANITOR'S CLOSET. SEE INTERIOR MATERIALS FINISH SCHEDULE & CEILING DESIGNS.
- D1 & D2 CEILING - SEE CEILING DESIGNS 7" WIDE PLANK ACOUSTIC METAL TILE CEILING 11'-4" AFF UNLESS OTHERWISE NOTED. SEE INTERIOR MATERIALS FINISH SCHEDULE
- AC1 CEILING - SEE CEILING DESIGNS 36" x 36" ACOUSTICAL CANOPIES 18'-0" AFF UNLESS OTHERWISE NOTED. SEE INTERIOR MATERIALS FINISH SCHEDULE
- CEILING - EXPOSED TO STRUCTURE
- S — SPEAKER SYSTEM, SEE FIRE ALARM
- EXIT LIGHT, SEE ELECTRICAL
- EXIT — DIRECTIONAL EXIT LIGHT, SEE ELECTRICAL
- M — MOTION DETECTOR, SEE ELECTRICAL
- A1 10' - 0" — CEILING TYPE & HEIGHT AFF DESIGNATION . SEE CEILING DESIGNS
- OTS — OPEN TO STRUCTURE ABOVE
- PM — PROJECTOR MOUNT
- ACCESS PANEL
- SECURITY CAMERA
- WS - # — WINDOW SHADE

GENERAL NOTES

REFLECTED CEILING

1. CONTRACTORS SHALL COORDINATE ALL WORK, SHOWN OR UN-SHOWN, WITH ALL OTHER DISCIPLINES.
2. CONTRACTOR SHALL PROVIDE 20 GAUGE STEEL SHEET REINFORCING BEHIND ALL CEILING MOUNTED EQUIPMENT. PROVIDE METAL STUD SUPPORT TO STRUCTURE ABOVE.
3. REFER TO INTERIOR DESIGN FINISH PLANS & SCHEDULES FOR MATERIAL SELECTIONS.
4. ALL ACCESS PANEL SIZES AND LOCATIONS TO BE COORDINATED WITH MECHANICAL, ELECTRICAL, PLUMBING, AND FIRE SPRINKLER WORK.
5. CENTER ACT GRID AND LIGHTS WITHIN EACH ROOM, UNO.
6. REFER TO ELECTRICAL FOR LIGHTING FIXTURE SCHEDULE(S).
7. ALL FIRE SPRINKLER HEADS AND ELECTRICAL FIXTURES SHALL BE CENTERED WITHIN CEILING TILES, UNO.
8. CEILING HEIGHTS NOTED REFERENCE ELEVATION ABOVE FINISH FLOOR OF ASSOCIATED BUILDING LEVEL.
9. ALL ACT GRIDS TO BE CENTERED IN THE MIDDLE OF EACH ROOM, UNO.

PROJECT NORTH / TRUE NORTH

1/8" = 1'-0" SCALE — 5 0 5 10 15 20 FEET

A-124.3

© 2025 DAG ARCHITECTS, INC. ALL RIGHTS RESERVED NO PART OF THIS DOCUMENT MAY BE COPIED, REPRODUCED OR TRANSMITTED BY ANY MEANS WITHOUT WRITTEN PERMISSION OF DAG ARCHITECTS, INC. THESE DRAWINGS AND SPECIFICATIONS ARE THE PROPERTY AND COPYRIGHT OF DAG ARCHITECTS, INC. AND SHALL NOT BE USED ON ANY OTHER PROJECT OR LOCATION EXCEPT AS DESCRIBED ON THE DRAWINGS, WITHOUT THE PRIOR WRITTEN AGREEMENT OF DAG ARCHITECTS.

DAG Architects
AR0017640
850 South Gadsden Street
Suite 140
Tallahassee, Florida 32301
850.656.7506
www.dagarchitects.com

© 2025 All reproduction & intellectual property rights reserved.

FITZGERALD COLLABORATIVE GROUP, LLC.
AA26001957

STATE OF FLORIDA — ROGER T. GODWIN — AR0017551 — 09-18-25 — REGISTERED ARCHITECT

Roger T. Godwin
Professional Architect:
Florida - License #AR0017551

Digital Signature

PERMIT DOCUMENTS

GADSDEN COUNTY SCHOOL BOARD
New Quincy K-8 School

1400 W. KING STREET
QUINCY, FL 32351


KEY PLAN

REVISIONS

NO.	DESCRIPTION	DATE

RECEIVED
ALLSTATE CONSTRUCTION
09-18-2025

Project Number	22023
Dated	07-31-2025

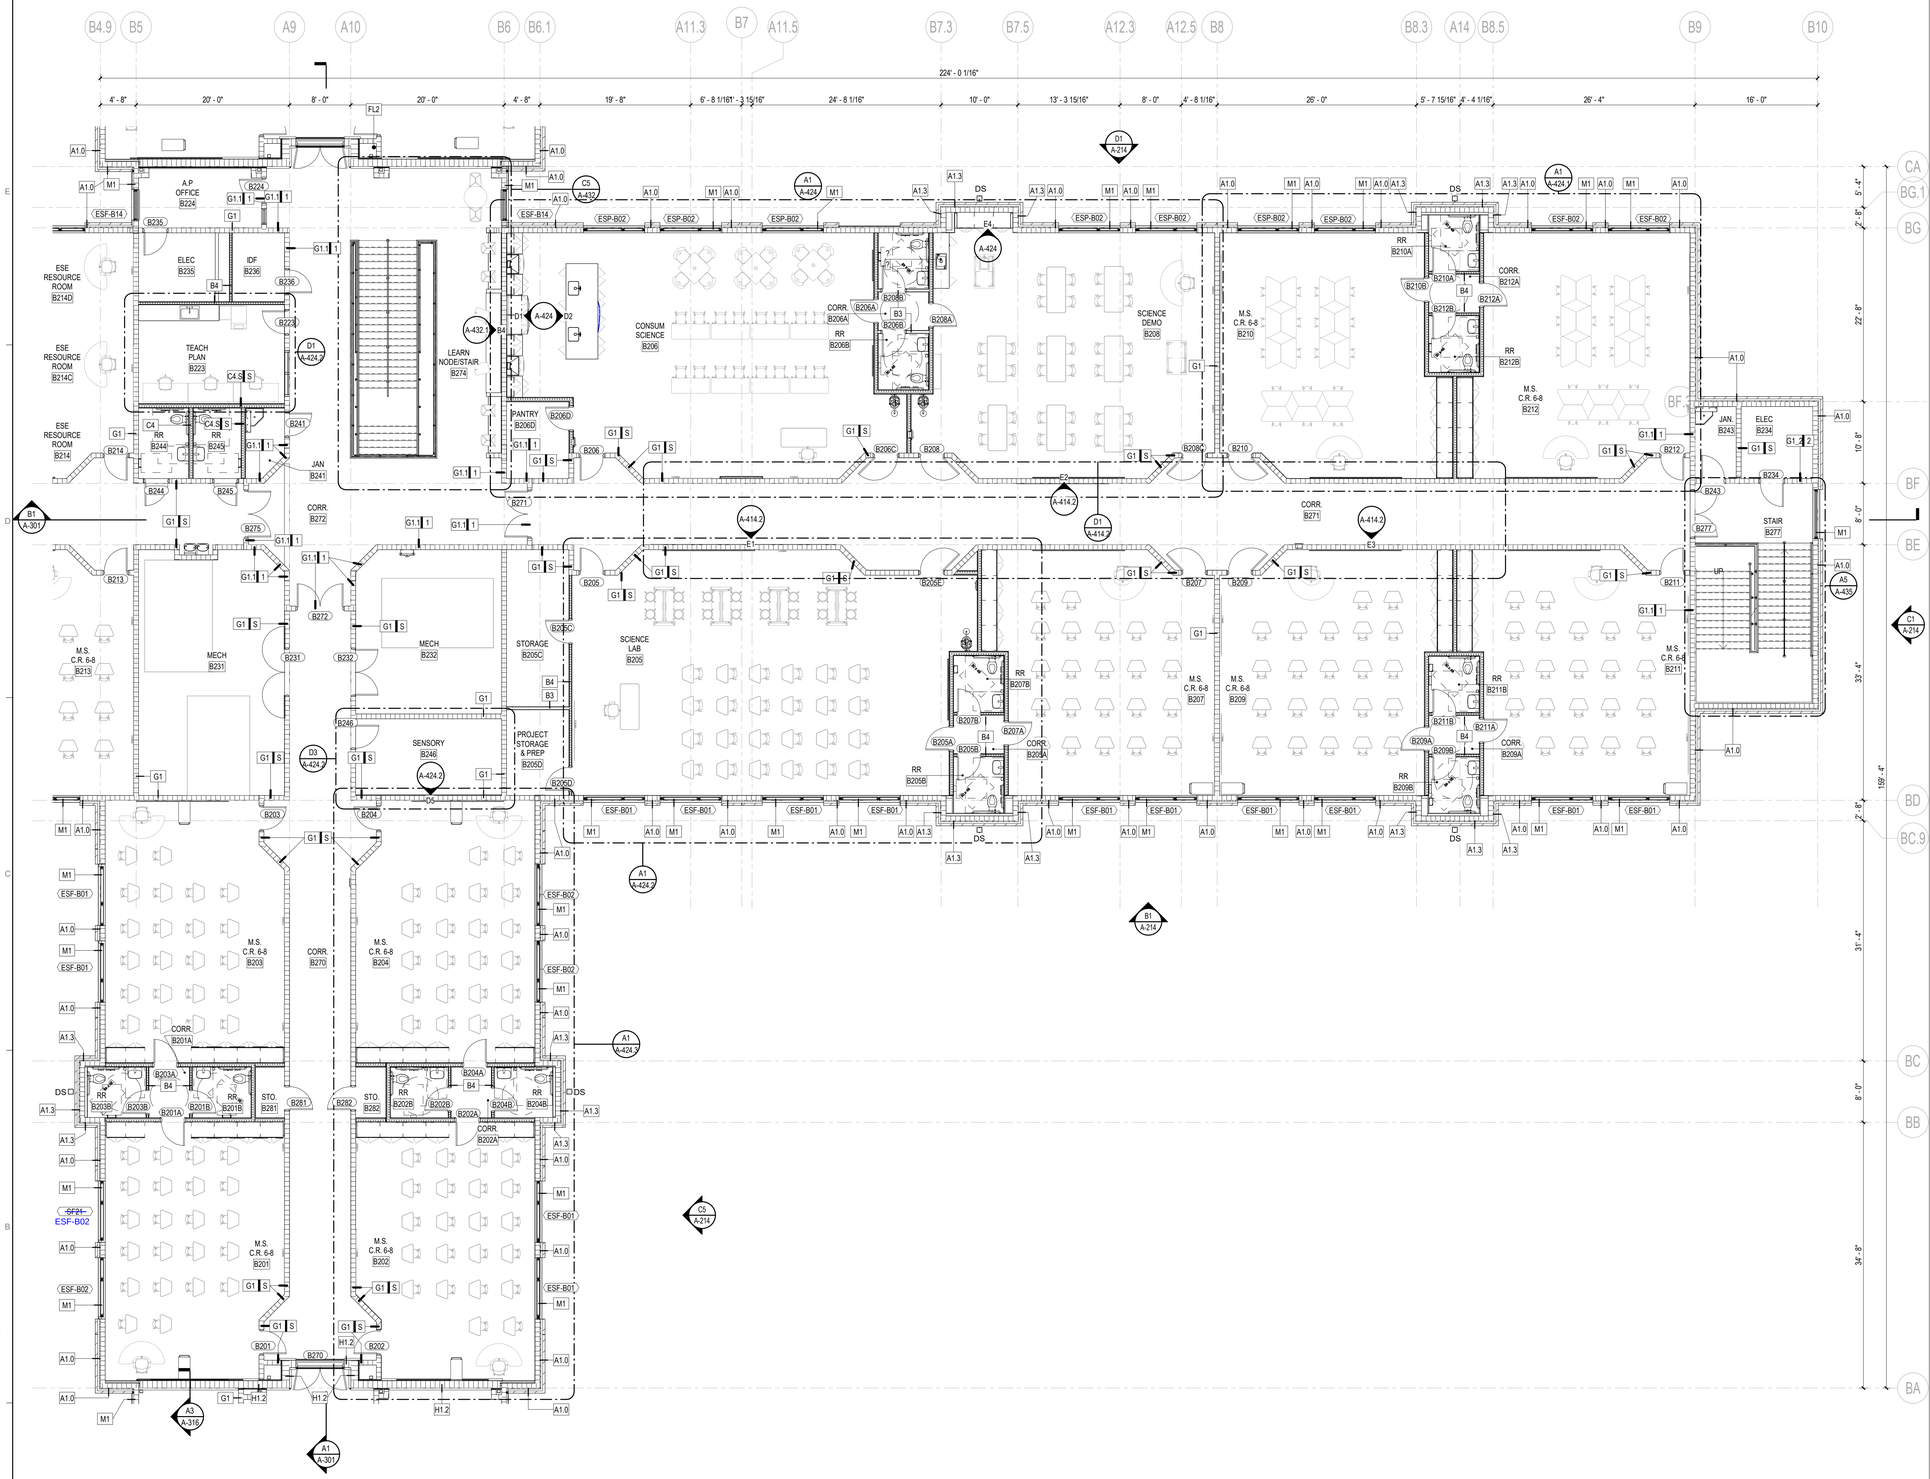

A1 LEVEL 2 ANNOTATED FLOOR PLAN - AREA B2
1/8" = 1'-0"

© 2025 DAG ARCHITECTS, INC. ALL RIGHTS RESERVED NO PART OF THIS DOCUMENT MAY BE COPIED, REPRODUCED OR TRANSMITTED BY ANY MEANS WITHOUT WRITTEN PERMISSION OF DAG ARCHITECTS, INC. THESE DRAWINGS AND SPECIFICATIONS ARE THE PROPERTY AND COPYRIGHT OF DAG ARCHITECTS, INC. AND SHALL NOT BE USED ON ANY OTHER PROJECT OR LOCATION EXCEPT AS DESCRIBED ON THE DRAWINGS, WITHOUT THE PRIOR WRITTEN AGREEMENT OF DAG ARCHITECTS.

GENERAL NOTES

FLOOR PLAN

1. ALL CONTRACTORS MUST FIELD VERIFY ALL EXISTING CONDITIONS PRIOR TO PERFORMING NEW WORK. DO NOT PROCEED IF CURRENT CONDITIONS ARE NOT SATIFACTORY FOR THE INSTALLATION OF ADDITIONAL NEW WORK.
2. SEE GENERAL CONDITIONS FOR ADDITIONAL REQUIREMENTS AND PROCEDURES.
3. THE CONTRACTOR SHALL PROVIDE 20 GAUGE STEEL SHEET REINFORCING BEHIND WALL MOUNTED AND CEILING MOUNTED EQUIPMENT. COORDINATE WITH A/V, DATA, CASEWORK, FURNITURE, ELECTRICAL, AND INTERIOR ELEVATION DRAWINGS.
4. CONTRACTOR SHALL COORDINATE WORK WITH MECHANICAL, ELECTRICAL, PLUMBING, AND ALL OTHER DISCIPLINES.
5. INTERIOR DOORS TO BE LOCATED MIN 4" FROM ADJACENT STUD PARTITIONS AND 8" FROM ADJACENT MASONRY PARTITIONS, UNLESS DIMENSIONED OR NOTED OTHERWISE.
6. REFER TO INTERIOR DESIGN FINISH PLANS & SCHEDULES FOR MATERIAL SELECTIONS.
7. REFER TO A-000 SERIES SHEETS FOR ADDITIONAL INFORMATION ON PARTITION TYPE ASSEMBLIES.
8. ALL DIMENSIONS ON THE DIMENSION PLANS ARE AS FOLLOWS, UNLESS NOTED OTHERWISE:
   - ALL DIMENSIONS TO CMU ARE TO FACE OF CMU OR CENTER OF CMU.
   - ALL DIMENSIONS TO STUDS ARE TO FACE OF STUD, INCLUDING PARTITION TYPES WITH RESILIENT CHANNELS.
   - ALL DIMENSIONS TO COLUMNS TO CENTER LINE OF COLUMN.
   - ALL DIMENSIONS ARE TO EDGE OF SLAB WHERE APPROPRIATE.
   - ALL DIMENSIONS TO BRICK ARE TO OUTSIDE FACE OF BRICK.
9. REFER TO A-400 SERIES SHEETS FOR ADDITIONAL INFORMATION, INCLUDING TOILET ROOM DIMENSIONS.
10. REFER TO STRUCTURAL FOR BRACING TYPE AND LOCATIONS.
11. CONTRACTOR SHALL PROVIDE ISOLATION BETWEEN DISSIMILAR METALS.
12. ~~CORNER GUARDS SHALL BE PROVIDED AT ALL EXPOSED CORNERS IN GYPSUM WALLBOARD PARTITIONS THAT DO NOT HAVE TILE.~~
13. ~~PROVIDE SCHLUTER METAL EDGE TRIM AT WALL TILE OUTSIDE CORNERS AND END CAPS, TYPICAL.~~
14. PROVIDE NEW WINDOW TREATMENT, WT-1 AT ~~ALL~~ EXTERIOR WINDOWS AND INTERIOR LITES, ~~TYPICAL THROUGHOUT, UNO.~~ as marked.
15. ALL EXPOSED FERROUS METAL SURFACES INCLUDING JOISTS, TRUSSES, BEAMS, DRAINS & LEADER PIPES, PLUMBING PIPES, HANGARS, STRAPS, A.C. DUCTS, ELECTRICAL CONDUITS AND OTHER MISCELLANEOUS ITEMS. IF NOT REQUIRED TO BE SHOP PRIMED, SHALL RECEIVE ONE (1) COAT OF PRIMER FOR GALVANIZED OR NON-GALVANIZED METAL (AS THE CASE MAY BE) PLUS TWO (2) COATS OR PAINT AS INDICATED IN THE FINISH SCHEDULE AND SPECIFICATIONS.
16. ACCESS PANELS, VISIBLE COVES OR ENCASEMENTS, VISIBLE ELECTRICAL PANELS, ETC. TO SHALL BE PAINTED TO MATCH ADJACENT SURFACES.
17. PROVIDE MINIMUM 20 GAUGE METAL STUDS, UNO.
18. REFER TO LS - SERIES LIFE SAFETY SHEETS FOR FIRE RATED WALL AND SMOKE PARTITIONS LOCATIONS.
19. PROVIDE INTERIOR WALL TYPE "C4" TYPICAL, UNO.

PROJECT NORTH / TRUE NORTH

1/8" = 1'-0" SCALE 5 0 5 10 15 20 FEET

DAG Architects
AR0017640
850 South Gadsden Street
Suite 140
Tallahassee, Florida 32301
850.656.7506
www.dagarchitects.com

© 2025 All reproduction & intellectual property rights reserved.

FITZGERALD COLLABORATIVE GROUP, LLC.
AA26001957

STATE OF FLORIDA ROGER T. GODWIN AR0017551 09-18-25 REGISTERED ARCHITECT

Roger T. Godwin
Professional Architect:
Florida - License #AR0017551

Digital Signature

PERMIT DOCUMENTS

GADSDEN COUNTY SCHOOL BOARD
New Quincy K-8 School

1400 W. KING STREET
QUINCY, FL 32351

KEY PLAN

REVISIONS


NO.	DESCRIPTION	DATE

RECEIVED
ALLSTATE CONSTRUCTION
09-18-2025

Project Number	22023
Dated	07-31-2025

LEVEL 2 ANNOTATION PLAN - AREA B2

A-124

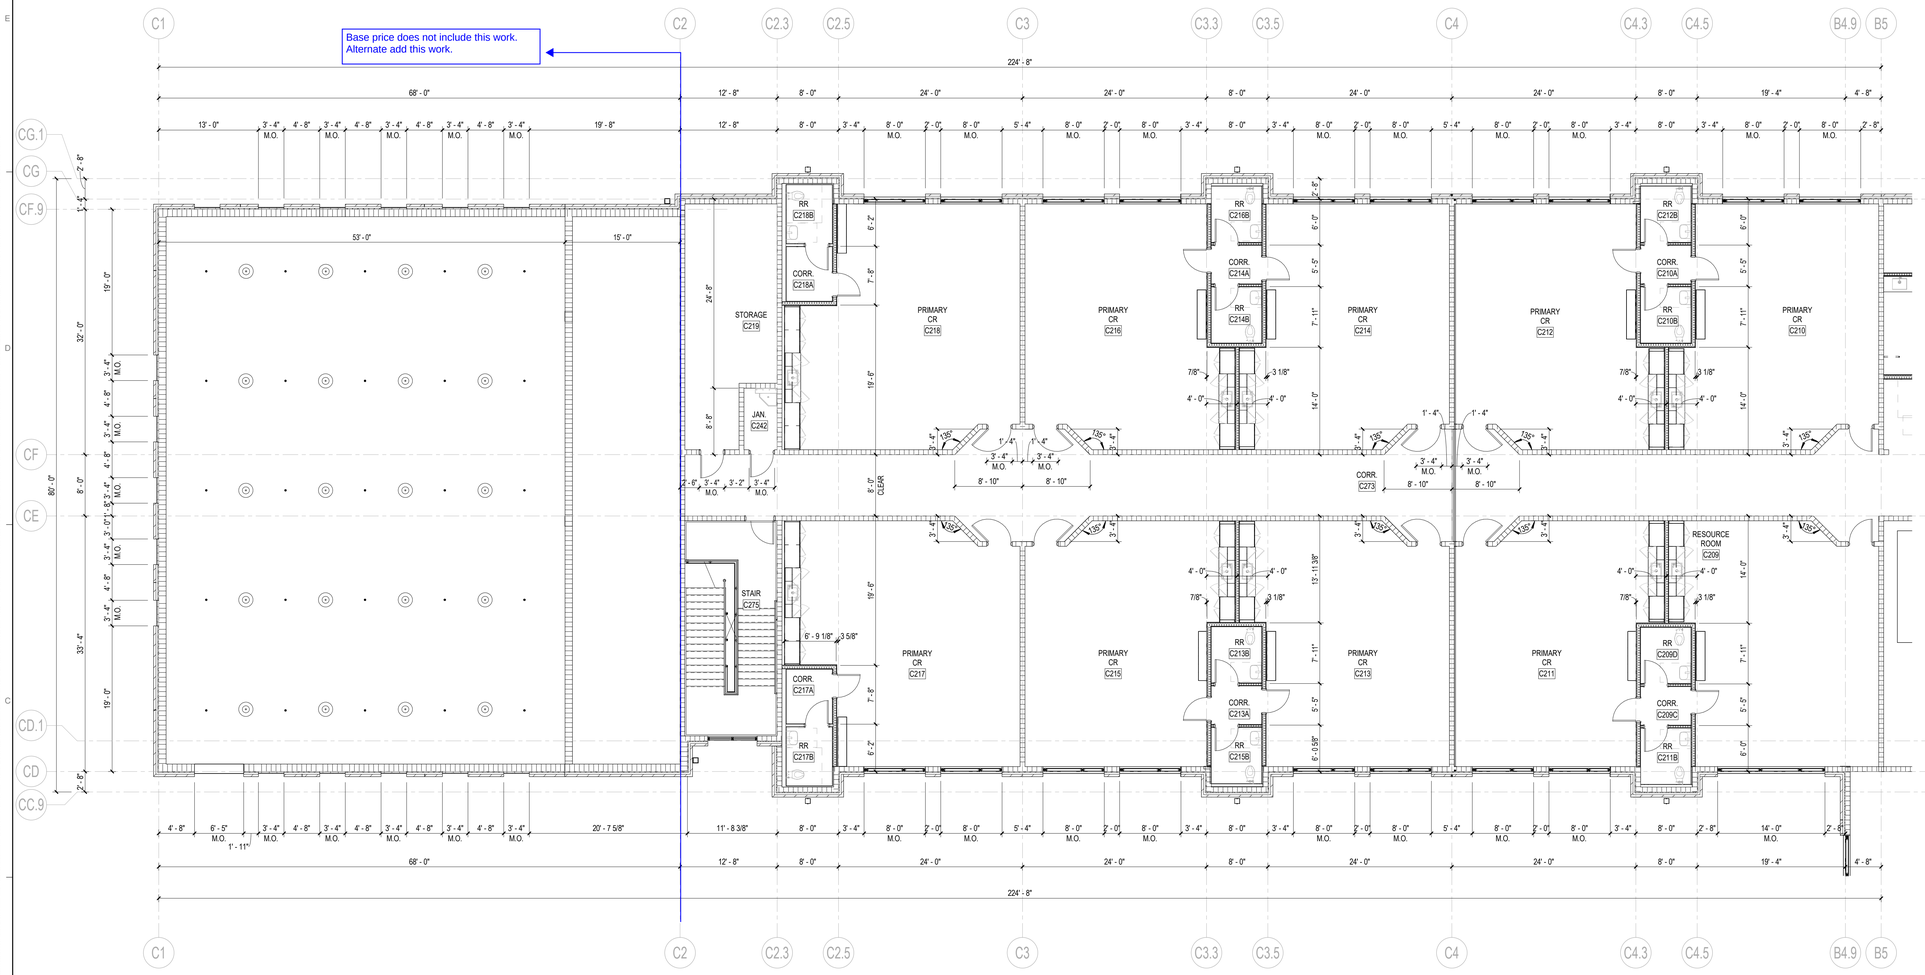

B1 LEVEL 2 DIMENSION FLOOR PLAN - AREA C1

1/8" = 1'-0"

GENERAL NOTES

DIMENSION PLAN

1. INTERIOR DOORS TO BE LOCATED MIN 4" FROM ADJACENT STUD PARTITIONS AND 8" FROM ADJACENT MASONRY PARTITIONS TO FRAME, UNLESS DIMENSIONED OR NOTED OTHERWISE.
2. REFER TO A-000 SERIES SHEETS FOR ADDITIONAL INFORMATION ON PARTITION TYPE ASSEMBLIES.
3. ALL DIMENSIONS ON THE DIMENSION PLANS ARE AS FOLLOWS, UNLESS NOTED OTHERWISE:
   - ALL DIMENSIONS TO CMU ARE TO FACE OF CMU OR CENTER OF CMU.
   - ALL DIMENSIONS TO STUDS ARE TO FACE OF STUD, INCLUDING PARTITION TYPES WITH RESILIENT CHANNELS.
   - ALL DIMENSIONS TO COLUMNS TO CENTER LINE OF COLUMN.
   - ALL DIMENSIONS ARE TO EDGE OF SLAB WHERE APPROPRIATE.
   - ALL DIMENSIONS TO BRICK ARE TO OUTSIDE FACE OF BRICK.
4. REFER TO A-400 SERIES SHEETS FOR ADDITIONAL INFORMATION, INCLUDING TOILET ROOM DIMENSIONS.
5. REFER TO LS - SERIES LIFE SAFETY SHEETS FOR FIRE RATED WALL AND SMOKE PARTITIONS LOCATIONS.
6. PROVIDE INTERIOR WALL TYPE "C4" TYPICAL, UNO.

PROJECT NORTH / TRUE NORTH

5 0 5 10 15 20

1/8" = 1'-0" SCALE FEET

© 2025 DAG ARCHITECTS, INC. ALL RIGHTS RESERVED NO PART OF THIS DOCUMENT MAY BE COPIED, REPRODUCED OR TRANSMITTED BY ANY MEANS WITHOUT WRITTEN PERMISSION OF DAG ARCHITECTS, INC. THESE DRAWINGS AND SPECIFICATIONS ARE THE PROPERTY AND COPYRIGHT OF DAG ARCHITECTS, INC. AND SHALL NOT BE USED ON ANY OTHER PROJECT OR LOCATION EXCEPT AS DESCRIBED ON THE DRAWINGS, WITHOUT THE PRIOR WRITTEN AGREEMENT OF DAG ARCHITECTS.

DAG Architects
AR0017640
850 South Gadsden Street
Suite 140
Tallahassee, Florida 32301
850.656.7506
www.dagarchitects.com

© 2025 All reproduction & intellectual property rights reserved.

FITZGERALD COLLABORATIVE GROUP, LLC.
AA26001957

STATE OF FLORIDA
ROGER T. GODWIN
AR0017551
09-18-25
REGISTERED ARCHITECT

Roger T. Godwin
Professional Architect:
Florida - License #AR0017551

Digital Signature

PERMIT DOCUMENTS

GADSDEN COUNTY SCHOOL BOARD
New Quincy K-8 School

1400 W. KING STREET
QUINCY, FL 32351

KEY PLAN

REVISIONS

NO.	DESCRIPTION	DATE


RECEIVED
ALLSTATE CONSTRUCTION
09-18-2025

Project Number	22023
Dated	07-31-2025

LEVEL 2 DIMENSION PLAN - AREA C1

A-125.1


Base price does not include this work.
Alternate add this work.

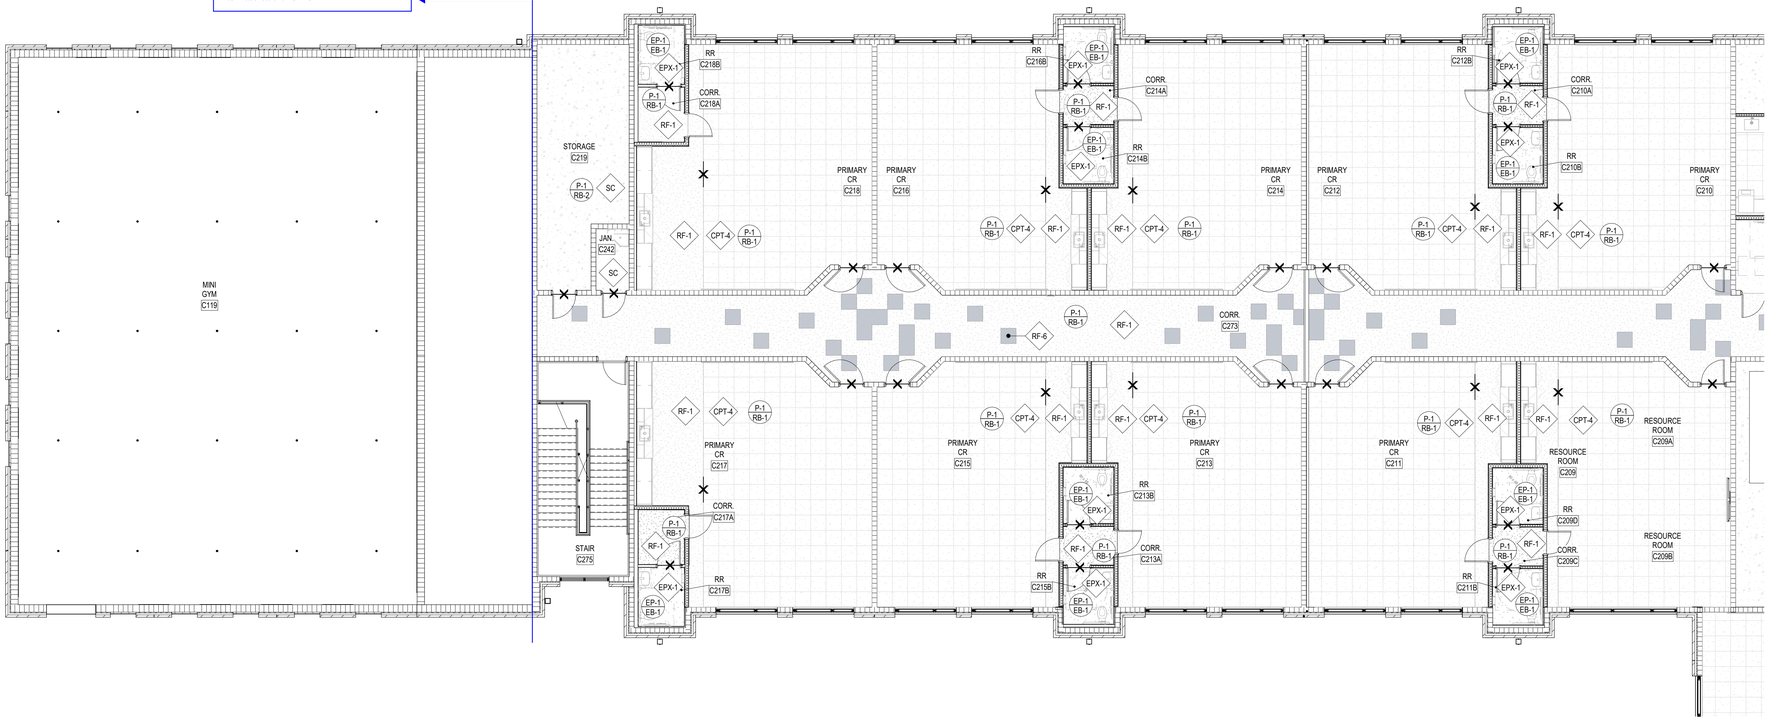


C1 LEVEL 2 FINISH FLOOR PLAN - AREA C1

1/8" = 1'-0"

B.1
B.2 MIRROR OF B.1, SEE FINISH PLAN

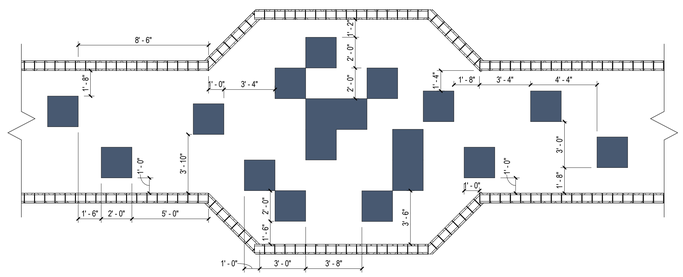

E.1
E.2 MIRROR OF E.1, SEE FINISH PLAN

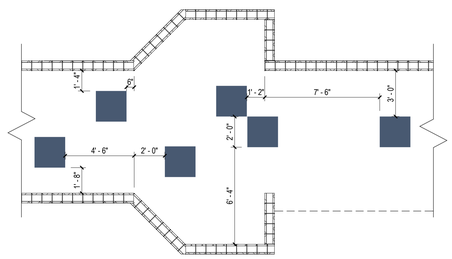

24" x 24" COLOR SQUARE, RF-6

* SEE FINISH PLANS FOR COLOR PATTERN DESIGNATION & SCHEDULED WALLS

FINISH LEGEND

- P-1 / B-1 — WALL AND BASE FINISH — EXTENT OF FINISH
- PT-1 — WALL FINISH — EXTENT OF FINISH
- CPT — FLOOR FINISH
- Multi — CEILING / MISC. FINISH
- CHANGE IN SPECIFIED FINISH- PROVIDE TRANSITION STRIP AS REQUIRED
- DIRECTION OF SPECIFIED FINISH

FLOORING LEGEND

- CARPET TILE, 24x24
- CARPET TILE, 9x36
- WALK OFF CARPET TILE, 24x24
- EPOXY FLOOR
- CONCRETE
- Alternate RUBBER FLOOR — Base Price LVT
- Alternate WOOD FLOOR — Base Price LVT
- Alternate MARMOLEUM FLOOR — Base Price LVT

GENERAL NOTES

FINISH FLOOR PLAN

1. ALL CONTRACTORS MUST FIELD VERIFY ALL EXISTING CONDITIONS PRIOR TO PERFORMING NEW WORK.
2. ANY DISCREPANCIES, OMISSIONS, AMBIGUITIES, OR CONFLICTS ON THE PLANS SHALL BE BROUGHT TO THE ATTENTION OF THE DESIGNER BEFORE PROCEEDING WITH ANY WORK IN QUESTION.
3. GYPSUM WALLS TO BE PAINTED, SHOULD BE PREPPED TO A LEVEL 4 FINISH WITH ONE PRIME COAT AND AT LEAST TWO PAINT COATS, OR AS REQUIRED BY MANUFACTURER.
4. PAINT FINISH FOR WALLS SHOULD BE SATIN SHEEN, UNO.
5. PAINTED DOORS AND DOOR FRAMES PAINT SHOULD BE SEMI-GLOSS SHEEN, UNO.
6. FOR CEILING FINISHES, REFER TO REFLECTED CEILING PLANS. ALL PAINTED GYP CEILINGS TO RECEIVE FLAT SHEEN PAINT, UNO OR IN WET AREAS. ALL GYP IN WET AREAS SHALL GET EPOXY PAINTED.
7. REFER TO INTERIOR MATERIAL FINISH SCHEDULE(S) ON A-641 SERIES SHEETS FOR FINISHES.
8. ALL WALL AND CEILING PAINT IN BATHROOMS TO BE EPOXY PAINT.
9. ALL FLOORING TRANSITIONS TO OCCUR AT THE CENTERLINE OF AN OPENING.
10. ALL FLOORING MUST BE INSTALLED BEFORE INSTALLATION OF CABINETS AND OTHER CASEWORK. ALL FLOORING MUST EXTEND UNDER ALL MILLWORK, UNO.
11. ALL TRANSITIONS BETWEEN TILE AND TILE TO GYP SHOULD RECEIVE A METAL SCHLUTER TRANSITION PIECE.
12. ALL EXPOSED INTERIOR CONCRETE TO BE SEALED, UNO.
13. ALL SMALL VOIDS BETWEEN WALLS OR PARTITIONS AND ADJACENT CASEWORK, SHELVING, DOOR FRAMES, BUILT-IN OR SURFACE MOUNTED EQUIPMENT AND FIXTURES, AND SIMILAR ITEMS TO RECEIVE JOINT SEALANT.
14. ALL COUNTER FINISHES CALLED OUT ON ELEVATIONS.
15. CASEWORK TO HAVE TOE KICK ON ALL EXPOSED SIDES UNO.
16. ADD TRANSITION TO ALL FLOORING WITH A TRANSITION GREATER THAN 1/4" DIFFERENCE.

PROJECT NORTH / TRUE NORTH

1/8" = 1'-0" SCALE — 5 0 5 10 15 20 FEET

© 2025 DAG ARCHITECTS, INC. ALL RIGHTS RESERVED NO PART OF THIS DOCUMENT MAY BE COPIED, REPRODUCED OR TRANSMITTED BY ANY MEANS WITHOUT WRITTEN PERMISSION OF DAG ARCHITECTS, INC. THESE DRAWINGS AND SPECIFICATIONS ARE THE PROPERTY AND COPYRIGHT OF DAG ARCHITECTS, INC. AND SHALL NOT BE USED ON ANY OTHER PROJECT OR LOCATION EXCEPT AS DESCRIBED ON THE DRAWINGS, WITHOUT THE PRIOR WRITTEN AGREEMENT OF DAG ARCHITECTS.

DAG Architects
AR0017640
850 South Gadsden Street
Suite 140
Tallahassee, Florida 32301
850.656.7506
www.dagarchitects.com

© 2025 All reproduction & intellectual property rights reserved.

FITZGERALD COLLABORATIVE GROUP, LLC.
AA26001957

STATE OF FLORIDA — ROGER T. GODWIN — AR0017551 — 09-18-25 — REGISTERED ARCHITECT

Roger T. Godwin
Professional Architect:
Florida - License #AR0017551


Digital Signature

PERMIT DOCUMENTS

GADSDEN COUNTY SCHOOL BOARD
New Quincy K-8 School

1400 W. KING STREET
QUINCY, FL 32351

KEY PLAN

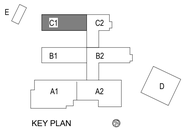

REVISIONS


NO.	DESCRIPTION	DATE

RECEIVED
ALLSTATE CONSTRUCTION
09-18-2025

Project Number	22023
Dated	07-31-2025

LEVEL 2
FINISH PLAN -
AREA C1

A-125.2

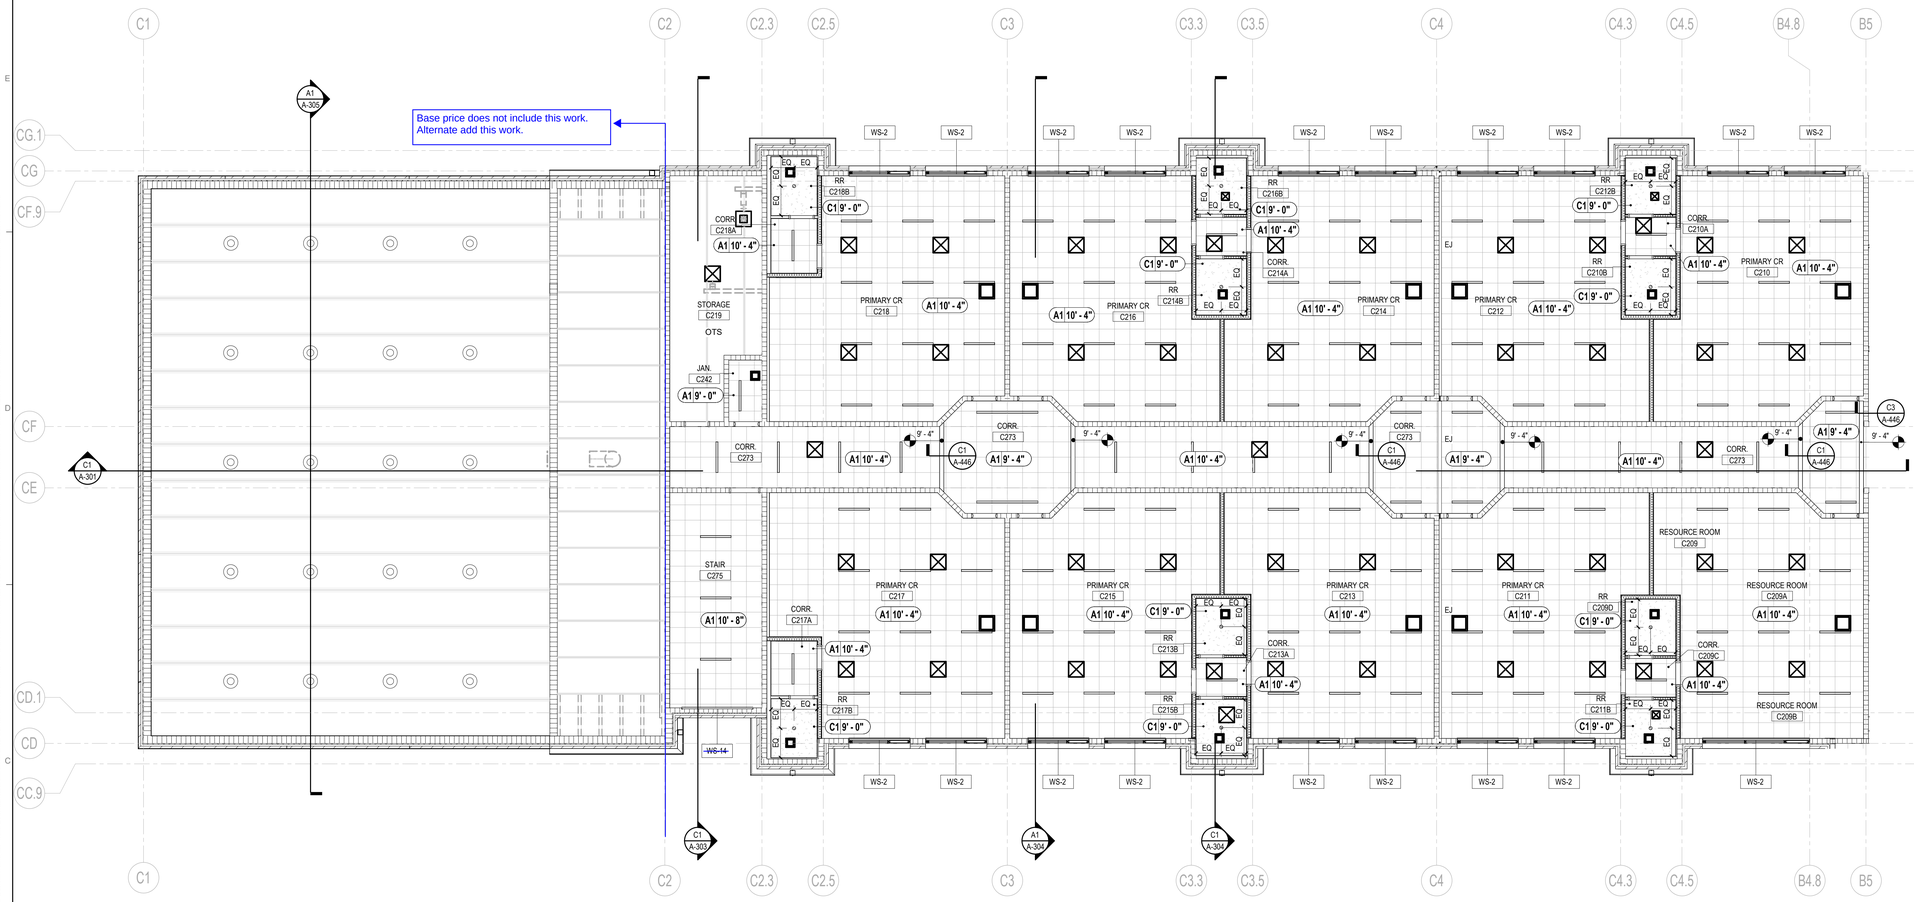

B1 LEVEL 2 ANNOTATED FLOOR PLAN - AREA C1

1/8" = 1'-0"

RCP LEGEND

- LIGHT FIXTURES - SEE ELECTRICAL
- MECHANICAL DEVICES - SEE MECHANICAL
- A1 CEILING - SEE CEILING DESIGNS
  2' x 2' ACOUSTICAL CEILING TILE 10'-0" AFF UNLESS OTHERWISE NOTED, SEE INTERIOR MATERIALS FINISH SCHEDULE
- A2 CEILING - SEE CEILING DESIGNS
  2' x 2' HYGIENIC PLUS ACOUSTICAL CEILING TILE 10'-0" AFF UNLESS OTHERWISE NOTED, SEE INTERIOR MATERIALS FINISH SCHEDULE
- B1 CEILING - SEE CEILING DESIGNS
  2' x 4' ACOUSTICAL CEILING TILE 10'-0" AFF UNLESS OTHERWISE NOTED, SEE INTERIOR MATERIALS FINISH SCHEDULE
- C1 & C2 CEILING - SEE CEILING DESIGNS
  GYPSUM BOARD CEILING 10'-0" AFF UNLESS OTHERWISE NOTED. PROVIDE MOISTURE RESISTANT @ ALL WET AREAS AND JANITOR'S CLOSET. SEE INTERIOR MATERIALS FINISH SCHEDULE & CEILING DESIGNS.
- D1 & D2 CEILING - SEE CEILING DESIGNS
  7" WIDE PLANK ACOUSTIC METAL TILE CEILING 11'-4" AFF UNLESS OTHERWISE NOTED. SEE INTERIOR MATERIALS FINISH SCHEDULE
- AC1 CEILING - SEE CEILING DESIGNS
  36" x 36" ACOUSTICAL CANOPIES 18'-0" AFF UNLESS OTHERWISE NOTED. SEE INTERIOR MATERIALS FINISH SCHEDULE
- CEILING - EXPOSED TO STRUCTURE
- (S) SPEAKER SYSTEM, SEE FIRE ALARM
- EXIT LIGHT, SEE ELECTRICAL
- EXIT DIRECTIONAL EXIT LIGHT, SEE ELECTRICAL
- (M) MOTION DETECTOR, SEE ELECTRICAL
- A1 10' - 0" CEILING TYPE & HEIGHT AFF DESIGNATION . SEE CEILING DESIGNS
- OTS OPEN TO STRUCTURE ABOVE
- PM PROJECTOR MOUNT
- ACCESS PANEL
- SECURITY CAMERA
- WS - # WINDOW SHADE

GENERAL NOTES

REFLECTED CEILING

1. CONTRACTORS SHALL COORDINATE ALL WORK, SHOWN OR UN-SHOWN, WITH ALL OTHER DISCIPLINES.
2. CONTRACTOR SHALL PROVIDE 20 GAUGE STEEL SHEET REINFORCING BEHIND ALL CEILING MOUNTED EQUIPMENT. PROVIDE METAL STUD SUPPORT TO STRUCTURE ABOVE.
3. REFER TO INTERIOR DESIGN FINISH PLANS & SCHEDULES FOR MATERIAL SELECTIONS.
4. ALL ACCESS PANEL SIZES AND LOCATIONS TO BE COORDINATED WITH MECHANICAL, ELECTRICAL, PLUMBING, AND FIRE SPRINKLER WORK.
5. CENTER ACT GRID AND LIGHTS WITHIN EACH ROOM, UNO.
6. REFER TO ELECTRICAL FOR LIGHTING FIXTURE SCHEDULE(S).
7. ALL FIRE SPRINKLER HEADS AND ELECTRICAL FIXTURES SHALL BE CENTERED WITHIN CEILING TILES, UNO.
8. CEILING HEIGHTS NOTED REFERENCE ELEVATION ABOVE FINISH FLOOR OF ASSOCIATED BUILDING LEVEL.
9. ALL ACT GRIDS TO BE CENTERED IN THE MIDDLE OF EACH ROOM, UNO.

PROJECT NORTH / TRUE NORTH

1/8" = 1'-0" SCALE 5 0 5 10 15 20 FEET

© 2025 DAG ARCHITECTS, INC. ALL RIGHTS RESERVED NO PART OF THIS DOCUMENT MAY BE COPIED, REPRODUCED OR TRANSMITTED BY ANY MEANS WITHOUT WRITTEN PERMISSION OF DAG ARCHITECTS, INC. THESE DRAWINGS AND SPECIFICATIONS ARE THE PROPERTY AND COPYRIGHT OF DAG ARCHITECTS, INC. AND SHALL NOT BE USED ON ANY OTHER PROJECT OR LOCATION EXCEPT AS DESCRIBED ON THE DRAWINGS, WITHOUT THE PRIOR WRITTEN AGREEMENT OF DAG ARCHITECTS.

DAG Architects
AR0017640
850 South Gadsden Street
Suite 140
Tallahassee, Florida 32301
850.656.7506
www.dagarchitects.com

© 2025 All reproduction & intellectual property rights reserved.

FITZGERALD COLLABORATIVE GROUP, LLC.
AA26001957

STATE OF FLORIDA ROGER T. GODWIN AR0017551 09-18-25 REGISTERED ARCHITECT

Roger T. Godwin
Professional Architect:
Florida - License #AR0017551

Digital Signature

PERMIT DOCUMENTS

GADSDEN COUNTY SCHOOL BOARD
New Quincy K-8 School

1400 W. KING STREET
QUINCY, FL 32351

KEY PLAN

REVISIONS


NO.	DESCRIPTION	DATE

RECEIVED
ALLSTATE CONSTRUCTION
09-18-2025

Project Number	22023
Dated	07-31-2025

LEVEL 2 REFLECTED CEILING PLAN - AREA C1

A-125.3

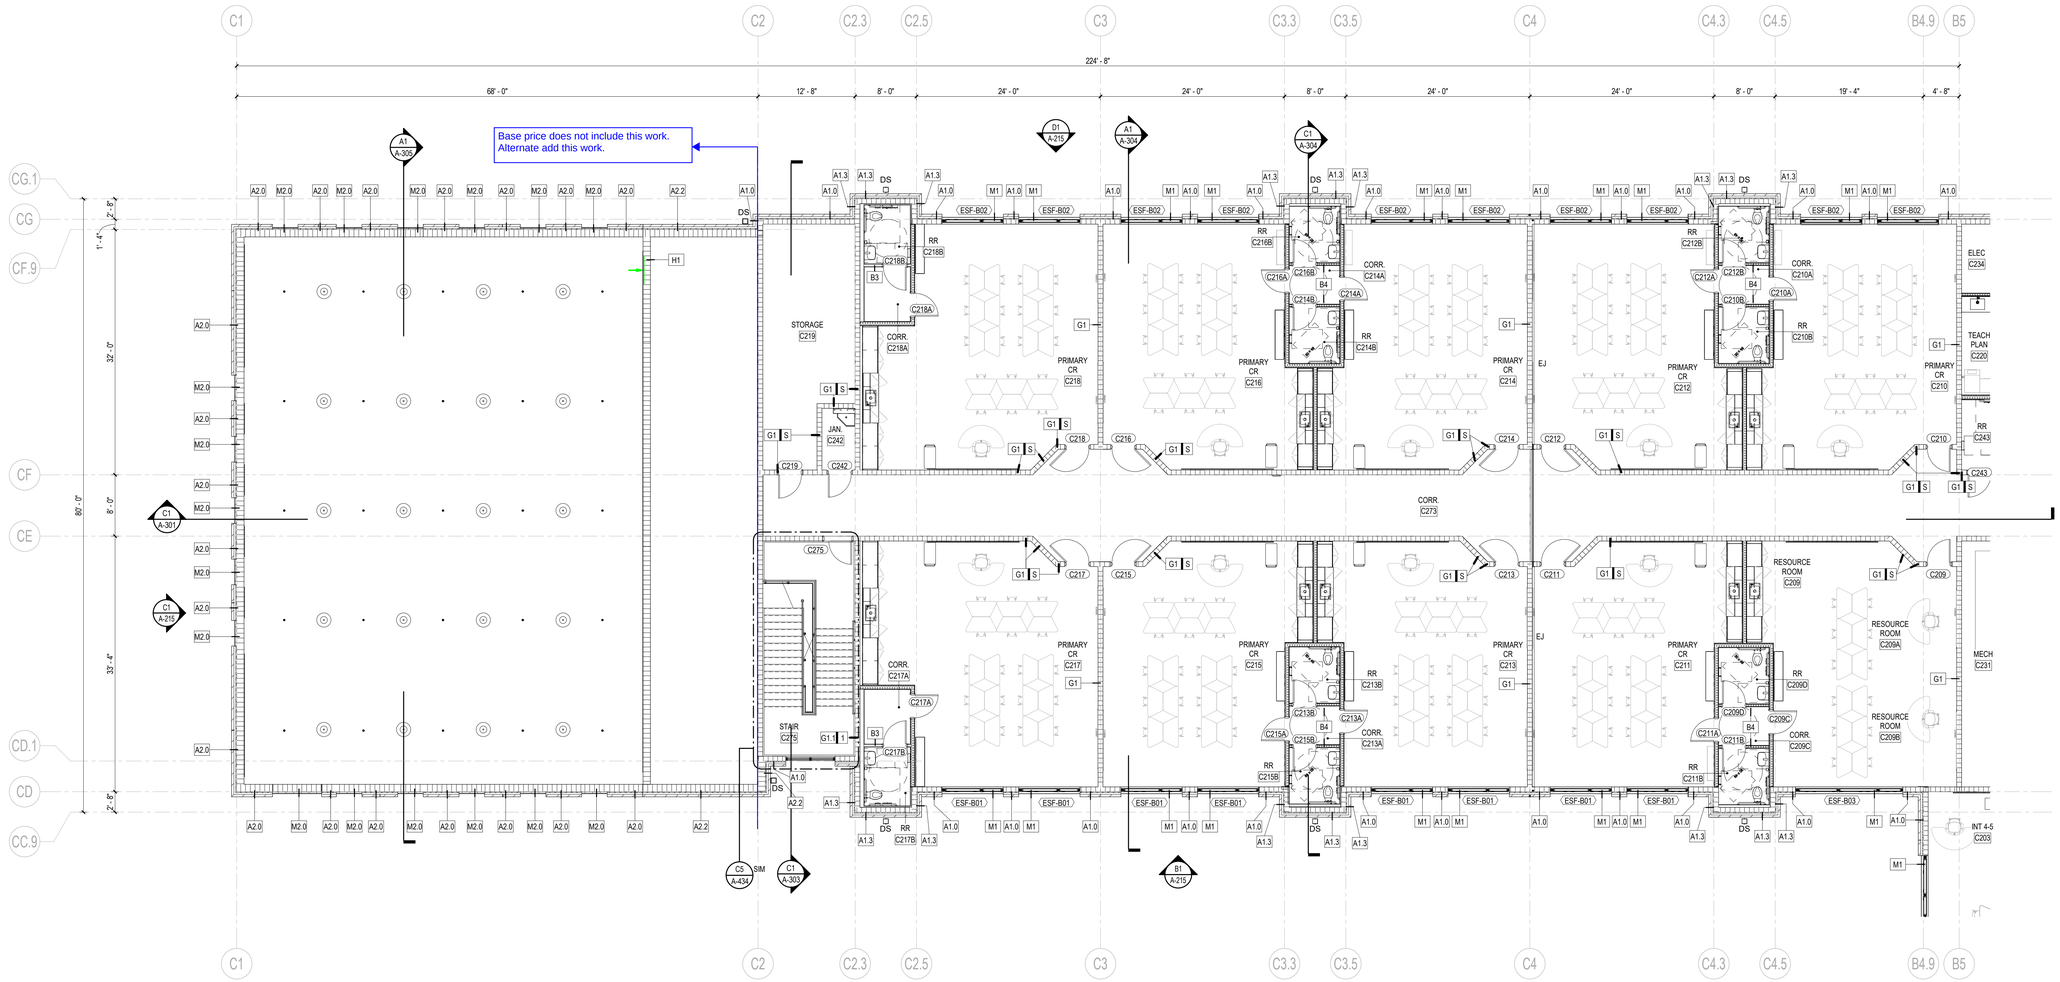

B1 LEVEL 2 ANNOTATED FLOOR PLAN - AREA C1

1/8" = 1'-0"

GENERAL NOTES

FLOOR PLAN

1. ALL CONTRACTORS MUST FIELD VERIFY ALL EXISTING CONDITIONS PRIOR TO PERFORMING NEW WORK. DO NOT PROCEED IF CURRENT CONDITIONS ARE NOT SATIFACTORY FOR THE INSTALLATION OF ADDITIONAL NEW WORK.
2. SEE GENERAL CONDITIONS FOR ADDITIONAL REQUIREMENTS AND PROCEDURES.
3. THE CONTRACTOR SHALL PROVIDE 20 GAUGE STEEL SHEET REINFORCING BEHIND WALL MOUNTED AND CEILING MOUNTED EQUIPMENT, COORDINATE WITH A/V, DATA, CASEWORK, FURNITURE, ELECTRICAL, AND INTERIOR ELEVATION DRAWINGS.
4. CONTRACTOR SHALL COORDINATE WORK WITH MECHANICAL, ELECTRICAL, PLUMBING, AND ALL OTHER DISCIPLINES.
5. INTERIOR DOORS TO BE LOCATED MIN 4" FROM ADJACENT STUD PARTITIONS AND 8" FROM ADJACENT MASONRY PARTITIONS, UNLESS DIMENSIONED OR NOTED OTHERWISE.
6. REFER TO INTERIOR DESIGN FINISH PLANS & SCHEDULES FOR MATERIAL SELECTIONS.
7. REFER TO A-000 SERIES SHEETS FOR ADDITIONAL INFORMATION ON PARTITION TYPE ASSEMBLIES.
8. ALL DIMENSIONS ON THE DIMENSION PLANS ARE AS FOLLOWS, UNLESS NOTED OTHERWISE:
   - ALL DIMENSIONS TO CMU ARE TO FACE OF CMU OR CENTER OF CMU.
   - ALL DIMENSIONS TO STUDS ARE TO FACE OF STUD, INCLUDING PARTITION TYPES WITH RESILIENT CHANNELS.
   - ALL DIMENSIONS TO COLUMNS TO CENTER LINE OF COLUMN.
   - ALL DIMENSIONS ARE TO EDGE OF SLAB WHERE APPROPRIATE.
   - ALL DIMENSIONS TO BRICK ARE TO OUTSIDE FACE OF BRICK.
9. REFER TO A-400 SERIES SHEETS FOR ADDITIONAL INFORMATION, INCLUDING TOILET ROOM DIMENSIONS.
10. REFER TO STRUCTURAL FOR BRACING TYPE AND LOCATIONS.
11. CONTRACTOR SHALL PROVIDE ISOLATION BETWEEN DISSIMILAR METALS.
~~12. CORNER GUARDS SHALL BE PROVIDED AT ALL EXPOSED CORNERS IN GYPSUM WALLBOARD PARTITIONS THAT DO NOT HAVE TILE.~~
~~13. PROVIDE SCHLUTER METAL EDGE TRIM AT WALL TILE OUTSIDE CORNERS AND END CAPS, TYPICAL.~~
14. PROVIDE NEW WINDOW TREATMENT, WT-1 AT ~~ALL~~ EXTERIOR WINDOWS AND INTERIOR LITES, ~~TYPICAL THROUGHOUT, UNO.~~ as marked.
15. ALL EXPOSED FERROUS METAL SURFACES INCLUDING JOISTS, TRUSSES, BEAMS, DRAINS & LEADER PIPES, PLUMBING PIPES, HANGARS, STRAPS, A.C. DUCTS, ELECTRICAL CONDUITS AND OTHER MISCELLANEOUS ITEMS, IF NOT REQUIRED TO BE SHOP PRIMED, SHALL RECEIVE ONE (1) COAT OF PRIMER FOR GALVANIZED OR NON-GALVANIZED METAL (AS THE CASE MAY BE) PLUS TWO (2) COATS OR PAINT AS INDICATED IN THE FINISH SCHEDULE AND SPECIFICATIONS.
16. ACCESS PANELS, VISIBLE COVES OR ENCASEMENTS, VISIBLE ELECTRICAL PANELS, ETC. TO SHALL BE PAINTED TO MATCH ADJACENT SURFACES.
17. PROVIDE MINIMUM 20 GAUGE METAL STUDS, UNO.
18. REFER TO LS - SERIES LIFE SAFETY SHEETS FOR FIRE RATED WALL AND SMOKE PARTITIONS LOCATIONS.
19. PROVIDE INTERIOR WALL TYPE "C4" TYPICAL, UNO.

PROJECT NORTH

TRUE NORTH

1/8" = 1'-0" SCALE

5 0 5 10 15 20 FEET

© 2025 DAG ARCHITECTS, INC. ALL RIGHTS RESERVED NO PART OF THIS DOCUMENT MAY BE COPIED, REPRODUCED OR TRANSMITTED BY ANY MEANS WITHOUT WRITTEN PERMISSION OF DAG ARCHITECTS, INC. THESE DRAWINGS AND SPECIFICATIONS ARE THE PROPERTY AND COPYRIGHT OF DAG ARCHITECTS, INC. AND SHALL NOT BE USED ON ANY OTHER PROJECT OR LOCATION EXCEPT AS DESCRIBED ON THE DRAWINGS, WITHOUT THE PRIOR WRITTEN AGREEMENT OF DAG ARCHITECTS.

DAG Architects
AR0017640
850 South Gadsden Street
Suite 140
Tallahassee, Florida 32301
850.656.7506
www.dagarchitects.com

© 2025 All reproduction & intellectual property rights reserved.

FITZGERALD COLLABORATIVE GROUP, LLC.
AA26001957

STATE OF FLORIDA ROGER T. GODWIN AR0017551 09-18-25 REGISTERED ARCHITECT

Roger T. Godwin
Professional Architect:
Florida - License #AR0017551

Digital Signature

PERMIT DOCUMENTS

GADSDEN COUNTY
SCHOOL BOARD
New Quincy K-8 School

1400 W. KING STREET
QUINCY, FL 32351

KEY PLAN

REVISIONS


NO.	DESCRIPTION	DATE

RECEIVED
ALLSTATE CONSTRUCTION
09-18-2025

Project Number	22023
Dated	07-31-2025

LEVEL 2 ANNOTATION PLAN - AREA C1

A-125

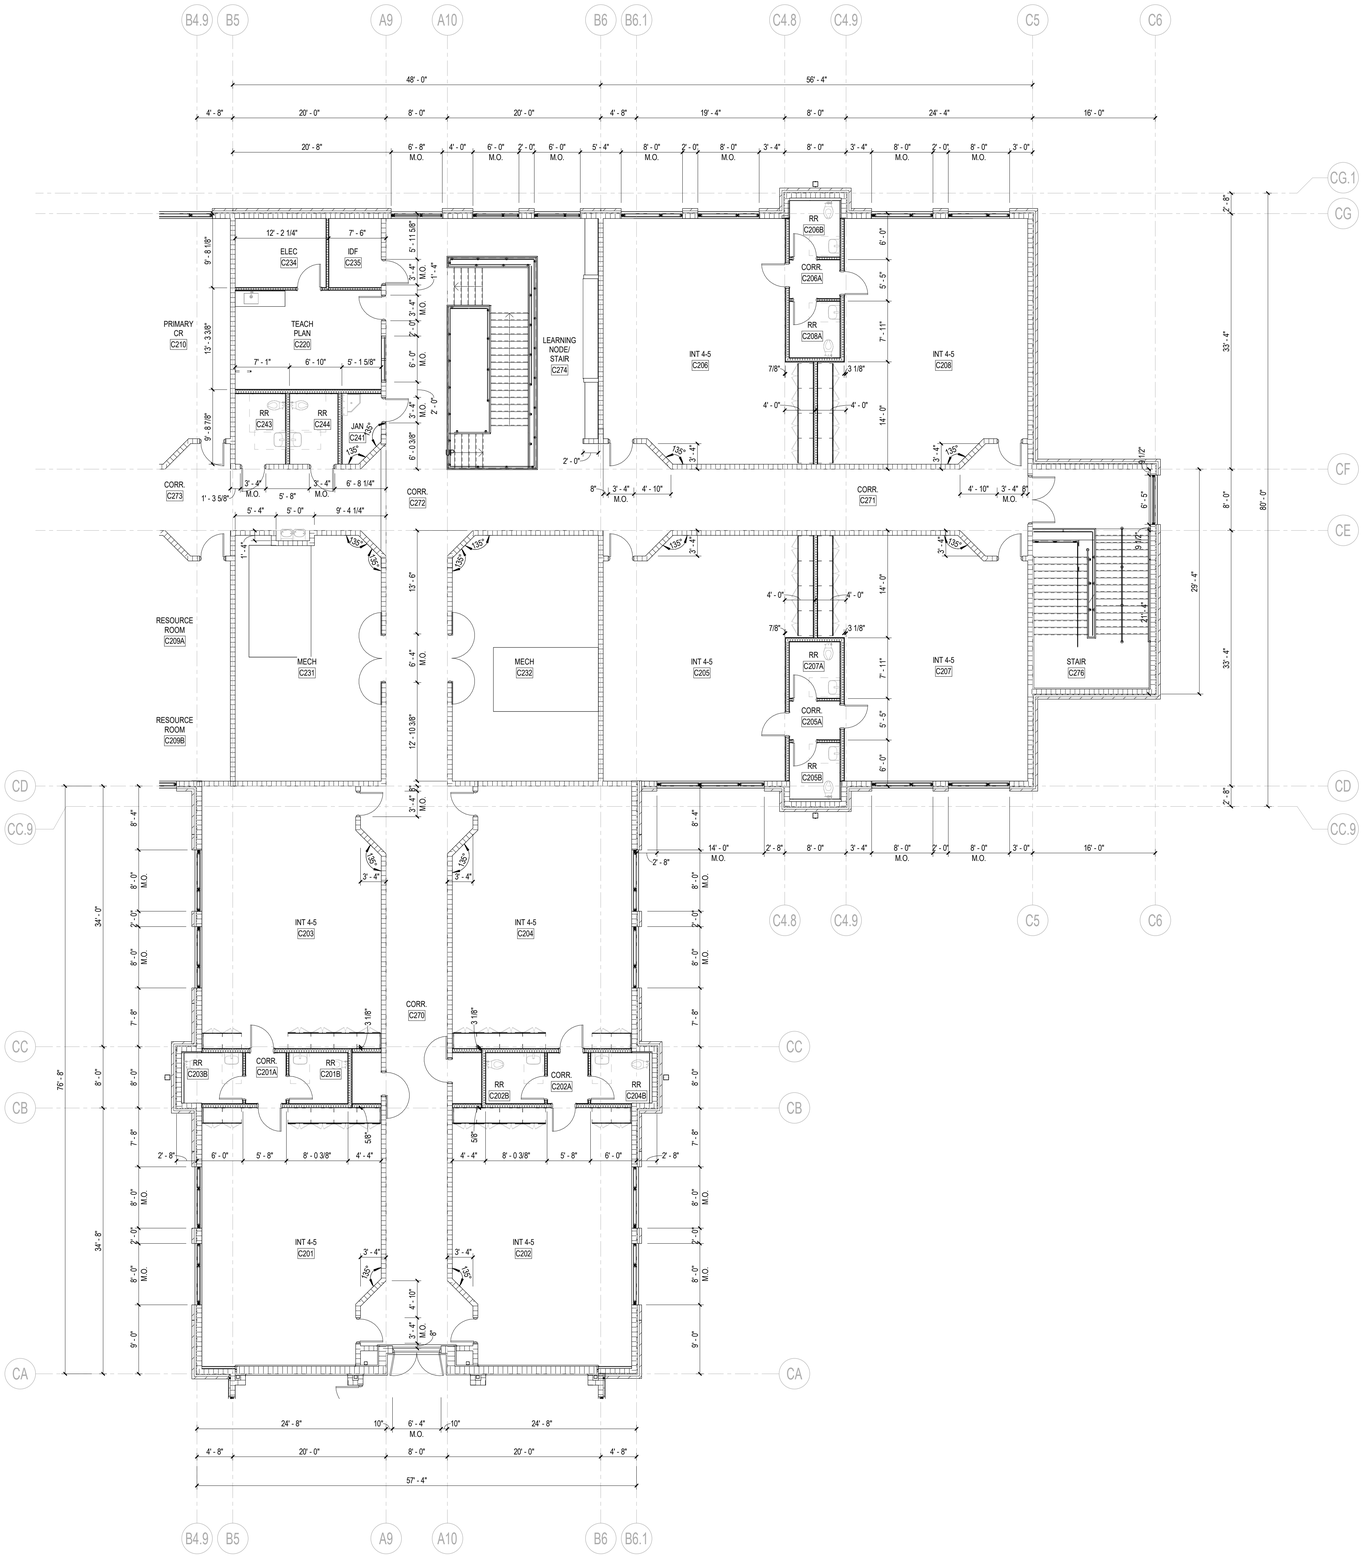

A1 LEVEL 2 DIMENSION FLOOR PLAN - AREA C2

1/8" = 1'-0"

GENERAL NOTES

DIMENSION PLAN

1. INTERIOR DOORS TO BE LOCATED MIN 4" FROM ADJACENT STUD PARTITIONS AND 8" FROM ADJACENT MASONRY PARTITIONS TO FRAME, UNLESS DIMENSIONED OR NOTED OTHERWISE.
2. REFER TO A-000 SERIES SHEETS FOR ADDITIONAL INFORMATION ON PARTITION TYPE ASSEMBLIES.
3. ALL DIMENSIONS ON THE DIMENSION PLANS ARE AS FOLLOWS, UNLESS NOTED OTHERWISE:
   - ALL DIMENSIONS TO CMU ARE TO FACE OF CMU OR CENTER OF CMU.
   - ALL DIMENSIONS TO STUDS ARE TO FACE OF STUD, INCLUDING PARTITION TYPES WITH RESILIENT CHANNELS.
   - ALL DIMENSIONS TO COLUMNS TO CENTER LINE OF COLUMN.
   - ALL DIMENSIONS ARE TO EDGE OF SLAB WHERE APPROPRIATE.
   - ALL DIMENSIONS TO BRICK ARE TO OUTSIDE FACE OF BRICK.
4. REFER TO A-400 SERIES SHEETS FOR ADDITIONAL INFORMATION, INCLUDING TOILET ROOM DIMENSIONS.
5. REFER TO LS - SERIES LIFE SAFETY SHEETS FOR FIRE RATED WALL AND SMOKE PARTITIONS LOCATIONS.
6. PROVIDE INTERIOR WALL TYPE "C4" TYPICAL, UNO.

PROJECT NORTH / TRUE NORTH

1/8" = 1'-0" SCALE 5 0 5 10 15 20 FEET

© 2025 DAG ARCHITECTS, INC. ALL RIGHTS RESERVED NO PART OF THIS DOCUMENT MAY BE COPIED, REPRODUCED OR TRANSMITTED BY ANY MEANS WITHOUT WRITTEN PERMISSION OF DAG ARCHITECTS, INC. THESE DRAWINGS AND SPECIFICATIONS ARE THE PROPERTY AND COPYRIGHT OF DAG ARCHITECTS, INC. AND SHALL NOT BE USED ON ANY OTHER PROJECT OR LOCATION EXCEPT AS DESCRIBED ON THE DRAWINGS, WITHOUT THE PRIOR WRITTEN AGREEMENT OF DAG ARCHITECTS.

DAG Architects
AR0017640
850 South Gadsden Street
Suite 140
Tallahassee, Florida 32301
850.656.7506
www.dagarchitects.com

© 2025 All reproduction & intellectual property rights reserved.

FITZGERALD COLLABORATIVE GROUP, LLC.
AA26001957

STATE OF FLORIDA · ROGER T. GODWIN · AR0017551 · 09-18-25 · REGISTERED ARCHITECT

Roger T. Godwin
Professional Architect:
Florida - License #AR0017551

Digital Signature

PERMIT DOCUMENTS

GADSDEN COUNTY SCHOOL BOARD
New Quincy K-8 School

1400 W. KING STREET
QUINCY, FL 32351

KEY PLAN

REVISIONS

NO.	DESCRIPTION	DATE

RECEIVED
ALLSTATE CONSTRUCTION
09-18-2025

Project Number	22023
Dated	07-31-2025

LEVEL 2 DIMENSION PLAN - AREA C2

A-126.1




A1 LEVEL 2 FINISH FLOOR PLAN - AREA C2
1/8" = 1'-0"

24" x 24" COLOR SQUARE, RF-6

* SEE FINISH PLANS FOR COLOR PATTERN DESIGNATION & SCHEDULED WALLS

D.1
D.2 MIRROR OF D.1, SEE FINISH PLAN

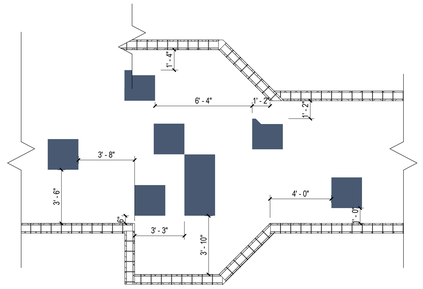

FINISH LEGEND

- P-1 / B-1 — WALL AND BASE FINISH EXTENT OF FINISH
- PT-1 — WALL FINISH EXTENT OF FINISH
- CPT-1 — FLOOR FINISH
- Multi — CEILING / MISC. FINISH
- CHANGE IN SPECIFIED FINISH- PROVIDE TRANSITION STRIP AS REQUIRED
- DIRECTION OF SPECIFIED FINISH

FLOORING LEGEND

- CARPET TILE, 24x24
- CARPET TILE, 9x36
- WALK OFF CARPET TILE, 24x24
- EPOXY FLOOR
- CONCRETE
- Alternate RUBBER FLOOR — Base Price LVT
- Alternate WOOD FLOOR — Base Price LVT
- Alternate MARMOLEUM FLOOR — Base Price LVT

GENERAL NOTES

FINISH FLOOR PLAN

1. ALL CONTRACTORS MUST FIELD VERIFY ALL EXISTING CONDITIONS PRIOR TO PERFORMING NEW WORK.
2. ANY DISCREPANCIES, OMISSIONS, AMBIGUITIES, OR CONFLICTS ON THE PLANS SHALL BE BROUGHT TO THE ATTENTION OF THE DESIGNER BEFORE PROCEEDING WITH ANY WORK IN QUESTION.
3. GYPSUM WALLS TO BE PAINTED, SHOULD BE PREPPED TO A LEVEL 4 FINISH WITH ONE PRIME COAT AND AT LEAST TWO PAINT COATS, OR AS REQUIRED BY MANUFACTURER.
4. PAINT FINISH FOR WALLS SHOULD BE SATIN SHEEN, UNO.
5. PAINTED DOORS AND DOOR FRAMES PAINT SHOULD BE SEMI-GLOSS SHEEN, UNO.
6. FOR CEILING FINISHES, REFER TO REFLECTED CEILING PLANS. ALL PAINTED GYP CEILINGS TO RECEIVE FLAT SHEEN PAINT, UNO OR IN WET AREAS. ALL GYP IN WET AREAS SHALL GET EPOXY PAINTED.
7. REFER TO INTERIOR MATERIAL FINISH SCHEDULE(S) ON A-641 SERIES SHEETS FOR FINISHES.
8. ALL WALL AND CEILING PAINT IN BATHROOMS TO BE EPOXY PAINT.
9. ALL FLOORING TRANSITIONS TO OCCUR AT THE CENTERLINE OF AN OPENING.
10. ALL FLOORING MUST BE INSTALLED BEFORE INSTALLATION OF CABINETS AND OTHER CASEWORK. ALL FLOORING MUST EXTEND UNDER ALL MILLWORK, UNO.
11. ALL TRANSITIONS BETWEEN TILE AND TILE TO GYP SHOULD RECEIVE A METAL SCHLUTER TRANSITION PIECE.
12. ALL EXPOSED INTERIOR CONCRETE TO BE SEALED, UNO.
13. ALL SMALL VOIDS BETWEEN WALLS OR PARTITIONS AND ADJACENT CASEWORK, SHELVING, DOOR FRAMES, BUILT-IN OR SURFACE MOUNTED EQUIPMENT AND FIXTURES, AND SIMILAR ITEMS TO RECEIVE JOINT SEALANT.
14. ALL COUNTER FINISHES CALLED OUT ON ELEVATIONS.
15. CASEWORK TO HAVE TOE KICK ON ALL EXPOSED SIDES UNO.
16. ADD TRANSITION TO ALL FLOORING WITH A TRANSITION GREATER THAN 1/4" DIFFERENCE.

PROJECT NORTH / TRUE NORTH

1/8" = 1'-0" SCALE 5 0 5 10 15 20 FEET

DAG Architects
AR0017640
850 South Gadsden Street
Suite 140
Tallahassee, Florida 32301
850.656.7506
www.dagarchitects.com

© 2025 All reproduction & intellectual property rights reserved.

FITZGERALD COLLABORATIVE GROUP, LLC.
AA26001957

STATE OF FLORIDA — ROGER T. GODWIN — AR0017551 — 09-18-25 — REGISTERED ARCHITECT

Roger T. Godwin
Professional Architect:
Florida - License #AR0017551


Digital Signature

PERMIT DOCUMENTS

GADSDEN COUNTY SCHOOL BOARD
New Quincy K-8 School

GADSDEN COUNTY SCHOOL DISTRICT — FL

1400 W. KING STREET
QUINCY, FL 32351

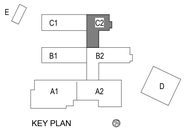

REVISIONS

NO.	DESCRIPTION	DATE


RECEIVED
ALLSTATE CONSTRUCTION
09-18-2025

Project Number	22023
Dated	07-31-2025

LEVEL 2
FINISH PLAN -
AREA C2

A-126.2

© 2025 DAG ARCHITECTS, INC. ALL RIGHTS RESERVED. AS PART OF THIS DOCUMENT MAY BE COPIED, REPRODUCED OR TRANSMITTED BY ANY MEANS WITHOUT WRITTEN PERMISSION OF DAG ARCHITECTS, INC. THESE DRAWINGS AND SPECIFICATIONS ARE THE PROPERTY AND COPYRIGHT OF DAG ARCHITECTS, INC. AND SHALL NOT BE USED ON ANY OTHER PROJECT OR LOCATION EXCEPT AS DESCRIBED ON THE DRAWINGS, WITHOUT THE PRIOR WRITTEN AGREEMENT OF DAG ARCHITECTS.

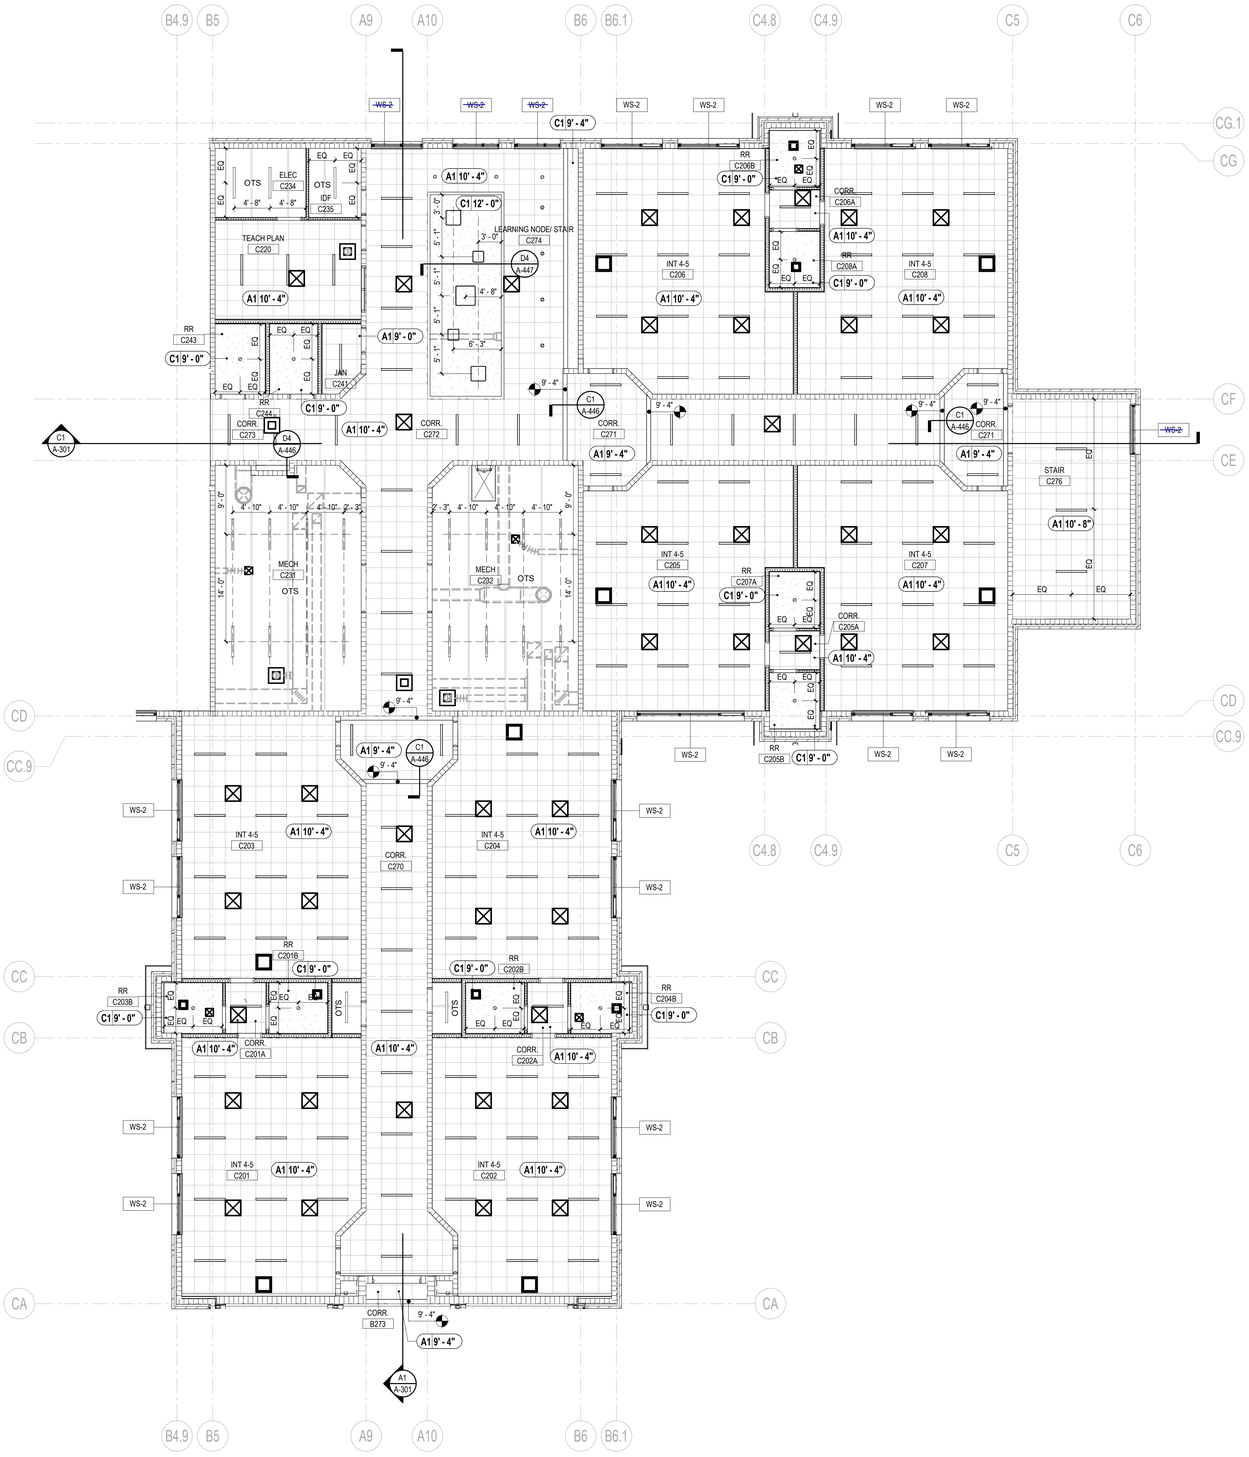

A1 LEVEL 2 REFLECTED CEILING PLAN - AREA C2
1/8" = 1'-0"

RCP LEGEND

- LIGHT FIXTURES - SEE ELECTRICAL
- MECHANICAL DEVICES - SEE MECHANICAL
- A1 CEILING - SEE CEILING DESIGNS
  2' x 2' ACOUSTICAL CEILING TILE 10'-0" AFF UNLESS OTHERWISE NOTED, SEE INTERIOR MATERIALS FINISH SCHEDULE
- A2 CEILING - SEE CEILING DESIGNS
  2' x 2' HYGIENIC PLUS ACOUSTICAL CEILING TILE 10'-0" AFF UNLESS OTHERWISE NOTED, SEE INTERIOR MATERIALS FINISH SCHEDULE
- B1 CEILING - SEE CEILING DESIGNS
  2' x 4' ACOUSTICAL CEILING TILE 10'-0" AFF UNLESS OTHERWISE NOTED, SEE INTERIOR MATERIALS FINISH SCHEDULE
- C1 & C2 CEILING - SEE CEILING DESIGNS
  GYPSUM BOARD CEILING 10'-0" AFF UNLESS OTHERWISE NOTED. PROVIDE MOISTURE RESISTANT @ ALL WET AREAS AND JANITOR'S CLOSET. SEE INTERIOR MATERIALS FINISH SCHEDULE & CEILING DESIGNS.
- D1 & D2 CEILING - SEE CEILING DESIGNS
  7" WIDE PLANK ACOUSTIC METAL TILE CEILING 11'-4" AFF UNLESS OTHERWISE NOTED. SEE INTERIOR MATERIALS FINISH SCHEDULE
- AC1 CEILING - SEE CEILING DESIGNS
  36" x 36" ACOUSTICAL CANOPIES 18'-0" AFF UNLESS OTHERWISE NOTED. SEE INTERIOR MATERIALS FINISH SCHEDULE
- CEILING - EXPOSED TO STRUCTURE
- (S) SPEAKER SYSTEM, SEE FIRE ALARM
- EXIT LIGHT, SEE ELECTRICAL
- EXIT DIRECTIONAL EXIT LIGHT, SEE ELECTRICAL
- (M) MOTION DETECTOR, SEE ELECTRICAL
- A1 10' - 0" CEILING TYPE & HEIGHT AFF DESIGNATION . SEE CEILING DESIGNS
- OTS OPEN TO STRUCTURE ABOVE
- PM PROJECTOR MOUNT
- ACCESS PANEL
- SECURITY CAMERA
- WS - # WINDOW SHADE

GENERAL NOTES

REFLECTED CEILING

1. CONTRACTORS SHALL COORDINATE ALL WORK, SHOWN OR UN-SHOWN, WITH ALL OTHER DISCIPLINES.
2. CONTRACTOR SHALL PROVIDE 20 GAUGE STEEL SHEET REINFORCING BEHIND ALL CEILING MOUNTED EQUIPMENT. PROVIDE METAL STUD SUPPORT TO STRUCTURE ABOVE.
3. REFER TO INTERIOR DESIGN FINISH PLANS & SCHEDULES FOR MATERIAL SELECTIONS.
4. ALL ACCESS PANEL SIZES AND LOCATIONS TO BE COORDINATED WITH MECHANICAL, ELECTRICAL, PLUMBING, AND FIRE SPRINKLER WORK.
5. CENTER ACT GRID AND LIGHTS WITHIN EACH ROOM, UNO.
6. REFER TO ELECTRICAL FOR LIGHTING FIXTURE SCHEDULE(S).
7. ALL FIRE SPRINKLER HEADS AND ELECTRICAL FIXTURES SHALL BE CENTERED WITHIN CEILING TILES, UNO.
8. CEILING HEIGHTS NOTED REFERENCE ELEVATION ABOVE FINISH FLOOR OF ASSOCIATED BUILDING LEVEL.
9. ALL ACT GRIDS TO BE CENTERED IN THE MIDDLE OF EACH ROOM, UNO.

PROJECT NORTH / TRUE NORTH

1/8" = 1'-0" SCALE: 5 0 5 10 15 20 FEET

© 2025 DAG ARCHITECTS, INC. ALL RIGHTS RESERVED ANY PART OF THIS DOCUMENT MAY BE COPIED, REPRODUCED OR TRANSMITTED BY ANY MEANS WITHOUT WRITTEN PERMISSION OF DAG ARCHITECTS, INC. THESE DRAWINGS AND SPECIFICATIONS ARE THE PROPERTY AND COPYRIGHT OF DAG ARCHITECTS, INC. AND SHALL NOT BE USED ON ANY OTHER PROJECT OR LOCATION EXCEPT AS DESCRIBED ON THE DRAWINGS, WITHOUT THE PRIOR WRITTEN AGREEMENT OF DAG ARCHITECTS.

DAG Architects
AR0017640
850 South Gadsden Street
Suite 140
Tallahassee, Florida 32301
850.656.7506
www.dagarchitects.com

© 2025 All reproduction & intellectual property rights reserved.

FITZGERALD COLLABORATIVE GROUP, LLC.
AA26001957

STATE OF FLORIDA · ROGER T. GODWIN · AR0017551 · 09-18-25 · REGISTERED ARCHITECT

Roger T. Godwin
Professional Architect:
Florida - License #AR0017551

Digital Signature

PERMIT DOCUMENTS

GADSDEN COUNTY SCHOOL BOARD
New Quincy K-8 School

GADSDEN COUNTY SCHOOL DISTRICT — FL

1400 W. KING STREET
QUINCY, FL 32351

KEY PLAN


REVISIONS
NO. DESCRIPTION DATE

RECEIVED
ALLSTATE CONSTRUCTION
09-18-2025

Project Number 22023
Dated 07-31-2025

LEVEL 2 REFLECTED CEILING PLAN - AREA C2

A-126.3

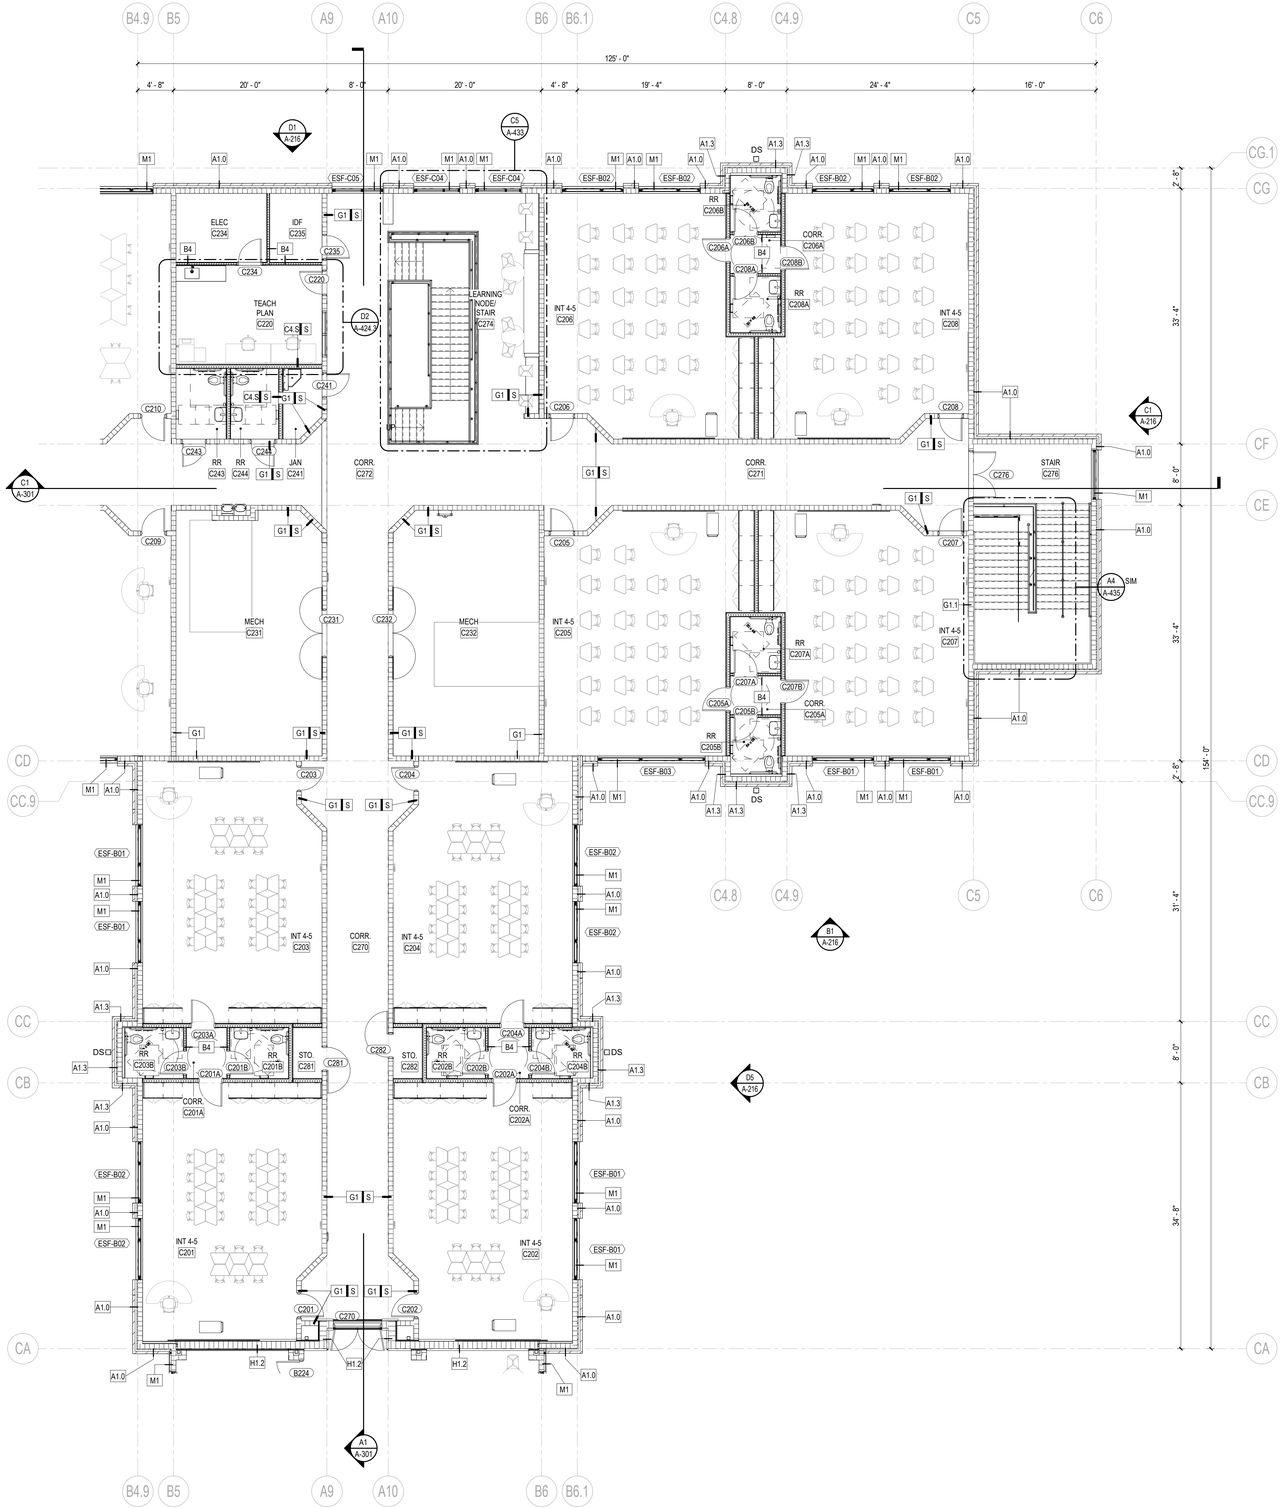

A1 LEVEL 2 ANNOTATED FLOOR PLAN - AREA C2
1/8" = 1'-0"

GENERAL NOTES

FLOOR PLAN

1. ALL CONTRACTORS MUST FIELD VERIFY ALL EXISTING CONDITIONS PRIOR TO PERFORMING NEW WORK. DO NOT PROCEED IF CURRENT CONDITIONS ARE NOT SATIFACTORY FOR THE INSTALLATION OF ADDITIONAL NEW WORK.
2. SEE GENERAL CONDITIONS FOR ADDITIONAL REQUIREMENTS AND PROCEDURES.
3. THE CONTRACTOR SHALL PROVIDE 20 GAUGE STEEL SHEET REINFORCING BEHIND WALL MOUNTED AND CEILING MOUNTED EQUIPMENT. COORDINATE WITH A/V, DATA, CASEWORK, FURNITURE, ELECTRICAL, AND INTERIOR ELEVATION DRAWINGS.
4. CONTRACTOR SHALL COORDINATE WORK WITH MECHANICAL, ELECTRICAL, PLUMBING, AND ALL OTHER DISCIPLINES.
5. INTERIOR DOORS TO BE LOCATED MIN 4" FROM ADJACENT STUD PARTITIONS AND 8" FROM ADJACENT MASONRY PARTITIONS, UNLESS DIMENSIONED OR NOTED OTHERWISE.
6. REFER TO INTERIOR DESIGN FINISH PLANS & SCHEDULES FOR MATERIAL SELECTIONS.
7. REFER TO A-000 SERIES SHEETS FOR ADDITIONAL INFORMATION ON PARTITION TYPE ASSEMBLIES.
8. ALL DIMENSIONS ON THE DIMENSION PLANS ARE AS FOLLOWS, UNLESS NOTED OTHERWISE:
   - ALL DIMENSIONS TO CMU ARE TO FACE OF CMU OR CENTER OF CMU.
   - ALL DIMENSIONS TO STUDS ARE TO FACE OF STUD, INCLUDING PARTITION TYPES WITH RESILIENT CHANNELS.
   - ALL DIMENSIONS TO COLUMNS TO CENTER LINE OF COLUMN.
   - ALL DIMENSIONS ARE TO EDGE OF SLAB WHERE APPROPRIATE.
   - ALL DIMENSIONS TO BRICK ARE TO OUTSIDE FACE OF BRICK.
9. REFER TO A-400 SERIES SHEETS FOR ADDITIONAL INFORMATION, INCLUDING TOILET ROOM DIMENSIONS.
10. REFER TO STRUCTURAL FOR BRACING TYPE AND LOCATIONS.
11. CONTRACTOR SHALL PROVIDE ISOLATION BETWEEN DISSIMILAR METALS.
12. ~~CORNER GUARDS SHALL BE PROVIDED AT ALL EXPOSED CORNERS IN GYPSUM WALLBOARD PARTITIONS THAT DO NOT HAVE TILE.~~
13. ~~PROVIDE SCHLUTER METAL EDGE TRIM AT WALL TILE OUTSIDE CORNERS AND END CAPS, TYPICAL.~~
14. PROVIDE NEW WINDOW TREATMENT, WT-1 AT ~~ALL~~ EXTERIOR WINDOWS AND INTERIOR LITES, ~~TYPICAL THROUGHOUT, UNO.~~ as marked.
15. ALL EXPOSED FERROUS METAL SURFACES INCLUDING JOISTS, TRUSSES, BEAMS, DRAINS & LEADER PIPES, PLUMBING PIPES, HANGARS, STRAPS, A.C. DUCTS, ELECTRICAL CONDUITS AND OTHER MISCELLANEOUS ITEMS, IF NOT REQUIRED TO BE SHOP PRIMED, SHALL RECEIVE ONE (1) COAT OF PRIMER FOR GALVANIZED OR NON-GALVANIZED METAL (AS THE CASE MAY BE) PLUS TWO (2) COATS OR PAINT AS INDICATED IN THE FINISH SCHEDULE AND SPECIFICATIONS.
16. ACCESS PANELS, VISIBLE COVES OR ENCASEMENTS, VISIBLE ELECTRICAL PANELS, ETC. TO SHALL BE PAINTED TO MATCH ADJACENT SURFACES.
17. PROVIDE MINIMUM 20 GAUGE METAL STUDS, UNO.
18. REFER TO LS - SERIES LIFE SAFETY SHEETS FOR FIRE RATED WALL AND SMOKE PARTITIONS LOCATIONS.
19. PROVIDE INTERIOR WALL TYPE "C4" TYPICAL, UNO.

PROJECT NORTH / TRUE NORTH

1/8" = 1'-0" SCALE 5 0 5 10 15 20 FEET

DAG Architects
AR0017640
850 South Gadsden Street
Suite 140
Tallahassee, Florida 32301
850.656.7506
www.dagarchitects.com

© 2025 All reproduction & intellectual property rights reserved.

FITZGERALD COLLABORATIVE GROUP, LLC.
AA26001957

STATE OF FLORIDA · ROGER T. GODWIN · AR0017551 · 09-18-25 · REGISTERED ARCHITECT

Roger T. Godwin
Professional Architect:
Florida - License #AR0017551

Digital Signature

PERMIT DOCUMENTS

GADSDEN COUNTY SCHOOL BOARD
New Quincy K-8 School

1400 W. KING STREET
QUINCY, FL 32351

KEY PLAN

REVISIONS

NO.	DESCRIPTION	DATE


RECEIVED
ALLSTATE CONSTRUCTION
09-18-2025

Project Number	22023
Dated	07-31-2025

LEVEL 2 ANNOTATION PLAN - AREA C2

A-126

© 2025 DAG ARCHITECTS, INC. ALL RIGHTS RESERVED. NO PART OF THIS DOCUMENT MAY BE COPIED, REPRODUCED OR TRANSMITTED BY ANY MEANS WITHOUT WRITTEN PERMISSION OF DAG ARCHITECTS, INC. THESE DRAWINGS AND SPECIFICATIONS ARE THE PROPERTY AND COPYRIGHT OF DAG ARCHITECTS, INC. AND SHALL NOT BE USED ON ANY OTHER PROJECT OR LOCATION EXCEPT AS DESCRIBED ON THE DRAWINGS, WITHOUT THE PRIOR WRITTEN AGREEMENT OF DAG ARCHITECTS.

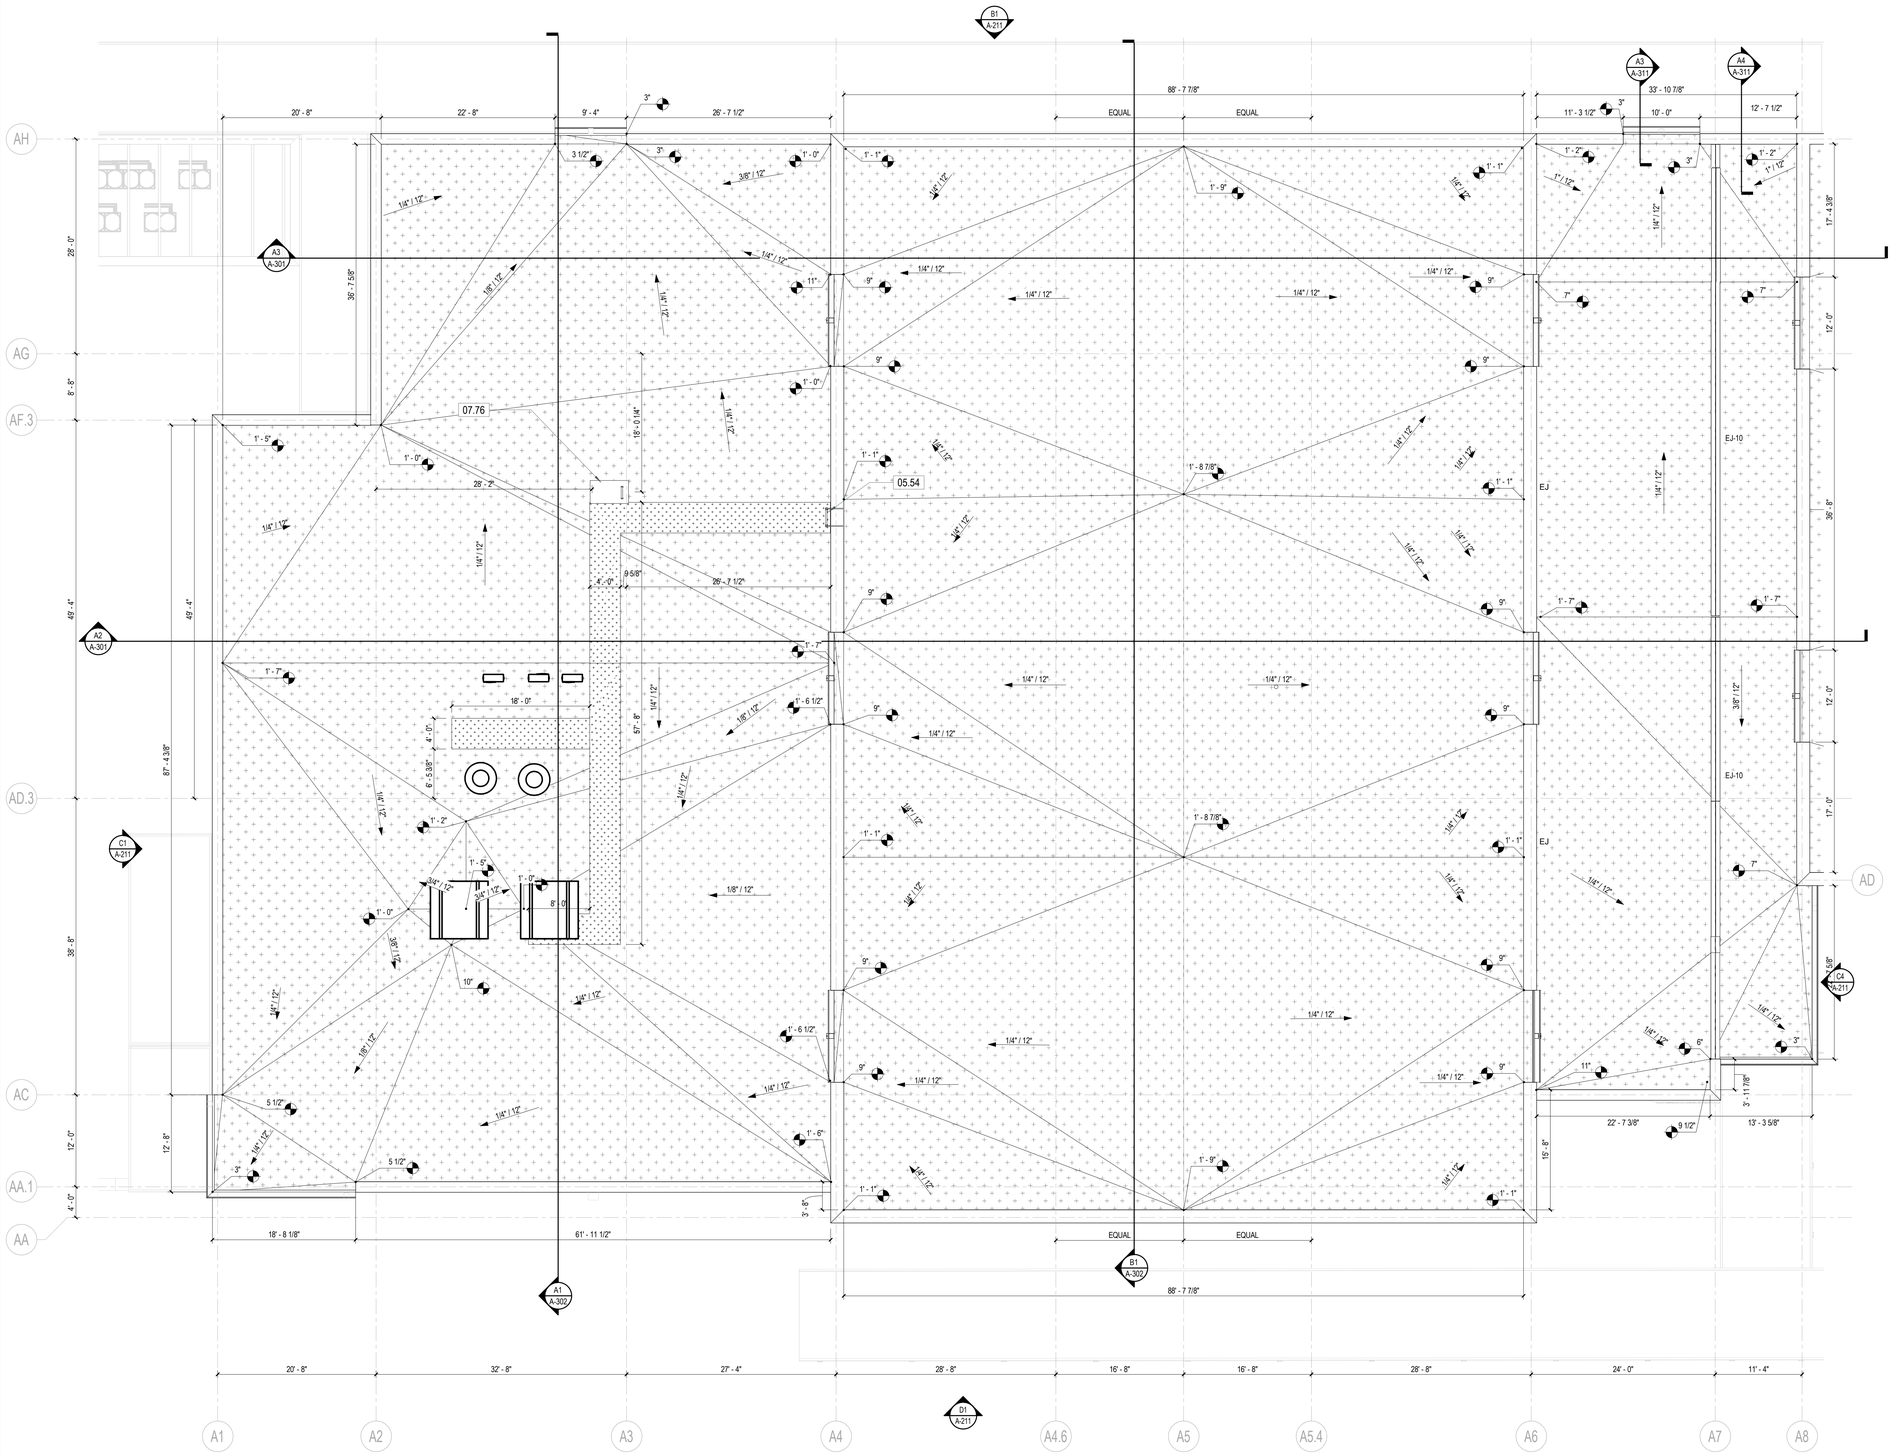

KEYNOTES

NUMBER	DESCRIPTION
05.54	METAL LADDER - 11'-9" HIGH FLH-04 WITH WALK-THRU BY PRECISION LADDERS - SEE SPECS
07.76	PREFINISHED FRY REGLET - SM WITH SPRING LOCK: COLOR MATCH ROOF ATTACH W/ NEOPRENE/ STAINLESS STEEL WASHER PER MANUFACTURE INSTRUCTIONS

LEGEND

- NEW ROOF MEMBRANE
- WALK PAD
- OUTLINE OF BUILDING BELOW
- MECHANICAL EQUIPMENT, SEE MECHANICAL
- ROOF CURB
- DS — DOWN SPOUT
- EJ — EXPANSION JOINT
- 1/4" / 12" — INDICATES SLOPE DOWN

GENERAL NOTES

ROOF PLAN

1. SEE REVIEWED FINAL SHOP DRAWINGS FOR ALL FLASHING AND WATERPROOFING CONDITIONS PRIOR TO FABRICATION AND INSTALLATION.
2. PROVIDE FLASHING PER SMACNA STANDARDS.
3. PROVIDE FLORIDA APPROVED EXTERIOR ASSEMBLIES FOR ALL EXTERIOR ELEMENTS.
4. PROVIDE A WATERTIGHT ROOF SYSTEM PER SPECIFICATIONS.
5. PROVIDE MINIMUM 1/4" PER 12" FOR LOW SLOPE ROOFS. PROVIDE TAMPERED INSULATION AS NECESSARY TO MAINTAIN POSTIVE SLOPE TO GUTTERS.
6. ROOF SYSTEM DIMENSIONS, SHAPES, AND MEMBERS ARE FOR DESIGN INTENT ONLY. SEE REVIEWED FINAL ROOF SHOP DRAWINGS FOR SPECIFIC INFORMATION AND COORDINATION.
7. GENERAL CONTRACTOR SHALL COORDINATE ALL SYSTEMS PRIOR TO SUBMITTAL OF SHOP DRAWINGS.
8. SEE OTHER DISCIPLINES FOR ROOF PENETRATIONS NOT SHOWN.
9. INSTALL ALL ROOF PENETRATIONS, CURBS, VTRS, ETC. IN ACCORDANCE WITH ROOF MANUFACTURER'S STANDARD DETAILS. REFER TO MEP SHEETS FOR SIZES AND LOCATIONS. REFER TO STRUCTURAL FOR TYPICAL ROOF OPENING DETAIL.
10. PROVIDE GUTTER EXPANSION JOINTS AT SPACING RECOMMENDED BY FABRICATOR.
11. SEE CANOPY WALKWAY PLANS AND DETAILS FOR ADDITIONAL INFORMATION IN SITE PACKAGE.
12. SEE ELECTRICAL DRAWINGS FOR LIGHTNING PROTECTION SYSTEM. FOLLOW ROOF MANUFACTURER'S STANDARD DETAILS FOR INTEGRATING/MOUNTING LIGHTNING PROTECTION SYSTEM.
13. ROOFING INSTALLER SHALL INSTALL ALL ROOF CURBS, PIPE VENT FLASHINGS AND ALL OTHER ROOF PENETRATION FLASHINGS.

PROJECT NORTH / TRUE NORTH

1/8" = 1'-0" SCALE: 5 0 5 10 15 20 FEET

A1 ENLARGED ROOF PLAN - AREA 1
1/8" = 1'-0"

© 2025 DAG ARCHITECTS, INC. ALL RIGHTS RESERVED NO PART OF THIS DOCUMENT MAY BE COPIED, REPRODUCED OR TRANSMITTED BY ANY MEANS WITHOUT WRITTEN PERMISSION OF DAG ARCHITECTS, INC. THESE DRAWINGS AND SPECIFICATIONS ARE THE PROPERTY AND COPYRIGHT OF DAG ARCHITECTS, INC. AND SHALL NOT BE USED ON ANY OTHER PROJECT OR LOCATION EXCEPT AS DESCRIBED ON THE DRAWINGS, WITHOUT THE PRIOR WRITTEN AGREEMENT OF DAG ARCHITECTS.

DAG Architects
AR0017640
850 South Gadsden Street
Suite 140
Tallahassee, Florida 32301
850.656.7506
www.dagarchitects.com

© 2025 All reproduction & intellectual property rights reserved.

FITZGERALD COLLABORATIVE GROUP, LLC.
AA26001957

STATE OF FLORIDA · ROGER T. GODWIN · AR0017551 · 09-18-25 · REGISTERED ARCHITECT

Roger T. Godwin
Professional Architect:
Florida - License #AR0017551

Digital Signature

PERMIT DOCUMENTS

GADSDEN COUNTY
SCHOOL BOARD
New Quincy K-8 School

1400 W. KING STREET
QUINCY, FL 32351

KEY PLAN


REVISIONS
NO. DESCRIPTION DATE

RECEIVED
ALLSTATE CONSTRUCTION
09-18-2025

Project Number 22023
Dated 07-31-2025

ENLARGED ROOF PLAN - AREA A1

A-131

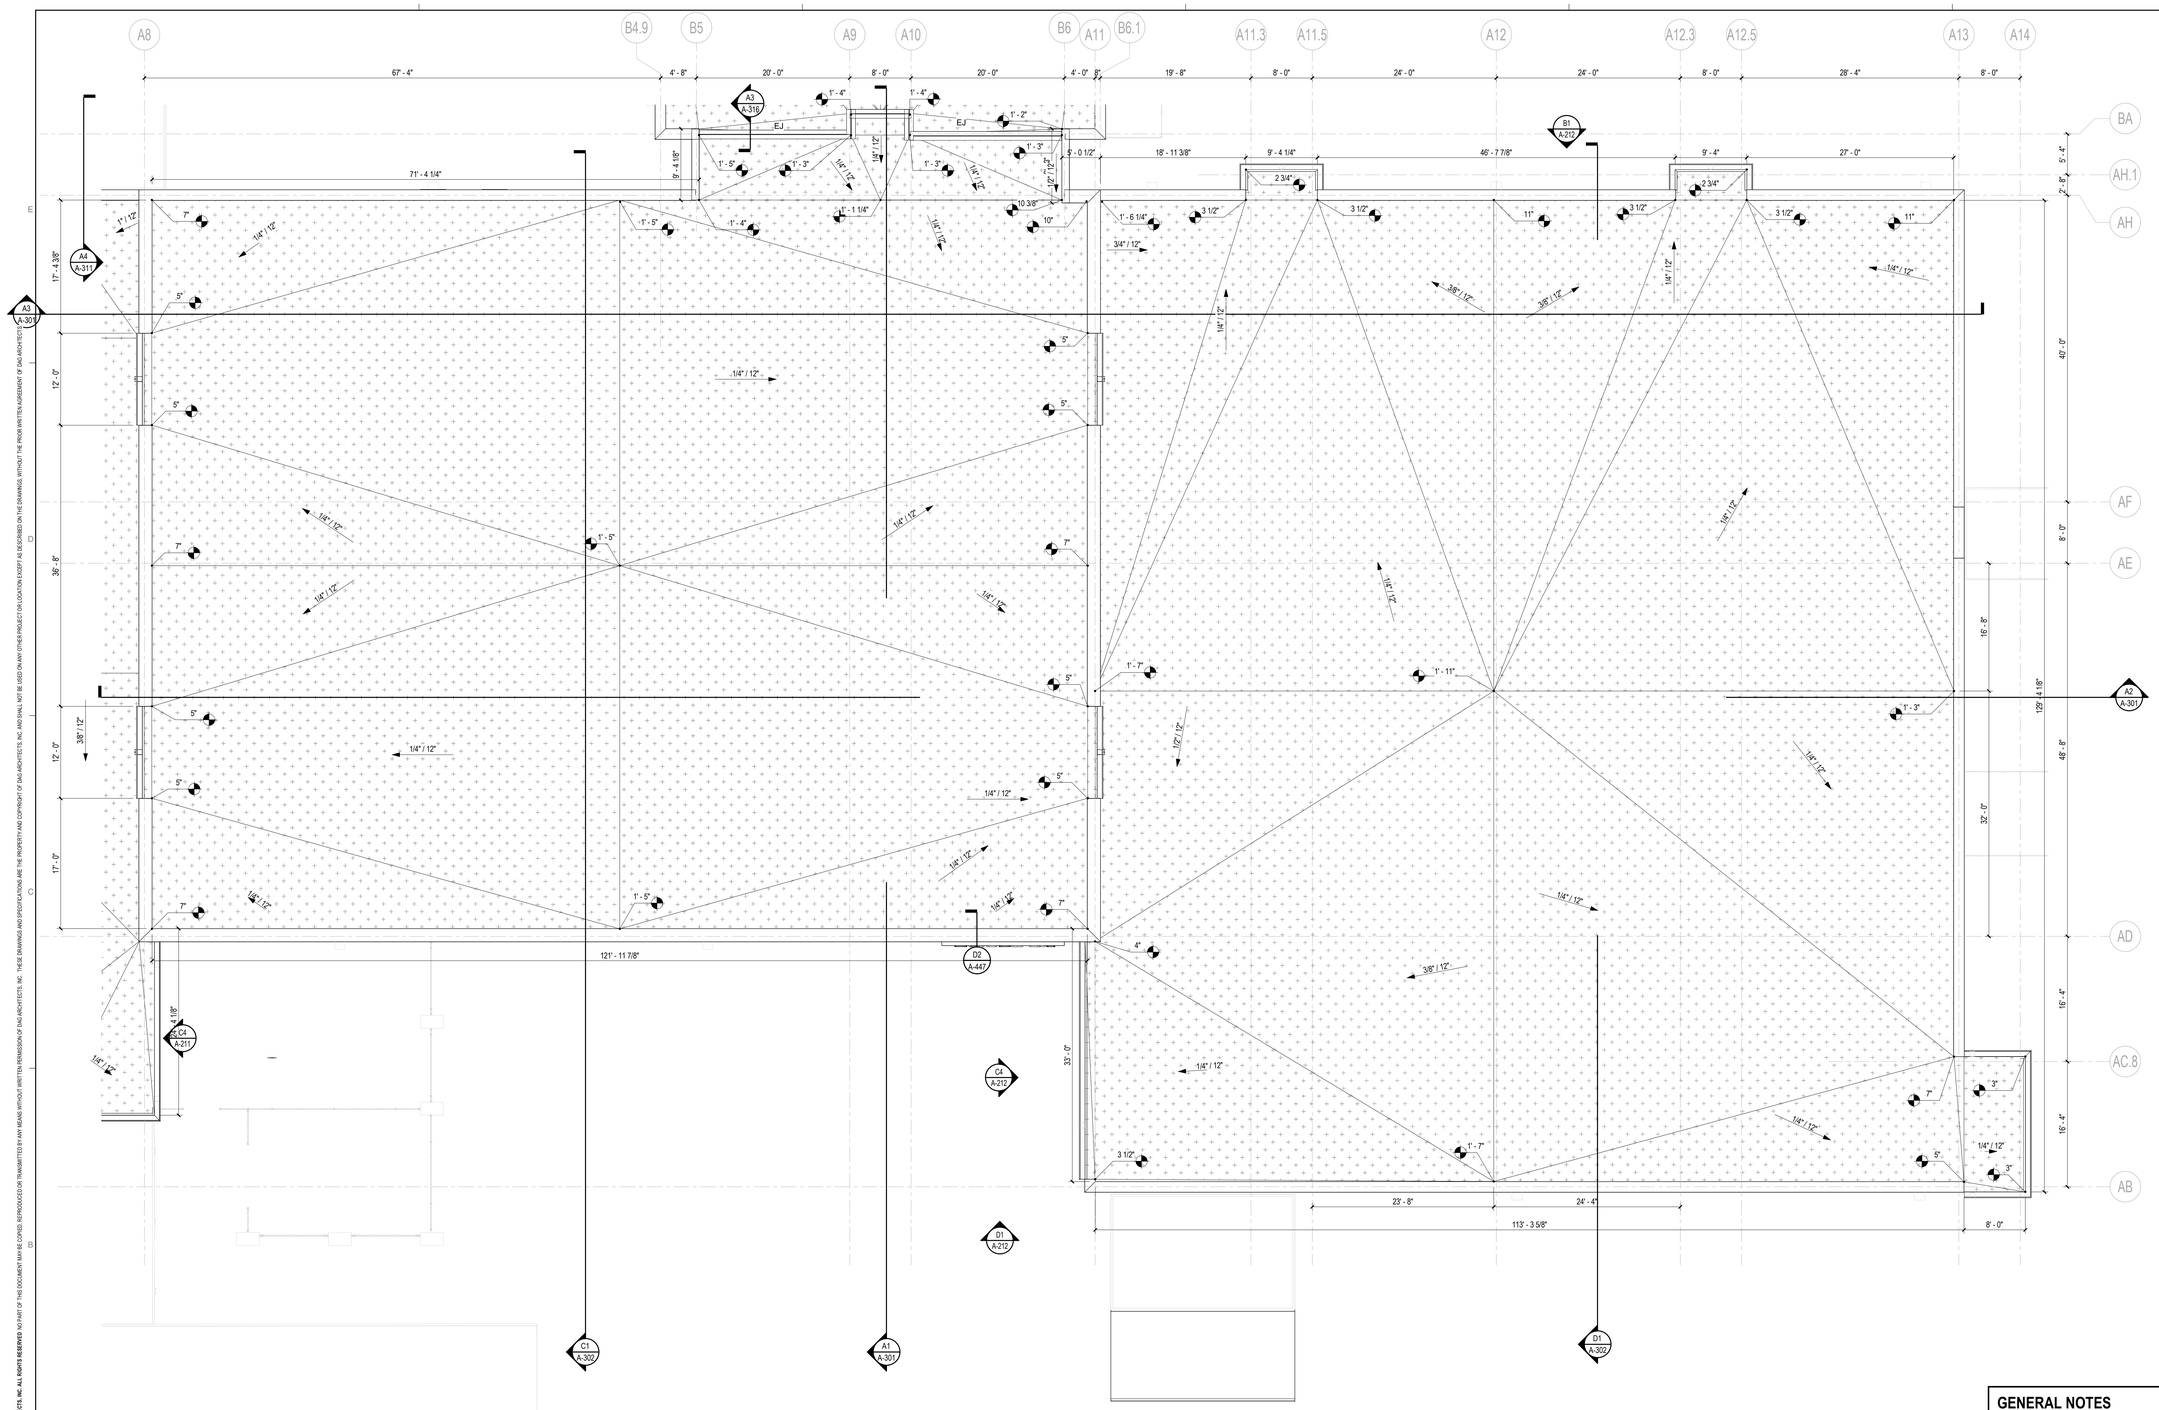

A1 OVERALL ROOF PLAN

1/8" = 1'-0"

KEYNOTES

NUMBER	DESCRIPTION

LEGEND

- NEW ROOF MEMBRANE
- WALK PAD
- OUTLINE OF BUILDING BELOW
- MECHANICAL EQUIPMENT, SEE MECHANICAL
- ROOF CURB
- DS — DOWN SPOUT
- EJ — EXPANSION JOINT
- 1/4" / 12" — INDICATES SLOPE DOWN

GENERAL NOTES

ROOF PLAN

1. SEE REVIEWED FINAL SHOP DRAWINGS FOR ALL FLASHING AND WATERPROOFING CONDITIONS PRIOR TO FABRICATION AND INSTALLATION.
2. PROVIDE FLASHING PER SMACNA STANDARDS.
3. PROVIDE FLORIDA APPROVED EXTERIOR ASSEMBLIES FOR ALL EXTERIOR ELEMENTS.
4. PROVIDE A WATERTIGHT ROOF SYSTEM PER SPECIFICATIONS.
5. PROVIDE MINIMUM 1/4" PER 12" FOR LOW SLOPE ROOFS. PROVIDE TAMPERED INSULATION AS NECESSARY TO MAINTAIN POSTIVE SLOPE TO GUTTERS.
6. ROOF SYSTEM DIMENSIONS, SHAPES, AND MEMBERS ARE FOR DESIGN INTENT ONLY. SEE REVIEWED FINAL ROOF SHOP DRAWINGS FOR SPECIFIC INFORMATION AND COORDINATION.
7. GENERAL CONTRACTOR SHALL COORDINATE ALL SYSTEMS PRIOR TO SUBMITTAL OF SHOP DRAWINGS.
8. SEE OTHER DISCIPLINES FOR ROOF PENETRATIONS NOT SHOWN.
9. INSTALL ALL ROOF PENETRATIONS, CURBS, VTRS, ETC. IN ACCORDANCE WITH ROOF MANUFACTURER'S STANDARD DETAILS. REFER TO MEP SHEETS FOR SIZES AND LOCATIONS. REFER TO STRUCTURAL FOR TYPICAL ROOF OPENING DETAIL.
10. PROVIDE GUTTER EXPANSION JOINTS AT SPACING RECOMMENDED BY FABRICATOR.
11. SEE CANOPY WALKWAY PLANS AND DETAILS FOR ADDITIONAL INFORMATION IN SITE PACKAGE.
12. SEE ELECTRICAL DRAWINGS FOR LIGHTNING PROTECTION SYSTEM. FOLLOW ROOF MANUFACTURER'S STANDARD DETAILS FOR INTEGRATING/MOUNTING LIGHTNING PROTECTION SYSTEM.
13. ROOFING INSTALLER SHALL INSTALL ALL ROOF CURBS, PIPE VENT FLASHINGS AND ALL OTHER ROOF PENETRATION FLASHINGS.

PROJECT NORTH / TRUE NORTH

1/8" = 1'-0" SCALE — 5 0 5 10 15 20 FEET

© 2025 DAG ARCHITECTS, INC. ALL RIGHTS RESERVED. NO PART OF THIS DOCUMENT MAY BE COPIED, REPRODUCED OR TRANSMITTED BY ANY MEANS WITHOUT WRITTEN PERMISSION OF DAG ARCHITECTS, INC. THESE DRAWINGS AND SPECIFICATIONS ARE THE PROPERTY AND COPYRIGHT OF DAG ARCHITECTS, INC. AND SHALL NOT BE USED ON ANY OTHER PROJECT OR LOCATION EXCEPT AS DESCRIBED ON THE DRAWINGS, WITHOUT THE PRIOR WRITTEN AGREEMENT OF DAG ARCHITECTS, INC.

DAG Architects
AR0017640
850 South Gadsden Street
Suite 140
Tallahassee, Florida 32301
850.656.7506
www.dagarchitects.com

© 2025 All reproduction & intellectual property rights reserved.

FITZGERALD COLLABORATIVE GROUP, LLC.
AA26001957

STATE OF FLORIDA — ROGER T. GODWIN — AR0017551 — 09-18-25 — REGISTERED ARCHITECT

Roger T. Godwin
Professional Architect:
Florida - License #AR0017551


Digital Signature

PERMIT DOCUMENTS

GADSDEN COUNTY SCHOOL BOARD
New Quincy K-8 School

GADSDEN COUNTY SCHOOL DISTRICT — FL

1400 W. KING STREET
QUINCY, FL 32351

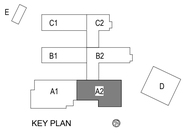

REVISIONS


NO.	DESCRIPTION	DATE

RECEIVED
ALLSTATE CONSTRUCTION
09-18-2025

Project Number	22023
Dated	07-31-2025

ENLARGED ROOF PLAN - AREA A2

A-132

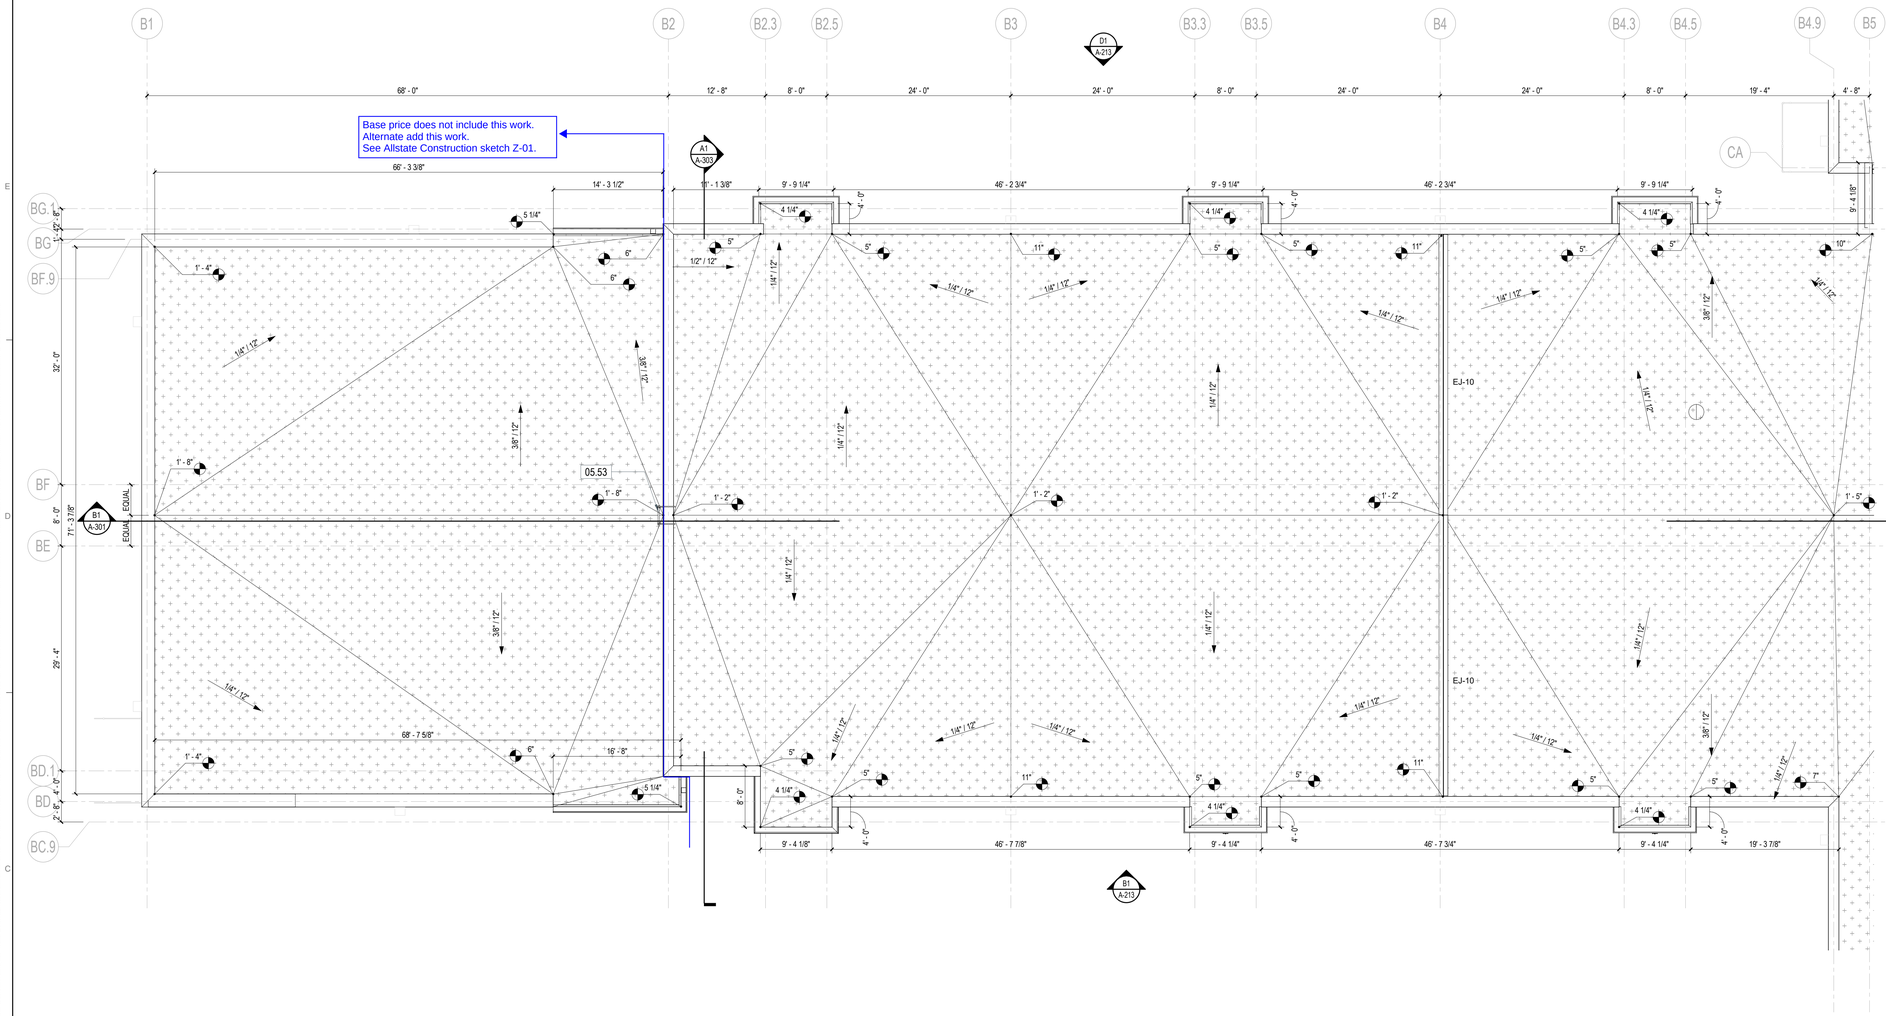

A1 OVERALL ROOF PLAN

1/8" = 1'-0"

KEYNOTES

NUMBER	DESCRIPTION
05.53	METAL LADDER - 10'-9" HIGH FLH-04 WITH WALK-THRU BY PRECISION LADDERS - SEE SPECS

LEGEND

- NEW ROOF MEMBRANE
- WALK PAD
- OUTLINE OF BUILDING BELOW
- MECHANICAL EQUIPMENT, SEE MECHANICAL
- ROOF CURB
- DS — DOWN SPOUT
- EJ — EXPANSION JOINT
- 1/4" / 12" — INDICATES SLOPE DOWN

GENERAL NOTES

ROOF PLAN

1. SEE REVIEWED FINAL SHOP DRAWINGS FOR ALL FLASHING AND WATERPROOFING CONDITIONS PRIOR TO FABRICATION AND INSTALLATION.
2. PROVIDE FLASHING PER SMACNA STANDARDS.
3. PROVIDE FLORIDA APPROVED EXTERIOR ASSEMBLIES FOR ALL EXTERIOR ELEMENTS.
4. PROVIDE A WATERTIGHT ROOF SYSTEM PER SPECIFICATIONS.
5. PROVIDE MINIMUM 1/4" PER 12" FOR LOW SLOPE ROOFS. PROVIDE TAMPERED INSULATION AS NECESSARY TO MAINTAIN POSTIVE SLOPE TO GUTTERS.
6. ROOF SYSTEM DIMENSIONS, SHAPES, AND MEMBERS ARE FOR DESIGN INTENT ONLY. SEE REVIEWED FINAL ROOF SHOP DRAWINGS FOR SPECIFIC INFORMATION AND COORDINATION.
7. GENERAL CONTRACTOR SHALL COORDINATE ALL SYSTEMS PRIOR TO SUBMITTAL OF SHOP DRAWINGS.
8. SEE OTHER DISCIPLINES FOR ROOF PENETRATIONS NOT SHOWN.
9. INSTALL ALL ROOF PENETRATIONS, CURBS, VTRS, ETC. IN ACCORDANCE WITH ROOF MANUFACTURER'S STANDARD DETAILS. REFER TO MEP SHEETS FOR SIZES AND LOCATIONS. REFER TO STRUCTURAL FOR TYPICAL ROOF OPENING DETAIL.
10. PROVIDE GUTTER EXPANSION JOINTS AT SPACING RECOMMENDED BY FABRICATOR.
11. SEE CANOPY WALKWAY PLANS AND DETAILS FOR ADDITIONAL INFORMATION IN SITE PACKAGE.
12. SEE ELECTRICAL DRAWINGS FOR LIGHTNING PROTECTION SYSTEM. FOLLOW ROOF MANUFACTURER'S STANDARD DETAILS FOR INTEGRATING/MOUNTING LIGHTNING PROTECTION SYSTEM.
13. ROOFING INSTALLER SHALL INSTALL ALL ROOF CURBS, PIPE VENT FLASHINGS AND ALL OTHER ROOF PENETRATION FLASHINGS.

PROJECT NORTH / TRUE NORTH

1/8" = 1'-0" SCALE — 5 0 5 10 15 20 FEET

DAG Architects
AR0017640
850 South Gadsden Street
Suite 140
Tallahassee, Florida 32301
850.656.7506
www.dagarchitects.com

© 2025 All reproduction & intellectual property rights reserved.

FITZGERALD COLLABORATIVE GROUP, LLC.
AA26001957

STATE OF FLORIDA — ROGER T. GODWIN — AR0017551 — 09-18-25 — REGISTERED ARCHITECT


Roger T. Godwin
Professional Architect:
Florida - License #AR0017551

Digital Signature

PERMIT DOCUMENTS

GADSDEN COUNTY SCHOOL BOARD
New Quincy K-8 School

1400 W. KING STREET
QUINCY, FL 32351

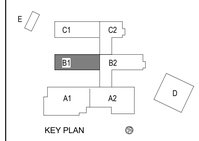

REVISIONS

NO.	DESCRIPTION	DATE


RECEIVED
ALLSTATE CONSTRUCTION
09-18-2025

Project Number	22023
Dated	07-31-2025

ENLARGED ROOF PLAN - AREA B1

A-133

©2025 DAG ARCHITECTS, INC. ALL RIGHTS RESERVED NO PART OF THIS DOCUMENT MAY BE COPIED, REPRODUCED OR TRANSMITTED BY ANY MEANS WITHOUT WRITTEN PERMISSION OF DAG ARCHITECTS, INC. THESE DRAWINGS AND SPECIFICATIONS ARE THE PROPERTY AND COPYRIGHT OF DAG ARCHITECTS, INC. AND SHALL NOT BE USED ON ANY OTHER PROJECT OR LOCATION EXCEPT AS DESCRIBED ON THE DRAWINGS, WITHOUT THE PRIOR WRITTEN AGREEMENT OF DAG ARCHITECTS.

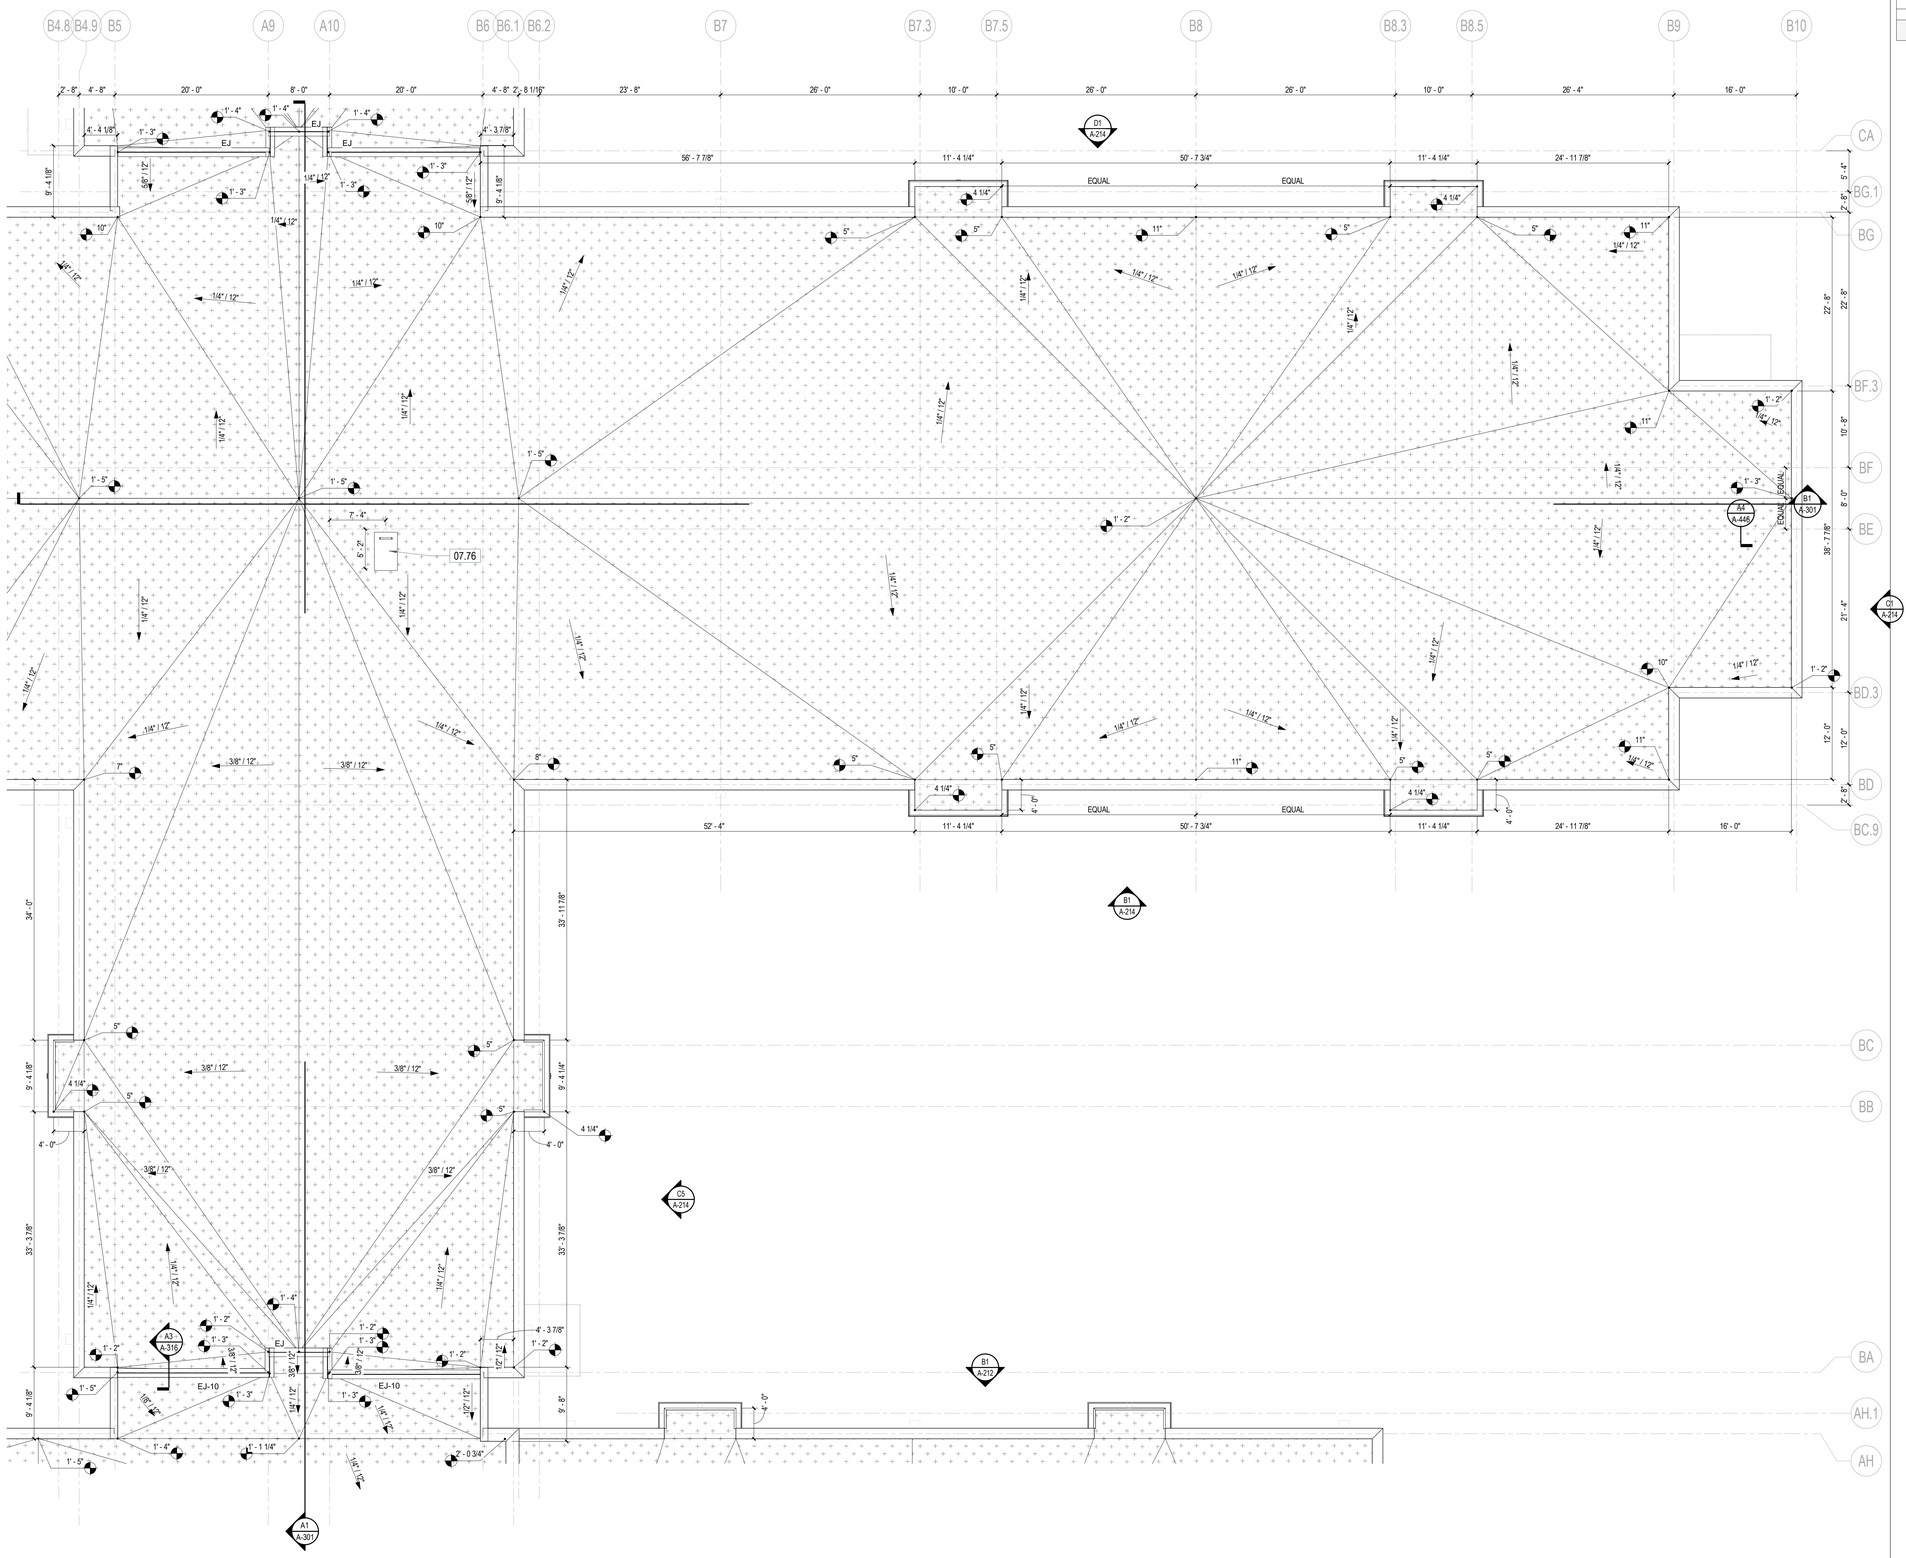

KEYNOTES

NUMBER	DESCRIPTION
07.76	PREFINISHED FRY REGLET - SM WITH SPRING LOCK: COLOR MATCH ROOF ATTACH W/ NEOPRENE/ STAINLESS STEEL WASHER PER MANUFACTURE INSTRUCTIONS

LEGEND

- NEW ROOF MEMBRANE
- WALK PAD
- OUTLINE OF BUILDING BELOW
- MECHANICAL EQUIPMENT, SEE MECHANICAL
- ROOF CURB
- DS — DOWN SPOUT
- EJ — EXPANSION JOINT
- 1/4" / 12" — INDICATES SLOPE DOWN

GENERAL NOTES

ROOF PLAN

1. SEE REVIEWED FINAL SHOP DRAWINGS FOR ALL FLASHING AND WATERPROOFING CONDITIONS PRIOR TO FABRICATION AND INSTALLATION.
2. PROVIDE FLASHING PER SMACNA STANDARDS.
3. PROVIDE FLORIDA APPROVED EXTERIOR ASSEMBLIES FOR ALL EXTERIOR ELEMENTS.
4. PROVIDE A WATERTIGHT ROOF SYSTEM PER SPECIFICATIONS.
5. PROVIDE MINIMUM 1/4" PER 12" FOR LOW SLOPE ROOFS. PROVIDE TAMPERED INSULATION AS NECESSARY TO MAINTAIN POSTIVE SLOPE TO GUTTERS.
6. ROOF SYSTEM DIMENSIONS, SHAPES, AND MEMBERS ARE FOR DESIGN INTENT ONLY. SEE REVIEWED FINAL ROOF SHOP DRAWINGS FOR SPECIFIC INFORMATION AND COORDINATION.
7. GENERAL CONTRACTOR SHALL COORDINATE ALL SYSTEMS PRIOR TO SUBMITTAL OF SHOP DRAWINGS.
8. SEE OTHER DISCIPLINES FOR ROOF PENETRATIONS NOT SHOWN.
9. INSTALL ALL ROOF PENETRATIONS, CURBS, VTRS, ETC. IN ACCORDANCE WITH ROOF MANUFACTURER'S STANDARD DETAILS. REFER TO MEP SHEETS FOR SIZES AND LOCATIONS. REFER TO STRUCTURAL FOR TYPICAL ROOF OPENING DETAIL.
10. PROVIDE GUTTER EXPANSION JOINTS AT SPACING RECOMMENDED BY FABRICATOR.
11. SEE CANOPY WALKWAY PLANS AND DETAILS FOR ADDITIONAL INFORMATION IN SITE PACKAGE.
12. SEE ELECTRICAL DRAWINGS FOR LIGHTNING PROTECTION SYSTEM. FOLLOW ROOF MANUFACTURER'S STANDARD DETAILS FOR INTEGRATING/MOUNTING LIGHTNING PROTECTION SYSTEM.
13. ROOFING INSTALLER SHALL INSTALL ALL ROOF CURBS, PIPE VENT FLASHINGS AND ALL OTHER ROOF PENETRATION FLASHINGS.

PROJECT NORTH / TRUE NORTH

1/8" = 1'-0" SCALE — 5 0 5 10 15 20 FEET

A1 OVERALL ROOF PLAN
1/8" = 1'-0"

©2025 DAG ARCHITECTS, INC. ALL RIGHTS RESERVED NO PART OF THIS DOCUMENT MAY BE COPIED, REPRODUCED OR TRANSMITTED BY ANY MEANS WITHOUT WRITTEN PERMISSION OF DAG ARCHITECTS, INC. THESE DRAWINGS AND SPECIFICATIONS ARE THE PROPERTY AND COPYRIGHT OF DAG ARCHITECTS, INC. AND SHALL NOT BE USED ON ANY OTHER PROJECT OR LOCATION EXCEPT AS DESCRIBED ON THE DRAWINGS, WITHOUT THE PRIOR WRITTEN AGREEMENT OF DAG ARCHITECTS.

DAG Architects
AR0017640
850 South Gadsden Street
Suite 140
Tallahassee, Florida 32301
850.656.7506
www.dagarchitects.com

© 2025 All reproduction & intellectual property rights reserved.

FITZGERALD COLLABORATIVE GROUP, LLC.
AA26001957

STATE OF FLORIDA — ROGER T. GODWIN — AR0017551 — 09-18-25 — REGISTERED ARCHITECT


Roger T. Godwin
Professional Architect:
Florida - License #AR0017551

Digital Signature

PERMIT DOCUMENTS

GADSDEN COUNTY SCHOOL BOARD
New Quincy K-8 School

1400 W. KING STREET
QUINCY, FL 32351

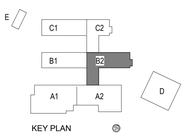


REVISIONS
NO. DESCRIPTION DATE

RECEIVED
ALLSTATE CONSTRUCTION
09-18-2025

Project Number	22023
Dated	07-31-2025

ENLARGED ROOF PLAN - AREA B2

A-134

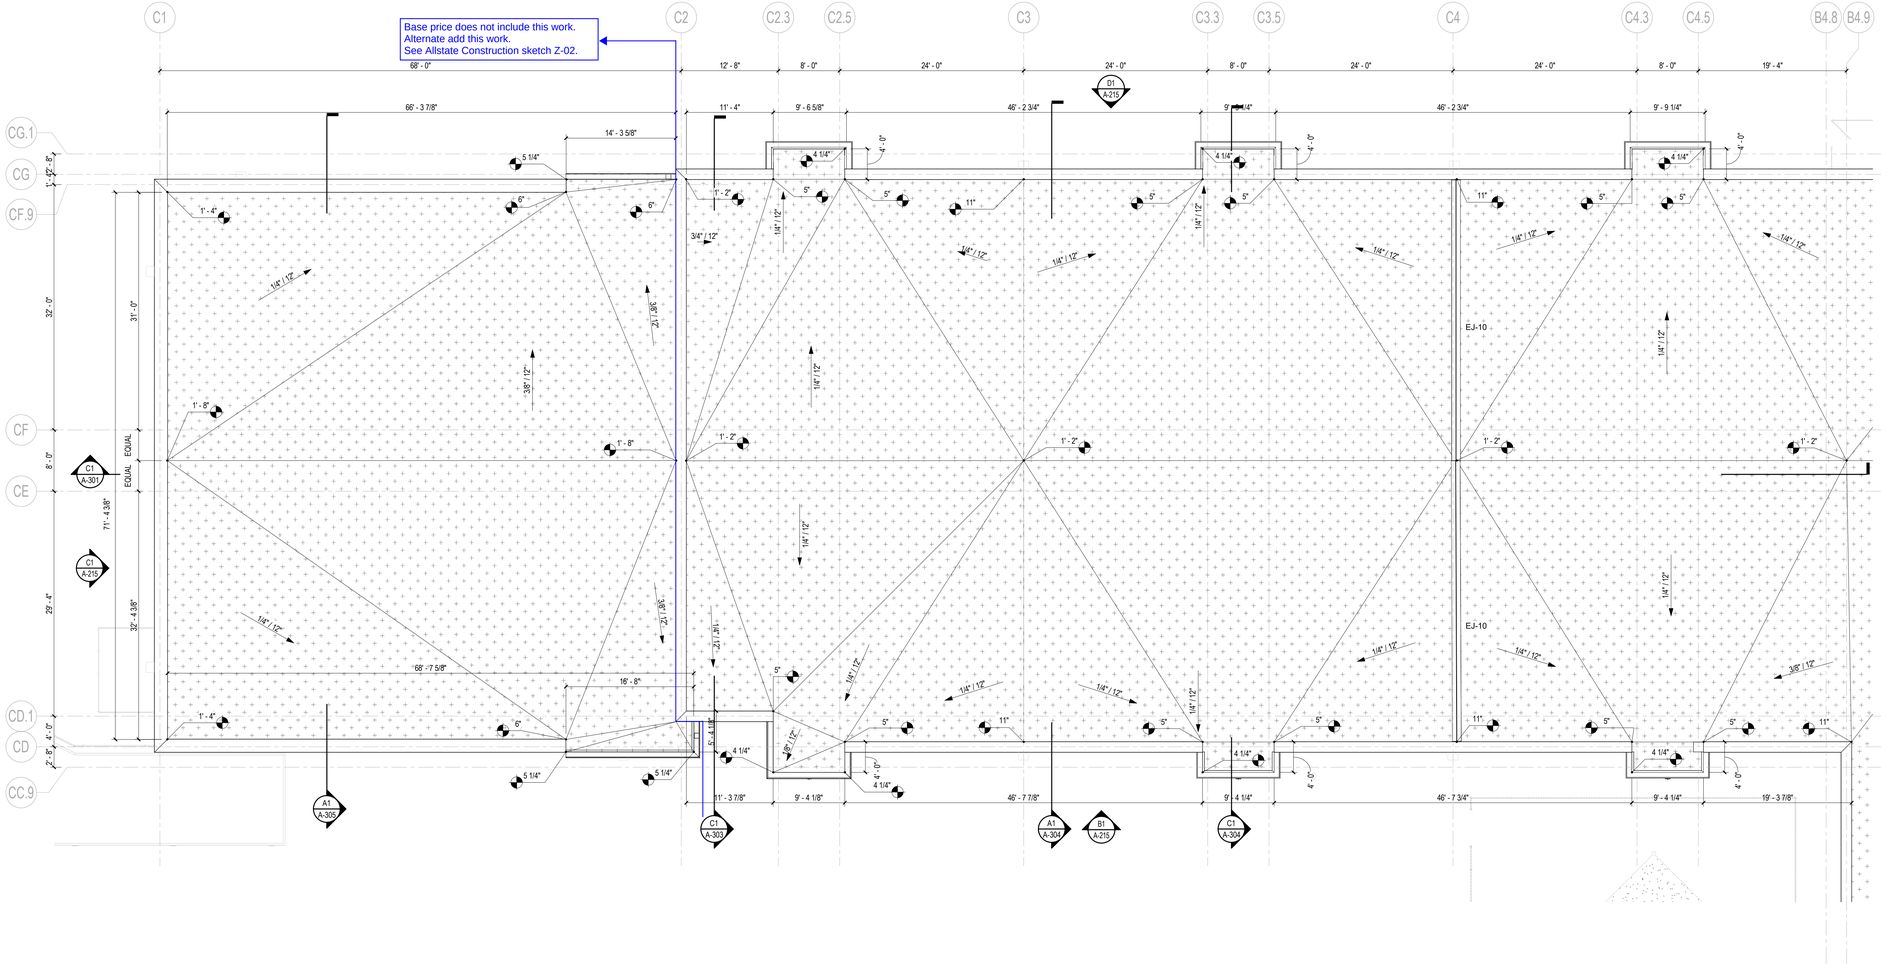

A1 OVERALL ROOF PLAN
1/8" = 1'-0"

KEYNOTES

NUMBER	DESCRIPTION

LEGEND

	NEW ROOF MEMBRANE
	WALK PAD
	OUTLINE OF BUILDING BELOW
	MECHANICAL EQUIPMENT, SEE MECHANICAL
	ROOF CURB
DS	DOWN SPOUT
EJ	EXPANSION JOINT
1/4" / 12"	INDICATES SLOPE DOWN

GENERAL NOTES
ROOF PLAN

1. SEE REVIEWED FINAL SHOP DRAWINGS FOR ALL FLASHING AND WATERPROOFING CONDITIONS PRIOR TO FABRICATION AND INSTALLATION.
2. PROVIDE FLASHING PER SMACNA STANDARDS.
3. PROVIDE FLORIDA APPROVED EXTERIOR ASSEMBLIES FOR ALL EXTERIOR ELEMENTS.
4. PROVIDE A WATERTIGHT ROOF SYSTEM PER SPECIFICATIONS.
5. PROVIDE MINIMUM 1/4" PER 12" FOR LOW SLOPE ROOFS. PROVIDE TAMPERED INSULATION AS NECESSARY TO MAINTAIN POSTIVE SLOPE TO GUTTERS.
6. ROOF SYSTEM DIMENSIONS, SHAPES, AND MEMBERS ARE FOR DESIGN INTENT ONLY. SEE REVIEWED FINAL ROOF SHOP DRAWINGS FOR SPECIFIC INFORMATION AND COORDINATION.
7. GENERAL CONTRACTOR SHALL COORDINATE ALL SYSTEMS PRIOR TO SUBMITTAL OF SHOP DRAWINGS.
8. SEE OTHER DISCIPLINES FOR ROOF PENETRATIONS NOT SHOWN.
9. INSTALL ALL ROOF PENETRATIONS, CURBS, VTRS, ETC. IN ACCORDANCE WITH ROOF MANUFACTURER'S STANDARD DETAILS. REFER TO MEP SHEETS FOR SIZES AND LOCATIONS. REFER TO STRUCTURAL FOR TYPICAL ROOF OPENING DETAIL.
10. PROVIDE GUTTER EXPANSION JOINTS AT SPACING RECOMMENDED BY FABRICATOR.
11. SEE CANOPY WALKWAY PLANS AND DETAILS FOR ADDITIONAL INFORMATION IN SITE PACKAGE.
12. SEE ELECTRICAL DRAWINGS FOR LIGHTNING PROTECTION SYSTEM. FOLLOW ROOF MANUFACTURER'S STANDARD DETAILS FOR INTEGRATING/MOUNTING LIGHTNING PROTECTION SYSTEM.
13. ROOFING INSTALLER SHALL INSTALL ALL ROOF CURBS, PIPE VENT FLASHINGS AND ALL OTHER ROOF PENETRATION FLASHINGS.

PROJECT NORTH
TRUE NORTH

5 0 5 10 15 20
1/8" = 1'-0"
SCALE FEET

DAG Architects
AR0017640
850 South Gadsden Street
Suite 140
Tallahassee, Florida 32301
850.656.7506
www.dagarchitects.com

© 2025 All reproduction & intellectual property rights reserved.

FITZGERALD COLLABORATIVE GROUP, LLC.
AA26001957

STATE OF FLORIDA
ROGER T. GODWIN
AR0017551
09-18-25
REGISTERED ARCHITECT


Roger T. Godwin
Professional Architect:
Florida - License #AR0017551

Digital Signature

PERMIT DOCUMENTS

GADSDEN COUNTY SCHOOL BOARD
New Quincy K-8 School

1400 W. KING STREET
QUINCY, FL 32351

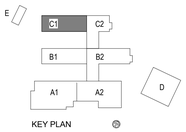

REVISIONS
NO. DESCRIPTION DATE


RECEIVED
ALLSTATE CONSTRUCTION
09-18-2025

Project Number 22023
Dated 07-31-2025

ENLARGED ROOF PLAN - AREA C1

A-135

©2025 DAG ARCHITECTS, INC. ALL RIGHTS RESERVED NO PART OF THIS DOCUMENT MAY BE COPIED, REPRODUCED OR TRANSMITTED BY ANY MEANS WITHOUT WRITTEN PERMISSION OF DAG ARCHITECTS, INC. THESE DRAWINGS AND SPECIFICATIONS ARE THE PROPERTY AND COPYRIGHT OF DAG ARCHITECTS, INC. AND SHALL NOT BE USED ON ANY OTHER PROJECT OR LOCATION EXCEPT AS DESCRIBED ON THE DRAWINGS, WITHOUT THE PRIOR WRITTEN AGREEMENT OF DAG ARCHITECTS.

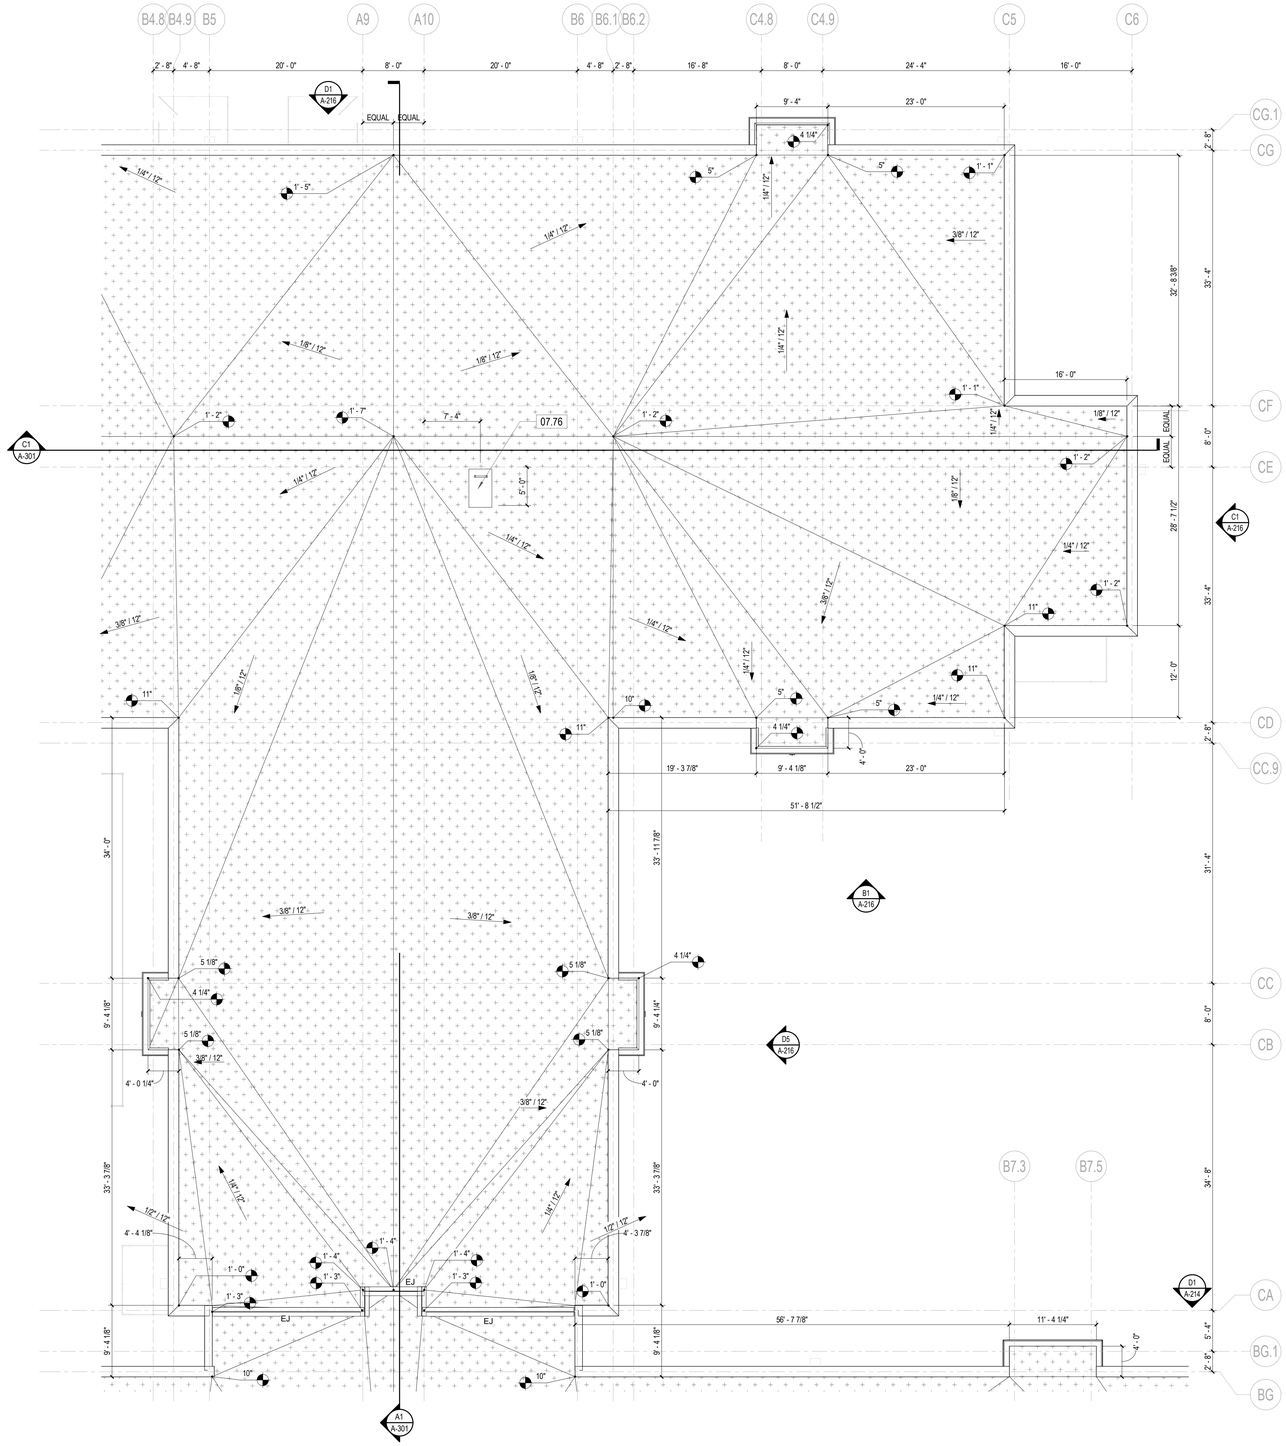

KEYNOTES

NUMBER	DESCRIPTION
07.76	PREFINISHED FRY REGLET - SM WITH SPRING LOCK: COLOR MATCH ROOF ATTACH W/ NEOPRENE/ STAINLESS STEEL WASHER PER MANUFACTURE INSTRUCTIONS

LEGEND

- NEW ROOF MEMBRANE
- WALK PAD
- OUTLINE OF BUILDING BELOW
- MECHANICAL EQUIPMENT, SEE MECHANICAL
- ROOF CURB
- DS — DOWN SPOUT
- EJ — EXPANSION JOINT
- 1/4" / 12" — INDICATES SLOPE DOWN

GENERAL NOTES

ROOF PLAN

1. SEE REVIEWED FINAL SHOP DRAWINGS FOR ALL FLASHING AND WATERPROOFING CONDITIONS PRIOR TO FABRICATION AND INSTALLATION.
2. PROVIDE FLASHING PER SMACNA STANDARDS.
3. PROVIDE FLORIDA APPROVED EXTERIOR ASSEMBLIES FOR ALL EXTERIOR ELEMENTS.
4. PROVIDE A WATERTIGHT ROOF SYSTEM PER SPECIFICATIONS.
5. PROVIDE MINIMUM 1/4" PER 12" FOR LOW SLOPE ROOFS. PROVIDE TAMPERED INSULATION AS NECESSARY TO MAINTAIN POSITIVE SLOPE TO GUTTERS.
6. ROOF SYSTEM DIMENSIONS, SHAPES, AND MEMBERS ARE FOR DESIGN INTENT ONLY. SEE REVIEWED FINAL ROOF SHOP DRAWINGS FOR SPECIFIC INFORMATION AND COORDINATION.
7. GENERAL CONTRACTOR SHALL COORDINATE ALL SYSTEMS PRIOR TO SUBMITTAL OF SHOP DRAWINGS.
8. SEE OTHER DISCIPLINES FOR ROOF PENETRATIONS NOT SHOWN.
9. INSTALL ALL ROOF PENETRATIONS, CURBS, VTRS, ETC. IN ACCORDANCE WITH ROOF MANUFACTURER'S STANDARD DETAILS. REFER TO MEP SHEETS FOR SIZES AND LOCATIONS. REFER TO STRUCTURAL FOR TYPICAL ROOF OPENING DETAIL.
10. PROVIDE GUTTER EXPANSION JOINTS AT SPACING RECOMMENDED BY FABRICATOR.
11. SEE CANOPY WALKWAY PLANS AND DETAILS FOR ADDITIONAL INFORMATION IN SITE PACKAGE.
12. SEE ELECTRICAL DRAWINGS FOR LIGHTNING PROTECTION SYSTEM. FOLLOW ROOF MANUFACTURER'S STANDARD DETAILS FOR INTEGRATING/MOUNTING LIGHTNING PROTECTION SYSTEM.
13. ROOFING INSTALLER SHALL INSTALL ALL ROOF CURBS, PIPE VENT FLASHINGS AND ALL OTHER ROOF PENETRATION FLASHINGS.

PROJECT NORTH / TRUE NORTH

1/8" = 1'-0" SCALE — 5 0 5 10 15 20 FEET

A1 OVERALL ROOF PLAN
1/8" = 1'-0"

© 2025 DAG ARCHITECTS, INC. ALL RIGHTS RESERVED NO PART OF THIS DOCUMENT MAY BE COPIED, REPRODUCED OR TRANSMITTED BY ANY MEANS WITHOUT WRITTEN PERMISSION OF DAG ARCHITECTS, INC. THESE DRAWINGS AND SPECIFICATIONS ARE THE PROPERTY AND COPYRIGHT OF DAG ARCHITECTS, INC. AND SHALL NOT BE USED ON ANY OTHER PROJECT OR LOCATION EXCEPT AS DESCRIBED ON THE DRAWINGS, WITHOUT THE PRIOR WRITTEN AGREEMENT OF DAG ARCHITECTS.

DAG Architects
AR0017640
850 South Gadsden Street
Suite 140
Tallahassee, Florida 32301
850.656.7506
www.dagarchitects.com

© 2025 All reproduction & intellectual property rights reserved.

FITZGERALD COLLABORATIVE GROUP, LLC.
AA26001957

STATE OF FLORIDA — ROGER T. GODWIN — AR0017551 — 09-18-25 — REGISTERED ARCHITECT


Roger T. Godwin
Professional Architect:
Florida - License #AR0017551

Digital Signature

PERMIT DOCUMENTS

GADSDEN COUNTY SCHOOL BOARD
New Quincy K-8 School

1400 W. KING STREET
QUINCY, FL 32351

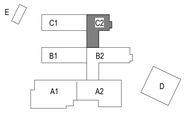

KEY PLAN

REVISIONS
NO. DESCRIPTION DATE

RECEIVED
ALLSTATE CONSTRUCTION
09-18-2025

Project Number 22023
Dated 07-31-2025

ENLARGED ROOF PLAN - AREA C2

A-136



E1 EXTERIOR ELEVATION - OVERALL WEST
1/16" = 1'-0"



D1 EXTERIOR ELEVATION - OVERALL EAST
1/16" = 1'-0"



C1 EXTERIOR ELEVATION - OVERALL NORTH
1/16" = 1'-0"



B1 EXTERIOR ELEVATION - OVERALL SOUTH
1/16" = 1'-0"

KEYNOTES

NUMBER	DESCRIPTION

GRAPHIC LEGEND

EXTERIOR ELEVATION

- GLAZING, SEE SPECS
- GLAZING, SEE SPECS
- BRICK VENEER - RUNNING BOND -BR-1 COLOR
- BRICK VENEER - STACKED BOND - BR-2 COLOR
- BRICK VENEER - STACKED BOND - BR-3 COLOR
- ARCHITECTURAL BLOCK
- ALUMINUM METAL PANEL

NOTE: REFER TO A-600 SERIES SHEETS FOR ADDITIONAL GLAZING INFORMATION

GENERAL NOTES

BUILDING ELEVATION

1. CONTRACTOR SHALL PROVIDE THE ARCHITECT / OWNER SAMPLES OF ALL EXTERIOR FINISHES FOR APPROVAL.
2. SEE REVIEWED FINAL SHOP DRAWINGS FOR ALL FLASHING AND WATERPROOFING CONDITIONS AT THE BUILDING ENVELOPE PRIOR TO FABRICATION AND INSTALLATION.
3. SEE STRUCTURE FOR DESIGN PRESSURES REQUIRED FOR EXTERIOR CLADDING COMPONENTS.
4. ROOF SYSTEM DIMENSIONS, SHAPES, AND MEMBERS ARE FOR DESIGN INTENT ONLY. SEE REVIEWED FINAL ROOF SHOP DRAWINGS FOR SPECIFIC INFORMATION AND COORDINATION.
5. REFER TO A-600 SERIES SHEETS FOR DOOR AND WINDOW SCHEDULES AND ADDITIONAL INFORMATION.
6. GENERAL CONTRACTOR SHALL COORDINATE ALL SYSTEMS PRIOR TO SUBMITTAL OF SHOP DRAWINGS.
7. ITEMS NOTED ARE TYPICAL EXAMPLES, EVERY INSTANCE MAY NOT BE NOTED OR TAGGED.
8. SEE ELECTRICAL FOR EXTERIOR LIGHTING FIXTURE AND DEVICE SCHEDULE(S).
9. SEE TELECOM FOR CAMERA, CARD READER, ETC. SCHEDULE(S).
10. DIMENSIONS SHOWN ARE REFERENCED TO FACE OF EXTERIOR FINISHES.
11. LANDSCAPE NOT SHOWN, REFER TO LANDSCAPE DRAWINGS FOR ADDITIONAL INFORMATION.
12. SEE STRUCTURE FOR CONTROL JOINT LOCATIONS.
13. PROVIDE GALVANIZED STEEL ANGLES, PAINTED PER STRUCTURAL DRAWINGS FOR BRICK RECESSES, TYPICAL UNLESS OTHERWISE NOTED.

5 0 5 10 15 20 25 30 35 40 45
1/16" = 1'-0" SCALE FEET

© 2025 DAG ARCHITECTS, INC. ALL RIGHTS RESERVED AS PART OF THIS DOCUMENT MAY BE COPIED, REPRODUCED OR TRANSMITTED BY ANY MEANS WITHOUT WRITTEN PERMISSION OF DAG ARCHITECTS, INC. THESE DRAWINGS AND SPECIFICATIONS ARE THE PROPERTY AND COPYRIGHT OF DAG ARCHITECTS, INC. AND SHALL NOT BE USED ON ANY OTHER PROJECT OR LOCATION EXCEPT AS DESCRIBED ON THE DRAWINGS, WITHOUT THE PRIOR WRITTEN AGREEMENT OF DAG ARCHITECTS.

DAG Architects
AR0017640
850 South Gadsden Street
Suite 140
Tallahassee, Florida 32301
850.656.7506
www.dagarchitects.com

© 2025 All reproduction & intellectual property rights reserved.

FITZGERALD COLLABORATIVE GROUP, LLC.
AA26001957

STATE OF FLORIDA ROGER T. GODWIN AR0017551 09-18-25 REGISTERED ARCHITECT


Roger T. Godwin
Professional Architect:
Florida - License #AR0017551

Digital Signature

PERMIT DOCUMENTS

GADSDEN COUNTY SCHOOL BOARD
New Quincy K-8 School

1400 W. KING STREET
QUINCY, FL 32351

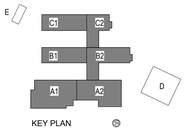

REVISIONS


NO.	DESCRIPTION	DATE

RECEIVED
ALLSTATE CONSTRUCTION
09-18-2025


Project Number	22023
Dated	07-31-2025

OVERALL EXTERIOR ELEVATIONS


A-201

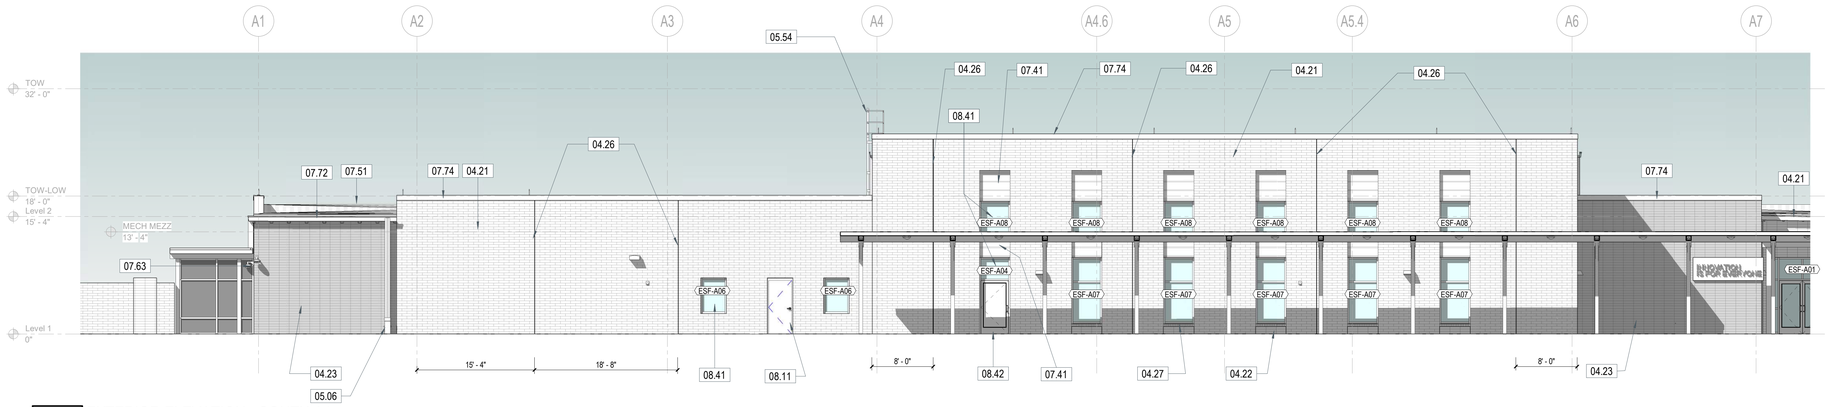


D1 EXTERIOR ELEVATION - SOUTH A1
1/8" = 1'-0"

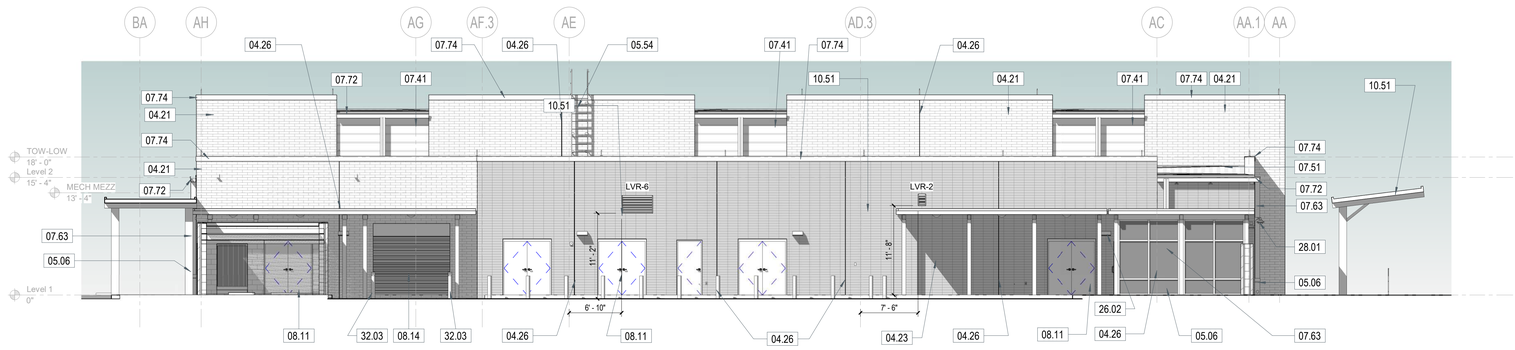

C1 EXTERIOR ELEVATION - WEST A1
1/8" = 1'-0"

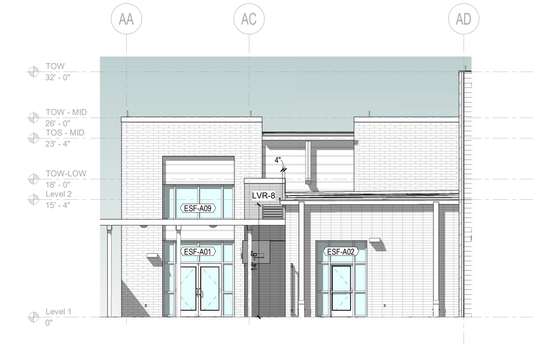

C4 EXTERIOR ELEVATION - EAST A1
1/8" = 1'-0"

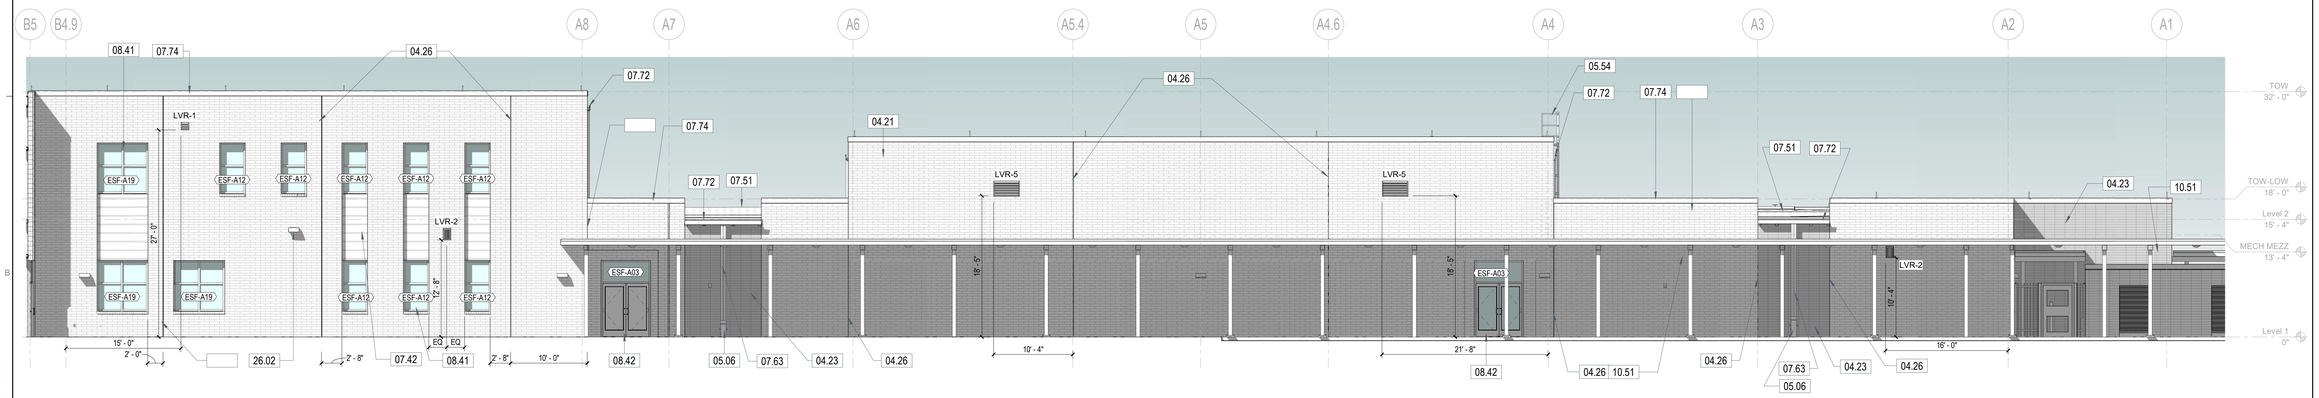

B1 EXTERIOR ELEVATION - NORTH A1
1/8" = 1'-0"

KEYNOTES

NUMBER	DESCRIPTION	
04.21	~~4" x 4" X 16"~~ BRICK VENEER WITH MASONRY ANCHORS @ 16" O.C. HORIZONTAL AND VERTICAL STAGGARD; ~~MERIDIAN SIZE~~, RUNNING BOND PATTERN ; BR-1 COLOR	3-5/8" x 2-1/4" x 7-5/8" modular size
04.22	~~4" x 4" X 16"~~ BRICK VENEER WITH MASONRY ANCHORS @ 16" O.C. HORIZONTAL AND VERTICAL STAGGARD; ~~MERIDIAN SIZE~~, STACKED PATTERN ; BR-2 COLOR	3-5/8" x 2-1/4" x 7-5/8" modular size
04.23	~~4" x 4" X 16"~~ BRICK VENEER WITH MASONRY ANCHORS @ 16" O.C. HORIZONTAL AND VERTICAL STAGGARD; ~~MERIDIAN SIZE~~, STACKED PATTERN ; BR-3 COLOR	3-5/8" x 2-1/4" x 7-5/8" modular size
04.26	3/8" BRICK CONTROL JOINT, TYPICAL. PROVIDE BACKER ROD AND SEALANT	
04.27	SILL BRICK ROWLOCK - SLOPE @ 15 DEGREES	
05.06	CAST IRON DRAIN BOOT. 8"X8" X 48". EPOXY COATED DARK GREY. www.DOWNSPOUTBOOTS.COM	
05.54	METAL LADDER - 11'-9" HIGH FLH-04 WITH WALK-THRU BY PRECISION LADDERS - SEE SPECS	
07.41	PREFINISHED METAL SOFFIT PANEL -FLUSH - NON-VENTED - SEE SPECS	
07.42	PREFINISHED METAL WALL PANEL - HORIZONTAL-12" - SEE SPECS & SHOP DRAWINGS	
07.51	SINGLY-PLY FULLY ADHERED ROOFING MEMBRANE - SEE SHOP DRAWINGS & SPECS	
07.63	8"X8"X .032" PREFINISHED ALUMINUM DOWNSPOUT: COLOR TBD	
07.72	PREFINISHED 8"X8"X .040 ALUMINUM PREFABRICATED OFFSET GUTTER: COLOR TBD	
07.74	PREFINISHED .040 ALUMINUM PREFABRICATED COPING: COLOR TBD	
08.11	HOLLOW METAL DOOR - SEE DOOR SCHEDULE	
08.14	DOOR (SEE SCHEDULE)	
08.41	ALUMINUM STOREFRONT SYSTEM - SEE STOREFRONT SCHEDULE	
08.42	ALUMINUM DOOR - SEE DOOR SCHEDULE	
10.51	PREFINISHED ALUMINUM COVERED WALKWAY - SEE SITE PACKAGE AND SPECS. COLOR: CLEAR ANODIZED	
26.02	LIGHT FIXTURE - SEE ELECTRICAL	
28.01	SECURITY CAMERA - SEE SECURITY DRAWINGS	
32.03	MANUFACTURED METAL BOLLARD, TYPICAL - SEE SPECS	

GRAPHIC LEGEND

EXTERIOR ELEVATION

- GLAZING, SEE SPECS
- GLAZING, SEE SPECS
- BRICK VENEER - RUNNING BOND -BR-1 COLOR
- BRICK VENEER - STACKED BOND - BR-2 COLOR
- BRICK VENEER - STACKED BOND - BR-3 COLOR
- ARCHITECTURAL BLOCK
- ALUMINUM METAL PANEL

NOTE: REFER TO A-600 SERIES SHEETS FOR ADDITIONAL GLAZING INFORMATION

GENERAL NOTES

BUILDING ELEVATION

1. CONTRACTOR SHALL PROVIDE THE ARCHITECT / OWNER SAMPLES OF ALL EXTERIOR FINISHES FOR APPROVAL.
2. SEE REVIEWED FINAL SHOP DRAWINGS FOR ALL FLASHING AND WATERPROOFING CONDITIONS AT THE BUILDING ENVELOPE PRIOR TO FABRICATION AND INSTALLATION.
3. SEE STRUCTURE FOR DESIGN PRESSURES REQUIRED FOR EXTERIOR CLADDING COMPONENTS.
4. ROOF SYSTEM DIMENSIONS, SHAPES, AND MEMBERS ARE FOR DESIGN INTENT ONLY. SEE REVIEWED FINAL ROOF SHOP DRAWINGS FOR SPECIFIC INFORMATION AND COORDINATION.
5. REFER TO A-600 SERIES SHEETS FOR DOOR AND WINDOW SCHEDULES AND ADDITIONAL INFORMATION.
6. GENERAL CONTRACTOR SHALL COORDINATE ALL SYSTEMS PRIOR TO SUBMITTAL OF SHOP DRAWINGS.
7. ITEMS NOTED ARE TYPICAL EXAMPLES, EVERY INSTANCE MAY NOT BE NOTED OR TAGGED.
8. SEE ELECTRICAL FOR EXTERIOR LIGHTING FIXTURE AND DEVICE SCHEDULE(S).
9. SEE TELECOM FOR CAMERA, CARD READER, ETC. SCHEDULE(S).
10. DIMENSIONS SHOWN ARE REFERENCED TO FACE OF EXTERIOR FINISHES.
11. LANDSCAPE NOT SHOWN, REFER TO LANDSCAPE DRAWINGS FOR ADDITIONAL INFORMATION.
12. SEE STRUCTURE FOR CONTROL JOINT LOCATIONS.
13. PROVIDE GALVANIZED STEEL ANGLES, PAINTED PER STRUCTURAL DRAWINGS FOR BRICK RECESSES, TYPICAL UNLESS OTHERWISE NOTED.

1/8" = 1'-0" SCALE

5 0 5 10 15 20 FEET

© 2025 DAG ARCHITECTS, INC. ALL RIGHTS RESERVED. NO PART OF THIS DOCUMENT MAY BE COPIED, REPRODUCED OR TRANSMITTED BY ANY MEANS WITHOUT WRITTEN PERMISSION OF DAG ARCHITECTS, INC. THESE DRAWINGS AND SPECIFICATIONS ARE THE PROPERTY AND COPYRIGHT OF DAG ARCHITECTS, INC. AND SHALL NOT BE USED ON ANY OTHER PROJECT OR LOCATION EXCEPT AS DESCRIBED ON THE DRAWINGS, WITHOUT THE PRIOR WRITTEN AGREEMENT OF DAG ARCHITECTS.

DAG Architects
AR0017640
850 South Gadsden Street
Suite 140
Tallahassee, Florida 32301
850.656.7506
www.dagarchitects.com

© 2025 All reproduction & intellectual property rights reserved.

FITZGERALD COLLABORATIVE GROUP, LLC.
AA26001957

STATE OF FLORIDA ROGER T. GODWIN AR0017551 09-18-25 REGISTERED ARCHITECT

Roger T. Godwin
Professional Architect:
Florida - License #AR0017551

Digital Signature

PERMIT DOCUMENTS

GADSDEN COUNTY
SCHOOL BOARD
New Quincy K-8 School

1400 W. KING STREET
QUINCY, FL 32351

KEY PLAN

REVISIONS


NO.	DESCRIPTION	DATE

RECEIVED
ALLSTATE CONSTRUCTION
09-18-2025


Project Number	22023
Dated	07-31-2025

EXTERIOR ELEVATIONS - AREA A1


A-211

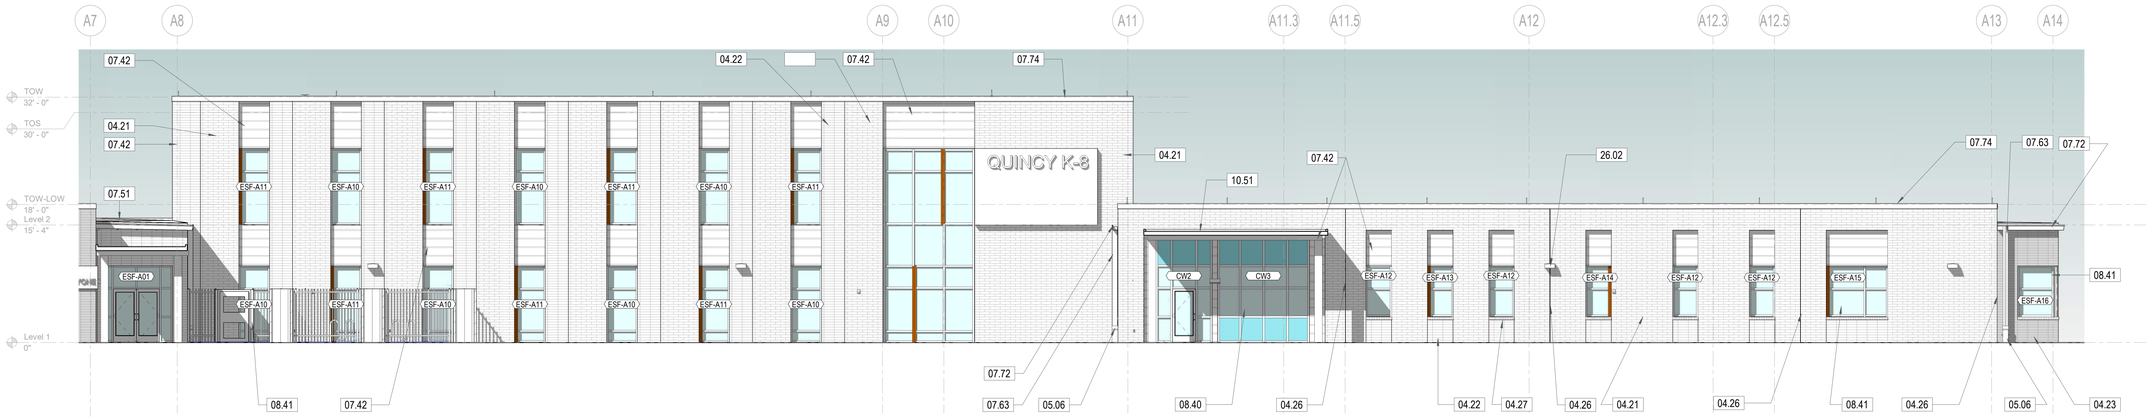

D1 EXTERIOR ELEVATION - SOUTH A2
1/8" = 1'-0"

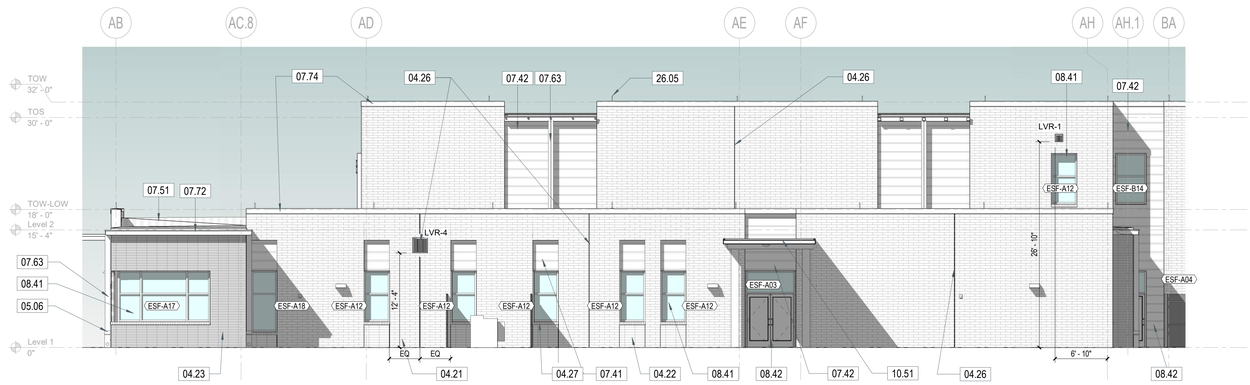

C1 EXTERIOR ELEVATION - EAST A2
1/8" = 1'-0"

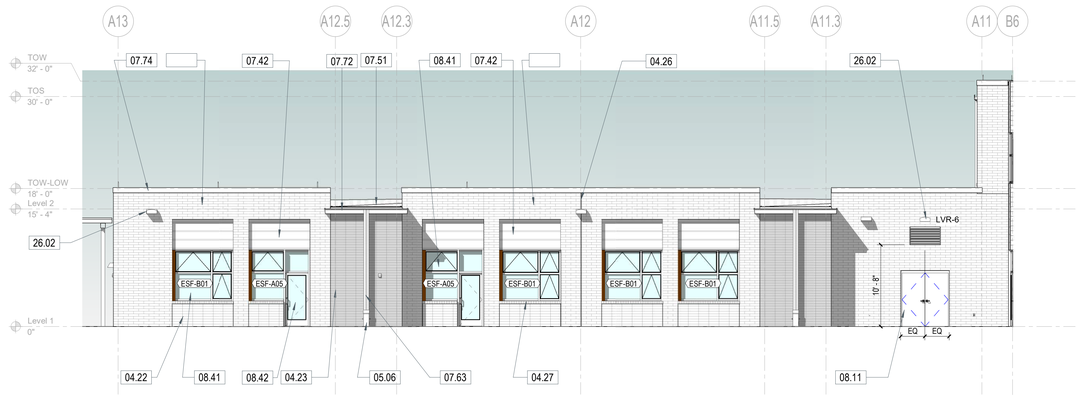

B1 EXTERIOR ELEVATION - NORTH A2
1/8" = 1'-0"



C4 EXTERIOR ELEVATION - WEST A2
1/8" = 1'-0"

KEYNOTES

NUMBER	DESCRIPTION	
04.21	~~4" x 4" X 16"~~ BRICK VENEER WITH MASONRY ANCHORS @ 16" O.C. HORIZONTAL AND VERTICAL STAGGARD; ~~MERIDIAN SIZE;~~ RUNNING BOND PATTERN ; BR-1 COLOR	3-5/8" x 2-1/4" x 7-5/8" modular size
04.22	~~4" x 4" X 16"~~ BRICK VENEER WITH MASONRY ANCHORS @ 16" O.C. HORIZONTAL AND VERTICAL STAGGARD; ~~MERIDIAN SIZE;~~ STACKED PATTERN ; BR-2 COLOR	3-5/8" x 2-1/4" x 7-5/8" modular size
04.23	~~4" x 4" X 16"~~ BRICK VENEER WITH MASONRY ANCHORS @ 16" O.C. HORIZONTAL AND VERTICAL STAGGARD; ~~MERIDIAN SIZE;~~ STACKED PATTERN ; BR-3 COLOR	3-5/8" x 2-1/4" x 7-5/8" modular size
04.26	3/8" BRICK CONTROL JOINT, TYPICAL. PROVIDE BACKER ROD AND SEALANT	
04.27	SILL BRICK ROWLOCK - SLOPE @ 15 DEGREES	
05.06	CAST IRON DRAIN BOOT. 8"X8" X 48" , EPOXY COATED DARK GREY. www.DOWNSPOUTBOOTS.COM	
07.41	PREFINISHED METAL SOFFIT PANEL -FLUSH - NON-VENTED - SEE SPECS	
07.42	PREFINISHED METAL WALL PANEL - HORIZONTAL -12" - SEE SPECS & SHOP DRAWINGS	
07.51	SINGLY-PLY FULLY ADHERED ROOFING MEMBRANE - SEE SHOP DRAWINGS & SPECS	
07.63	8"X8"X .032" PREFINISHED ALUMINUM DOWNSPOUT: COLOR TBD	
07.72	PREFINISHED 8"X8"X .040 ALUMINUM PREFABRICATED OFFSET GUTTER: COLOR TBD	
07.74	PREFINISHED .040 ALUMINUM PREFABRICATED COPING: COLOR TBD	
08.11	HOLLOW METAL DOOR - SEE DOOR SCHEDULE	
08.40	ALUMINUM CURTAIN WALL SYSTEM - SEE CURTAIN WALL SCHEDULE	
08.41	ALUMINUM STOREFRONT SYSTEM - SEE STOREFRONT SCHEDULE	
08.42	ALUMINUM DOOR - SEE DOOR SCHEDULE	
10.51	PREFINISHED ALUMINUM COVERED WALKWAY - SEE SITE PACKAGE AND SPECS. COLOR: CLEAR ANODIZED	
26.02	LIGHT FIXTURE - SEE ELECTRICAL	
26.05	LIGHTNING PROTECTION AIR TERMINAL, TYPICAL - SEE ELECTRICAL	

GRAPHIC LEGEND

EXTERIOR ELEVATION

- GLAZING, SEE SPECS
- GLAZING, SEE SPECS
- BRICK VENEER - RUNNING BOND -BR-1 COLOR
- BRICK VENEER - STACKED BOND - BR-2 COLOR
- BRICK VENEER - STACKED BOND - BR-3 COLOR
- ARCHITECTURAL BLOCK
- ALUMINUM METAL PANEL

NOTE: REFER TO A-600 SERIES SHEETS FOR ADDITIONAL GLAZING INFORMATION

GENERAL NOTES

BUILDING ELEVATION

1. CONTRACTOR SHALL PROVIDE THE ARCHITECT / OWNER SAMPLES OF ALL EXTERIOR FINISHES FOR APPROVAL.
2. SEE REVIEWED FINAL SHOP DRAWINGS FOR ALL FLASHING AND WATERPROOFING CONDITIONS AT THE BUILDING ENVELOPE PRIOR TO FABRICATION AND INSTALLATION.
3. SEE STRUCTURE FOR DESIGN PRESSURES REQUIRED FOR EXTERIOR CLADDING COMPONENTS.
4. ROOF SYSTEM DIMENSIONS, SHAPES, AND MEMBERS ARE FOR DESIGN INTENT ONLY. SEE REVIEWED FINAL ROOF SHOP DRAWINGS FOR SPECIFIC INFORMATION AND COORDINATION.
5. REFER TO A-600 SERIES SHEETS FOR DOOR AND WINDOW SCHEDULES AND ADDITIONAL INFORMATION.
6. GENERAL CONTRACTOR SHALL COORDINATE ALL SYSTEMS PRIOR TO SUBMITTAL OF SHOP DRAWINGS.
7. ITEMS NOTED ARE TYPICAL EXAMPLES, EVERY INSTANCE MAY NOT BE NOTED OR TAGGED.
8. SEE ELECTRICAL FOR EXTERIOR LIGHTING FIXTURE AND DEVICE SCHEDULE(S).
9. SEE TELECOM FOR CAMERA, CARD READER, ETC. SCHEDULE(S).
10. DIMENSIONS SHOWN ARE REFERENCED TO FACE OF EXTERIOR FINISHES.
11. LANDSCAPE NOT SHOWN, REFER TO LANDSCAPE DRAWINGS FOR ADDITIONAL INFORMATION.
12. SEE STRUCTURE FOR CONTROL JOINT LOCATIONS.
13. PROVIDE GALVANIZED STEEL ANGLES, PAINTED PER STRUCTURAL DRAWINGS FOR BRICK RECESSES, TYPICAL UNLESS OTHERWISE NOTED.

1/8" = 1'-0" SCALE: 5 0 5 10 15 20 FEET

©2025 DAG ARCHITECTS, INC. ALL RIGHTS RESERVED NO PART OF THIS DOCUMENT MAY BE COPIED, REPRODUCED OR TRANSMITTED BY ANY MEANS WITHOUT WRITTEN PERMISSION OF DAG ARCHITECTS, INC. THESE DRAWINGS AND SPECIFICATIONS ARE THE PROPERTY AND COPYRIGHT OF DAG ARCHITECTS, INC. AND SHALL NOT BE USED ON ANY OTHER PROJECT OR LOCATION EXCEPT AS DESCRIBED ON THE DRAWINGS, WITHOUT THE PRIOR WRITTEN AGREEMENT OF DAG ARCHITECTS.

DAG Architects
AR0017640
850 South Gadsden Street
Suite 140
Tallahassee, Florida 32301
850.656.7506
www.dagarchitects.com

© 2025 All reproduction & intellectual property rights reserved.

FITZGERALD COLLABORATIVE GROUP, LLC.
AA26001957

STATE OF FLORIDA
ROGER T. GODWIN
AR0017551
09-18-25
REGISTERED ARCHITECT

Roger T. Godwin
Professional Architect:
Florida - License #AR0017551


Digital Signature

PERMIT DOCUMENTS

GADSDEN COUNTY
SCHOOL BOARD
New Quincy K-8 School

GADSDEN COUNTY SCHOOL DISTRICT — FL —

1400 W. KING STREET
QUINCY, FL 32351

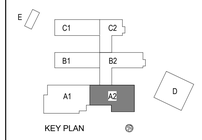

REVISIONS
NO. DESCRIPTION DATE

RECEIVED
ALLSTATE CONSTRUCTION
09-18-2025

Project Number	22023
Dated	07-31-2025

EXTERIOR ELEVATIONS - AREA A2

A-212



D1 EXTERIOR ELEVATION - NORTH B1

1/8" = 1'-0"




C1 EXTERIOR ELEVATION - WEST B1

1/8" = 1'-0"

C5 EXTERIOR ELEVATION - PARTIAL - WEST B1

1/8" = 1'-0"

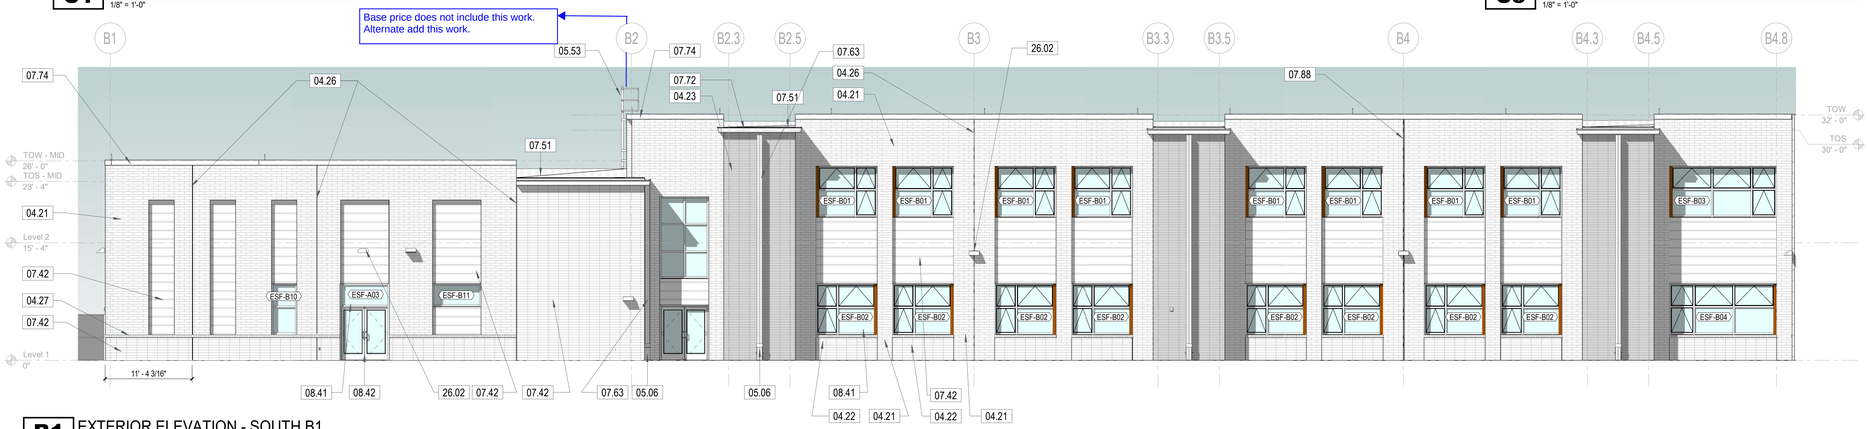

B1 EXTERIOR ELEVATION - SOUTH B1

1/8" = 1'-0"

KEYNOTES

NUMBER	DESCRIPTION	
04.21	~~4" x 4" X 16"~~ BRICK VENEER WITH MASONRY ANCHORS @ 16" O.C. HORIZONTAL AND VERTICAL STAGGARD; ~~MERIDIAN SIZE~~, RUNNING BOND PATTERN ; BR-1 COLOR	3-5/8" x 2-1/4" x 7-5/8" modular size
04.22	~~4" x 4" X 16"~~ BRICK VENEER WITH MASONRY ANCHORS @ 16" O.C. HORIZONTAL AND VERTICAL STAGGARD; ~~MERIDIAN SIZE~~, STACKED PATTERN ; BR-2 COLOR	3-5/8" x 2-1/4" x 7-5/8" modular size
04.23	~~4" x 4" X 16"~~ BRICK VENEER WITH MASONRY ANCHORS @ 16" O.C. HORIZONTAL AND VERTICAL STAGGARD; ~~MERIDIAN SIZE~~, STACKED PATTERN ; BR-3 COLOR	3-5/8" x 2-1/4" x 7-5/8" modular size
04.26	3/8" BRICK CONTROL JOINT, TYPICAL. PROVIDE BACKER ROD AND SEALANT	
04.27	SILL BRICK ROWLOCK - SLOPE @ 15 DEGREES	
05.06	CAST IRON DRAIN BOOT. 8"X8" X 48" , EPOXY COATED DARK GREY. www.DOWNSPOUTBOOTS.COM	
05.53	METAL LADDER - 10'-9" HIGH FLH-04 WITH WALK-THRU BY PRECISION LADDERS - SEE SPECS	
07.42	PREFINISHED METAL WALL PANEL - HORIZONTAL-12" - SEE SPECS & SHOP DRAWINGS	
07.51	SINGLY-PLY FULLY ADHERED ROOFING MEMBRANE - SEE SHOP DRAWINGS & SPECS	
07.63	8"X8"X .032" PREFINISHED ALUMINUN DOWNSPOUT. COLOR TBD	
07.72	PREFINISHED 8"X8"X .040 ALUMINUN PREFABRICATED OFFSET GUTTER: COLOR TBD	
07.74	PREFINISHED .040 ALUMINUN PREFABRICATED COPING: COLOR TBD	
07.88	EJ-7, CELING TO CELING EXPANSION JOINT COVER - SEE SPECS	
08.41	ALUMINUM STOREFRONT SYSTEM - SEE STOREFRONT SCHEDULE	
08.42	ALUMINUM DOOR - SEE DOOR SCHEDULE	
26.02	LIGHT FIXTURE - SEE ELECTRICAL	

GRAPHIC LEGEND

EXTERIOR ELEVATION

- GLAZING, SEE SPECS
- GLAZING, SEE SPECS
- BRICK VENEER - RUNNING BOND -BR-1 COLOR
- BRICK VENEER - STACKED BOND - BR-2 COLOR
- BRICK VENEER - STACKED BOND - BR-3 COLOR
- ARCHITECTURAL BLOCK
- ALUMINUM METAL PANEL

NOTE: REFER TO A-600 SERIES SHEETS FOR ADDITIONAL GLAZING INFORMATION

GENERAL NOTES

BUILDING ELEVATION

1. CONTRACTOR SHALL PROVIDE THE ARCHITECT / OWNER SAMPLES OF ALL EXTERIOR FINISHES FOR APPROVAL.
2. SEE REVIEWED FINAL SHOP DRAWINGS FOR ALL FLASHING AND WATERPROOFING CONDITIONS AT THE BUILDING ENVELOPE PRIOR TO FABRICATION AND INSTALLATION.
3. SEE STRUCTURE FOR DESIGN PRESSURES REQUIRED FOR EXTERIOR CLADDING COMPONENTS.
4. ROOF SYSTEM DIMENSIONS, SHAPES, AND MEMBERS ARE FOR DESIGN INTENT ONLY. SEE REVIEWED FINAL ROOF SHOP DRAWINGS FOR SPECIFIC INFORMATION AND COORDINATION.
5. REFER TO A-600 SERIES SHEETS FOR DOOR AND WINDOW SCHEDULES AND ADDITIONAL INFORMATION.
6. GENERAL CONTRACTOR SHALL COORDINATE ALL SYSTEMS PRIOR TO SUBMITTAL OF SHOP DRAWINGS.
7. ITEMS NOTED ARE TYPICAL EXAMPLES, EVERY INSTANCE MAY NOT BE NOTED OR TAGGED.
8. SEE ELECTRICAL FOR EXTERIOR LIGHTING FIXTURE AND DEVICE SCHEDULE(S).
9. SEE TELECOM FOR CAMERA, CARD READER, ETC. SCHEDULE(S).
10. DIMENSIONS SHOWN ARE REFERENCED TO FACE OF EXTERIOR FINISHES.
11. LANDSCAPE NOT SHOWN, REFER TO LANDSCAPE DRAWINGS FOR ADDITIONAL INFORMATION.
12. SEE STRUCTURE FOR CONTROL JOINT LOCATIONS.
13. PROVIDE GALVANIZED STEEL ANGLES, PAINTED PER STRUCTURAL DRAWINGS FOR BRICK RECESSES, TYPICAL UNLESS OTHERWISE NOTED.

1/8" = 1'-0" SCALE 5 0 5 10 15 20 FEET

© 2025 DAG ARCHITECTS, INC. ALL RIGHTS RESERVED NO PART OF THIS DOCUMENT MAY BE COPIED, REPRODUCED OR TRANSMITTED BY ANY MEANS WITHOUT WRITTEN PERMISSION OF DAG ARCHITECTS, INC. THESE DRAWINGS AND SPECIFICATIONS ARE THE PROPERTY AND COPYRIGHT OF DAG ARCHITECTS, INC. AND SHALL NOT BE USED ON ANY OTHER PROJECT OR LOCATION EXCEPT AS DESCRIBED ON THE DRAWINGS, WITHOUT THE PRIOR WRITTEN AGREEMENT OF DAG ARCHITECTS.

DAG Architects
AR0017640
850 South Gadsden Street
Suite 140
Tallahassee, Florida 32301
850.656.7506
www.dagarchitects.com

© 2025 All reproduction & intellectual property rights reserved.

FITZGERALD COLLABORATIVE GROUP, LLC.
AA26001957

STATE OF FLORIDA · ROGER T. GODWIN · AR0017551 · 09-18-25 · REGISTERED ARCHITECT

Roger T. Godwin
Professional Architect:
Florida - License #AR0017551


Digital Signature

PERMIT DOCUMENTS

GADSDEN COUNTY
SCHOOL BOARD
New Quincy K-8 School

GADSDEN COUNTY SCHOOL DISTRICT — FL

1400 W. KING STREET
QUINCY, FL 32351

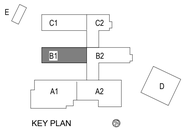

REVISIONS


NO.	DESCRIPTION	DATE

RECEIVED
ALLSTATE CONSTRUCTION
09-18-2025

Project Number	22023
Dated	07-31-2025


EXTERIOR ELEVATIONS - AREA B1


A-213

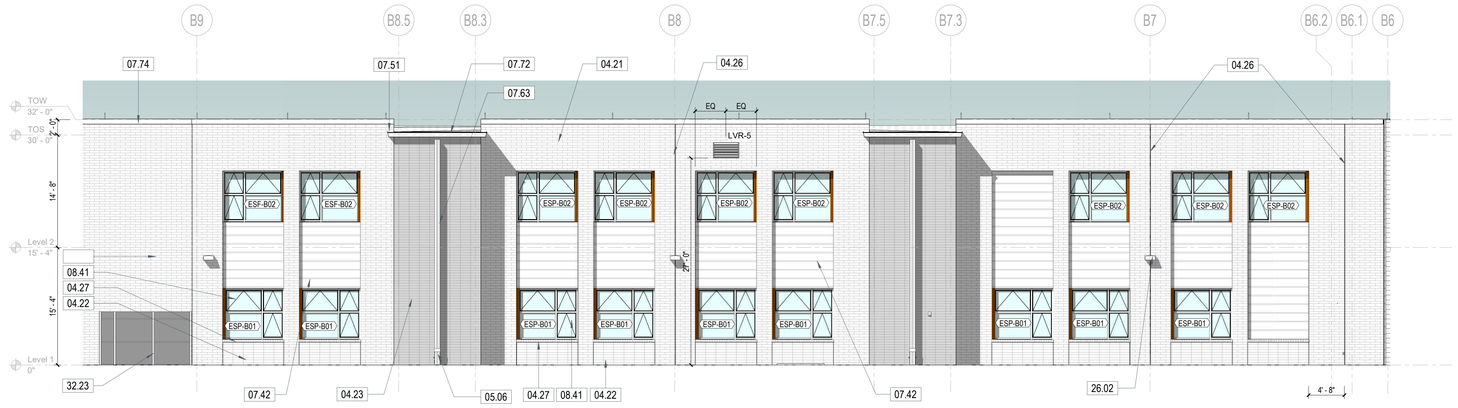

D1 EXTERIOR ELEVATION - NORTH B2

1/8" = 1'-0"

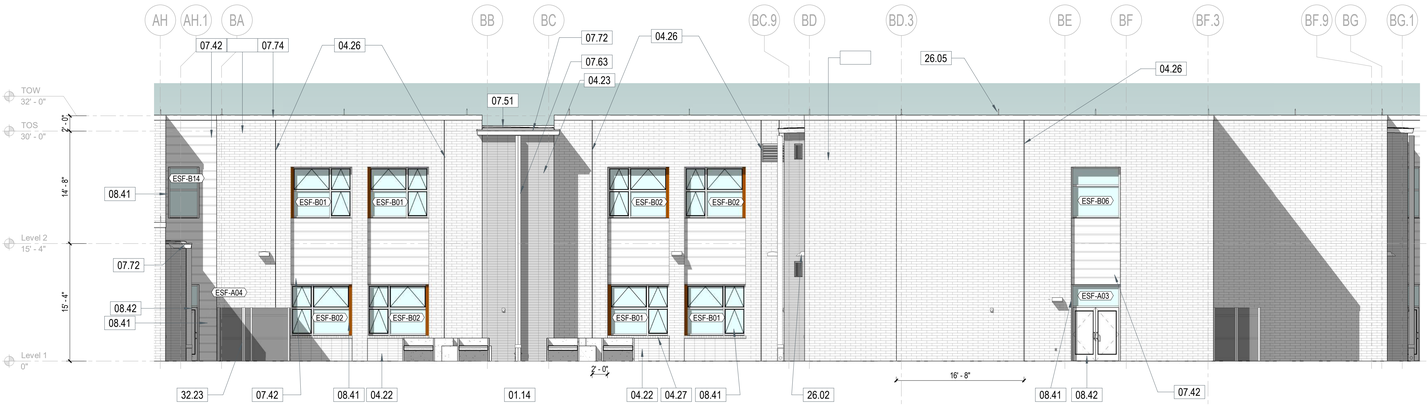

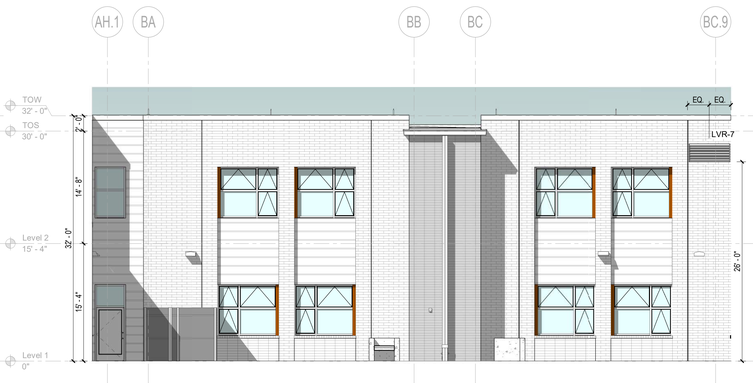


C5 EXTERIOR ELEVATION - PARTIAL - EAST B2

1/8" = 1'-0"

C1 EXTERIOR ELEVATION - EAST B2

1/8" = 1'-0"

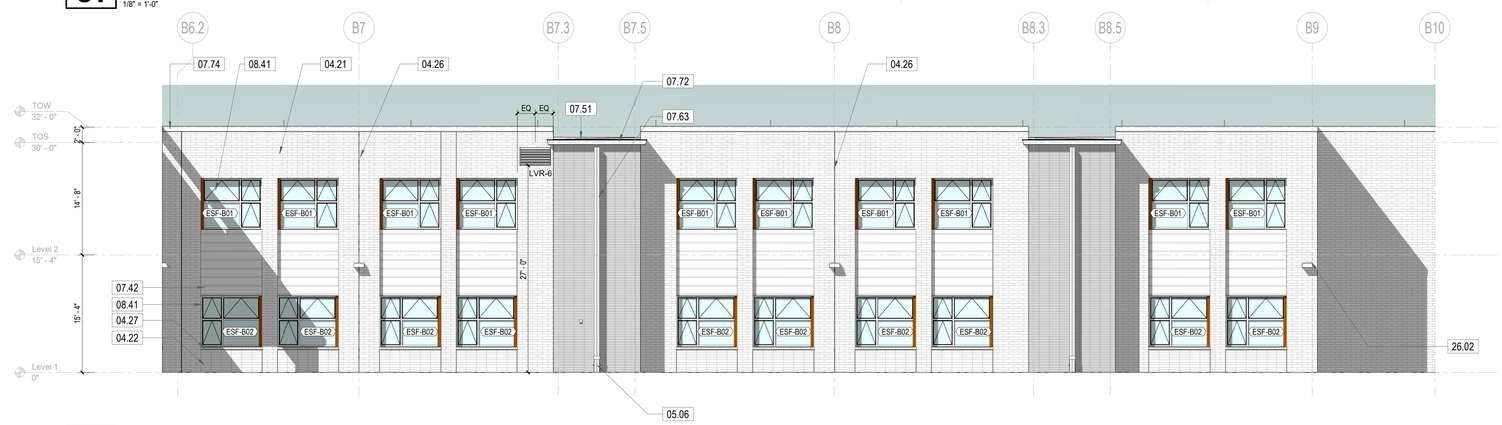

B1 EXTERIOR ELEVATION - SOUTH B2

1/8" = 1'-0"

KEYNOTES

NUMBER	DESCRIPTION	
01.14	GREENHOUSE - SEE SITE PACKAGE	
04.21	~~4" x 4" X 16"~~ BRICK VENEER WITH MASONRY ANCHORS @ 16" O.C. HORIZONTAL AND VERTICAL STAGGARD; ~~MERIDIAN SIZE~~; RUNNING BOND PATTERN ; BR-1 COLOR	3-5/8" x 2-1/4" x 7-5/8" modular size
04.22	~~4" x 4" X 16"~~ BRICK VENEER WITH MASONRY ANCHORS @ 16" O.C. HORIZONTAL AND VERTICAL STAGGARD; ~~MERIDIAN SIZE~~; STACKED PATTERN ; BR-2 COLOR	3-5/8" x 2-1/4" x 7-5/8" modular size
04.23	~~4" x 4" X 16"~~ BRICK VENEER WITH MASONRY ANCHORS @ 16" O.C. HORIZONTAL AND VERTICAL STAGGARD; ~~MERIDIAN SIZE~~; STACKED PATTERN ; BR-3 COLOR	3-5/8" x 2-1/4" x 7-5/8" modular size
04.26	3/8" BRICK CONTROL JOINT, TYPICAL. PROVIDE BACKER ROD AND SEALANT	
04.27	SILL BRICK ROWLOCK - SLOPE @ 15 DEGREES	
05.06	CAST IRON DRAIN BOOT. 8"X8" X 48" , EPOXY COATED DARK GREY. www.DOWNSPOUTBOOTS.COM	
07.42	PREFINISHED METAL WALL PANEL - HORIZONTAL-12" - SEE SPECS & SHOP DRAWINGS	
07.51	SINGLY-PLY FULLY ADHERED ROOFING MEMBRANE - SEE SHOP DRAWINGS & SPECS	
07.63	8"X8"X .032" PREFINISHED ALUMINUM DOWNSPOUT: COLOR TBD	
07.72	PREFINISHED 8"X8"X .040 ALUMINUM PREFABRICATED OFFSET GUTTER: COLOR TBD	
07.74	PREFINISHED .040 ALUMINUM PREFABRICATED COPING: COLOR TBD	
08.41	ALUMINUM STOREFRONT SYSTEM - SEE STOREFRONT SCHEDULE	
08.42	ALUMINUM DOOR - SEE DOOR SCHEDULE	
26.02	LIGHT FIXTURE - SEE ELECTRICAL	
26.05	LIGHTNING PROTECTION AIR TERMINAL, TYPICAL - SEE ELECTRICAL	
32.23	WIRE FENCING – GALVANIZED MESH W/ METAL POSTS, 4' MIN. HT., NON-HAZARDOUS USE ONLY	

GRAPHIC LEGEND

EXTERIOR ELEVATION

- GLAZING, SEE SPECS
- GLAZING, SEE SPECS
- BRICK VENEER - RUNNING BOND -BR-1 COLOR
- BRICK VENEER - STACKED BOND - BR-2 COLOR
- BRICK VENEER - STACKED BOND - BR-3 COLOR
- ARCHITECTURAL BLOCK
- ALUMINUM METAL PANEL

NOTE: REFER TO A-600 SERIES SHEETS FOR ADDITIONAL GLAZING INFORMATION

GENERAL NOTES

BUILDING ELEVATION

1. CONTRACTOR SHALL PROVIDE THE ARCHITECT / OWNER SAMPLES OF ALL EXTERIOR FINISHES FOR APPROVAL.
2. SEE REVIEWED FINAL SHOP DRAWINGS FOR ALL FLASHING AND WATERPROOFING CONDITIONS AT THE BUILDING ENVELOPE PRIOR TO FABRICATION AND INSTALLATION.
3. SEE STRUCTURE FOR DESIGN PRESSURES REQUIRED FOR EXTERIOR CLADDING COMPONENTS.
4. ROOF SYSTEM DIMENSIONS, SHAPES, AND MEMBERS ARE FOR DESIGN INTENT ONLY. SEE REVIEWED FINAL ROOF SHOP DRAWINGS FOR SPECIFIC INFORMATION AND COORDINATION.
5. REFER TO A-600 SERIES SHEETS FOR DOOR AND WINDOW SCHEDULES AND ADDITIONAL INFORMATION.
6. GENERAL CONTRACTOR SHALL COORDINATE ALL SYSTEMS PRIOR TO SUBMITTAL OF SHOP DRAWINGS.
7. ITEMS NOTED ARE TYPICAL EXAMPLES, EVERY INSTANCE MAY NOT BE NOTED OR TAGGED.
8. SEE ELECTRICAL FOR EXTERIOR LIGHTING FIXTURE AND DEVICE SCHEDULE(S).
9. SEE TELECOM FOR CAMERA, CARD READER, ETC. SCHEDULE(S).
10. DIMENSIONS SHOWN ARE REFERENCED TO FACE OF EXTERIOR FINISHES.
11. LANDSCAPE NOT SHOWN, REFER TO LANDSCAPE DRAWINGS FOR ADDITIONAL INFORMATION.
12. SEE STRUCTURE FOR CONTROL JOINT LOCATIONS.
13. PROVIDE GALVANIZED STEEL ANGLES, PAINTED PER STRUCTURAL DRAWINGS FOR BRICK RECESSES, TYPICAL UNLESS OTHERWISE NOTED.

1/8" = 1'-0" SCALE: 5 0 5 10 15 20 FEET

© 2025 DAG ARCHITECTS, INC. ALL RIGHTS RESERVED NO PART OF THIS DOCUMENT MAY BE COPIED, REPRODUCED OR TRANSMITTED BY ANY MEANS WITHOUT WRITTEN PERMISSION OF DAG ARCHITECTS, INC. THESE DRAWINGS AND SPECIFICATIONS ARE THE PROPERTY AND COPYRIGHT OF DAG ARCHITECTS, INC. AND SHALL NOT BE USED ON ANY OTHER PROJECT OR LOCATION EXCEPT AS DESCRIBED ON THE DRAWINGS, WITHOUT THE PRIOR WRITTEN AGREEMENT OF DAG ARCHITECTS.

DAG Architects
AR0017640
850 South Gadsden Street
Suite 140
Tallahassee, Florida 32301
850.656.7506
www.dagarchitects.com

© 2025 All reproduction & intellectual property rights reserved.

FITZGERALD COLLABORATIVE GROUP, LLC.
AA26001957

STATE OF FLORIDA · ROGER T. GODWIN · AR0017551 · 09-18-25 · REGISTERED ARCHITECT

Roger T. Godwin
Professional Architect:
Florida - License #AR0017551


Digital Signature

PERMIT DOCUMENTS

GADSDEN COUNTY SCHOOL BOARD
New Quincy K-8 School

GADSDEN COUNTY SCHOOL DISTRICT – FL –

1400 W. KING STREET
QUINCY, FL 32351

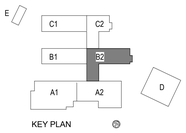

REVISIONS

NO.	DESCRIPTION	DATE

RECEIVED
ALLSTATE CONSTRUCTION
09-18-2025


Project Number	22023
Dated	07-31-2025

EXTERIOR ELEVATIONS - AREA B2

A-214




D1 EXTERIOR ELEVATION - NORTH C1
1/8" = 1'-0"

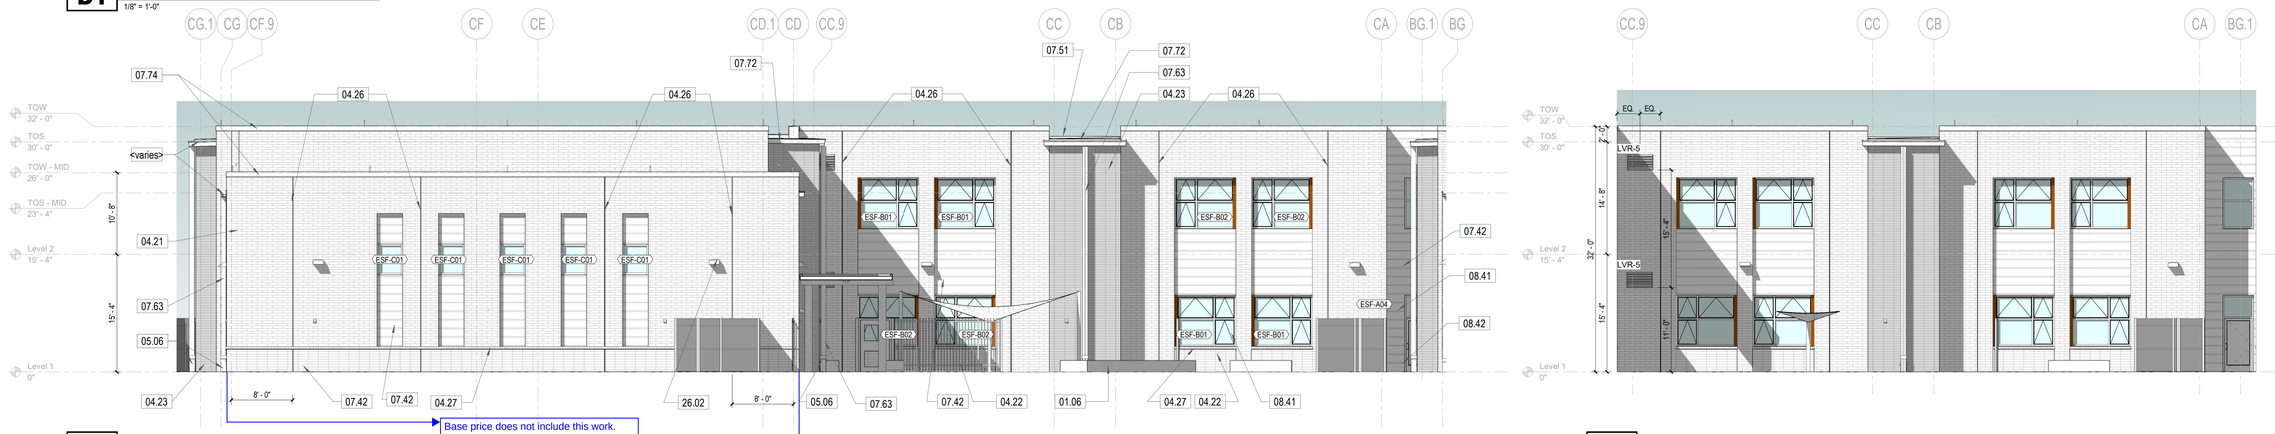

C1 EXTERIOR ELEVATION - WEST C1
1/8" = 1'-0"

C5 EXTERIOR ELEVATION - PARTIAL - WEST C1
1/8" = 1'-0"

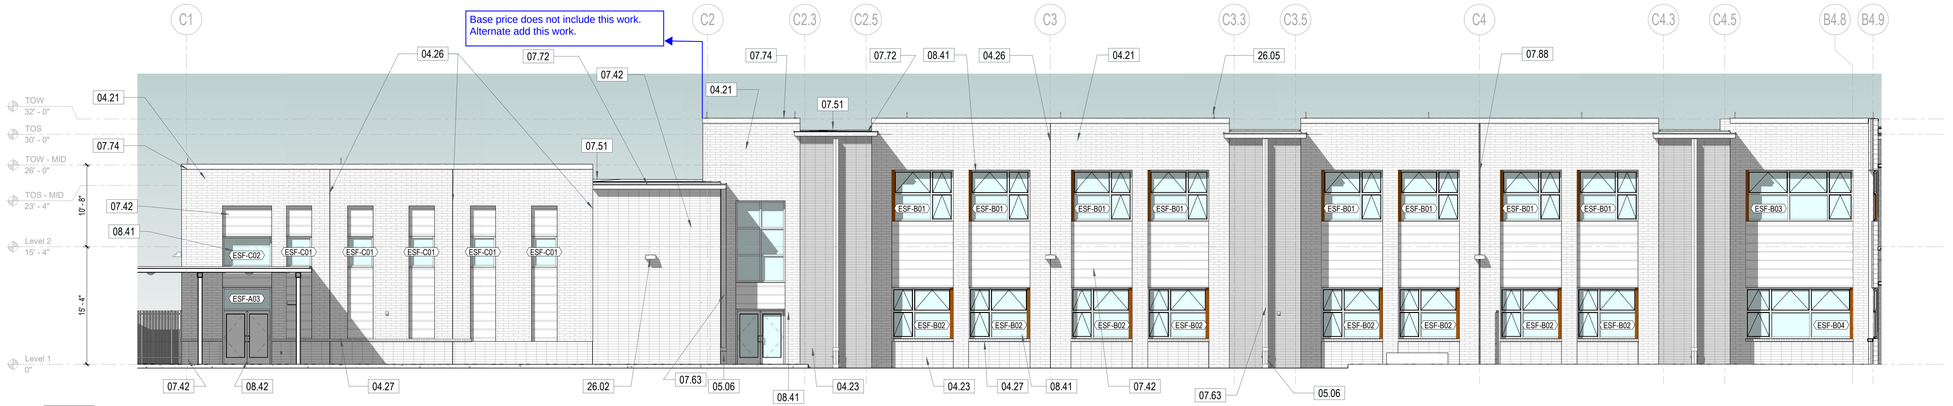

B1 EXTERIOR ELEVATION - SOUTH C1
1/8" = 1'-0"

KEYNOTES

NUMBER	DESCRIPTION	
01.06	SITE COURTYARD STRUCTURES - SEE SITE PACKAGE	
04.21	~~4" x 4" X 16"~~ BRICK VENEER WITH MASONRY ANCHORS @ 16" O.C. HORIZONTAL AND VERTICAL STAGGARD; ~~MERIDIAN SIZE~~, RUNNING BOND PATTERN ; BR-1 COLOR	3-5/8" x 2-1/4" x 7-5/8" modular size
04.22	~~4" x 4" X 16"~~ BRICK VENEER WITH MASONRY ANCHORS @ 16" O.C. HORIZONTAL AND VERTICAL STAGGARD; ~~MERIDIAN SIZE~~, STACKED PATTERN ; BR-2 COLOR	3-5/8" x 2-1/4" x 7-5/8" modular size
04.23	~~4" x 4" X 16"~~ BRICK VENEER WITH MASONRY ANCHORS @ 16" O.C. HORIZONTAL AND VERTICAL STAGGARD; ~~MERIDIAN SIZE~~, STACKED PATTERN ; BR-3 COLOR	3-5/8" x 2-1/4" x 7-5/8" modular size
04.26	3/8" BRICK CONTROL JOINT, TYPICAL. PROVIDE BACKER ROD AND SEALANT	
04.27	SILL BRICK ROWLOCK - SLOPE @ 15 DEGREES	
05.06	CAST IRON DRAIN BOOT. 8"X8" X-48", EPOXY COATED DARK GREY. www.DOWNSPOUTBOOTS.COM	
07.42	PREFINISHED METAL WALL PANEL - HORIZONTAL-12" - SEE SPECS & SHOP DRAWINGS	
07.51	SINGLY-PLY FULLY ADHERED ROOFING MEMBRANE - SEE SHOP DRAWINGS & SPECS	
07.63	8"X8"X .032" PREFINISHED ALUMINUM DOWNSPOUT: COLOR TBD	
07.72	PREFINISHED 8"X8"X .040 ALUMINUM PREFABRICATED OFFSET GUTTER: COLOR TBD	
07.74	PREFINISHED .040 ALUMINUM PREFABRICATED COPING: COLOR TBD	
07.88	EJ-7, CELING TO CELING EXPANSION JOINT COVER - SEE SPECS	
08.14	DOOR (SEE SCHEDULE)	
08.41	ALUMINUM STOREFRONT SYSTEM - SEE STOREFRONT SCHEDULE	
08.42	ALUMINUM DOOR - SEE DOOR SCHEDULE	
26.02	LIGHT FIXTURE - SEE ELECTRICAL	
26.05	LIGHTNING PROTECTION AIR TERMINAL, TYPICAL - SEE ELECTRICAL	
<varies>		

GRAPHIC LEGEND

EXTERIOR ELEVATION

- GLAZING, SEE SPECS
- GLAZING, SEE SPECS
- BRICK VENEER - RUNNING BOND -BR-1 COLOR
- BRICK VENEER - STACKED BOND - BR-2 COLOR
- BRICK VENEER - STACKED BOND - BR-3 COLOR
- ARCHITECTURAL BLOCK
- ALUMINUM METAL PANEL

NOTE: REFER TO A-600 SERIES SHEETS FOR ADDITIONAL GLAZING INFORMATION

GENERAL NOTES

BUILDING ELEVATION

1. CONTRACTOR SHALL PROVIDE THE ARCHITECT / OWNER SAMPLES OF ALL EXTERIOR FINISHES FOR APPROVAL.
2. SEE REVIEWED FINAL SHOP DRAWINGS FOR ALL FLASHING AND WATERPROOFING CONDITIONS AT THE BUILDING ENVELOPE PRIOR TO FABRICATION AND INSTALLATION.
3. SEE STRUCTURE FOR DESIGN PRESSURES REQUIRED FOR EXTERIOR CLADDING COMPONENTS.
4. ROOF SYSTEM DIMENSIONS, SHAPES, AND MEMBERS ARE FOR DESIGN INTENT ONLY. SEE REVIEWED FINAL ROOF SHOP DRAWINGS FOR SPECIFIC INFORMATION AND COORDINATION.
5. REFER TO A-600 SERIES SHEETS FOR DOOR AND WINDOW SCHEDULES AND ADDITIONAL INFORMATION.
6. GENERAL CONTRACTOR SHALL COORDINATE ALL SYSTEMS PRIOR TO SUBMITTAL OF SHOP DRAWINGS.
7. ITEMS NOTED ARE TYPICAL EXAMPLES, EVERY INSTANCE MAY NOT BE NOTED OR TAGGED.
8. SEE ELECTRICAL FOR EXTERIOR LIGHTING FIXTURE AND DEVICE SCHEDULE(S).
9. SEE TELECOM FOR CAMERA, CARD READER, ETC. SCHEDULE(S).
10. DIMENSIONS SHOWN ARE REFERENCED TO FACE OF EXTERIOR FINISHES.
11. LANDSCAPE NOT SHOWN, REFER TO LANDSCAPE DRAWINGS FOR ADDITIONAL INFORMATION.
12. SEE STRUCTURE FOR CONTROL JOINT LOCATIONS.
13. PROVIDE GALVANIZED STEEL ANGLES, PAINTED PER STRUCTURAL DRAWINGS FOR BRICK RECESSES, TYPICAL UNLESS OTHERWISE NOTED.

1/8" = 1'-0" SCALE: 5 0 5 10 15 20 FEET

©2025 DAG ARCHITECTS, INC. ALL RIGHTS RESERVED NO PART OF THIS DOCUMENT MAY BE COPIED, REPRODUCED OR TRANSMITTED BY ANY MEANS WITHOUT WRITTEN PERMISSION OF DAG ARCHITECTS, INC. THESE DRAWINGS AND SPECIFICATIONS ARE THE PROPERTY AND COPYRIGHT OF DAG ARCHITECTS, INC. AND SHALL NOT BE USED ON ANY OTHER PROJECT OR LOCATION EXCEPT AS DESCRIBED ON THE DRAWINGS, WITHOUT THE PRIOR WRITTEN AGREEMENT OF DAG ARCHITECTS.

DAG Architects
AR0017640
850 South Gadsden Street
Suite 140
Tallahassee, Florida 32301
850.656.7506
www.dagarchitects.com

© 2025 All reproduction & intellectual property rights reserved.

FITZGERALD COLLABORATIVE GROUP, LLC.
AA26001957

STATE OF FLORIDA
ROGER T. GODWIN
AR0017551
09-18-25
REGISTERED ARCHITECT

Roger T. Godwin
Professional Architect:
Florida - License #AR0017551

Digital Signature

PERMIT DOCUMENTS

GADSDEN COUNTY
SCHOOL BOARD
New Quincy K-8 School

GADSDEN COUNTY SCHOOL DISTRICT — FL —

1400 W. KING STREET
QUINCY, FL 32351

KEY PLAN
C1 C2 B1 B2 A1 A2 D

REVISIONS
NO. DESCRIPTION DATE

RECEIVED
ALLSTATE CONSTRUCTION
09-18-2025


Project Number 22023
Dated 07-31-2025

EXTERIOR ELEVATIONS - AREA C1

A-215



D1 EXTERIOR ELEVATION - NORTH C2
1/8" = 1'-0"

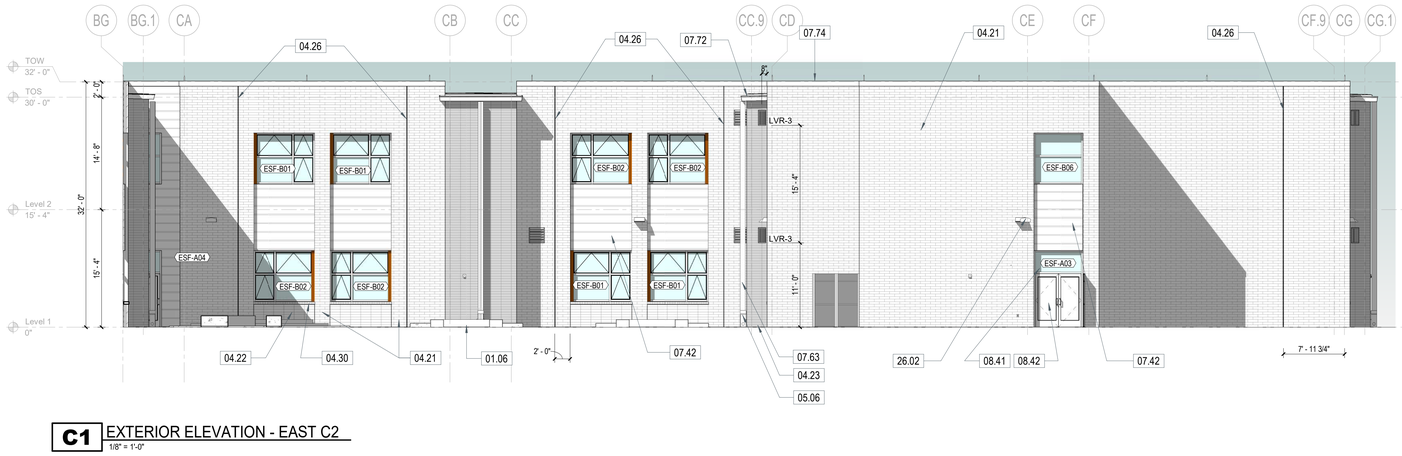

C1 EXTERIOR ELEVATION - EAST C2
1/8" = 1'-0"



D5 EXTERIOR ELEVATION - PARTIAL - EAST C2
1/8" = 1'-0"



B1 EXTERIOR ELEVATION - SOUTH C2
1/8" = 1'-0"

KEYNOTES

NUMBER	DESCRIPTION	
01.06	SITE COURTYARD STRUCTURES - SEE SITE PACKAGE	
04.21	~~4" x 4" X 16"~~ BRICK VENEER WITH MASONRY ANCHORS @ 16" O.C. HORIZONTAL AND VERTICAL STAGGARD; ~~MERIDIAN SIZE~~, RUNNING BOND PATTERN ; BR-1 COLOR	3-5/8" x 2-1/4" x 7-5/8" modular size
04.22	~~4" x 4" X 16"~~ BRICK VENEER WITH MASONRY ANCHORS @ 16" O.C. HORIZONTAL AND VERTICAL STAGGARD; ~~MERIDIAN SIZE~~, STACKED PATTERN ; BR-2 COLOR	3-5/8" x 2-1/4" x 7-5/8" modular size
04.23	~~4" x 4" X 16"~~ BRICK VENEER WITH MASONRY ANCHORS @ 16" O.C. HORIZONTAL AND VERTICAL STAGGARD; ~~MERIDIAN SIZE~~, STACKED PATTERN ; BR-3 COLOR	3-5/8" x 2-1/4" x 7-5/8" modular size
04.26	3/8" BRICK CONTROL JOINT, TYPICAL. PROVIDE BACKER ROD AND SEALANT	
04.27	SILL BRICK ROWLOCK - SLOPE @ 15 DEGREES	
04.30	WIRE MESH REINFORCING AT 16" O.C. VERTICALLY	
05.06	CAST IRON DRAIN BOOT. 8"X8" X 48" , EPOXY COATED DARK GREY. www.DOWNSPOUTBOOTS.COM	
07.42	PREFINISHED METAL WALL PANEL - HORIZONTAL-12" - SEE SPECS & SHOP DRAWINGS	
07.51	SINGLY-PLY FULLY ADHERED ROOFING MEMBRANE - SEE SHOP DRAWINGS & SPECS	
07.63	8"X8"X .032" PREFINISHED ALUMINUM DOWNSPOUT: COLOR TBD	
07.72	PREFINISHED 8"X8"X .040 ALUMINUM PREFABRICATED OFFSET GUTTER: COLOR TBD	
07.74	PREFINISHED .040 ALUMINUM PREFABRICATED COPING: COLOR TBD	
08.11	HOLLOW METAL DOOR - SEE DOOR SCHEDULE	
08.41	ALUMINUM STOREFRONT SYSTEM - SEE STOREFRONT SCHEDULE	
08.42	ALUMINUM DOOR - SEE DOOR SCHEDULE	
26.02	LIGHT FIXTURE - SEE ELECTRICAL	

GRAPHIC LEGEND

EXTERIOR ELEVATION

- GLAZING, SEE SPECS
- GLAZING, SEE SPECS
- BRICK VENEER - RUNNING BOND -BR-1 COLOR
- BRICK VENEER - STACKED BOND - BR-2 COLOR
- BRICK VENEER - STACKED BOND - BR-3 COLOR
- ARCHITECTURAL BLOCK
- ALUMINUM METAL PANEL

NOTE: REFER TO A-600 SERIES SHEETS FOR ADDITIONAL GLAZING INFORMATION

GENERAL NOTES

BUILDING ELEVATION

1. CONTRACTOR SHALL PROVIDE THE ARCHITECT / OWNER SAMPLES OF ALL EXTERIOR FINISHES FOR APPROVAL.
2. SEE REVIEWED FINAL SHOP DRAWINGS FOR ALL FLASHING AND WATERPROOFING CONDITIONS AT THE BUILDING ENVELOPE PRIOR TO FABRICATION AND INSTALLATION.
3. SEE STRUCTURE FOR DESIGN PRESSURES REQUIRED FOR EXTERIOR CLADDING COMPONENTS.
4. ROOF SYSTEM DIMENSIONS, SHAPES, AND MEMBERS ARE FOR DESIGN INTENT ONLY. SEE REVIEWED FINAL ROOF SHOP DRAWINGS FOR SPECIFIC INFORMATION AND COORDINATION.
5. REFER TO A-600 SERIES SHEETS FOR DOOR AND WINDOW SCHEDULES AND ADDITIONAL INFORMATION.
6. GENERAL CONTRACTOR SHALL COORDINATE ALL SYSTEMS PRIOR TO SUBMITTAL OF SHOP DRAWINGS.
7. ITEMS NOTED ARE TYPICAL EXAMPLES, EVERY INSTANCE MAY NOT BE NOTED OR TAGGED.
8. SEE ELECTRICAL FOR EXTERIOR LIGHTING FIXTURE AND DEVICE SCHEDULE(S).
9. SEE TELECOM FOR CAMERA, CARD READER, ETC. SCHEDULE(S).
10. DIMENSIONS SHOWN ARE REFERENCED TO FACE OF EXTERIOR FINISHES.
11. LANDSCAPE NOT SHOWN. REFER TO LANDSCAPE DRAWINGS FOR ADDITIONAL INFORMATION.
12. SEE STRUCTURE FOR CONTROL JOINT LOCATIONS.
13. PROVIDE GALVANIZED STEEL ANGLES, PAINTED PER STRUCTURAL DRAWINGS FOR BRICK RECESSES, TYPICAL UNLESS OTHERWISE NOTED.

1/8" = 1'-0" SCALE
5 0 5 10 15 20 FEET

© 2025 DAG ARCHITECTS, INC. ALL RIGHTS RESERVED NO PART OF THIS DOCUMENT MAY BE COPIED, REPRODUCED OR TRANSMITTED BY ANY MEANS WITHOUT WRITTEN PERMISSION OF DAG ARCHITECTS, INC. THESE DRAWINGS AND SPECIFICATIONS ARE THE PROPERTY AND COPYRIGHT OF DAG ARCHITECTS, INC. AND SHALL NOT BE USED ON ANY OTHER PROJECT OR LOCATION EXCEPT AS DESCRIBED ON THE DRAWINGS, WITHOUT THE PRIOR WRITTEN AGREEMENT OF DAG ARCHITECTS.

DAG Architects
AR0017640
850 South Gadsden Street
Suite 140
Tallahassee, Florida 32301
850.656.7506
www.dagarchitects.com

© 2025 All reproduction & intellectual property rights reserved.

FITZGERALD COLLABORATIVE GROUP, LLC.
AA26001957

STATE OF FLORIDA ROGER T. GODWIN AR0017551 09-18-25 REGISTERED ARCHITECT

Roger T. Godwin
Professional Architect:
Florida - License #AR0017551

Digital Signature

PERMIT DOCUMENTS

GADSDEN COUNTY SCHOOL BOARD
New Quincy K-8 School

1400 W. KING STREET
QUINCY, FL 32351

KEY PLAN
E
C1 C2
B1 B2
A1 A2
D

REVISIONS


NO.	DESCRIPTION	DATE

RECEIVED
ALLSTATE CONSTRUCTION
09-18-2025

Project Number	22023
Dated	07-31-2025

EXTERIOR ELEVATIONS - AREA C2


A-216

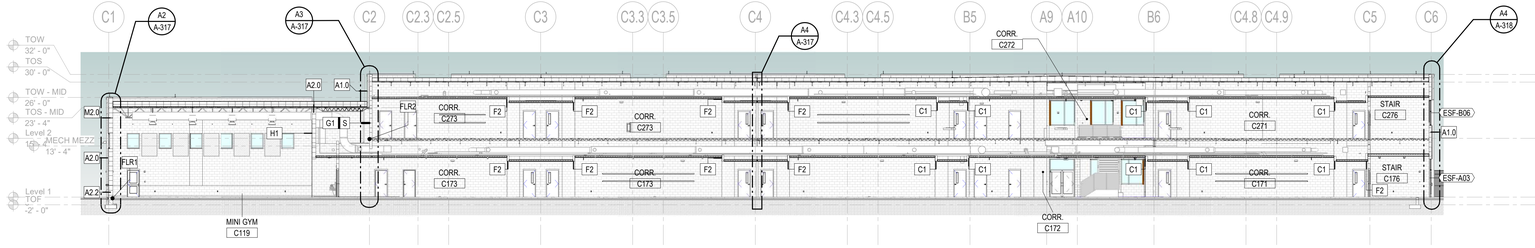


C1 BUILDING SECTION
1/16" = 1'-0"



B1 BUILDING SECTION
1/16" = 1'-0"

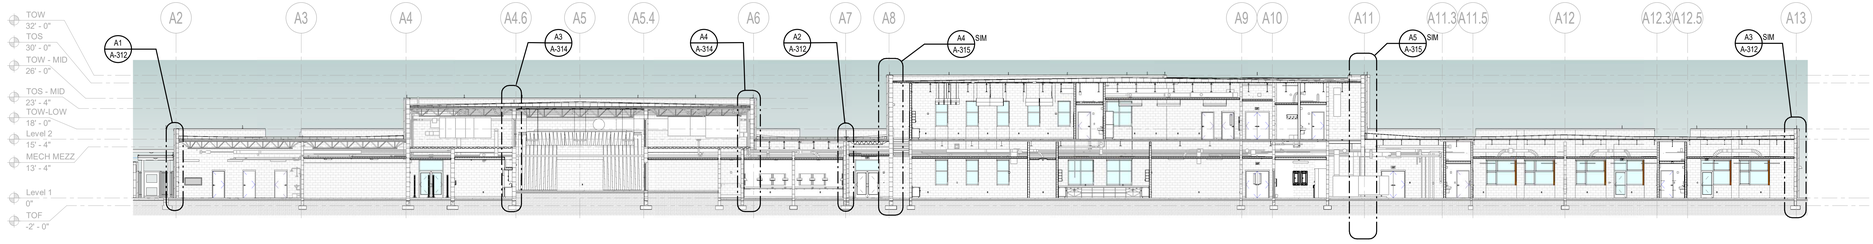

A3 BUILDING SECTION
1/16" = 1'-0"

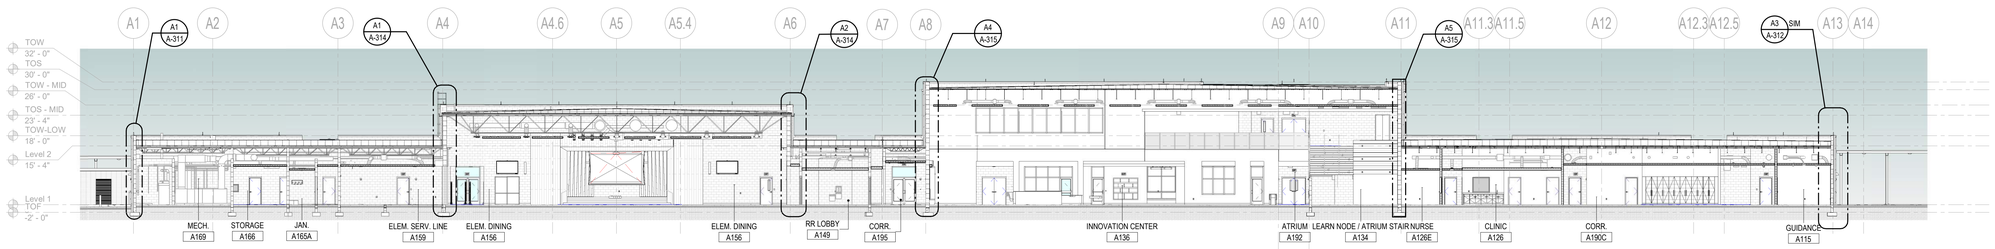

A2 BUILDING SECTION
1/16" = 1'-0"



A1 BUILDING SECTION
1/16" = 1'-0"

5 0 5 10 15 20 25 30 35 40 45
1/16" = 1'-0"
SCALE FEET

GENERAL NOTES
BUILDING SECTION

1. SEE REVIEWED FINAL SHOP DRAWINGS FOR ALL FLASHING AND WATERPROOFING CONDITIONS AT THE BUILDING ENVELOPE PRIOR TO FABRICATION AND INSTALLATION.
2. SEE STRUCTURE FOR DESIGN PRESSURES REQUIRED FOR EXTERIOR CLADDING COMPONENTS.
3. ROOF SYSTEM DIMENSIONS, SHAPES, AND MEMBERS ARE FOR DESIGN INTENT ONLY. SEE REVIEWED FINAL ROOF SHOP DRAWINGS FOR SPECIFIC INFORMATION AND COORDINATION.
4. REFER TO A-600 SERIES SHEETS FOR DOOR AND WINDOW SCHEDULES AND ADDITIONAL INFORMATION.
5. GENERAL CONTRACTOR SHALL COORDINATE ALL SYSTEMS PRIOR TO SUBMITTAL OF SHOP DRAWINGS.
6. ITEMS NOTED ARE TYPICAL EXAMPLES, EVERY INSTANCE MAY NOT BE NOTED OR TAGGED.
7. SEE TELECOM FOR CAMERA, CARD READER, ETC. SCHEDULE(S).
8. DIMENSIONS SHOWN ARE REFERENCED TO FACE OF EXTERIOR FINISHES.
9. LANDSCAPE NOT SHOWN, REFER TO LANDSCAPE DRAWINGS FOR ADDITIONAL INFORMATION.
10. PROVIDE INTERIOR WALL TYPE "C4" TYPICAL, UNO.
11. SEE SHEET A-011 WALL TYPES FOR DETAILED WALL ASSEMBLIES.
12. SEE OTHER DISCIPLINES FOR ITEMS NOT SHOWN OR CALLED OUT.

© 2025 DAG ARCHITECTS, INC. ALL RIGHTS RESERVED NO PART OF THIS DOCUMENT MAY BE COPIED, REPRODUCED OR TRANSMITTED BY ANY MEANS WITHOUT WRITTEN PERMISSION OF DAG ARCHITECTS, INC. THESE DRAWINGS AND SPECIFICATIONS ARE THE PROPERTY AND COPYRIGHT OF DAG ARCHITECTS, INC. AND SHALL NOT BE USED ON ANY OTHER PROJECT OR LOCATION EXCEPT AS DESCRIBED ON THE DRAWINGS, WITHOUT THE PRIOR WRITTEN AGREEMENT OF DAG ARCHITECTS.

DAG Architects
AR0017640
850 South Gadsden Street
Suite 140
Tallahassee, Florida 32301
850.656.7506
www.dagarchitects.com

© 2025 All reproduction & intellectual property rights reserved.

FITZGERALD COLLABORATIVE GROUP, LLC.
AA26001957

STATE OF FLORIDA ROGER T. GODWIN AR0017551 09-18-25 REGISTERED ARCHITECT


Roger T. Godwin
Professional Architect:
Florida - License #AR0017551

Digital Signature

PERMIT DOCUMENTS

GADSDEN COUNTY SCHOOL BOARD
New Quincy K-8 School

1400 W. KING STREET
QUINCY, FL 32351

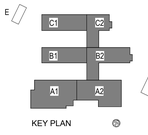


REVISIONS

NO.	DESCRIPTION	DATE


RECEIVED
ALLSTATE CONSTRUCTION
09-18-2025

Project Number	22023
Dated	07-31-2025


BUILDING SECTIONS
A-301

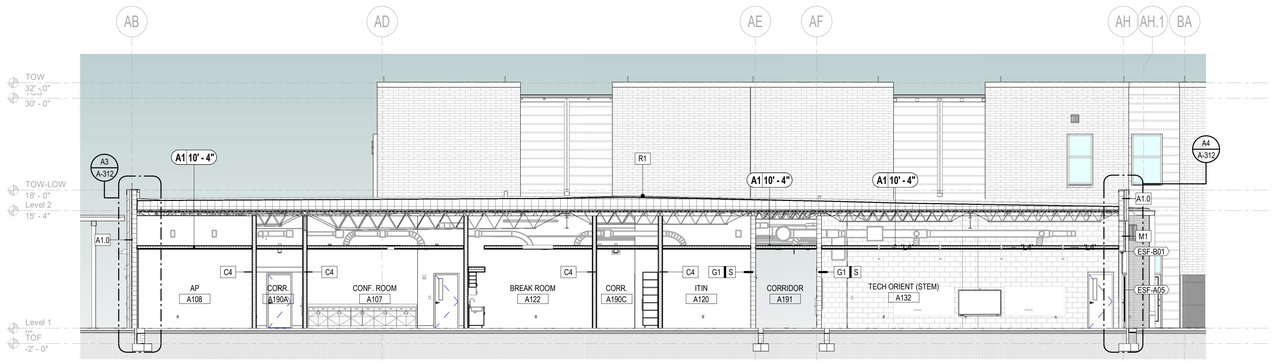


D1 BUILDING SECTION
1/8" = 1'-0"

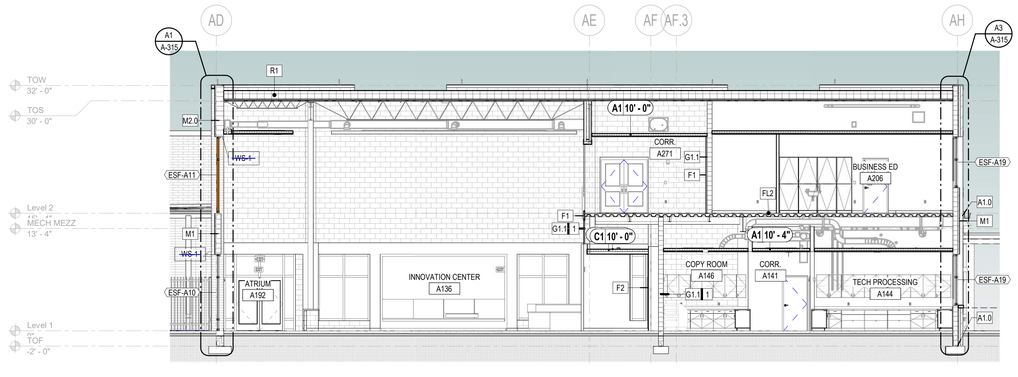

C1 BUILDING SECTION
1/8" = 1'-0"

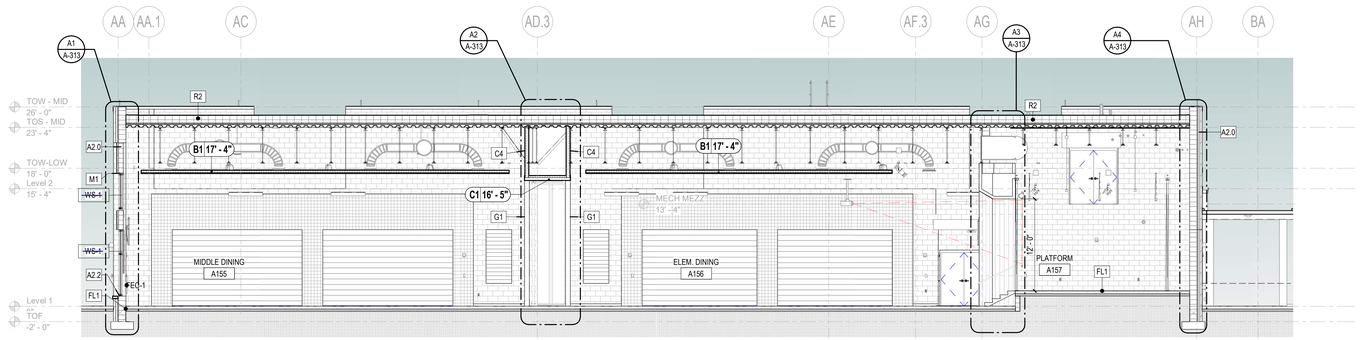

B1 BUILDING SECTION
1/8" = 1'-0"

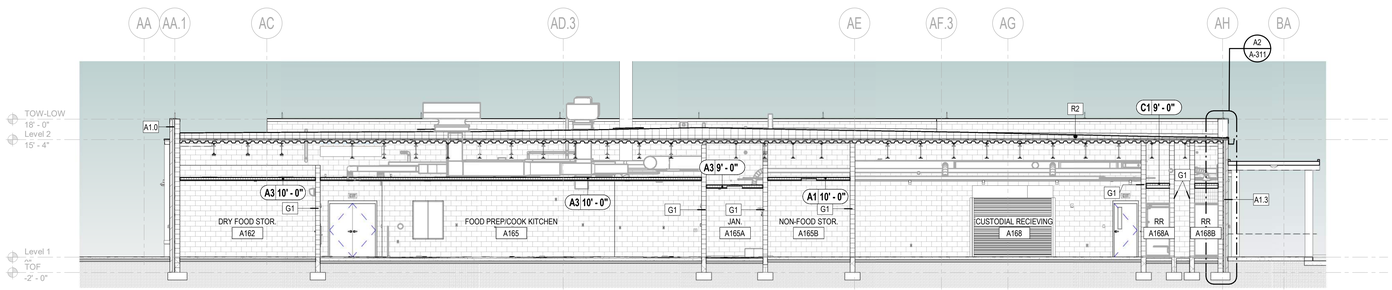

A1 BUILDING SECTION
1/8" = 1'-0"

GENERAL NOTES — BUILDING SECTION

1. SEE REVIEWED FINAL SHOP DRAWINGS FOR ALL FLASHING AND WATERPROOFING CONDITIONS AT THE BUILDING ENVELOPE PRIOR TO FABRICATION AND INSTALLATION.
2. SEE STRUCTURE FOR DESIGN PRESSURES REQUIRED FOR EXTERIOR CLADDING COMPONENTS.
3. ROOF SYSTEM DIMENSIONS, SHAPES, AND MEMBERS ARE FOR DESIGN INTENT ONLY. SEE REVIEWED FINAL ROOF SHOP DRAWINGS FOR SPECIFIC INFORMATION AND COORDINATION.
4. REFER TO A-600 SERIES SHEETS FOR DOOR AND WINDOW SCHEDULES AND ADDITIONAL INFORMATION.
5. GENERAL CONTRACTOR SHALL COORDINATE ALL SYSTEMS PRIOR TO SUBMITTAL OF SHOP DRAWINGS.
6. ITEMS NOTED ARE TYPICAL EXAMPLES, EVERY INSTANCE MAY NOT BE NOTED OR TAGGED.
7. SEE TELECOM FOR CAMERA, CARD READER, ETC. SCHEDULE(S).
8. DIMENSIONS SHOWN ARE REFERENCED TO FACE OF EXTERIOR FINISHES.
9. LANDSCAPE NOT SHOWN, REFER TO LANDSCAPE DRAWINGS FOR ADDITIONAL INFORMATION.
10. PROVIDE INTERIOR WALL TYPE "C4" TYPICAL, UNO.
11. SEE SHEET A-011 WALL TYPES FOR DETAILED WALL ASSEMBLIES.
12. SEE OTHER DISCIPLINES FOR ITEMS NOT SHOWN OR CALLED OUT.

1/8" = 1'-0" SCALE — 5 0 5 10 15 20 FEET

©2025 DAG ARCHITECTS, INC. ALL RIGHTS RESERVED NO PART OF THIS DOCUMENT MAY BE COPIED, REPRODUCED OR TRANSMITTED BY ANY MEANS WITHOUT WRITTEN PERMISSION OF DAG ARCHITECTS, INC. THESE DRAWINGS AND SPECIFICATIONS ARE THE PROPERTY AND COPYRIGHT OF DAG ARCHITECTS, INC. AND SHALL NOT BE USED ON ANY OTHER PROJECT OR LOCATION EXCEPT AS DESCRIBED ON THE DRAWINGS, WITHOUT THE PRIOR WRITTEN AGREEMENT OF DAG ARCHITECTS.

DAG Architects
AR0017640
850 South Gadsden Street
Suite 140
Tallahassee, Florida 32301
850.656.7506
www.dagarchitects.com

© 2025 All reproduction & intellectual property rights reserved.

FITZGERALD COLLABORATIVE GROUP, LLC.
AA26001957

STATE OF FLORIDA
ROGER T. GODWIN
AR0017551
09-18-25
REGISTERED ARCHITECT

Roger T. Godwin
Professional Architect:
Florida - License #AR0017551


Digital Signature

PERMIT DOCUMENTS

GADSDEN COUNTY
SCHOOL BOARD
New Quincy K-8 School

GADSDEN COUNTY SCHOOL DISTRICT — FL

1400 W. KING STREET
QUINCY, FL 32351

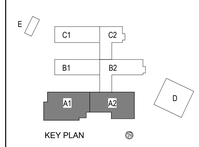


REVISIONS
NO. DESCRIPTION DATE


RECEIVED
ALLSTATE CONSTRUCTION
09-18-2025

Project Number	22023
Dated	07-31-2025

BUILDING SECTIONS
A-302

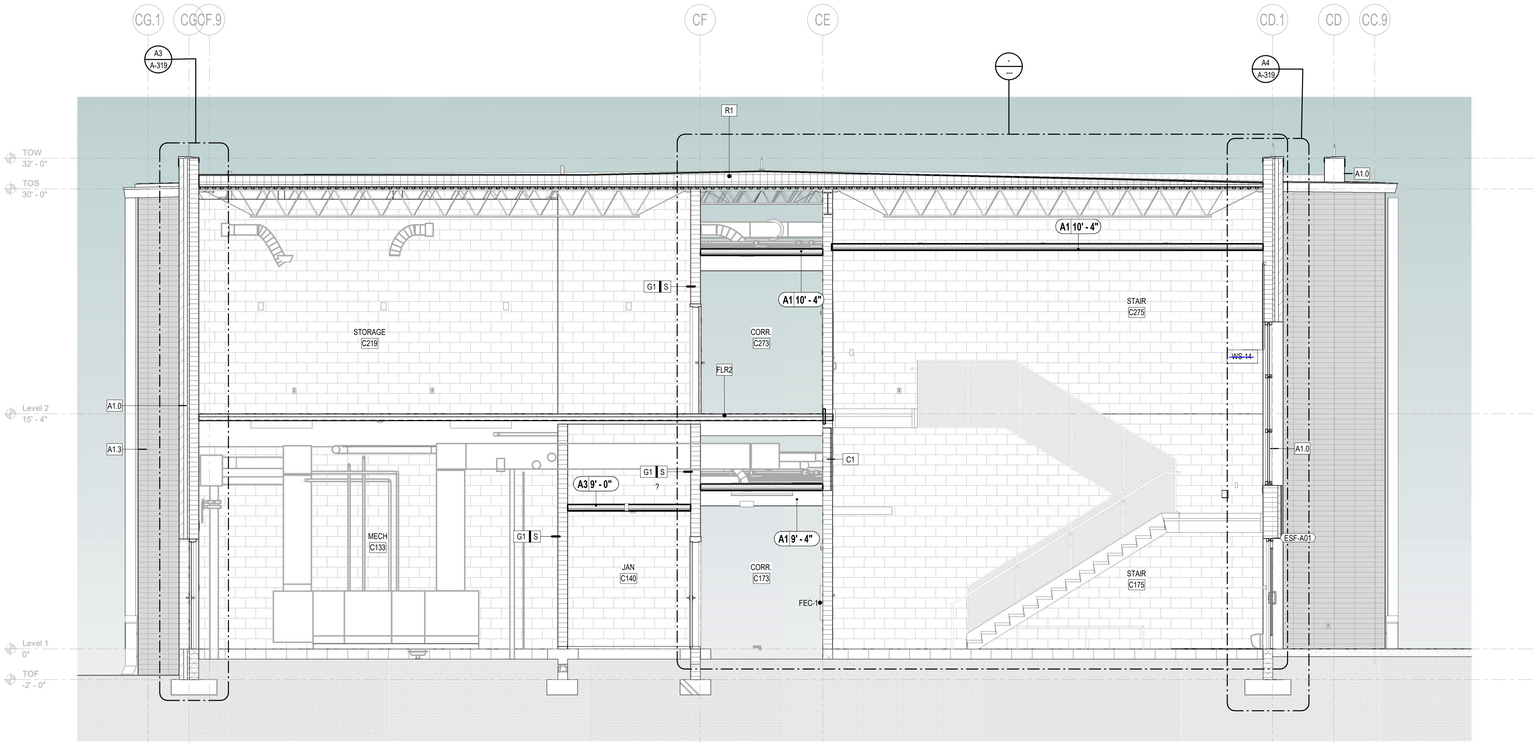

C1 BUILDING SECTION
1/4" = 1'-0"

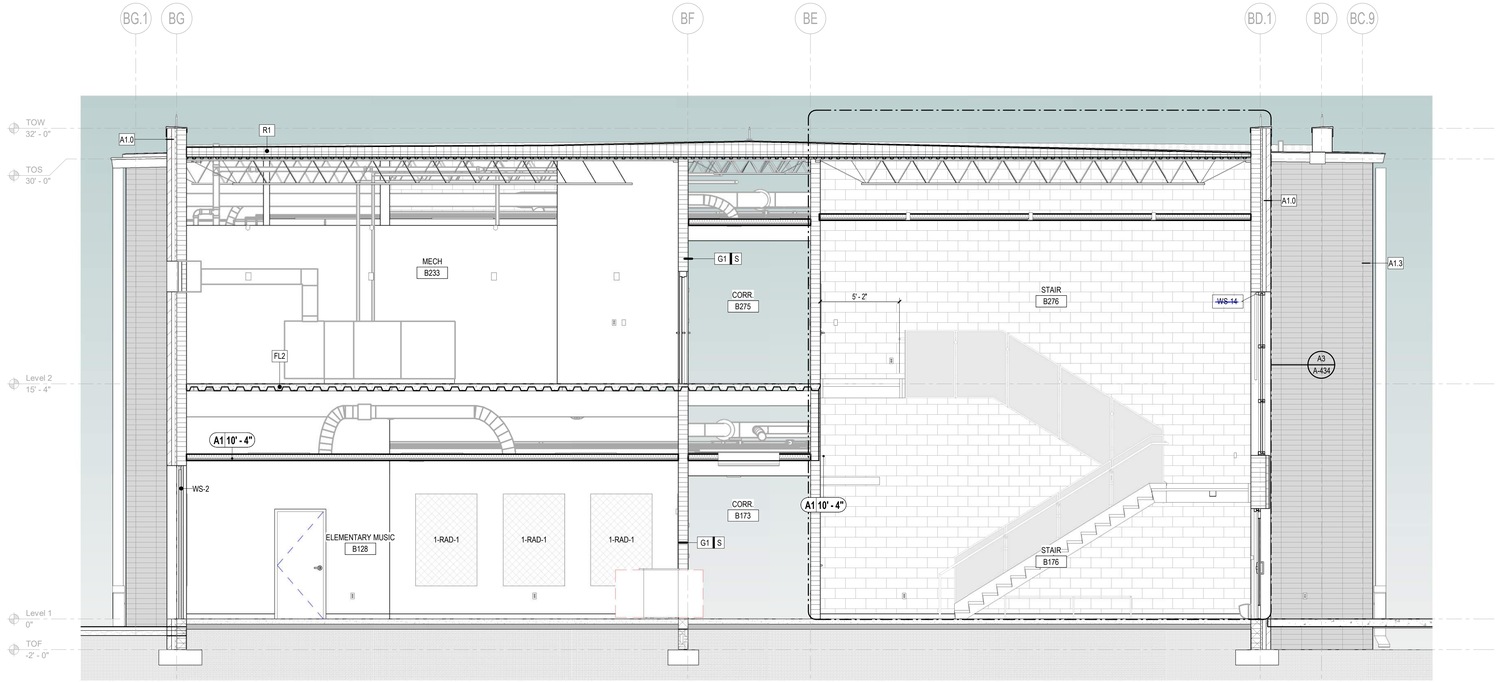

A1 BUILDING SECTION
1/4" = 1'-0"

GENERAL NOTES

BUILDING SECTION

1. SEE REVIEWED FINAL SHOP DRAWINGS FOR ALL FLASHING AND WATERPROOFING CONDITIONS AT THE BUILDING ENVELOPE PRIOR TO FABRICATION AND INSTALLATION.
2. SEE STRUCTURE FOR DESIGN PRESSURES REQUIRED FOR EXTERIOR CLADDING COMPONENTS.
3. ROOF SYSTEM DIMENSIONS, SHAPES, AND MEMBERS ARE FOR DESIGN INTENT ONLY. SEE REVIEWED FINAL ROOF SHOP DRAWINGS FOR SPECIFIC INFORMATION AND COORDINATION.
4. REFER TO A-600 SERIES SHEETS FOR DOOR AND WINDOW SCHEDULES AND ADDITIONAL INFORMATION.
5. GENERAL CONTRACTOR SHALL COORDINATE ALL SYSTEMS PRIOR TO SUBMITTAL OF SHOP DRAWINGS.
6. ITEMS NOTED ARE TYPICAL EXAMPLES, EVERY INSTANCE MAY NOT BE NOTED OR TAGGED.
7. SEE TELECOM FOR CAMERA, CARD READER, ETC. SCHEDULE(S).
8. DIMENSIONS SHOWN ARE REFERENCED TO FACE OF EXTERIOR FINISHES.
9. LANDSCAPE NOT SHOWN, REFER TO LANDSCAPE DRAWINGS FOR ADDITIONAL INFORMATION.
10. PROVIDE INTERIOR WALL TYPE "C4" TYPICAL, UNO.
11. SEE SHEET A-011 WALL TYPES FOR DETAILED WALL ASSEMBLIES.
12. SEE OTHER DISCIPLINES FOR ITEMS NOT SHOWN OR CALLED OUT.

1/4" = 1'-0" SCALE 2 0 2 4 6 8 10 FEET

©2025 DAG ARCHITECTS, INC. ALL RIGHTS RESERVED NO PART OF THIS DOCUMENT MAY BE COPIED, REPRODUCED OR TRANSMITTED BY ANY MEANS WITHOUT WRITTEN PERMISSION OF DAG ARCHITECTS, INC. THESE DRAWINGS AND SPECIFICATIONS ARE THE PROPERTY AND COPYRIGHT OF DAG ARCHITECTS, INC. AND SHALL NOT BE USED ON ANY OTHER PROJECT OR LOCATION EXCEPT AS DESCRIBED ON THE DRAWINGS, WITHOUT THE PRIOR WRITTEN AGREEMENT OF DAG ARCHITECTS.

DAG Architects
AR0017640
850 South Gadsden Street
Suite 140
Tallahassee, Florida 32301
850.656.7506
www.dagarchitects.com

© 2025 All reproduction & intellectual property rights reserved.

FITZGERALD COLLABORATIVE GROUP, LLC.
AA26001957

STATE OF FLORIDA · ROGER T. GODWIN · AR0017551 · 09-18-25 · REGISTERED ARCHITECT

Roger T. Godwin
Professional Architect:
Florida - License #AR0017551


Digital Signature

PERMIT DOCUMENTS

GADSDEN COUNTY
SCHOOL BOARD
New Quincy K-8 School

GADSDEN COUNTY SCHOOL DISTRICT — FL —

1400 W. KING STREET
QUINCY, FL 32351

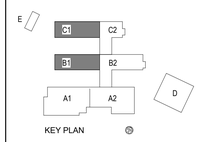


REVISIONS
NO. DESCRIPTION DATE


RECEIVED
ALLSTATE CONSTRUCTION
09-18-2025

Project Number	22023
Dated	07-31-2025

BUILDING SECTIONS
A-303

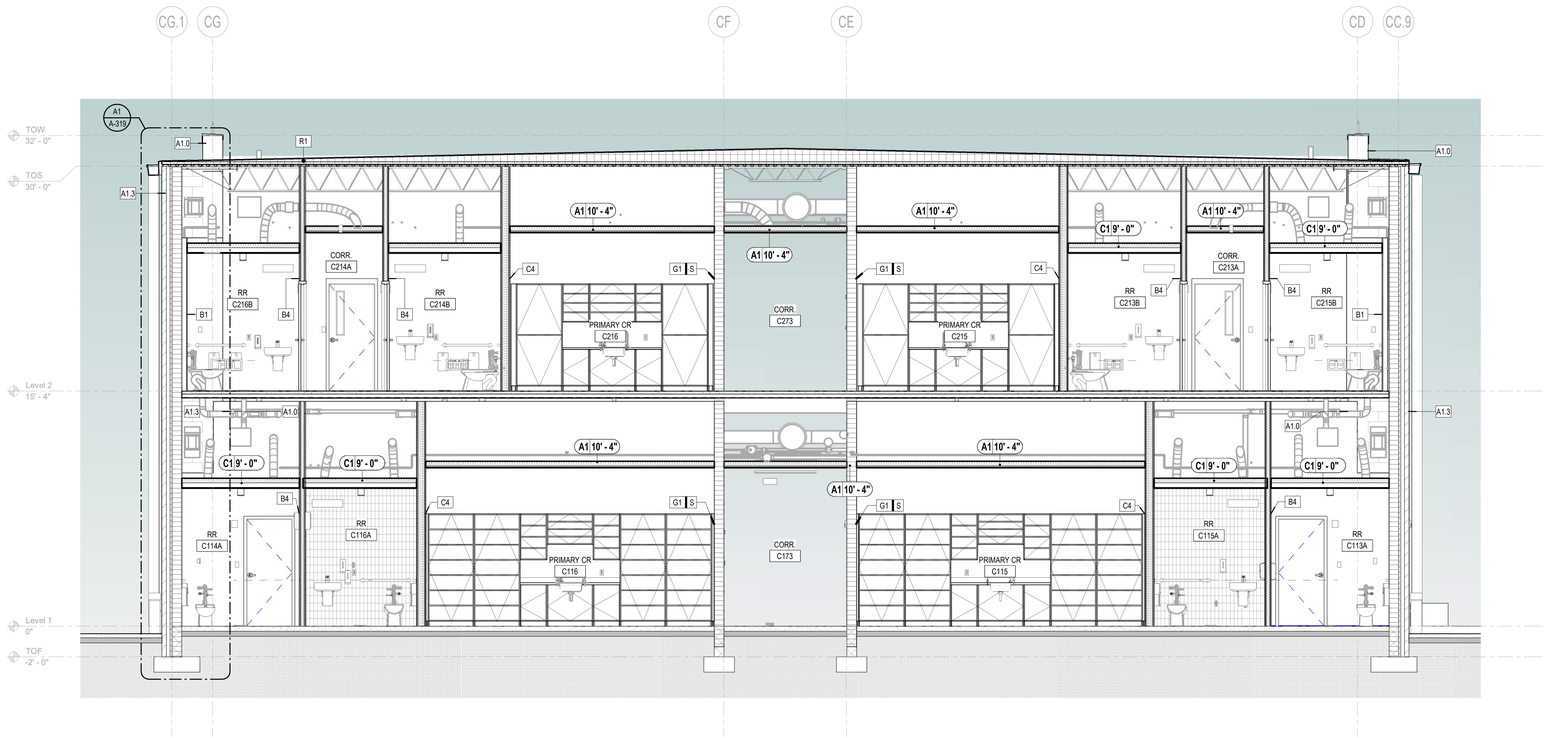

C1 BUILDING SECTION
1/4" = 1'-0"

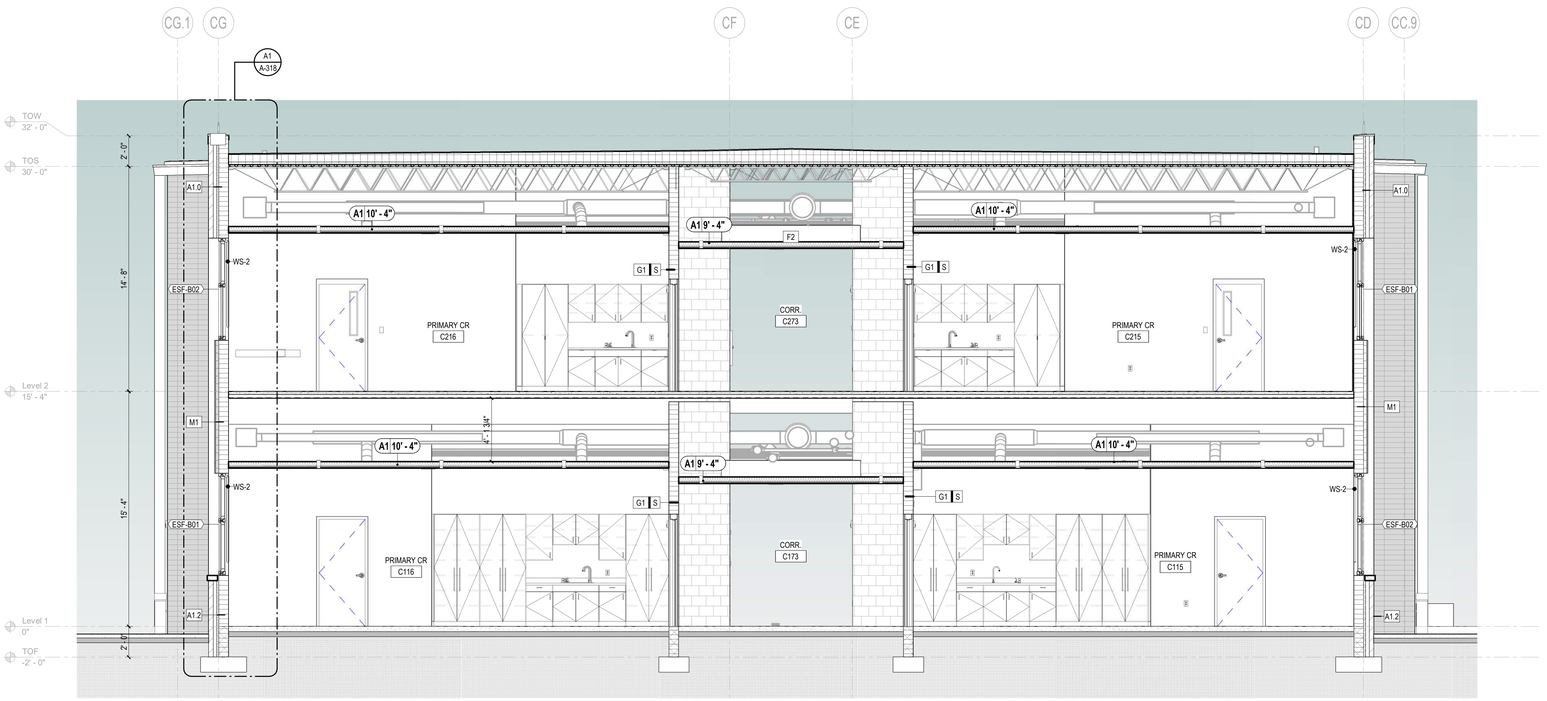

A1 BUILDING SECTION
1/4" = 1'-0"

GENERAL NOTES — BUILDING SECTION

1. SEE REVIEWED FINAL SHOP DRAWINGS FOR ALL FLASHING AND WATERPROOFING CONDITIONS AT THE BUILDING ENVELOPE PRIOR TO FABRICATION AND INSTALLATION.
2. SEE STRUCTURE FOR DESIGN PRESSURES REQUIRED FOR EXTERIOR CLADDING COMPONENTS.
3. ROOF SYSTEM DIMENSIONS, SHAPES, AND MEMBERS ARE FOR DESIGN INTENT ONLY. SEE REVIEWED FINAL ROOF SHOP DRAWINGS FOR SPECIFIC INFORMATION AND COORDINATION.
4. REFER TO A-600 SERIES SHEETS FOR DOOR AND WINDOW SCHEDULES AND ADDITIONAL INFORMATION.
5. GENERAL CONTRACTOR SHALL COORDINATE ALL SYSTEMS PRIOR TO SUBMITTAL OF SHOP DRAWINGS.
6. ITEMS NOTED ARE TYPICAL EXAMPLES, EVERY INSTANCE MAY NOT BE NOTED OR TAGGED.
7. SEE TELECOM FOR CAMERA, CARD READER, ETC. SCHEDULE(S).
8. DIMENSIONS SHOWN ARE REFERENCED TO FACE OF EXTERIOR FINISHES.
9. LANDSCAPE NOT SHOWN, REFER TO LANDSCAPE DRAWINGS FOR ADDITIONAL INFORMATION.
10. PROVIDE INTERIOR WALL TYPE "C4" TYPICAL, UNO.
11. SEE SHEET A-011 WALL TYPES FOR DETAILED WALL ASSEMBLIES.
12. SEE OTHER DISCIPLINES FOR ITEMS NOT SHOWN OR CALLED OUT.

1/4" = 1'-0" SCALE 2 0 2 4 6 8 10 FEET

© 2025 ARCHITECTS, INC. ALL RIGHTS RESERVED NO PART OF THIS DOCUMENT MAY BE COPIED, REPRODUCED OR TRANSMITTED BY ANY MEANS WITHOUT WRITTEN PERMISSION OF DAG ARCHITECTS, INC. THESE DRAWINGS AND SPECIFICATIONS ARE THE PROPERTY AND COPYRIGHT OF DAG ARCHITECTS, INC. AND SHALL NOT BE USED ON ANY OTHER PROJECT OR LOCATION EXCEPT AS DESCRIBED ON THE DRAWINGS, WITHOUT THE PRIOR WRITTEN AGREEMENT OF DAG ARCHITECTS.

DAG Architects
AR0017640
850 South Gadsden Street
Suite 140
Tallahassee, Florida 32301
850.656.7506
www.dagarchitects.com

© 2025 All reproduction & intellectual property rights reserved.

FITZGERALD COLLABORATIVE GROUP, LLC.
AA26001957

STATE OF FLORIDA · ROGER T. GODWIN · AR0017551 · 09-18-25 · REGISTERED ARCHITECT


Roger T. Godwin
Professional Architect:
Florida - License #AR0017551

Digital Signature

PERMIT DOCUMENTS

GADSDEN COUNTY SCHOOL BOARD
New Quincy K-8 School

1400 W. KING STREET
QUINCY, FL 32351

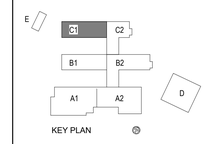


REVISIONS
NO. DESCRIPTION DATE

RECEIVED
ALLSTATE CONSTRUCTION
09-18-2025

Project Number	22023
Dated	07-31-2025

BUILDING SECTIONS
A-304

© 2025 DAG ARCHITECTS, INC. ALL RIGHTS RESERVED NO PART OF THIS DOCUMENT MAY BE COPIED, REPRODUCED OR TRANSMITTED BY ANY MEANS WITHOUT WRITTEN PERMISSION OF DAG ARCHITECTS, INC. THESE DRAWINGS AND SPECIFICATIONS ARE THE PROPERTY AND COPYRIGHT OF DAG ARCHITECTS, INC. AND SHALL NOT BE USED ON ANY OTHER PROJECT OR LOCATION EXCEPT AS DESCRIBED ON THE DRAWINGS, WITHOUT THE PRIOR WRITTEN AGREEMENT OF DAG ARCHITECTS.

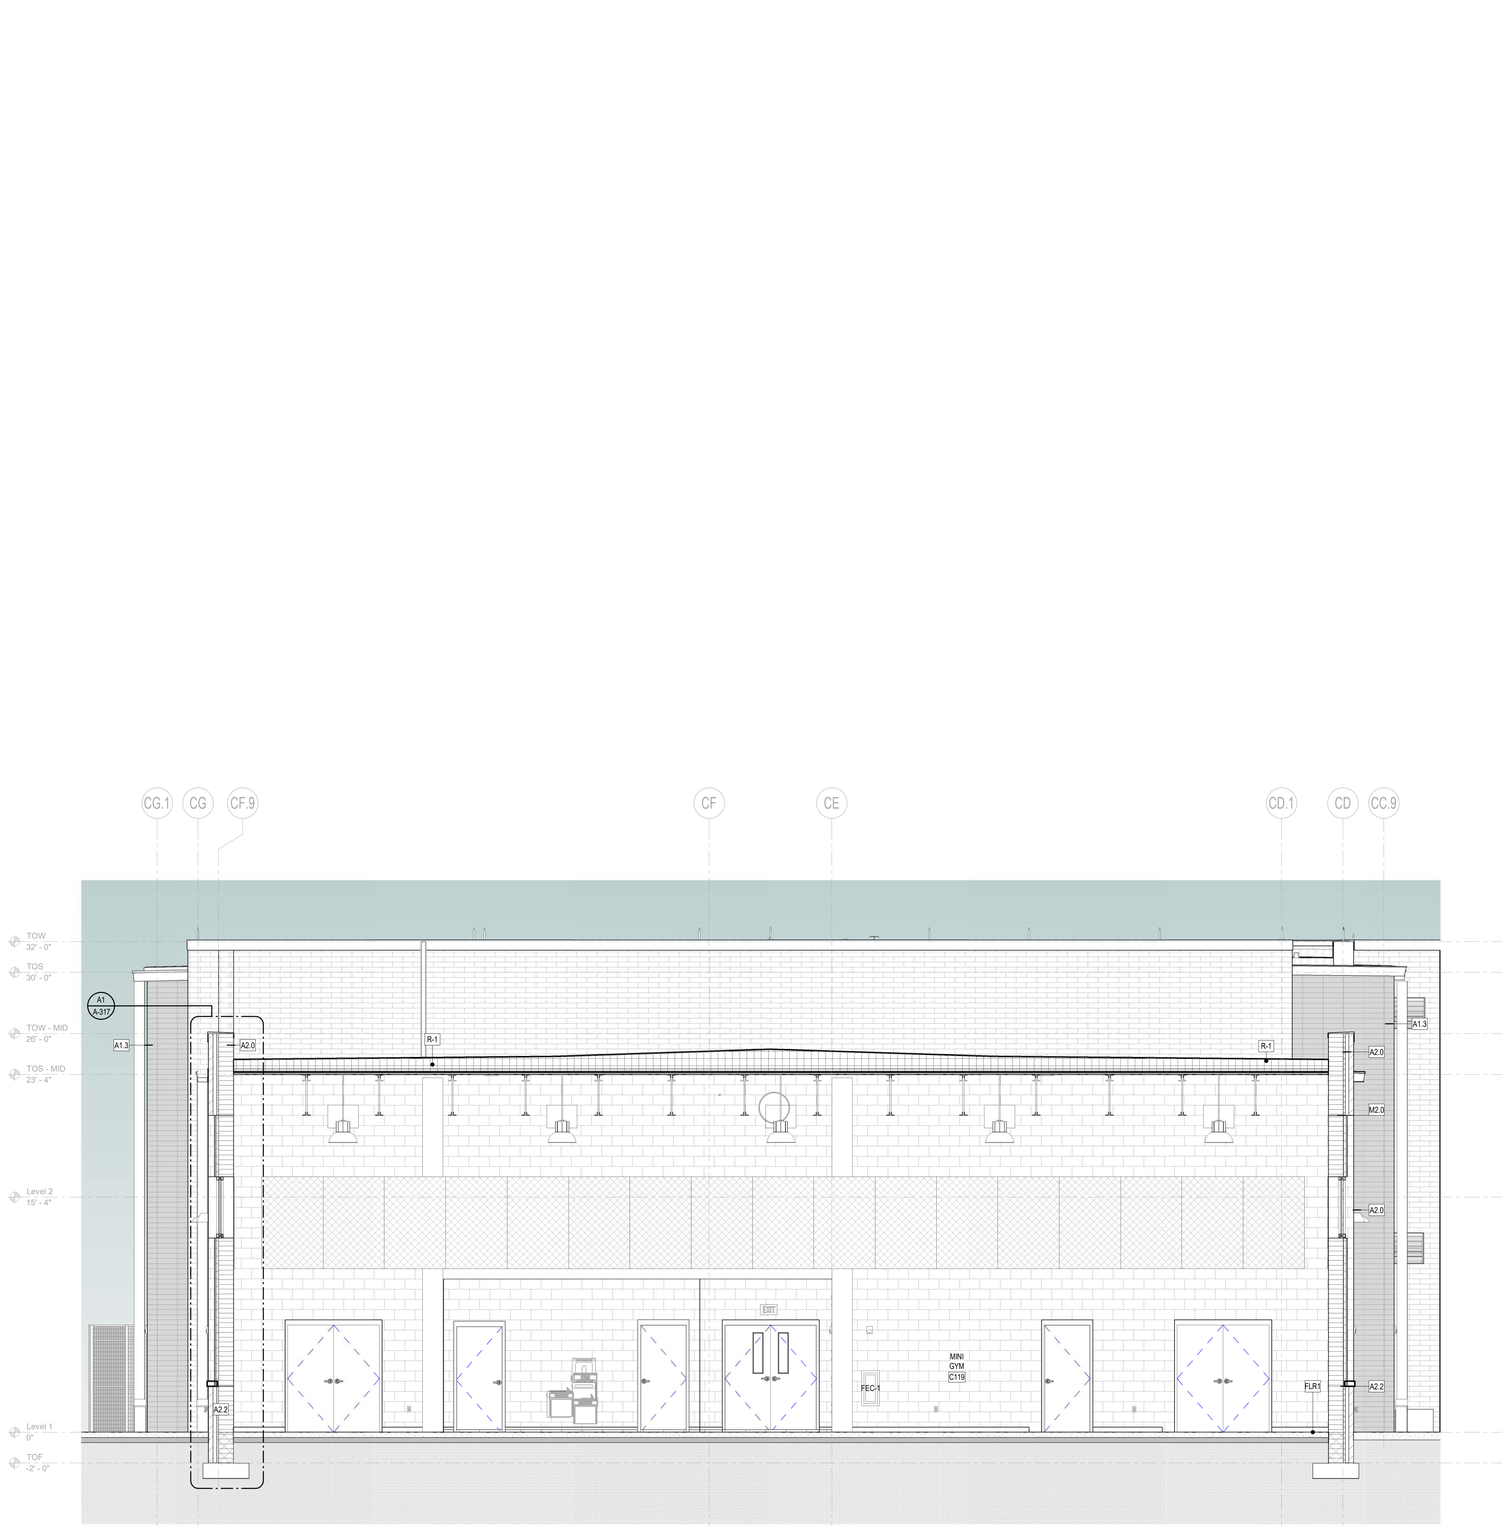

Base price does not include this work.
Alternate add this work.

A1 BUILDING SECTION
1/4" = 1'-0"

GENERAL NOTES — BUILDING SECTION

1. SEE REVIEWED FINAL SHOP DRAWINGS FOR ALL FLASHING AND WATERPROOFING CONDITIONS AT THE BUILDING ENVELOPE PRIOR TO FABRICATION AND INSTALLATION.
2. SEE STRUCTURE FOR DESIGN PRESSURES REQUIRED FOR EXTERIOR CLADDING COMPONENTS.
3. ROOF SYSTEM DIMENSIONS, SHAPES, AND MEMBERS ARE FOR DESIGN INTENT ONLY. SEE REVIEWED FINAL ROOF SHOP DRAWINGS FOR SPECIFIC INFORMATION AND COORDINATION.
4. REFER TO A-600 SERIES SHEETS FOR DOOR AND WINDOW SCHEDULES AND ADDITIONAL INFORMATION.
5. GENERAL CONTRACTOR SHALL COORDINATE ALL SYSTEMS PRIOR TO SUBMITTAL OF SHOP DRAWINGS.
6. ITEMS NOTED ARE TYPICAL EXAMPLES, EVERY INSTANCE MAY NOT BE NOTED OR TAGGED.
7. SEE TELECOM FOR CAMERA, CARD READER, ETC. SCHEDULE(S).
8. DIMENSIONS SHOWN ARE REFERENCED TO FACE OF EXTERIOR FINISHES.
9. LANDSCAPE NOT SHOWN, REFER TO LANDSCAPE DRAWINGS FOR ADDITIONAL INFORMATION.
10. PROVIDE INTERIOR WALL TYPE "C4" TYPICAL, UNO.
11. SEE SHEET A-011 WALL TYPES FOR DETAILED WALL ASSEMBLIES.
12. SEE OTHER DISCIPLINES FOR ITEMS NOT SHOWN OR CALLED OUT.

1/4" = 1'-0" SCALE 2 0 2 4 6 8 10 FEET

DAG Architects
AR0017640
850 South Gadsden Street
Suite 140
Tallahassee, Florida 32301
850.656.7506
www.dagarchitects.com

© 2025 All reproduction & intellectual property rights reserved.

FITZGERALD COLLABORATIVE GROUP, LLC.
AA26001957

STATE OF FLORIDA · ROGER T. GODWIN · AR0017551 · 09-18-25 · REGISTERED ARCHITECT

Roger T. Godwin
Professional Architect:
Florida - License #AR0017551


Digital Signature

PERMIT DOCUMENTS

GADSDEN COUNTY
SCHOOL BOARD
New Quincy K-8 School

GADSDEN COUNTY SCHOOL DISTRICT — FL

1400 W. KING STREET
QUINCY, FL 32351

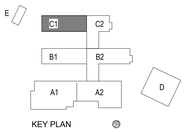

REVISIONS
NO. DESCRIPTION DATE

RECEIVED
ALLSTATE CONSTRUCTION
09-18-2025


Project Number	22023
Dated	07-31-2025

BUILDING SECTIONS
A-305


© 2025 DAG ARCHITECTS, INC. ALL RIGHTS RESERVED. NO PART OF THIS DOCUMENT MAY BE COPIED, REPRODUCED OR TRANSMITTED BY ANY MEANS WITHOUT WRITTEN PERMISSION OF DAG ARCHITECTS, INC. THESE DRAWINGS AND SPECIFICATIONS ARE THE PROPERTY AND COPYRIGHT OF DAG ARCHITECTS, INC. AND SHALL NOT BE USED ON ANY OTHER PROJECT OR LOCATION EXCEPT AS DESCRIBED ON THE DRAWINGS, WITHOUT THE PRIOR WRITTEN AGREEMENT OF DAG ARCHITECTS.

KEYNOTES


NUMBER	DESCRIPTION
05.01	STEEL FRAMING - SEE STRUCTURE
07.51	SINGLY-PLY FULLY ADHERED ROOFING MEMBRANE - SEE SHOP DRAWINGS & SPECS
08.41	ALUMINUM STOREFRONT SYSTEM - SEE STOREFRONT SCHEDULE
08.42	ALUMINUM DOOR - SEE DOOR SCHEDULE
10.51	PREFINISHED ALUMINUM COVERED WALKWAY - SEE SITE PACKAGE AND SPECS. COLOR: CLEAR ANODIZED

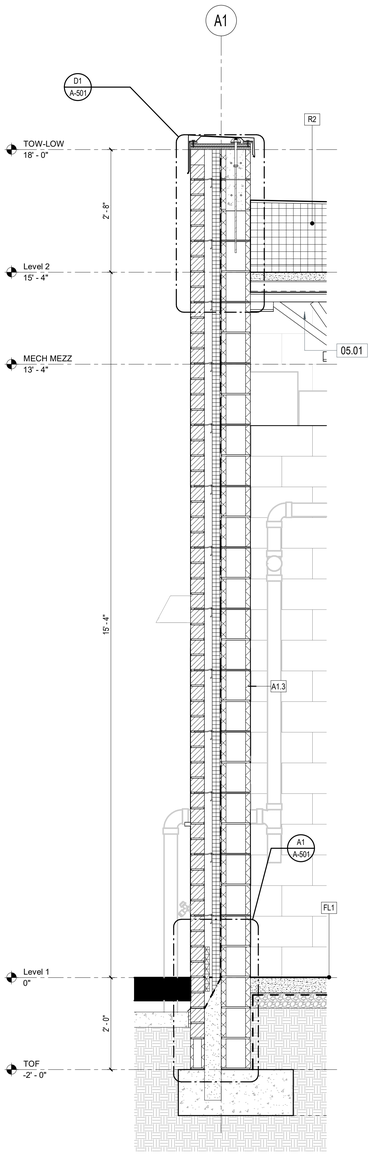


A1 WALL SECTION
3/4" = 1'-0"

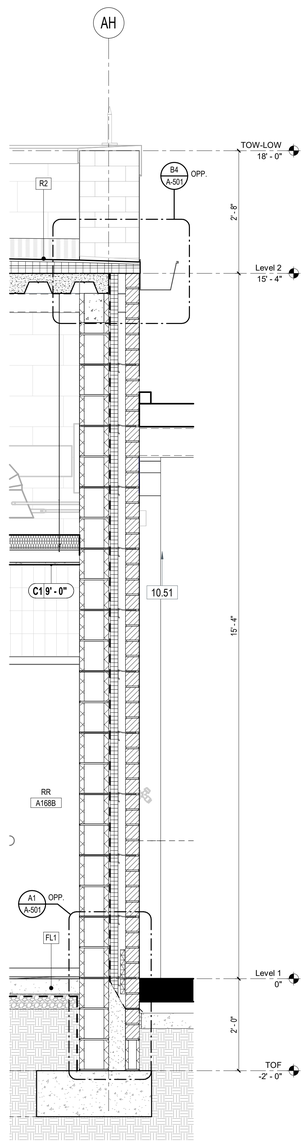

A2 WALL SECTION
3/4" = 1'-0"

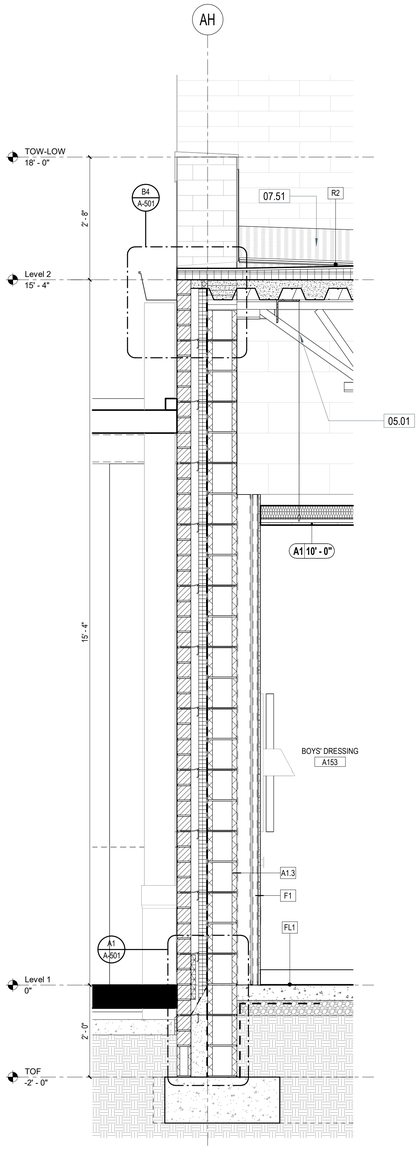

A3 WALL SECTION
3/4" = 1'-0"

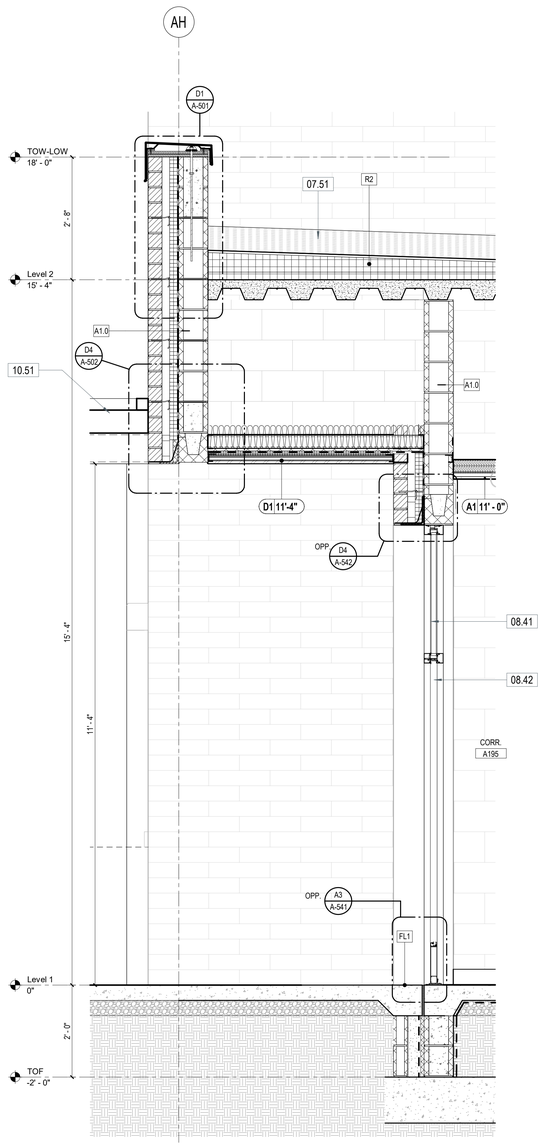

A4 WALL SECTION
3/4" = 1'-0"

GENERAL NOTES

BUILDING SECTION

1. SEE REVIEWED FINAL SHOP DRAWINGS FOR ALL FLASHING AND WATERPROOFING CONDITIONS AT THE BUILDING ENVELOPE PRIOR TO FABRICATION AND INSTALLATION.
2. SEE STRUCTURE FOR DESIGN PRESSURES REQUIRED FOR EXTERIOR CLADDING COMPONENTS.
3. ROOF SYSTEM DIMENSIONS, SHAPES, AND MEMBERS ARE FOR DESIGN INTENT ONLY. SEE REVIEWED FINAL ROOF SHOP DRAWINGS FOR SPECIFIC INFORMATION AND COORDINATION.
4. REFER TO A-600 SERIES SHEETS FOR DOOR AND WINDOW SCHEDULES AND ADDITIONAL INFORMATION.
5. GENERAL CONTRACTOR SHALL COORDINATE ALL SYSTEMS PRIOR TO SUBMITTAL OF SHOP DRAWINGS.
6. ITEMS NOTED ARE TYPICAL EXAMPLES, EVERY INSTANCE MAY NOT BE NOTED OR TAGGED.
7. SEE TELECOM FOR CAMERA, CARD READER, ETC. SCHEDULE(S).
8. DIMENSIONS SHOWN ARE REFERENCED TO FACE OF EXTERIOR FINISHES.
9. LANDSCAPE NOT SHOWN, REFER TO LANDSCAPE DRAWINGS FOR ADDITIONAL INFORMATION.
10. PROVIDE INTERIOR WALL TYPE "C4" TYPICAL, UNO.
11. SEE SHEET A-011 WALL TYPES FOR DETAILED WALL ASSEMBLIES.
12. SEE OTHER DISCIPLINES FOR ITEMS NOT SHOWN OR CALLED OUT.

3/4" = 1'-0" SCALE 1 0 1 2 3 FEET

DAG Architects
AR0017640
850 South Gadsden Street
Suite 140
Tallahassee, Florida 32301
850.656.7506
www.dagarchitects.com

© 2025 All reproduction & intellectual property rights reserved.

FITZGERALD COLLABORATIVE GROUP, LLC.
AA26001957

STATE OF FLORIDA
ROGER T. GODWIN
AR0017551
09-18-25
REGISTERED ARCHITECT

Roger T. Godwin
Professional Architect:
Florida - License #AR0017551


Digital Signature

PERMIT DOCUMENTS

GADSDEN COUNTY SCHOOL BOARD
New Quincy K-8 School

GADSDEN COUNTY SCHOOL DISTRICT — FL —

1400 W. KING STREET
QUINCY, FL 32351

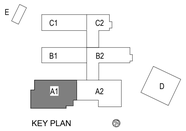


REVISIONS
NO. DESCRIPTION *DATE*

RECEIVED
ALLSTATE CONSTRUCTION
09-18-2025


Project Number	**22023**
Dated	07-31-2025

WALL SECTIONS
A-311


© 2025 DAG ARCHITECTS, INC. ALL RIGHTS RESERVED NO PART OF THIS DOCUMENT MAY BE COPIED, REPRODUCED OR TRANSMITTED BY ANY MEANS WITHOUT WRITTEN PERMISSION OF DAG ARCHITECTS, INC. THESE DRAWINGS AND SPECIFICATIONS ARE THE PROPERTY AND COPYRIGHT OF DAG ARCHITECTS, INC. AND SHALL NOT BE USED ON ANY OTHER PROJECT OR LOCATION EXCEPT AS DESCRIBED ON THE DRAWINGS, WITHOUT THE PRIOR WRITTEN AGREEMENT OF DAG ARCHITECTS.

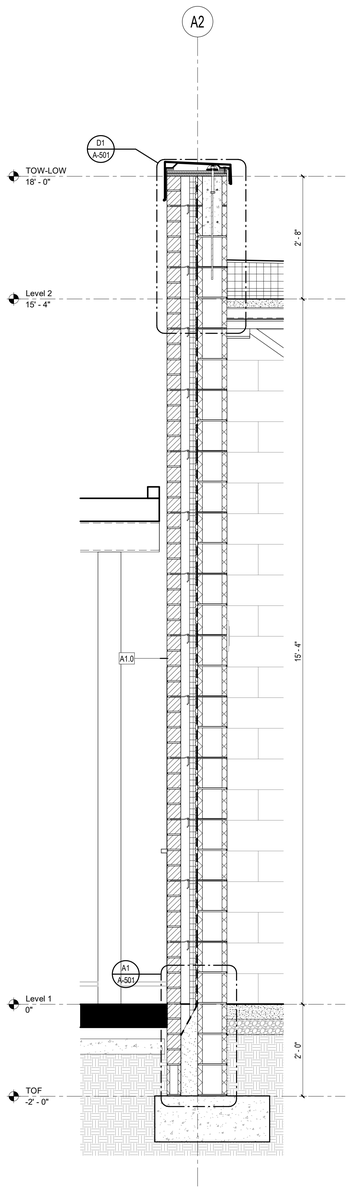


A1 WALL SECTION
3/4" = 1'-0"

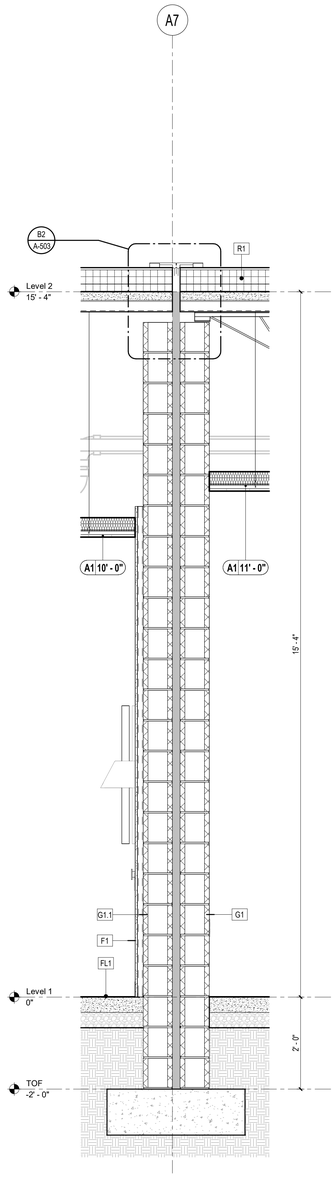

A2 WALL SECTION
3/4" = 1'-0"

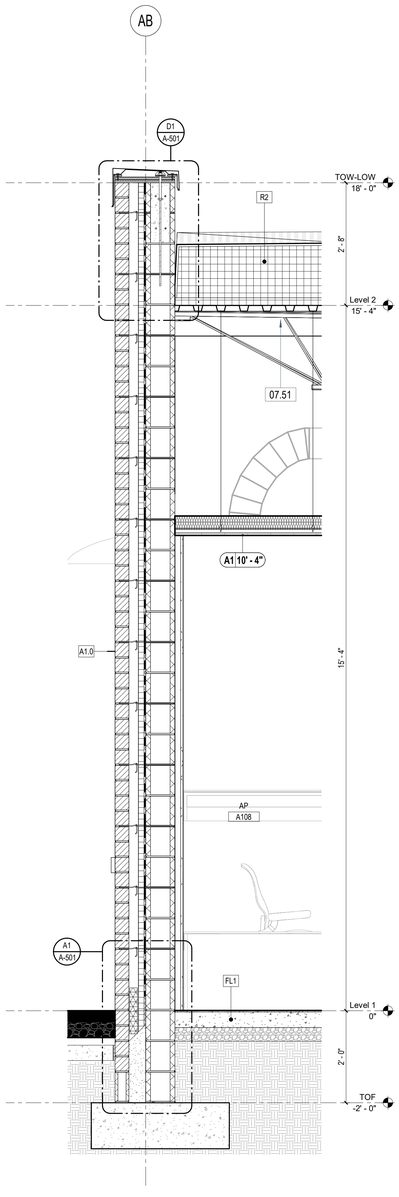

A3 WALL SECTION
3/4" = 1'-0"

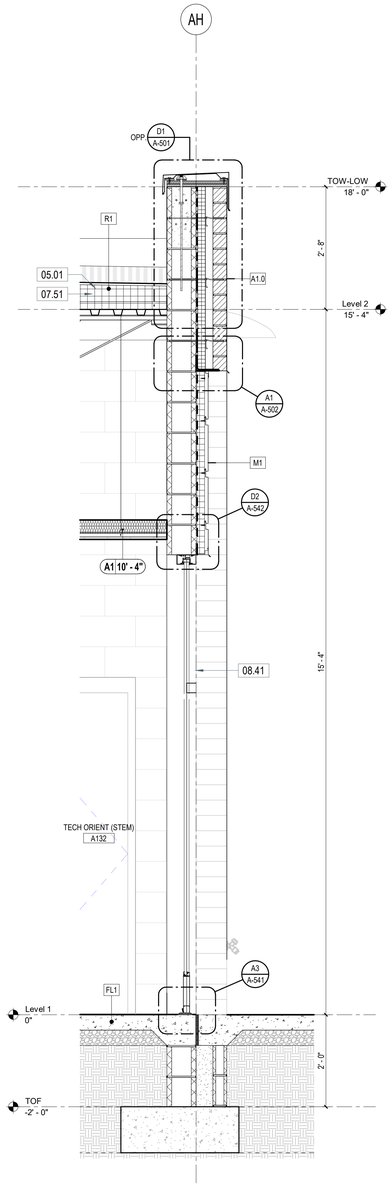

A4 WALL SECTION
3/4" = 1'-0"

KEYNOTES

NUMBER	DESCRIPTION
05.01	STEEL FRAMING - SEE STRUCTURE
07.51	SINGLY-PLY FULLY ADHERED ROOFING MEMBRANE - SEE SHOP DRAWINGS & SPECS
08.41	ALUMINUM STOREFRONT SYSTEM - SEE STOREFRONT SCHEDULE

GENERAL NOTES

BUILDING SECTION

1. SEE REVIEWED FINAL SHOP DRAWINGS FOR ALL FLASHING AND WATERPROOFING CONDITIONS AT THE BUILDING ENVELOPE PRIOR TO FABRICATION AND INSTALLATION.
2. SEE STRUCTURE FOR DESIGN PRESSURES REQUIRED FOR EXTERIOR CLADDING COMPONENTS.
3. ROOF SYSTEM DIMENSIONS, SHAPES, AND MEMBERS ARE FOR DESIGN INTENT ONLY. SEE REVIEWED FINAL ROOF SHOP DRAWINGS FOR SPECIFIC INFORMATION AND COORDINATION.
4. REFER TO A-600 SERIES SHEETS FOR DOOR AND WINDOW SCHEDULES AND ADDITIONAL INFORMATION.
5. GENERAL CONTRACTOR SHALL COORDINATE ALL SYSTEMS PRIOR TO SUBMITTAL OF SHOP DRAWINGS.
6. ITEMS NOTED ARE TYPICAL EXAMPLES, EVERY INSTANCE MAY NOT BE NOTED OR TAGGED.
7. SEE TELECOM FOR CAMERA, CARD READER, ETC. SCHEDULE(S).
8. DIMENSIONS SHOWN ARE REFERENCED TO FACE OF EXTERIOR FINISHES.
9. LANDSCAPE NOT SHOWN, REFER TO LANDSCAPE DRAWINGS FOR ADDITIONAL INFORMATION.
10. PROVIDE INTERIOR WALL TYPE "C4" TYPICAL, UNO.
11. SEE SHEET A-011 WALL TYPES FOR DETAILED WALL ASSEMBLIES.
12. SEE OTHER DISCIPLINES FOR ITEMS NOT SHOWN OR CALLED OUT.

3/4" = 1'-0" SCALE 1 0 1 2 3 FEET

DAG Architects
AR0017640
850 South Gadsden Street
Suite 140
Tallahassee, Florida 32301
850.656.7506
www.dagarchitects.com

© 2025 All reproduction & intellectual property rights reserved.

FITZGERALD COLLABORATIVE GROUP, LLC.
AA26001957

STATE OF FLORIDA · ROGER T. GODWIN · AR0017551 · 09-18-25 · REGISTERED ARCHITECT

Roger T. Godwin
Professional Architect:
Florida - License #AR0017551


Digital Signature

PERMIT DOCUMENTS

GADSDEN COUNTY
SCHOOL BOARD
New Quincy K-8 School

GADSDEN COUNTY SCHOOL DISTRICT — FL —

1400 W. KING STREET
QUINCY, FL 32351

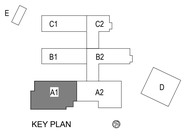


REVISIONS
NO. DESCRIPTION DATE


RECEIVED
ALLSTATE CONSTRUCTION
09-18-2025


Project Number	22023
Dated	07-31-2025


WALL SECTIONS
A-312

© 2025 DAG ARCHITECTS, INC. ALL RIGHTS RESERVED NO PART OF THIS DOCUMENT MAY BE COPIED, REPRODUCED OR TRANSMITTED BY ANY MEANS WITHOUT WRITTEN PERMISSION OF DAG ARCHITECTS, INC. THESE DRAWINGS AND SPECIFICATIONS ARE THE PROPERTY AND COPYRIGHT OF DAG ARCHITECTS, INC. AND SHALL NOT BE USED ON ANY OTHER PROJECT OR LOCATION EXCEPT AS DESCRIBED ON THE DRAWINGS, WITHOUT THE PRIOR WRITTEN AGREEMENT OF DAG ARCHITECTS.

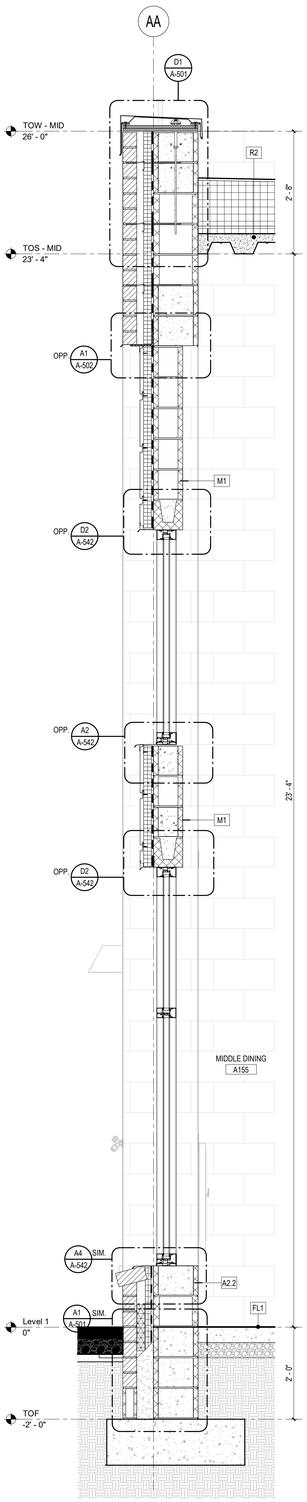

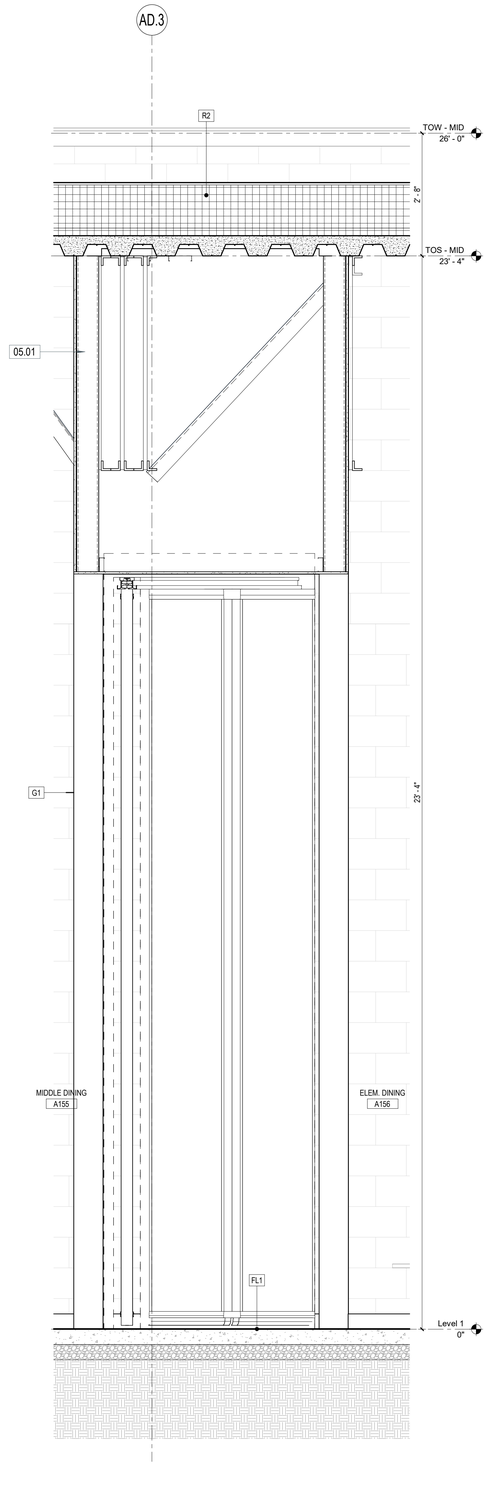

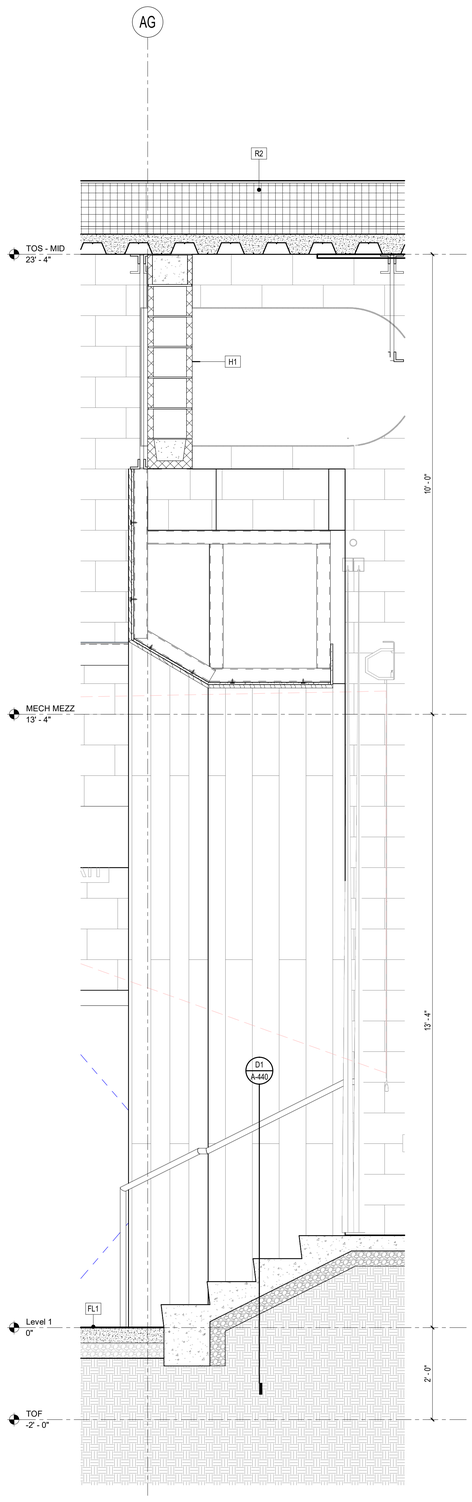

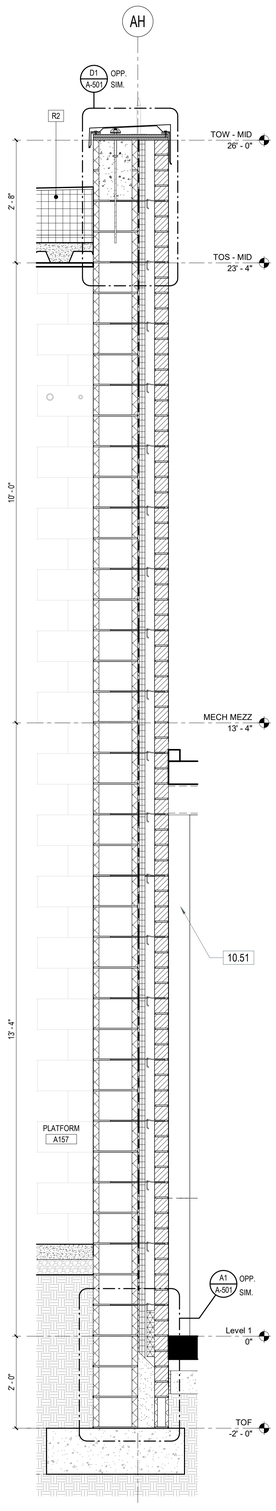

A1 WALL SECTION
3/4" = 1'-0"

A2 WALL SECTION
3/4" = 1'-0"

A3 WALL SECTION
3/4" = 1'-0"

A4 WALL SECTION
3/4" = 1'-0"

KEYNOTES

NUMBER	DESCRIPTION
05.01	STEEL FRAMING - SEE STRUCTURE
10.51	PREFINISHED ALUMINUM COVERED WALKWAY - SEE SITE PACKAGE AND SPECS. COLOR: CLEAR ANODIZED

GENERAL NOTES

BUILDING SECTION

1. SEE REVIEWED FINAL SHOP DRAWINGS FOR ALL FLASHING AND WATERPROOFING CONDITIONS AT THE BUILDING ENVELOPE PRIOR TO FABRICATION AND INSTALLATION.
2. SEE STRUCTURE FOR DESIGN PRESSURES REQUIRED FOR EXTERIOR CLADDING COMPONENTS.
3. ROOF SYSTEM DIMENSIONS, SHAPES, AND MEMBERS ARE FOR DESIGN INTENT ONLY. SEE REVIEWED FINAL ROOF SHOP DRAWINGS FOR SPECIFIC INFORMATION AND COORDINATION.
4. REFER TO A-600 SERIES SHEETS FOR DOOR AND WINDOW SCHEDULES AND ADDITIONAL INFORMATION.
5. GENERAL CONTRACTOR SHALL COORDINATE ALL SYSTEMS PRIOR TO SUBMITTAL OF SHOP DRAWINGS.
6. ITEMS NOTED ARE TYPICAL EXAMPLES, EVERY INSTANCE MAY NOT BE NOTED OR TAGGED.
7. SEE TELECOM FOR CAMERA, CARD READER, ETC. SCHEDULE(S).
8. DIMENSIONS SHOWN ARE REFERENCED TO FACE OF EXTERIOR FINISHES.
9. LANDSCAPE NOT SHOWN, REFER TO LANDSCAPE DRAWINGS FOR ADDITIONAL INFORMATION.
10. PROVIDE INTERIOR WALL TYPE "C4" TYPICAL, UNO.
11. SEE SHEET A-011 WALL TYPES FOR DETAILED WALL ASSEMBLIES.
12. SEE OTHER DISCIPLINES FOR ITEMS NOT SHOWN OR CALLED OUT.

1/8" = 1'-0" SCALE 5 0 5 10 15 20 FEET

DAG Architects
AR0017640
850 South Gadsden Street
Suite 140
Tallahassee, Florida 32301
850.656.7506
www.dagarchitects.com

© 2025 All reproduction & intellectual property rights reserved.

FITZGERALD COLLABORATIVE GROUP, LLC.
AA26001957

STATE OF FLORIDA
ROGER T. GODWIN
AR0017551
09-18-25
REGISTERED ARCHITECT

Roger T. Godwin
Professional Architect:
Florida - License #AR0017551


Digital Signature

PERMIT DOCUMENTS

GADSDEN COUNTY
SCHOOL BOARD
New Quincy K-8 School

GADSDEN COUNTY SCHOOL DISTRICT — FL —

1400 W. KING STREET
QUINCY, FL 32351

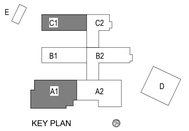


REVISIONS
NO. DESCRIPTION *DATE*


RECEIVED
ALLSTATE CONSTRUCTION
09-18-2025

Project Number	**22023**
Dated	07-31-2025


WALL SECTIONS
A-313

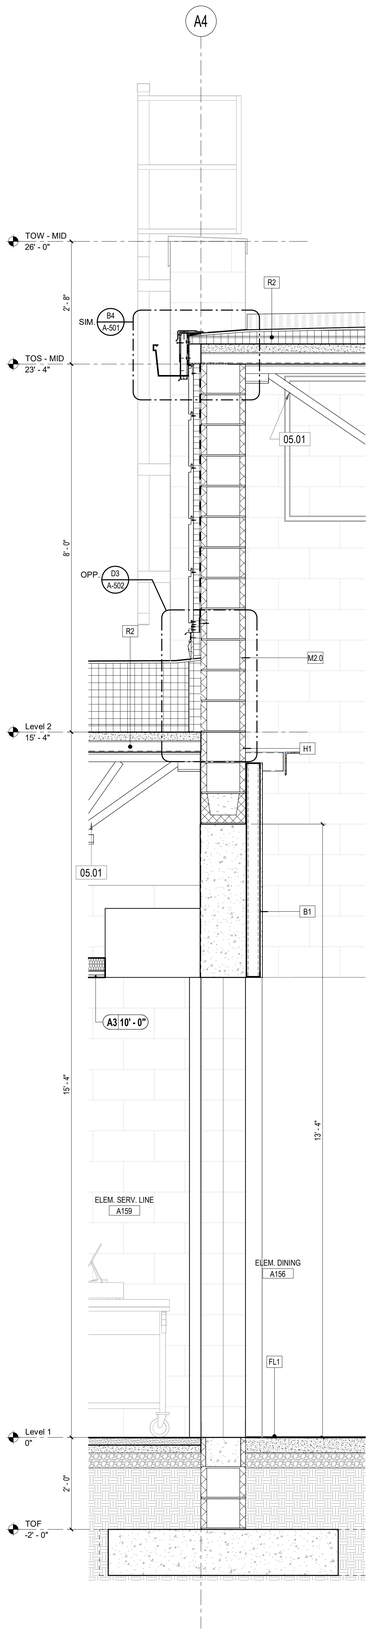


A1 WALL SECTION
3/4" = 1'-0"

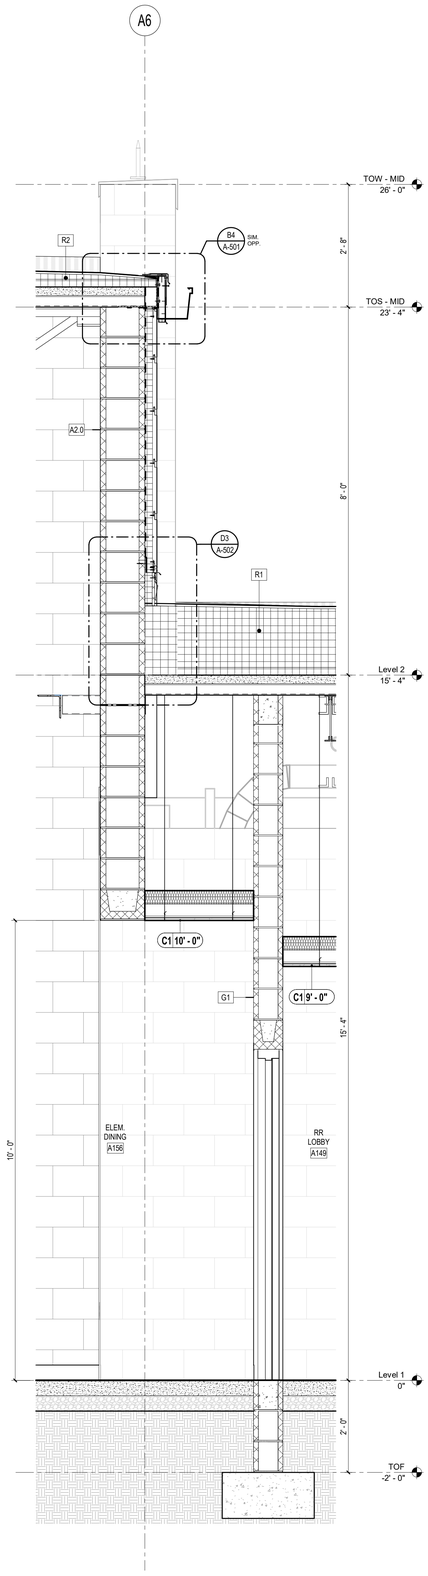

A2 WALL SECTION
3/4" = 1'-0"

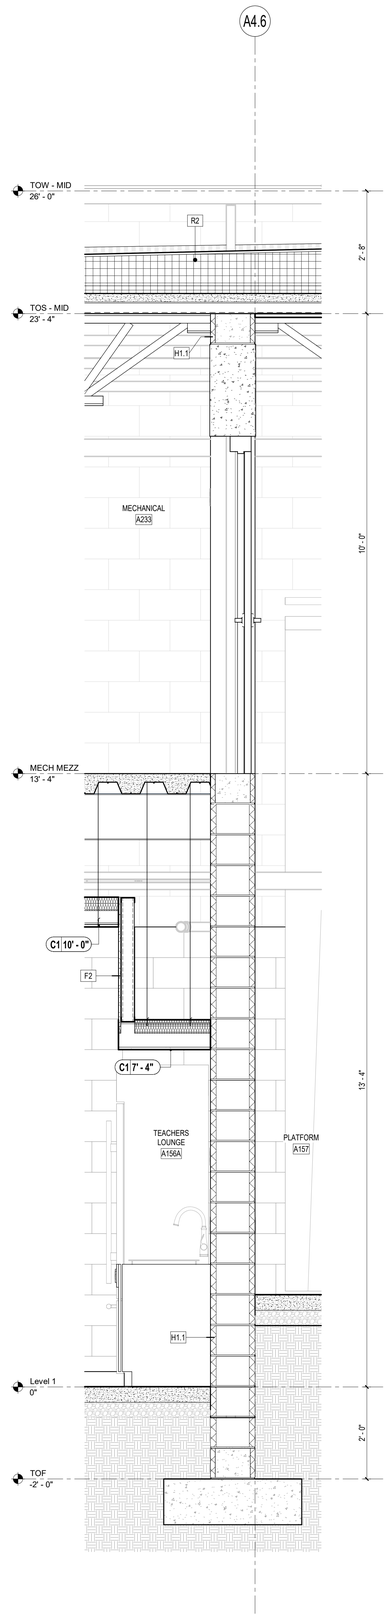

A3 WALL SECTION
3/4" = 1'-0"

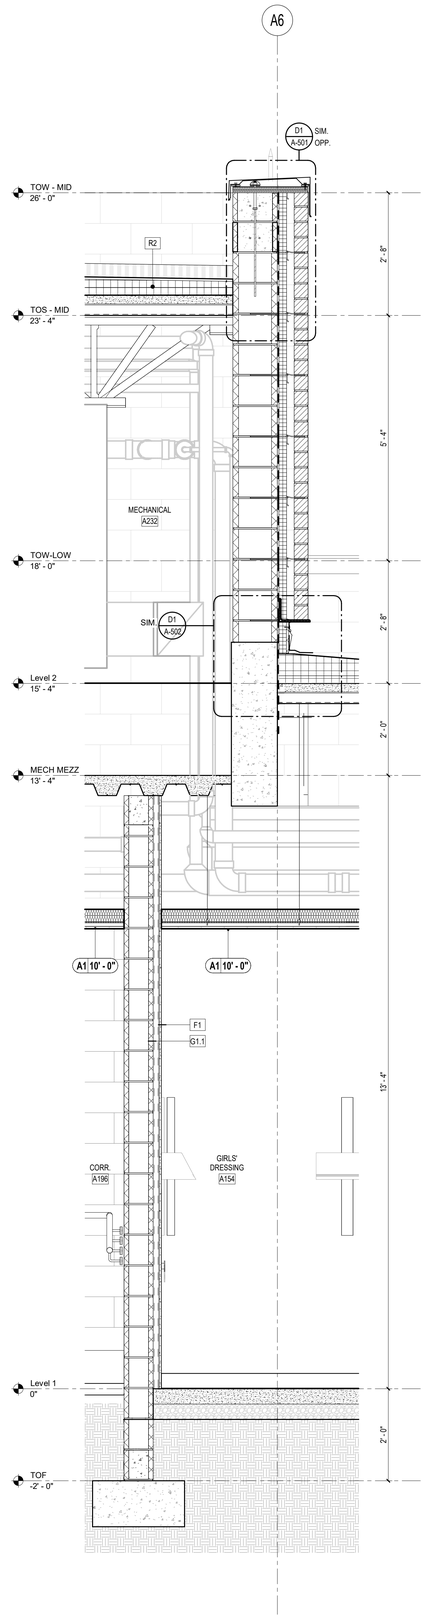

A4 WALL SECTION
3/4" = 1'-0"

1/8" = 1'-0" SCALE 5 0 5 10 15 20 FEET

GENERAL NOTES
BUILDING SECTION

1. SEE REVIEWED FINAL SHOP DRAWINGS FOR ALL FLASHING AND WATERPROOFING CONDITIONS AT THE BUILDING ENVELOPE PRIOR TO FABRICATION AND INSTALLATION.
2. SEE STRUCTURE FOR DESIGN PRESSURES REQUIRED FOR EXTERIOR CLADDING COMPONENTS.
3. ROOF SYSTEM DIMENSIONS, SHAPES, AND MEMBERS ARE FOR DESIGN INTENT ONLY. SEE REVIEWED FINAL ROOF SHOP DRAWINGS FOR SPECIFIC INFORMATION AND COORDINATION.
4. REFER TO A-600 SERIES SHEETS FOR DOOR AND WINDOW SCHEDULES AND ADDITIONAL INFORMATION.
5. GENERAL CONTRACTOR SHALL COORDINATE ALL SYSTEMS PRIOR TO SUBMITTAL OF SHOP DRAWINGS.
6. ITEMS NOTED ARE TYPICAL EXAMPLES, EVERY INSTANCE MAY NOT BE NOTED OR TAGGED.
7. SEE TELECOM FOR CAMERA, CARD READER, ETC. SCHEDULE(S).
8. DIMENSIONS SHOWN ARE REFERENCED TO FACE OF EXTERIOR FINISHES.
9. LANDSCAPE NOT SHOWN, REFER TO LANDSCAPE DRAWINGS FOR ADDITIONAL INFORMATION.
10. PROVIDE INTERIOR WALL TYPE "C4" TYPICAL, UNO.
11. SEE SHEET A-011 WALL TYPES FOR DETAILED WALL ASSEMBLIES.
12. SEE OTHER DISCIPLINES FOR ITEMS NOT SHOWN OR CALLED OUT.

KEYNOTES	
NUMBER	DESCRIPTION
05.01	STEEL FRAMING - SEE STRUCTURE

DAG Architects
AR0017640
850 South Gadsden Street
Suite 140
Tallahassee, Florida 32301
850.656.7506
www.dagarchitects.com

© 2025 All reproduction & intellectual property rights reserved.

FITZGERALD COLLABORATIVE GROUP, LLC.
AA26001957

STATE OF FLORIDA · ROGER T. GODWIN · AR0017551 · 09-18-25 · REGISTERED ARCHITECT

Roger T. Godwin
Professional Architect:
Florida - License #AR0017551


Digital Signature

PERMIT DOCUMENTS

GADSDEN COUNTY SCHOOL BOARD
New Quincy K-8 School

GADSDEN COUNTY SCHOOL DISTRICT FL

1400 W. KING STREET
QUINCY, FL 32351

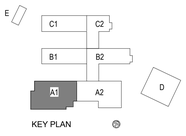

REVISIONS


NO.	DESCRIPTION	DATE

RECEIVED
ALLSTATE CONSTRUCTION
09-18-2025


Project Number	22023
Dated	07-31-2025

WALL SECTIONS
A-314


© 2025 DAG ARCHITECTS, INC. ALL RIGHTS RESERVED AS PART OF THIS DOCUMENT MAY BE COPIED, REPRODUCED OR TRANSMITTED BY ANY MEANS WITHOUT WRITTEN PERMISSION OF DAG ARCHITECTS, INC. THESE DRAWINGS AND SPECIFICATIONS ARE THE PROPERTY AND COPYRIGHT OF DAG ARCHITECTS, INC. AND SHALL NOT BE USED ON ANY OTHER PROJECT OR LOCATION EXCEPT AS DESCRIBED ON THE DRAWINGS, WITHOUT THE PRIOR WRITTEN AGREEMENT OF DAG ARCHITECTS.

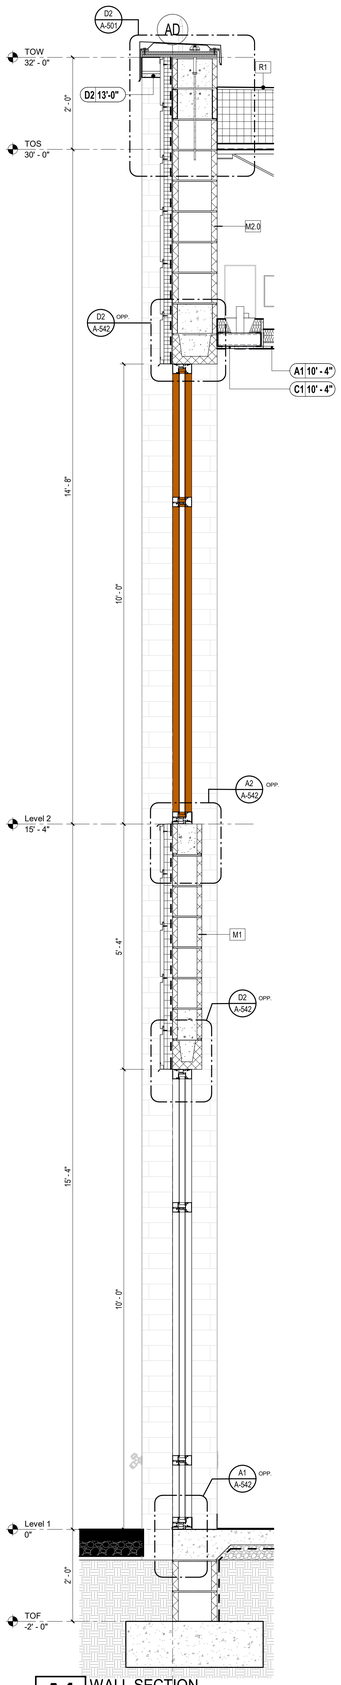


A1 WALL SECTION
3/4" = 1'-0"

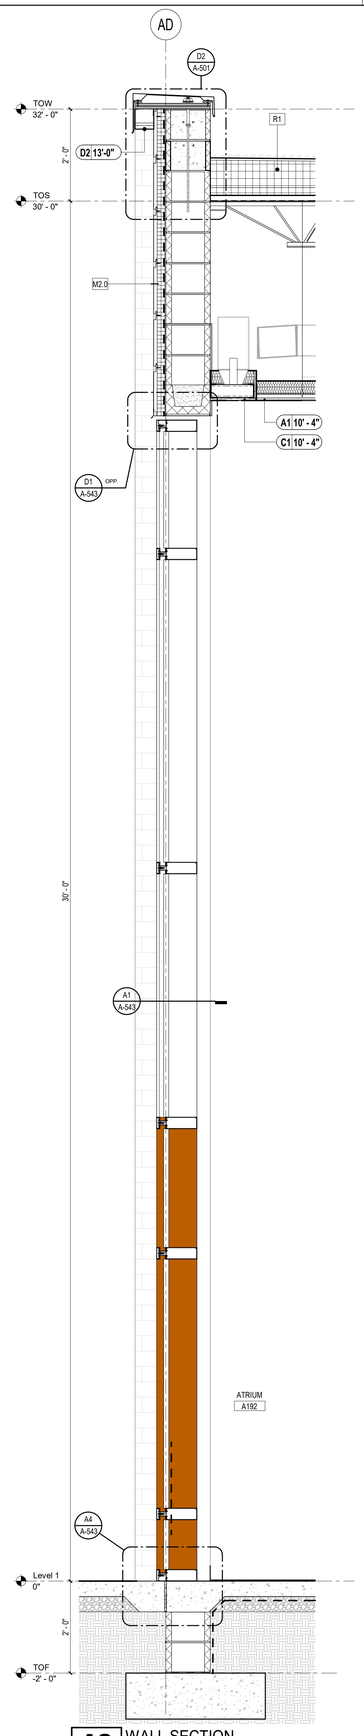


A2 WALL SECTION
3/4" = 1'-0"

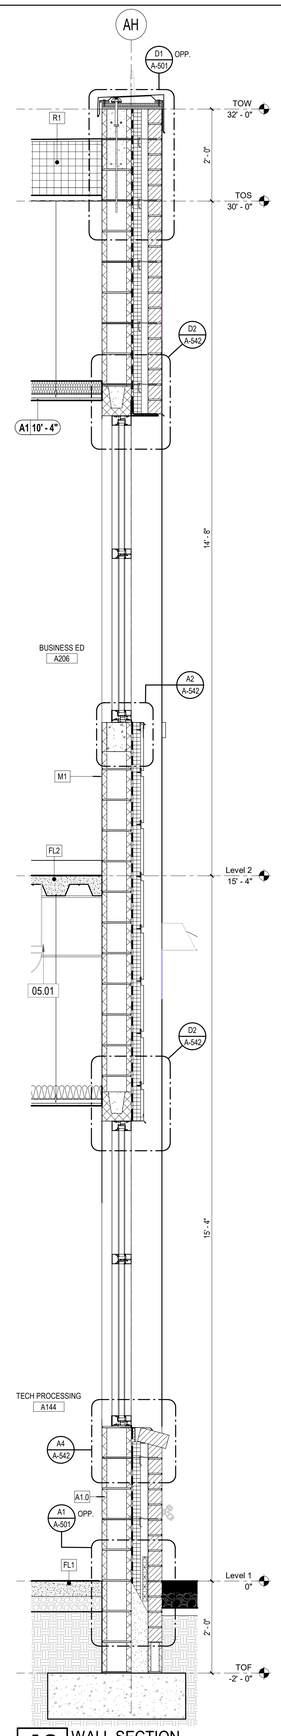

A3 WALL SECTION
3/4" = 1'-0"

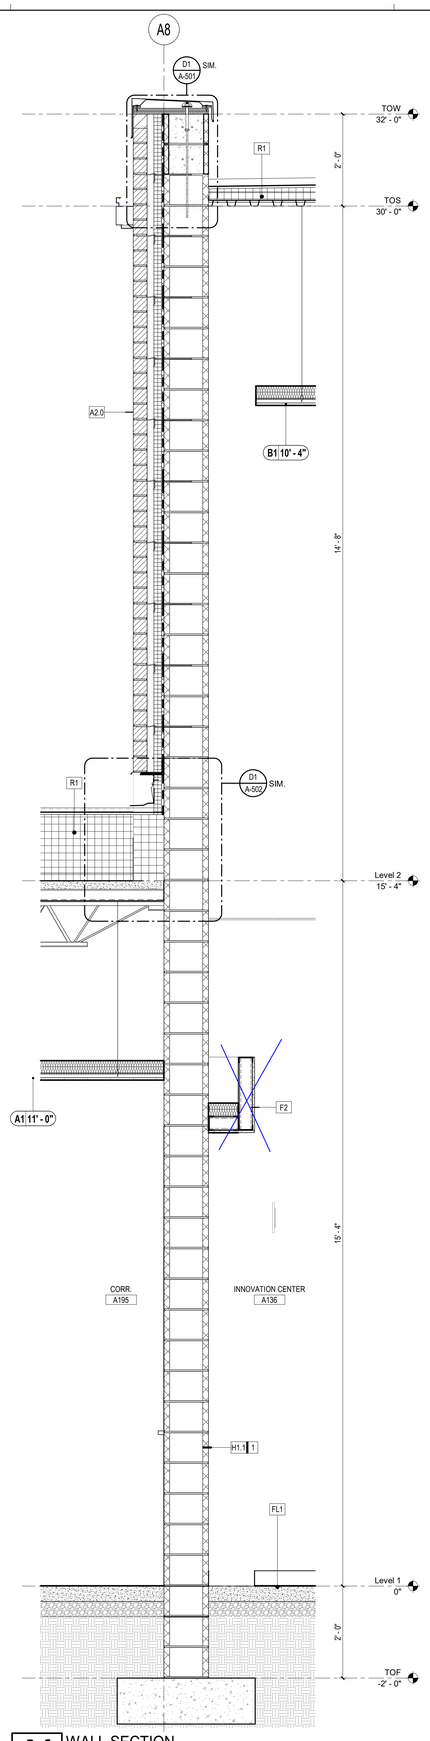

A4 WALL SECTION
3/4" = 1'-0"

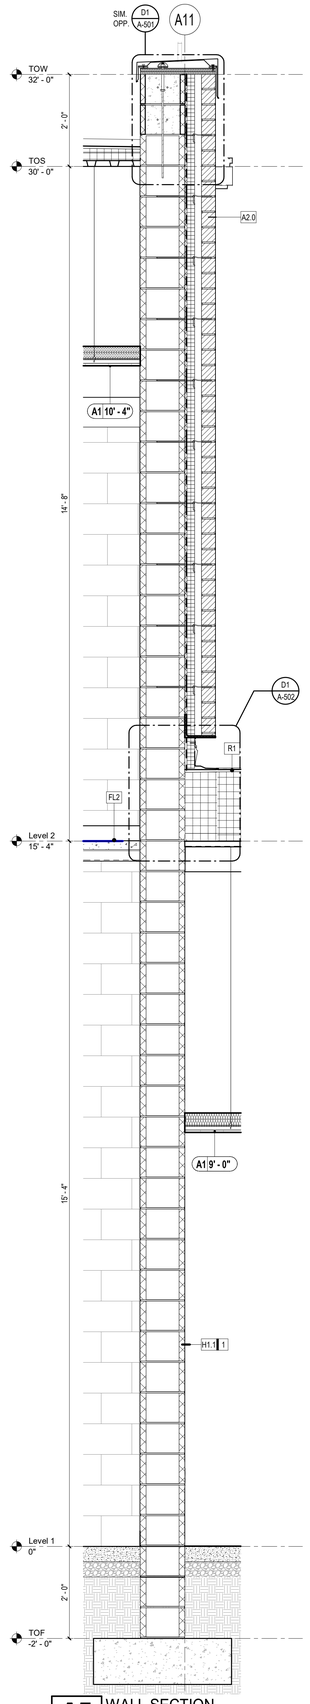

A5 WALL SECTION
3/4" = 1'-0"

KEYNOTES

NUMBER	DESCRIPTION
05.01	STEEL FRAMING - SEE STRUCTURE

GENERAL NOTES

BUILDING SECTION

1. SEE REVIEWED FINAL SHOP DRAWINGS FOR ALL FLASHING AND WATERPROOFING CONDITIONS AT THE BUILDING ENVELOPE PRIOR TO FABRICATION AND INSTALLATION.
2. SEE STRUCTURE FOR DESIGN PRESSURES REQUIRED FOR EXTERIOR CLADDING COMPONENTS.
3. ROOF SYSTEM DIMENSIONS, SHAPES, AND MEMBERS ARE FOR DESIGN INTENT ONLY. SEE REVIEWED FINAL ROOF SHOP DRAWINGS FOR SPECIFIC INFORMATION AND COORDINATION.
4. REFER TO A-600 SERIES SHEETS FOR DOOR AND WINDOW SCHEDULES AND ADDITIONAL INFORMATION.
5. GENERAL CONTRACTOR SHALL COORDINATE ALL SYSTEMS PRIOR TO SUBMITTAL OF SHOP DRAWINGS.
6. ITEMS NOTED ARE TYPICAL EXAMPLES, EVERY INSTANCE MAY NOT BE NOTED OR TAGGED.
7. SEE TELECOM FOR CAMERA, CARD READER, ETC. SCHEDULE(S).
8. DIMENSIONS SHOWN ARE REFERENCED TO FACE OF EXTERIOR FINISHES.
9. LANDSCAPE NOT SHOWN, REFER TO LANDSCAPE DRAWINGS FOR ADDITIONAL INFORMATION.
10. PROVIDE INTERIOR WALL TYPE "C4" TYPICAL, UNO.
11. SEE SHEET A-011 WALL TYPES FOR DETAILED WALL ASSEMBLIES.
12. SEE OTHER DISCIPLINES FOR ITEMS NOT SHOWN OR CALLED OUT.

5 0 5 10 15 20
1/8" = 1'-0" SCALE FEET

DAG Architects
AR0017640
850 South Gadsden Street
Suite 140
Tallahassee, Florida 32301
850.656.7506
www.dagarchitects.com

© 2025 All reproduction & intellectual property rights reserved.

FITZGERALD COLLABORATIVE GROUP, LLC.
AA26001957

STATE OF FLORIDA
ROGER T. GODWIN
AR0017551
09-18-25
REGISTERED ARCHITECT


Roger T. Godwin
Professional Architect:
Florida - License #AR0017551

Digital Signature

PERMIT DOCUMENTS

GADSDEN COUNTY
SCHOOL BOARD
New Quincy K-8 School

1400 W. KING STREET
QUINCY, FL 32351

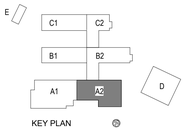


REVISIONS
NO. DESCRIPTION DATE

RECEIVED
ALLSTATE CONSTRUCTION
09-18-2025


Project Number 22023
Dated 07-31-2025

WALL SECTIONS
A-315


© 2025 DAG ARCHITECTS, INC. ALL RIGHTS RESERVED. NO PART OF THIS DOCUMENT MAY BE COPIED, REPRODUCED OR TRANSMITTED BY ANY MEANS WITHOUT WRITTEN PERMISSION OF DAG ARCHITECTS, INC. THESE DRAWINGS AND SPECIFICATIONS ARE THE PROPERTY AND COPYRIGHT OF DAG ARCHITECTS, INC. AND SHALL NOT BE USED ON ANY OTHER PROJECT OR LOCATION EXCEPT AS DESCRIBED ON THE DRAWINGS, WITHOUT THE PRIOR WRITTEN AGREEMENT OF DAG ARCHITECTS.

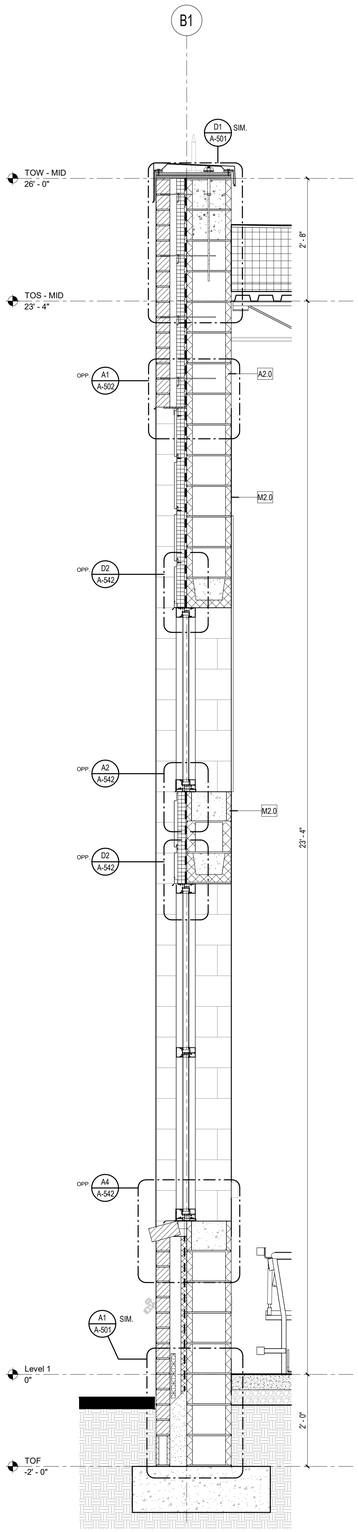


A1 WALL SECTION
3/4" = 1'-0"

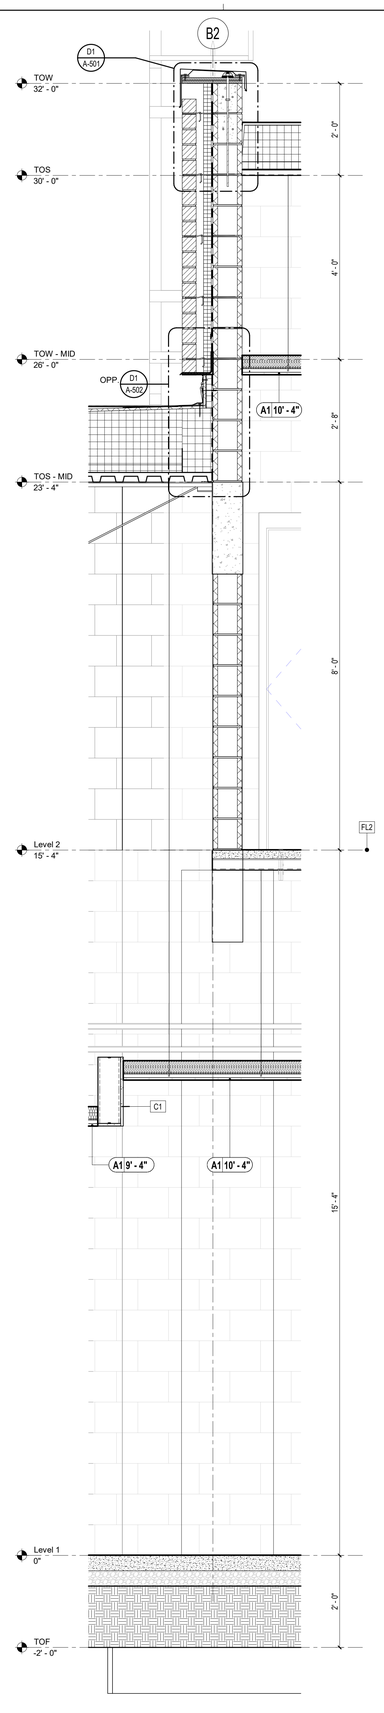

A2 WALL SECTION
3/4" = 1'-0"

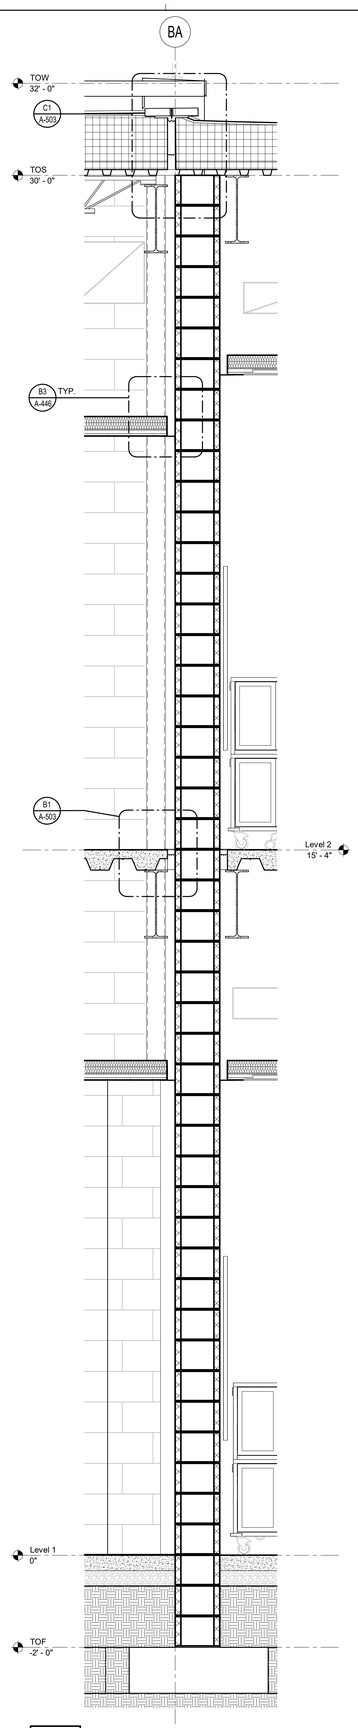

A3 WAL L SECTION
3/4" = 1'-0"

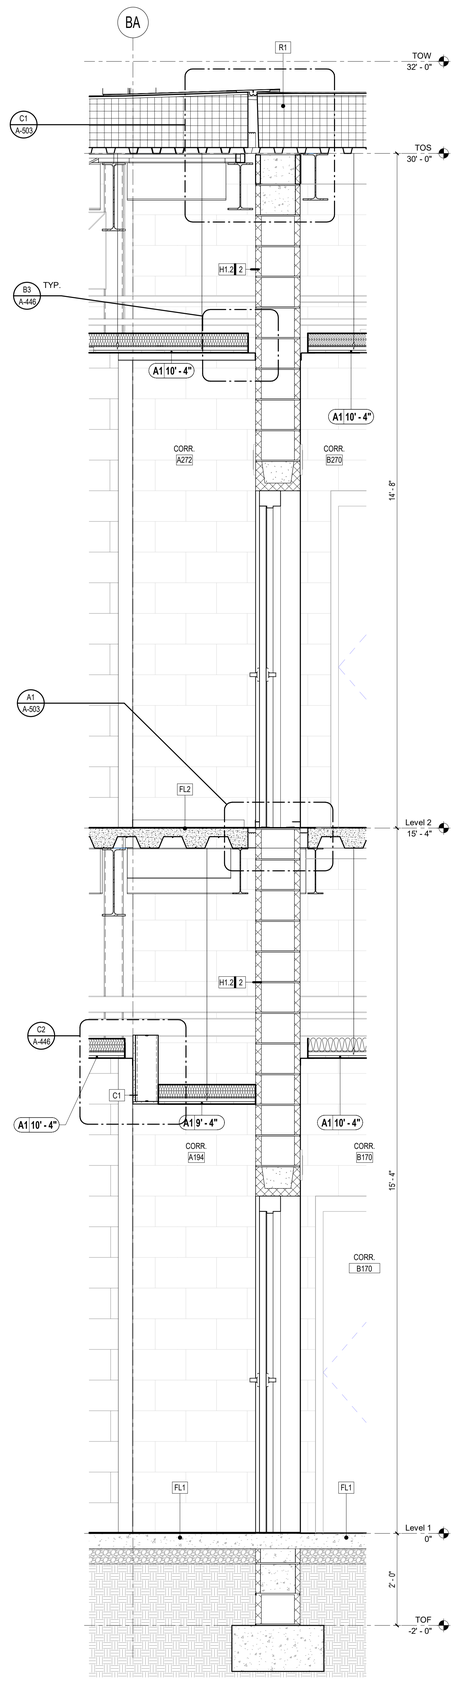

A4 WAL L SECTION
3/4" = 1'-0"

KEYNOTES

NUMBER	DESCRIPTION

GENERAL NOTES

BUILDING SECTION

1. SEE REVIEWED FINAL SHOP DRAWINGS FOR ALL FLASHING AND WATERPROOFING CONDITIONS AT THE BUILDING ENVELOPE PRIOR TO FABRICATION AND INSTALLATION.
2. SEE STRUCTURE FOR DESIGN PRESSURES REQUIRED FOR EXTERIOR CLADDING COMPONENTS.
3. ROOF SYSTEM DIMENSIONS, SHAPES, AND MEMBERS ARE FOR DESIGN INTENT ONLY. SEE REVIEWED FINAL ROOF SHOP DRAWINGS FOR SPECIFIC INFORMATION AND COORDINATION.
4. REFER TO A-600 SERIES SHEETS FOR DOOR AND WINDOW SCHEDULES AND ADDITIONAL INFORMATION.
5. GENERAL CONTRACTOR SHALL COORDINATE ALL SYSTEMS PRIOR TO SUBMITTAL OF SHOP DRAWINGS.
6. ITEMS NOTED ARE TYPICAL EXAMPLES, EVERY INSTANCE MAY NOT BE NOTED OR TAGGED.
7. SEE TELECOM FOR CAMERA, CARD READER, ETC. SCHEDULE(S).
8. DIMENSIONS SHOWN ARE REFERENCED TO FACE OF EXTERIOR FINISHES.
9. LANDSCAPE NOT SHOWN, REFER TO LANDSCAPE DRAWINGS FOR ADDITIONAL INFORMATION.
10. PROVIDE INTERIOR WALL TYPE "C4" TYPICAL, UNO.
11. SEE SHEET A-011 WALL TYPES FOR DETAILED WALL ASSEMBLIES.
12. SEE OTHER DISCIPLINES FOR ITEMS NOT SHOWN OR CALLED OUT.

1/8" = 1'-0" SCALE 5 0 5 10 15 20 FEET

DAG Architects
AR0017640
850 South Gadsden Street
Suite 140
Tallahassee, Florida 32301
850.656.7506
www.dagarchitects.com

© 2025 All reproduction & intellectual property rights reserved.

FITZGERALD COLLABORATIVE GROUP, LLC.
AA26001957

STATE OF FLORIDA · ROGER T. GODWIN · AR0017551 · 09-18-25 · REGISTERED ARCHITECT


Roger T. Godwin
Professional Architect:
Florida - License #AR0017551

Digital Signature

PERMIT DOCUMENTS

GADSDEN COUNTY
SCHOOL BOARD
New Quincy K-8 School

1400 W. KING STREET
QUINCY, FL 32351

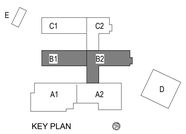

REVISIONS


NO.	DESCRIPTION	DATE

RECEIVED
ALLSTATE CONSTRUCTION
09-18-2025


Project Number	22023
Dated	07-31-2025

WALL SECTIONS
A-316


© 2025 DAG ARCHITECTS, INC. ALL RIGHTS RESERVED. NO PART OF THIS DOCUMENT MAY BE COPIED, REPRODUCED OR TRANSMITTED BY ANY MEANS WITHOUT WRITTEN PERMISSION OF DAG ARCHITECTS, INC. THESE DRAWINGS AND SPECIFICATIONS ARE THE PROPERTY AND COPYRIGHT OF DAG ARCHITECTS, INC. AND SHALL NOT BE USED ON ANY OTHER PROJECT OR LOCATION EXCEPT AS DESCRIBED ON THE DRAWINGS, WITHOUT THE PRIOR WRITTEN AGREEMENT OF DAG ARCHITECTS.

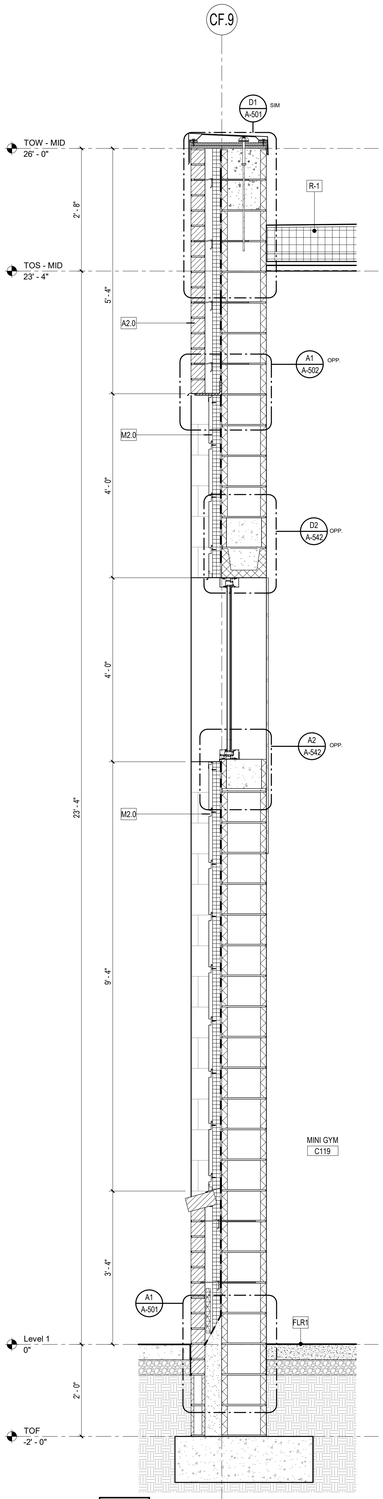


A1 WALL SECTION
3/4" = 1'-0"

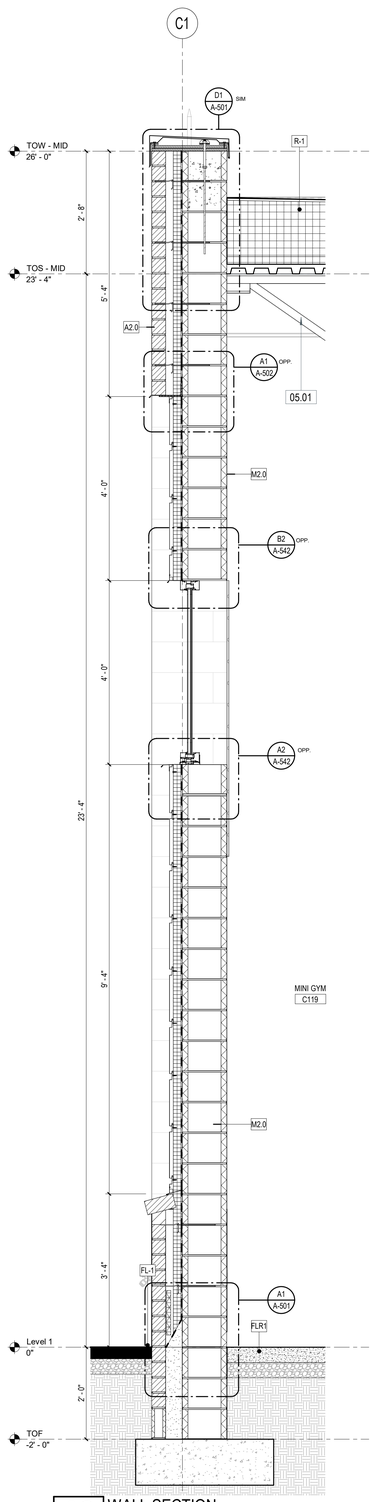

A2 WALL SECTION
3/4" = 1'-0"

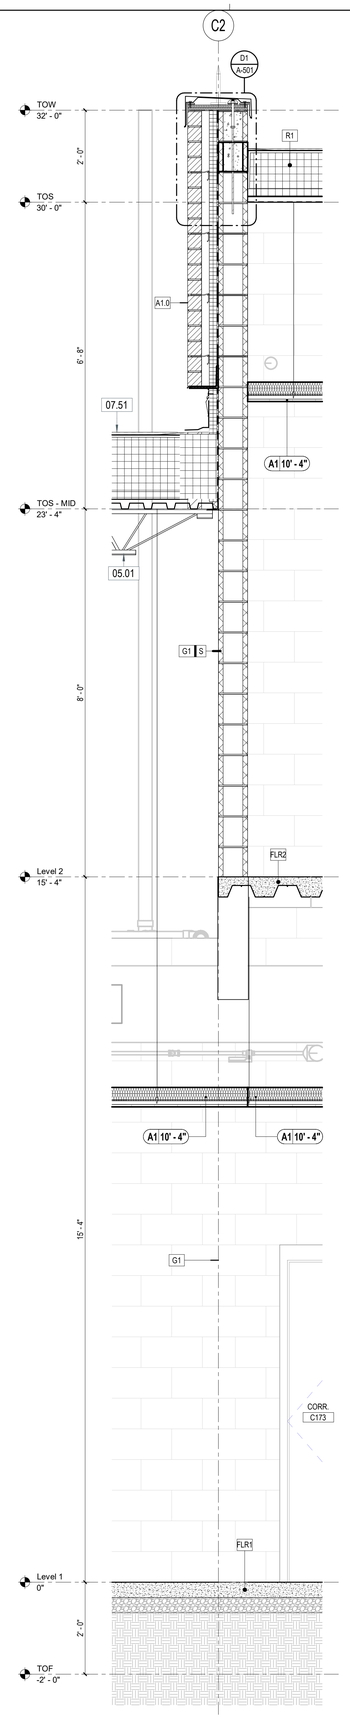

A3 WALL SECTION
3/4" = 1'-0"

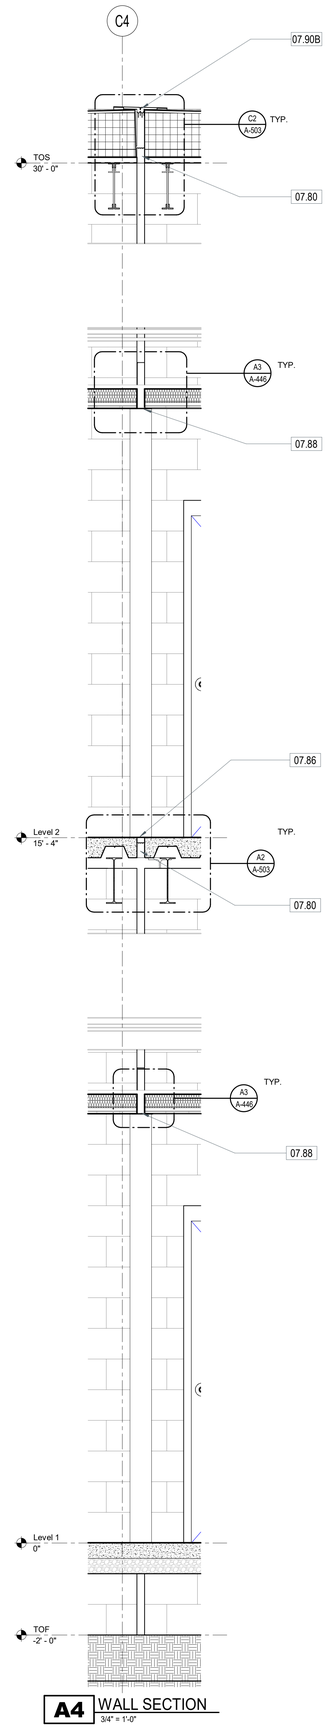

A4 WALL SECTION
3/4" = 1'-0"

KEYNOTES

NUMBER	DESCRIPTION
05.01	STEEL FRAMING - SEE STRUCTURE
07.51	SINGLY-PLY FULLY ADHERED ROOFING MEMBRANE - SEE SHOP DRAWINGS & SPECS
07.80	EJ-2_FIRE BARRIER FOAM EXPANSION JOINT - SEE SPECS
07.86	EJ-5_FLOOR TO FLOOR EXPANSION JOINT COVER - SEE SPECS
07.88	EJ-7_CELING TO CELING EXPANSION JOINT COVER - SEE SPECS
07.90B	EJ-10_ROOF EXPANSION JOINT SYSTEM - SEE SPECS

GENERAL NOTES

BUILDING SECTION

1. SEE REVIEWED FINAL SHOP DRAWINGS FOR ALL FLASHING AND WATERPROOFING CONDITIONS AT THE BUILDING ENVELOPE PRIOR TO FABRICATION AND INSTALLATION.
2. SEE STRUCTURE FOR DESIGN PRESSURES REQUIRED FOR EXTERIOR CLADDING COMPONENTS.
3. ROOF SYSTEM DIMENSIONS, SHAPES, AND MEMBERS ARE FOR DESIGN INTENT ONLY. SEE REVIEWED FINAL ROOF SHOP DRAWINGS FOR SPECIFIC INFORMATION AND COORDINATION.
4. REFER TO A-600 SERIES SHEETS FOR DOOR AND WINDOW SCHEDULES AND ADDITIONAL INFORMATION.
5. GENERAL CONTRACTOR SHALL COORDINATE ALL SYSTEMS PRIOR TO SUBMITTAL OF SHOP DRAWINGS.
6. ITEMS NOTED ARE TYPICAL EXAMPLES, EVERY INSTANCE MAY NOT BE NOTED OR TAGGED.
7. SEE TELECOM FOR CAMERA, CARD READER, ETC. SCHEDULE(S).
8. DIMENSIONS SHOWN ARE REFERENCED TO FACE OF EXTERIOR FINISHES.
9. LANDSCAPE NOT SHOWN, REFER TO LANDSCAPE DRAWINGS FOR ADDITIONAL INFORMATION.
10. PROVIDE INTERIOR WALL TYPE "C4" TYPICAL, UNO.
11. SEE SHEET A-011 WALL TYPES FOR DETAILED WALL ASSEMBLIES.
12. SEE OTHER DISCIPLINES FOR ITEMS NOT SHOWN OR CALLED OUT.

3/4" = 1'-0" SCALE 1 0 1 2 3 FEET

© 2025 DAG ARCHITECTS, INC. ALL RIGHTS RESERVED NO PART OF THIS DOCUMENT MAY BE COPIED, REPRODUCED OR TRANSMITTED BY ANY MEANS WITHOUT WRITTEN PERMISSION OF DAG ARCHITECTS, INC. THESE DRAWINGS AND SPECIFICATIONS ARE THE PROPERTY AND COPYRIGHT OF DAG ARCHITECTS, INC. AND SHALL NOT BE USED ON ANY OTHER PROJECT OR LOCATION EXCEPT AS DESCRIBED ON THE DRAWINGS, WITHOUT THE PRIOR WRITTEN AGREEMENT OF DAG ARCHITECTS.

DAG Architects
AR0017640
850 South Gadsden Street
Suite 140
Tallahassee, Florida 32301
850.656.7506
www.dagarchitects.com

© 2025 All reproduction & intellectual property rights reserved.

FITZGERALD COLLABORATIVE GROUP, LLC.
AA26001957

STATE OF FLORIDA · ROGER T. GODWIN · AR0017551 · 09-18-25 · REGISTERED ARCHITECT

Roger T. Godwin
Professional Architect:
Florida - License #AR0017551

Digital Signature

PERMIT DOCUMENTS

GADSDEN COUNTY
SCHOOL BOARD
New Quincy K-8 School

1400 W. KING STREET
QUINCY, FL 32351

E
C1 C2
B1 B2
A1 A2
D
KEY PLAN


REVISIONS

NO.	DESCRIPTION	DATE


RECEIVED
ALLSTATE CONSTRUCTION
09-18-2025

Project Number	22023
Dated	07-31-2025

WALL SECTIONS
A-317

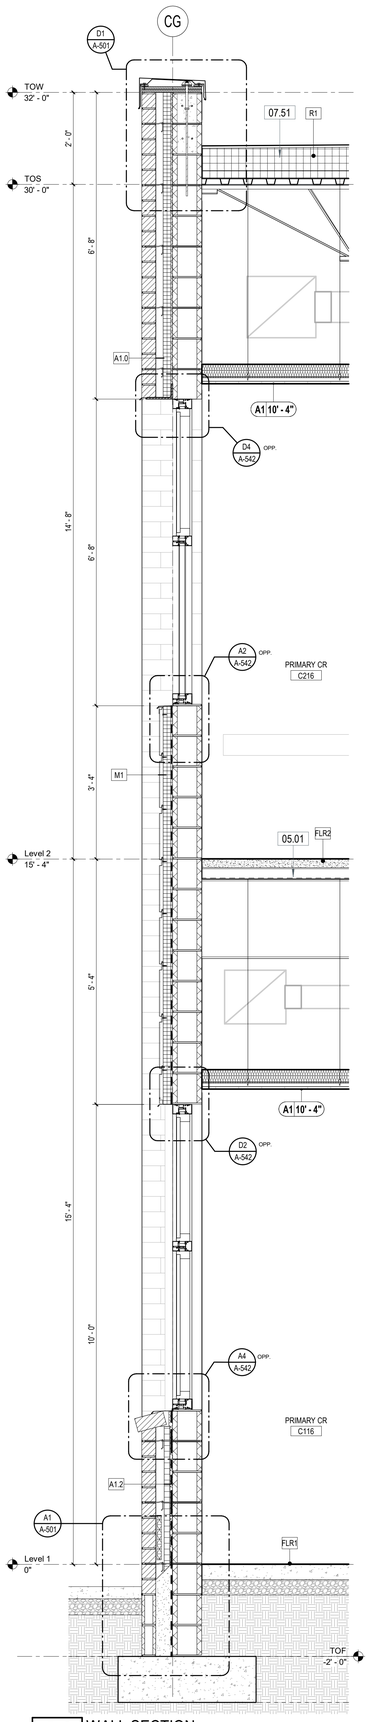

A1 WALL SECTION
3/4" = 1'-0"

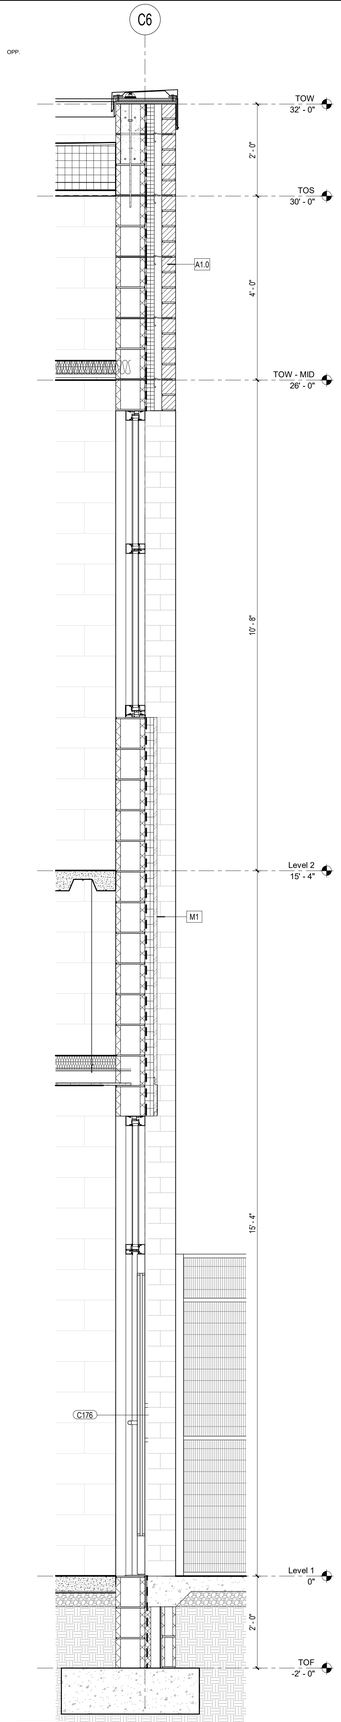

A4 WALL SECTION
3/4" = 1'-0"

KEYNOTES

NUMBER	DESCRIPTION
05.01	STEEL FRAMING - SEE STRUCTURE
07.51	SINGLY-PLY FULLY ADHERED ROOFING MEMBRANE - SEE SHOP DRAWINGS & SPECS

GENERAL NOTES

BUILDING SECTION

1. SEE REVIEWED FINAL SHOP DRAWINGS FOR ALL FLASHING AND WATERPROOFING CONDITIONS AT THE BUILDING ENVELOPE PRIOR TO FABRICATION AND INSTALLATION.
2. SEE STRUCTURE FOR DESIGN PRESSURES REQUIRED FOR EXTERIOR CLADDING COMPONENTS.
3. ROOF SYSTEM DIMENSIONS, SHAPES, AND MEMBERS ARE FOR DESIGN INTENT ONLY. SEE REVIEWED FINAL ROOF SHOP DRAWINGS FOR SPECIFIC INFORMATION AND COORDINATION.
4. REFER TO A-600 SERIES SHEETS FOR DOOR AND WINDOW SCHEDULES AND ADDITIONAL INFORMATION.
5. GENERAL CONTRACTOR SHALL COORDINATE ALL SYSTEMS PRIOR TO SUBMITTAL OF SHOP DRAWINGS.
6. ITEMS NOTED ARE TYPICAL EXAMPLES, EVERY INSTANCE MAY NOT BE NOTED OR TAGGED.
7. SEE TELECOM FOR CAMERA, CARD READER, ETC. SCHEDULE(S).
8. DIMENSIONS SHOWN ARE REFERENCED TO FACE OF EXTERIOR FINISHES.
9. LANDSCAPE NOT SHOWN, REFER TO LANDSCAPE DRAWINGS FOR ADDITIONAL INFORMATION.
10. PROVIDE INTERIOR WALL TYPE "C4" TYPICAL, UNO.
11. SEE SHEET A-011 WALL TYPES FOR DETAILED WALL ASSEMBLIES.
12. SEE OTHER DISCIPLINES FOR ITEMS NOT SHOWN OR CALLED OUT.

1/8" = 1'-0" SCALE: 5 0 5 10 15 20 FEET

DAG Architects
AR0017640
850 South Gadsden Street
Suite 140
Tallahassee, Florida 32301
850.656.7506
www.dagarchitects.com

© 2025 All reproduction & intellectual property rights reserved.

FITZGERALD COLLABORATIVE GROUP, LLC.
AA26001957

STATE OF FLORIDA · ROGER T. GODWIN · AR0017551 · 09-18-25 · REGISTERED ARCHITECT

Roger T. Godwin
Professional Architect:
Florida - License #AR0017551


Digital Signature

PERMIT DOCUMENTS

GADSDEN COUNTY
SCHOOL BOARD
New Quincy K-8 School

GADSDEN COUNTY SCHOOL DISTRICT — FL

1400 W. KING STREET
QUINCY, FL 32351

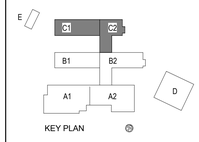

REVISIONS


NO.	DESCRIPTION	DATE

RECEIVED
ALLSTATE CONSTRUCTION
09-18-2025


Project Number	22023
Dated	07-31-2025

WALL SECTIONS
A-318


© 2025 DAG ARCHITECTS, INC. ALL RIGHTS RESERVED NO PART OF THIS DOCUMENT MAY BE COPIED, REPRODUCED OR TRANSMITTED BY ANY MEANS WITHOUT WRITTEN PERMISSION OF DAG ARCHITECTS, INC. THESE DRAWINGS AND SPECIFICATIONS ARE THE PROPERTY AND COPYRIGHT OF DAG ARCHITECTS, INC. AND SHALL NOT BE USED ON ANY OTHER PROJECT OR LOCATION EXCEPT AS DESCRIBED ON THE DRAWINGS, WITHOUT THE PRIOR WRITTEN AGREEMENT OF DAG ARCHITECTS.

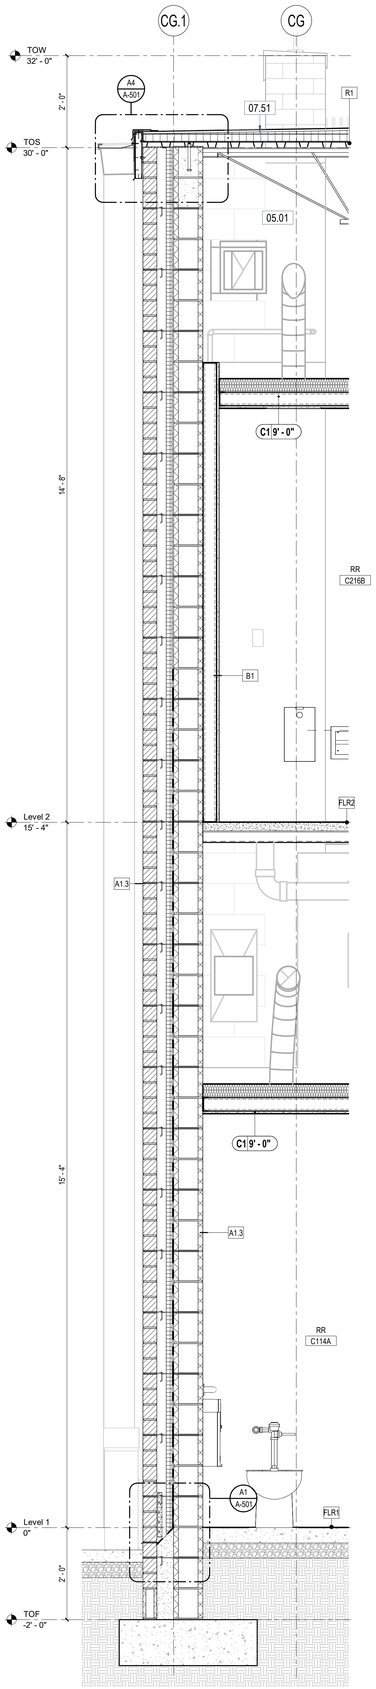


A1 WALL SECTION
3/4" = 1'-0"

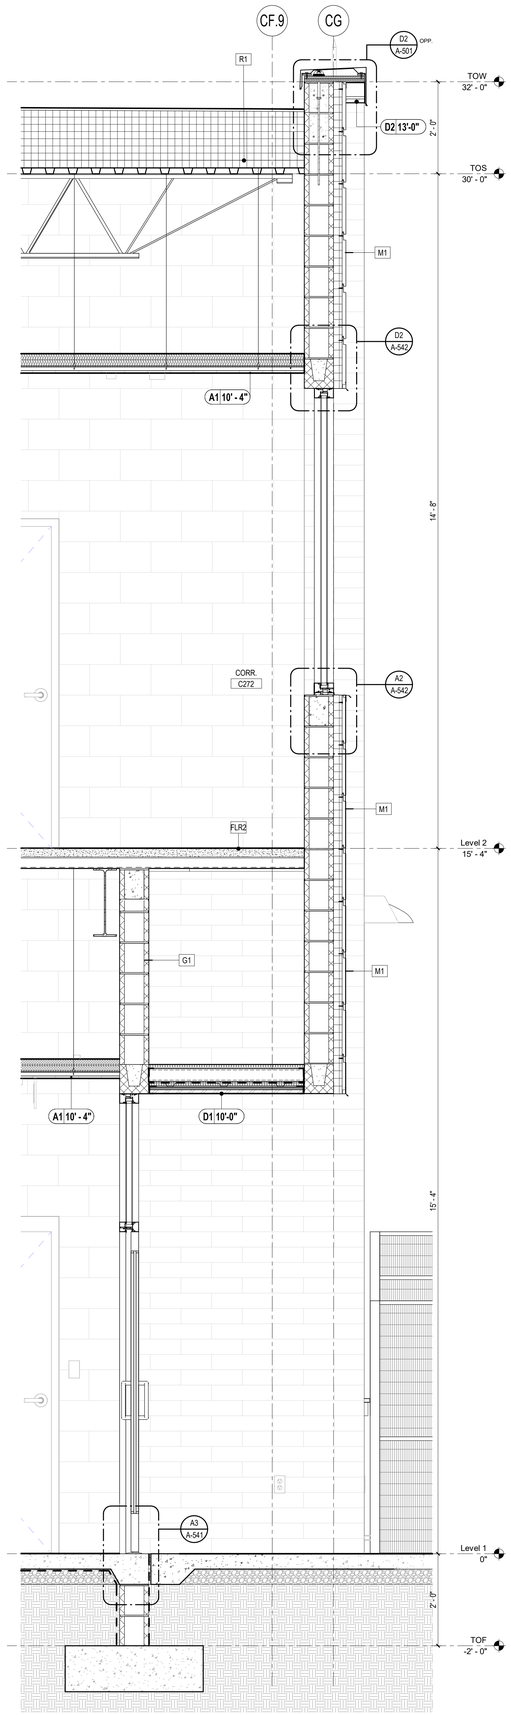

A2 WALL SECTION
3/4" = 1'-0"

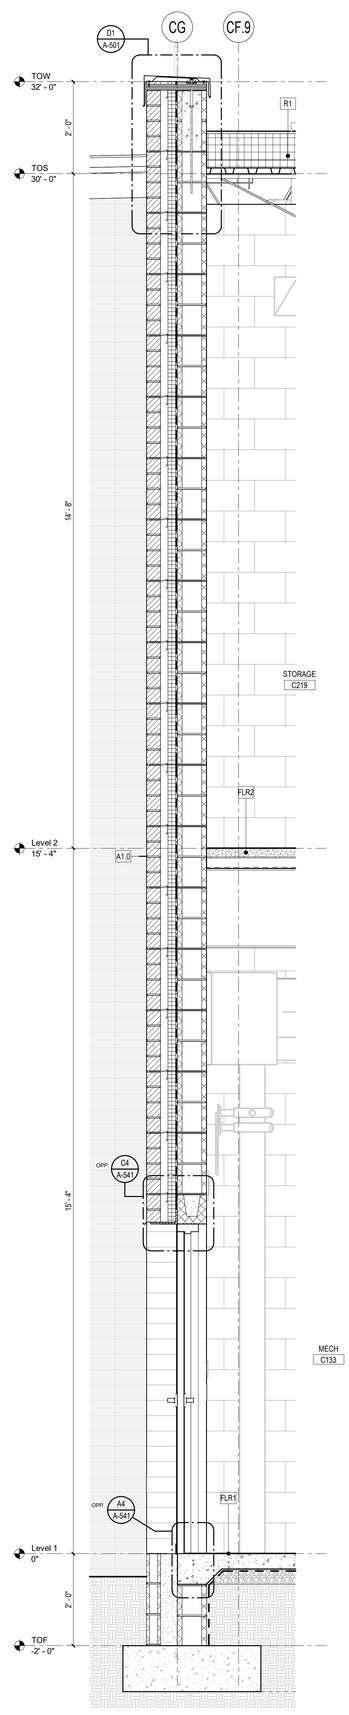

A3 WALL SECTION
3/4" = 1'-0"

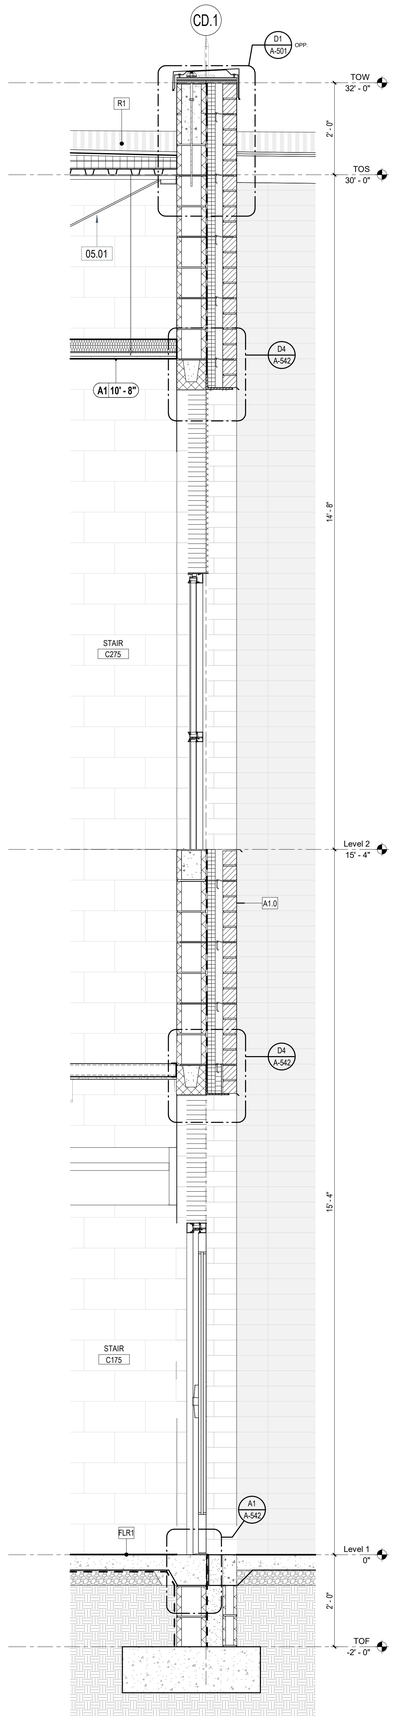

A4 WALL SECTION
3/4" = 1'-0"

KEYNOTES

NUMBER	DESCRIPTION
05.01	STEEL FRAMING - SEE STRUCTURE
07.51	SINGLY-PLY FULLY ADHERED ROOFING MEMBRANE - SEE SHOP DRAWINGS & SPECS

GENERAL NOTES — BUILDING SECTION

1. SEE REVIEWED FINAL SHOP DRAWINGS FOR ALL FLASHING AND WATERPROOFING CONDITIONS AT THE BUILDING ENVELOPE PRIOR TO FABRICATION AND INSTALLATION.
2. SEE STRUCTURE FOR DESIGN PRESSURES REQUIRED FOR EXTERIOR CLADDING COMPONENTS.
3. ROOF SYSTEM DIMENSIONS, SHAPES, AND MEMBERS ARE FOR DESIGN INTENT ONLY. SEE REVIEWED FINAL ROOF SHOP DRAWINGS FOR SPECIFIC INFORMATION AND COORDINATION.
4. REFER TO A-600 SERIES SHEETS FOR DOOR AND WINDOW SCHEDULES AND ADDITIONAL INFORMATION.
5. GENERAL CONTRACTOR SHALL COORDINATE ALL SYSTEMS PRIOR TO SUBMITTAL OF SHOP DRAWINGS.
6. ITEMS NOTED ARE TYPICAL EXAMPLES, EVERY INSTANCE MAY NOT BE NOTED OR TAGGED.
7. SEE TELECOM FOR CAMERA, CARD READER, ETC. SCHEDULE(S).
8. DIMENSIONS SHOWN ARE REFERENCED TO FACE OF EXTERIOR FINISHES.
9. LANDSCAPE NOT SHOWN, REFER TO LANDSCAPE DRAWINGS FOR ADDITIONAL INFORMATION.
10. PROVIDE INTERIOR WALL TYPE "C4" TYPICAL, UNO.
11. SEE SHEET A-011 WALL TYPES FOR DETAILED WALL ASSEMBLIES.
12. SEE OTHER DISCIPLINES FOR ITEMS NOT SHOWN OR CALLED OUT.

1/8" = 1'-0" SCALE 5 0 5 10 15 20 FEET

DAG Architects
AR0017640
850 South Gadsden Street
Suite 140
Tallahassee, Florida 32301
850.656.7506
www.dagarchitects.com

© 2025 All reproduction & intellectual property rights reserved.

FITZGERALD COLLABORATIVE GROUP, LLC.
AA26001957

STATE OF FLORIDA · ROGER T. GODWIN · AR0017551 · 09-18-25 · REGISTERED ARCHITECT


Roger T. Godwin
Professional Architect:
Florida - License #AR0017551

Digital Signature

PERMIT DOCUMENTS

GADSDEN COUNTY
SCHOOL BOARD
New Quincy K-8 School

1400 W. KING STREET
QUINCY, FL 32351

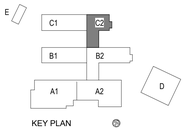


REVISIONS
NO. DESCRIPTION DATE

RECEIVED
ALLSTATE CONSTRUCTION
09-18-2025


Project Number	22023
Dated	07-31-2025

WALL SECTIONS
A-319


© 2025 DAG ARCHITECTS, INC. ALL RIGHTS RESERVED NO PART OF THIS DOCUMENT MAY BE COPIED, REPRODUCED OR TRANSMITTED BY ANY MEANS WITHOUT WRITTEN PERMISSION OF DAG ARCHITECTS, INC. THESE DRAWINGS AND SPECIFICATIONS ARE THE PROPERTY AND COPYRIGHT OF DAG ARCHITECTS, INC. AND SHALL NOT BE USED ON ANY OTHER PROJECT OR LOCATION EXCEPT AS DESCRIBED ON THE DRAWINGS, WITHOUT THE PRIOR WRITTEN AGREEMENT OF DAG ARCHITECTS.

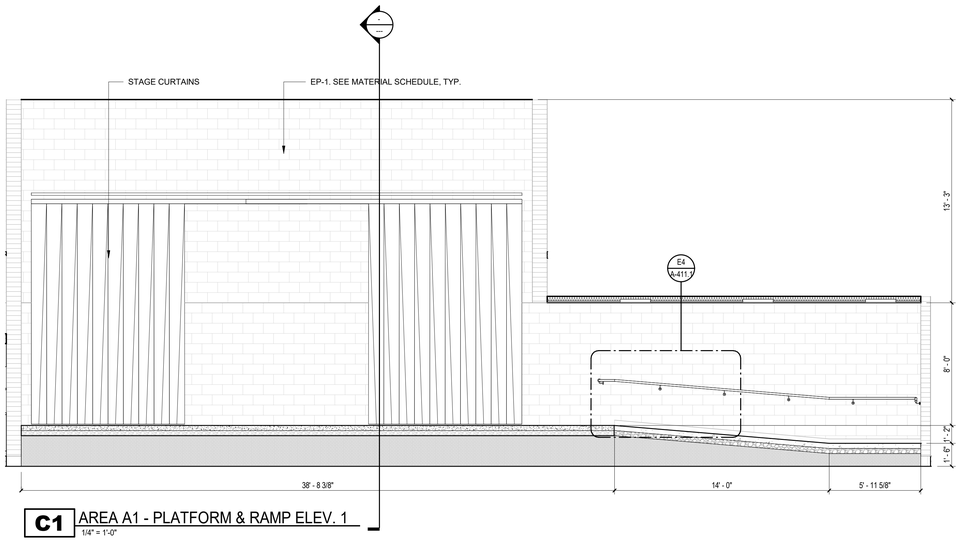


C1 AREA A1 - PLATFORM & RAMP ELEV. 1
1/4" = 1'-0"

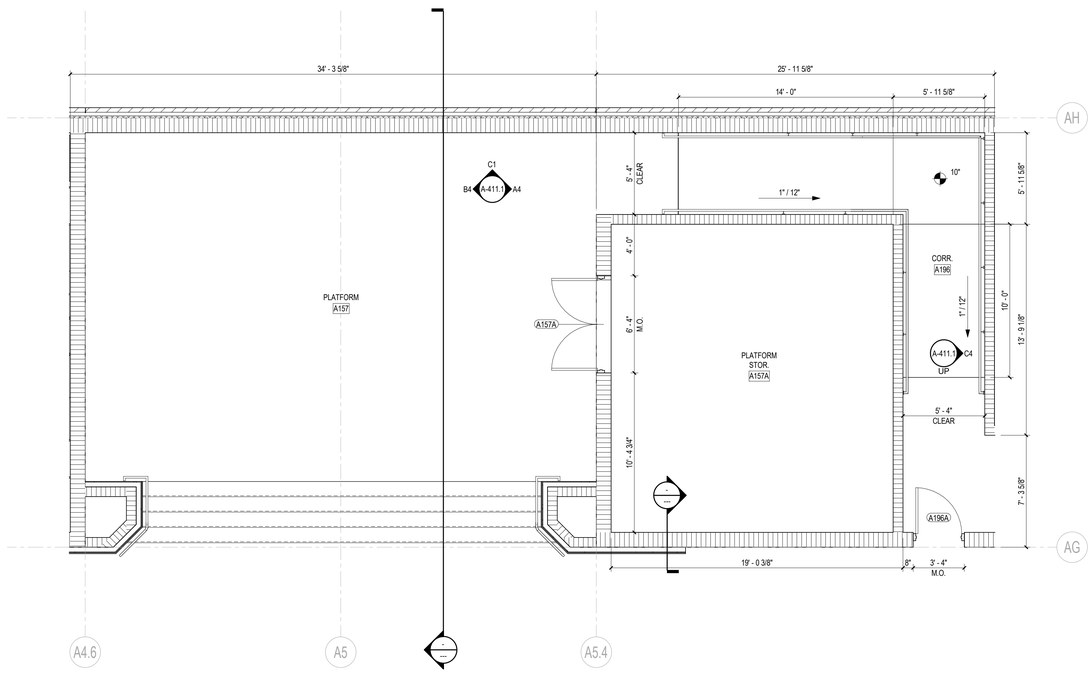


A1 AREA A1 - PLATFORM PLAN
1/4" = 1'-0"

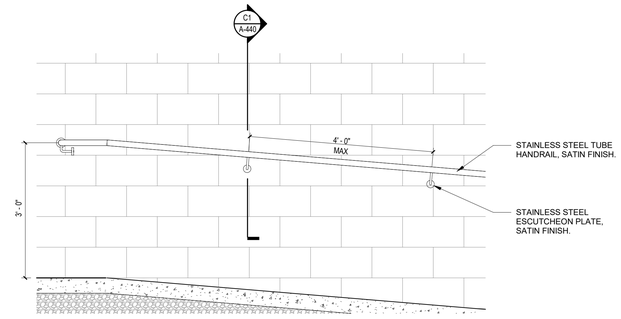


E4 AREA A1 - PLATFORM RAIL - ELEV. 1
3/4" = 1'-0"

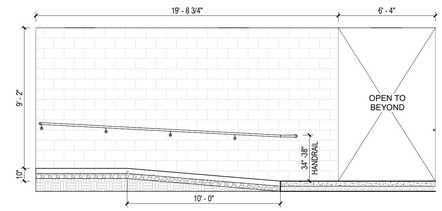

C4 AREA A1 - PLATFORM & RAMP ELEV. 2
1/4" = 1'-0"

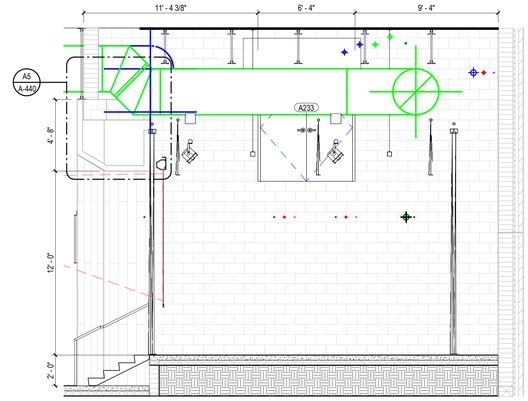

B4 AREA A1 - PLATFORM & STAIRS ELEV. 3
1/4" = 1'-0"

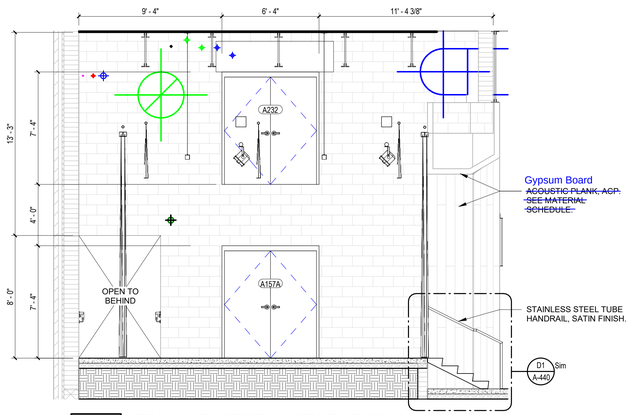

A4 AREA A1 - PLATFORM & STAIRS ELEV. 2
1/4" = 1'-0"

GENERAL NOTES
ENLARGED PLANS AND INTERIOR ELEVATIONS

1. ALL CONTRACTORS MUST FIELD VERIFY ALL EXISTING CONDITIONS PRIOR TO PERFORMING NEW WORK.
2. THE CONTRACTOR SHALL PROVIDE REINFORCING [TYPE TBD] BEHIND WALL MOUNTED AND CEILING MOUNTED EQUIPMENT. COORDINATE WITH A / V, DATA, CASEWORK, FURNITURE, ELECTRICAL, AND INTERIOR ELEVATION DRAWINGS.
3. INTERIOR DOORS TO BE LOCATED MIN 6" FROM ADJACENT STUD PARTITIONS AND 8" FROM ADJACENT MASONRY PARTITIONS, UNLESS DIMENSIONED OR NOTED OTHERWISE.
4. CONTRACTOR SHALL COORDINATE WORK WITH MECHANICAL, ELECTRICAL, PLUMBING, AND ALL OTHER DISCIPLINES.
5. REFER TO FINISH SCHEDULE(S) IN [A-600 SERIES SHEETS] FOR FINISHES.
6. REFER TO A-500 SERIES SHEETS FOR ADDITIONAL INFORMATION ON INTERIOR PARTITION TYPE ASSEMBLIES.
7. PROVIDE 1/8" / FT MIN SLOPE TOWARDS ALL FLOOR DRAINS, UNO.
8. ALL GAPS BETWEEN CASEWORK AND WALLS TO RECEIVE INFILL PANELS TO MATCH ADJACENT CASEWORK.
9. REFER TO TOILET ACCESSORY SCHEDULE FOR ADDITIONAL INFORMATION. SEE ENLARGED PLANS FOR ADDITIONAL TOILET ACCESSORIES.

DAG Architects
AR0017640
850 South Gadsden Street
Suite 140
Tallahassee, Florida 32301
850.656.7506
www.dagarchitects.com

© 2025 All reproduction & intellectual property rights reserved.

FITZGERALD COLLABORATIVE GROUP, LLC.
AA26001957

STATE OF FLORIDA
ROGER T. GODWIN
AR0017551
09-18-25
REGISTERED ARCHITECT


Roger T. Godwin
Professional Architect:
Florida - License #AR0017551

Digital Signature

PERMIT DOCUMENTS

GADSDEN COUNTY
SCHOOL BOARD
New Quincy K-8 School

1400 W. KING STREET
QUINCY, FL 32351

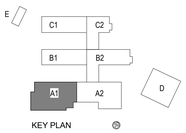

REVISIONS
NO.	DESCRIPTION	DATE

RECEIVED
ALLSTATE CONSTRUCTION
09-18-2025


Project Number	22023
Dated	07-31-2025

ENLARGED PLANS & ELEV. - AREA A1


A-411.1

1/4" = 1'-0" SCALE
2 0 2 4 6 8 10 FEET

© 2025 DAG ARCHITECTS, INC. ALL RIGHTS RESERVED. NO PART OF THIS DOCUMENT MAY BE COPIED, REPRODUCED OR TRANSMITTED BY ANY MEANS WITHOUT WRITTEN PERMISSION OF DAG ARCHITECTS, INC. THESE DRAWINGS AND SPECIFICATIONS ARE THE PROPERTY AND COPYRIGHT OF DAG ARCHITECTS, INC. AND SHALL NOT BE USED ON ANY OTHER PROJECT OR LOCATION EXCEPT AS DESCRIBED ON THE DRAWINGS, WITHOUT THE PRIOR WRITTEN AGREEMENT OF DAG ARCHITECTS.

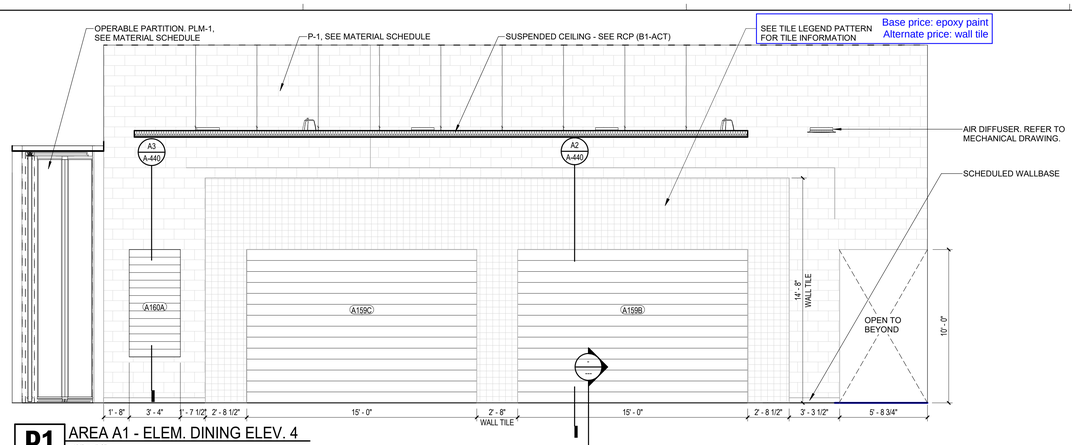


D1 AREA A1 - ELEM. DINING ELEV. 4
1/4" = 1'-0"

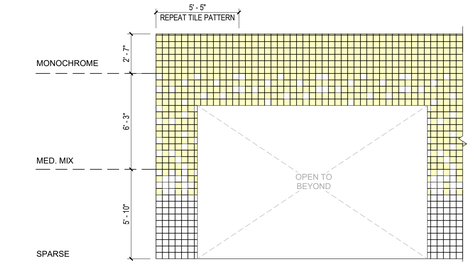


TILE PATTERN LEGEND
1/4" = 1'-0"

* MED. MIX WALL TILE PATTERN TO REPEAT EVERY 5 ROWS AND 5'-5"W AS NEEDED


* SPARSE WALL TILE PATTERN TO REPEAT EVERY 5 ROWS AND 2'-11"W AS NEEDED

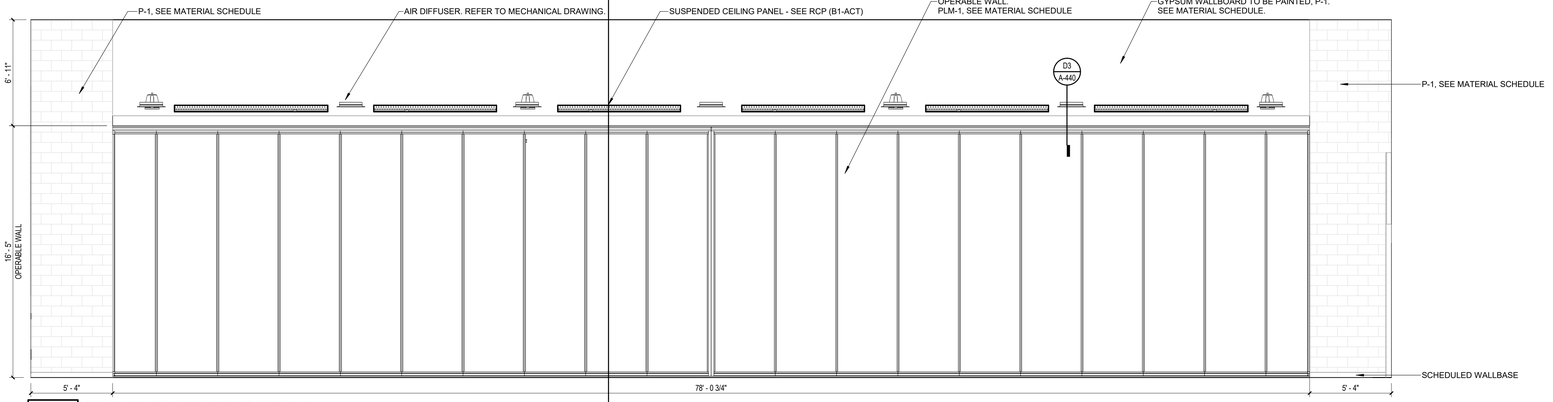

C1 AREA A1 - ELEM. DINING ELEV. 3
1/4" = 1'-0"

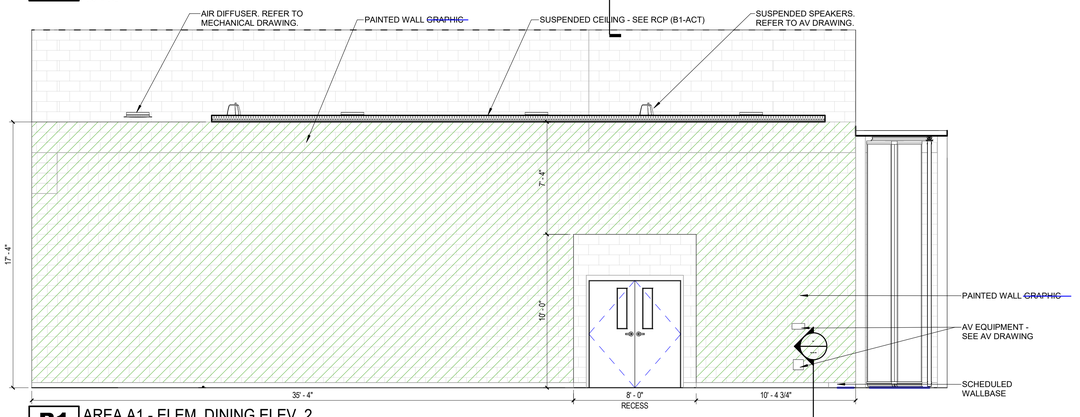

B1 AREA A1 - ELEM. DINING ELEV. 2
1/4" = 1'-0"

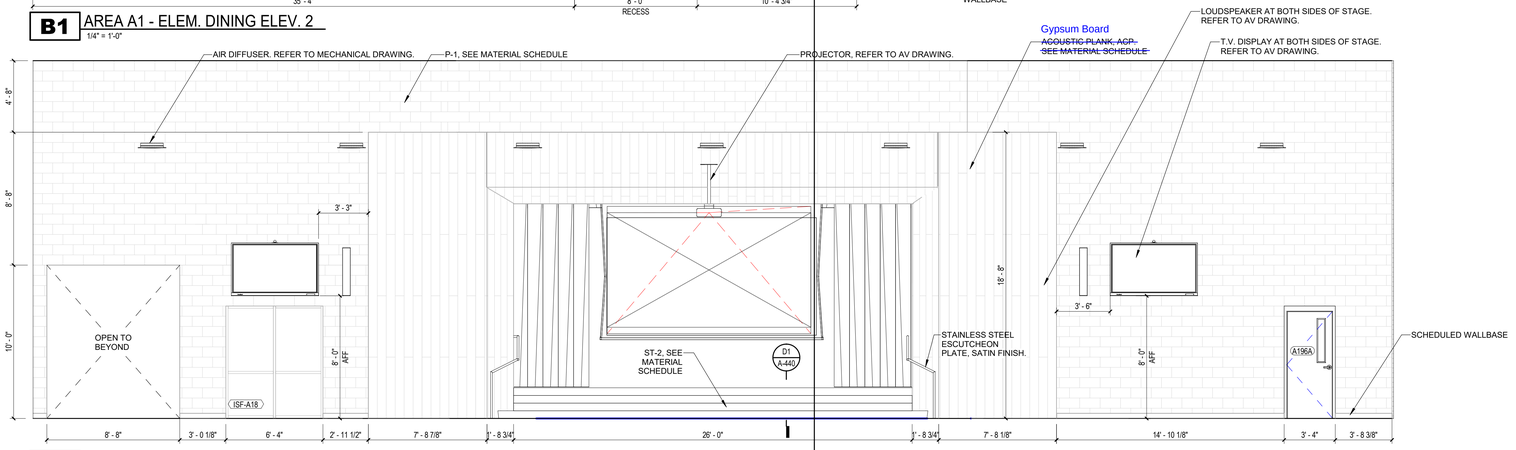

A1 AREA A1 - ELEM. DINING ELEV. 1
1/4" = 1'-0"

2 0 2 4 6 8 10
1/4" = 1'-0"
SCALE FEET

GENERAL NOTES
ENLARGED PLANS AND INTERIOR ELEVATIONS

1. ALL CONTRACTORS MUST FIELD VERIFY ALL EXISTING CONDITIONS PRIOR TO PERFORMING NEW WORK.
2. THE CONTRACTOR SHALL PROVIDE REINFORCING [TYPE TBD] BEHIND WALL MOUNTED AND CEILING MOUNTED EQUIPMENT. COORDINATE WITH A / V, DATA, CASEWORK, FURNITURE, ELECTRICAL, AND INTERIOR ELEVATION DRAWINGS.
3. INTERIOR DOORS TO BE LOCATED MIN.6" FROM ADJACENT STUD PARTITIONS AND 8" FROM ADJACENT MASONRY PARTITIONS, UNLESS DIMENSIONED OR NOTED OTHERWISE.
4. CONTRACTOR SHALL COORDINATE WORK WITH MECHANICAL, ELECTRICAL, PLUMBING, AND ALL OTHER DISCIPLINES.
5. REFER TO FINISH SCHEDULE(S) IN [A-600 SERIES SHEETS] FOR FINISHES.
6. REFER TO A-500 SERIES SHEETS FOR ADDITIONAL INFORMATION ON INTERIOR PARTITION TYPE ASSEMBLIES.
7. PROVIDE 1/8" / FT MIN SLOPE TOWARDS ALL FLOOR DRAINS, UNO.
8. ALL GAPS BETWEEN CASEWORK AND WALLS TO RECEIVE INFILL PANELS TO MATCH ADJACENT CASEWORK.
9. REFER TO TOILET ACCESSORY SCHEDULE FOR ADDITIONAL INFORMATION. SEE ENLARGED PLANS FOR ADDITIONAL TOILET ACCESSORIES.

DAG Architects
AR0017640
850 South Gadsden Street
Suite 140
Tallahassee, Florida 32301
850.656.7506
www.dagarchitects.com

© 2025 All reproduction & intellectual property rights reserved.

FITZGERALD COLLABORATIVE GROUP, LLC.
AA26001957

STATE OF FLORIDA ROGER T. GODWIN AR0017551 09-18-25 REGISTERED ARCHITECT

Roger T. Godwin
Professional Architect:
Florida - License #AR0017551

Digital Signature

PERMIT DOCUMENTS

GADSDEN COUNTY SCHOOL BOARD
New Quincy K-8 School

1400 W. KING STREET
QUINCY, FL 32351

KEY PLAN

REVISIONS

NO.	DESCRIPTION	DATE


RECEIVED
ALLSTATE CONSTRUCTION
09-18-2025

Project Number	22023
Dated	07-31-2025


ENLARGED ELEVATIONS - AREA A1

A-411.2


© 2025 DAG ARCHITECTS, INC. ALL RIGHTS RESERVED NO PART OF THIS DOCUMENT MAY BE COPIED, REPRODUCED OR TRANSMITTED BY ANY MEANS WITHOUT WRITTEN PERMISSION OF DAG ARCHITECTS, INC. THESE DRAWINGS AND SPECIFICATIONS ARE THE PROPERTY AND COPYRIGHT OF DAG ARCHITECTS, INC. AND SHALL NOT BE USED ON ANY OTHER PROJECT OR LOCATION EXCEPT AS DESCRIBED ON THE DRAWINGS, WITHOUT THE PRIOR WRITTEN AGREEMENT OF DAG ARCHITECTS.

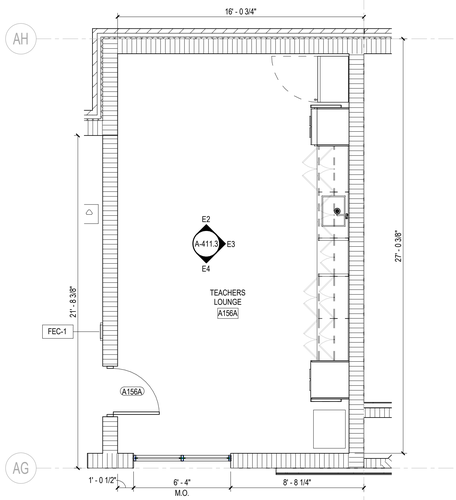


D1 AREA A1 - TEACHERS LOUNGE PLAN
1/4" = 1'-0"

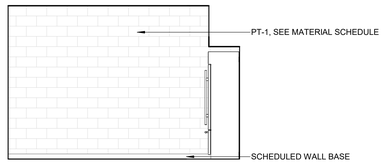


E2 AREA A1 - TEACHER LOUNGE ELEV. 1
1/4" = 1'-0"

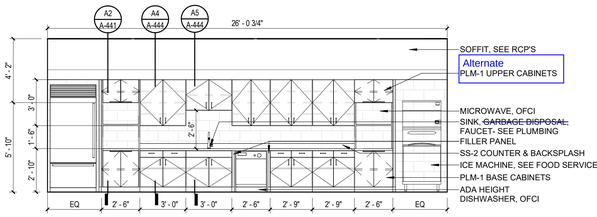


E3 AREA A1 - TEACHER LOUNGE ELEV. 2
1/4" = 1'-0"

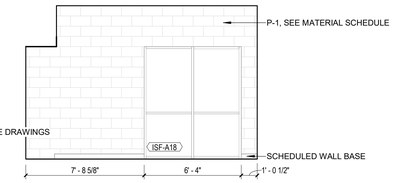

E4 AREA A1 - TEACHER LOUNGE ELEV. 3
1/4" = 1'-0"

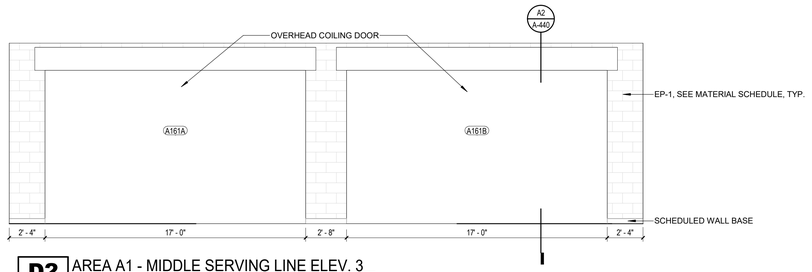

D2 AREA A1 - MIDDLE SERVING LINE ELEV. 3
1/4" = 1'-0"

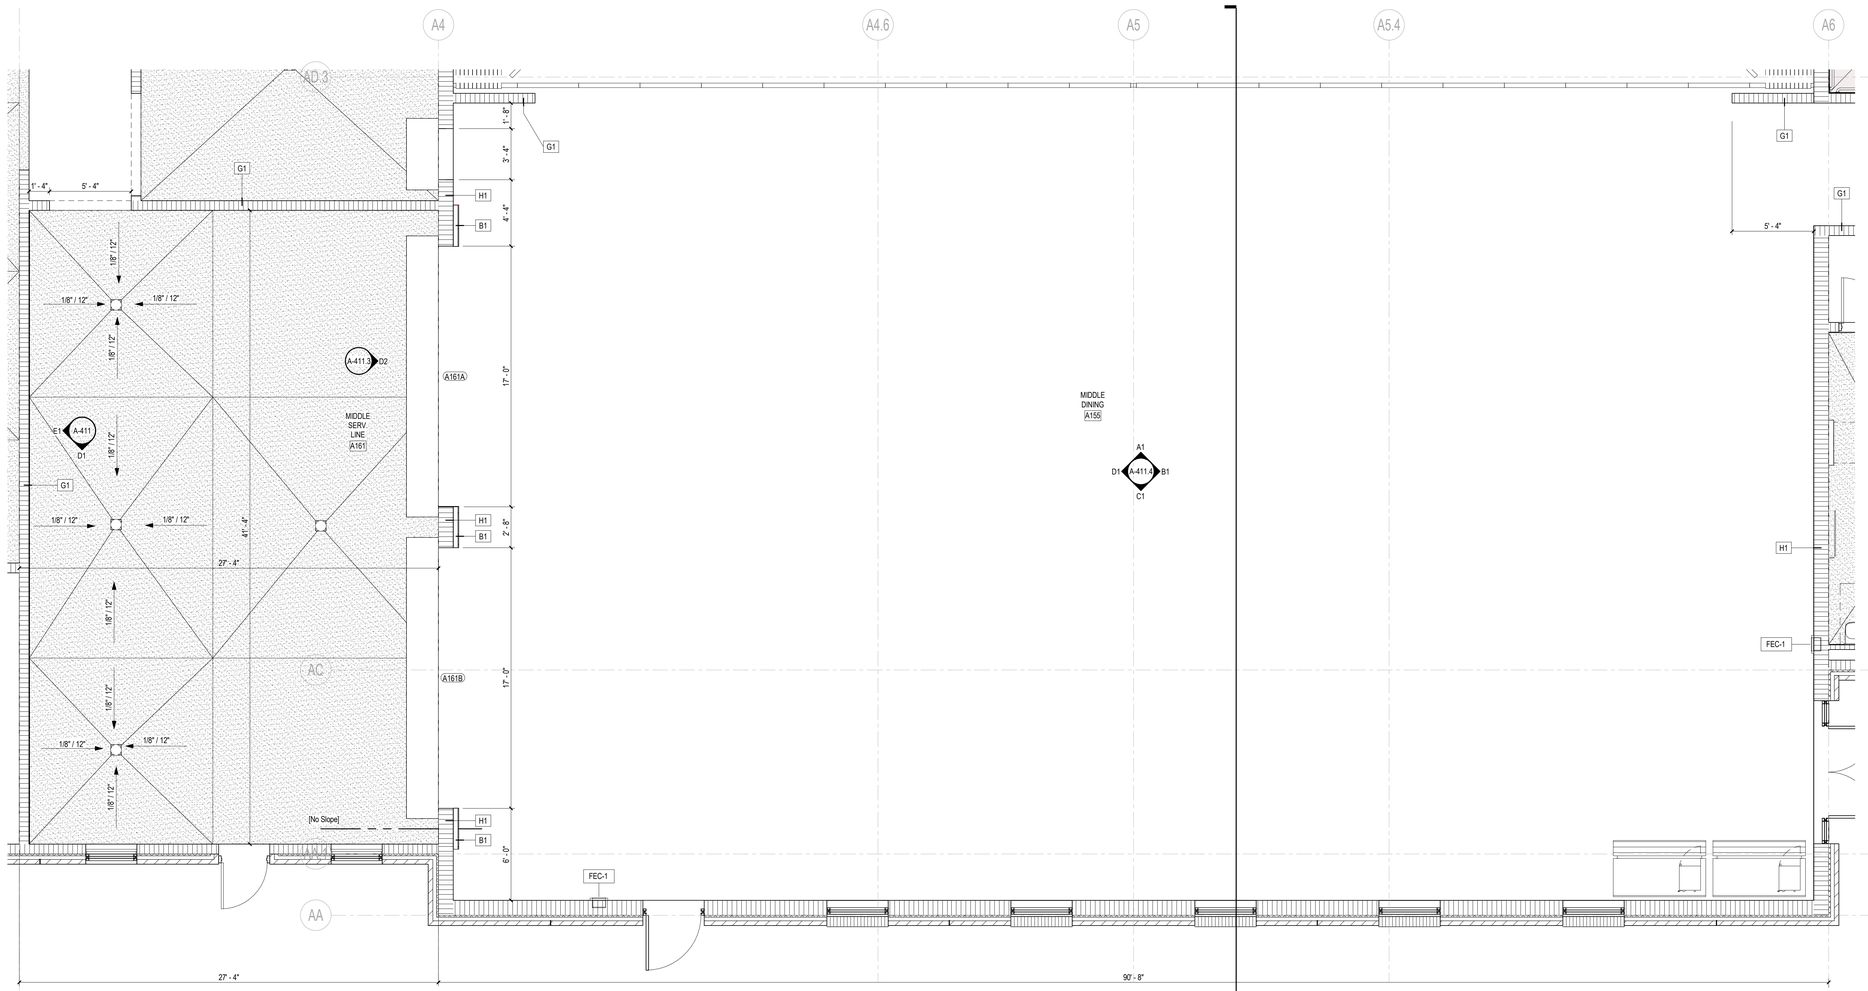

A1 AREA A1 - MIDDLE DINING PLAN
1/4" = 1'-0"

GENERAL NOTES
ENLARGED PLANS AND INTERIOR ELEVATIONS

1. ALL CONTRACTORS MUST FIELD VERIFY ALL EXISTING CONDITIONS PRIOR TO PERFORMING NEW WORK.
2. THE CONTRACTOR SHALL PROVIDE REINFORCING [TYPE TBD] BEHIND WALL MOUNTED AND CEILING MOUNTED EQUIPMENT. COORDINATE WITH A / V, DATA, CASEWORK, FURNITURE, ELECTRICAL, AND INTERIOR ELEVATION DRAWINGS.
3. INTERIOR DOORS TO BE LOCATED MIN.6" FROM ADJACENT STUD PARTITIONS AND 8" FROM ADJACENT MASONRY PARTITIONS, UNLESS DIMENSIONED OR NOTED OTHERWISE.
4. CONTRACTOR SHALL COORDINATE WORK WITH MECHANICAL, ELECTRICAL, PLUMBING, AND ALL OTHER DISCIPLINES.
5. REFER TO FINISH SCHEDULE(S) IN [A-600 SERIES SHEETS] FOR FINISHES.
6. REFER TO A-500 SERIES SHEETS FOR ADDITIONAL INFORMATION ON INTERIOR PARTITION TYPE ASSEMBLIES.
7. PROVIDE 1/8" / FT MIN SLOPE TOWARDS ALL FLOOR DRAINS, UNO.
8. ALL GAPS BETWEEN CASEWORK AND WALLS TO RECEIVE INFILL PANELS TO MATCH ADJACENT CASEWORK.
9. REFER TO TOILET ACCESSORY SCHEDULE FOR ADDITIONAL INFORMATION. SEE ENLARGED PLANS FOR ADDITIONAL TOILET ACCESSORIES.

DAG Architects
AR0017640
850 South Gadsden Street
Suite 140
Tallahassee, Florida 32301
850.656.7506
www.dagarchitects.com

© 2025 All reproduction & intellectual property rights reserved.

FITZGERALD COLLABORATIVE GROUP, LLC.
AA26001957

STATE OF FLORIDA
ROGER T. GODWIN
AR0017551
09-18-25
REGISTERED ARCHITECT


Roger T. Godwin
Professional Architect:
Florida - License #AR0017551

Digital Signature

PERMIT DOCUMENTS

GADSDEN COUNTY
SCHOOL BOARD
New Quincy K-8 School

1400 W. KING STREET
QUINCY, FL 32351

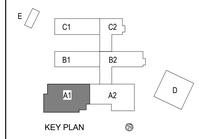

REVISIONS
NO. DESCRIPTION *DATE*

RECEIVED
ALLSTATE CONSTRUCTION
09-18-2025


Project Number	**22023**
Dated	07-31-2025

ENLARGED PLANS & ELEV.- AREA A1

A-411.3


1/4" = 1'-0" SCALE 2 0 2 4 6 8 10 FEET

© 2025 DAG ARCHITECTS, INC. ALL RIGHTS RESERVED NO PART OF THIS DOCUMENT MAY BE COPIED, REPRODUCED OR TRANSMITTED BY ANY MEANS WITHOUT WRITTEN PERMISSION OF DAG ARCHITECTS, INC. THESE DRAWINGS AND SPECIFICATIONS ARE THE PROPERTY AND COPYRIGHT OF DAG ARCHITECTS, INC. AND SHALL NOT BE USED ON ANY OTHER PROJECT OR LOCATION EXCEPT AS DESCRIBED ON THE DRAWINGS, WITHOUT THE PRIOR WRITTEN AGREEMENT OF DAG ARCHITECTS.

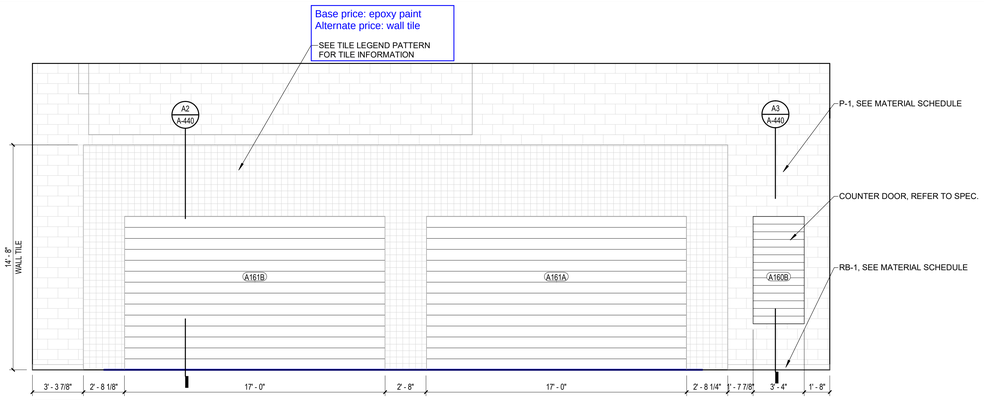


D1 AREA A1 - MIDDLE DINING ELEV. 4

1/4" = 1'-0"

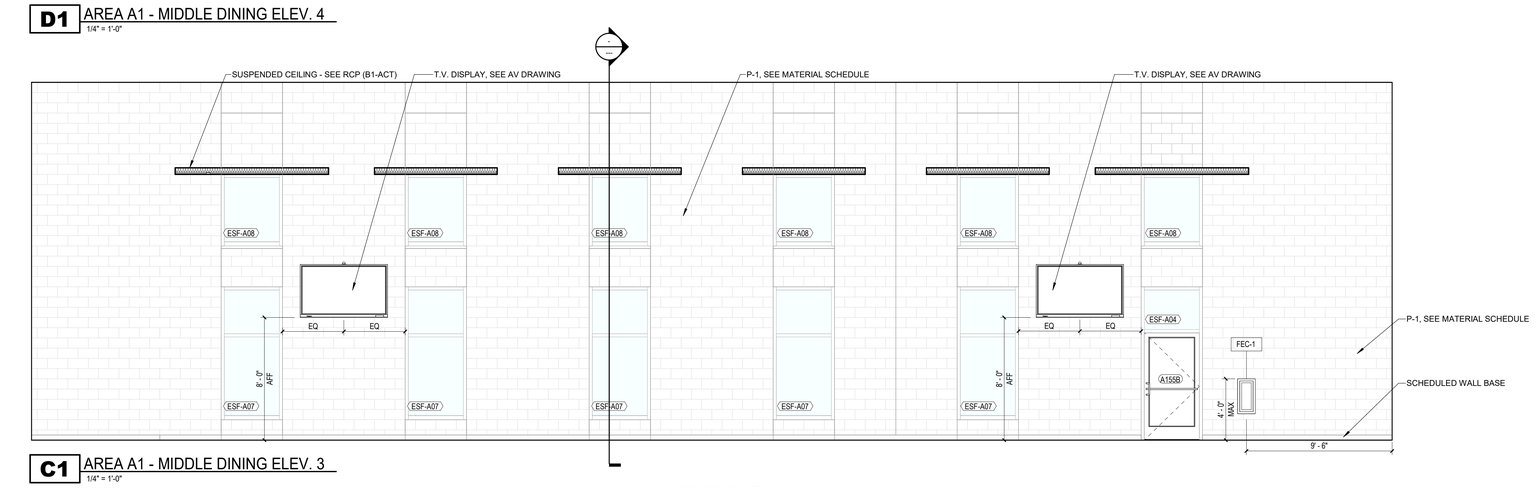


C1 AREA A1 - MIDDLE DINING ELEV. 3

1/4" = 1'-0"

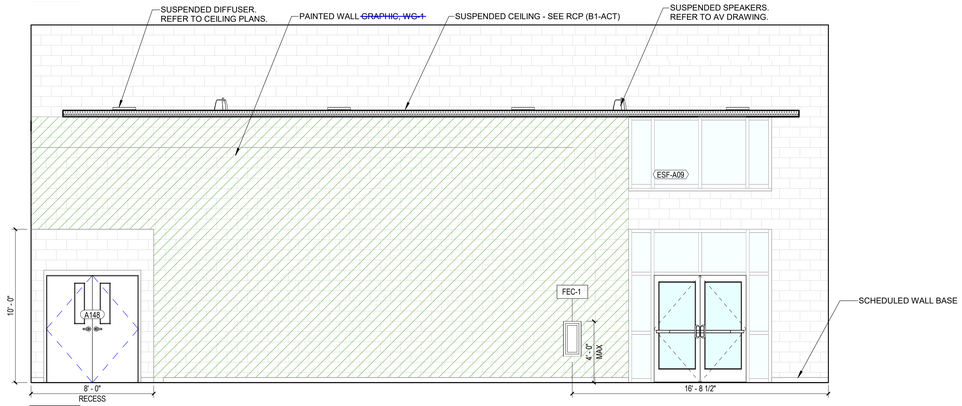


B1 AREA A1 - MIDDLE DINING ELEV. 2

1/4" = 1'-0"

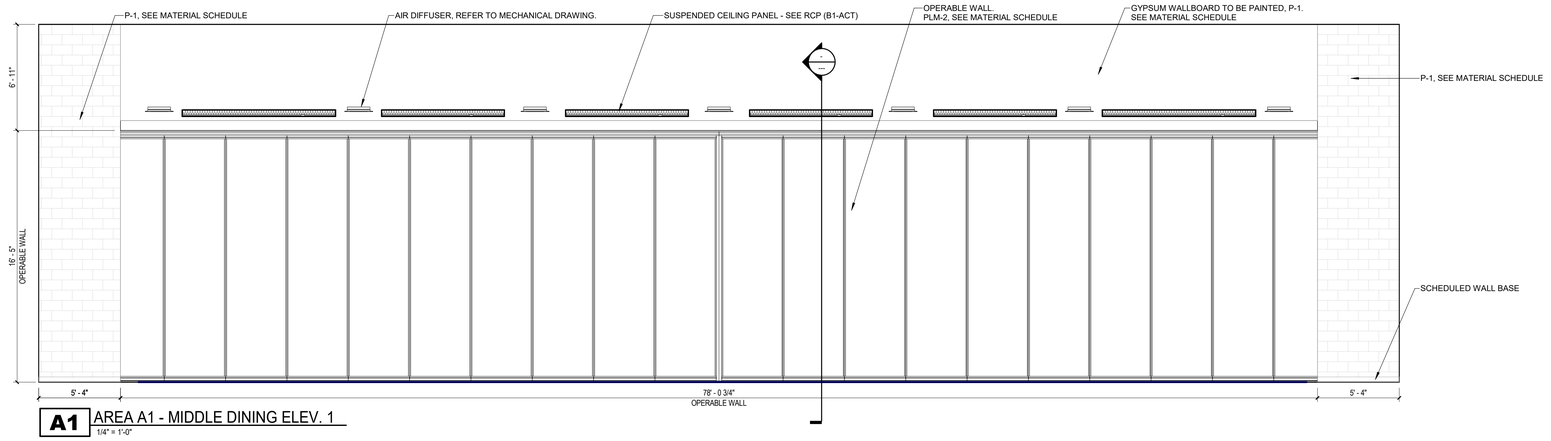

A1 AREA A1 - MIDDLE DINING ELEV. 1

1/4" = 1'-0"

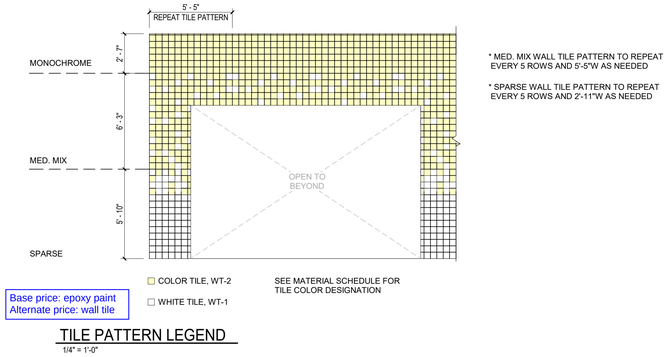

* MED. MIX WALL TILE PATTERN TO REPEAT EVERY 5 ROWS AND 5'-5"W AS NEEDED

* SPARSE WALL TILE PATTERN TO REPEAT EVERY 5 ROWS AND 2'-11"W AS NEEDED

Base price: epoxy paint
Alternate price: wall tile

TILE PATTERN LEGEND

1/4" = 1'-0"

GENERAL NOTES

ENLARGED PLANS AND INTERIOR ELEVATIONS

1. ALL CONTRACTORS MUST FIELD VERIFY ALL EXISTING CONDITIONS PRIOR TO PERFORMING NEW WORK.
2. THE CONTRACTOR SHALL PROVIDE REINFORCING [TYPE TBD] BEHIND WALL MOUNTED AND CEILING MOUNTED EQUIPMENT. COORDINATE WITH A / V, DATA, CASEWORK, FURNITURE, ELECTRICAL, AND INTERIOR ELEVATION DRAWINGS.
3. INTERIOR DOORS TO BE LOCATED MIN.6" FROM ADJACENT STUD PARTITIONS AND 8" FROM ADJACENT MASONRY PARTITIONS, UNLESS DIMENSIONED OR NOTED OTHERWISE.
4. CONTRACTOR SHALL COORDINATE WORK WITH MECHANICAL, ELECTRICAL, PLUMBING, AND ALL OTHER DISCIPLINES.
5. REFER TO FINISH SCHEDULE(S) IN [A-600 SERIES SHEETS] FOR FINISHES.
6. REFER TO A-500 SERIES SHEETS FOR ADDITIONAL INFORMATION ON INTERIOR PARTITION TYPE ASSEMBLIES.
7. PROVIDE 1/8" / FT MIN SLOPE TOWARDS ALL FLOOR DRAINS, UNO.
8. ALL GAPS BETWEEN CASEWORK AND WALLS TO RECEIVE INFILL PANELS TO MATCH ADJACENT CASEWORK.
9. REFER TO TOILET ACCESSORY SCHEDULE FOR ADDITIONAL INFORMATION. SEE ENLARGED PLANS FOR ADDITIONAL TOILET ACCESSORIES.

DAG Architects
AR0017640
850 South Gadsden Street
Suite 140
Tallahassee, Florida 32301
850.656.7506
www.dagarchitects.com

© 2025 All reproduction & intellectual property rights reserved.

FITZGERALD COLLABORATIVE GROUP, LLC.
AA26001957

STATE OF FLORIDA
ROGER T. GODWIN
AR0017551
09-18-25
REGISTERED ARCHITECT


Roger T. Godwin
Professional Architect:
Florida - License #AR0017551

Digital Signature

PERMIT DOCUMENTS

GADSDEN COUNTY
SCHOOL BOARD
New Quincy K-8 School

1400 W. KING STREET
QUINCY, FL 32351

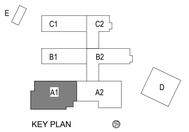

REVISIONS

NO.	DESCRIPTION	DATE

RECEIVED
ALLSTATE CONSTRUCTION
09-18-2025


Project Number	22023
Dated	07-31-2025

ENLARGED ELEVATIONS - AREA A1

A-411.4


1/4" = 1'-0" SCALE 2 0 2 4 6 8 10 FEET

© 2025 DAG ARCHITECTS, INC. ALL RIGHTS RESERVED NO PART OF THIS DOCUMENT MAY BE COPIED, REPRODUCED OR TRANSMITTED BY ANY MEANS WITHOUT WRITTEN PERMISSION OF DAG ARCHITECTS, INC. THESE DRAWINGS AND SPECIFICATIONS ARE THE PROPERTY AND COPYRIGHT OF DAG ARCHITECTS, INC. AND SHALL NOT BE USED ON ANY OTHER PROJECT OR LOCATION EXCEPT AS DESCRIBED ON THE DRAWINGS, WITHOUT THE PRIOR WRITTEN AGREEMENT OF DAG ARCHITECTS.

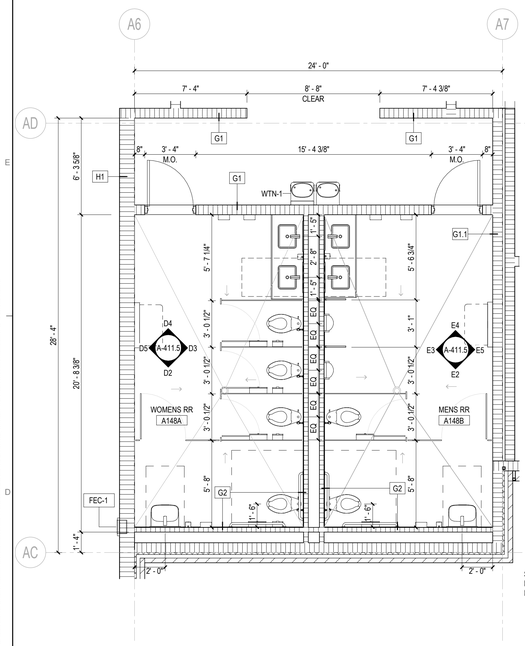


D1 AREA A1 - ADULT RESTROOM PLAN
1/4" = 1'-0"

Base price: epoxy paint
Alternate price: wall tile

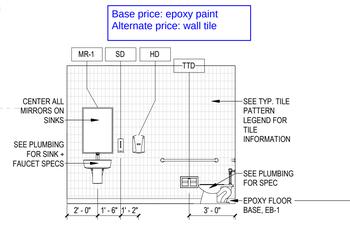


E2 AREA A1 - MEN'S RR ELEV. 1
1/4" = 1'-0"

Base price: epoxy paint
Alternate price: wall tile

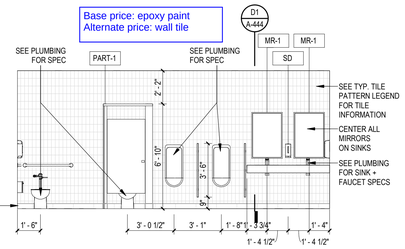


E3 AREA A1 - MEN'S RR ELEV. 2
1/4" = 1'-0"

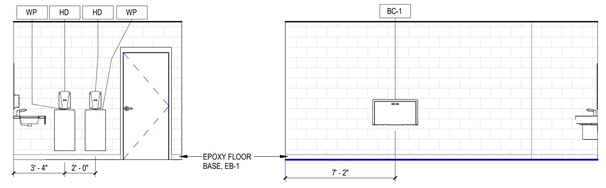

E4 AREA A1 - MEN'S RR ELEV. 3
1/4" = 1'-0"

E5 AREA A1 - MEN'S RR ELEV. 4
1/4" = 1'-0"

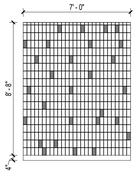


Base price: epoxy paint
Alternate price: wall tile

- COLOR TILE
- GLOSS WHITE

* SEE MATERIAL SCHEDULE AND INTERIOR ELEVATIONS FOR TILE COLOR DESIGNATIONS


* WET WALL TILE PATTERN TO REPEAT EVERY 7'-0"W WHERE NEEDED

Base price: epoxy paint
Alternate price: wall tile

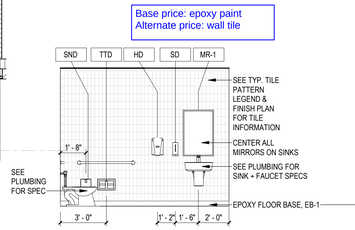


D2 AREA A1 - WOMEN'S RR ELEV. 1
1/4" = 1'-0"

Base price: epoxy paint
Alternate price: wall tile

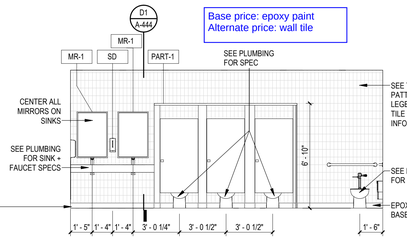


D3 AREA A1 - WOMEN'S RR ELEV. 2
1/4" = 1'-0"

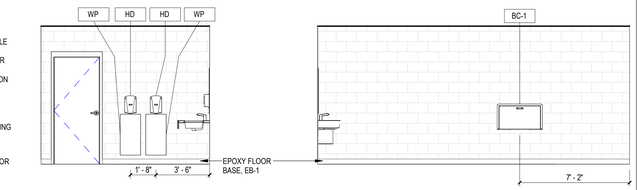


D4 AREA A1 - WOMEN'S RR ELEV. 3
1/4" = 1'-0"

D5 AREA A1 - WOMEN'S RR ELEV. 4
1/4" = 1'-0"

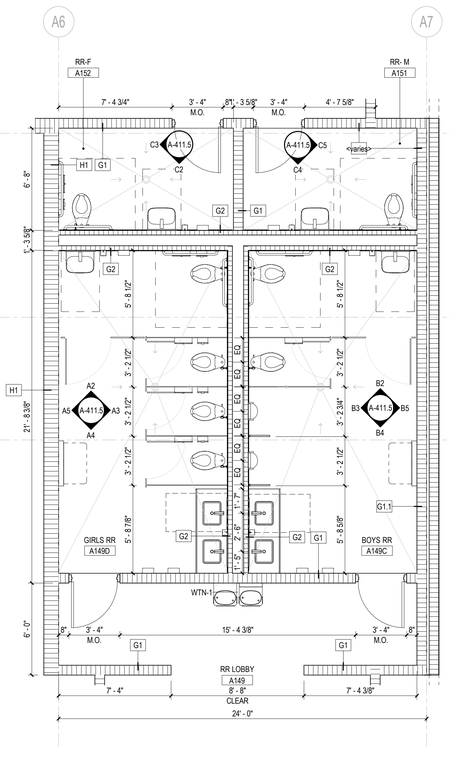


A1 AREA A1 - CHILDREN'S RESTROOM PLAN
1/4" = 1'-0"

Base price: epoxy paint
Alternate price: wall tile

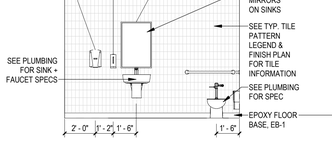


C2 AREA A1 - RR F ELEV. 1
1/4" = 1'-0"

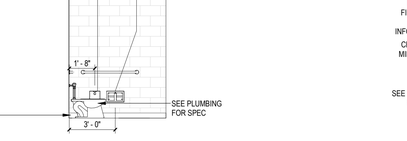

C3 AREA A1 - RR F ELEV. 2
1/4" = 1'-0"


Base price: epoxy paint
Alternate price: wall tile

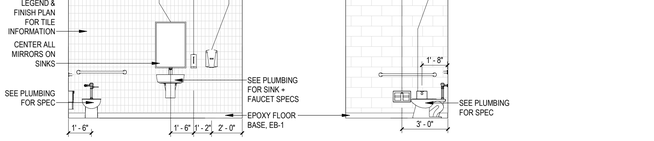

C4 AREA A1 - RR M ELEV. 1
1/4" = 1'-0"


C5 AREA A1 - RR M ELEV. 2
1/4" = 1'-0"

Base price: epoxy paint
Alternate price: wall tile

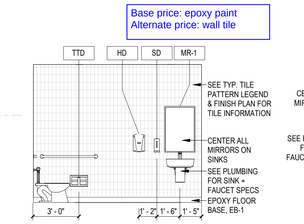


B2 AREA A1 - BOY'S RR ELEV. 1
1/4" = 1'-0"

Base price: epoxy paint
Alternate price: wall tile

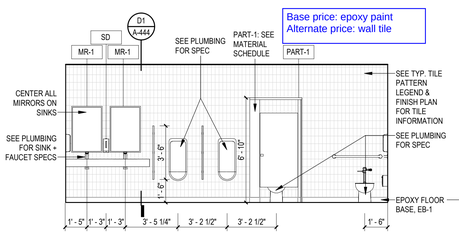


B3 AREA A1 - BOY'S RR ELEV. 2
1/4" = 1'-0"

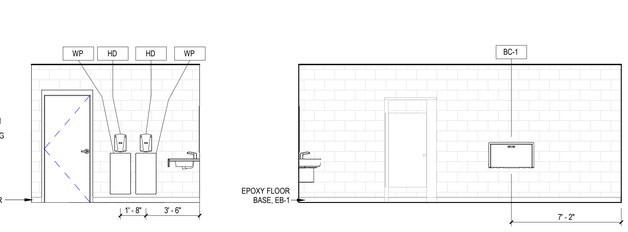

B4 AREA A1 - BOY'S RR ELEV. 3
1/4" = 1'-0"


B5 AREA A1 - BOY'S RR ELEV. 4
1/4" = 1'-0"

Base price: epoxy paint
Alternate price: wall tile

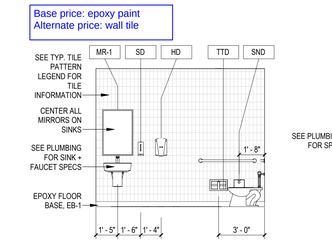


A2 AREA A1 - GIRL'S RR ELEV. 1
1/4" = 1'-0"

Base price: epoxy paint
Alternate price: wall tile

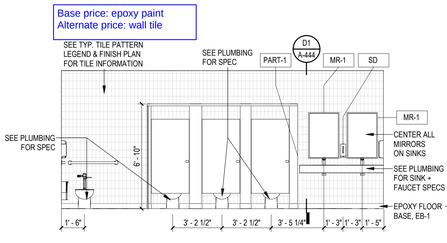

A3 AREA A1 - GIRL'S RR ELEV. 2
1/4" = 1'-0"

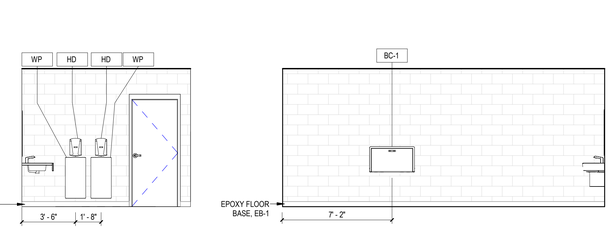

A4 AREA A1 - GIRL'S RR ELEV. 3
1/4" = 1'-0"

A5 AREA A1 - GIRL'S RR ELEV. 4
1/4" = 1'-0"

2 0 2 4 6 8 10
1/4" = 1'-0"
SCALE FEET

GENERAL NOTES
ENLARGED PLANS AND INTERIOR ELEVATIONS

1. ALL CONTRACTORS MUST FIELD VERIFY ALL EXISTING CONDITIONS PRIOR TO PERFORMING NEW WORK.
2. THE CONTRACTOR SHALL PROVIDE REINFORCING [TYPE TBD] BEHIND WALL MOUNTED AND CEILING MOUNTED EQUIPMENT. COORDINATE WITH A / V, DATA, CASEWORK, FURNITURE, ELECTRICAL, AND INTERIOR ELEVATION DRAWINGS.
3. INTERIOR DOORS TO BE LOCATED MIN 6" FROM ADJACENT STUD PARTITIONS AND 8" FROM ADJACENT MASONRY PARTITIONS, UNLESS DIMENSIONED OR NOTED OTHERWISE.
4. CONTRACTOR SHALL COORDINATE WORK WITH MECHANICAL, ELECTRICAL, PLUMBING, AND ALL OTHER DISCIPLINES.
5. REFER TO FINISH SCHEDULE(S) IN [A-600 SERIES SHEETS] FOR FINISHES.
6. REFER TO A-500 SERIES SHEETS FOR ADDITIONAL INFORMATION ON INTERIOR PARTITION TYPE ASSEMBLIES.
7. PROVIDE 1/8" / FT MIN SLOPE TOWARDS ALL FLOOR DRAINS, UNO.
8. ALL GAPS BETWEEN CASEWORK AND WALLS TO RECEIVE INFILL PANELS TO MATCH ADJACENT CASEWORK.
9. REFER TO TOILET ACCESSORY SCHEDULE FOR ADDITIONAL INFORMATION. SEE ENLARGED PLANS FOR ADDITIONAL TOILET ACCESSORIES.

© 2025 DAG ARCHITECTS, INC. ALL RIGHTS RESERVED. NO PART OF THIS DOCUMENT MAY BE COPIED, REPRODUCED OR TRANSMITTED BY ANY MEANS WITHOUT WRITTEN PERMISSION OF DAG ARCHITECTS, INC. THESE DRAWINGS AND SPECIFICATIONS ARE THE PROPERTY AND COPYRIGHT OF DAG ARCHITECTS, INC. AND SHALL NOT BE USED ON ANY OTHER PROJECT OR LOCATION EXCEPT AS DESCRIBED ON THE DRAWINGS, WITHOUT THE PRIOR WRITTEN AGREEMENT OF DAG ARCHITECTS.

DAG Architects
AR0017640
850 South Gadsden Street
Suite 140
Tallahassee, Florida 32301
850.656.7506
www.dagarchitects.com

© 2025 All reproduction & intellectual property rights reserved.

FITZGERALD COLLABORATIVE GROUP, LLC.
AA26001957

STATE OF FLORIDA
ROGER T. GODWIN
AR0017551
09-18-25
REGISTERED ARCHITECT

Roger T. Godwin
Professional Architect:
Florida - License #AR0017551


Digital Signature

PERMIT DOCUMENTS

GADSDEN COUNTY
SCHOOL BOARD
New Quincy K-8 School

GADSDEN COUNTY SCHOOL DISTRICT — FL

1400 W. KING STREET
QUINCY, FL 32351

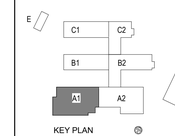

REVISIONS
NO. DESCRIPTION DATE

RECEIVED
ALLSTATE CONSTRUCTION
09-18-2025

Project Number 22023
Dated 07-31-2025


ENLARGED PLANS & ELEV. - AREA A1

A-411.5


GENERAL NOTES

ENLARGED PLANS AND INTERIOR ELEVATIONS


1. ALL CONTRACTORS MUST FIELD VERIFY ALL EXISTING CONDITIONS PRIOR TO PERFORMING NEW WORK.
2. THE CONTRACTOR SHALL PROVIDE REINFORCING [TYPE TBD] BEHIND WALL MOUNTED AND CEILING MOUNTED EQUIPMENT. COORDINATE WITH A / V, DATA, CASEWORK, FURNITURE, ELECTRICAL, AND INTERIOR ELEVATION DRAWINGS.
3. INTERIOR DOORS TO BE LOCATED MIN 6" FROM ADJACENT STUD PARTITIONS AND 8" FROM ADJACENT MASONRY PARTITIONS, UNLESS DIMENSIONED OR NOTED OTHERWISE.
4. CONTRACTOR SHALL COORDINATE WORK WITH MECHANICAL, ELECTRICAL, PLUMBING, AND ALL OTHER DISCIPLINES.
5. REFER TO FINISH SCHEDULE(S) IN [A-600 SERIES SHEETS] FOR FINISHES.
6. REFER TO A-500 SERIES SHEETS FOR ADDITIONAL INFORMATION ON INTERIOR PARTITION TYPE ASSEMBLIES.
7. PROVIDE 1/8" / FT MIN SLOPE TOWARDS ALL FLOOR DRAINS, UNO.
8. ALL GAPS BETWEEN CASEWORK AND WALLS TO RECEIVE INFILL PANELS TO MATCH ADJACENT CASEWORK.
9. REFER TO TOILET ACCESSORY SCHEDULE FOR ADDITIONAL INFORMATION. SEE ENLARGED PLANS FOR ADDITIONAL TOILET ACCESSORIES.

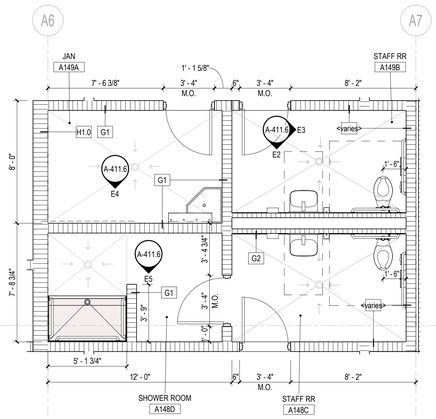


E1 AREA A1 - STAFF RR AND JANITOR CLOSET PLAN
1/4" = 1'-0"

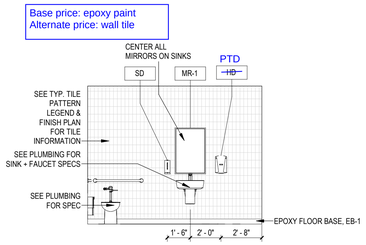


E2 AREA A1 - STAFF RR ELEV. 1
1/4" = 1'-0"

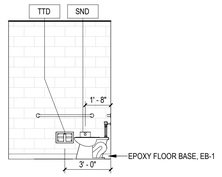


E3 AREA A1 - STAFF RR ELEV. 2
1/4" = 1'-0"

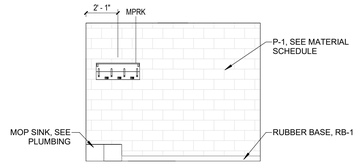

E4 AREA A1 - JANITOR ELEVATION
1/4" = 1'-0"

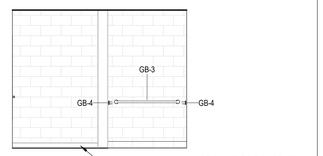

E5 AREA A1 - SHOWER ROOM ELEVATION
1/4" = 1'-0"

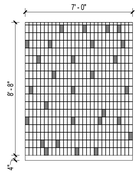


Base price: epoxy paint
Alternate price: wall tile


- COLOR TILE
- GLOSS WHITE

* SEE MATERIAL SCHEDULE AND INTERIOR ELEVATIONS FOR TILE COLOR DESIGNATIONS


* WET WALL TILE PATTERN TO REPEAT EVERY 7'-0"W WHERE NEEDED

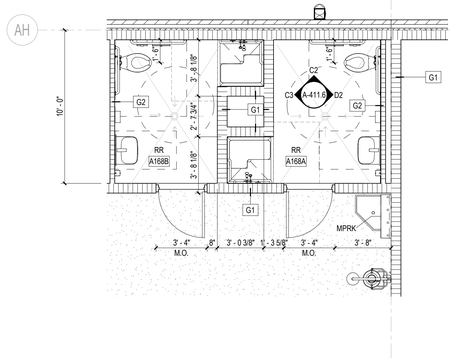


C1 AREA A1 - CUSTODIAL RESTROOM PLAN
1/4" = 1'-0"

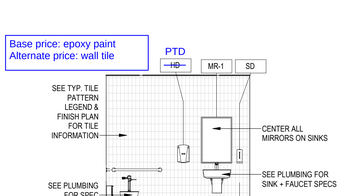


D2 AREA A1 - CUSTODIAL RR ELEV. 2
1/4" = 1'-0"

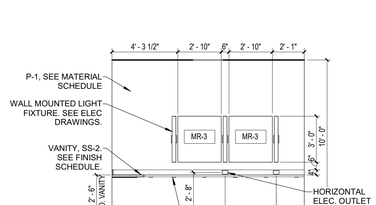


D3 AREA A1 - GIRLS' DRESSING ELEV. 2
1/4" = 1'-0"

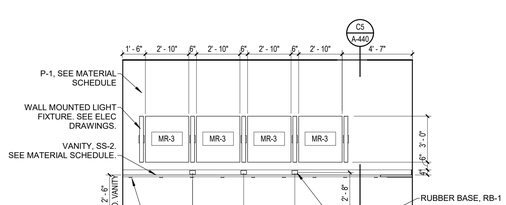


D4 AREA A1 - GIRLS' DRESSING ELEV. 1
1/4" = 1'-0"

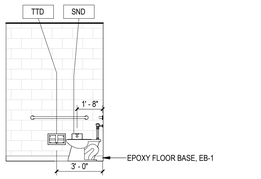


C2 AREA A1 - CUSTODIAL RR ELEV. 1
1/4" = 1'-0"

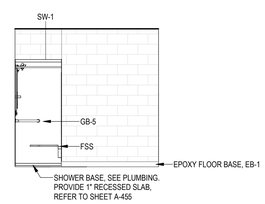


C3 AREA A1 - CUSTODIAL RR ELEV. 3
1/4" = 1'-0"

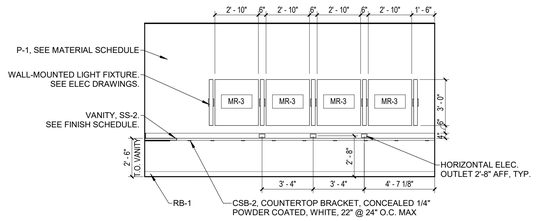


C4 AREA A1 - BOYS' DRESSING ELEV. 1
1/4" = 1'-0"

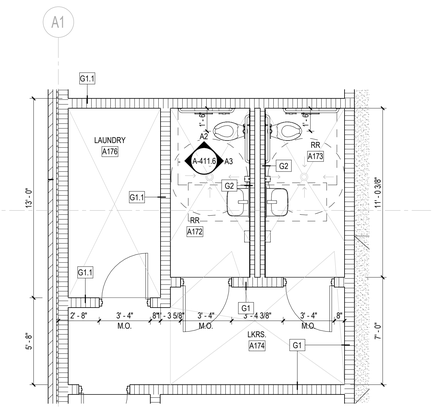


A1 AREA A1 - KITCHEN RESTROOM PLAN
1/4" = 1'-0"

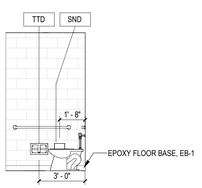


A2 AREA A1 - KITCHEN RR ELEV. 1
1/4" = 1'-0"

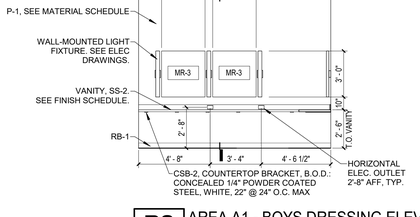

B3 AREA A1 - BOYS DRESSING ELEV. 2
1/4" = 1'-0"

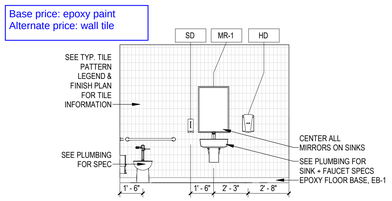

A3 AREA A1 - KITCHEN RR ELEV. 2
1/4" = 1'-0"

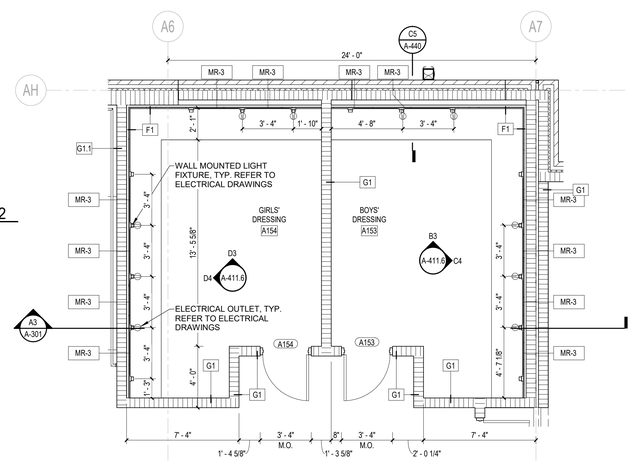

A4 AREA A1 - DRESSING ROOM PLAN
1/4" = 1'-0"

2 0 2 4 6 8 10
1/4" = 1'-0"
SCALE FEET

DAG Architects
AR0017640
850 South Gadsden Street
Suite 140
Tallahassee, Florida 32301
850.656.7506
www.dagarchitects.com

© 2025 All reproduction & intellectual property rights reserved.

FITZGERALD COLLABORATIVE GROUP, LLC.
AA26001957

STATE OF FLORIDA · ROGER T. GODWIN · AR0017551 · 09-18-25 · REGISTERED ARCHITECT


Roger T. Godwin
Professional Architect:
Florida - License #AR0017551

Digital Signature

PERMIT DOCUMENTS

GADSDEN COUNTY SCHOOL BOARD
New Quincy K-8 School

1400 W. KING STREET
QUINCY, FL 32351

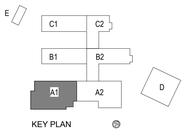

REVISIONS

NO.	DESCRIPTION	DATE


RECEIVED
ALLSTATE CONSTRUCTION
09-18-2025

Project Number	22023
Dated	07-31-2025


ENLARGED PLANS & ELEV. - AREA A1

A-411.6


DRAWINGS AND SPECIFICATIONS ARE THE PROPERTY AND COPYRIGHT OF DAG ARCHITECTS, INC. AND SHALL NOT BE USED ON ANY OTHER PROJECT OR LOCATION EXCEPT AS DESCRIBED ON THE DRAWINGS, WITHOUT THE PRIOR WRITTEN AGREEMENT OF DAG ARCHITECTS.
© 2025 DAG ARCHITECTS, INC. ALL RIGHTS RESERVED. NO PART OF THIS DOCUMENT MAY BE COPIED, REPRODUCED OR TRANSMITTED BY ANY MEANS WITHOUT WRITTEN PERMISSION OF DAG ARCHITECTS, INC.

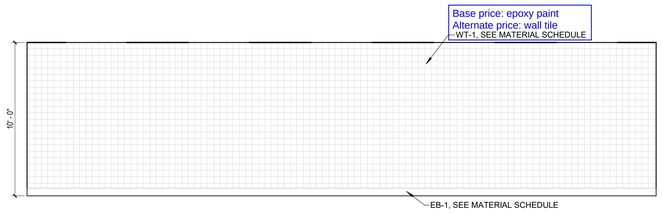


E1 AREA A1 - ELEM. SERV. LINE ELEV. 4
1/4" = 1'-0"

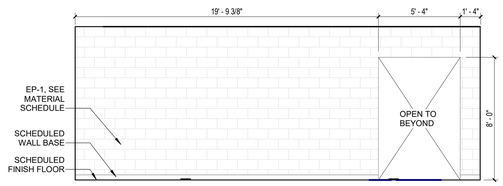

D1 AREA A1 - ELEM. SERV. LINE ELEV. 3
1/4" = 1'-0"

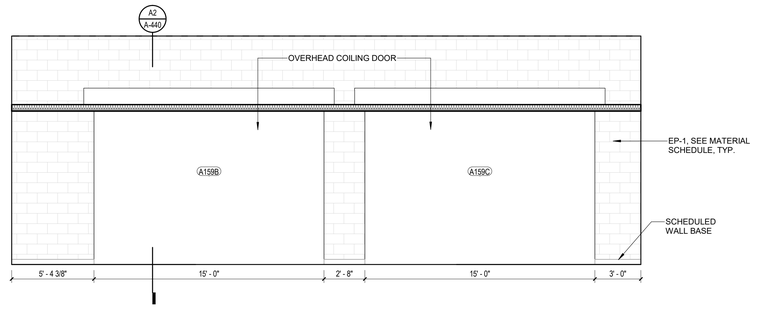

D3 AREA A1 - ELEM. SERV. LINE ELEV. 2
1/4" = 1'-0"

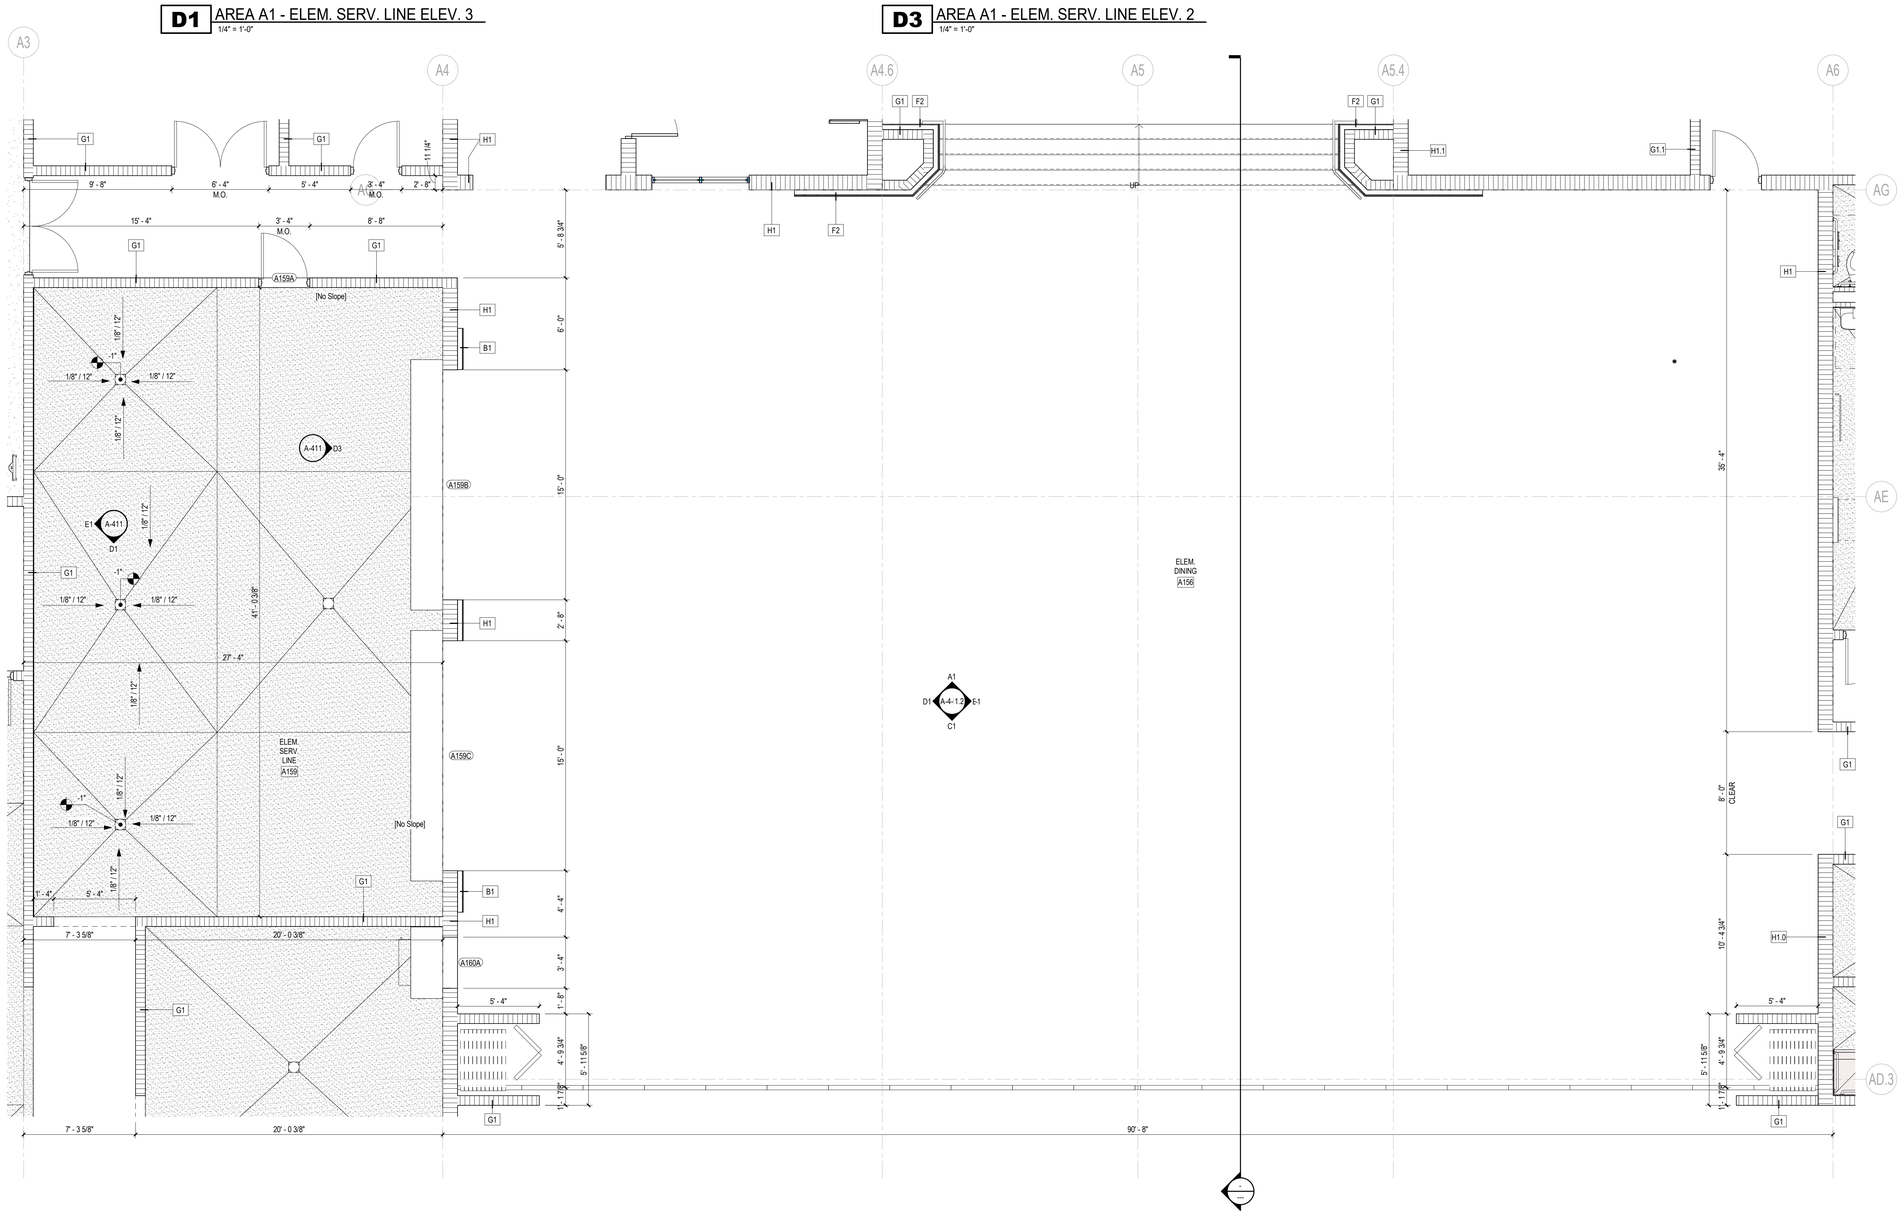

A1 AREA A1 - ELEM. DINING PLAN
1/4" = 1'-0"

GENERAL NOTES
ENLARGED PLANS AND INTERIOR ELEVATIONS

1. ALL CONTRACTORS MUST FIELD VERIFY ALL EXISTING CONDITIONS PRIOR TO PERFORMING NEW WORK.
2. THE CONTRACTOR SHALL PROVIDE REINFORCING [TYPE TBD] BEHIND WALL MOUNTED AND CEILING MOUNTED EQUIPMENT. COORDINATE WITH A / V, DATA, CASEWORK, FURNITURE, ELECTRICAL, AND INTERIOR ELEVATION DRAWINGS.
3. INTERIOR DOORS TO BE LOCATED MIN 6" FROM ADJACENT STUD PARTITIONS AND 8" FROM ADJACENT MASONRY PARTITIONS, UNLESS DIMENSIONED OR NOTED OTHERWISE.
4. CONTRACTOR SHALL COORDINATE WORK WITH MECHANICAL, ELECTRICAL, PLUMBING, AND ALL OTHER DISCIPLINES.
5. REFER TO FINISH SCHEDULE(S) IN [A-600 SERIES SHEETS] FOR FINISHES.
6. REFER TO A-500 SERIES SHEETS FOR ADDITIONAL INFORMATION ON INTERIOR PARTITION TYPE ASSEMBLIES.
7. PROVIDE 1/8" / FT MIN SLOPE TOWARDS ALL FLOOR DRAINS, UNO.
8. ALL GAPS BETWEEN CASEWORK AND WALLS TO RECEIVE INFILL PANELS TO MATCH ADJACENT CASEWORK.
9. REFER TO TOILET ACCESSORY SCHEDULE FOR ADDITIONAL INFORMATION. SEE ENLARGED PLANS FOR ADDITIONAL TOILET ACCESSORIES.

DAG Architects
AR0017640
850 South Gadsden Street
Suite 140
Tallahassee, Florida 32301
850.656.7506
www.dagarchitects.com

© 2025 All reproduction & intellectual property rights reserved.

FITZGERALD COLLABORATIVE GROUP, LLC.
AA26001957

STATE OF FLORIDA · ROGER T. GODWIN · AR0017551 · 09-18-25 · REGISTERED ARCHITECT

Roger T. Godwin
Professional Architect:
Florida - License #AR0017551


Digital Signature

PERMIT DOCUMENTS

GADSDEN COUNTY SCHOOL BOARD
New Quincy K-8 School

GADSDEN COUNTY SCHOOL DISTRICT — FL

1400 W. KING STREET
QUINCY, FL 32351

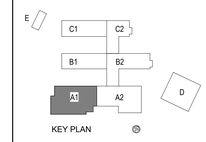

REVISIONS
NO. DESCRIPTION DATE

RECEIVED
ALLSTATE CONSTRUCTION
09-18-2025


Project Number	22023
Dated	07-31-2025

ENLARGED PLANS & ELEV. - AREA A1


A-411

1/4" = 1'-0" SCALE 2 0 2 4 6 8 10 FEET


© 2025 DAG ARCHITECTS, INC. ALL RIGHTS RESERVED NO PART OF THIS DOCUMENT MAY BE COPIED, REPRODUCED OR TRANSMITTED BY ANY MEANS WITHOUT WRITTEN PERMISSION OF DAG ARCHITECTS, INC. THESE DRAWINGS AND SPECIFICATIONS ARE THE PROPERTY AND COPYRIGHT OF DAG ARCHITECTS, INC. AND SHALL NOT BE USED ON ANY OTHER PROJECT OR LOCATION EXCEPT AS DESCRIBED ON THE DRAWINGS, WITHOUT THE PRIOR WRITTEN AGREEMENT OF DAG ARCHITECTS.

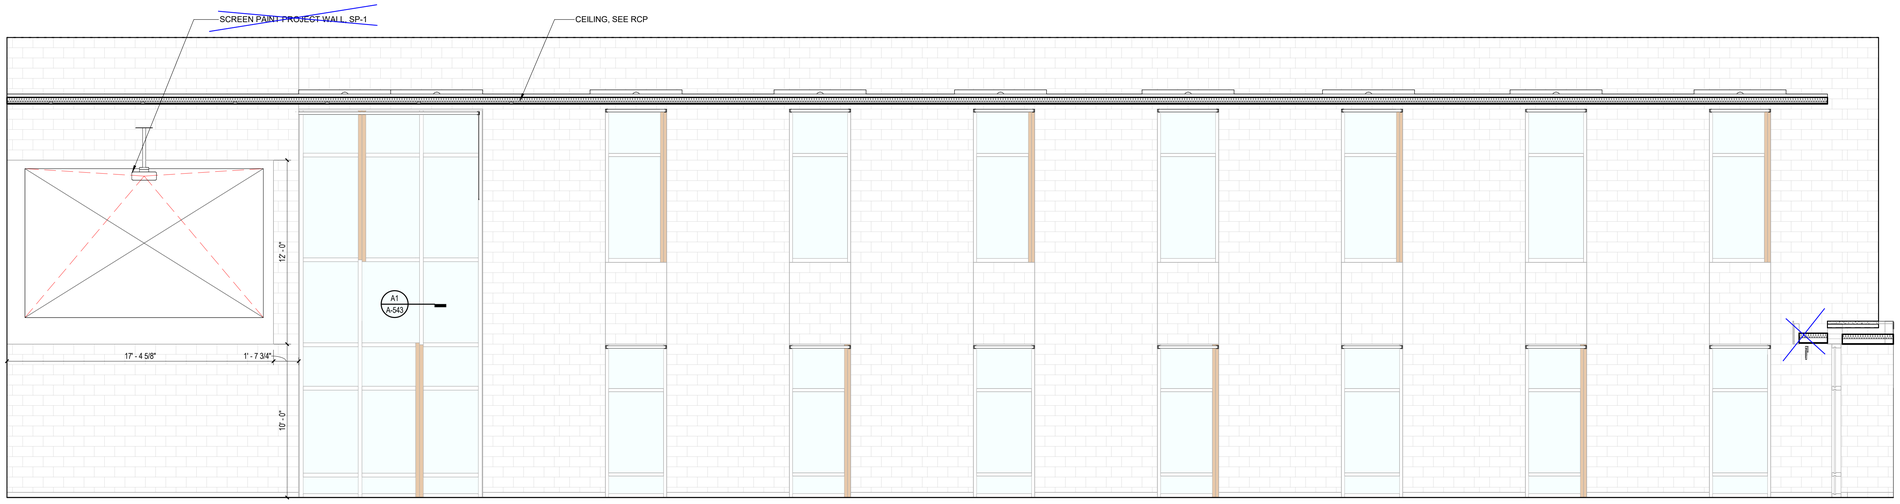


D1 AREA A2 - INNOVATION CENTER ELEV. 3
1/4" = 1'-0"

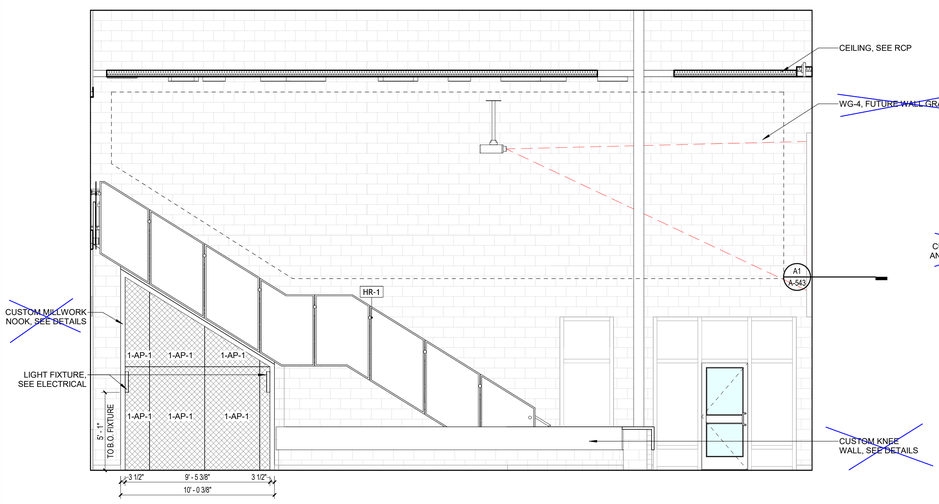

B1 AREA A2 - INNOVATION CENTER ELEV. 2
1/4" = 1'-0"

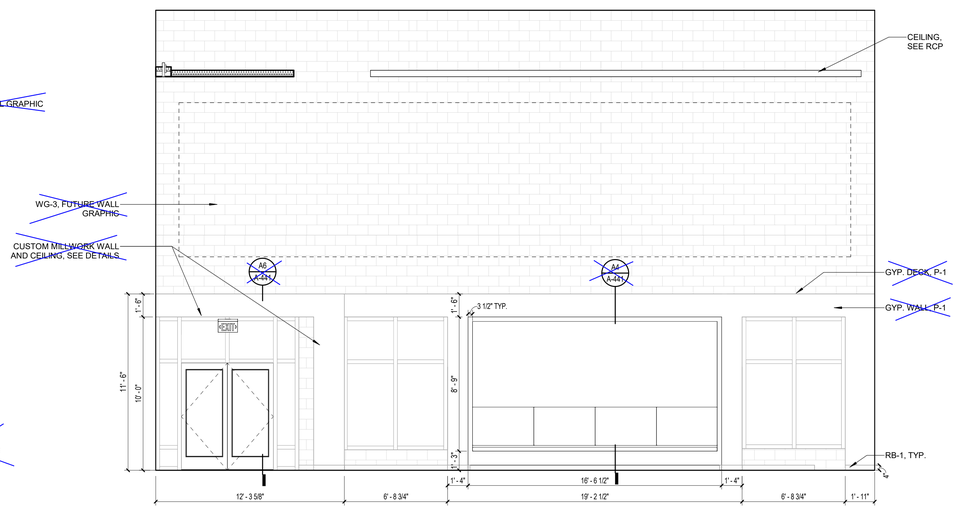

B2 AREA A2 - INNOVATION CENTER ELEV. 4
1/4" = 1'-0"

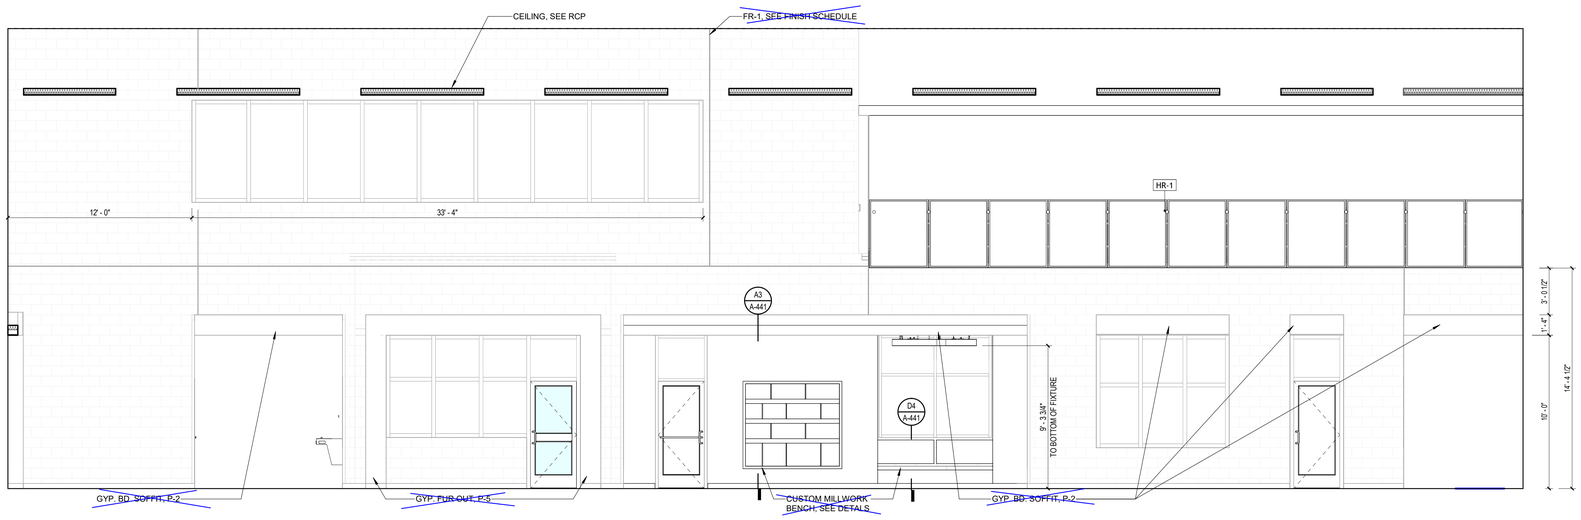



A1 AREA A2 - INNOVATION CENTER ELEV. 1
1/4" = 1'-0"

GENERAL NOTES
ENLARGED PLANS AND INTERIOR ELEVATIONS

1. ALL CONTRACTORS MUST FIELD VERIFY ALL EXISTING CONDITIONS PRIOR TO PERFORMING NEW WORK.
2. THE CONTRACTOR SHALL PROVIDE REINFORCING [TYPE TBD] BEHIND WALL MOUNTED AND CEILING MOUNTED EQUIPMENT. COORDINATE WITH A / V, DATA, CASEWORK, FURNITURE, ELECTRICAL, AND INTERIOR ELEVATION DRAWINGS.
3. INTERIOR DOORS TO BE LOCATED MIN 6" FROM ADJACENT STUD PARTITIONS AND 8" FROM ADJACENT MASONRY PARTITIONS, UNLESS DIMENSIONED OR NOTED OTHERWISE.
4. CONTRACTOR SHALL COORDINATE WORK WITH MECHANICAL, ELECTRICAL, PLUMBING, AND ALL OTHER DISCIPLINES.
5. REFER TO FINISH SCHEDULE(S) IN [A-600 SERIES SHEETS] FOR FINISHES.
6. REFER TO A-500 SERIES SHEETS FOR ADDITIONAL INFORMATION ON INTERIOR PARTITION TYPE ASSEMBLIES.
7. PROVIDE 1/8" / FT MIN SLOPE TOWARDS ALL FLOOR DRAINS, UNO.
8. ALL GAPS BETWEEN CASEWORK AND WALLS TO RECEIVE INFILL PANELS TO MATCH ADJACENT CASEWORK.
9. REFER TO TOILET ACCESSORY SCHEDULE FOR ADDITIONAL INFORMATION. SEE ENLARGED PLANS FOR ADDITIONAL TOILET ACCESSORIES.

* X-XX-X
- PANEL MATERIAL FABRIC ID#
- PANEL TYPE
- PANEL SIZE ID#

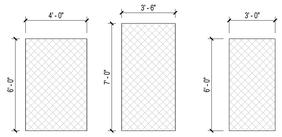

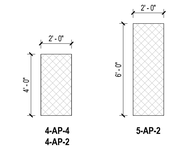

ACOUSTIC PANEL LEGEND
1/4" = 1'-0"

DAG Architects
AR0017640
850 South Gadsden Street
Suite 140
Tallahassee, Florida 32301
850.656.7506
www.dagarchitects.com

© 2025 All reproduction & intellectual property rights reserved.

FITZGERALD COLLABORATIVE GROUP, LLC.
AA26001957

STATE OF FLORIDA · ROGER T. GODWIN · AR0017551 · 09-18-25 · REGISTERED ARCHITECT


Roger T. Godwin
Professional Architect:
Florida - License #AR0017551

Digital Signature

PERMIT DOCUMENTS

GADSDEN COUNTY SCHOOL BOARD
New Quincy K-8 School

1400 W. KING STREET
QUINCY, FL 32351

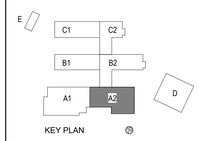

REVISIONS
NO.	DESCRIPTION	DATE

RECEIVED
ALLSTATE CONSTRUCTION
09-18-2025


Project Number	22023
Dated	07-31-2025

ENLARGED ELEVATIONS - AREA A2


A-412.1

2 0 2 4 6 8 10
1/4" = 1'-0" SCALE FEET


© 2025 DAG ARCHITECTS, INC. ALL RIGHTS RESERVED. NO PART OF THIS DOCUMENT MAY BE COPIED, REPRODUCED OR TRANSMITTED BY ANY MEANS WITHOUT WRITTEN PERMISSION OF DAG ARCHITECTS, INC. THESE DRAWINGS AND SPECIFICATIONS ARE THE PROPERTY AND COPYRIGHT OF DAG ARCHITECTS, INC. AND SHALL NOT BE USED ON ANY OTHER PROJECT OR LOCATION EXCEPT AS DESCRIBED ON THE DRAWINGS, WITHOUT THE PRIOR WRITTEN AGREEMENT OF DAG ARCHITECTS.

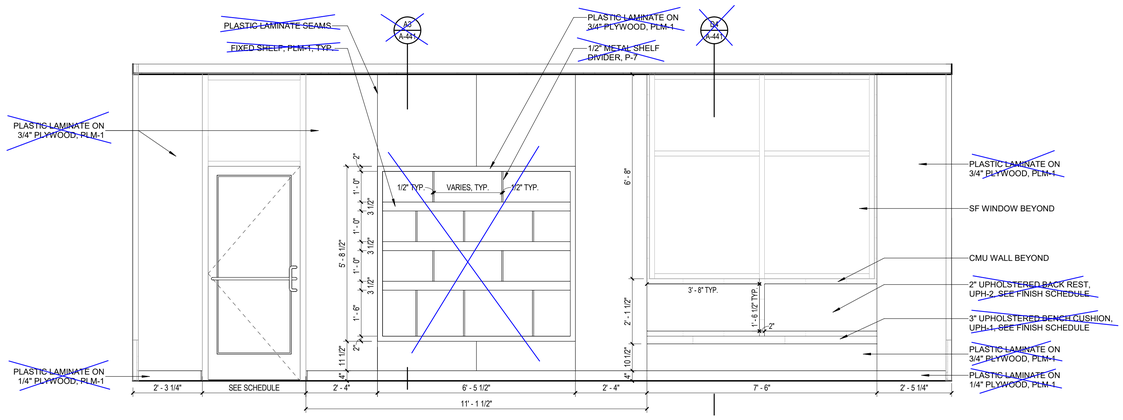


D1 AREA A2 - INNOV. CENTER NOOK ELEVATION
1/2" = 1'-0"

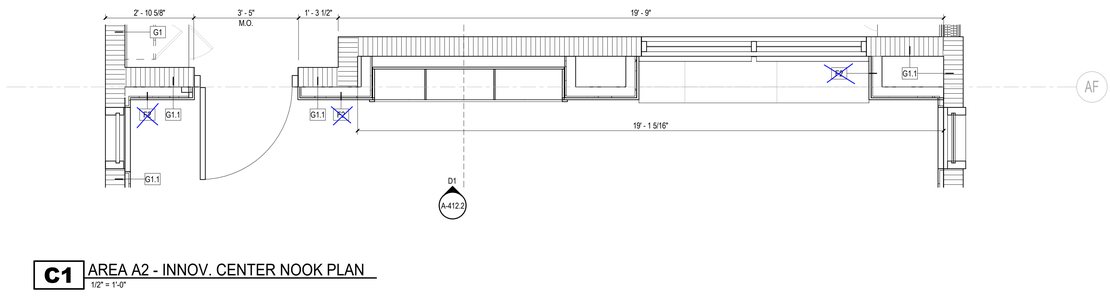


C1 AREA A2 - INNOV. CENTER NOOK PLAN
1/2" = 1'-0"

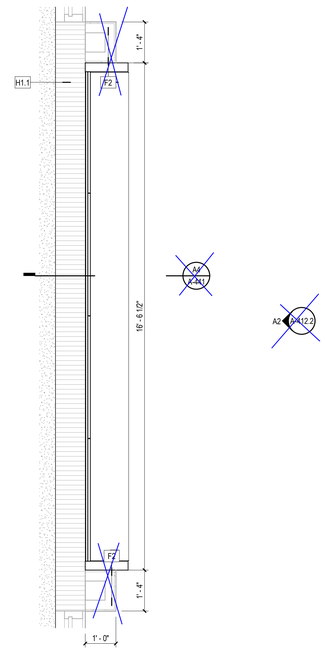


A1 AREA A2 - INNOV. CENTER WEST WALL PLAN
1/2" = 1'-0"

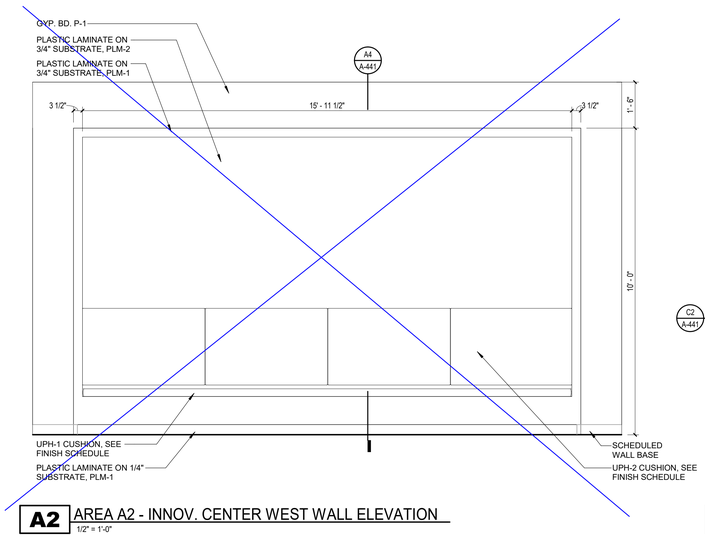


A2 AREA A2 - INNOV. CENTER WEST WALL ELEVATION
1/2" = 1'-0"

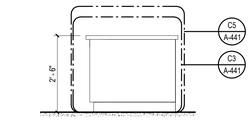


E4 AREA 2 - INNOV. CENTER LIBRARIAN DESK END
1/2" = 1'-0"

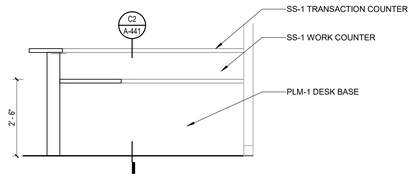


D4 AREA A2 - INNOV. CENTER LIBRARIAN DESK ELEV. 3
1/2" = 1'-0"

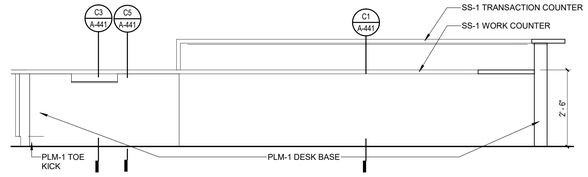

C4 AREA 2 - INNOV. CENTER LIBRARIAN DESK ELEV. 2
1/2" = 1'-0"

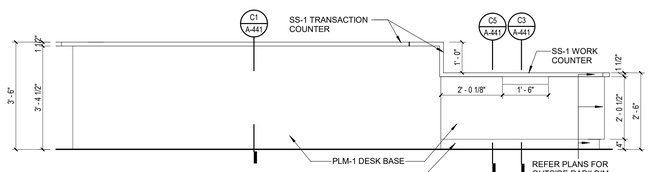

B4 AREA A2 - INNOV. CENTER LIBRARIAN DESK ELEV. 1
1/2" = 1'-0"

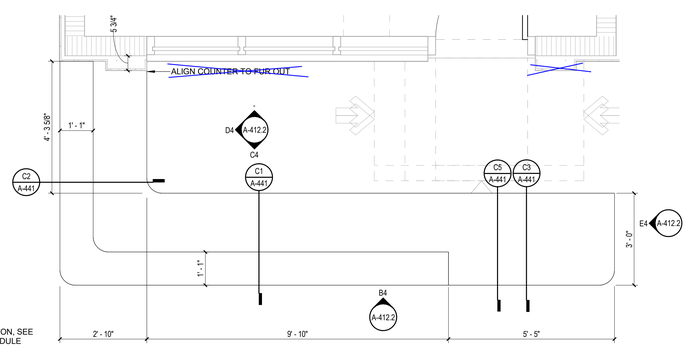

A4 AREA A2 - INNOV. CENTER LIBRARIAN DESK PLAN
1/2" = 1'-0"

GENERAL NOTES
ENLARGED PLANS AND INTERIOR ELEVATIONS

1. ALL CONTRACTORS MUST FIELD VERIFY ALL EXISTING CONDITIONS PRIOR TO PERFORMING NEW WORK.
2. THE CONTRACTOR SHALL PROVIDE REINFORCING [TYPE TBD] BEHIND WALL MOUNTED AND CEILING MOUNTED EQUIPMENT. COORDINATE WITH A / V, DATA, CASEWORK, FURNITURE, ELECTRICAL, AND INTERIOR ELEVATION DRAWINGS.
3. INTERIOR DOORS TO BE LOCATED MIN 6" FROM ADJACENT STUD PARTITIONS AND 8" FROM ADJACENT MASONRY PARTITIONS, UNLESS DIMENSIONED OR NOTED OTHERWISE.
4. CONTRACTOR SHALL COORDINATE WORK WITH MECHANICAL, ELECTRICAL, PLUMBING, AND ALL OTHER DISCIPLINES.
5. REFER TO FINISH SCHEDULE(S) IN [A-600 SERIES SHEETS] FOR FINISHES.
6. REFER TO A-500 SERIES SHEETS FOR ADDITIONAL INFORMATION ON INTERIOR PARTITION TYPE ASSEMBLIES.
7. PROVIDE 1/8" / FT MIN SLOPE TOWARDS ALL FLOOR DRAINS, UNO.
8. ALL GAPS BETWEEN CASEWORK AND WALLS TO RECEIVE INFILL PANELS TO MATCH ADJACENT CASEWORK.
9. REFER TO TOILET ACCESSORY SCHEDULE FOR ADDITIONAL INFORMATION. SEE ENLARGED PLANS FOR ADDITIONAL TOILET ACCESSORIES.

© 2025 DAG ARCHITECTS, INC. ALL RIGHTS RESERVED. NO PART OF THIS DOCUMENT MAY BE COPIED, REPRODUCED OR TRANSMITTED BY ANY MEANS WITHOUT WRITTEN PERMISSION OF DAG ARCHITECTS, INC. THESE DRAWINGS AND SPECIFICATIONS ARE THE PROPERTY AND COPYRIGHT OF DAG ARCHITECTS, INC. AND SHALL NOT BE USED ON ANY OTHER PROJECT OR LOCATION EXCEPT AS DESCRIBED ON THE DRAWINGS, WITHOUT THE PRIOR WRITTEN AGREEMENT OF DAG ARCHITECTS.

DAG Architects
AR0017640
850 South Gadsden Street
Suite 140
Tallahassee, Florida 32301
850.656.7506
www.dagarchitects.com

© 2025 All reproduction & intellectual property rights reserved.

FITZGERALD COLLABORATIVE GROUP, LLC.
AA26001957

STATE OF FLORIDA
ROGER T. GODWIN
AR0017551
09-18-25
REGISTERED ARCHITECT


Roger T. Godwin
Professional Architect:
Florida - License #AR0017551

Digital Signature

PERMIT DOCUMENTS

GADSDEN COUNTY
SCHOOL BOARD
New Quincy K-8 School

1400 W. KING STREET
QUINCY, FL 32351

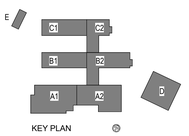


REVISIONS
NO. DESCRIPTION DATE

RECEIVED
ALLSTATE CONSTRUCTION
09-18-2025


Project Number 22023
Dated 07-31-2025

ENLARGED PLANS & ELEV. - AREA A2


A-412.2

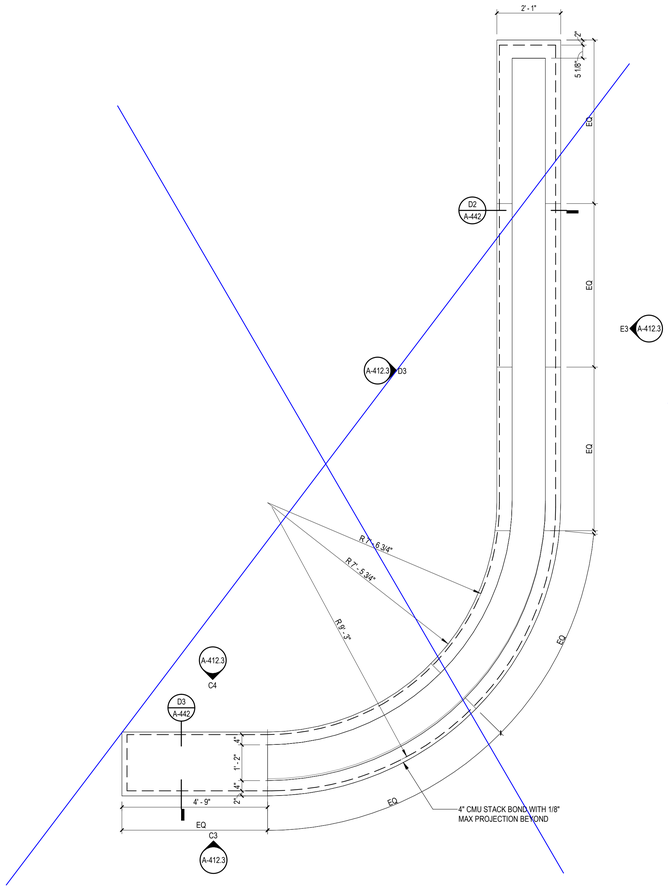


D1 AREA A2 - INNOV. CENTER PLANTER PLAN
1/2" = 1'-0"

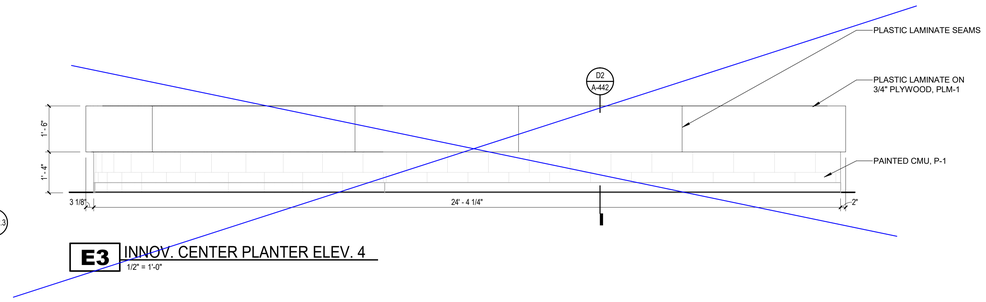


E3 INNOV. CENTER PLANTER ELEV. 4
1/2" = 1'-0"

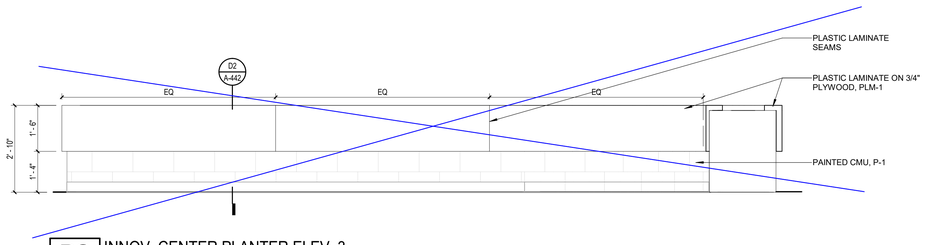


D3 INNOV. CENTER PLANTER ELEV. 3
1/2" = 1'-0"

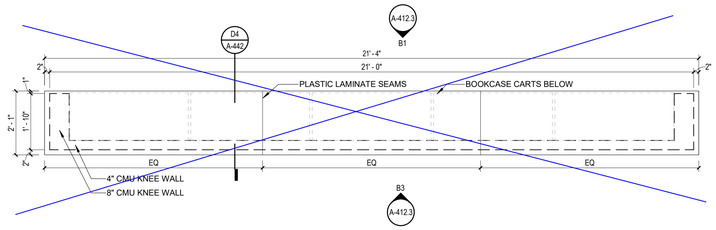


C1 AREA A2 - INNOVATION CENTER BOOKCASE 2 PLAN
1/2" = 1'-0"

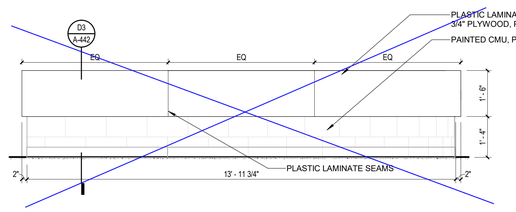


C3 INNOV. CENTER PLANTER ELEV. 1
1/2" = 1'-0"

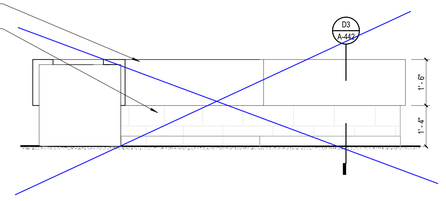


C4 INNOV. CENTER PLANTER ELEV. 2
1/2" = 1'-0"

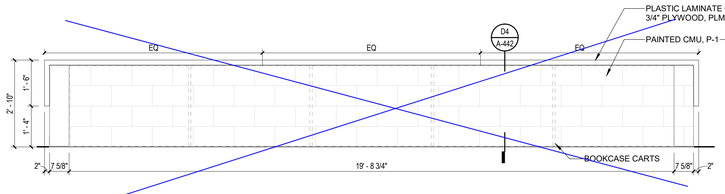


B1 INNOV. CENTER BOOKCASE 2 ELEV. 1
1/2" = 1'-0"

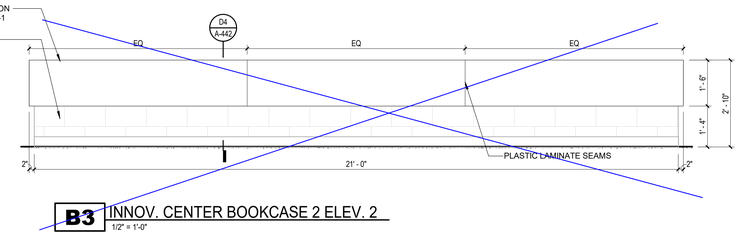


B3 INNOV. CENTER BOOKCASE 2 ELEV. 2
1/2" = 1'-0"

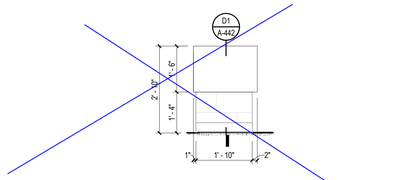


B5 INNOV. CENTER BOOKCASE 1 ELEV. 3
1/2" = 1'-0"

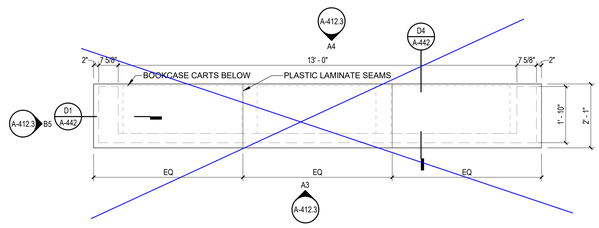

A1 AREA A2 - INNOV. CENTER BOOKCASE 1 PLAN
1/2" = 1'-0"

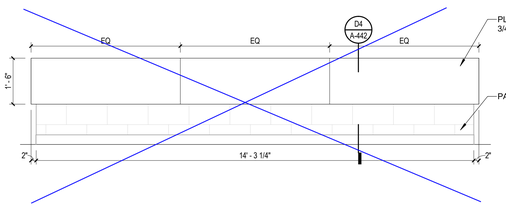

A3 INNOV. CENTER BOOKCASE 1 ELEV. 1
1/2" = 1'-0"

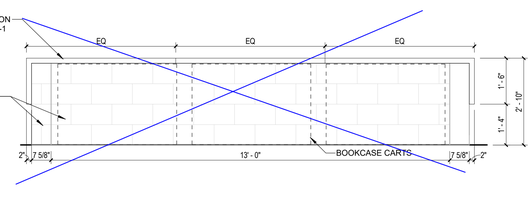

A4 INNOV. CENTER BOOKCASE 1 ELEV. 2
1/2" = 1'-0"

GENERAL NOTES

ENLARGED PLANS AND INTERIOR ELEVATIONS

1. ALL CONTRACTORS MUST FIELD VERIFY ALL EXISTING CONDITIONS PRIOR TO PERFORMING NEW WORK.
2. THE CONTRACTOR SHALL PROVIDE REINFORCING [TYPE TBD] BEHIND WALL MOUNTED AND CEILING MOUNTED EQUIPMENT. COORDINATE WITH A / V, DATA, CASEWORK, FURNITURE, ELECTRICAL, AND INTERIOR ELEVATION DRAWINGS.
3. INTERIOR DOORS TO BE LOCATED MIN 6" FROM ADJACENT STUD PARTITIONS AND 8" FROM ADJACENT MASONRY PARTITIONS, UNLESS DIMENSIONED OR NOTED OTHERWISE.
4. CONTRACTOR SHALL COORDINATE WORK WITH MECHANICAL, ELECTRICAL, PLUMBING, AND ALL OTHER DISCIPLINES.
5. REFER TO FINISH SCHEDULE(S) IN [A-600 SERIES SHEETS] FOR FINISHES.
6. REFER TO A-500 SERIES SHEETS FOR ADDITIONAL INFORMATION ON INTERIOR PARTITION TYPE ASSEMBLIES.
7. PROVIDE 1/8" / FT MIN SLOPE TOWARDS ALL FLOOR DRAINS, UNO.
8. ALL GAPS BETWEEN CASEWORK AND WALLS TO RECEIVE INFILL PANELS TO MATCH ADJACENT CASEWORK.
9. REFER TO TOILET ACCESSORY SCHEDULE FOR ADDITIONAL INFORMATION. SEE ENLARGED PLANS FOR ADDITIONAL TOILET ACCESSORIES.

DAG Architects
AR0017640
850 South Gadsden Street
Suite 140
Tallahassee, Florida 32301
850.656.7506
www.dagarchitects.com

© 2025 All reproduction & intellectual property rights reserved.

FITZGERALD COLLABORATIVE GROUP, LLC.
AA26001957

STATE OF FLORIDA
ROGER T. GODWIN
AR0017551
09-18-25
REGISTERED ARCHITECT

Roger T. Godwin
Professional Architect:
Florida - License #AR0017551


Digital Signature

PERMIT DOCUMENTS

GADSDEN COUNTY
SCHOOL BOARD
New Quincy K-8 School

GADSDEN COUNTY SCHOOL DISTRICT — FL —

1400 W. KING STREET
QUINCY, FL 32351

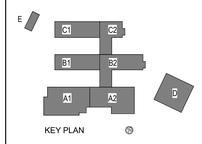

REVISIONS

NO.	DESCRIPTION	DATE


RECEIVED
ALLSTATE CONSTRUCTION
09-18-2025

Project Number	22023
Dated	07-31-2025


ENLARGED PLANS & ELEV. - AREA A2

A-412.3


© 2025 DAG ARCHITECTS, INC. ALL RIGHTS RESERVED NO PART OF THIS DOCUMENT MAY BE COPIED, REPRODUCED OR TRANSMITTED BY ANY MEANS WITHOUT WRITTEN PERMISSION OF DAG ARCHITECTS, INC. THESE DRAWINGS AND SPECIFICATIONS ARE THE PROPERTY AND COPYRIGHT OF DAG ARCHITECTS, INC. AND SHALL NOT BE USED ON ANY OTHER PROJECT OR LOCATION EXCEPT AS DESCRIBED ON THE DRAWINGS, WITHOUT THE PRIOR WRITTEN AGREEMENT OF DAG ARCHITECTS.

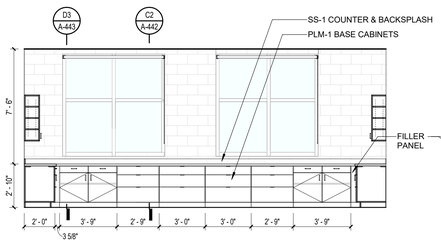


E1 AREA A2 - TECH PROCESSING ELEV. 1
1/4" = 1'-0"

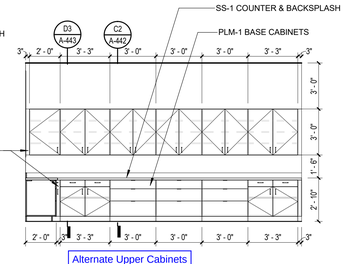


E2 AREA A2 - TECH PROCESSING ELEV. 2
1/4" = 1'-0"

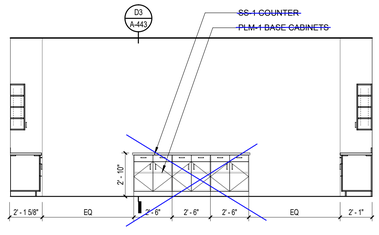


E3 AREA A2 - TECH PROCESSING ELEV.33
1/4" = 1'-0"

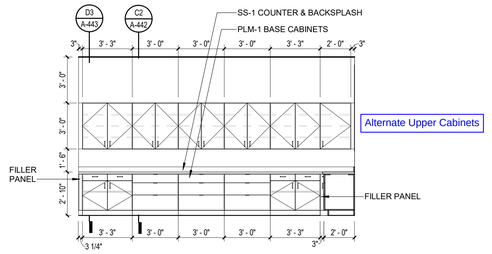


E4 AREA A2 - TECH PROCESSING ELEV. 4
1/4" = 1'-0"

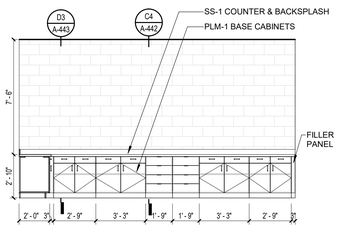


D1 AREA A2 - PROD. & PROF. LIBRARY ELEV. 1
1/4" = 1'-0"

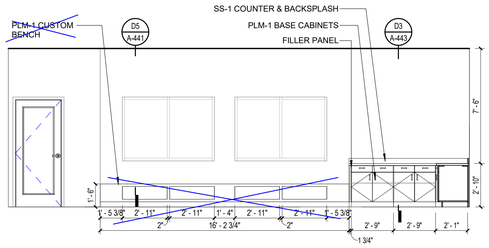


D2 AREA A2 - PROD. & PROF. LIBRARY ELEV. 2
1/4" = 1'-0"

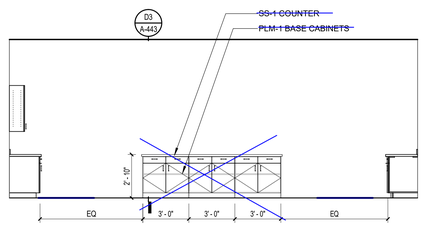


D3 AREA A2 - COPY ROOM ELEV. 1
1/4" = 1'-0"

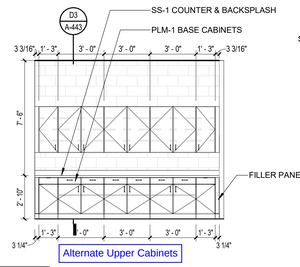


D4 AREA A2 - COPY ROOM ELEV. 2
1/4" = 1'-0"

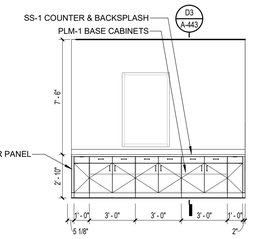


D5 AREA A2 - COPY ROOM ELEV. 3
1/4" = 1'-0"

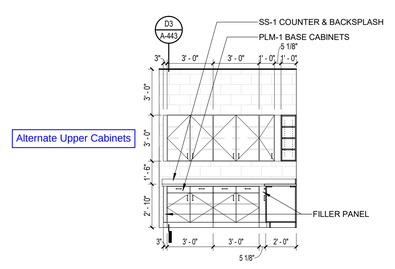


C5 AREA A2 - MEDIA MAINT. & REPAIR ELEV. 3
1/4" = 1'-0"

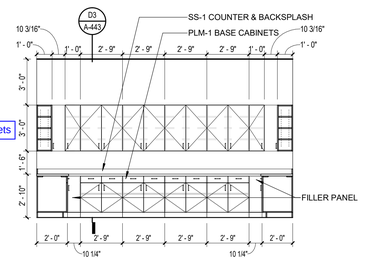

B5 AREA A2 - MEDIA MAINT. & REPAIR ELEV. 2
1/4" = 1'-0"

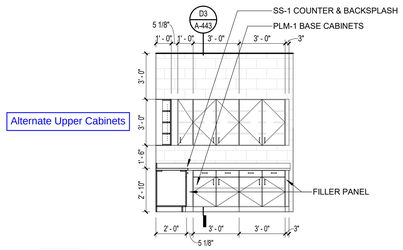

A5 AREA A2 - MEDIA MAINT. & REPAIR ELEV. 1
1/4" = 1'-0"

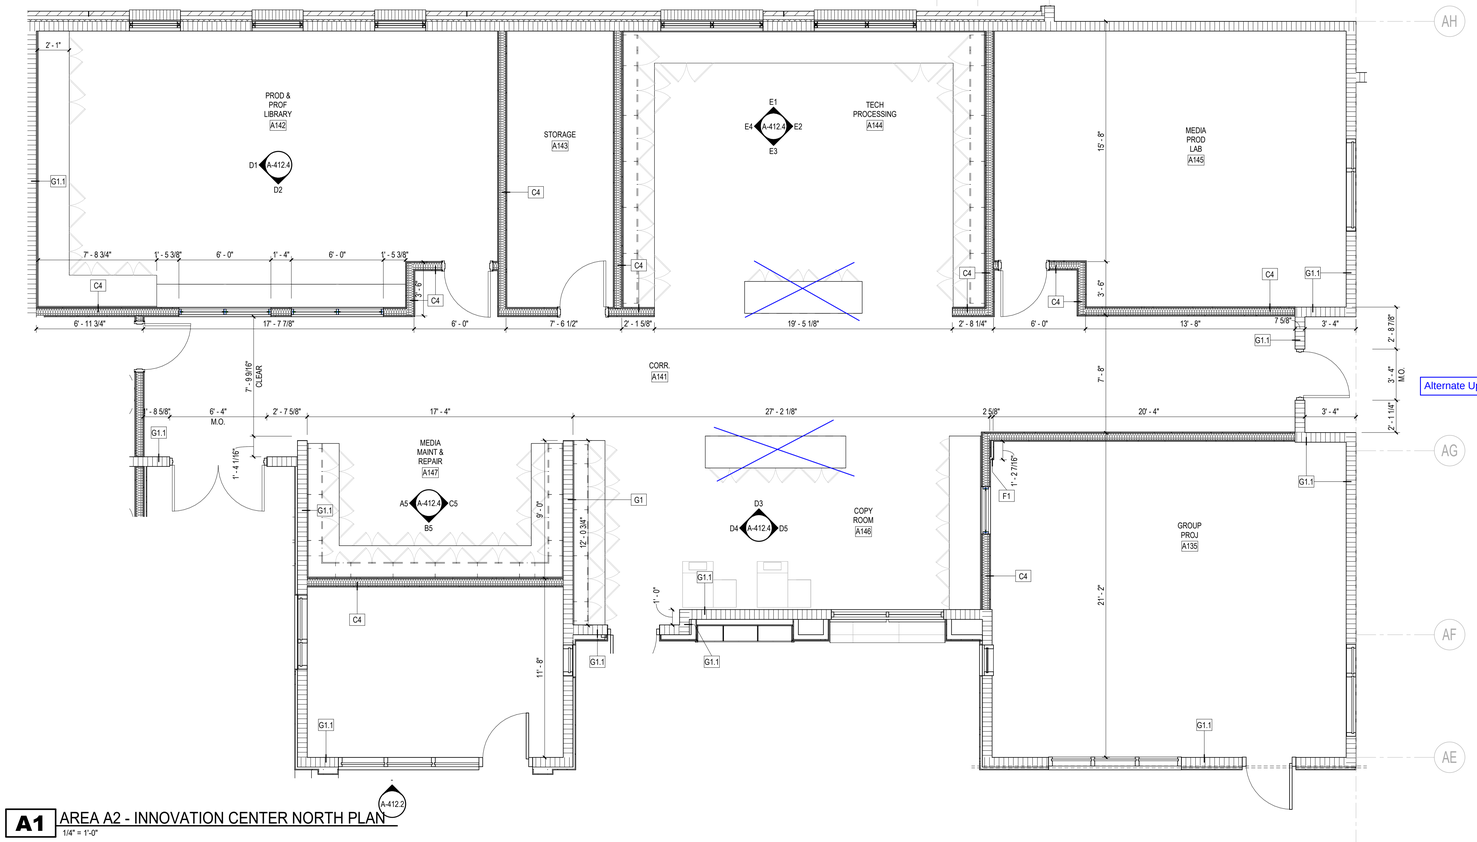

A1 AREA A2 - INNOVATION CENTER NORTH PLAN
1/4" = 1'-0"

GENERAL NOTES
ENLARGED PLANS AND INTERIOR ELEVATIONS

1. ALL CONTRACTORS MUST FIELD VERIFY ALL EXISTING CONDITIONS PRIOR TO PERFORMING NEW WORK.
2. THE CONTRACTOR SHALL PROVIDE REINFORCING [TYPE TBD] BEHIND WALL MOUNTED AND CEILING MOUNTED EQUIPMENT. COORDINATE WITH A / V, DATA, CASEWORK, FURNITURE, ELECTRICAL, AND INTERIOR ELEVATION DRAWINGS.
3. INTERIOR DOORS TO BE LOCATED MIN 6" FROM ADJACENT STUD PARTITIONS AND 8" FROM ADJACENT MASONRY PARTITIONS, UNLESS DIMENSIONED OR NOTED OTHERWISE.
4. CONTRACTOR SHALL COORDINATE WORK WITH MECHANICAL, ELECTRICAL, PLUMBING, AND ALL OTHER DISCIPLINES.
5. REFER TO FINISH SCHEDULE(S) IN [A-600 SERIES SHEETS] FOR FINISHES.
6. REFER TO A-500 SERIES SHEETS FOR ADDITIONAL INFORMATION ON INTERIOR PARTITION TYPE ASSEMBLIES.
7. PROVIDE 1/8" / FT MIN SLOPE TOWARDS ALL FLOOR DRAINS, UNO.
8. ALL GAPS BETWEEN CASEWORK AND WALLS TO RECEIVE INFILL PANELS TO MATCH ADJACENT CASEWORK.
9. REFER TO TOILET ACCESSORY SCHEDULE FOR ADDITIONAL INFORMATION. SEE ENLARGED PLANS FOR ADDITIONAL TOILET ACCESSORIES.

DAG Architects
AR0017640
850 South Gadsden Street
Suite 140
Tallahassee, Florida 32301
850.656.7506
www.dagarchitects.com

© 2025 All reproduction & intellectual property rights reserved.

FITZGERALD COLLABORATIVE GROUP, LLC.
AA26001957

STATE OF FLORIDA
ROGER T. GODWIN
AR0017551
09-18-25
REGISTERED ARCHITECT

Roger T. Godwin
Professional Architect:
Florida - License #AR0017551


Digital Signature

PERMIT DOCUMENTS

GADSDEN COUNTY
SCHOOL BOARD
New Quincy K-8 School

GADSDEN COUNTY SCHOOL DISTRICT FL

1400 W. KING STREET
QUINCY, FL 32351

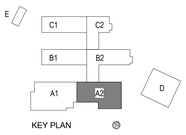

REVISIONS
NO. DESCRIPTION *DATE*

RECEIVED
ALLSTATE CONSTRUCTION
09-18-2025


Project Number	**22023**
Dated	07-31-2025

ENLARGED PLANS & ELEV. - AREA A2


A-412.4

2 0 2 4 6 8 10
1/4" = 1'-0"
SCALE FEET


© 2025 DAG ARCHITECTS, INC. ALL RIGHTS RESERVED NO PART OF THIS DOCUMENT MAY BE COPIED, REPRODUCED OR TRANSMITTED BY ANY MEANS WITHOUT WRITTEN PERMISSION OF DAG ARCHITECTS, INC. THESE DRAWINGS AND SPECIFICATIONS ARE THE PROPERTY AND COPYRIGHT OF DAG ARCHITECTS, INC. AND SHALL NOT BE USED ON ANY OTHER PROJECT OR LOCATION EXCEPT AS DESCRIBED ON THE DRAWINGS, WITHOUT THE PRIOR WRITTEN AGREEMENT OF DAG ARCHITECTS.

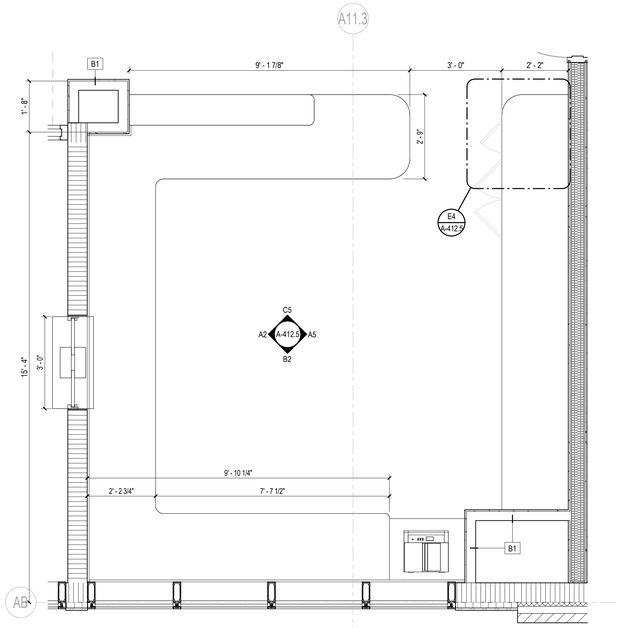


D1 RECEPTION DESK PLAN
1/2" = 1'-0"

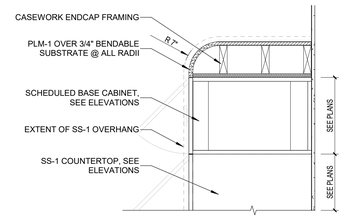


E4 RECEPTION DESK TYP. CUTAWAY DETAIL
1" = 1'-0"

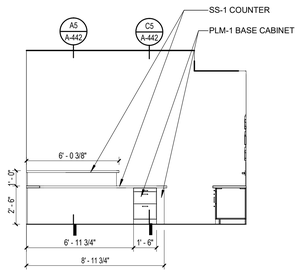


C5 AREA A2 - RECEPTION DESK ELEV. 3
1/4" = 1'-0"

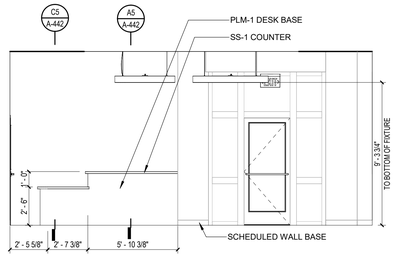


B4 AREA A2 - RECEPTION ELEV. 3
1/4" = 1'-0"

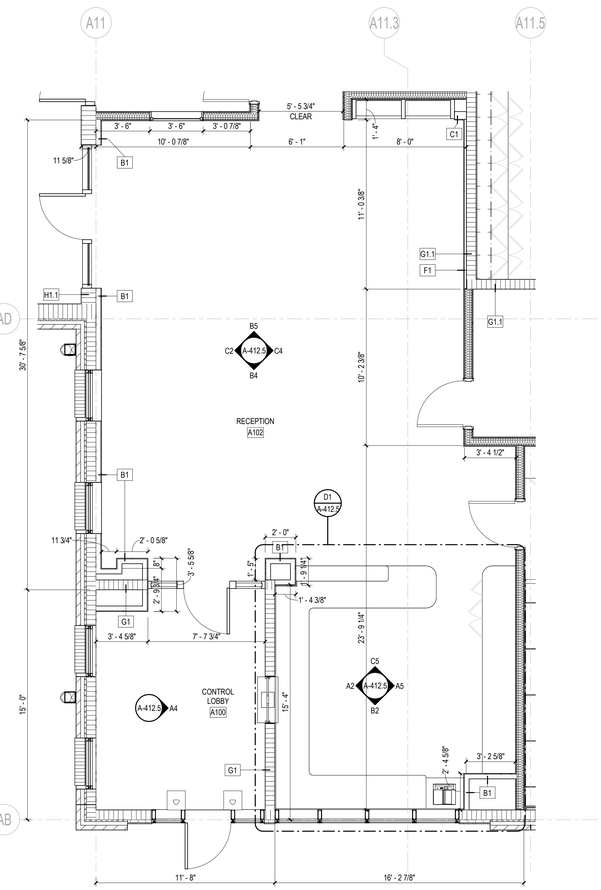


A1 AREA A2 - RECEPTION AND CONTROL LOBBY PLAN
1/4" = 1'-0"

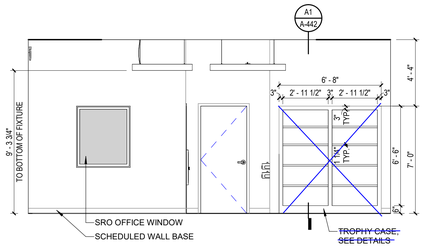


B5 AREA A2 - RECEPTION ELEV. 1
1/4" = 1'-0"

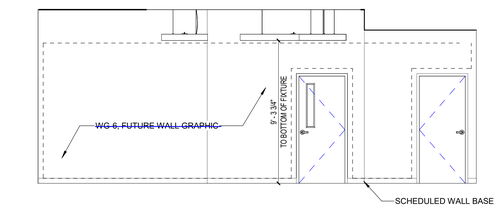


C4 AREA A2 - RECEPTION ELEV. 2
1/4" = 1'-0"

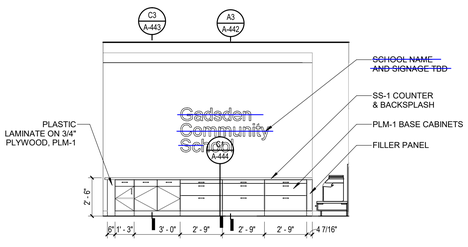


A5 AREA A2 - RECEPTION DESK ELEV. 4
1/4" = 1'-0"

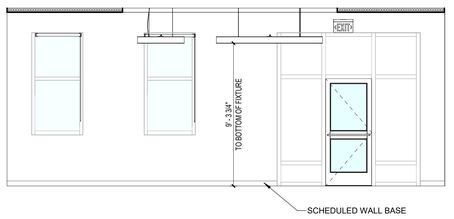


C2 AREA A2 - RECEPTION ELEV. 4
1/4" = 1'-0"

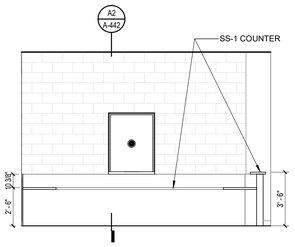

A2 AREA A2 - RECEPTION DESK ELEV. 1
1/4" = 1'-0"

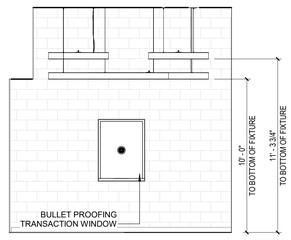

A4 AREA A2 - CONTROL LOBBY ELEVATION
1/4" = 1'-0"

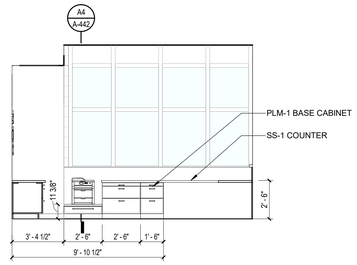

B2 AREA A2 - RECEPTION DESK ELEV. 2
1/4" = 1'-0"

GENERAL NOTES
ENLARGED PLANS AND INTERIOR ELEVATIONS

1. ALL CONTRACTORS MUST FIELD VERIFY ALL EXISTING CONDITIONS PRIOR TO PERFORMING NEW WORK.
2. THE CONTRACTOR SHALL PROVIDE REINFORCING [TYPE TBD] BEHIND WALL MOUNTED AND CEILING MOUNTED EQUIPMENT. COORDINATE WITH A / V, DATA, CASEWORK, FURNITURE, ELECTRICAL, AND INTERIOR ELEVATION DRAWINGS.
3. INTERIOR DOORS TO BE LOCATED MIN 6" FROM ADJACENT STUD PARTITIONS AND 8" FROM ADJACENT MASONRY PARTITIONS, UNLESS DIMENSIONED OR NOTED OTHERWISE.
4. CONTRACTOR SHALL COORDINATE WORK WITH MECHANICAL, ELECTRICAL, PLUMBING, AND ALL OTHER DISCIPLINES.
5. REFER TO FINISH SCHEDULE(S) IN [A-600 SERIES SHEETS] FOR FINISHES.
6. REFER TO A-500 SERIES SHEETS FOR ADDITIONAL INFORMATION ON INTERIOR PARTITION TYPE ASSEMBLIES.
7. PROVIDE 1/8" / FT MIN SLOPE TOWARDS ALL FLOOR DRAINS, UNO.
8. ALL GAPS BETWEEN CASEWORK AND WALLS TO RECEIVE INFILL PANELS TO MATCH ADJACENT CASEWORK.
9. REFER TO TOILET ACCESSORY SCHEDULE FOR ADDITIONAL INFORMATION. SEE ENLARGED PLANS FOR ADDITIONAL TOILET ACCESSORIES.

DAG Architects
AR0017640
850 South Gadsden Street
Suite 140
Tallahassee, Florida 32301
850.656.7506
www.dagarchitects.com

© 2025 All reproduction & intellectual property rights reserved.

FITZGERALD COLLABORATIVE GROUP, LLC.
AA26001957

STATE OF FLORIDA
ROGER T. GODWIN
AR0017551
09-18-25
REGISTERED ARCHITECT


Roger T. Godwin
Professional Architect:
Florida - License #AR0017551

Digital Signature

PERMIT DOCUMENTS

GADSDEN COUNTY
SCHOOL BOARD
New Quincy K-8 School

1400 W. KING STREET
QUINCY, FL 32351

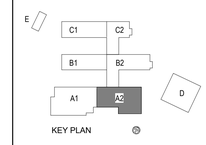

REVISIONS
NO. DESCRIPTION DATE

RECEIVED
ALLSTATE CONSTRUCTION
09-18-2025


Project Number 22023
Dated 07-31-2025

ENLARGED PLANS & ELEV. - AREA A2


A-412.5

1/4" = 1'-0" SCALE 2 0 2 4 6 8 10 FEET


© 2025 DAG ARCHITECTS, INC. ALL RIGHTS RESERVED. NO PART OF THIS DOCUMENT MAY BE COPIED, REPRODUCED OR TRANSMITTED BY ANY MEANS WITHOUT WRITTEN PERMISSION OF DAG ARCHITECTS, INC. THESE DRAWINGS AND SPECIFICATIONS ARE THE PROPERTY AND COPYRIGHT OF DAG ARCHITECTS, INC. AND SHALL NOT BE USED ON ANY OTHER PROJECT OR LOCATION EXCEPT AS DESCRIBED ON THE DRAWINGS, WITHOUT THE PRIOR WRITTEN AGREEMENT OF DAG ARCHITECTS.

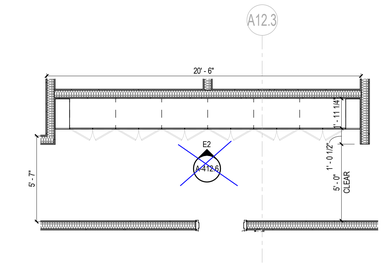


E1 AREA A2 - CORRIDOR STORAGE PLAN
1/4" = 1'-0"

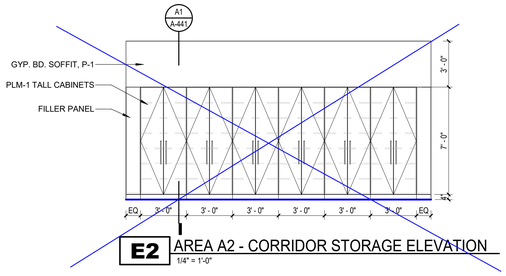


E2 AREA A2 - CORRIDOR STORAGE ELEVATION
1/4" = 1'-0"

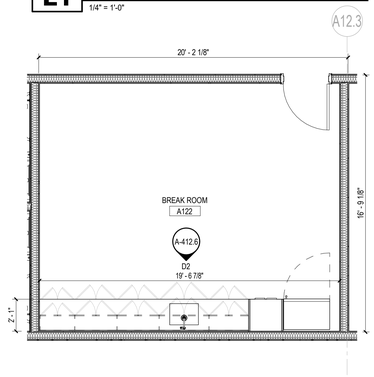


D1 AREA A2 - BREAK ROOM PLAN
1/4" = 1'-0"

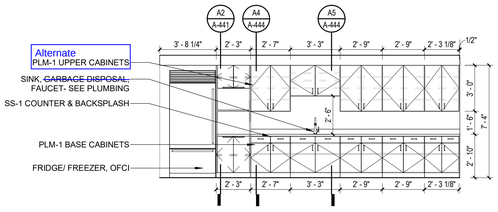


D2 AREA A2 - BREAK ROOM ELEVATION
1/4" = 1'-0"

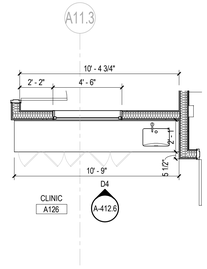


D3 AREA A2 - CLINIC KITCHENTTE PLAN
1/4" = 1'-0"

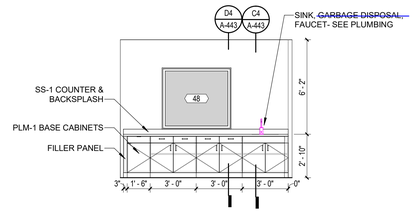

D4 AREA A2 - CLINIC KITCHENTTE ELEVATION
1/4" = 1'-0"

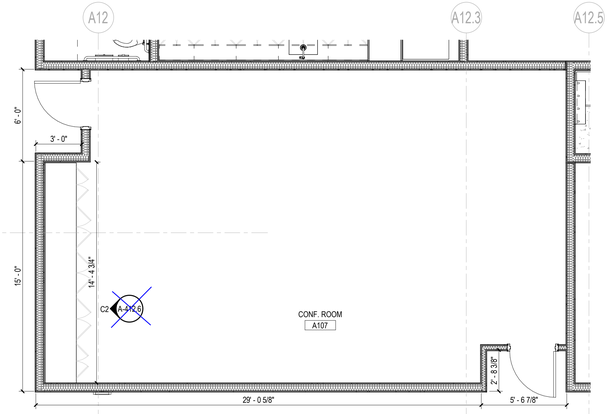


C1 AREA A2 - CONFERENCE ROOM PLAN
1/4" = 1'-0"

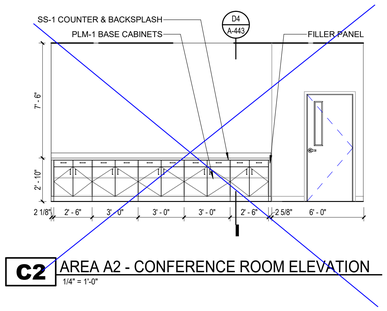


C2 AREA A2 - CONFERENCE ROOM ELEVATION
1/4" = 1'-0"

C3 AREA A2 - NURSE LOUNGE PLAN
1/4" = 1'-0"


C4 AREA A2 - NURSE LOUNGE ELEVATION
1/4" = 1'-0"

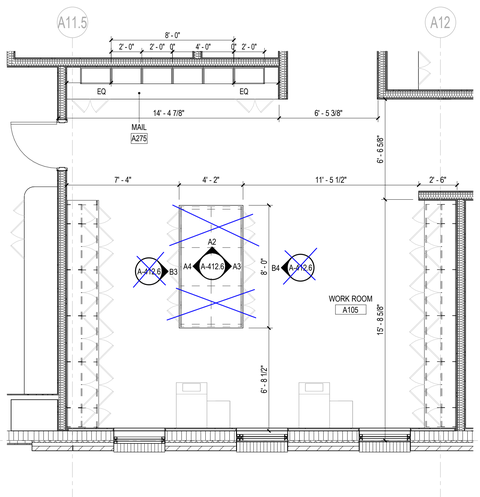


A1 AREA A2 - WORK ROOM PLAN
1/4" = 1'-0"

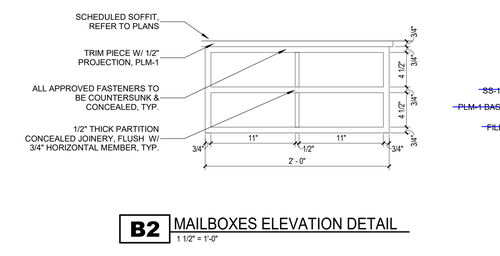


B2 MAILBOXES ELEVATION DETAIL
1 1/2" = 1'-0"

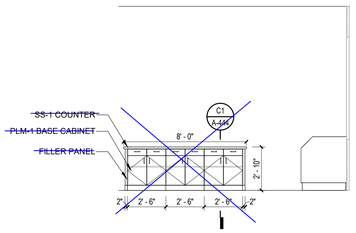


B3 AREA A2 - WORK ROOM ELEV. 4
1/4" = 1'-0"

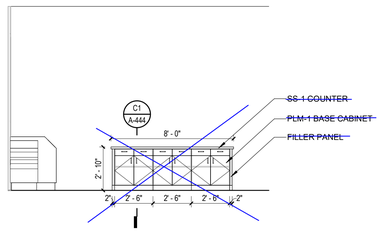


B4 AREA A2 - WORK ROOM ELEV. 5
1/4" = 1'-0"

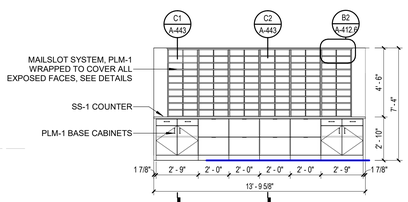

A2 AREA A2 - MAIL ROOM ELEV. 1
1/4" = 1'-0"

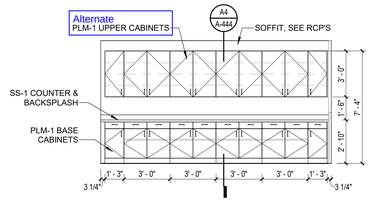

A3 AREA A2 - WORK ROOM ELEV. 2
1/4" = 1'-0"

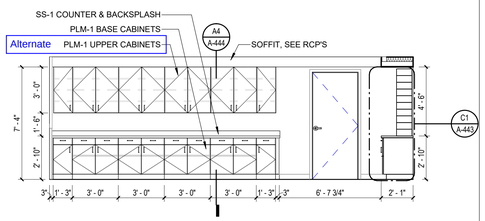

A4 AREA A2 - WORK ROOM ELEV. 3
1/4" = 1'-0"

© 2025 DAG ARCHITECTS, INC. ALL RIGHTS RESERVED. ANY PART OF THIS DOCUMENT MAY BE COPIED, REPRODUCED OR TRANSMITTED BY ANY MEANS WITHOUT WRITTEN PERMISSION OF DAG ARCHITECTS, INC. THESE DRAWINGS AND SPECIFICATIONS ARE THE PROPERTY AND COPYRIGHT OF DAG ARCHITECTS, INC. AND SHALL NOT BE USED ON ANY OTHER PROJECT OR LOCATION EXCEPT AS DESCRIBED ON THE DRAWINGS, WITHOUT THE PRIOR WRITTEN AGREEMENT OF DAG ARCHITECTS.

GENERAL NOTES
ENLARGED PLANS AND INTERIOR ELEVATIONS

1. ALL CONTRACTORS MUST FIELD VERIFY ALL EXISTING CONDITIONS PRIOR TO PERFORMING NEW WORK.
2. THE CONTRACTOR SHALL PROVIDE REINFORCING [TYPE TBD] BEHIND WALL MOUNTED AND CEILING MOUNTED EQUIPMENT. COORDINATE WITH A / V, DATA, CASEWORK, FURNITURE, ELECTRICAL, AND INTERIOR ELEVATION DRAWINGS.
3. INTERIOR DOORS TO BE LOCATED MIN 6" FROM ADJACENT STUD PARTITIONS AND 8" FROM ADJACENT MASONRY PARTITIONS, UNLESS DIMENSIONED OR NOTED OTHERWISE.
4. CONTRACTOR SHALL COORDINATE WORK WITH MECHANICAL, ELECTRICAL, PLUMBING, AND ALL OTHER DISCIPLINES.
5. REFER TO FINISH SCHEDULE(S) IN [A-600 SERIES SHEETS] FOR FINISHES.
6. REFER TO A-500 SERIES SHEETS FOR ADDITIONAL INFORMATION ON INTERIOR PARTITION TYPE ASSEMBLIES.
7. PROVIDE 1/8" / FT MIN SLOPE TOWARDS ALL FLOOR DRAINS, UNO.
8. ALL GAPS BETWEEN CASEWORK AND WALLS TO RECEIVE INFILL PANELS TO MATCH ADJACENT CASEWORK.
9. REFER TO TOILET ACCESSORY SCHEDULE FOR ADDITIONAL INFORMATION. SEE ENLARGED PLANS FOR ADDITIONAL TOILET ACCESSORIES.

DAG Architects
AR0017640
850 South Gadsden Street
Suite 140
Tallahassee, Florida 32301
850.656.7506
www.dagarchitects.com

© 2025 All reproduction & intellectual property rights reserved.

FITZGERALD COLLABORATIVE GROUP, LLC.
AA26001957

STATE OF FLORIDA
ROGER T. GODWIN
AR0017551
09-18-25
REGISTERED ARCHITECT

Roger T. Godwin
Professional Architect:
Florida - License #AR0017551


Digital Signature

PERMIT DOCUMENTS

GADSDEN COUNTY
SCHOOL BOARD
New Quincy K-8 School

GADSDEN COUNTY SCHOOL DISTRICT FL

1400 W. KING STREET
QUINCY, FL 32351

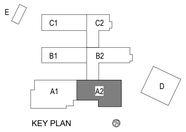

REVISIONS

NO.	DESCRIPTION	DATE

RECEIVED
ALLSTATE CONSTRUCTION
09-18-2025

Project Number	22023
Dated	07-31-2025

ENLARGED PLANS & ELEV. - AREA A2


A-412.6

1/4" = 1'-0" SCALE 2 0 2 4 6 8 10 FEET


GENERAL NOTES

ENLARGED PLANS AND INTERIOR ELEVATIONS


1. ALL CONTRACTORS MUST FIELD VERIFY ALL EXISTING CONDITIONS PRIOR TO PERFORMING NEW WORK.
2. THE CONTRACTOR SHALL PROVIDE REINFORCING [TYPE TBD] BEHIND WALL MOUNTED AND CEILING MOUNTED EQUIPMENT. COORDINATE WITH A / V, DATA, CASEWORK, FURNITURE, ELECTRICAL, AND INTERIOR ELEVATION DRAWINGS.
3. INTERIOR DOORS TO BE LOCATED MIN 6" FROM ADJACENT STUD PARTITIONS AND 8" FROM ADJACENT MASONRY PARTITIONS, UNLESS DIMENSIONED OR NOTED OTHERWISE.
4. CONTRACTOR SHALL COORDINATE WORK WITH MECHANICAL, ELECTRICAL, PLUMBING, AND ALL OTHER DISCIPLINES.
5. REFER TO FINISH SCHEDULE(S) IN [A-600 SERIES SHEETS] FOR FINISHES.
6. REFER TO A-500 SERIES SHEETS FOR ADDITIONAL INFORMATION ON INTERIOR PARTITION TYPE ASSEMBLIES.
7. PROVIDE 1/8" / FT MIN SLOPE TOWARDS ALL FLOOR DRAINS, UNO.
8. ALL GAPS BETWEEN CASEWORK AND WALLS TO RECEIVE INFILL PANELS TO MATCH ADJACENT CASEWORK.
9. REFER TO TOILET ACCESSORY SCHEDULE FOR ADDITIONAL INFORMATION. SEE ENLARGED PLANS FOR ADDITIONAL TOILET ACCESSORIES.

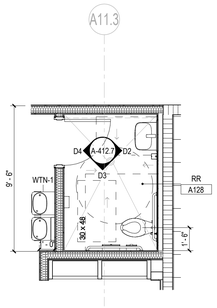


D1 AREA A2 - RR A128A PLAN
1/4" = 1'-0"

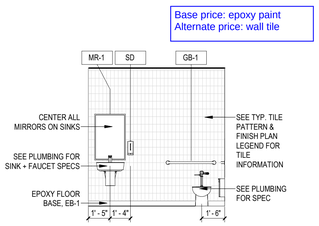


D2 AREA A2 - RR A128A ELEV. 1
1/4" = 1'-0"

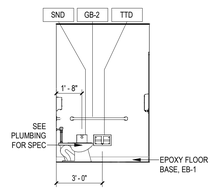


D3 AREA A2 - RR A128A ELEV. 2
1/4" = 1'-0"

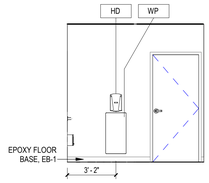


D4 AREA A2 - RR A128A ELEV. 3
1/4" = 1'-0"

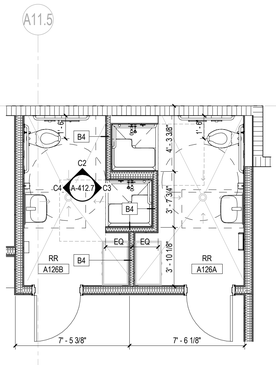


C1 AREA A2 - RR A126A AND 126B PLAN
1/4" = 1'-0"

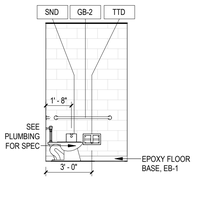


C2 AREA A2 - RR 126B ELEV. 1
1/4" = 1'-0"

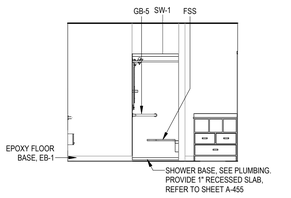


C3 AREA A2 - RR 126B ELEV. 2
1/4" = 1'-0"

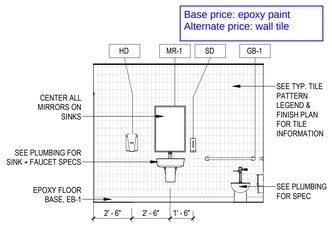


C4 AREA A2 - RR 126B ELEV. 3
1/4" = 1'-0"

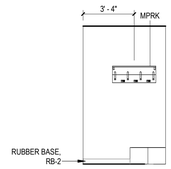


C5 AREA A2 - JANITOR ELEVATION
1/4" = 1'-0"

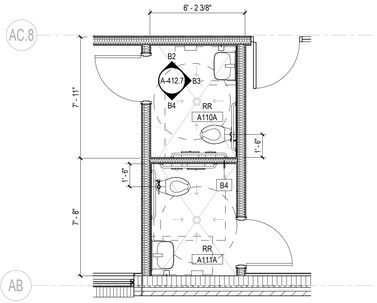


B1 AREA A2 - PRINCIPAL RR PLAN
1/4" = 1'-0"

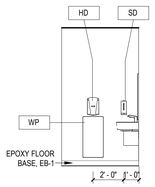


B2 AREA A2 - PRINCIPAL RR ELEV. 1
1/4" = 1'-0"

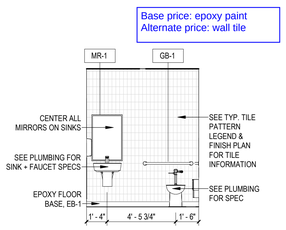


B3 AREA A2 - PRINCIPAL RR ELEV. 2
1/4" = 1'-0"

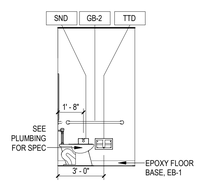

B4 AREA A2 - PRINCIPAL RR ELEV. 3
1/4" = 1'-0"

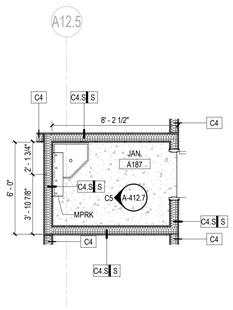


B5 AREA A2 - JANITOR PLAN
1/4" = 1'-0"

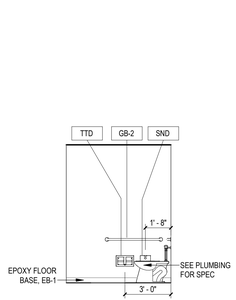


A1 AREA A2 - RR A123 AND A124 PLAN
1/4" = 1'-0"

A2 AREA A2 - RR A123 ELEV. 1
1/4" = 1'-0"

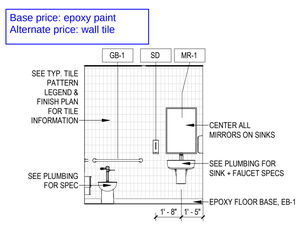

A3 AREA A2 - RR A123 ELEV. 2
1/4" = 1'-0"

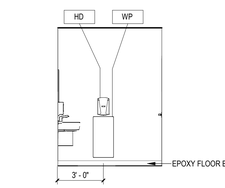

A4 AREA A2 - RR A123 ELEV. 3
1/4" = 1'-0"

2 0 2 4 6 8 10
1/4" = 1'-0"
SCALE FEET

© 2025 All reproduction & intellectual property rights reserved.

DAG Architects
AR0017640
850 South Gadsden Street
Suite 140
Tallahassee, Florida 32301
850.656.7506
www.dagarchitects.com

FITZGERALD COLLABORATIVE GROUP, LLC.
AA26001957




Roger T. Godwin
Professional Architect:
Florida - License #AR0017551

Digital Signature

PERMIT DOCUMENTS

GADSDEN COUNTY SCHOOL BOARD
New Quincy K-8 School

1400 W. KING STREET
QUINCY, FL 32351

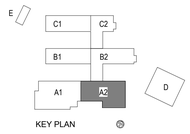

REVISIONS
NO. DESCRIPTION *DATE*

RECEIVED
ALLSTATE CONSTRUCTION
09-18-2025


Project Number	**22023**
Dated	07-31-2025

ENLARGED PLANS & ELEV. - AREA A2


A-412.7

©2025 DAG ARCHITECTS, INC. ALL RIGHTS RESERVED NO PART OF THIS DOCUMENT MAY BE COPIED, REPRODUCED OR TRANSMITTED BY ANY MEANS WITHOUT WRITTEN PERMISSION OF DAG ARCHITECTS, INC. THESE DRAWINGS AND SPECIFICATIONS ARE THE PROPERTY AND COPYRIGHT OF DAG ARCHITECTS, INC. AND SHALL NOT BE USED ON ANY OTHER PROJECT OR LOCATION EXCEPT AS DESCRIBED ON THE DRAWINGS, WITHOUT THE PRIOR WRITTEN AGREEMENT OF DAG ARCHITECTS.

© 2025 DAG ARCHITECTS, INC. ALL RIGHTS RESERVED. NO PART OF THIS DOCUMENT MAY BE COPIED, REPRODUCED OR TRANSMITTED BY ANY MEANS WITHOUT WRITTEN PERMISSION OF DAG ARCHITECTS, INC. THESE DRAWINGS AND SPECIFICATIONS ARE THE PROPERTY AND COPYRIGHT OF DAG ARCHITECTS, INC. AND SHALL NOT BE USED ON ANY OTHER PROJECT OR LOCATION EXCEPT AS DESCRIBED ON THE DRAWINGS, WITHOUT THE PRIOR WRITTEN AGREEMENT OF DAG ARCHITECTS.

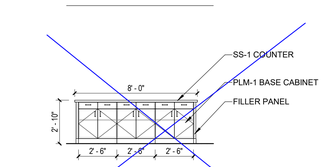


E1 AREA A2 - VAULT ELEV. 3
1/4" = 1'-0"

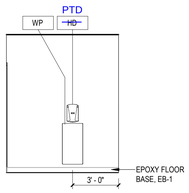


E2 AREA A2 - RR A133C ELEV. 1
1/4" = 1'-0"


Base price: epoxy paint
Alternate price: wall tile

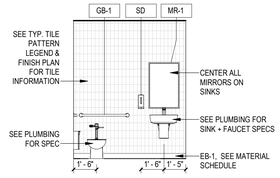

E3 AREA A2 - RR A133C ELEV. 3
1/4" = 1'-0"

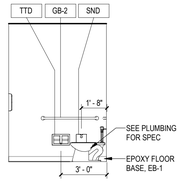


E4 AREA A2 - RR A133C ELEV. 2
1/4" = 1'-0"

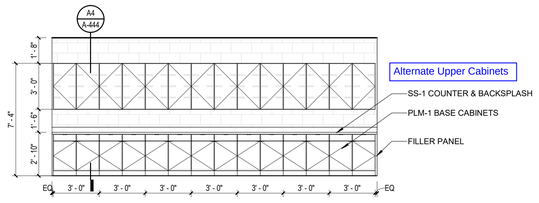


C1 AREA A2 - VAULT ELEV. 2
1/4" = 1'-0"

Base price: epoxy paint
Alternate price: wall tile

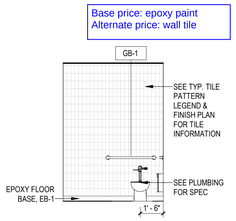


C2 AREA A2 - RR A132B ELEV. 1
1/4" = 1'-0"


Base price: epoxy paint
Alternate price: wall tile

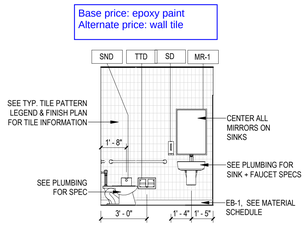


C3 AREA A2 - RR A132B ELEV. 2
1/4" = 1'-0"

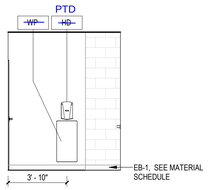

C5 AREA A2 - RR A132B ELEV. 3
1/4" = 1'-0"

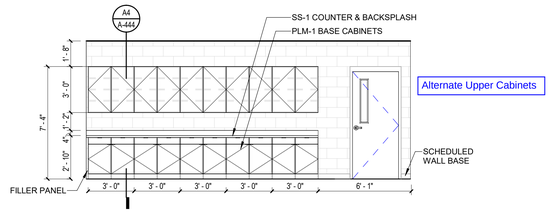


B1 AREA A2 - VAULT ELEV.1
1/4" = 1'-0"

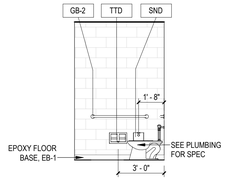


B2 AREA A2 - RR A145L ELEV. 1
1/4" = 1'-0"


Base price: epoxy paint
Alternate price: wall tile

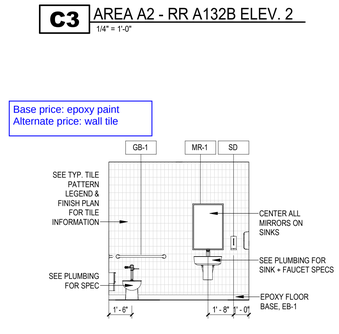


B3 AREA A2 - RR A145L ELEV. 2
1/4" = 1'-0"

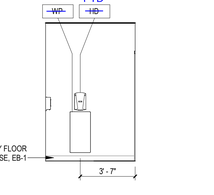


B5 AREA A2 - RR A145L ELEV. 3
1/4" = 1'-0"

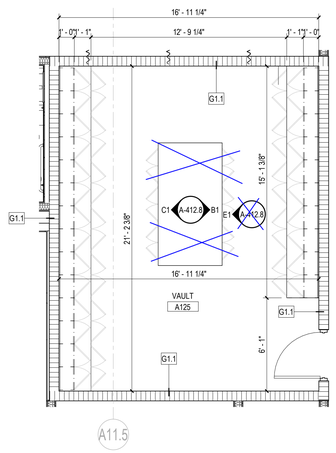


A1 AREA A2 - VAULT PLAN
1/4" = 1'-0"

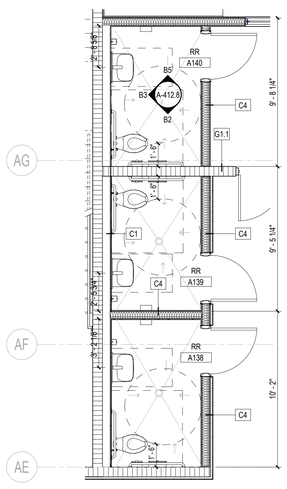

A2 AREA A2 - RR A145 PLAN
1/4" = 1'-0"

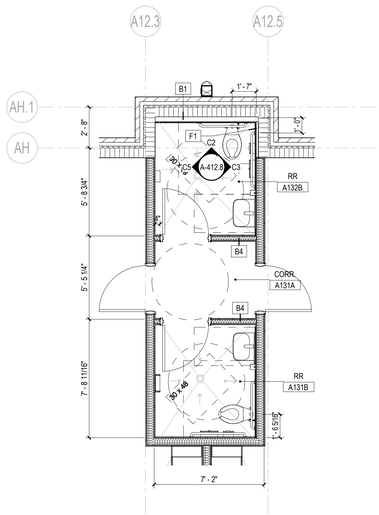

A3 AREA A2 - RR AG LAB AND STEM PLAN
1/4" = 1'-0"

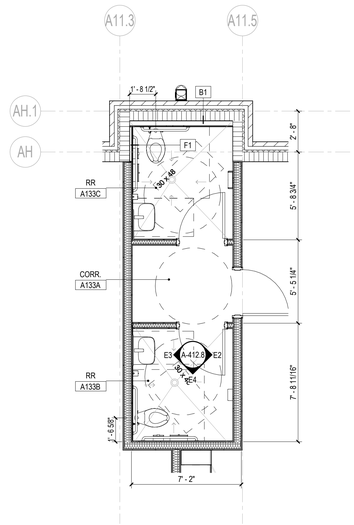


A5 AREA A2 - RR M.S. C.R. 6-8 PLAN
1/4" = 1'-0"

GENERAL NOTES

ENLARGED PLANS AND INTERIOR ELEVATIONS

1. ALL CONTRACTORS MUST FIELD VERIFY ALL EXISTING CONDITIONS PRIOR TO PERFORMING NEW WORK.
2. THE CONTRACTOR SHALL PROVIDE REINFORCING [TYPE TBD] BEHIND WALL MOUNTED AND CEILING MOUNTED EQUIPMENT. COORDINATE WITH A / V, DATA, CASEWORK, FURNITURE, ELECTRICAL, AND INTERIOR ELEVATION DRAWINGS.
3. INTERIOR DOORS TO BE LOCATED MIN 6" FROM ADJACENT STUD PARTITIONS AND 8" FROM ADJACENT MASONRY PARTITIONS, UNLESS DIMENSIONED OR NOTED OTHERWISE.
4. CONTRACTOR SHALL COORDINATE WORK WITH MECHANICAL, ELECTRICAL, PLUMBING, AND ALL OTHER DISCIPLINES.
5. REFER TO FINISH SCHEDULE(S) IN [A-600 SERIES SHEETS] FOR FINISHES.
6. REFER TO A-500 SERIES SHEETS FOR ADDITIONAL INFORMATION ON INTERIOR PARTITION TYPE ASSEMBLIES.
7. PROVIDE 1/8" / FT MIN SLOPE TOWARDS ALL FLOOR DRAINS, UNO.
8. ALL GAPS BETWEEN CASEWORK AND WALLS TO RECEIVE INFILL PANELS TO MATCH ADJACENT CASEWORK.
9. REFER TO TOILET ACCESSORY SCHEDULE FOR ADDITIONAL INFORMATION. SEE ENLARGED PLANS FOR ADDITIONAL TOILET ACCESSORIES.

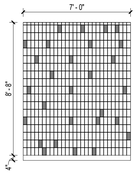

Base price: epoxy paint
Alternate price: wall tile

- COLOR TILE
- GLOSS WHITE

* SEE MATERIAL SCHEDULE AND INTERIOR ELEVATIONS FOR TILE COLOR DESIGNATIONS

* WET WALL TILE PATTERN TO REPEAT EVERY 7'-0"W WHERE NEEDED

DAG Architects
AR0017640
850 South Gadsden Street
Suite 140
Tallahassee, Florida 32301
850.656.7506
www.dagarchitects.com

© 2025 All reproduction & intellectual property rights reserved.

FITZGERALD COLLABORATIVE GROUP, LLC.
AA26001957




Roger T. Godwin
Professional Architect:
Florida - License #AR0017551

Digital Signature

PERMIT DOCUMENTS

GADSDEN COUNTY
SCHOOL BOARD
New Quincy K-8 School

1400 W. KING STREET
QUINCY, FL 32351

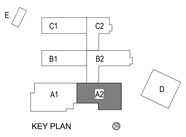

REVISIONS

NO.	DESCRIPTION	DATE


RECEIVED
ALLSTATE CONSTRUCTION
09-18-2025

Project Number	**22023**
Dated	07-31-2025


ENLARGED PLANS & ELEV. - AREA A2

A-412.8

1/4" = 1'-0" SCALE 2 0 2 4 6 8 10 FEET

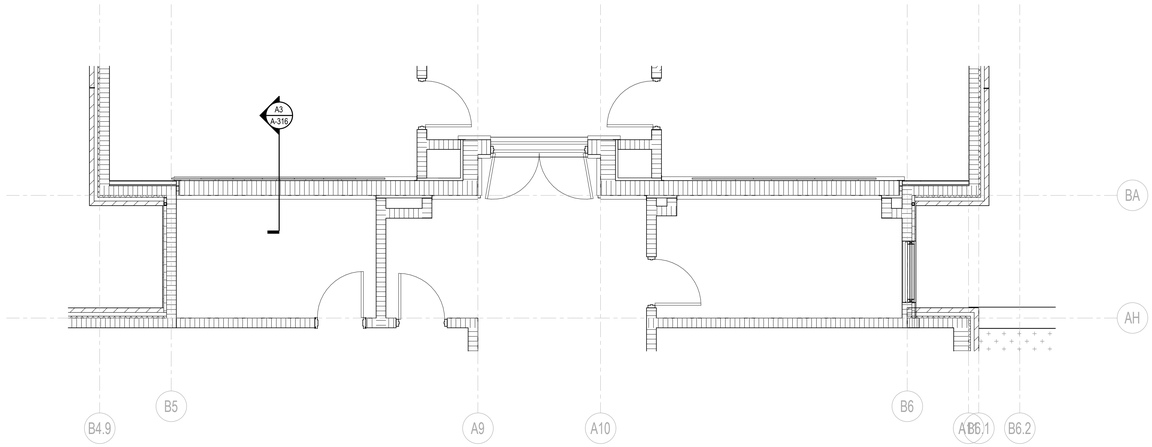

B1 AREA A2 - CORRIDOR A272
1/4" = 1'-0"

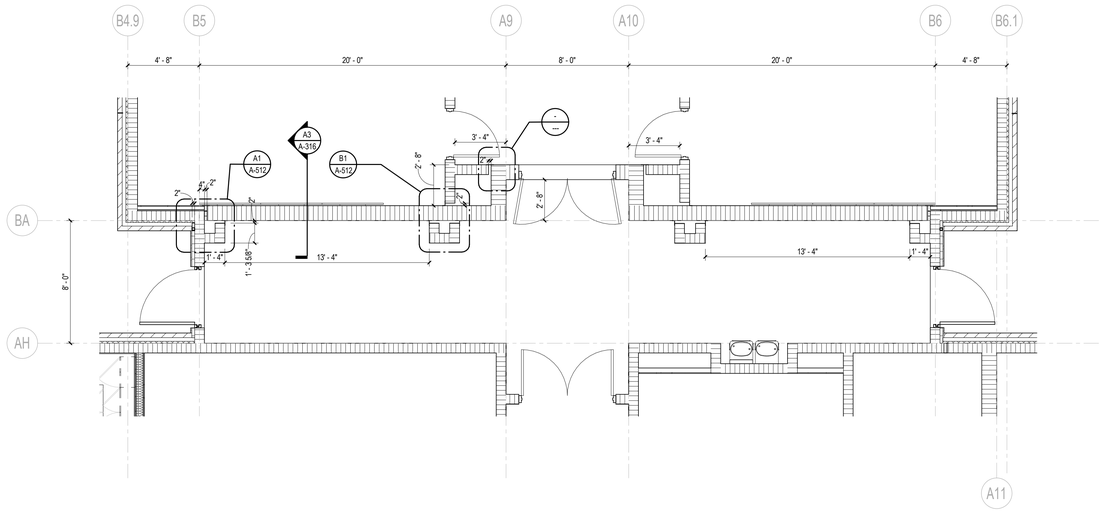

A1 AREA A2 - CORRIDOR A194
1/4" = 1'-0"

© 2025 DAG ARCHITECTS, INC. ALL RIGHTS RESERVED NO PART OF THIS DOCUMENT MAY BE COPIED, REPRODUCED OR TRANSMITTED BY ANY MEANS WITHOUT WRITTEN PERMISSION OF DAG ARCHITECTS, INC. THESE DRAWINGS AND SPECIFICATIONS ARE THE PROPERTY AND COPYRIGHT OF DAG ARCHITECTS, INC. AND SHALL NOT BE USED ON ANY OTHER PROJECT OR LOCATION EXCEPT AS DESCRIBED ON THE DRAWINGS, WITHOUT THE PRIOR WRITTEN AGREEMENT OF DAG ARCHITECTS.

DAG
Architects
AR0017640
850 South Gadsden Street
Suite 140
Tallahassee, Florida 32301
850.656.7506
www.dagarchitects.com

© 2025 All reproduction & intellectual property rights reserved.

FITZGERALD COLLABORATIVE GROUP, LLC.
AA26001957

STATE OF FLORIDA
ROGER T. GODWIN
AR0017551
09-18-25
REGISTERED ARCHITECT


Roger T. Godwin
Professional Architect:
Florida - License #AR0017551

Digital Signature

PERMIT DOCUMENTS

GADSDEN COUNTY
SCHOOL BOARD
New Quincy K-8 School

1400 W. KING STREET
QUINCY, FL 32351

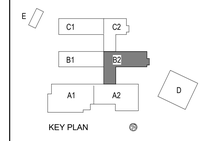


REVISIONS
NO. DESCRIPTION DATE

RECEIVED
ALLSTATE CONSTRUCTION
09-18-2025


Project Number	**22023**
Dated	07-31-2025

ENLARGED
PLANS - AREA A2


A-412.9

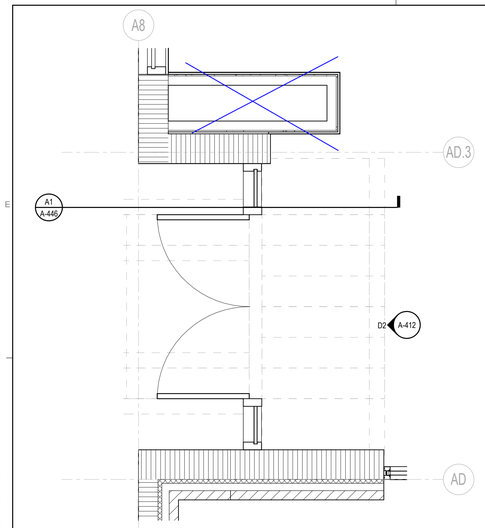

D1 AREA A2 - INNOVATION CENTER WEST WALL1 PLAN
1/2" = 1'-0"

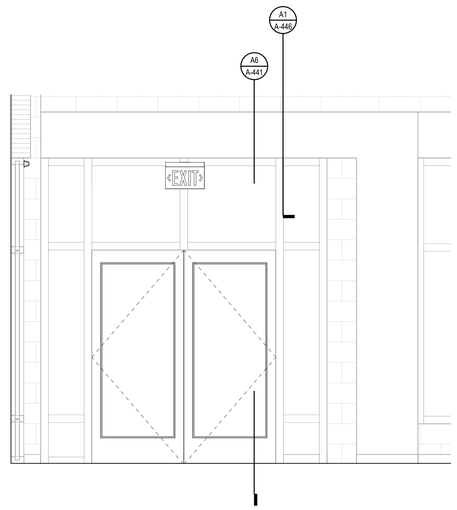

D2 AREA A2 - INNOVATION CENTER WEST WALL1 ELEVATION
1/2" = 1'-0"

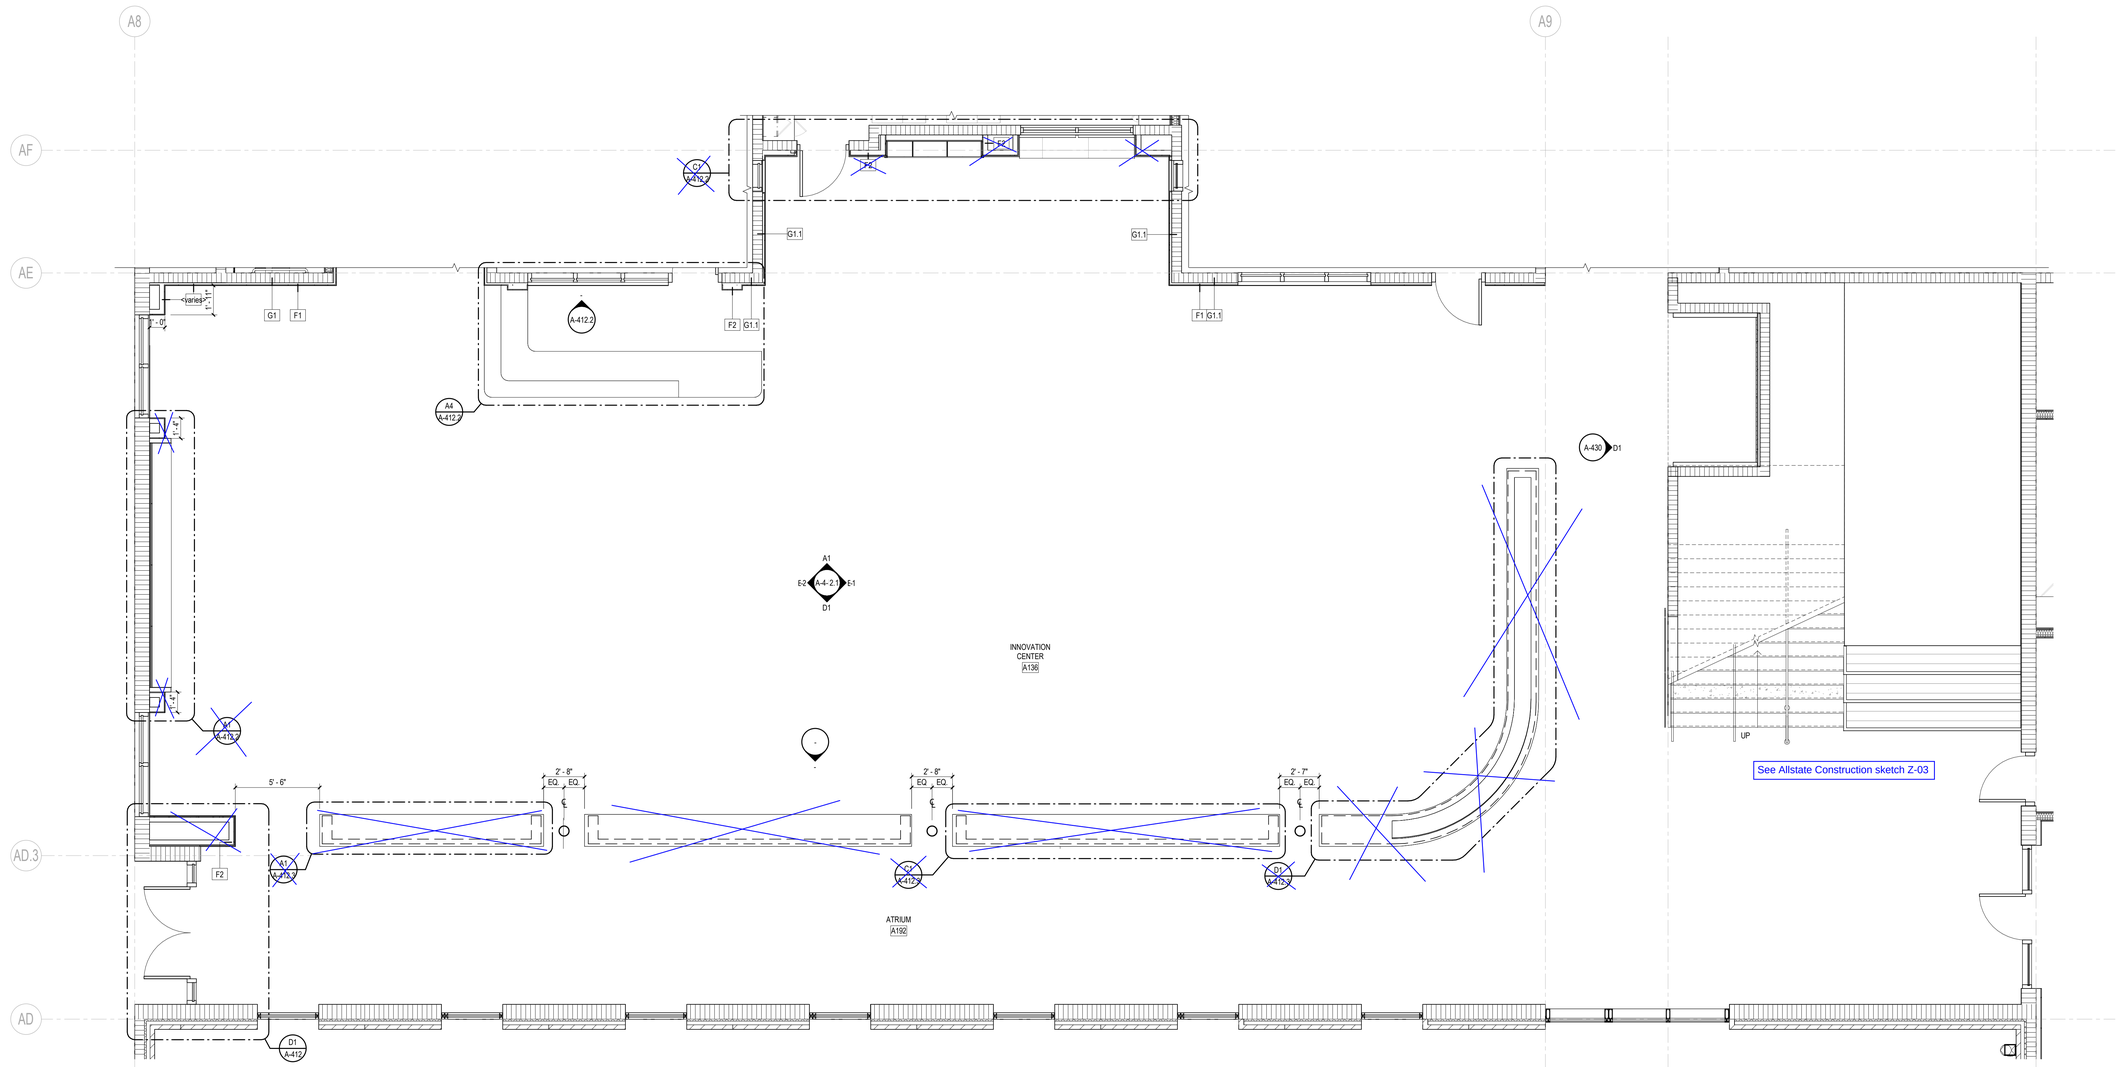

A1 AREA A2 - INNOVATION CENTER PLAN
1/4" = 1'-0"

SCALE 1/4" = 1'-0" — 2 0 2 4 6 8 10 FEET

© 2025 DAG ARCHITECTS, INC. ALL RIGHTS RESERVED NO PART OF THIS DOCUMENT MAY BE COPIED, REPRODUCED OR TRANSMITTED BY ANY MEANS WITHOUT WRITTEN PERMISSION OF DAG ARCHITECTS, INC. THESE DRAWINGS AND SPECIFICATIONS ARE THE PROPERTY AND COPYRIGHT OF DAG ARCHITECTS, INC. AND SHALL NOT BE USED ON ANY OTHER PROJECT OR LOCATION EXCEPT AS DESCRIBED ON THE DRAWINGS, WITHOUT THE PRIOR WRITTEN AGREEMENT OF DAG ARCHITECTS.

GENERAL NOTES
ENLARGED PLANS AND INTERIOR ELEVATIONS

1. ALL CONTRACTORS MUST FIELD VERIFY ALL EXISTING CONDITIONS PRIOR TO PERFORMING NEW WORK.
2. THE CONTRACTOR SHALL PROVIDE REINFORCING [TYPE TBD] BEHIND WALL MOUNTED AND CEILING MOUNTED EQUIPMENT. COORDINATE WITH A / V, DATA, CASEWORK, FURNITURE, ELECTRICAL, AND INTERIOR ELEVATION DRAWINGS.
3. INTERIOR DOORS TO BE LOCATED MIN 6" FROM ADJACENT STUD PARTITIONS AND 8" FROM ADJACENT MASONRY PARTITIONS, UNLESS DIMENSIONED OR NOTED OTHERWISE.
4. CONTRACTOR SHALL COORDINATE WORK WITH MECHANICAL, ELECTRICAL, PLUMBING, AND ALL OTHER DISCIPLINES.
5. REFER TO FINISH SCHEDULE(S) IN [A-600 SERIES SHEETS] FOR FINISHES.
6. REFER TO A-500 SERIES SHEETS FOR ADDITIONAL INFORMATION ON INTERIOR PARTITION TYPE ASSEMBLIES.
7. PROVIDE 1/8" / FT MIN SLOPE TOWARDS ALL FLOOR DRAINS, UNO.
8. ALL GAPS BETWEEN CASEWORK AND WALLS TO RECEIVE INFILL PANELS TO MATCH ADJACENT CASEWORK.
9. REFER TO TOILET ACCESSORY SCHEDULE FOR ADDITIONAL INFORMATION. SEE ENLARGED PLANS FOR ADDITIONAL TOILET ACCESSORIES.

DAG Architects
AR0017640
850 South Gadsden Street
Suite 140
Tallahassee, Florida 32301
850.656.7506
www.dagarchitects.com

© 2025 All reproduction & intellectual property rights reserved.

FITZGERALD COLLABORATIVE GROUP, LLC.
AA26001957

STATE OF FLORIDA · ROGER T. GODWIN · AR0017551 · 09-18-25 · REGISTERED ARCHITECT


Roger T. Godwin
Professional Architect:
Florida - License #AR0017551

Digital Signature

PERMIT DOCUMENTS

GADSDEN COUNTY
SCHOOL BOARD
New Quincy K-8 School

1400 W. KING STREET
QUINCY, FL 32351

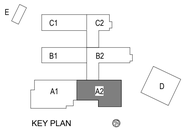

REVISIONS
NO. DESCRIPTION DATE

RECEIVED
ALLSTATE CONSTRUCTION
09-18-2025

Project Number	**22023**
Dated	07-31-2025

ENLARGED PLANS & ELEV. - AREA A2


A-412

© 2025 DAG ARCHITECTS, INC. ALL RIGHTS RESERVED. NO PART OF THIS DOCUMENT MAY BE COPIED, REPRODUCED OR TRANSMITTED BY ANY MEANS WITHOUT WRITTEN PERMISSION OF DAG ARCHITECTS, INC. THESE DRAWINGS AND SPECIFICATIONS ARE THE PROPERTY AND COPYRIGHT OF DAG ARCHITECTS, INC AND SHALL NOT BE USED ON ANY OTHER PROJECT OR LOCATION EXCEPT AS DESCRIBED ON THE DRAWINGS, WITHOUT THE PRIOR WRITTEN AGREEMENT OF DAG ARCHITECTS.


GENERAL NOTES

ENLARGED PLANS AND INTERIOR ELEVATIONS

1. ALL CONTRACTORS MUST FIELD VERIFY ALL EXISTING CONDITIONS PRIOR TO PERFORMING NEW WORK.
2. THE CONTRACTOR SHALL PROVIDE REINFORCING [TYPE TBD] BEHIND WALL MOUNTED AND CEILING MOUNTED EQUIPMENT. COORDINATE WITH A / V, DATA, CASEWORK, FURNITURE, ELECTRICAL, AND INTERIOR ELEVATION DRAWINGS.
3. INTERIOR DOORS TO BE LOCATED MIN 6" FROM ADJACENT STUD PARTITIONS AND 8" FROM ADJACENT MASONRY PARTITIONS, UNLESS DIMENSIONED OR NOTED OTHERWISE.
4. CONTRACTOR SHALL COORDINATE WORK WITH MECHANICAL, ELECTRICAL, PLUMBING, AND ALL OTHER DISCIPLINES.
5. REFER TO FINISH SCHEDULE(S) IN [A-600 SERIES SHEETS] FOR FINISHES.
6. REFER TO A-500 SERIES SHEETS FOR ADDITIONAL INFORMATION ON INTERIOR PARTITION TYPE ASSEMBLIES.
7. PROVIDE 1/8" / FT MIN SLOPE TOWARDS ALL FLOOR DRAINS, UNO.
8. ALL GAPS BETWEEN CASEWORK AND WALLS TO RECEIVE INFILL PANELS TO MATCH ADJACENT CASEWORK.
9. REFER TO TOILET ACCESSORY SCHEDULE FOR ADDITIONAL INFORMATION. SEE ENLARGED PLANS FOR ADDITIONAL TOILET ACCESSORIES.

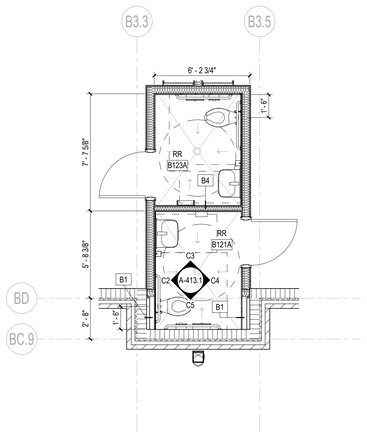

C1 AREA B1 - RR B123A AND B121A PLAN
1/4" = 1'-0"

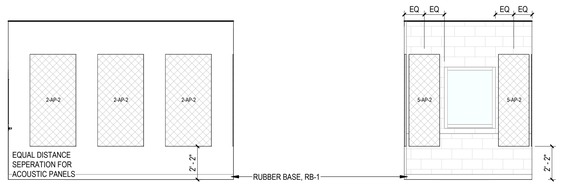


Base price does not include this work. Alternate add this work.

E2 AREA B1 - PRACTICE B127H ELEV. 1
1/4" = 1'-0"


Base price does not include this work. Alternate add this work.

E3 AREA B1 - PRACTICE B127H ELEV. 2
1/4" = 1'-0"

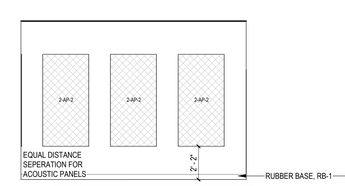


Base price does not include this work. Alternate add this work.

E4 AREA B1 - PRACTICE B127H ELEV. 3
1/4" = 1'-0"

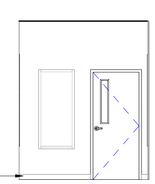

Base price does not include this work. Alternate add this work.

E5 AREA B1 - PRACTICE B127H ELEV. 4
1/4" = 1'-0"

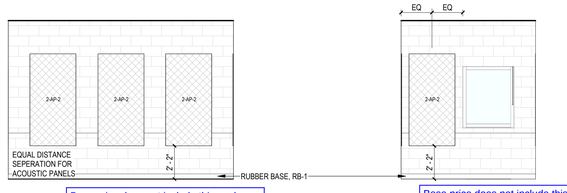


Base price does not include this work. Alternate add this work.

D2 AREA B1 - PRACTICE B127G ELEV. 1
1/4" = 1'-0"


Base price does not include this work. Alternate add this work.

D3 AREA B1 - PRACTICE B127G ELEV. 2
1/4" = 1'-0"

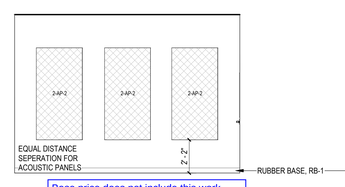


Base price does not include this work. Alternate add this work.

D4 AREA B1 - PRACTICE B127G ELEV. 3
1/4" = 1'-0"

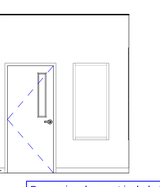


Base price does not include this work. Alternate add this work.

D5 AREA B1 - PRACTICE B127G ELEV. 4
1/4" = 1'-0"

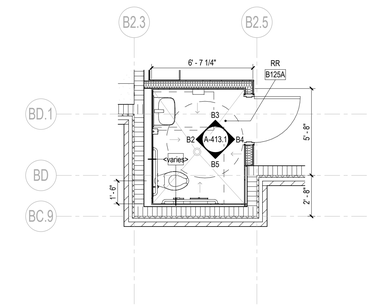


B1 AREA B1 - RR B125A PLAN
1/4" = 1'-0"


Base price: epoxy paint
Alternate price: wall tile

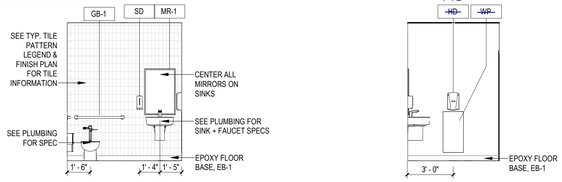


B2 AREA B1 - RR B125A ELEV. 1
1/4" = 1'-0"

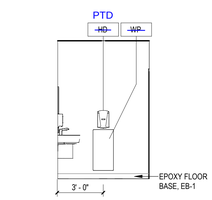


B3 AREA B1 - RR B125A ELEV. 2
1/4" = 1'-0"

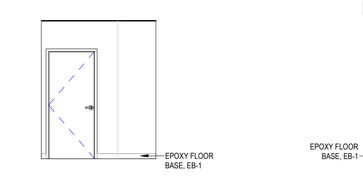


B4 AREA B1 - RR B125A ELEV. 3
1/4" = 1'-0"

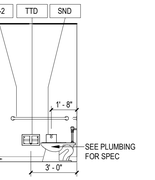

B5 AREA B1 - RR B125A ELEV. 4
1/4" = 1'-0"

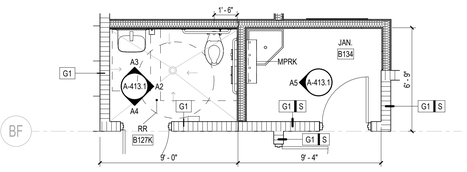


A1 AREA B1 - RR AND JANITOR PLAN
1/4" = 1'-0"

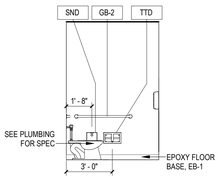


A2 AREA B1 - RR B127K ELEV. 1
1/4" = 1'-0"


Base price: epoxy paint
Alternate price: wall tile

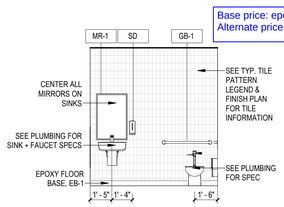

A3 AREA B1- RR B127K ELEV. 2
1/4" = 1'-0"

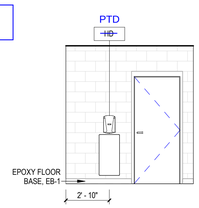

A4 AREA B1 - RR B127K ELEV. 3
1/4" = 1'-0"

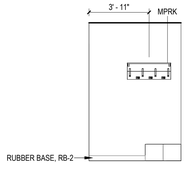

A5 AREA B1 - JANITOR B134 ELEVATION
1/4" = 1'-0"

Base price: epoxy paint
Alternate price: wall tile


COLOR TILE

GLOSS WHITE

* SEE MATERIAL SCHEDULE AND INTERIOR ELEVATIONS FOR TILE COLOR DESIGNATIONS

* WET WALL TILE PATTERN TO REPEAT EVERY 7'-0"W WHERE NEEDED


* X-XX-X
- PANEL MATERIAL FABRIC ID#
- PANEL TYPE
- PANEL SIZE ID#

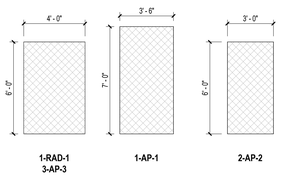

1-RAD-1
3-AP-3

1-AP-1

2-AP-2

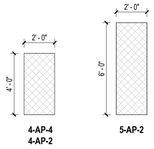

4-AP-4
4-AP-2

5-AP-2

ACOUSTIC PANEL LEGEND
1/4" = 1'-0"

1/4" = 1'-0" SCALE 2 0 2 4 6 8 10 FEET

DAG Architects
AR0017640
850 South Gadsden Street
Suite 140
Tallahassee, Florida 32301
850.656.7506
www.dagarchitects.com

© 2025 All reproduction & intellectual property rights reserved.

FITZGERALD COLLABORATIVE GROUP, LLC.
AA26001957

STATE OF FLORIDA · ROGER T. GODWIN · AR0017551 · 09-18-25 · REGISTERED ARCHITECT


Roger T. Godwin
Professional Architect:
Florida - License #AR0017551

Digital Signature

PERMIT DOCUMENTS

GADSDEN COUNTY SCHOOL BOARD
New Quincy K-8 School

1400 W. KING STREET
QUINCY, FL 32351

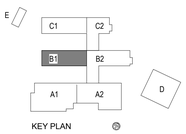

REVISIONS

NO.	DESCRIPTION	DATE

RECEIVED
ALLSTATE CONSTRUCTION
09-18-2025


Project Number	22023
Dated	07-31-2025

ENLARGED PLANS & ELEV. - AREA B1


A-413.1

© 2025 DAG ARCHITECTS, INC. ALL RIGHTS RESERVED. NO PART OF THIS DOCUMENT MAY BE COPIED, REPRODUCED OR TRANSMITTED BY ANY MEANS WITHOUT WRITTEN PERMISSION OF DAG ARCHITECTS, INC. THESE DRAWINGS AND SPECIFICATIONS ARE THE PROPERTY AND COPYRIGHT OF DAG ARCHITECTS, INC. AND SHALL NOT BE USED ON ANY OTHER PROJECT OR LOCATION EXCEPT AS DESCRIBED ON THE DRAWINGS, WITHOUT THE PRIOR WRITTEN AGREEMENT OF DAG ARCHITECTS.

Base price does not include this work.
Alternate add this work.

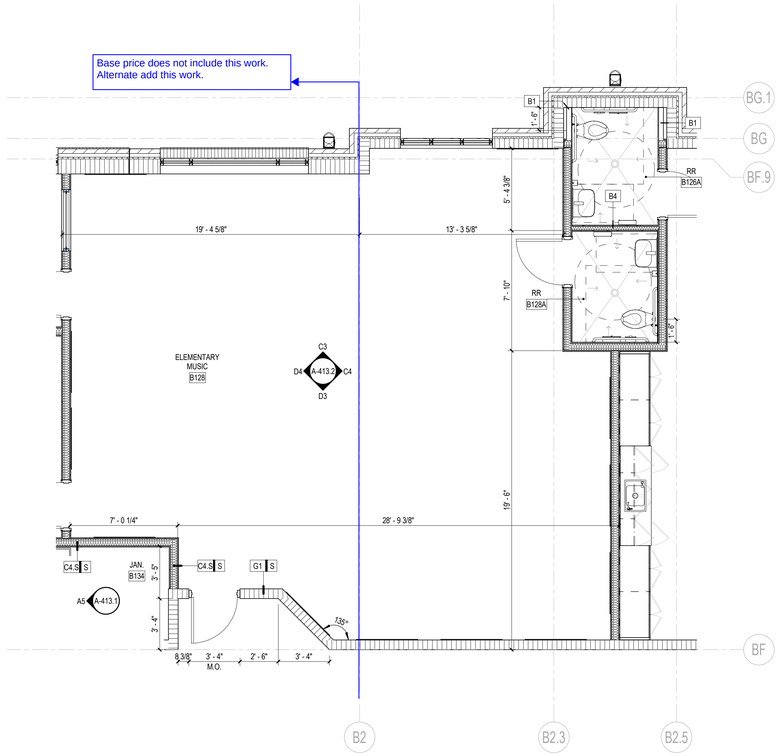


C1 AREA B1 - ELEMENTARY MUSIC PLAN
1/4" = 1'-0"

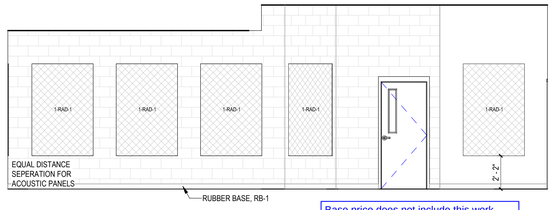


Base price does not include this work.
Alternate add this work.

D3 AREA B1 - ELEM. MUSIC ELEV. 3
1/4" = 1'-0"

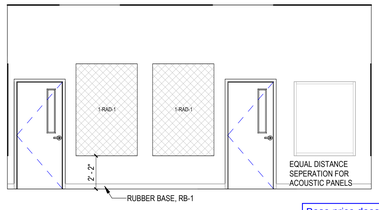


Base price does not include this work.
Alternate add this work.

D4 AREA B1 - ELEM. MUSIC ELEV. 4
1/4" = 1'-0"

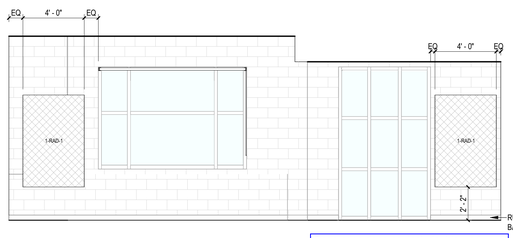


Base price does not include this work.
Alternate add this work.

C3 AREA B1 - ELEM. MUSIC ELEV. 1
1/4" = 1'-0"

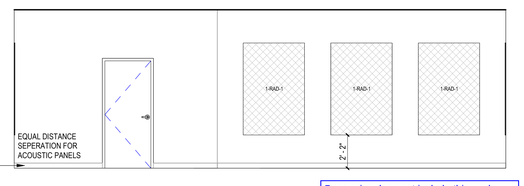


Base price does not include this work.
Alternate add this work.

C4 AREA B1 - ELEM. MUSIC ELEV. 2
1/4" = 1'-0"

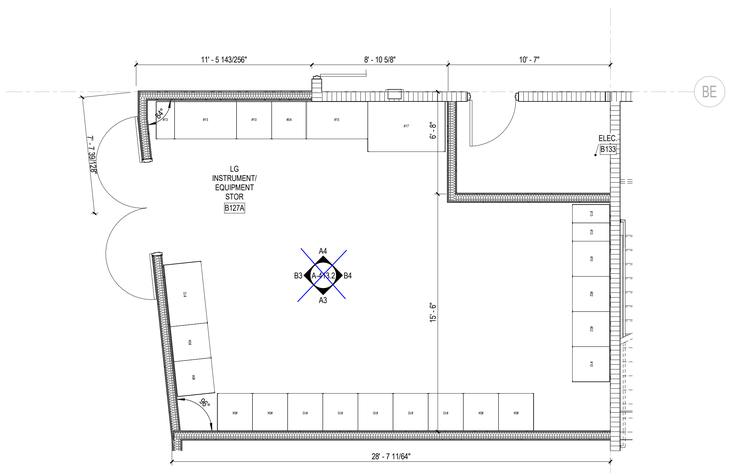


Base price does not include this work.
Alternate add this work.


A1 AREA B1 - INSTRUMENT AND EQUIP. STO. PLAN
1/4" = 1'-0"

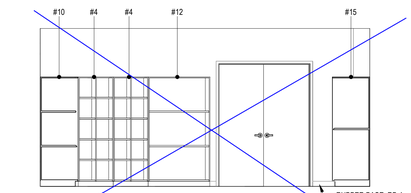


B3 AREA B1 - LG INSTRUMENT ELEV. 2
1/4" = 1'-0"

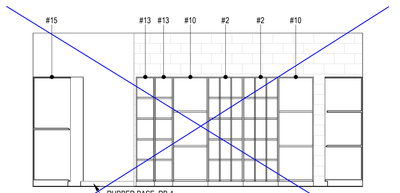

B4 AREA B1 - LG INSTRUMENT ELEV. 4
1/4" = 1'-0"

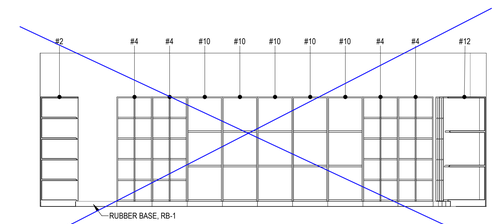

A3 AREA B1 - LG INSTRUMENT ELEV. 1
1/4" = 1'-0"

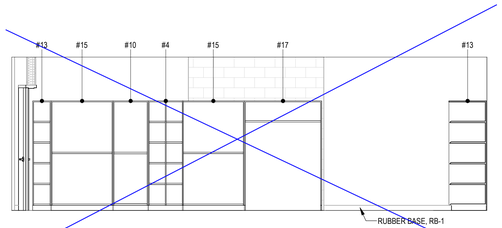


A4 AREA B1 - LG INSTRUMENT ELEV. 3
1/4" = 1'-0"

GENERAL NOTES
ENLARGED PLANS AND INTERIOR ELEVATIONS

1. ALL CONTRACTORS MUST FIELD VERIFY ALL EXISTING CONDITIONS PRIOR TO PERFORMING NEW WORK.
2. THE CONTRACTOR SHALL PROVIDE REINFORCING [TYPE TBD] BEHIND WALL MOUNTED AND CEILING MOUNTED EQUIPMENT. COORDINATE WITH A / V, DATA, CASEWORK, FURNITURE, ELECTRICAL, AND INTERIOR ELEVATION DRAWINGS.
3. INTERIOR DOORS TO BE LOCATED MIN 6" FROM ADJACENT STUD PARTITIONS AND 8" FROM ADJACENT MASONRY PARTITIONS, UNLESS DIMENSIONED OR NOTED OTHERWISE.
4. CONTRACTOR SHALL COORDINATE WORK WITH MECHANICAL, ELECTRICAL, PLUMBING, AND ALL OTHER DISCIPLINES.
5. REFER TO FINISH SCHEDULE(S) IN [A-600 SERIES SHEETS] FOR FINISHES.
6. REFER TO A-600 SERIES SHEETS FOR ADDITIONAL INFORMATION ON INTERIOR PARTITION TYPE ASSEMBLIES.
7. PROVIDE 1/8" / FT MIN SLOPE TOWARDS ALL FLOOR DRAINS, UNO.
8. ALL GAPS BETWEEN CASEWORK AND WALLS TO RECEIVE INFILL PANELS TO MATCH ADJACENT CASEWORK.
9. REFER TO TOILET ACCESSORY SCHEDULE FOR ADDITIONAL INFORMATION. SEE ENLARGED PLANS FOR ADDITIONAL TOILET ACCESSORIES.

* X-XX-X
- PANEL MATERIAL FABRIC ID#
- PANEL TYPE
- PANEL SIZE ID#

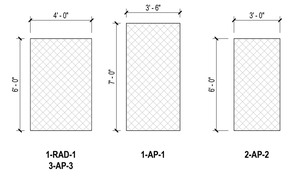

ACOUSTIC PANEL LEGEND
1/4" = 1'-0"

DAG Architects
AR0017640
850 South Gadsden Street
Suite 140
Tallahassee, Florida 32301
850.656.7506
www.dagarchitects.com

© 2025 All reproduction & intellectual property rights reserved.

FITZGERALD COLLABORATIVE GROUP, LLC.
AA26001957



Roger T. Godwin
Professional Architect:
Florida - License #AR0017551


Digital Signature

PERMIT DOCUMENTS

GADSDEN COUNTY
SCHOOL BOARD
New Quincy K-8 School

GADSDEN COUNTY SCHOOL DISTRICT — FL

1400 W. KING STREET
QUINCY, FL 32351

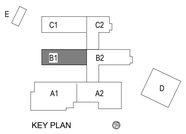

REVISIONS

NO.	DESCRIPTION	DATE


RECEIVED
ALLSTATE CONSTRUCTION
09-18-2025

Project Number	22023
Dated	07-31-2025

ENLARGED PLANS & ELEV. - AREA B1


A-413.2

1/4" = 1'-0" SCALE 2 0 2 4 6 8 10 FEET

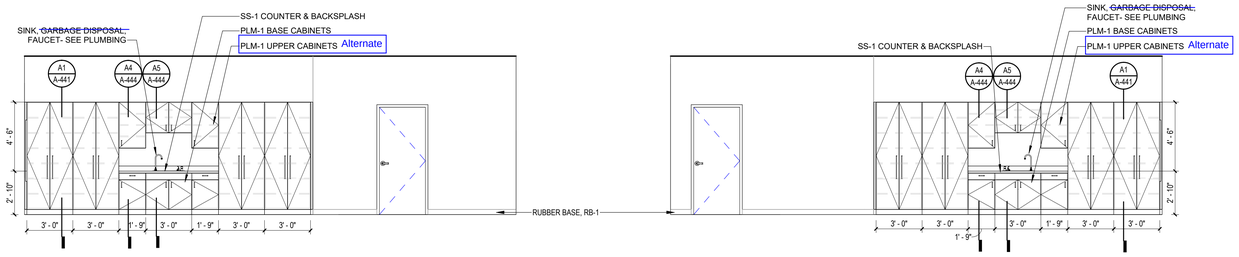


E1 AREA B1 - PRIMARY CR B119 ELEV. 3
1/4" = 1'-0"

E2 AREA B1 - PRIMARY CR B117 ELEV. 3
1/4" = 1'-0"

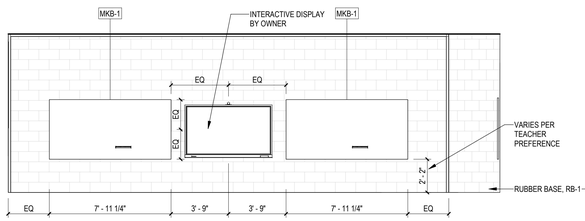

D1 AREA B1 - PRIMARY CR B119 ELEV. 2
1/4" = 1'-0"

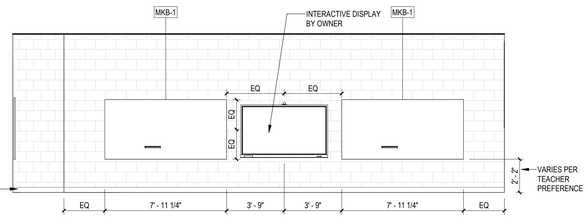


D2 AREA B1 - PRIMARY CR B117 ELEV. 2
1/4" = 1'-0"




C1 AREA B1 - PRIMARY CR B119 ELEV. 1
1/4" = 1'-0"


C2 AREA B1 - PRIMARY CR B117 ELEV. 1
1/4" = 1'-0"

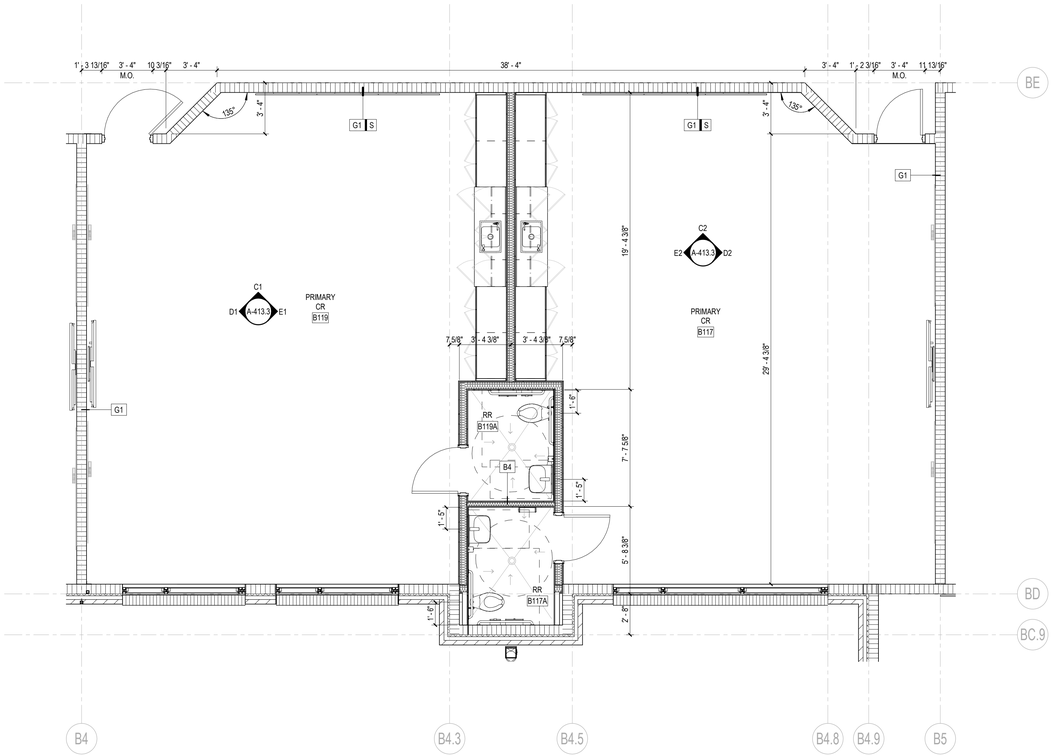

A1 AREA B1 - PRIMARY CR PLAN
1/4" = 1'-0"

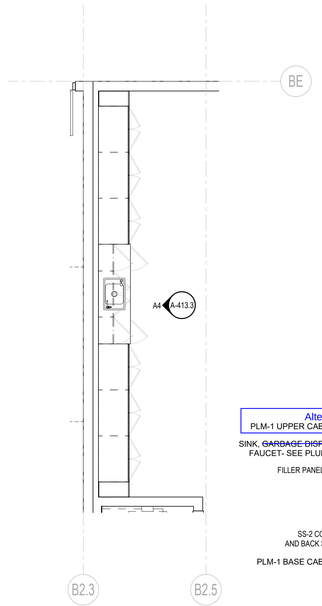

A3 AREA B1 - PRIMARY CR B125 PLAN
1/4" = 1'-0"

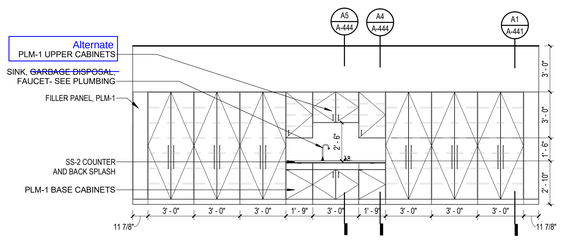

A4 AREA B1 - PRIMARY CR B125 ELEVATION
1/4" = 1'-0"

GENERAL NOTES
ENLARGED PLANS AND INTERIOR ELEVATIONS

1. ALL CONTRACTORS MUST FIELD VERIFY ALL EXISTING CONDITIONS PRIOR TO PERFORMING NEW WORK.
2. THE CONTRACTOR SHALL PROVIDE REINFORCING [TYPE TBD] BEHIND WALL MOUNTED AND CEILING MOUNTED EQUIPMENT. COORDINATE WITH A / V, DATA, CASEWORK, FURNITURE, ELECTRICAL, AND INTERIOR ELEVATION DRAWINGS.
3. INTERIOR DOORS TO BE LOCATED MIN 6" FROM ADJACENT STUD PARTITIONS AND 8" FROM ADJACENT MASONRY PARTITIONS, UNLESS DIMENSIONED OR NOTED OTHERWISE.
4. CONTRACTOR SHALL COORDINATE WORK WITH MECHANICAL, ELECTRICAL, PLUMBING, AND ALL OTHER DISCIPLINES.
5. REFER TO FINISH SCHEDULE(S) IN [A-600 SERIES SHEETS] FOR FINISHES.
6. REFER TO A-500 SERIES SHEETS FOR ADDITIONAL INFORMATION ON INTERIOR PARTITION TYPE ASSEMBLIES.
7. PROVIDE 1/8" / FT MIN SLOPE TOWARDS ALL FLOOR DRAINS, UNO.
8. ALL GAPS BETWEEN CASEWORK AND WALLS TO RECEIVE INFILL PANELS TO MATCH ADJACENT CASEWORK.
9. REFER TO TOILET ACCESSORY SCHEDULE FOR ADDITIONAL INFORMATION. SEE ENLARGED PLANS FOR ADDITIONAL TOILET ACCESSORIES.

1/4" = 1'-0" SCALE 2 0 2 4 6 8 10 FEET

©2025 DAG ARCHITECTS, INC. ALL RIGHTS RESERVED NO PART OF THIS DOCUMENT MAY BE COPIED, REPRODUCED OR TRANSMITTED BY ANY MEANS WITHOUT WRITTEN PERMISSION OF DAG ARCHITECTS, INC. THESE DRAWINGS AND SPECIFICATIONS ARE THE PROPERTY AND COPYRIGHT OF DAG ARCHITECTS, INC. AND SHALL NOT BE USED ON ANY OTHER PROJECT OR LOCATION EXCEPT AS DESCRIBED ON THE DRAWINGS, WITHOUT THE PRIOR WRITTEN AGREEMENT OF DAG ARCHITECTS.

DAG Architects
AR0017640
850 South Gadsden Street
Suite 140
Tallahassee, Florida 32301
850.656.7506
www.dagarchitects.com

© 2025 All reproduction & intellectual property rights reserved.

FITZGERALD COLLABORATIVE GROUP, LLC.
AA26001957

STATE OF FLORIDA · ROGER T. GODWIN · AR0017551 · 09-18-25 · REGISTERED ARCHITECT


Roger T. Godwin
Professional Architect:
Florida - License #AR0017551

Digital Signature

PERMIT DOCUMENTS

GADSDEN COUNTY
SCHOOL BOARD
New Quincy K-8 School

1400 W. KING STREET
QUINCY, FL 32351

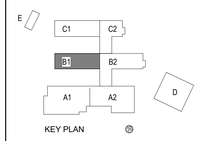

REVISIONS
NO. DESCRIPTION DATE


RECEIVED
ALLSTATE CONSTRUCTION
09-18-2025

Project Number 22023
Dated 07-31-2025

ENLARGED PLANS & ELEV. - AREA B1


A-413.3

© 2025 DAG ARCHITECTS, INC. ALL RIGHTS RESERVED. NO PART OF THIS DOCUMENT MAY BE COPIED, REPRODUCED OR TRANSMITTED BY ANY MEANS WITHOUT WRITTEN PERMISSION OF DAG ARCHITECTS, INC. THESE DRAWINGS AND SPECIFICATIONS ARE THE PROPERTY AND COPYRIGHT OF DAG ARCHITECTS, INC. AND SHALL NOT BE USED ON ANY OTHER PROJECT OR LOCATION EXCEPT AS DESCRIBED ON THE DRAWINGS, WITHOUT THE PRIOR WRITTEN AGREEMENT OF DAG ARCHITECTS.

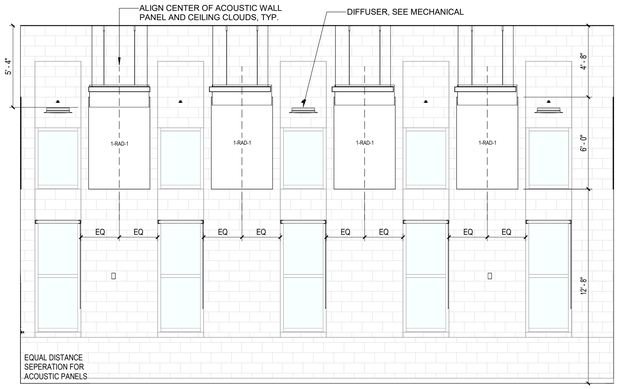


Base price does not include this work.
Alternate add this work.

D1 AREA B1 - BAND / ORCHESTRA ELEV. 2
1/4" = 1'-0"

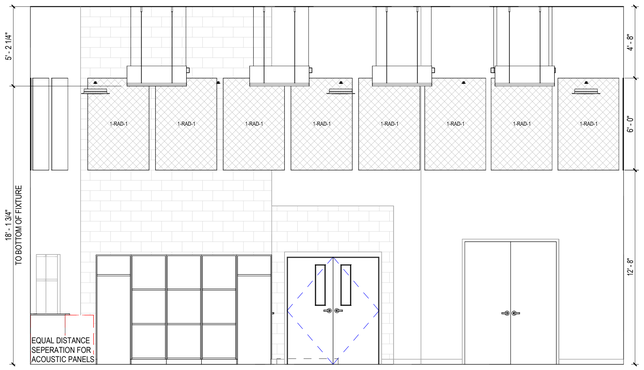


Base price does not include this work.
Alternate add this work.

D2 AREA B1 - BAND / ORCHESTRA ELEV. 3
1/4" = 1'-0"

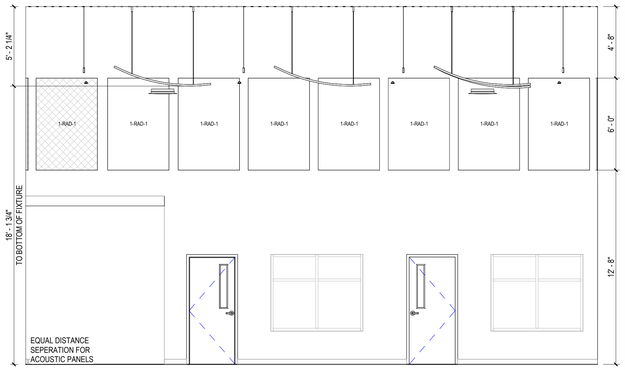


Base price does not include this work.
Alternate add this work.

D4 AREA B1 - BAND / ORCHESTRA ELEV. 4
1/4" = 1'-0"

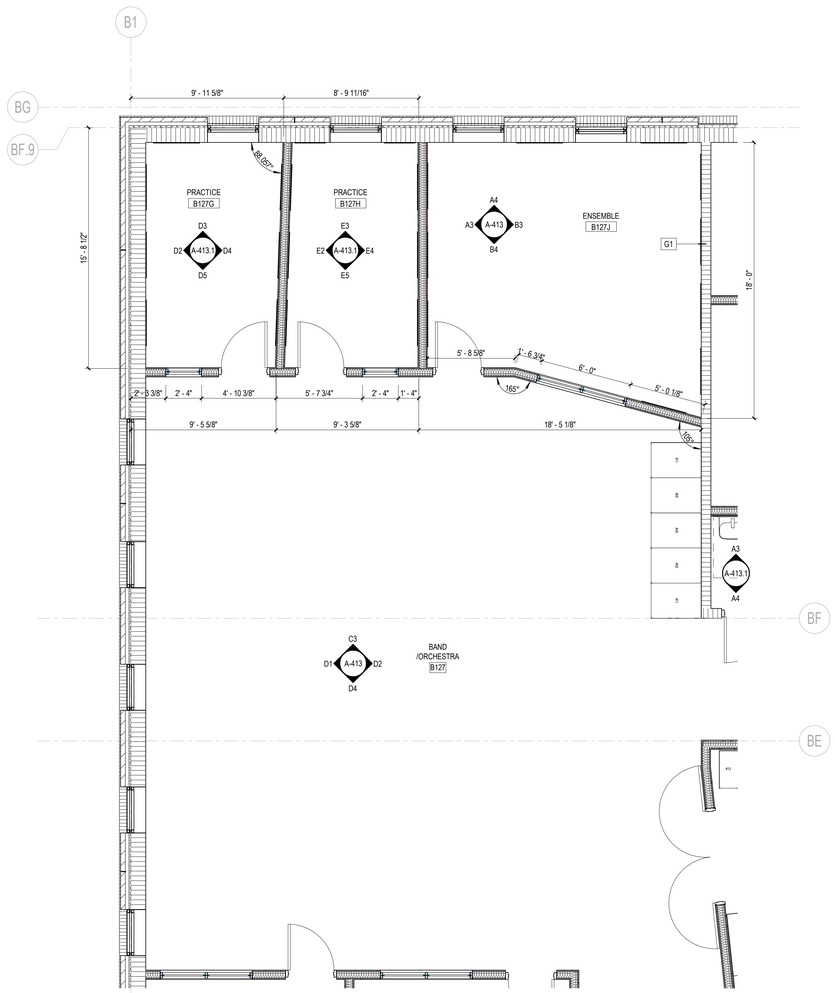


Base price does not include this work.
Alternate add this work.

A1 AREA B1 - PRACTICE AND ENSEMBLE PLAN
1/4" = 1'-0"

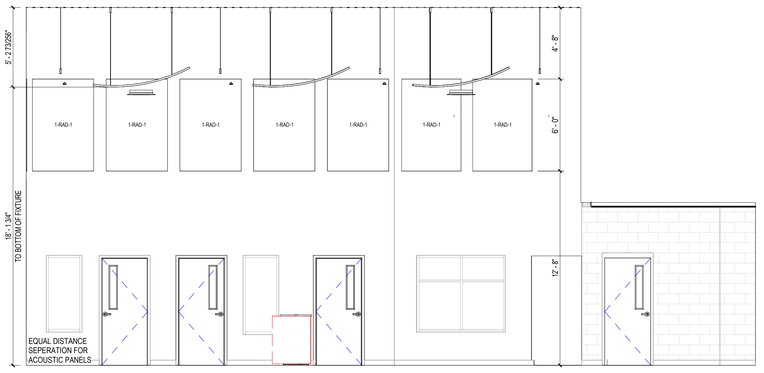


Base price does not include this work.
Alternate add this work.

C3 AREA B1 - BAND / ORCHESTRA ELEV. 1
1/4" = 1'-0"

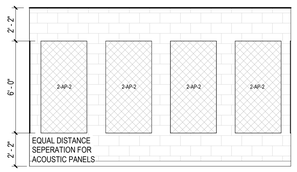


Base price does not include this work.
Alternate add this work.

B3 AREA B1 - ENSEMBLE ELEV. 3
1/4" = 1'-0"

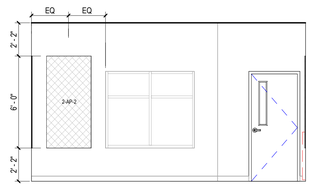


Base price does not include this work.
Alternate add this work.

B4 AREA B1 - ENSEMBLE ELEV. 4
1/4" = 1'-0"

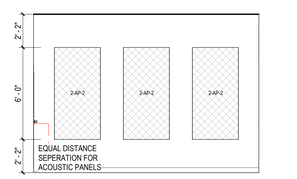

Base price does not include this work.
Alternate add this work.

A3 AREA B1 - ENSEMBLE ELEV. 1
1/4" = 1'-0"

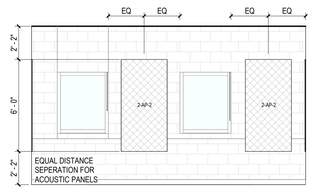


Base price does not include this work.
Alternate add this work.

A4 AREA B1 - ENSEMBLE ELEV. 2
1/4" = 1'-0"

GENERAL NOTES
ENLARGED PLANS AND INTERIOR ELEVATIONS

1. ALL CONTRACTORS MUST FIELD VERIFY ALL EXISTING CONDITIONS PRIOR TO PERFORMING NEW WORK.
2. THE CONTRACTOR SHALL PROVIDE REINFORCING [TYPE TBD] BEHIND WALL MOUNTED AND CEILING MOUNTED EQUIPMENT. COORDINATE WITH A / V, DATA, CASEWORK, FURNITURE, ELECTRICAL, AND INTERIOR ELEVATION DRAWINGS.
3. INTERIOR DOORS TO BE LOCATED MIN 6" FROM ADJACENT STUD PARTITIONS AND 8" FROM ADJACENT MASONRY PARTITIONS, UNLESS DIMENSIONED OR NOTED OTHERWISE.
4. CONTRACTOR SHALL COORDINATE WORK WITH MECHANICAL, ELECTRICAL, PLUMBING, AND ALL OTHER DISCIPLINES.
5. REFER TO FINISH SCHEDULE(S) IN [A-600 SERIES SHEETS] FOR FINISHES.
6. REFER TO A-500 SERIES SHEETS FOR ADDITIONAL INFORMATION ON INTERIOR PARTITION TYPE ASSEMBLIES.
7. PROVIDE 1/8" / FT MIN SLOPE TOWARDS ALL FLOOR DRAINS, UNO.
8. ALL GAPS BETWEEN CASEWORK AND WALLS TO RECEIVE INFILL PANELS TO MATCH ADJACENT CASEWORK.
9. REFER TO TOILET ACCESSORY SCHEDULE FOR ADDITIONAL INFORMATION. SEE ENLARGED PLANS FOR ADDITIONAL TOILET ACCESSORIES.


* X-XX-X
- PANEL MATERIAL FABRIC ID#
- PANEL TYPE
- PANEL SIZE ID#

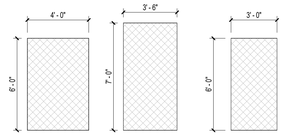

1-RAD-1
3-AP-3

1-AP-1

2-AP-2

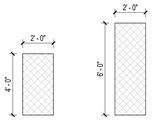

4-AP-4
4-AP-2

5-AP-2

ACOUSTIC PANEL LEGEND
1/4" = 1'-0"

DAG Architects
AR0017640
850 South Gadsden Street
Suite 140
Tallahassee, Florida 32301
850.656.7506
www.dagarchitects.com

© 2025 All reproduction & intellectual property rights reserved.

FITZGERALD COLLABORATIVE GROUP, LLC.
AA26001957

STATE OF FLORIDA · ROGER T. GODWIN · AR0017551 · 09-18-25 · REGISTERED ARCHITECT


Roger T. Godwin
Professional Architect:
Florida - License #AR0017551

Digital Signature

PERMIT DOCUMENTS

GADSDEN COUNTY SCHOOL BOARD
New Quincy K-8 School

1400 W. KING STREET
QUINCY, FL 32351

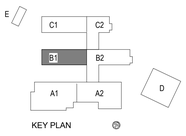

REVISIONS

NO.	DESCRIPTION	DATE

RECEIVED
ALLSTATE CONSTRUCTION
09-18-2025

Project Number	**22023**
Dated	07-31-2025

ENLARGED PLANS & ELEV. - AREA B1


A-413

1/4" = 1'-0" SCALE 2 0 2 4 6 8 10 FEET


GENERAL NOTES

ENLARGED PLANS AND INTERIOR ELEVATIONS


1. ALL CONTRACTORS MUST FIELD VERIFY ALL EXISTING CONDITIONS PRIOR TO PERFORMING NEW WORK.
2. THE CONTRACTOR SHALL PROVIDE REINFORCING [TYPE TBD] BEHIND WALL MOUNTED AND CEILING MOUNTED EQUIPMENT. COORDINATE WITH A / V, DATA, CASEWORK, FURNITURE, ELECTRICAL, AND INTERIOR ELEVATION DRAWINGS.
3. INTERIOR DOORS TO BE LOCATED MIN 6" FROM ADJACENT STUD PARTITIONS AND 8" FROM ADJACENT MASONRY PARTITIONS, UNLESS DIMENSIONED OR NOTED OTHERWISE.
4. CONTRACTOR SHALL COORDINATE WORK WITH MECHANICAL, ELECTRICAL, PLUMBING, AND ALL OTHER DISCIPLINES.
5. REFER TO FINISH SCHEDULE(S) IN [A-600 SERIES SHEETS] FOR FINISHES.
6. REFER TO A-500 SERIES SHEETS FOR ADDITIONAL INFORMATION ON INTERIOR PARTITION TYPE ASSEMBLIES.
7. PROVIDE 1/8" / FT MIN SLOPE TOWARDS ALL FLOOR DRAINS, UNO.
8. ALL GAPS BETWEEN CASEWORK AND WALLS TO RECEIVE INFILL PANELS TO MATCH ADJACENT CASEWORK.
9. REFER TO TOILET ACCESSORY SCHEDULE FOR ADDITIONAL INFORMATION. SEE ENLARGED PLANS FOR ADDITIONAL TOILET ACCESSORIES.

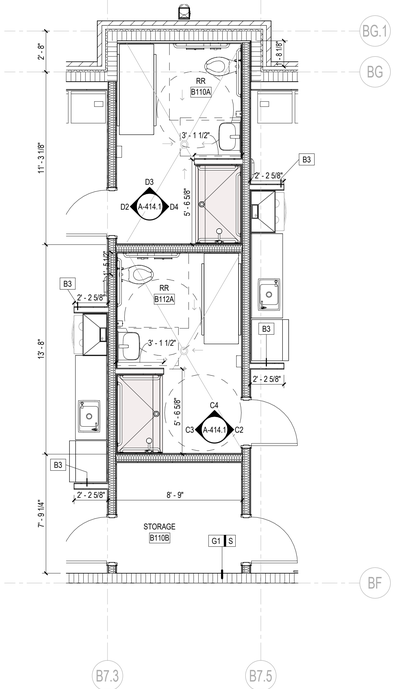


C1 AREA B2 - RR AND STORAGE PLAN
1/4" = 1'-0"

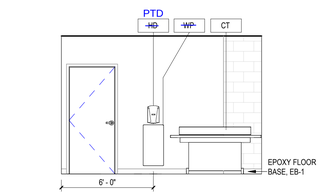


D2 AREA B2 - RR B110A ELEV. 1
1/4" = 1'-0"

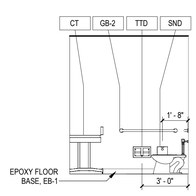


D3 AREA B2 - RR B110A ELEV. 2
1/4" = 1'-0"

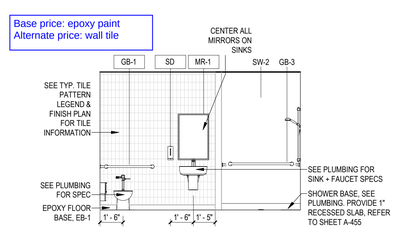


D4 AREA B2 - RR B110A ELEV. 3
1/4" = 1'-0"

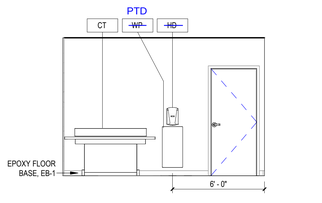


C2 AREA B2 - RR B112A ELEV. 1
1/4" = 1'-0"

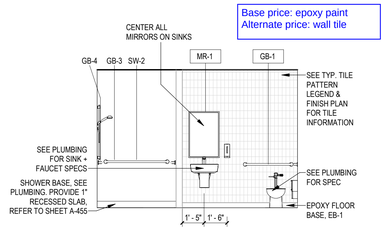


C3 AREA B2 - RR B112A ELEV. 2
1/4" = 1'-0"

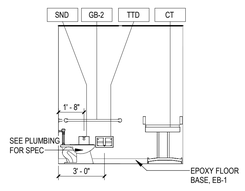

C4 AREA B2 - RR B112A ELEV. 3
1/4" = 1'-0"

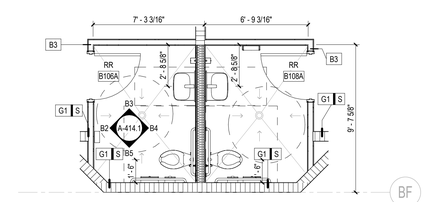


B1 AREA B2 - RR B106A AND B108A PLAN
1/4" = 1'-0"

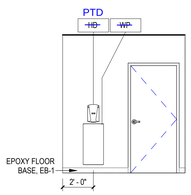


B2 AREA B2 - RR B106A ELEV. 1
1/4" = 1'-0"




B3 AREA B2 - RR B106A ELEV. 2
1/4" = 1'-0"

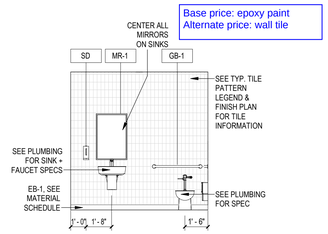


B4 AREA B2 - RR B106A ELEV. 3
1/4" = 1'-0"

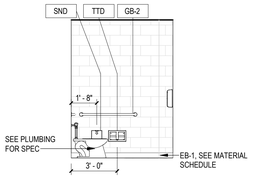


B5 AREA B2 - RR B106A ELEV. 4
1/4" = 1'-0"

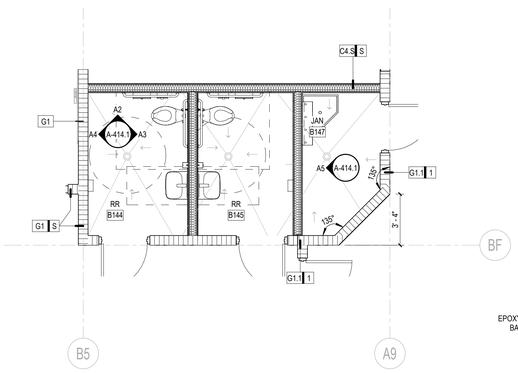


A1 AREA B2 - RR AND JANITOR PLAN
1/4" = 1'-0"

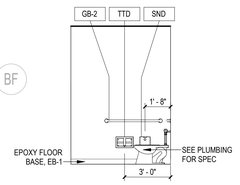


A2 AREA B2 - RR B144 ELEV. 1
1/4" = 1'-0"

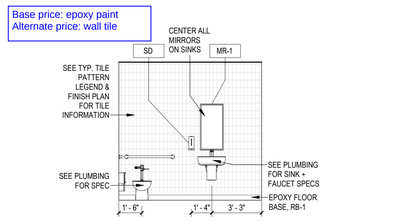

A3 AREA B2 - RR B144 ELEV. 2
1/4" = 1'-0"

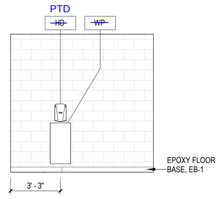

A4 AREA B2 - RR B144 ELEV. 3
1/4" = 1'-0"

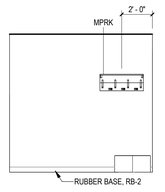

A5 AREA B2 - JANITOR B147 ELEV. 1
1/4" = 1'-0"

1/4" = 1'-0" SCALE 2 0 2 4 6 8 10 FEET

DAG Architects
AR0017640
850 South Gadsden Street
Suite 140
Tallahassee, Florida 32301
850.656.7506
www.dagarchitects.com

© 2025 All reproduction & intellectual property rights reserved.

FITZGERALD COLLABORATIVE GROUP, LLC.
AA26001957

STATE OF FLORIDA
ROGER T. GODWIN
AR0017551
09-18-25
REGISTERED ARCHITECT


Roger T. Godwin
Professional Architect:
Florida - License #AR0017551

Digital Signature

PERMIT DOCUMENTS

GADSDEN COUNTY
SCHOOL BOARD
New Quincy K-8 School

1400 W. KING STREET
QUINCY, FL 32351

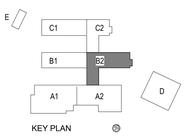

REVISIONS

NO.	DESCRIPTION	DATE


RECEIVED
ALLSTATE CONSTRUCTION
09-18-2025

Project Number	22023
Dated	07-31-2025


ENLARGED PLANS & ELEV. - AREA B2

A-414.1


© 2025 DAG ARCHITECTS, INC. ALL RIGHTS RESERVED. NO PART OF THIS DOCUMENT MAY BE COPIED, REPRODUCED OR TRANSMITTED BY ANY MEANS WITHOUT WRITTEN PERMISSION OF DAG ARCHITECTS, INC. THESE DRAWINGS AND SPECIFICATIONS ARE THE PROPERTY AND COPYRIGHT OF DAG ARCHITECTS, INC. AND SHALL NOT BE USED ON ANY OTHER PROJECT OR LOCATION EXCEPT AS DESCRIBED ON THE DRAWINGS, WITHOUT THE PRIOR WRITTEN AGREEMENT OF DAG ARCHITECTS.

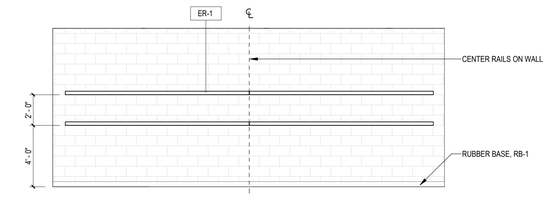


E1 TYPICAL EXHIBIT RAIL SOUTH 1
1/4" = 1'-0"

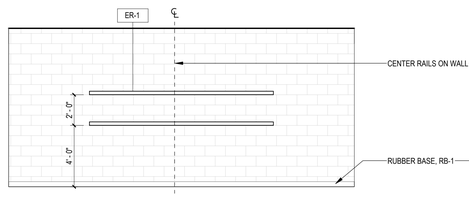


E2 TYPICAL EXHIBIT RAIL NORTH
1/4" = 1'-0"

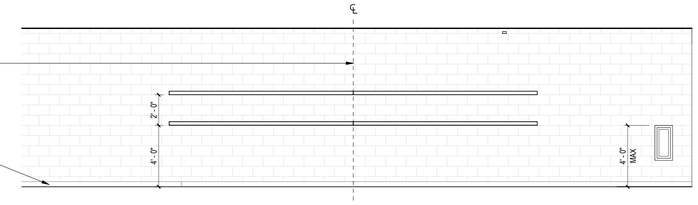


E3 TYPICAL EXHIBIT RAIL SOUTH 2
1/4" = 1'-0"

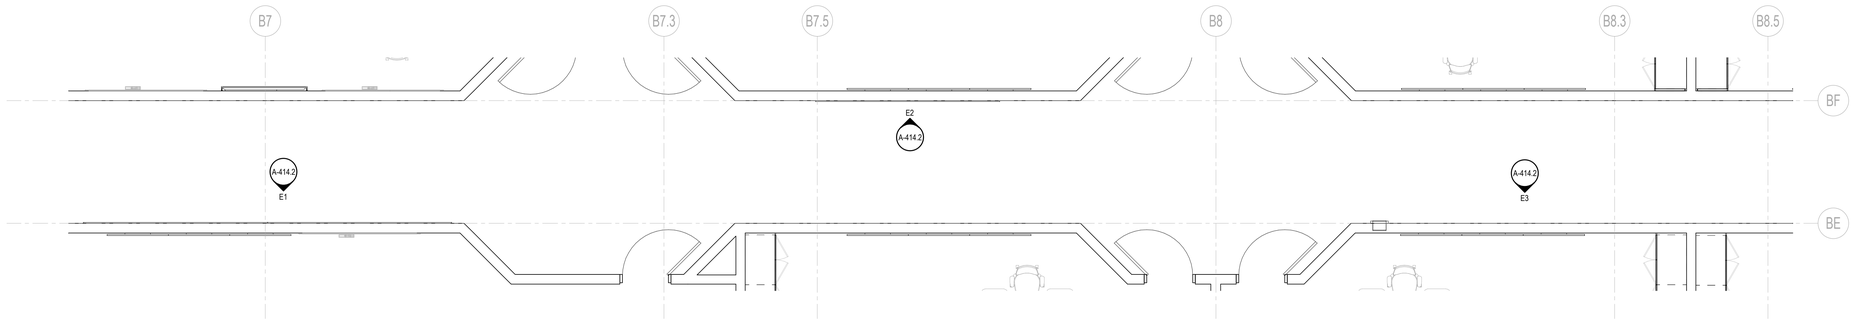


D1 TYPICAL CLASSROOM CORRIDOR ALTERNATING EXHIBIT RAILS
1/4" = 1'-0"

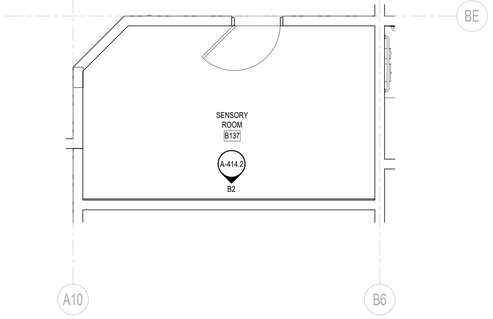


B1 AREA B2 - SENSORY ROOM B137
1/4" = 1'-0"

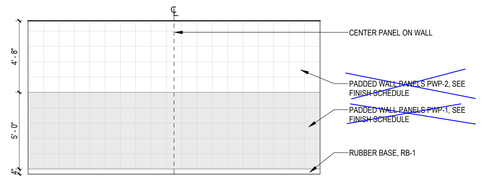

B2 AREA B2 - SENSORY ROOM B137 ELEV. 1
1/4" = 1'-0"

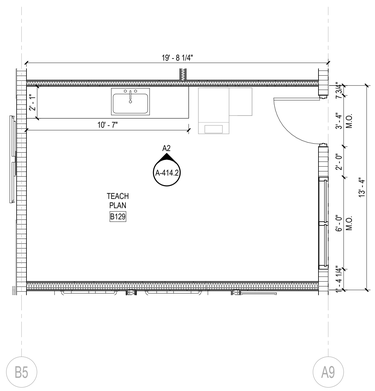

A1 AREA B2 - TEACHER PLANNING B129 PLAN
1/4" = 1'-0"

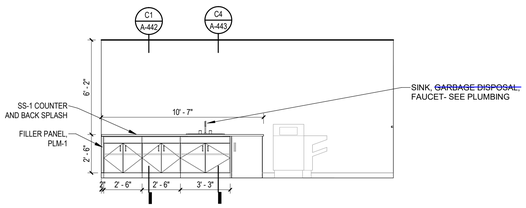

A2 AREA B2 - TEACHER PLANNING B129 ELEV. 1
1/4" = 1'-0"

GENERAL NOTES
ENLARGED PLANS AND INTERIOR ELEVATIONS

1. ALL CONTRACTORS MUST FIELD VERIFY ALL EXISTING CONDITIONS PRIOR TO PERFORMING NEW WORK.
2. THE CONTRACTOR SHALL PROVIDE REINFORCING [TYPE TBD] BEHIND WALL MOUNTED AND CEILING MOUNTED EQUIPMENT. COORDINATE WITH A / V, DATA, CASEWORK, FURNITURE, ELECTRICAL, AND INTERIOR ELEVATION DRAWINGS.
3. INTERIOR DOORS TO BE LOCATED MIN 6" FROM ADJACENT STUD PARTITIONS AND 8" FROM ADJACENT MASONRY PARTITIONS, UNLESS DIMENSIONED OR NOTED OTHERWISE.
4. CONTRACTOR SHALL COORDINATE WORK WITH MECHANICAL, ELECTRICAL, PLUMBING, AND ALL OTHER DISCIPLINES.
5. REFER TO FINISH SCHEDULE(S) IN [A-600 SERIES SHEETS] FOR FINISHES.
6. REFER TO A-500 SERIES SHEETS FOR ADDITIONAL INFORMATION ON INTERIOR PARTITION TYPE ASSEMBLIES.
7. PROVIDE 1/8" / FT MIN SLOPE TOWARDS ALL FLOOR DRAINS, UNO.
8. ALL GAPS BETWEEN CASEWORK AND WALLS TO RECEIVE INFILL PANELS TO MATCH ADJACENT CASEWORK.
9. REFER TO TOILET ACCESSORY SCHEDULE FOR ADDITIONAL INFORMATION. SEE ENLARGED PLANS FOR ADDITIONAL TOILET ACCESSORIES.

© 2025 DAG ARCHITECTS, INC. ALL RIGHTS RESERVED - NO PART OF THIS DOCUMENT MAY BE COPIED, REPRODUCED OR TRANSMITTED BY ANY MEANS WITHOUT WRITTEN PERMISSION OF DAG ARCHITECTS, INC. THESE DRAWINGS AND SPECIFICATIONS ARE THE PROPERTY AND COPYRIGHT OF DAG ARCHITECTS, INC. AND SHALL NOT BE USED ON ANY OTHER PROJECT OR LOCATION EXCEPT AS DESCRIBED ON THE DRAWINGS, WITHOUT THE PRIOR WRITTEN AGREEMENT OF DAG ARCHITECTS.

DAG Architects
AR0017640
850 South Gadsden Street
Suite 140
Tallahassee, Florida 32301
850.656.7506
www.dagarchitects.com

© 2025 All reproduction & intellectual property rights reserved.

FITZGERALD COLLABORATIVE GROUP, LLC.
AA26001957

STATE OF FLORIDA
ROGER T. GODWIN
AR0017551
09-18-25
REGISTERED ARCHITECT


Roger T. Godwin
Professional Architect:
Florida - License #AR0017551

Digital Signature

PERMIT DOCUMENTS

GADSDEN COUNTY
SCHOOL BOARD
New Quincy K-8 School

1400 W. KING STREET
QUINCY, FL 32351

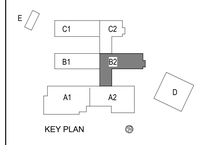

REVISIONS
NO. DESCRIPTION *DATE*


RECEIVED
ALLSTATE CONSTRUCTION
09-18-2025

Project Number **22023**
Dated 07-31-2025


1/4" = 1'-0" 2 0 2 4 6 8 10
SCALE FEET

ENLARGED PLANS & ELEV. - AREA B2


A-414.2

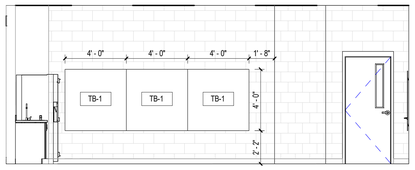


E1 AREA B2 - FT ESE B110 ELEV. 2
1/4" = 1'-0"

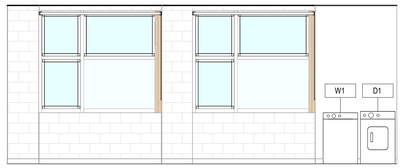


E3 AREA B2 - FT ESE B110 ELEV. 4
1/4" = 1'-0"

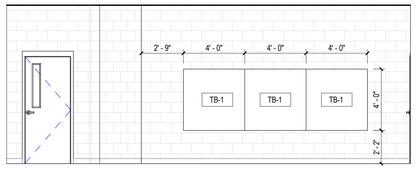


D1 AREA B2 - FT ESE B112 ELEV. 4
1/4" = 1'-0"

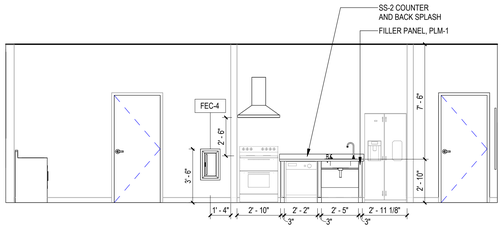


D3 AREA B2 - FT ESE B110 ELEV. 1
1/4" = 1'-0"

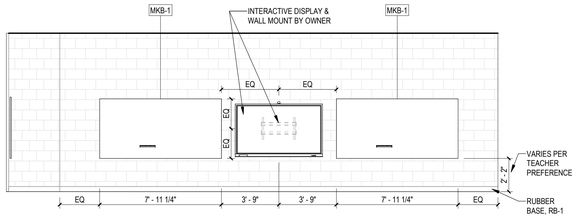


D4 AREA B2 - FT ESE B110 ELEV. 3
1/4" = 1'-0"

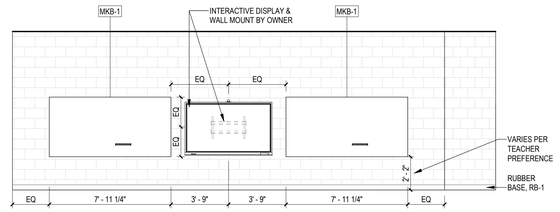

C4 AREA B2 - FT ESE B112 ELEV. 3
1/4" = 1'-0"

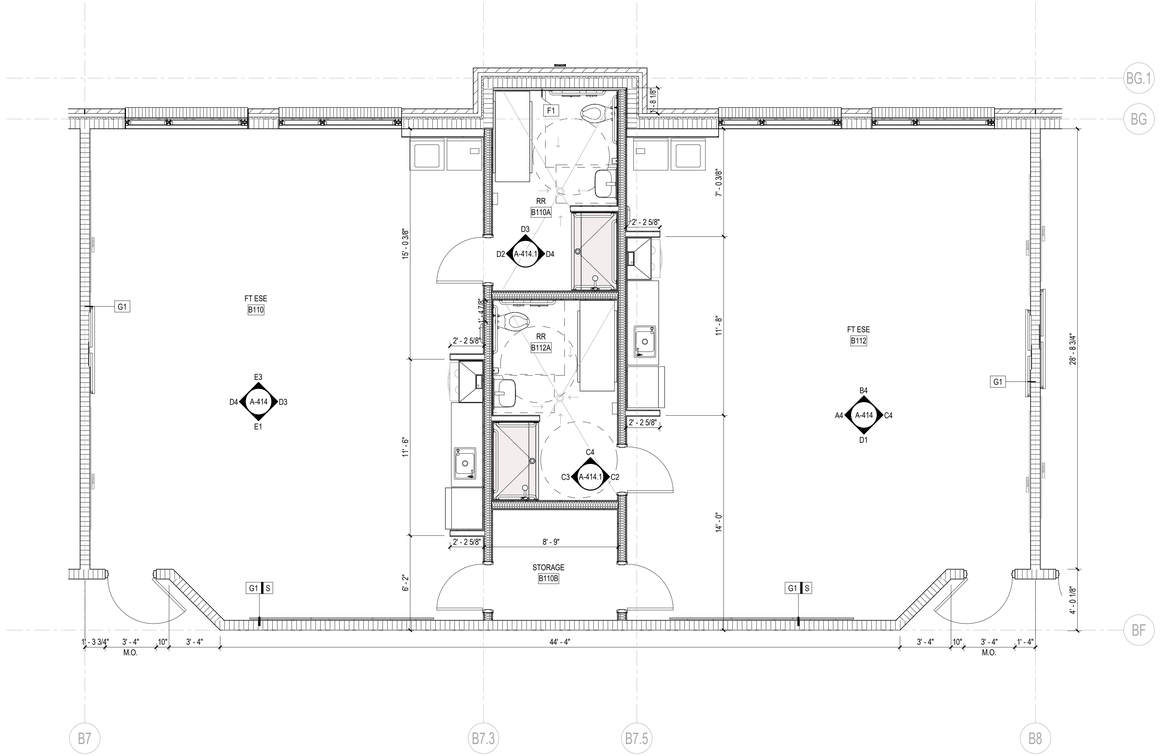

A1 AREA B2 - FT ESE PLAN
1/4" = 1'-0"

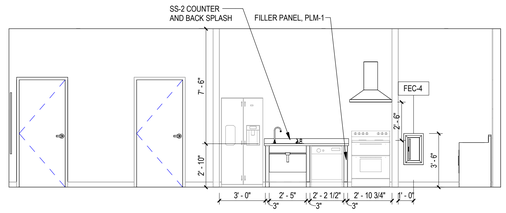

A4 AREA B2 - FT ESE B112 ELEV. 1
1/4" = 1'-0"



B4 AREA B2 - FT ESE B112 ELEV. 2
1/4" = 1'-0"

GENERAL NOTES
ENLARGED PLANS AND INTERIOR ELEVATIONS

1. ALL CONTRACTORS MUST FIELD VERIFY ALL EXISTING CONDITIONS PRIOR TO PERFORMING NEW WORK.
2. THE CONTRACTOR SHALL PROVIDE REINFORCING [TYPE TBD] BEHIND WALL MOUNTED AND CEILING MOUNTED EQUIPMENT. COORDINATE WITH A / V, DATA, CASEWORK, FURNITURE, ELECTRICAL, AND INTERIOR ELEVATION DRAWINGS.
3. INTERIOR DOORS TO BE LOCATED MIN 6" FROM ADJACENT STUD PARTITIONS AND 8" FROM ADJACENT MASONRY PARTITIONS, UNLESS DIMENSIONED OR NOTED OTHERWISE.
4. CONTRACTOR SHALL COORDINATE WORK WITH MECHANICAL, ELECTRICAL, PLUMBING, AND ALL OTHER DISCIPLINES.
5. REFER TO FINISH SCHEDULE(S) IN [A-600 SERIES SHEETS] FOR FINISHES.
6. REFER TO A-500 SERIES SHEETS FOR ADDITIONAL INFORMATION ON INTERIOR PARTITION TYPE ASSEMBLIES.
7. PROVIDE 1/8" / FT MIN SLOPE TOWARDS ALL FLOOR DRAINS, UNO.
8. ALL GAPS BETWEEN CASEWORK AND WALLS TO RECEIVE INFILL PANELS TO MATCH ADJACENT CASEWORK.
9. REFER TO TOILET ACCESSORY SCHEDULE FOR ADDITIONAL INFORMATION. SEE ENLARGED PLANS FOR ADDITIONAL TOILET ACCESSORIES.

DAG Architects
AR0017640
850 South Gadsden Street
Suite 140
Tallahassee, Florida 32301
850.656.7506
www.dagarchitects.com

© 2025 All reproduction & intellectual property rights reserved.

FITZGERALD COLLABORATIVE GROUP, LLC.
AA26001957

STATE OF FLORIDA
ROGER T. GODWIN
AR0017551
09-18-25
REGISTERED ARCHITECT


Roger T. Godwin
Professional Architect:
Florida - License #AR0017551

Digital Signature

PERMIT DOCUMENTS

GADSDEN COUNTY
SCHOOL BOARD
New Quincy K-8 School

1400 W. KING STREET
QUINCY, FL 32351

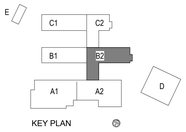

REVISIONS
NO. DESCRIPTION DATE

RECEIVED
ALLSTATE CONSTRUCTION
09-18-2025


Project Number 22023
Dated 07-31-2025

ENLARGED PLANS & ELEV. - AREA B2

A-414


1/4" = 1'-0" SCALE 2 0 2 4 6 8 10 FEET

© 2025 DAG ARCHITECTS, INC. ALL RIGHTS RESERVED. NO PART OF THIS DOCUMENT MAY BE COPIED, REPRODUCED OR TRANSMITTED BY ANY MEANS WITHOUT WRITTEN PERMISSION OF DAG ARCHITECTS, INC. THESE DRAWINGS AND SPECIFICATIONS ARE THE PROPERTY AND COPYRIGHT OF DAG ARCHITECTS, INC. AND SHALL NOT BE USED ON ANY OTHER PROJECT OR LOCATION EXCEPT AS DESCRIBED ON THE DRAWINGS, WITHOUT THE PRIOR WRITTEN AGREEMENT OF DAG ARCHITECTS.

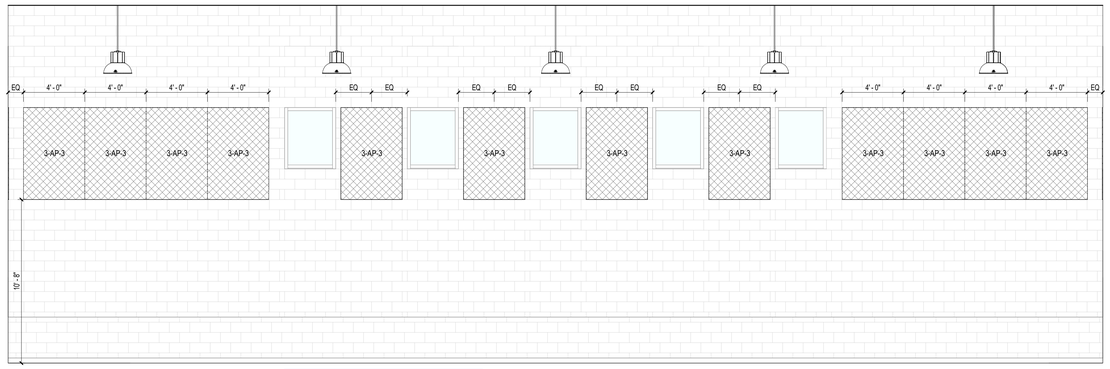


D1 AREA C1 - MINI GYM ELEV. 4
1/4" = 1'-0"

Base price does not include this work.
Alternate add this work.

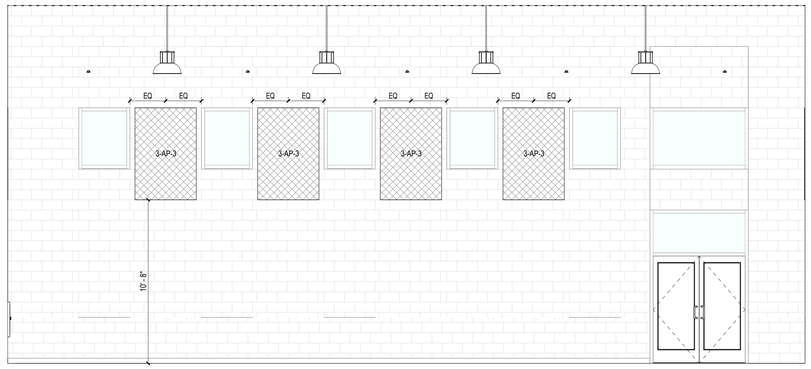


C1 AREA C1 - MINI GYM ELEV. 3
1/4" = 1'-0"

Base price does not include this work.
Alternate add this work.

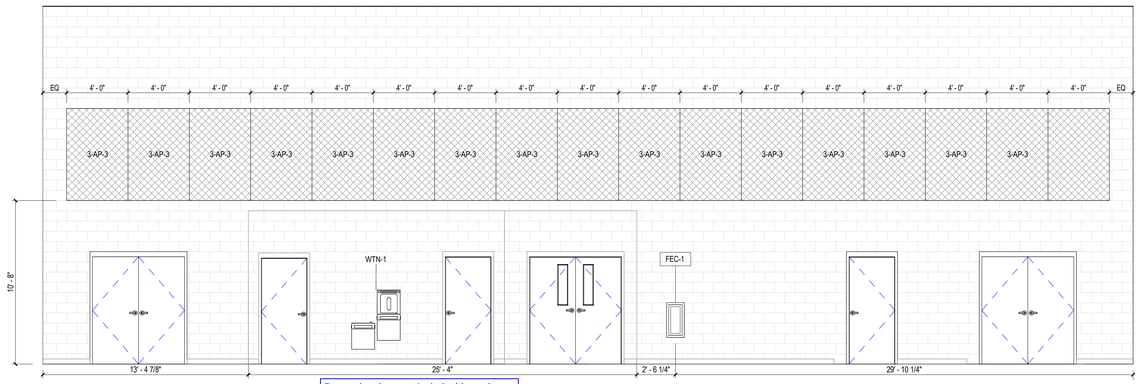


B1 AREA C1 - MINI GYM ELEV. 2
1/4" = 1'-0"

Base price does not include this work.
Alternate add this work.

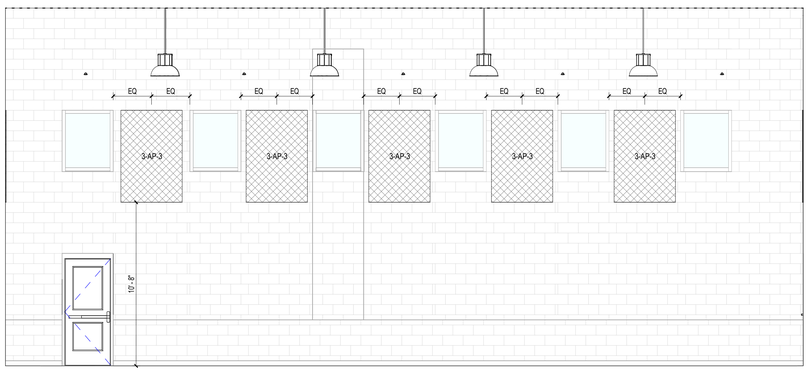

A1 AREA C1 - MINI GYM ELEV. 1
1/4" = 1'-0"

Base price does not include this work.
Alternate add this work.

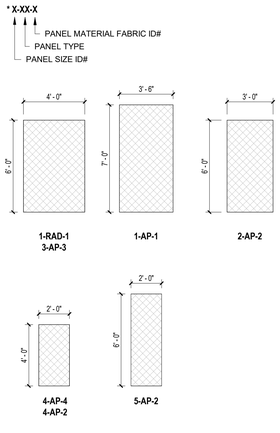

ACOUSTIC PANEL LEGEND
1/4" = 1'-0"

GENERAL NOTES

ENLARGED PLANS AND INTERIOR ELEVATIONS

1. ALL CONTRACTORS MUST FIELD VERIFY ALL EXISTING CONDITIONS PRIOR TO PERFORMING NEW WORK.
2. THE CONTRACTOR SHALL PROVIDE REINFORCING [TYPE TBD] BEHIND WALL MOUNTED AND CEILING MOUNTED EQUIPMENT. COORDINATE WITH A / V, DATA, CASEWORK, FURNITURE, ELECTRICAL, AND INTERIOR ELEVATION DRAWINGS.
3. INTERIOR DOORS TO BE LOCATED MIN 6" FROM ADJACENT STUD PARTITIONS AND 8" FROM ADJACENT MASONRY PARTITIONS, UNLESS DIMENSIONED OR NOTED OTHERWISE.
4. CONTRACTOR SHALL COORDINATE WORK WITH MECHANICAL, ELECTRICAL, PLUMBING, AND ALL OTHER DISCIPLINES.
5. REFER TO FINISH SCHEDULE(S) IN [A-600 SERIES SHEETS] FOR FINISHES.
6. REFER TO A-500 SERIES SHEETS FOR ADDITIONAL INFORMATION ON INTERIOR PARTITION TYPE ASSEMBLIES.
7. PROVIDE 1/8" / FT MIN SLOPE TOWARDS ALL FLOOR DRAINS, UNO.
8. ALL GAPS BETWEEN CASEWORK AND WALLS TO RECEIVE INFILL PANELS TO MATCH ADJACENT CASEWORK.
9. REFER TO TOILET ACCESSORY SCHEDULE FOR ADDITIONAL INFORMATION. SEE ENLARGED PLANS FOR ADDITIONAL TOILET ACCESSORIES.

2 0 2 4 6 8 10
1/4" = 1'-0"
SCALE FEET

DAG Architects
AR0017640
850 South Gadsden Street
Suite 140
Tallahassee, Florida 32301
850.656.7506
www.dagarchitects.com

© 2025 All reproduction & intellectual property rights reserved.

FITZGERALD COLLABORATIVE GROUP, LLC.
AA26001957

STATE OF FLORIDA
ROGER T. GODWIN
AR0017551
09-18-25
REGISTERED ARCHITECT

Roger T. Godwin
Professional Architect:
Florida - License #AR0017551


Digital Signature

PERMIT DOCUMENTS

GADSDEN COUNTY
SCHOOL BOARD
New Quincy K-8 School

GADSDEN COUNTY SCHOOL DISTRICT — FL —

1400 W. KING STREET
QUINCY, FL 32351

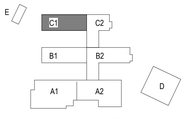

REVISIONS

NO.	DESCRIPTION	DATE

RECEIVED
ALLSTATE CONSTRUCTION
09-18-2025

Project Number	**22023**
Dated	07-31-2025

ENLARGED ELEVATIONS - AREA C1


A-415.1

© 2025 DAG ARCHITECTS, INC. ALL RIGHTS RESERVED. NO PART OF THIS DOCUMENT MAY BE COPIED, REPRODUCED OR TRANSMITTED BY ANY MEANS WITHOUT WRITTEN PERMISSION OF DAG ARCHITECTS, INC. THESE DRAWINGS AND SPECIFICATIONS ARE THE PROPERTY AND COPYRIGHT OF DAG ARCHITECTS, INC. AND SHALL NOT BE USED ON ANY OTHER PROJECT OR LOCATION EXCEPT AS DESCRIBED ON THE DRAWINGS, WITHOUT THE PRIOR WRITTEN AGREEMENT OF DAG ARCHITECTS.


GENERAL NOTES

ENLARGED PLANS AND INTERIOR ELEVATIONS

1. ALL CONTRACTORS MUST FIELD VERIFY ALL EXISTING CONDITIONS PRIOR TO PERFORMING NEW WORK.
2. THE CONTRACTOR SHALL PROVIDE REINFORCING [TYPE TBD] BEHIND WALL MOUNTED AND CEILING MOUNTED EQUIPMENT. COORDINATE WITH A / V, DATA, CASEWORK, FURNITURE, ELECTRICAL, AND INTERIOR ELEVATION DRAWINGS.
3. INTERIOR DOORS TO BE LOCATED MIN 6" FROM ADJACENT STUD PARTITIONS AND 8" FROM ADJACENT MASONRY PARTITIONS, UNLESS DIMENSIONED OR NOTED OTHERWISE.
4. CONTRACTOR SHALL COORDINATE WORK WITH MECHANICAL, ELECTRICAL, PLUMBING, AND ALL OTHER DISCIPLINES.
5. REFER TO FINISH SCHEDULE(S) IN [A-600 SERIES SHEETS] FOR FINISHES.
6. REFER TO A-500 SERIES SHEETS FOR ADDITIONAL INFORMATION ON INTERIOR PARTITION TYPE ASSEMBLIES.
7. PROVIDE 1/8" / FT MIN SLOPE TOWARDS ALL FLOOR DRAINS, UNO.
8. ALL GAPS BETWEEN CASEWORK AND WALLS TO RECEIVE INFILL PANELS TO MATCH ADJACENT CASEWORK.
9. REFER TO TOILET ACCESSORY SCHEDULE FOR ADDITIONAL INFORMATION. SEE ENLARGED PLANS FOR ADDITIONAL TOILET ACCESSORIES.

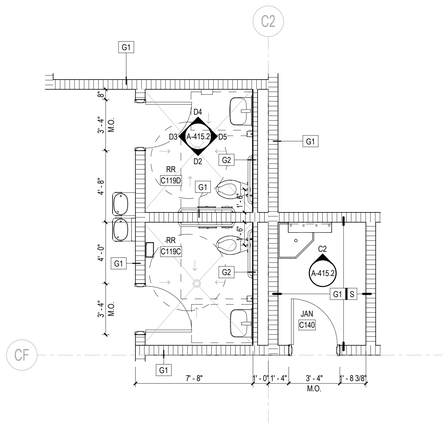

C1 AREA C1 - RR AND JANITOR PLAN
1/4" = 1'-0"

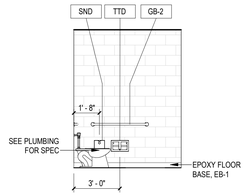


D2 AREA C1 - RR C119D ELEV. 1
1/4" = 1'-0"

Base price does not include this work.
Alternate add this work.




D3 AREA C1 - RR C119D ELEV. 2
1/4" = 1'-0"

Base price does not include this work.
Alternate add this work.

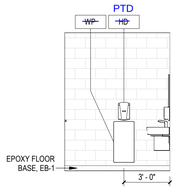

D4 AREA C1 - RR C119D ELEV. 3
1/4" = 1'-0"


Base price does not include this work.
Alternate add this work.

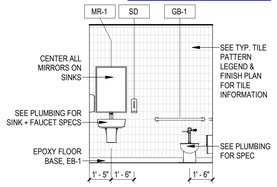

D5 AREA C1 - RR C119D ELEV. 4
1/4" = 1'-0"

Base price does not include this work.
Alternate add this work.

Base price: epoxy paint
Alternate price: wall tile

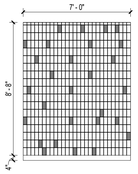


Base price: epoxy paint
Alternate price: wall tile

COLOR TILE


GLOSS WHITE

* SEE MATERIAL SCHEDULE AND INTERIOR ELEVATIONS FOR TILE COLOR DESIGNATIONS

* WET WALL TILE PATTERN TO REPEAT EVERY 7'-0"W WHERE NEEDED

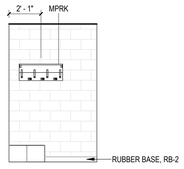


C2 AREA C1 - JANITOR C140 ELEVATION
1/4" = 1'-0"

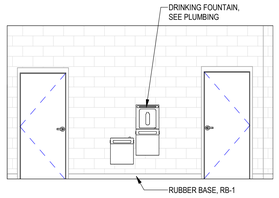


C3 AREA C1 - WATER FOUNTAIN ELEVATION
1/4" = 1'-0"


Base price does not include this work.
Alternate add this work.

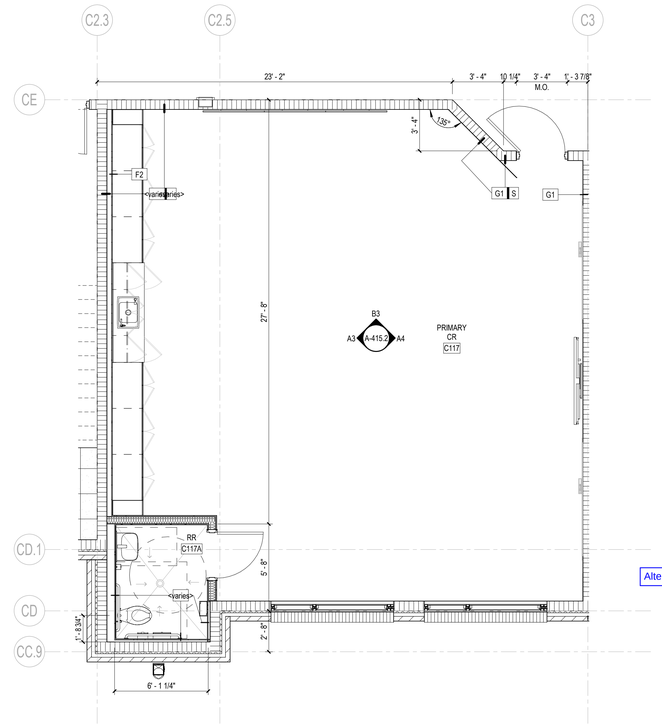


A1 AREA C1 - PRIMARY CR PLAN
1/4" = 1'-0"

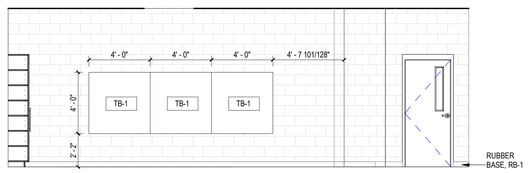

B3 AREA C1 - PRIMARY CR ELEV. 2
1/4" = 1'-0"

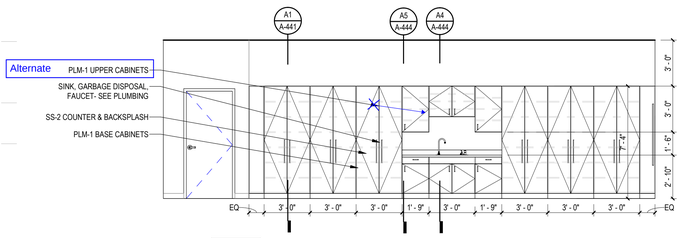

A3 AREA C1 - PRIMARY CR ELEV. 1
1/4" = 1'-0"

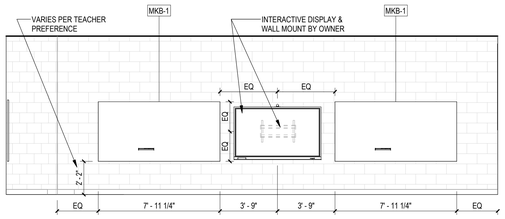

A4 AREA C1 - PRIMARY CR ELEV. 3
1/4" = 1'-0"

© 2025 DAG ARCHITECTS, INC. ALL RIGHTS RESERVED NO PART OF THIS DOCUMENT MAY BE COPIED, REPRODUCED OR TRANSMITTED BY ANY MEANS WITHOUT WRITTEN PERMISSION OF DAG ARCHITECTS, INC. THESE DRAWINGS AND SPECIFICATIONS ARE THE PROPERTY AND COPYRIGHT OF DAG ARCHITECTS, INC. AND SHALL NOT BE USED ON ANY OTHER PROJECT OR LOCATION EXCEPT AS DESCRIBED ON THE DRAWINGS, WITHOUT THE PRIOR WRITTEN AGREEMENT OF DAG ARCHITECTS.

DAG Architects
AR0017640
850 South Gadsden Street
Suite 140
Tallahassee, Florida 32301
850.656.7506
www.dagarchitects.com

© 2025 All reproduction & intellectual property rights reserved.

FITZGERALD COLLABORATIVE GROUP, LLC.
AA26001957

STATE OF FLORIDA
ROGER T. GODWIN
LICENSED
AR0017551
09-18-25
REGISTERED ARCHITECT


Roger T. Godwin
Professional Architect:
Florida - License #AR0017551

Digital Signature

PERMIT DOCUMENTS

GADSDEN COUNTY SCHOOL BOARD
New Quincy K-8 School

1400 W. KING STREET
QUINCY, FL 32351

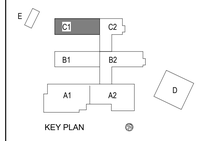

REVISIONS

NO.	DESCRIPTION	DATE


RECEIVED
ALLSTATE CONSTRUCTION
09-18-2025

Project Number	22023
Dated	07-31-2025

ENLARGED PLANS & ELEV. - AREA C1

A-415.2

1/4" = 1'-0" SCALE 2 0 2 4 6 8 10 FEET

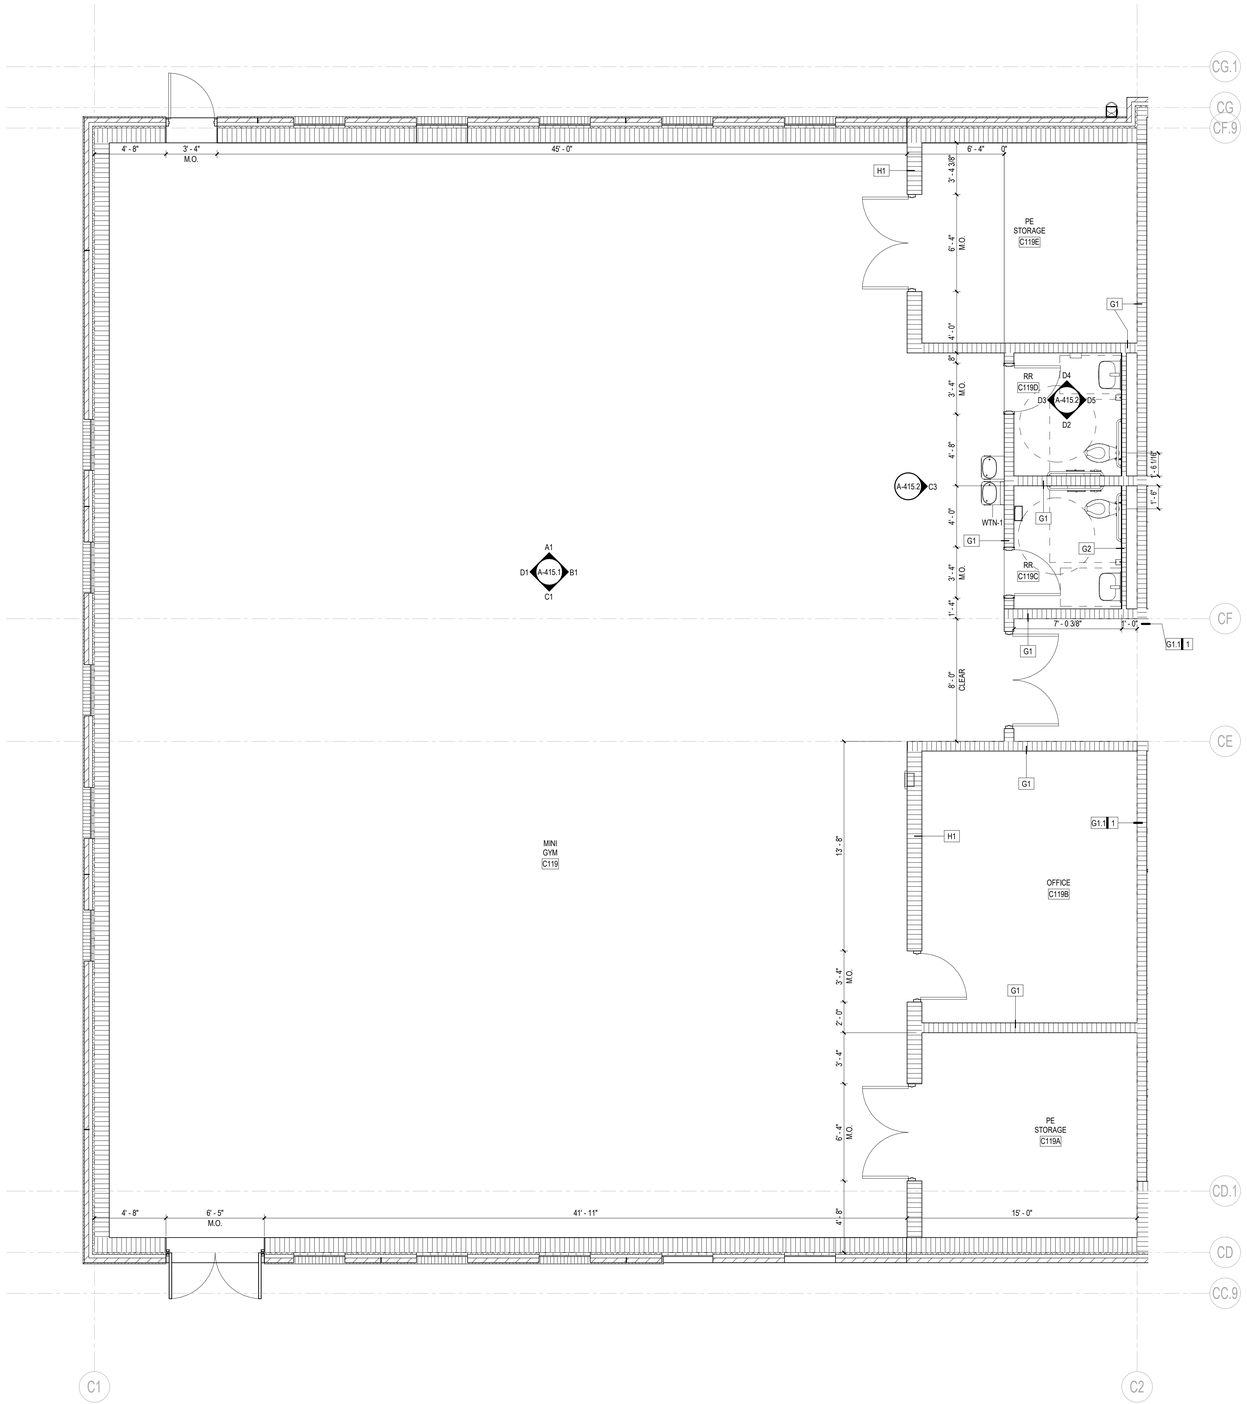

Base price does not include this work.
Alternate add this work.

A1 AREA C1 - MINI GYM PLAN
1/4" = 1'-0"

GENERAL NOTES
ENLARGED PLANS AND INTERIOR ELEVATIONS

1. ALL CONTRACTORS MUST FIELD VERIFY ALL EXISTING CONDITIONS PRIOR TO PERFORMING NEW WORK.
2. THE CONTRACTOR SHALL PROVIDE REINFORCING [TYPE TBD] BEHIND WALL MOUNTED AND CEILING MOUNTED EQUIPMENT. COORDINATE WITH A / V, DATA, CASEWORK, FURNITURE, ELECTRICAL, AND INTERIOR ELEVATION DRAWINGS.
3. INTERIOR DOORS TO BE LOCATED MIN 6" FROM ADJACENT STUD PARTITIONS AND 8" FROM ADJACENT MASONRY PARTITIONS, UNLESS DIMENSIONED OR NOTED OTHERWISE.
4. CONTRACTOR SHALL COORDINATE WORK WITH MECHANICAL, ELECTRICAL, PLUMBING, AND ALL OTHER DISCIPLINES.
5. REFER TO FINISH SCHEDULE(S) IN [A-600 SERIES SHEETS] FOR FINISHES.
6. REFER TO A-500 SERIES SHEETS FOR ADDITIONAL INFORMATION ON INTERIOR PARTITION TYPE ASSEMBLIES.
7. PROVIDE 1/8" / FT MIN SLOPE TOWARDS ALL FLOOR DRAINS, UNO.
8. ALL GAPS BETWEEN CASEWORK AND WALLS TO RECEIVE INFILL PANELS TO MATCH ADJACENT CASEWORK.
9. REFER TO TOILET ACCESSORY SCHEDULE FOR ADDITIONAL INFORMATION. SEE ENLARGED PLANS FOR ADDITIONAL TOILET ACCESSORIES.

1/4" = 1'-0" SCALE 2 0 2 4 6 8 10 FEET

DAG Architects
AR0017640
850 South Gadsden Street
Suite 140
Tallahassee, Florida 32301
850.656.7506
www.dagarchitects.com

© 2025 All reproduction & intellectual property rights reserved.

FITZGERALD COLLABORATIVE GROUP, LLC.
AA26001957

STATE OF FLORIDA · ROGER T. GODWIN · AR0017551 · 09-18-25 · REGISTERED ARCHITECT

Roger T. Godwin
Professional Architect:
Florida - License #AR0017551


Digital Signature

PERMIT DOCUMENTS

GADSDEN COUNTY
SCHOOL BOARD
New Quincy K-8 School

GADSDEN COUNTY SCHOOL DISTRICT — FL —

1400 W. KING STREET
QUINCY, FL 32351

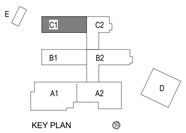

REVISIONS
NO. DESCRIPTION DATE


RECEIVED
ALLSTATE CONSTRUCTION
09-18-2025

Project Number	**22023**
Dated	07-31-2025

ENLARGED PLAN
- AREA C1

A-415


© 2025 DAG ARCHITECTS, INC. ALL RIGHTS RESERVED NO PART OF THIS DOCUMENT MAY BE COPIED, REPRODUCED OR TRANSMITTED BY ANY MEANS WITHOUT WRITTEN PERMISSION OF DAG ARCHITECTS, INC. THESE DRAWINGS AND SPECIFICATIONS ARE THE PROPERTY AND COPYRIGHT OF DAG ARCHITECTS, INC. AND SHALL NOT BE USED ON ANY OTHER PROJECT OR LOCATION EXCEPT AS DESCRIBED ON THE DRAWINGS, WITHOUT THE PRIOR WRITTEN AGREEMENT OF DAG ARCHITECTS.

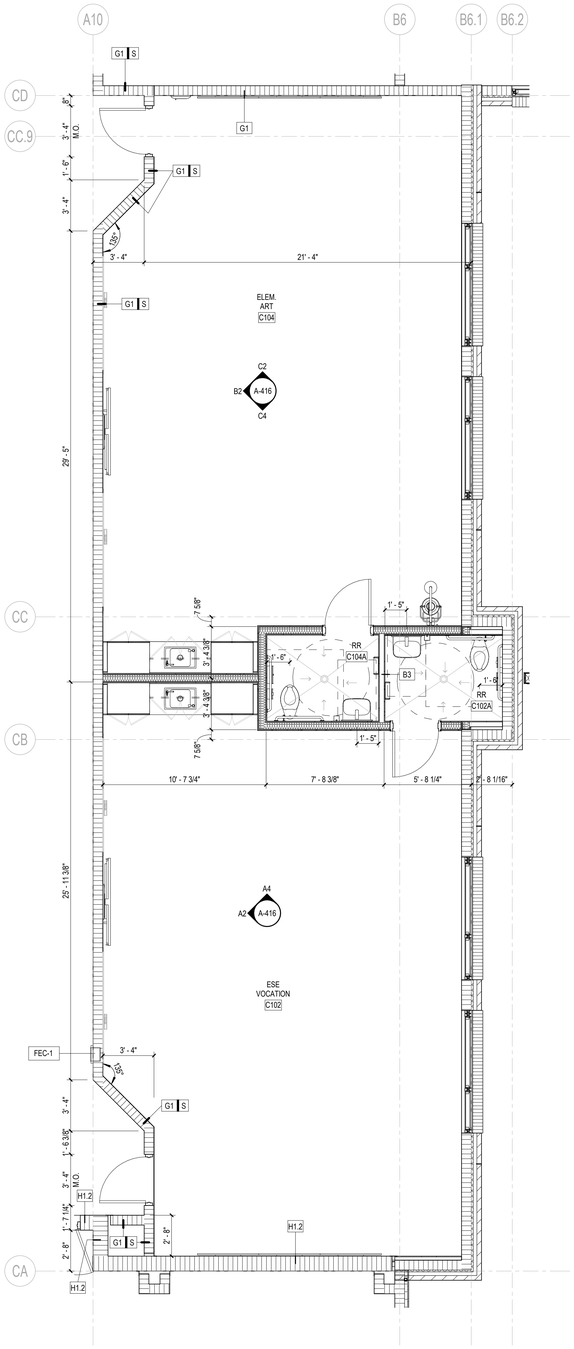


A1 AREA C2 - ESE VOCATION AND ELEM. ART PLAN
1/4" = 1'-0"

C2 AREA C2 - ELEM. ART ELEV. 2
1/4" = 1'-0"


B2 AREA C2 - ELEM. ART ELEV. 1
1/4" = 1'-0"

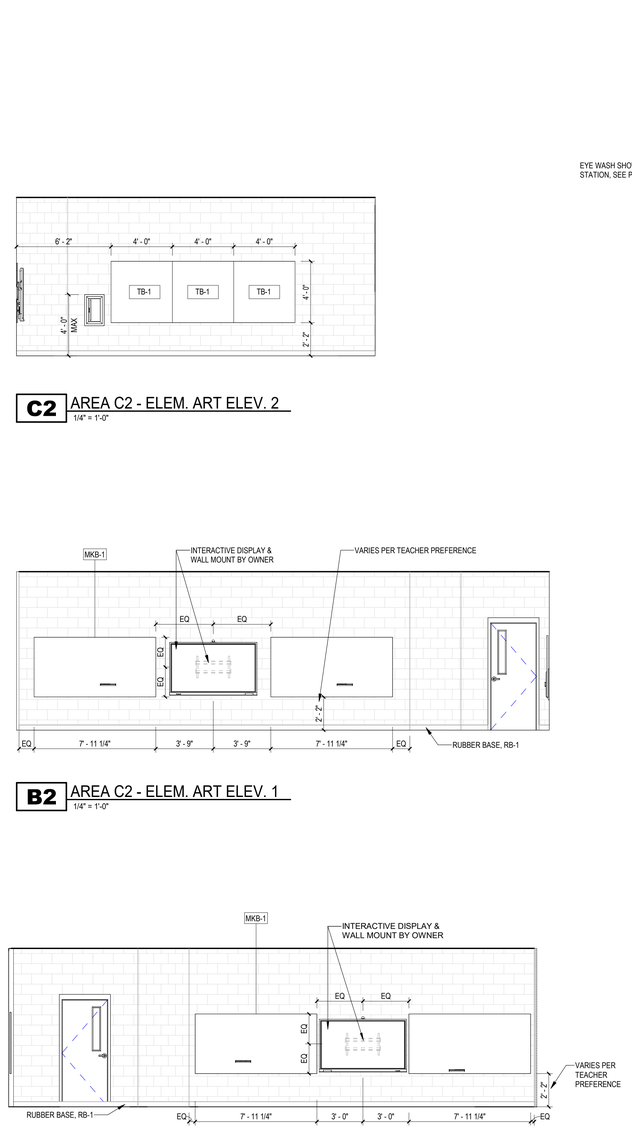

A2 AREA C2 - ESE VOCATION ELEV. 1
1/4" = 1'-0"

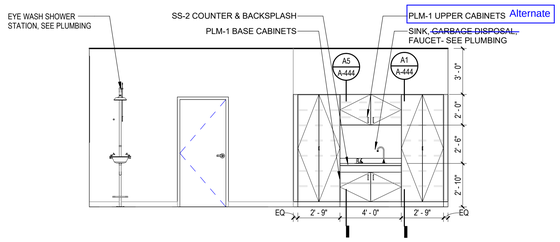

C4 AREA C2 - ELEM. ART ELEV. 4
1/4" = 1'-0"

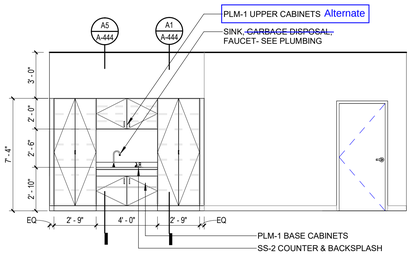

A4 AREA C2 - ESE VOCATION ELEV. 2
1/4" = 1'-0"

GENERAL NOTES

ENLARGED PLANS AND INTERIOR ELEVATIONS

1. ALL CONTRACTORS MUST FIELD VERIFY ALL EXISTING CONDITIONS PRIOR TO PERFORMING NEW WORK.
2. THE CONTRACTOR SHALL PROVIDE REINFORCING [TYPE TBD] BEHIND WALL MOUNTED AND CEILING MOUNTED EQUIPMENT. COORDINATE WITH A / V, DATA, CASEWORK, FURNITURE, ELECTRICAL, AND INTERIOR ELEVATION DRAWINGS.
3. INTERIOR DOORS TO BE LOCATED MIN 6" FROM ADJACENT STUD PARTITIONS AND 8" FROM ADJACENT MASONRY PARTITIONS, UNLESS DIMENSIONED OR NOTED OTHERWISE.
4. CONTRACTOR SHALL COORDINATE WORK WITH MECHANICAL, ELECTRICAL, PLUMBING, AND ALL OTHER DISCIPLINES.
5. REFER TO FINISH SCHEDULE(S) IN [A-600 SERIES SHEETS] FOR FINISHES.
6. REFER TO A-500 SERIES SHEETS FOR ADDITIONAL INFORMATION ON INTERIOR PARTITION TYPE ASSEMBLIES.
7. PROVIDE 1/8" / FT MIN SLOPE TOWARDS ALL FLOOR DRAINS, UNO.
8. ALL GAPS BETWEEN CASEWORK AND WALLS TO RECEIVE INFILL PANELS TO MATCH ADJACENT CASEWORK.
9. REFER TO TOILET ACCESSORY SCHEDULE FOR ADDITIONAL INFORMATION. SEE ENLARGED PLANS FOR ADDITIONAL TOILET ACCESSORIES.

© 2025 DAG ARCHITECTS, INC. ALL RIGHTS RESERVED NO PART OF THIS DOCUMENT MAY BE COPIED, REPRODUCED OR TRANSMITTED BY ANY MEANS WITHOUT WRITTEN PERMISSION OF DAG ARCHITECTS, INC. THESE DRAWINGS AND SPECIFICATIONS ARE THE PROPERTY AND COPYRIGHT OF DAG ARCHITECTS, INC. AND SHALL NOT BE USED ON ANY OTHER PROJECT OR LOCATION EXCEPT AS DESCRIBED ON THE DRAWINGS, WITHOUT THE PRIOR WRITTEN AGREEMENT OF DAG ARCHITECTS.

DAG
Architects
AR0017640
850 South Gadsden Street
Suite 140
Tallahassee, Florida 32301
850.656.7506
www.dagarchitects.com

© 2025 All reproduction & intellectual property rights reserved.

FITZGERALD COLLABORATIVE GROUP, LLC.
AA26001957

STATE OF FLORIDA
ROGER T. GODWIN
AR0017551
09-18-25
REGISTERED ARCHITECT


Roger T. Godwin
Professional Architect:
Florida - License #AR0017551

Digital Signature

PERMIT DOCUMENTS

GADSDEN COUNTY
SCHOOL BOARD
New Quincy K-8 School

1400 W. KING STREET
QUINCY, FL 32351

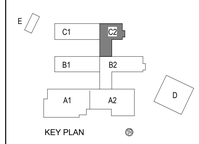

REVISIONS

NO.	DESCRIPTION	DATE


RECEIVED
ALLSTATE CONSTRUCTION
09-18-2025

Project Number	22023
Dated	07-31-2025


ENLARGED PLANS & ELEV. - AREA C2

A-416

1/4" = 1'-0" SCALE 2 0 2 4 6 8 10 FEET

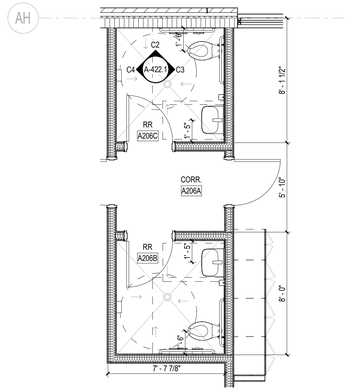


C1 AREA A2 - INNOVATION TECH RR PLAN
1/4" = 1'-0"

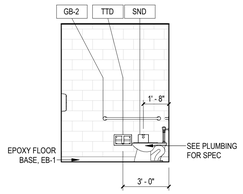


C2 AREA A2 - IT M. RR A206C ELEV. 1
1/4" = 1'-0"


Base price: epoxy paint
Alternate price: wall tile

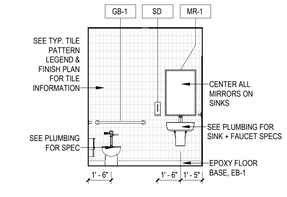


C3 AREA A2 - IT M. RR A206C ELEV. 2
1/4" = 1'-0"

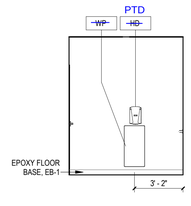


C4 AREA A2 - IT M. RR A206C ELEV. 3
1/4" = 1'-0"

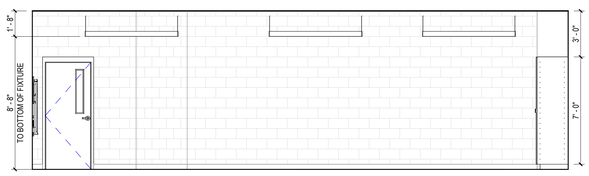


B1 AREA A2 - BUSINESS ED ELEV. 3
1/4" = 1'-0"

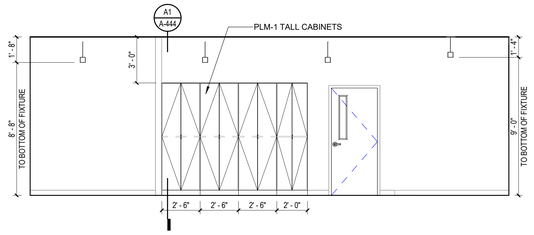

B3 AREA A2 - BUSINESS ED ELEV. 4
1/4" = 1'-0"

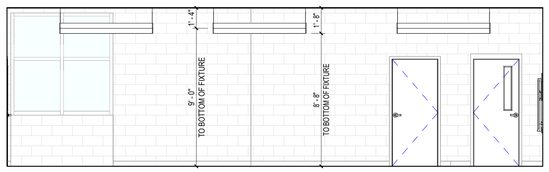

A1 AREA A2 - BUSINESS ED ELEV. 1
1/4" = 1'-0"

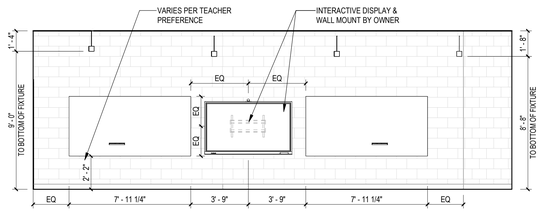


A3 AREA A2 - BUSINESS ED ELEV. 2
1/4" = 1'-0"

GENERAL NOTES

ENLARGED PLANS AND INTERIOR ELEVATIONS

1. ALL CONTRACTORS MUST FIELD VERIFY ALL EXISTING CONDITIONS PRIOR TO PERFORMING NEW WORK.
2. THE CONTRACTOR SHALL PROVIDE REINFORCING [TYPE TBD] BEHIND WALL MOUNTED AND CEILING MOUNTED EQUIPMENT. COORDINATE WITH A / V, DATA, CASEWORK, FURNITURE, ELECTRICAL, AND INTERIOR ELEVATION DRAWINGS.
3. INTERIOR DOORS TO BE LOCATED MIN 6" FROM ADJACENT STUD PARTITIONS AND 8" FROM ADJACENT MASONRY PARTITIONS, UNLESS DIMENSIONED OR NOTED OTHERWISE.
4. CONTRACTOR SHALL COORDINATE WORK WITH MECHANICAL, ELECTRICAL, PLUMBING, AND ALL OTHER DISCIPLINES.
5. REFER TO FINISH SCHEDULE(S) IN [A-600 SERIES SHEETS] FOR FINISHES.
6. REFER TO A-500 SERIES SHEETS FOR ADDITIONAL INFORMATION ON INTERIOR PARTITION TYPE ASSEMBLIES.
7. PROVIDE 1/8" / FT MIN SLOPE TOWARDS ALL FLOOR DRAINS, UNO.
8. ALL GAPS BETWEEN CASEWORK AND WALLS TO RECEIVE INFILL PANELS TO MATCH ADJACENT CASEWORK.
9. REFER TO TOILET ACCESSORY SCHEDULE FOR ADDITIONAL INFORMATION. SEE ENLARGED PLANS FOR ADDITIONAL TOILET ACCESSORIES.

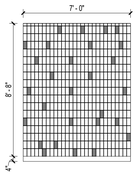

Base price: epoxy paint
Alternate price: wall tile

COLOR TILE

GLOSS WHITE

* SEE MATERIAL SCHEDULE AND INTERIOR ELEVATIONS FOR TILE COLOR DESIGNATIONS

* WET WALL TILE PATTERN TO REPEAT EVERY 7'-0"W WHERE NEEDED

DAG Architects
AR0017640
850 South Gadsden Street
Suite 140
Tallahassee, Florida 32301
850.656.7506
www.dagarchitects.com

© 2025 All reproduction & intellectual property rights reserved.

FITZGERALD COLLABORATIVE GROUP, LLC.
AA26001957

STATE OF FLORIDA · ROGER T. GODWIN · AR0017551 · 09-18-25 · REGISTERED ARCHITECT

Roger T. Godwin
Professional Architect:
Florida - License #AR0017551


Digital Signature

PERMIT DOCUMENTS

GADSDEN COUNTY SCHOOL BOARD
New Quincy K-8 School

GADSDEN COUNTY SCHOOL DISTRICT — FL

1400 W. KING STREET
QUINCY, FL 32351

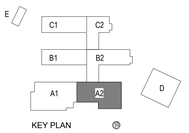

REVISIONS

NO.	DESCRIPTION	DATE

RECEIVED
ALLSTATE CONSTRUCTION
09-18-2025


Project Number	**22023**
Dated	07-31-2025

ENLARGED PLANS & ELEV. - AREA A2


A-422.1

1/4" = 1'-0" SCALE 2 0 2 4 6 8 10 FEET


© 2025 DAG ARCHITECTS, INC. ALL RIGHTS RESERVED. NO PART OF THIS DOCUMENT MAY BE COPIED, REPRODUCED OR TRANSMITTED BY ANY MEANS WITHOUT WRITTEN PERMISSION OF DAG ARCHITECTS, INC. THESE DRAWINGS AND SPECIFICATIONS ARE THE PROPERTY AND COPYRIGHT OF DAG ARCHITECTS, INC. AND SHALL NOT BE USED ON ANY OTHER PROJECT OR LOCATION EXCEPT AS DESCRIBED ON THE DRAWINGS, WITHOUT THE PRIOR WRITTEN AGREEMENT OF DAG ARCHITECTS.

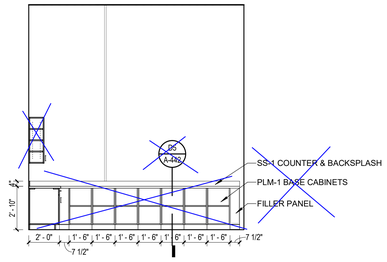


E1 AREA A2 - INNOVATION TECH ELEV 5
1/4" = 1'-0"

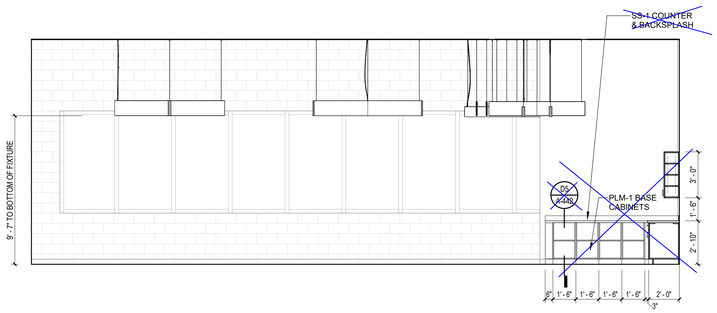

D3 AREA A2 - INNOVATION TECH ELEV. 3
1/4" = 1'-0"

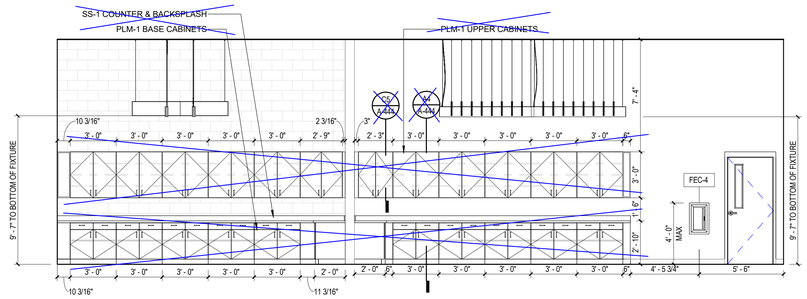

D1 AREA A2 - INNOVATION TECH ELEV. 4
1/4" = 1'-0"

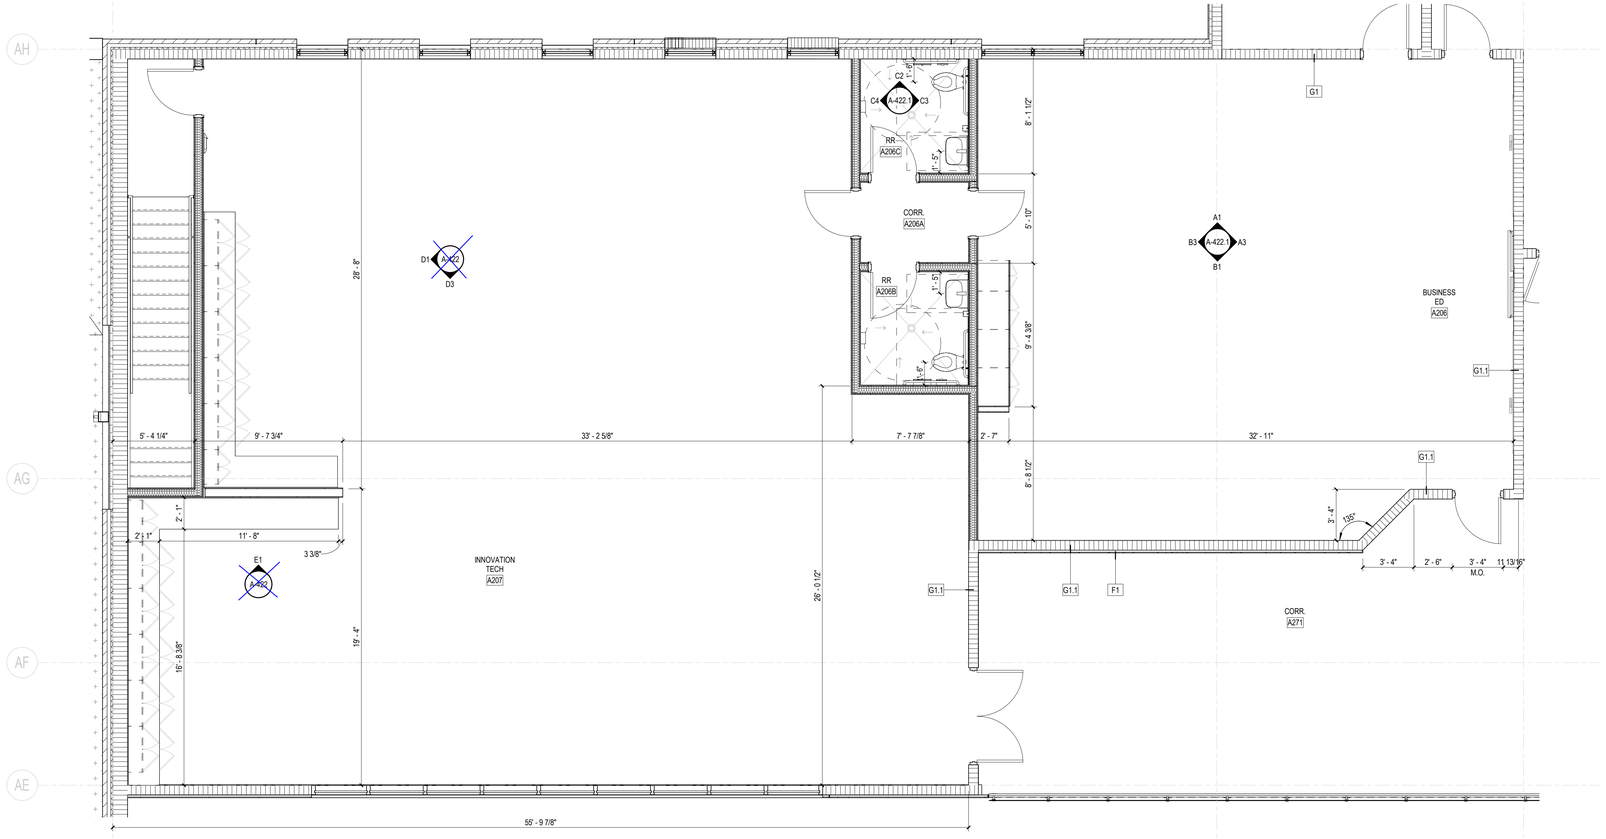

A1 AREA A2 - INNOVATION TECH PLAN
1/4" = 1'-0"

GENERAL NOTES
ENLARGED PLANS AND INTERIOR ELEVATIONS

1. ALL CONTRACTORS MUST FIELD VERIFY ALL EXISTING CONDITIONS PRIOR TO PERFORMING NEW WORK.
2. THE CONTRACTOR SHALL PROVIDE REINFORCING [TYPE TBD] BEHIND WALL MOUNTED AND CEILING MOUNTED EQUIPMENT. COORDINATE WITH A / V, DATA, CASEWORK, FURNITURE, ELECTRICAL, AND INTERIOR ELEVATION DRAWINGS.
3. INTERIOR DOORS TO BE LOCATED MIN 6" FROM ADJACENT STUD PARTITIONS AND 8" FROM ADJACENT MASONRY PARTITIONS, UNLESS DIMENSIONED OR NOTED OTHERWISE.
4. CONTRACTOR SHALL COORDINATE WORK WITH MECHANICAL, ELECTRICAL, PLUMBING, AND ALL OTHER DISCIPLINES.
5. REFER TO FINISH SCHEDULE(S) IN [A-600 SERIES SHEETS] FOR FINISHES.
6. REFER TO A-500 SERIES SHEETS FOR ADDITIONAL INFORMATION ON INTERIOR PARTITION TYPE ASSEMBLIES.
7. PROVIDE 1/8" / FT MIN SLOPE TOWARDS ALL FLOOR DRAINS, UNO.
8. ALL GAPS BETWEEN CASEWORK AND WALLS TO RECEIVE INFILL PANELS TO MATCH ADJACENT CASEWORK.
9. REFER TO TOILET ACCESSORY SCHEDULE FOR ADDITIONAL INFORMATION. SEE ENLARGED PLANS FOR ADDITIONAL TOILET ACCESSORIES.

DAG Architects
AR0017640
850 South Gadsden Street
Suite 140
Tallahassee, Florida 32301
850.656.7506
www.dagarchitects.com

© 2025 All reproduction & intellectual property rights reserved.

FITZGERALD COLLABORATIVE GROUP, LLC.
AA26001957

STATE OF FLORIDA · ROGER T. GODWIN · AR0017551 · 09-18-25 · REGISTERED ARCHITECT


Roger T. Godwin
Professional Architect:
Florida - License #AR0017551

Digital Signature

PERMIT DOCUMENTS

GADSDEN COUNTY SCHOOL BOARD
New Quincy K-8 School

1400 W. KING STREET
QUINCY, FL 32351

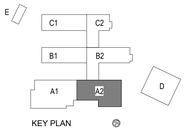

REVISIONS
NO. DESCRIPTION DATE

RECEIVED
ALLSTATE CONSTRUCTION
09-18-2025


Project Number 22023
Dated 07-31-2025

ENLARGED PLANS & ELEV. - AREA A2

A-422


1/4" = 1'-0" SCALE
2 0 2 4 6 8 10 FEET

© 2025 DAG ARCHITECTS, INC. ALL RIGHTS RESERVED. NO PART OF THIS DOCUMENT MAY BE COPIED, REPRODUCED OR TRANSMITTED BY ANY MEANS WITHOUT WRITTEN PERMISSION OF DAG ARCHITECTS, INC. THESE DRAWINGS AND SPECIFICATIONS ARE THE PROPERTY AND COPYRIGHT OF DAG ARCHITECTS, INC. AND SHALL NOT BE USED ON ANY OTHER PROJECT OR LOCATION EXCEPT AS DESCRIBED ON THE DRAWINGS, WITHOUT THE PRIOR WRITTEN AGREEMENT OF DAG ARCHITECTS.

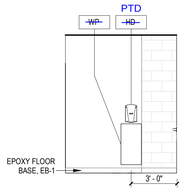


E1 AREA B1 - RR B220A ELEV. 1
1/4" = 1'-0"

Base price: epoxy paint
Alternate price: wall tile

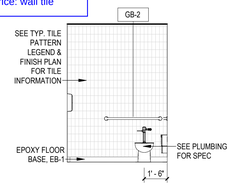


E2 AREA B1 - RR B220A ELEV. 2
1/4" = 1'-0"


Base price: epoxy paint
Alternate price: wall tile

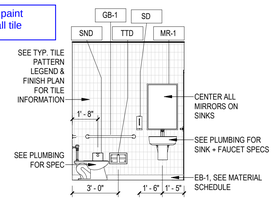


E3 AREA B1 - RR B220A ELEV. 3
1/4" = 1'-0"

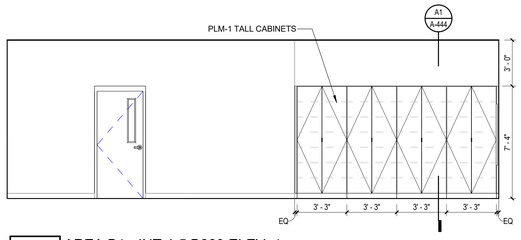


D1 AREA B1 - INT 4-5 B220 ELEV. 1
1/4" = 1'-0"

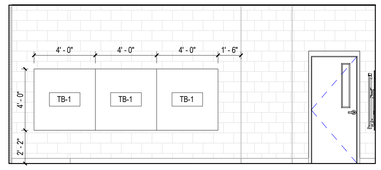


D2 AREA B1 - INT 4-5 B220 ELEV. 2
1/4" = 1'-0"

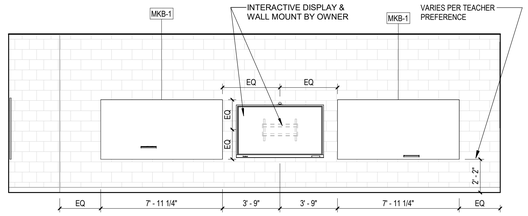


D3 AREA B1 - INT 4-5 B220 ELEV. 3
1/4" = 1'-0"

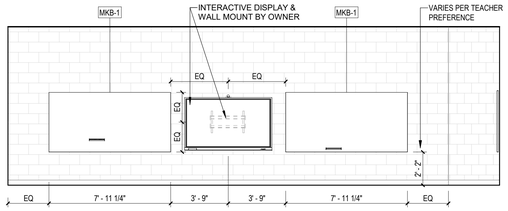


C1 AREA B1 - INT 4-5 B218 ELEV. 1
1/4" = 1'-0"

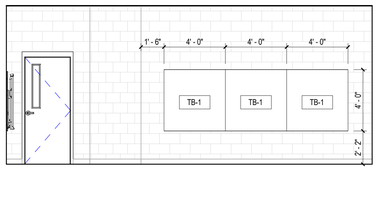

C2 AREA B1 - INT 4-5 B218 ELEV. 2
1/4" = 1'-0"

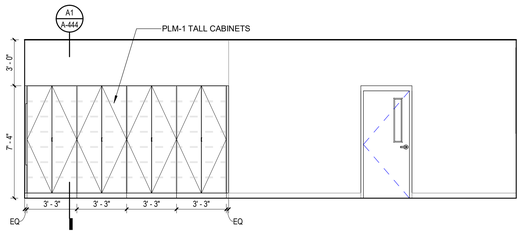

C3 AREA B1 - INT 4-5 B218 ELEV. 3
1/4" = 1'-0"

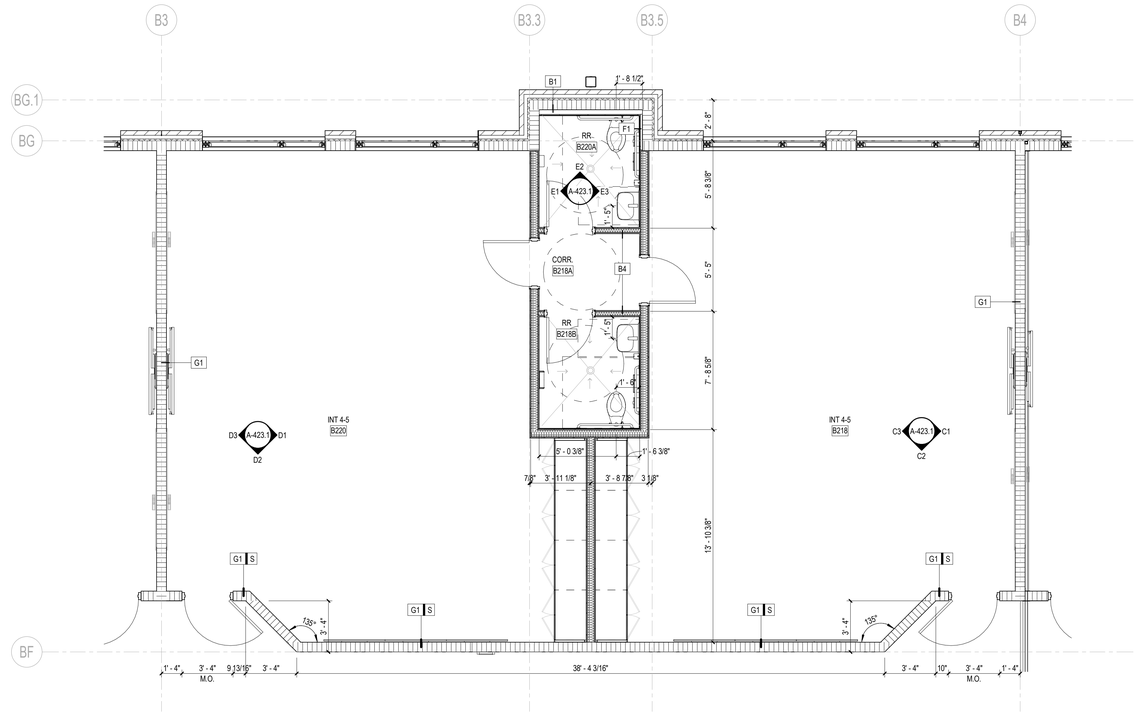


A1 LVL 2 AREA B1 - DUAL RR INT ROOM PLAN
1/4" = 1'-0"

GENERAL NOTES

ENLARGED PLANS AND INTERIOR ELEVATIONS

1. ALL CONTRACTORS MUST FIELD VERIFY ALL EXISTING CONDITIONS PRIOR TO PERFORMING NEW WORK.
2. THE CONTRACTOR SHALL PROVIDE REINFORCING [TYPE TBD] BEHIND WALL MOUNTED AND CEILING MOUNTED EQUIPMENT. COORDINATE WITH A / V, DATA, CASEWORK, FURNITURE, ELECTRICAL, AND INTERIOR ELEVATION DRAWINGS.
3. INTERIOR DOORS TO BE LOCATED MIN 6" FROM ADJACENT STUD PARTITIONS AND 8" FROM ADJACENT MASONRY PARTITIONS, UNLESS DIMENSIONED OR NOTED OTHERWISE.
4. CONTRACTOR SHALL COORDINATE WORK WITH MECHANICAL, ELECTRICAL, PLUMBING, AND ALL OTHER DISCIPLINES.
5. REFER TO FINISH SCHEDULE(S) IN [A-600 SERIES SHEETS] FOR FINISHES.
6. REFER TO A-500 SERIES SHEETS FOR ADDITIONAL INFORMATION ON INTERIOR PARTITION TYPE ASSEMBLIES.
7. PROVIDE 1/8" / FT MIN SLOPE TOWARDS ALL FLOOR DRAINS, UNO.
8. ALL GAPS BETWEEN CASEWORK AND WALLS TO RECEIVE INFILL PANELS TO MATCH ADJACENT CASEWORK.
9. REFER TO TOILET ACCESSORY SCHEDULE FOR ADDITIONAL INFORMATION. SEE ENLARGED PLANS FOR ADDITIONAL TOILET ACCESSORIES.

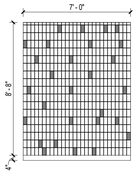

Base price: epoxy paint
Alternate price: wall tile

- COLOR TILE
- GLOSS WHITE

* SEE MATERIAL SCHEDULE AND INTERIOR ELEVATIONS FOR TILE COLOR DESIGNATIONS

* WET WALL TILE PATTERN TO REPEAT EVERY 7'-0"W WHERE NEEDED

DAG Architects
AR0017640
850 South Gadsden Street
Suite 140
Tallahassee, Florida 32301
850.656.7506
www.dagarchitects.com

© 2025 All reproduction & intellectual property rights reserved.

FITZGERALD COLLABORATIVE GROUP, LLC.
AA26001957

STATE OF FLORIDA · ROGER T. GODWIN · AR0017551 · 09-18-25 · REGISTERED ARCHITECT


Roger T. Godwin
Professional Architect:
Florida - License #AR0017551

Digital Signature

PERMIT DOCUMENTS

GADSDEN COUNTY SCHOOL BOARD
New Quincy K-8 School

1400 W. KING STREET
QUINCY, FL 32351

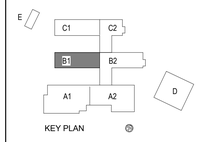

REVISIONS

NO.	DESCRIPTION	DATE

RECEIVED
ALLSTATE CONSTRUCTION
09-18-2025

Project Number	22023
Dated	07-31-2025

ENLARGED PLANS & ELEV. - AREA B1


A-423.1

1/4" = 1'-0" SCALE 2 0 2 4 6 8 10 FEET


© 2025 DAG ARCHITECTS, INC. ALL RIGHTS RESERVED NO PART OF THIS DOCUMENT MAY BE COPIED, REPRODUCED OR TRANSMITTED BY ANY MEANS WITHOUT WRITTEN PERMISSION OF DAG ARCHITECTS, INC. THESE DRAWINGS AND SPECIFICATIONS ARE THE PROPERTY AND COPYRIGHT OF DAG ARCHITECTS, INC. AND SHALL NOT BE USED ON ANY OTHER PROJECT OR LOCATION EXCEPT AS DESCRIBED ON THE DRAWINGS, WITHOUT THE PRIOR WRITTEN AGREEMENT OF DAG ARCHITECTS.

©2025 DAG ARCHITECTS, INC. ALL RIGHTS RESERVED NO PART OF THIS DOCUMENT MAY BE COPIED, REPRODUCED OR TRANSMITTED BY ANY MEANS WITHOUT WRITTEN PERMISSION OF DAG ARCHITECTS, INC. THESE DRAWINGS AND SPECIFICATIONS ARE THE PROPERTY AND COPYRIGHT OF DAG ARCHITECTS, INC. AND SHALL NOT BE USED ON ANY OTHER PROJECT OR LOCATION EXCEPT AS DESCRIBED ON THE DRAWINGS, WITHOUT THE PRIOR WRITTEN AGREEMENT OF DAG ARCHITECTS.


Base price: epoxy paint
Alternate price: wall tile

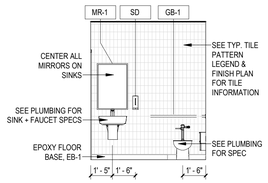


C2 AREA B1 - RR B222B ELEV. 1
1/4" = 1'-0"

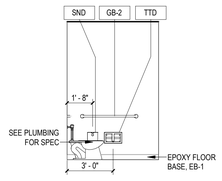


C3 AREA B1 - RR B222B ELEV. 2
1/4" = 1'-0"

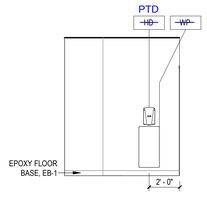


C4 AREA B1 - RR B222B ELEV. 3
1/4" = 1'-0"

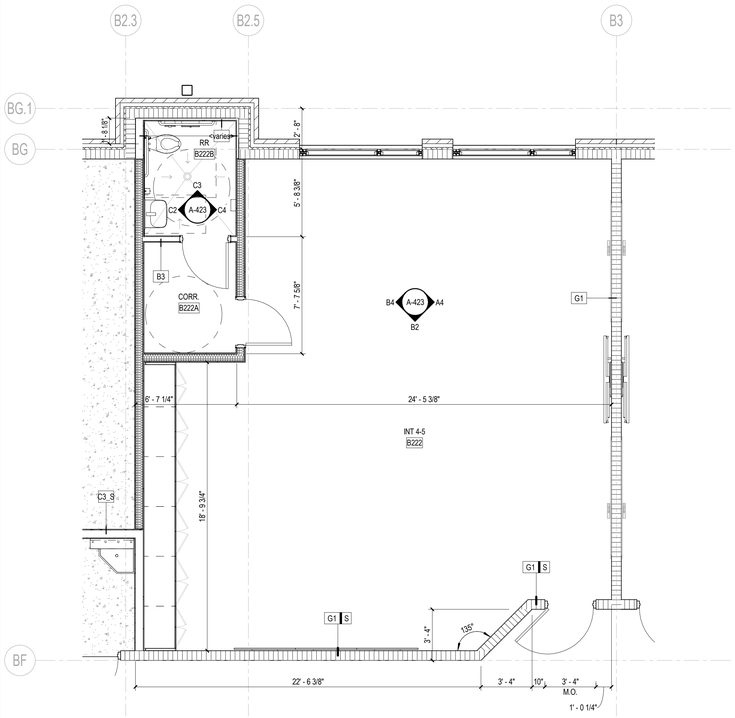


A1 LVL 2 AREA B1 - SINGLE RR INT ROOM PLAN
1/4" = 1'-0"

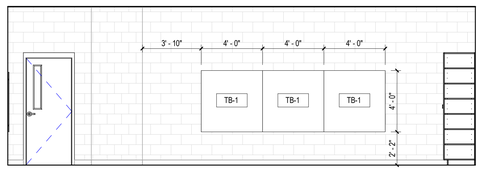

B2 AREA B1 - INT 4-5 B222 ELEV. 3
1/4" = 1'-0"

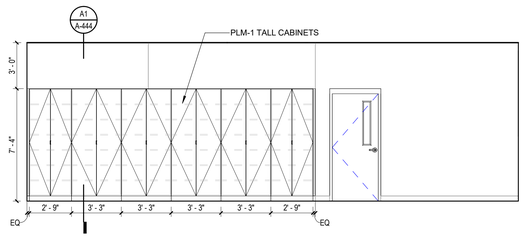


B4 AREA B1 - INT 4-5 B222 ELEV. 4
1/4" = 1'-0"

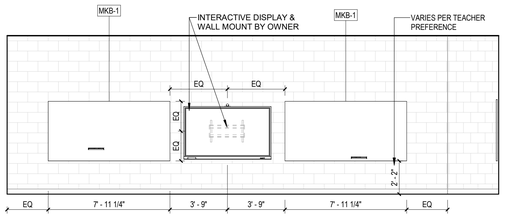

A4 AREA B1 - INT 4-5 B222 ELEV. 2
1/4" = 1'-0"

GENERAL NOTES
ENLARGED PLANS AND INTERIOR ELEVATIONS

1. ALL CONTRACTORS MUST FIELD VERIFY ALL EXISTING CONDITIONS PRIOR TO PERFORMING NEW WORK.
2. THE CONTRACTOR SHALL PROVIDE REINFORCING [TYPE TBD] BEHIND WALL MOUNTED AND CEILING MOUNTED EQUIPMENT. COORDINATE WITH A / V, DATA, CASEWORK, FURNITURE, ELECTRICAL, AND INTERIOR ELEVATION DRAWINGS.
3. INTERIOR DOORS TO BE LOCATED MIN 6" FROM ADJACENT STUD PARTITIONS AND 8" FROM ADJACENT MASONRY PARTITIONS, UNLESS DIMENSIONED OR NOTED OTHERWISE.
4. CONTRACTOR SHALL COORDINATE WORK WITH MECHANICAL, ELECTRICAL, PLUMBING, AND ALL OTHER DISCIPLINES.
5. REFER TO FINISH SCHEDULE(S) IN [A-600 SERIES SHEETS] FOR FINISHES.
6. REFER TO A-500 SERIES SHEETS FOR ADDITIONAL INFORMATION ON INTERIOR PARTITION TYPE ASSEMBLIES.
7. PROVIDE 1/8" / FT MIN SLOPE TOWARDS ALL FLOOR DRAINS, UNO.
8. ALL GAPS BETWEEN CASEWORK AND WALLS TO RECEIVE INFILL PANELS TO MATCH ADJACENT CASEWORK.
9. REFER TO TOILET ACCESSORY SCHEDULE FOR ADDITIONAL INFORMATION. SEE ENLARGED PLANS FOR ADDITIONAL TOILET ACCESSORIES.

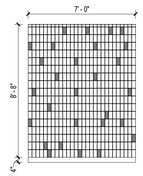

Base price: epoxy paint
Alternate price: wall tile

COLOR TILE

GLOSS WHITE

* SEE MATERIAL SCHEDULE AND INTERIOR ELEVATIONS FOR TILE COLOR DESIGNATIONS

* WET WALL TILE PATTERN TO REPEAT EVERY 7'-0"W WHERE NEEDED

DAG Architects
AR0017640
850 South Gadsden Street
Suite 140
Tallahassee, Florida 32301
850.656.7506
www.dagarchitects.com

© 2025 All reproduction & intellectual property rights reserved.

FITZGERALD COLLABORATIVE GROUP, LLC.
AA26001957

STATE OF FLORIDA · ROGER T. GODWIN · AR0017551 · 09-18-25 · REGISTERED ARCHITECT

Roger T. Godwin
Professional Architect:
Florida - License #AR0017551


Digital Signature

PERMIT DOCUMENTS

GADSDEN COUNTY SCHOOL BOARD
New Quincy K-8 School

GADSDEN COUNTY SCHOOL DISTRICT — FL

1400 W. KING STREET
QUINCY, FL 32351

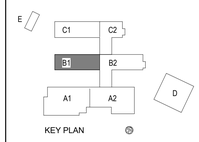

REVISIONS
NO. DESCRIPTION DATE


RECEIVED
ALLSTATE CONSTRUCTION
09-18-2025

Project Number	22023
Dated	07-31-2025


2 0 2 4 6 8 10
1/4" = 1'-0"
SCALE FEET

ENLARGED PLANS & ELEV. - AREA B1

A-423

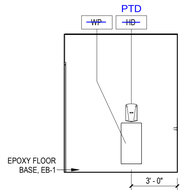


E1 AREA B2 - RR B210A ELEV. 1
1/4" = 1'-0"

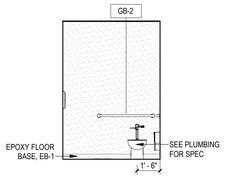


E2 AREA B2 - RR B210A ELEV. 2
1/4" = 1'-0"


Base price: epoxy paint
Alternate price: wall tile

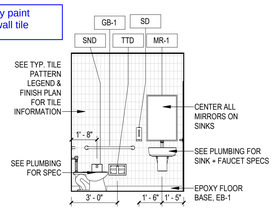


E3 AREA B2 - RR B210A ELEV. 3
1/4" = 1'-0"

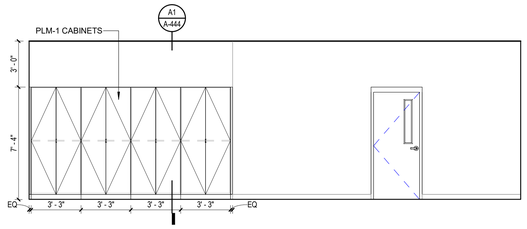


D1 AREA B2 - MS CR B212 ELEV. 1
1/4" = 1'-0"

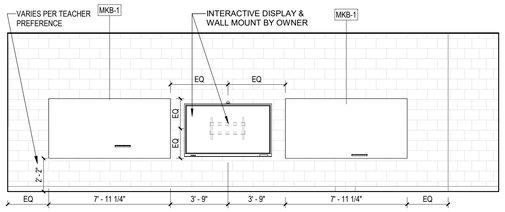


D2 AREA B2 - MS CR B212 ELEV. 2
1/4" = 1'-0"

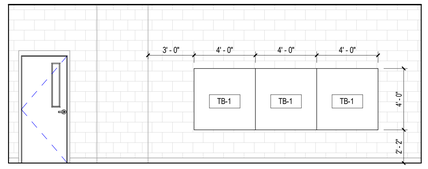


D3 AREA B2 - MS CR B212 ELEV. 3
1/4" = 1'-0"

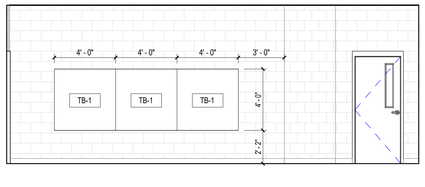


C1 AREA B2 - MS CLASSROOMS B210 ELEV. 1
1/4" = 1'-0"

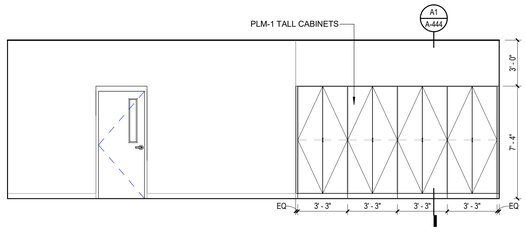

C2 AREA B2 - MS CLASSROOMS B210 ELEV. 2
1/4" = 1'-0"

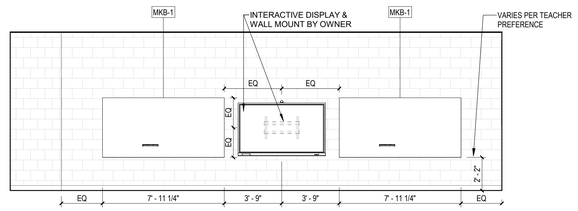

C3 AREA B2 - MS CLASSROOMS B210 ELEV. 3
1/4" = 1'-0"

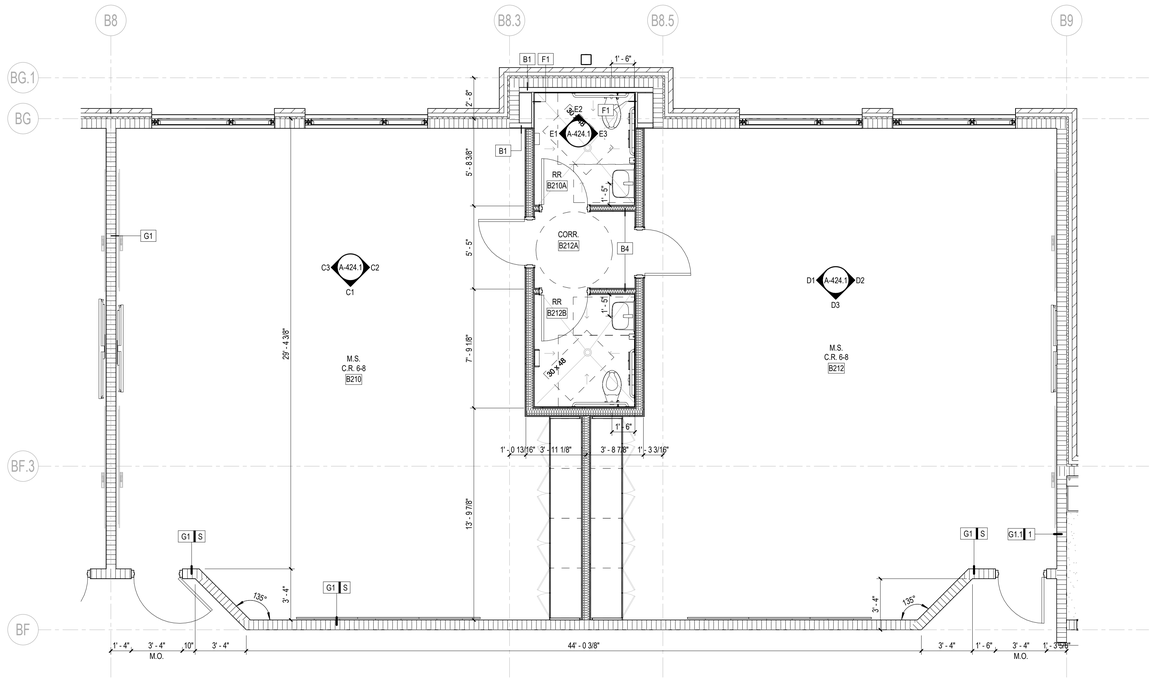


A1 AREA B2 - MS CLASSROOMS B210 & 212 PLAN
1/4" = 1'-0"

GENERAL NOTES

ENLARGED PLANS AND INTERIOR ELEVATIONS

1. ALL CONTRACTORS MUST FIELD VERIFY ALL EXISTING CONDITIONS PRIOR TO PERFORMING NEW WORK.
2. THE CONTRACTOR SHALL PROVIDE REINFORCING [TYPE TBD] BEHIND WALL MOUNTED AND CEILING MOUNTED EQUIPMENT. COORDINATE WITH A / V, DATA, CASEWORK, FURNITURE, ELECTRICAL, AND INTERIOR ELEVATION DRAWINGS.
3. INTERIOR DOORS TO BE LOCATED MIN 6" FROM ADJACENT STUD PARTITIONS AND 8" FROM ADJACENT MASONRY PARTITIONS, UNLESS DIMENSIONED OR NOTED OTHERWISE.
4. CONTRACTOR SHALL COORDINATE WORK WITH MECHANICAL, ELECTRICAL, PLUMBING, AND ALL OTHER DISCIPLINES.
5. REFER TO FINISH SCHEDULE(S) IN [A-600 SERIES SHEETS] FOR FINISHES.
6. REFER TO A-500 SERIES SHEETS FOR ADDITIONAL INFORMATION ON INTERIOR PARTITION TYPE ASSEMBLIES.
7. PROVIDE 1/8" / FT MIN SLOPE TOWARDS ALL FLOOR DRAINS, UNO.
8. ALL GAPS BETWEEN CASEWORK AND WALLS TO RECEIVE INFILL PANELS TO MATCH ADJACENT CASEWORK.
9. REFER TO TOILET ACCESSORY SCHEDULE FOR ADDITIONAL INFORMATION. SEE ENLARGED PLANS FOR ADDITIONAL TOILET ACCESSORIES.

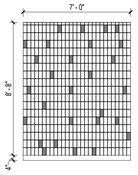

Base price: epoxy paint
Alternate price: wall tile

COLOR TILE

GLOSS WHITE

* SEE MATERIAL SCHEDULE AND INTERIOR ELEVATIONS FOR TILE COLOR DESIGNATIONS

* WET WALL TILE PATTERN TO REPEAT EVERY 7'-0"W WHERE NEEDED

DAG Architects
AR0017640
850 South Gadsden Street
Suite 140
Tallahassee, Florida 32301
850.656.7506
www.dagarchitects.com

© 2025 All reproduction & intellectual property rights reserved.

FITZGERALD COLLABORATIVE GROUP, LLC.
AA26001957

STATE OF FLORIDA
ROGER T. GODWIN
AR0017551
09-18-25
REGISTERED ARCHITECT


Roger T. Godwin
Professional Architect:
Florida - License #AR0017551

Digital Signature

PERMIT DOCUMENTS

GADSDEN COUNTY SCHOOL BOARD
New Quincy K-8 School

1400 W. KING STREET
QUINCY, FL 32351

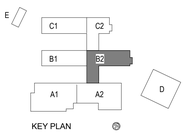

REVISIONS

NO.	DESCRIPTION	DATE

RECEIVED
ALLSTATE CONSTRUCTION
09-18-2025


Project Number	22023
Dated	07-31-2025

ENLARGED PLANS & ELEV. - AREA B2


A-424.1

2 0 2 4 6 8 10
1/4" = 1'-0" SCALE FEET


© 2025 DAG ARCHITECTS, INC. ALL RIGHTS RESERVED. NO PART OF THIS DOCUMENT MAY BE COPIED, REPRODUCED OR TRANSMITTED BY ANY MEANS WITHOUT WRITTEN PERMISSION OF DAG ARCHITECTS, INC. THESE DRAWINGS AND SPECIFICATIONS ARE THE PROPERTY AND COPYRIGHT OF DAG ARCHITECTS, INC. AND SHALL NOT BE USED ON ANY OTHER PROJECT OR LOCATION EXCEPT AS DESCRIBED ON THE DRAWINGS, WITHOUT THE PRIOR WRITTEN AGREEMENT OF DAG ARCHITECTS.

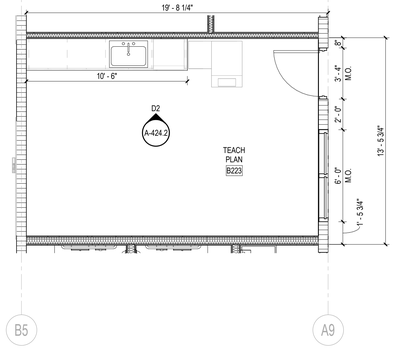


D1 AREA B2 - TEACHER PLANNING B223 PLAN
1/4" = 1'-0"

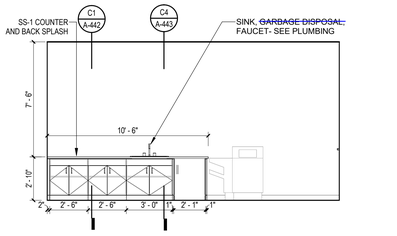


D2 AREA B2 - TEACHER PLANNING B223 ELEV. 1
1/4" = 1'-0"

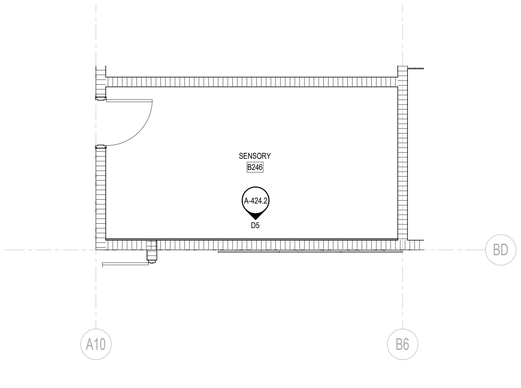


D3 AREA B2 - SENSORY ROOM
1/4" = 1'-0"

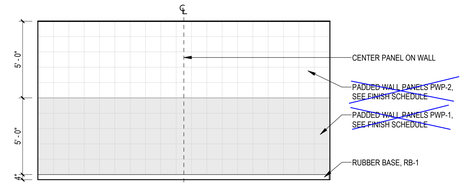


D5 AREA B2 - SENSORY ROOM ELEV. 1
1/4" = 1'-0"

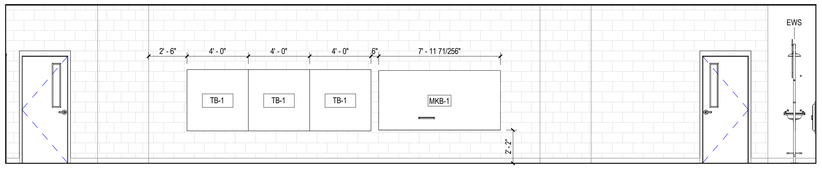


C1 AREA B2 - SCIENCE LAB B205 ELEV. 1
1/4" = 1'-0"

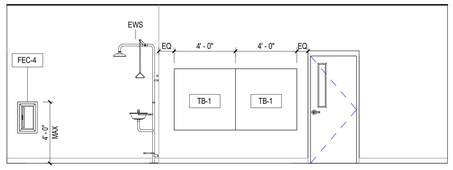


C3 AREA B2 - SCIENCE LAB B205 ELEV. 2
1/4" = 1'-0"

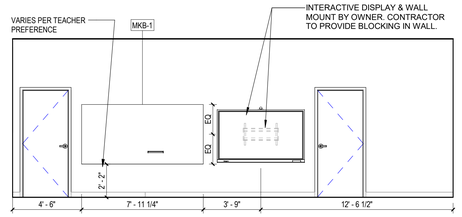

C5 AREA B2 - SCIENCE LAB B205 ELEV. 3
1/4" = 1'-0"

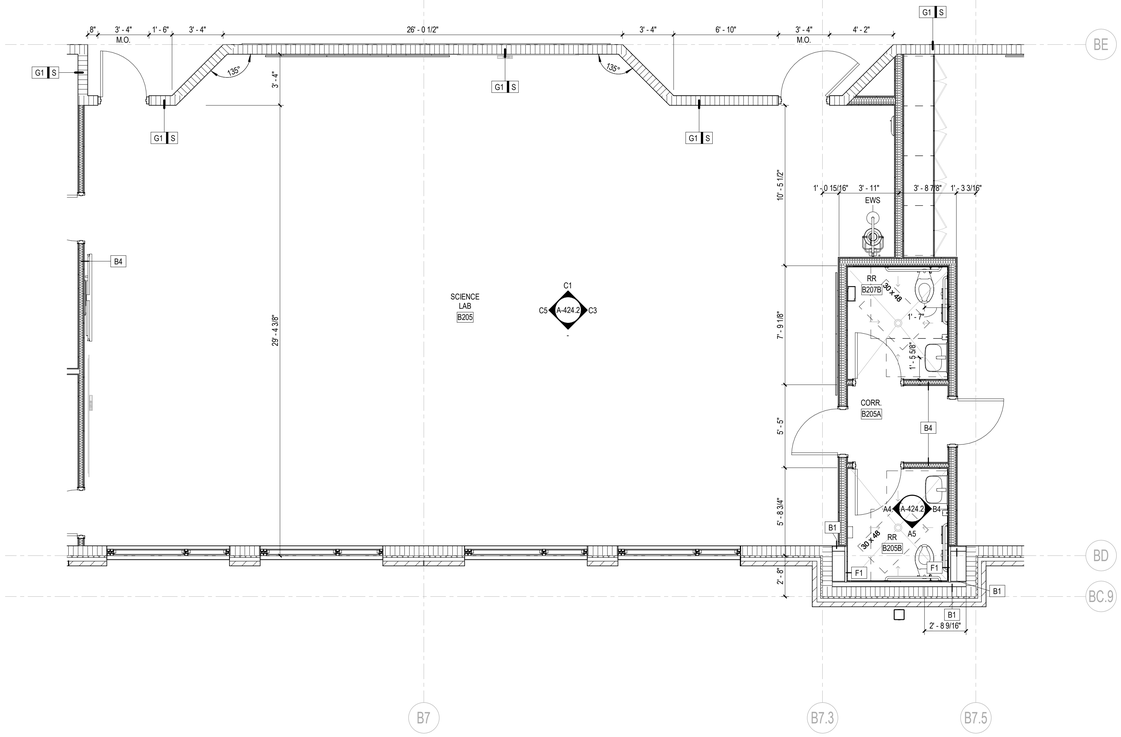


A1 AREA B2 - SCIENCE LAB B205 PLAN
1/4" = 1'-0"

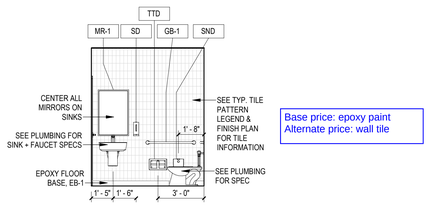


Base price: epoxy paint
Alternate price: wall tile

B4 AREA B2 - RR B205A ELEV. 3
1/4" = 1'-0"

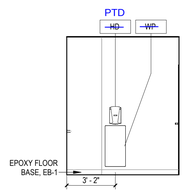

A4 AREA B2 - RR B205A ELEV. 1
1/4" = 1'-0"

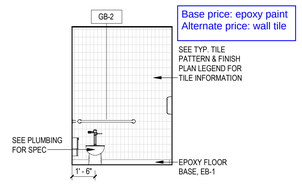


Base price: epoxy paint
Alternate price: wall tile

A5 AREA B2 - RR B205A ELEV. 2
1/4" = 1'-0"

GENERAL NOTES
ENLARGED PLANS AND INTERIOR ELEVATIONS

1. ALL CONTRACTORS MUST FIELD VERIFY ALL EXISTING CONDITIONS PRIOR TO PERFORMING NEW WORK.
2. THE CONTRACTOR SHALL PROVIDE REINFORCING [TYPE TBD] BEHIND WALL MOUNTED AND CEILING MOUNTED EQUIPMENT. COORDINATE WITH A / V, DATA, CASEWORK, FURNITURE, ELECTRICAL, AND INTERIOR ELEVATION DRAWINGS.
3. INTERIOR DOORS TO BE LOCATED MIN 6" FROM ADJACENT STUD PARTITIONS AND 8" FROM ADJACENT MASONRY PARTITIONS, UNLESS DIMENSIONED OR NOTED OTHERWISE.
4. CONTRACTOR SHALL COORDINATE WORK WITH MECHANICAL, ELECTRICAL, PLUMBING, AND ALL OTHER DISCIPLINES.
5. REFER TO FINISH SCHEDULE(S) IN [A-600 SERIES SHEETS] FOR FINISHES.
6. REFER TO A-500 SERIES SHEETS FOR ADDITIONAL INFORMATION ON INTERIOR PARTITION TYPE ASSEMBLIES.
7. PROVIDE 1/8" / FT MIN SLOPE TOWARDS ALL FLOOR DRAINS, UNO.
8. ALL GAPS BETWEEN CASEWORK AND WALLS TO RECEIVE INFILL PANELS TO MATCH ADJACENT CASEWORK.
9. REFER TO TOILET ACCESSORY SCHEDULE FOR ADDITIONAL INFORMATION. SEE ENLARGED PLANS FOR ADDITIONAL TOILET ACCESSORIES.

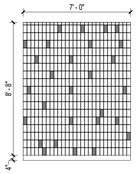

Base price: epoxy paint
Alternate price: wall tile

COLOR TILE
GLOSS WHITE

* SEE MATERIAL SCHEDULE AND INTERIOR ELEVATIONS FOR TILE COLOR DESIGNATIONS

* WET WALL TILE PATTERN TO REPEAT EVERY 7'-0"W WHERE NEEDED

DAG Architects
AR0017640
850 South Gadsden Street
Suite 140
Tallahassee, Florida 32301
850.656.7506
www.dagarchitects.com

© 2025 All reproduction & intellectual property rights reserved.

FITZGERALD COLLABORATIVE GROUP, LLC.
AA26001957

STATE OF FLORIDA · ROGER T. GODWIN · AR0017551 · 09-18-25 · REGISTERED ARCHITECT

Roger T. Godwin
Professional Architect:
Florida - License #AR0017551


Digital Signature

PERMIT DOCUMENTS

GADSDEN COUNTY SCHOOL BOARD
New Quincy K-8 School

GADSDEN COUNTY SCHOOL DISTRICT — FL —

1400 W. KING STREET
QUINCY, FL 32351

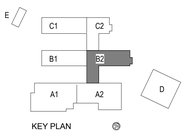

REVISIONS

NO.	DESCRIPTION	DATE

RECEIVED
ALLSTATE CONSTRUCTION
09-18-2025


Project Number	22023
Dated	07-31-2025

ENLARGED PLANS & ELEV. - AREA B2

A-424.2


1/4" = 1'-0" SCALE 2 0 2 4 6 8 10 FEET

© 2025 DAG ARCHITECTS, INC. ALL RIGHTS RESERVED. NO PART OF THIS DOCUMENT MAY BE COPIED, REPRODUCED OR TRANSMITTED BY ANY MEANS WITHOUT WRITTEN PERMISSION OF DAG ARCHITECTS, INC. THESE DRAWINGS AND SPECIFICATIONS ARE THE PROPERTY AND COPYRIGHT OF DAG ARCHITECTS, INC. AND SHALL NOT BE USED ON ANY OTHER PROJECT OR LOCATION EXCEPT AS DESCRIBED ON THE DRAWINGS, WITHOUT THE PRIOR WRITTEN AGREEMENT OF DAG ARCHITECTS.

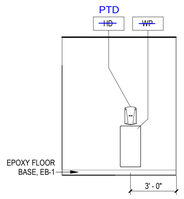


E1 AREA B2 - B202B ELEV. 1
1/4" = 1'-0"

Base price: epoxy paint
Alternate price: wall tile

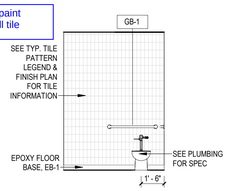


E2 AREA B2 - B202B ELEV. 2
1/4" = 1'-0"


Base price: epoxy paint
Alternate price: wall tile

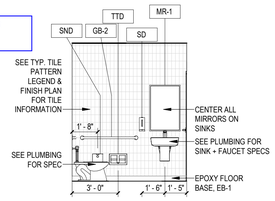


E3 AREA B2 - B202B ELEV. 3
1/4" = 1'-0"

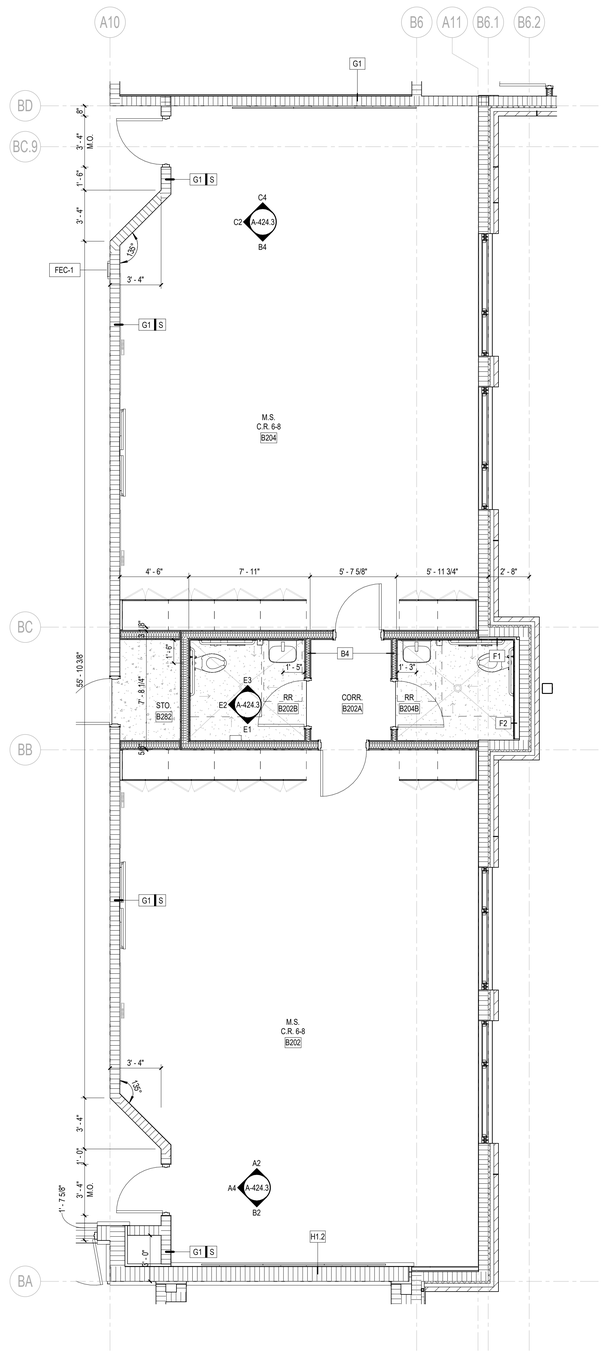


A1 LVL 2 AREA B2 - MS CR PLAN
1/4" = 1'-0"

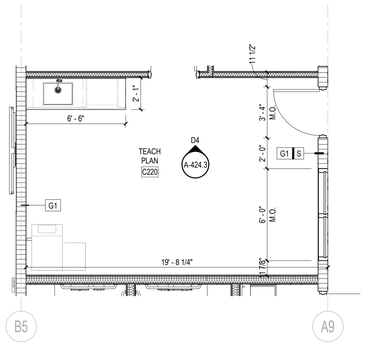


D2 AREA C2 - TEACHER PLANNING C220 PLAN
1/4" = 1'-0"

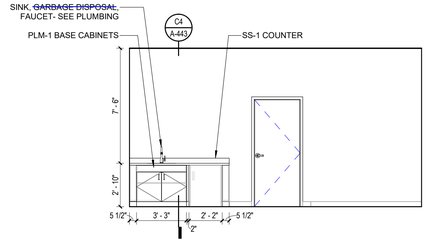


D4 AREA C2 - TEACHER PLANNING C220 ELEV. 1
1/4" = 1'-0"

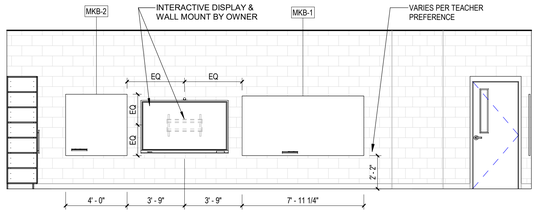


C2 AREA B2 - MS CR 6-8 B204 ELEV. 2
1/4" = 1'-0"

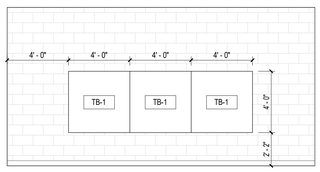


C4 AREA B2 - MS CR 6-8 B204 ELEV. 3
1/4" = 1'-0"

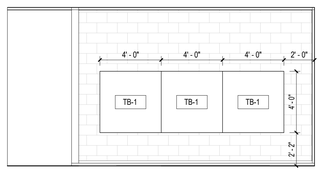


B2 AREA B2 - MS CR 6-8 B202 ELEV. 3
1/4" = 1'-0"

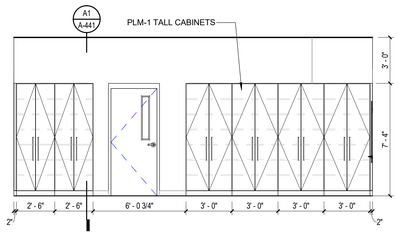

B4 AREA B2 - MS CR 6-8 B204 ELEV. 1
1/4" = 1'-0"

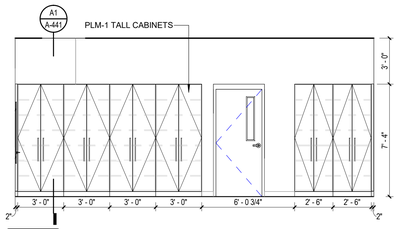

A2 AREA B2 - MS CR 6-8 B202 ELEV. 1
1/4" = 1'-0"

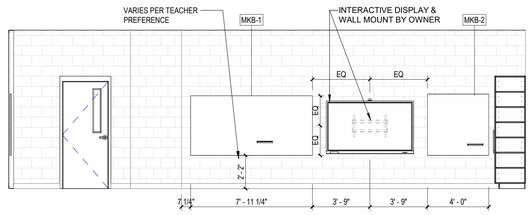


A4 AREA B2 - MS CR 6-8 B202 ELEV. 2
1/4" = 1'-0"

GENERAL NOTES

ENLARGED PLANS AND INTERIOR ELEVATIONS

1. ALL CONTRACTORS MUST FIELD VERIFY ALL EXISTING CONDITIONS PRIOR TO PERFORMING NEW WORK.
2. THE CONTRACTOR SHALL PROVIDE REINFORCING [TYPE TBD] BEHIND WALL MOUNTED AND CEILING MOUNTED EQUIPMENT. COORDINATE WITH A / V, DATA, CASEWORK, FURNITURE, ELECTRICAL, AND INTERIOR ELEVATION DRAWINGS.
3. INTERIOR DOORS TO BE LOCATED MIN 6" FROM ADJACENT STUD PARTITIONS AND 8" FROM ADJACENT MASONRY PARTITIONS, UNLESS DIMENSIONED OR NOTED OTHERWISE.
4. CONTRACTOR SHALL COORDINATE WORK WITH MECHANICAL, ELECTRICAL, PLUMBING, AND ALL OTHER DISCIPLINES.
5. REFER TO FINISH SCHEDULE(S) IN [A-600 SERIES SHEETS] FOR FINISHES.
6. REFER TO A-500 SERIES SHEETS FOR ADDITIONAL INFORMATION ON INTERIOR PARTITION TYPE ASSEMBLIES.
7. PROVIDE 1/8" / FT MIN SLOPE TOWARDS ALL FLOOR DRAINS, UNO.
8. ALL GAPS BETWEEN CASEWORK AND WALLS TO RECEIVE INFILL PANELS TO MATCH ADJACENT CASEWORK.
9. REFER TO TOILET ACCESSORY SCHEDULE FOR ADDITIONAL INFORMATION. SEE ENLARGED PLANS FOR ADDITIONAL TOILET ACCESSORIES.

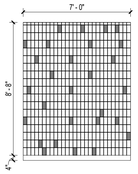

Base price: epoxy paint
Alternate price: wall tile

COLOR TILE

GLOSS WHITE

* SEE MATERIAL SCHEDULE AND INTERIOR ELEVATIONS FOR TILE COLOR DESIGNATIONS

* WET WALL TILE PATTERN TO REPEAT EVERY 7'-0"W WHERE NEEDED

© 2025 DAG ARCHITECTS, INC. ALL RIGHTS RESERVED NO PART OF THIS DOCUMENT MAY BE COPIED, REPRODUCED OR TRANSMITTED BY ANY MEANS WITHOUT WRITTEN PERMISSION OF DAG ARCHITECTS, INC. THESE DRAWINGS AND SPECIFICATIONS ARE THE PROPERTY AND COPYRIGHT OF DAG ARCHITECTS, INC. AND SHALL NOT BE USED ON ANY OTHER PROJECT OR LOCATION EXCEPT AS DESCRIBED ON THE DRAWINGS, WITHOUT THE PRIOR WRITTEN AGREEMENT OF DAG ARCHITECTS.

DAG Architects
AR0017640
850 South Gadsden Street
Suite 140
Tallahassee, Florida 32301
850.656.7506
www.dagarchitects.com

© 2025 All reproduction & intellectual property rights reserved.

FITZGERALD COLLABORATIVE GROUP, LLC.
AA26001957

STATE OF FLORIDA · ROGER T. GODWIN · AR0017551 · 09-18-25 · REGISTERED ARCHITECT


Roger T. Godwin
Professional Architect:
Florida - License #AR0017551

Digital Signature

PERMIT DOCUMENTS

GADSDEN COUNTY SCHOOL BOARD
New Quincy K-8 School

1400 W. KING STREET
QUINCY, FL 32351

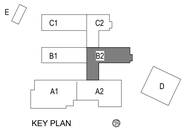

REVISIONS

NO.	DESCRIPTION	DATE


RECEIVED
ALLSTATE CONSTRUCTION
09-18-2025

Project Number	22023
Dated	07-31-2025


ENLARGED PLANS & ELEV. - AREA B2 & C2

A-424.3


1/4" = 1'-0" SCALE 2 0 2 4 6 8 10 FEET

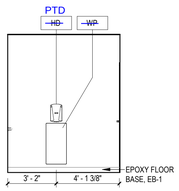


E1 AREA B2 - RR B206B ELEV. 1
1/4" = 1'-0"

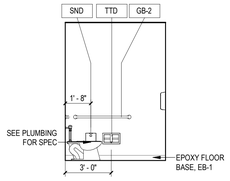


E2 AREA B2 - RR B206B ELEV. 2
1/4" = 1'-0"

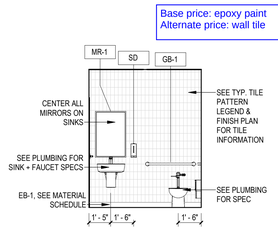


E3 AREA B2 - RR B206B ELEV. 3
1/4" = 1'-0"

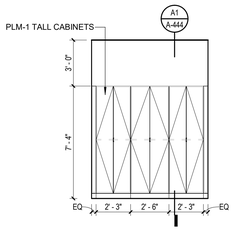


E4 AREA B2 - SCIENCE DEMO B208 ELEVATION
1/4" = 1'-0"

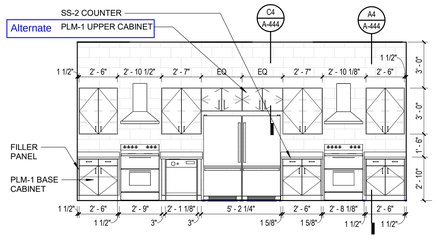


D1 AREA B2 - CONSUM SCI B206 ELEV. 3
1/4" = 1'-0"

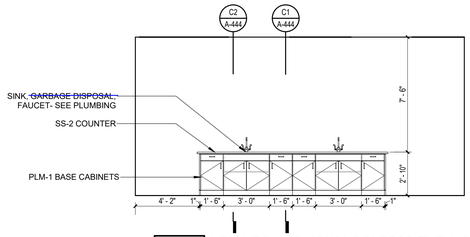


D2 AREA B2 - CONSUM SCI B206 ELEV. 6
1/4" = 1'-0"

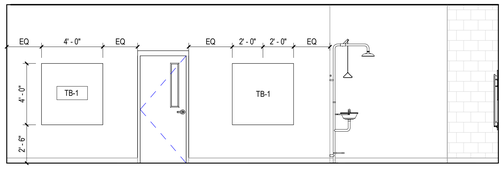


C1 AREA B2 - CONSUM SCI B206 ELEV. 2
1/4" = 1'-0"

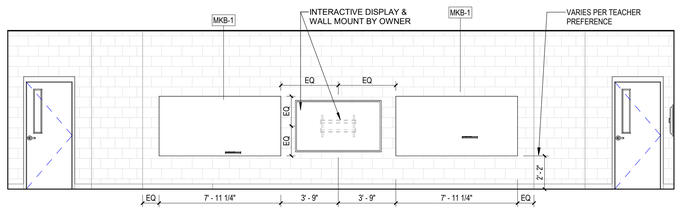

C2 AREA B2 - CONSUM SCI B206 ELEV. 4
1/4" = 1'-0"

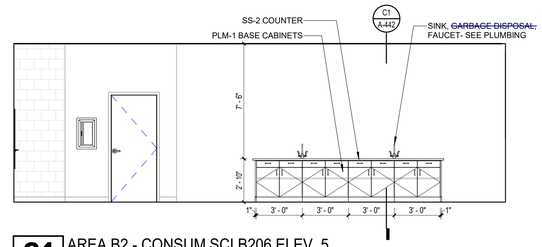


C4 AREA B2 - CONSUM SCI B206 ELEV. 5
1/4" = 1'-0"

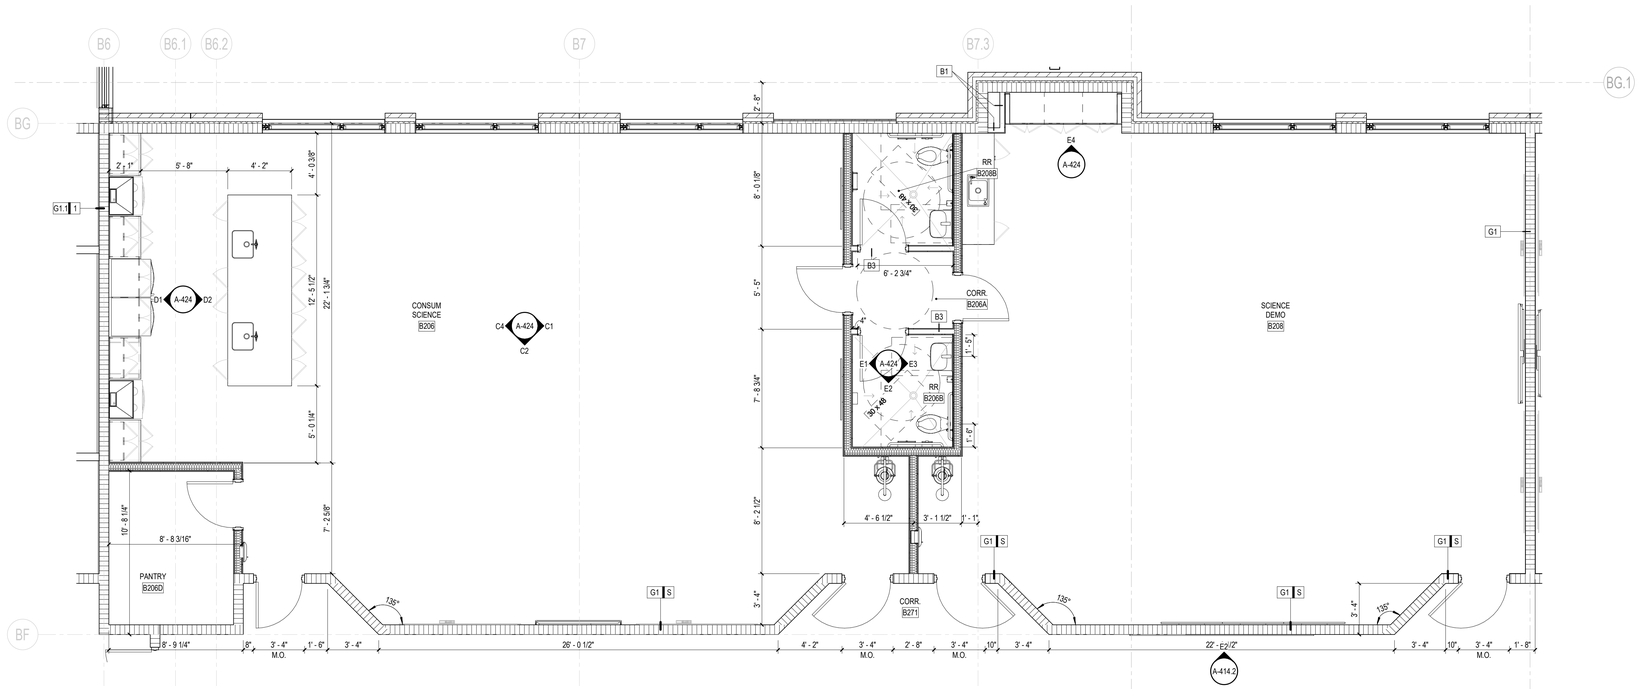

A1 AREA B2 - CONSUM SCI B206 PLAN
1/4" = 1'-0"

GENERAL NOTES
ENLARGED PLANS AND INTERIOR ELEVATIONS

1. ALL CONTRACTORS MUST FIELD VERIFY ALL EXISTING CONDITIONS PRIOR TO PERFORMING NEW WORK.
2. THE CONTRACTOR SHALL PROVIDE REINFORCING [TYPE TBD] BEHIND WALL MOUNTED AND CEILING MOUNTED EQUIPMENT. COORDINATE WITH A / V, DATA, CASEWORK, FURNITURE, ELECTRICAL, AND INTERIOR ELEVATION DRAWINGS.
3. INTERIOR DOORS TO BE LOCATED MIN 6" FROM ADJACENT STUD PARTITIONS AND 8" FROM ADJACENT MASONRY PARTITIONS, UNLESS DIMENSIONED OR NOTED OTHERWISE.
4. CONTRACTOR SHALL COORDINATE WORK WITH MECHANICAL, ELECTRICAL, PLUMBING, AND ALL OTHER DISCIPLINES.
5. REFER TO FINISH SCHEDULE(S) IN [A-600 SERIES SHEETS] FOR FINISHES.
6. REFER TO A-500 SERIES SHEETS FOR ADDITIONAL INFORMATION ON INTERIOR PARTITION TYPE ASSEMBLIES.
7. PROVIDE 1/8" / FT MIN SLOPE TOWARDS ALL FLOOR DRAINS, UNO.
8. ALL GAPS BETWEEN CASEWORK AND WALLS TO RECEIVE INFILL PANELS TO MATCH ADJACENT CASEWORK.
9. REFER TO TOILET ACCESSORY SCHEDULE FOR ADDITIONAL INFORMATION. SEE ENLARGED PLANS FOR ADDITIONAL TOILET ACCESSORIES.

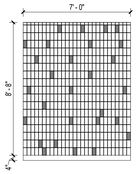

DAG Architects
AR0017640
850 South Gadsden Street
Suite 140
Tallahassee, Florida 32301
850.656.7506
www.dagarchitects.com

© 2025 All reproduction & intellectual property rights reserved.

FITZGERALD COLLABORATIVE GROUP, LLC.
AA26001957

STATE OF FLORIDA
ROGER T. GODWIN
AR0017551
09-18-25
REGISTERED ARCHITECT


Roger T. Godwin
Professional Architect:
Florida - License #AR0017551

Digital Signature

PERMIT DOCUMENTS

GADSDEN COUNTY SCHOOL BOARD
New Quincy K-8 School

1400 W. KING STREET
QUINCY, FL 32351

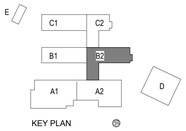

REVISIONS
NO. DESCRIPTION DATE

RECEIVED
ALLSTATE CONSTRUCTION
09-18-2025


Project Number 22023
Dated 07-31-2025

ENLARGED PLANS & ELEV. - AREA B2


A-424

1/4" = 1'-0" SCALE
2 0 2 4 6 8 10 FEET


© DAG ARCHITECTS, INC. ALL RIGHTS RESERVED NO PART OF THIS DOCUMENT MAY BE COPIED, REPRODUCED OR TRANSMITTED BY ANY MEANS WITHOUT WRITTEN PERMISSION OF DAG ARCHITECTS, INC. THESE DRAWINGS AND SPECIFICATIONS ARE THE PROPERTY AND COPYRIGHT OF DAG ARCHITECTS, INC. AND SHALL NOT BE USED ON ANY OTHER PROJECT OR LOCATION EXCEPT AS DESCRIBED ON THE DRAWINGS, WITHOUT THE PRIOR WRITTEN AGREEMENT OF DAG ARCHITECTS.

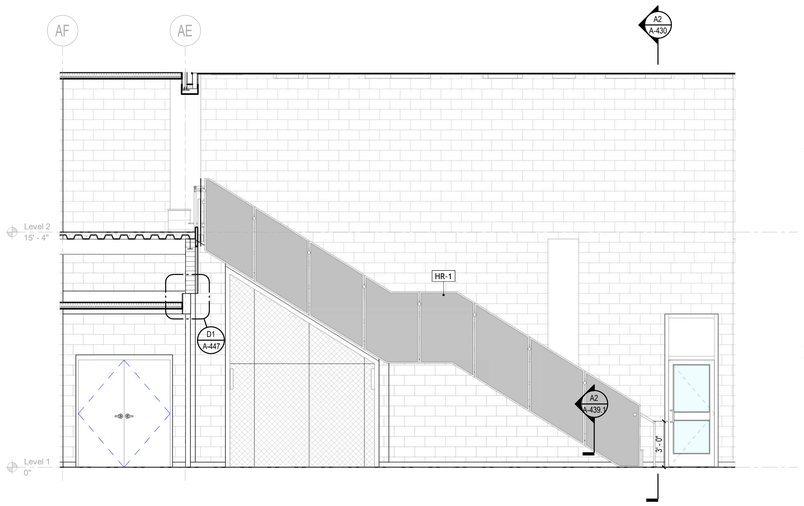

D1 ATRIUM STAIR ENLARGED ELEVATION
1/4" = 1'-0"

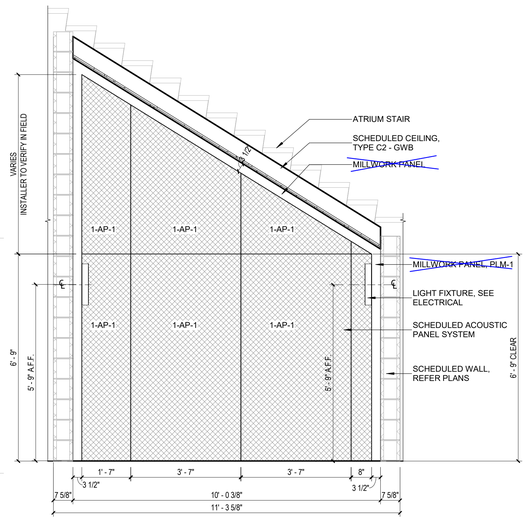


D2 UNDER STAIR SEATING SECTION
1/2" = 1'-0"

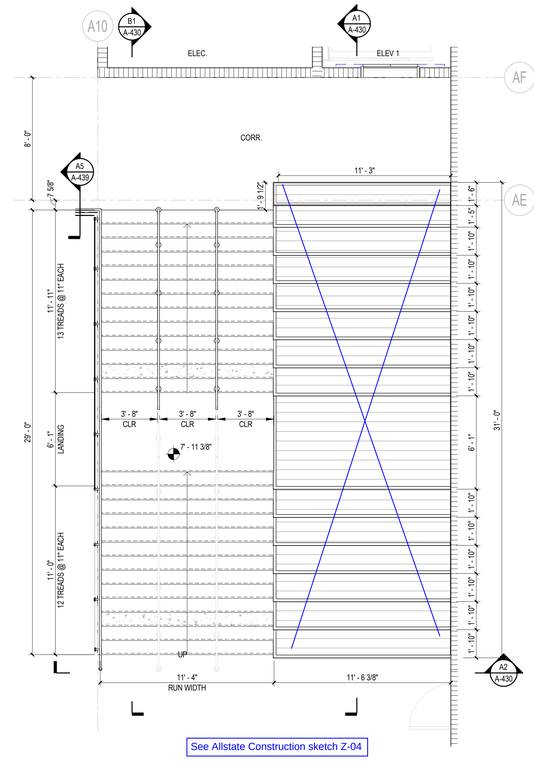


See Allstate Construction sketch Z-04


C4 ATRIUM STAIR L02 PLAN
1/4" = 1'-0"

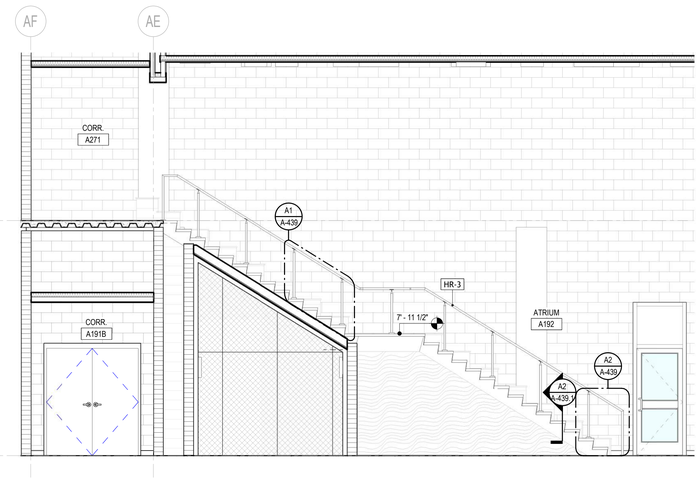

B1 ATRIUM STAIR SECTION 3
1/4" = 1'-0"

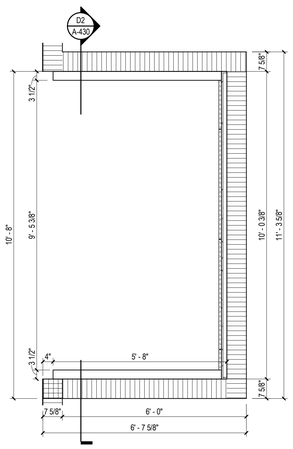


B2 ENLARGED PLAN ATRIUM UNDER STAIR SEATING
1/2" = 1'-0"

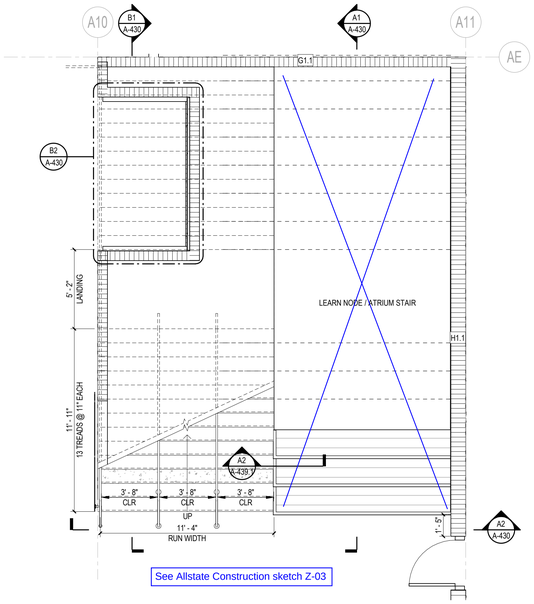


See Allstate Construction sketch Z-03

A4 ATRIUM STAIR L01 PLAN
1/4" = 1'-0"

NOTE: ALL PLATFORMS MUST BE NON-COMBUSTIBLE. WHERE A PLYWOOD SUBSTRATE IS SPECIFIED FOR CONSTRUCTION, PLYWOOD MUST BE UNTREATED AND FULLY COATED ON ALL UNDERSIDES AND EDGES WITH FIRE PROTECTION PAINT EQUAL TO FORCFIELD FIREGUARD E-84 PRIOR TO INSTALLATION. SEE PRODUCT SPECIFICATIONS FOR MORE INFORMATION.

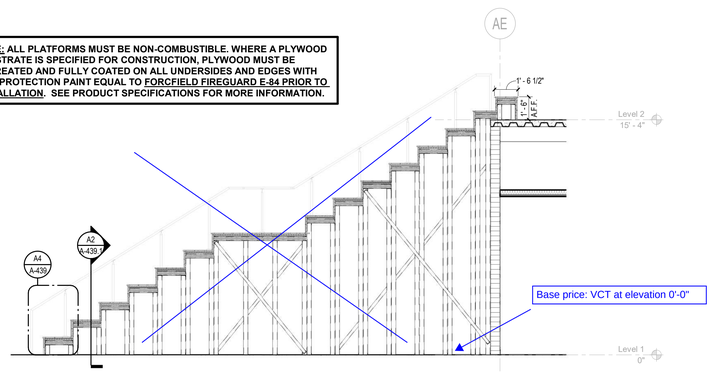

A1 ATRIUM STAIR SECTION 1
1/4" = 1'-0"

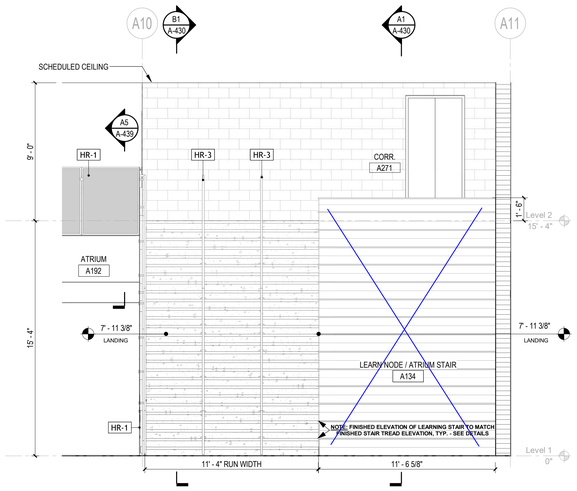

A2 ATRIUM STAIR SECTION 2
1/4" = 1'-0"

RAILING LEGEND

HR-1	DECORATIVE METAL HANDRAILS & GUARDRAILS BASIS-OF-DESIGN: VIVA STRUC Railing System
HR-2	WALL-ATTACHED METAL HANDRAILS BASIS-OF-DESIGN: VIVA Wall Rail System
HR-3	FLOOR MOUNTED METAL HANDRAILS BASIS-OF-DESIGN: VIVA FSR Free Standing Rail System
HR-4	DECORATIVE METAL HANDRAILS & GUARDRAILS BASIS-OF-DESIGN: VIVA BLADE Railing System
HR-5	NON-GALVANIZED STEEL PIPE AND TUBE RAILING
HR-6	GALVANIZED STEEL PIPE AND TUBE RAILING
CDR	CANE DETECTION RAILING, PAINTED STEEL

NOTE: CUT PATTERN & FINISH SCHEDULE HR-1

STAIR NAME	CUT PATTERN	FINISH
ATRIUM STAIR	PP-11	PC-50
INNO. TECH STAIR	PP-11	PC-41
LEARN. NODE 1 STAIR	PP-11	PC-41
LEARN. NODE 2 STAIR	PP-11	PC-41
AREA B1 & C1 STAIR	PP-11	PC-41
AREA B2 & C2 STAIR	PP-11	PC-41

GENERAL NOTES
INTERIOR ELEVATIONS

1. ALL CONTRACTORS MUST FIELD VERIFY ALL EXISTING CONDITIONS PRIOR TO PERFORMING NEW WORK.
2. CONTRACTORS SHALL PROVIDE 20 GA. STEEL SHEET METAL BLOCKING BEHIND WALL MOUNTED AND CEILING MOUNTED ITEMS, AS NEEDED. COORDINATE WITH A/V, DATA, AND ELECTRICAL DRAWINGS.
3. CONTRACTORS TO COORDINATE WITH MECHANICAL, ELECTRICAL, AND PLUMBING DRAWINGS, AS NEEDED.
4. REFER TO SHEET A-641 FOR INTERIOR FINISH MATERIAL SCHEDULES.
5. REFER TO SHEET A-024 FOR STANDARD MOUNTING HEIGHTS AND TOILET ACCESSORY LEGEND.
6. ALL GAPS BETWEEN CASEWORK AND WALLS TO RECEIVE INFILL PANELS TO MATCH ADJACENT CASEWORK.
7. REFER TO TOILET ACCESSORY SCHEDULE FOR ADDITIONAL INFORMATION. SEE ENLARGED PLANS FOR ADDITIONAL TOILET ACCESSORIES.

GENERAL NOTES
ENLARGED PLANS

1. ALL CONTRACTORS MUST FIELD VERIFY ALL EXISTING CONDITIONS PRIOR TO PERFORMING NEW WORK.
2. THE CONTRACTOR SHALL PROVIDE REINFORCING REINFORCING 20 GAUGE STEEL SHEETBEHIND WALL MOUNTED AND CEILING MOUNTED EQUIPMENT. COORDINATE WITH A / V, DATA, CASEWORK, FURNITURE, ELECTRICAL, AND INTERIOR ELEVATION DRAWINGS.
3. INTERIOR DOORS TO BE LOCATED MIN 6" FROM ADJACENT STUD PARTITIONS AND 8" FROM ADJACENT MASONRY PARTITIONS, UNLESS DIMENSIONED OR NOTED OTHERWISE.
4. CONTRACTOR SHALL COORDINATE WORK WITH MECHANICAL, ELECTRICAL, PLUMBING, AND ALL OTHER DISCIPLINES.
5. REFER TO FINISH SCHEDULE(S) IN A-641 SERIES SHEETS FOR FINISHES.
6. REFER TO A-013 SERIES SHEETS FOR ADDITIONAL INFORMATION ON INTERIOR PARTITION TYPE ASSEMBLIES.
7. PROVIDE 1/8" / FT MIN SLOPE TOWARDS ALL FLOOR DRAINS, UNO.

PROJECT NORTH
TRUE NORTH
1/4" = 1'-0"
SCALE
2 0 2 4 6 8 10
FEET

DAG Architects
AR0017640
850 South Gadsden Street
Suite 140
Tallahassee, Florida 32301
850.656.7506
www.dagarchitects.com

© 2025 All reproduction & intellectual property rights reserved.

FITZGERALD COLLABORATIVE GROUP, LLC.
AA26001957

STATE OF FLORIDA
ROGER T. GODWIN
AR0017551
09-18-25
REGISTERED ARCHITECT


Roger T. Godwin
Professional Architect:
Florida - License #AR0017551

Digital Signature

PERMIT DOCUMENTS

GADSDEN COUNTY
SCHOOL BOARD
New Quincy K-8 School

1400 W. KING STREET
QUINCY, FL 32351

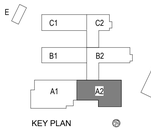

REVISIONS

NO.	DESCRIPTION	DATE


RECEIVED
ALLSTATE CONSTRUCTION
09-18-2025

Project Number	22023
Dated	07-31-2025


ENLARGED PLANS ATRIUM STAIR

A-430


© 2025 DAG ARCHITECTS, INC. ALL RIGHTS RESERVED. NO PART OF THIS DOCUMENT MAY BE COPIED, REPRODUCED OR TRANSMITTED BY ANY MEANS WITHOUT WRITTEN PERMISSION OF DAG ARCHITECTS, INC. THESE DRAWINGS AND SPECIFICATIONS ARE THE PROPERTY AND COPYRIGHT OF DAG ARCHITECTS, INC. AND SHALL NOT BE USED ON ANY OTHER PROJECT OR LOCATION EXCEPT AS DESCRIBED ON THE DRAWINGS, WITHOUT THE PRIOR WRITTEN AGREEMENT OF DAG ARCHITECTS.

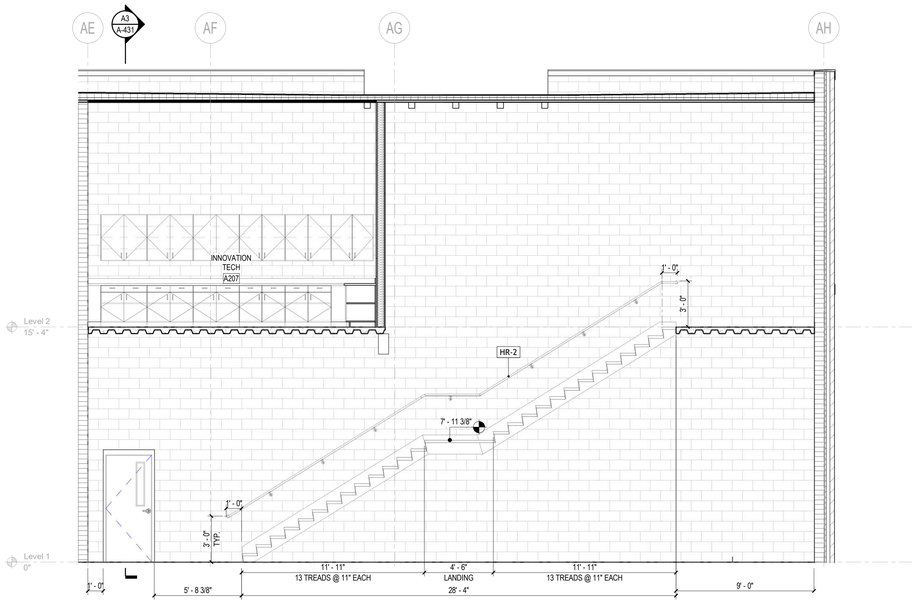

D3 SECTION 2
1/4" = 1'-0"

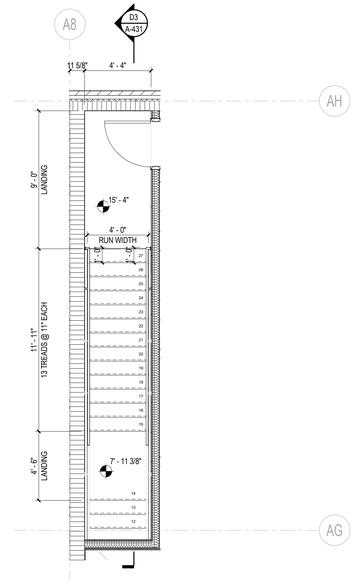

D4 INNO. TECH EXIT STAIR L02 PLAN
1/4" = 1'-0"

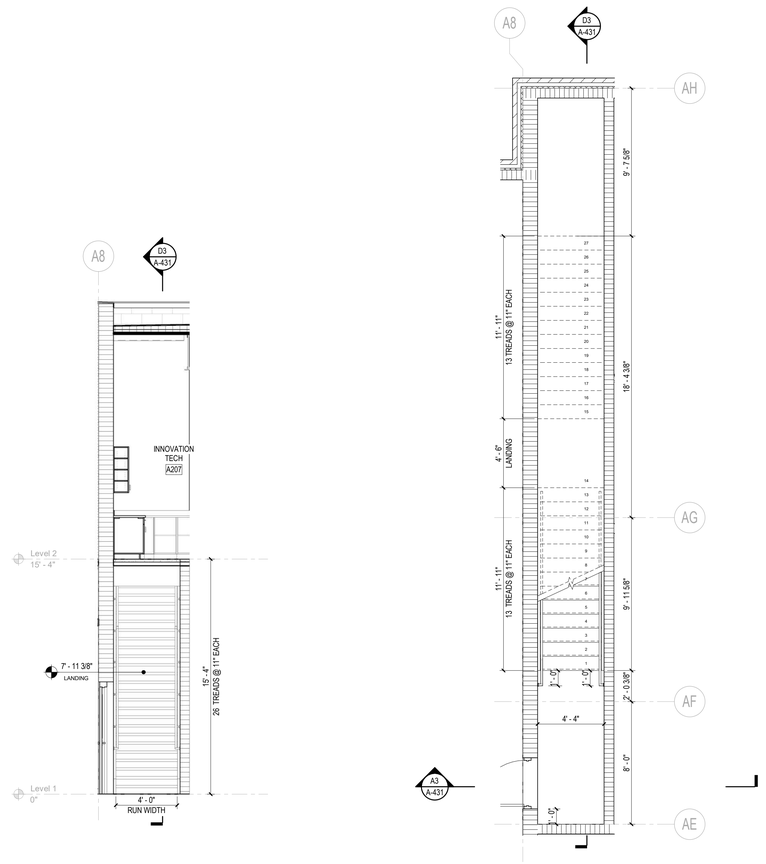

A3 SECTION 1
1/4" = 1'-0"

A5 INNO. TECH EXIT STAIR L01 PLAN
1/4" = 1'-0"

RAILING LEGEND

HR-1	DECORATIVE METAL HANDRAILS & GUARDRAILS BASIS-OF-DESIGN: VIVA STRUC Railing System
HR-2	WALL-ATTACHED METAL HANDRAILS BASIS-OF-DESIGN: VIVA Wall Rail System
HR-3	FLOOR MOUNTED METAL HANDRAILS BASIS-OF-DESIGN: VIVA FSR Free Standing Rail System
HR-4	DECORATIVE METAL HANDRAILS & GUARDRAILS BASIS-OF-DESIGN: VIVA BLADE Railing System
HR-5	NON-GALVANIZED STEEL PIPE AND TUBE RAILING
HR-6	GALVANIZED STEEL PIPE AND TUBE RAILING
CDR	CANE DETECTION RAILING, PAINTED STEEL

NOTE: CUT PATTERN & FINISH SCHEDULE HR-1

STAIR NAME	CUT PATTERN	FINISH
ATRIUM STAIR	PP-11	PC-50
INNO. TECH STAIR	PP-11	PC-41
LEARN. NODE 1 STAIR	PP-11	PC-41
LEARN. NODE 2 STAIR	PP-11	PC-41
AREA B1 & C1 STAIR	PP-11	PC-41
AREA B2 & C2 STAIR	PP-11	PC-41

GENERAL NOTES

ENLARGED PLANS

1. ALL CONTRACTORS MUST FIELD VERIFY ALL EXISTING CONDITIONS PRIOR TO PERFORMING NEW WORK.
2. THE CONTRACTOR SHALL PROVIDE REINFORCING REINFORCING 20 GAUGE STEEL SHEETBEHIND WALL MOUNTED AND CEILING MOUNTED EQUIPMENT. COORDINATE WITH A / V, DATA, CASEWORK, FURNITURE, ELECTRICAL AND INTERIOR ELEVATION DRAWINGS.
3. INTERIOR DOORS TO BE LOCATED MIN 6" FROM ADJACENT STUD PARTITIONS AND 8" FROM ADJACENT MASONRY PARTITIONS, UNLESS DIMENSIONED OR NOTED OTHERWISE.
4. CONTRACTOR SHALL COORDINATE WORK WITH MECHANICAL, ELECTRICAL, PLUMBING, AND ALL OTHER DISCIPLINES.
5. REFER TO FINISH SCHEDULE(S) IN A-641 SERIES SHEETS FOR FINISHES.
6. REFER TO A-013 SERIES SHEETS FOR ADDITIONAL INFORMATION ON INTERIOR PARTITION TYPE ASSEMBLIES.
7. PROVIDE 1/8" / FT MIN SLOPE TOWARDS ALL FLOOR DRAINS, UNO.

PROJECT NORTH / TRUE NORTH
1" = 20'-0"
SCALE: 20 0 20 40 FEET

DAG Architects
AR0017640
850 South Gadsden Street
Suite 140
Tallahassee, Florida 32301
850.656.7506
www.dagarchitects.com

© 2025 All reproduction & intellectual property rights reserved.

FITZGERALD COLLABORATIVE GROUP, LLC.
AA26001957

STATE OF FLORIDA · ROGER T. GODWIN · AR0017551 · 09-18-25 · REGISTERED ARCHITECT


Roger T. Godwin
Professional Architect:
Florida - License #AR0017551

Digital Signature

PERMIT DOCUMENTS

GADSDEN COUNTY
SCHOOL BOARD
New Quincy K-8 School

1400 W. KING STREET
QUINCY, FL 32351

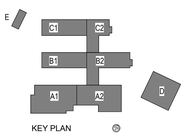

REVISIONS

NO.	DESCRIPTION	DATE


RECEIVED
ALLSTATE CONSTRUCTION
09-18-2025


Project Number	22023
Dated	07-31-2025

ENLARGED PLANS
INNOVATION TECH EXIT STAIR

A-431

© 2025 DAG ARCHITECTS, INC. ALL RIGHTS RESERVED. NO PART OF THIS DOCUMENT MAY BE COPIED, REPRODUCED OR TRANSMITTED BY ANY MEANS WITHOUT WRITTEN PERMISSION OF DAG ARCHITECTS, INC. THESE DRAWINGS AND SPECIFICATIONS ARE THE PROPERTY AND COPYRIGHT OF DAG ARCHITECTS, INC. AND SHALL NOT BE USED ON ANY OTHER PROJECT OR LOCATION EXCEPT AS DESCRIBED ON THE DRAWINGS, WITHOUT THE PRIOR WRITTEN AGREEMENT OF DAG ARCHITECTS.

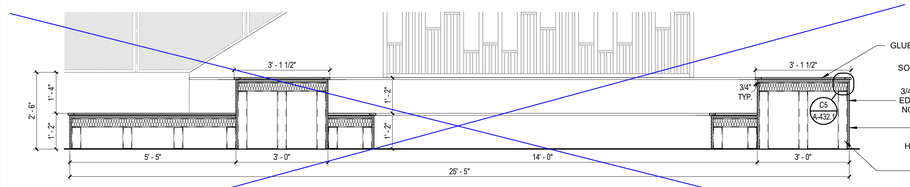


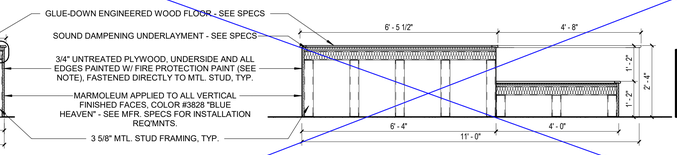


NOTE: ALL PLATFORMS MUST BE NON-COMBUSTIBLE. WHERE A PLYWOOD SUBSTRATE IS SPECIFIED FOR CONSTRUCTION, PLYWOOD MUST BE UNTREATED AND FULLY COATED ON ALL UNDERSIDES AND EDGES WITH FIRE PROTECTION PAINT EQUAL TO FORCFIELD FIREGUARD E-84 PRIOR TO INSTALLATION. SEE PRODUCT SPECIFICATIONS FOR MORE INFORMATION.

E3 UNDER STAIR SEATING SECTION 1
1/2" = 1'-0"


E1 UNDER STAIR SEATING SECTION 2
1/2" = 1'-0"

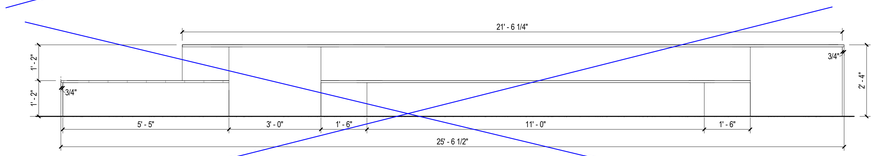


D3 UNDER STAIR SEATING ELEVATION 3
1/2" = 1'-0"

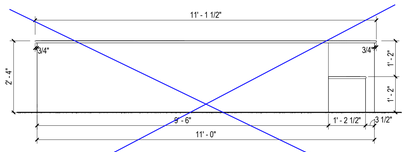


D1 UNDER STAIR SEATING ELEVATION 3
1/2" = 1'-0"

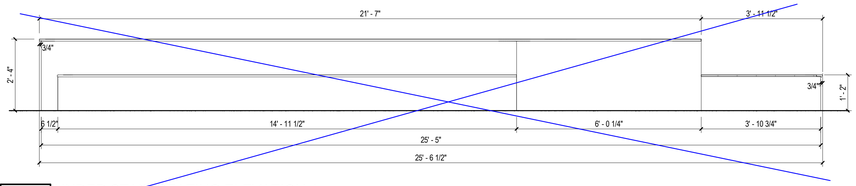

C3 UNDER STAIR SEATING ELEVATION 1
1/2" = 1'-0"

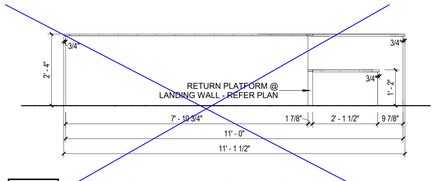

C1 UNDER STAIR SEATING ELEVATION 2
1/2" = 1'-0"

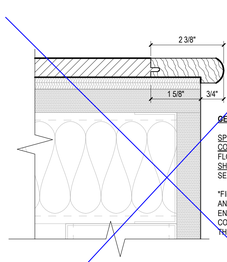



GENERAL NOTE:


SPECIES: HARD MAPLE, CLEAR STAIN GRADE
COLOR: MATCH ENGINEERED WOOD FLOOOR, SEE FINISH SCHEDULE*
SHEEN: MATCH ENGINEERED WOOD FLOOR, SEE FINISH SCHEDULE*

*FINISH SHALL BE COMPARABLE IN QUALITY AND DURABILITY TO THAT OF THE ENGINEERED WOOD FLOORING SYSTEM. CONTRACTOR SHALL PROVIDE A SAMPLE TO THE ARCHITECT FOR APPROVAL.

C5 TYPICAL NOSING PROFILE DETAIL
6" = 1'-0"

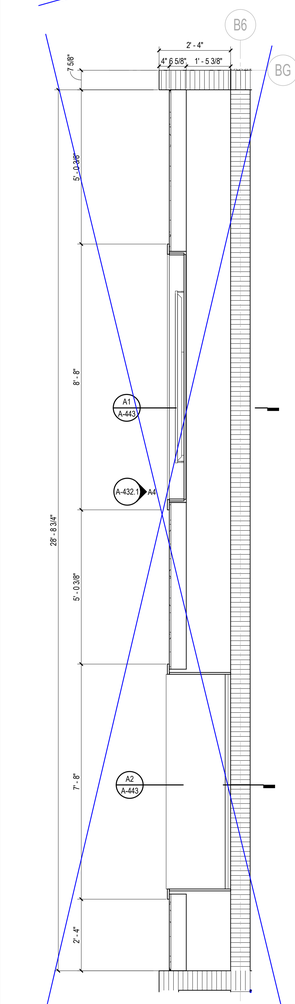

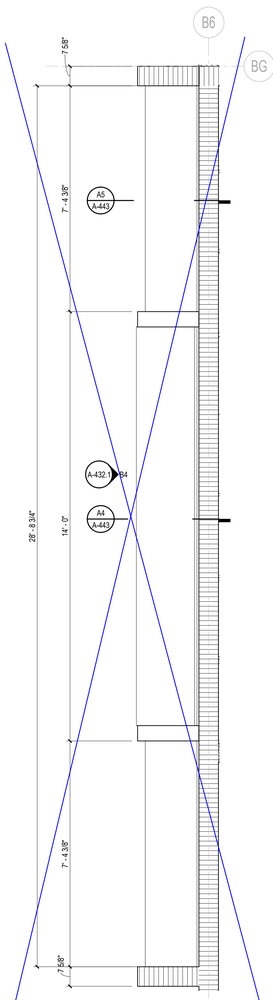


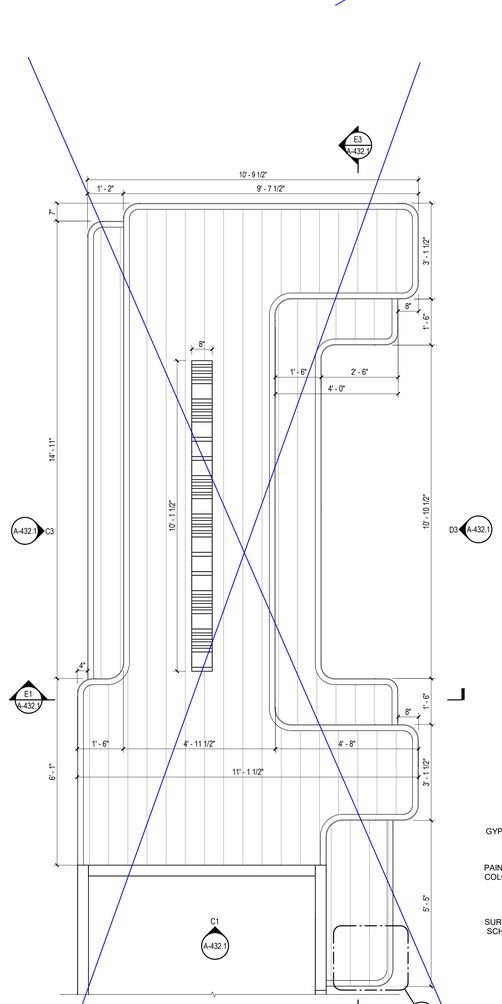


A1 BUILT-IN SEATING PLAN L01
1/2" = 1'-0"

A2 BUILT-IN SEATING PLAN L02
1/2" = 1'-0"


A3 UNDER STAIR SEATING PLAN
1/2" = 1'-0"

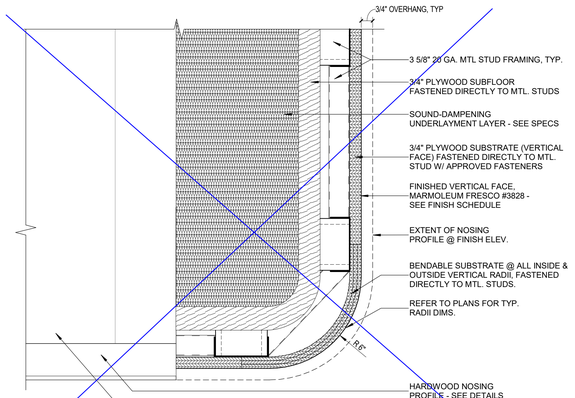

C4 CUT-AWAY PLAN DETAIL
3" = 1'-0"

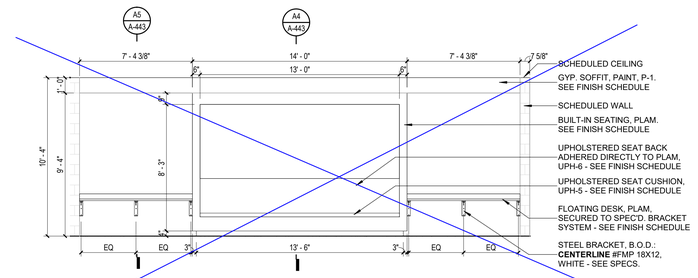

B4 BUILT-IN SEATING W/ FLOATING DESKS L02
1/4" = 1'-0"

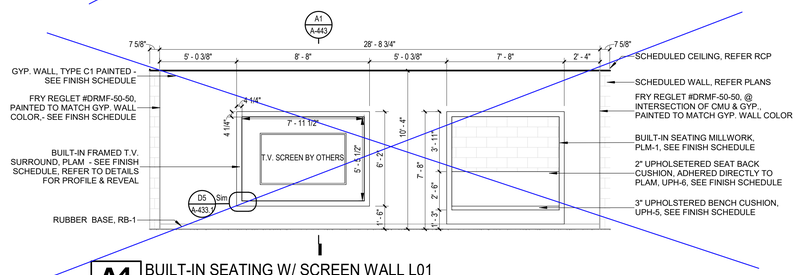

A4 BUILT-IN SEATING W/ SCREEN WALL L01
1/4" = 1'-0"

RAILING LEGEND

HR-1	DECORATIVE METAL HANDRAILS & GUARDRAILS BASIS-OF-DESIGN: VIVA STRUC Railing System

NOTE: CUT PATTERN & FINISH SCHEDULE HR-1

STAIR NAME	CUT PATTERN	FINISH
ATRIUM STAIR	PP-11	PC-50
INNO. TECH STAIR	PP-11	PC-41
LEARN. NODE 1 STAIR	PP-11	PC-41
LEARN. NODE 2 STAIR	PP-11	PC-41
AREA B1 & C1 STAIR	PP-11	PC-41
AREA B2 & C2 STAIR	PP-11	PC-41

HR-2	WALL-ATTACHED METAL HANDRAILS BASIS-OF-DESIGN: VIVA Wall Rail System
HR-3	FLOOR MOUNTED METAL HANDRAILS BASIS-OF-DESIGN: VIVA FSR Free Standing Rail System
HR-4	DECORATIVE METAL HANDRAILS & GUARDRAILS BASIS-OF-DESIGN: VIVA BLADE Railing System
HR-5	NON-GALVANIZED STEEL PIPE AND TUBE RAILING
HR-6	GALVANIZED STEEL PIPE AND TUBE RAILING
CDR	CANE DETECTION RAILING, PAINTED STEEL

GENERAL NOTES
INTERIOR ELEVATIONS

1. ALL CONTRACTORS MUST FIELD VERIFY ALL EXISTING CONDITIONS PRIOR TO PERFORMING NEW WORK.
2. CONTRACTORS SHALL PROVIDE 20 GA. STEEL SHEET METAL BLOCKING BEHIND WALL MOUNTED AND CEILING MOUNTED ITEMS, AS NEEDED. COORDINATE WITH A/V, DATA, AND ELECTRICAL DRAWINGS.
3. CONTRACTORS TO COORDINATE WITH MECHANICAL, ELECTRICAL, AND PLUMBING DRAWINGS, AS NEEDED.
4. REFER TO SHEET A-641 FOR INTERIOR FINISH MATERIAL SCHEDULES.
5. REFER TO SHEET A-024 FOR STANDARD MOUNTING HEIGHTS AND TOILET ACCESSORY LEGEND.
6. ALL GAPS BETWEEN CASEWORK AND WALLS TO RECEIVE INFILL PANELS TO MATCH ADJACENT CASEWORK.
7. REFER TO TOILET ACCESSORY SCHEDULE FOR ADDITIONAL INFORMATION. SEE ENLARGED PLANS FOR ADDITIONAL TOILET ACCESSORIES.

GENERAL NOTES
ENLARGED PLANS

1. ALL CONTRACTORS MUST FIELD VERIFY ALL EXISTING CONDITIONS PRIOR TO PERFORMING NEW WORK.
2. THE CONTRACTOR SHALL PROVIDE REINFORCING REINFORCING 20 GAUGE STEEL SHEETBEHIND WALL MOUNTED AND CEILING MOUNTED EQUIPMENT. COORDINATE WITH A / V, DATA, CASEWORK, FURNITURE, ELECTRICAL, AND INTERIOR ELEVATION DRAWINGS.
3. INTERIOR DOORS TO BE LOCATED MIN 6" FROM ADJACENT STUD PARTITIONS AND 8" FROM ADJACENT MASONRY PARTITIONS, UNLESS DIMENSIONED OR NOTED OTHERWISE.
4. CONTRACTOR SHALL COORDINATE WORK WITH MECHANICAL, ELECTRICAL, PLUMBING, AND ALL OTHER DISCIPLINES.
5. REFER TO FINISH SCHEDULE(S) IN A-641 SERIES SHEETS FOR FINISHES.
6. REFER TO A-013 SERIES SHEETS FOR ADDITIONAL INFORMATION ON INTERIOR PARTITION TYPE ASSEMBLIES.
7. PROVIDE 1/8" / FT MIN SLOPE TOWARDS ALL FLOOR DRAINS, UNO.

© 2025 DAG ARCHITECTS, INC. ALL RIGHTS RESERVED NO PART OF THIS DOCUMENT MAY BE COPIED, REPRODUCED OR TRANSMITTED BY ANY MEANS WITHOUT WRITTEN PERMISSION OF DAG ARCHITECTS, INC. THESE DRAWINGS AND SPECIFICATIONS ARE THE PROPERTY AND COPYRIGHT OF DAG ARCHITECTS, INC. AND SHALL NOT BE USED ON ANY OTHER PROJECT OR LOCATION EXCEPT AS DESCRIBED ON THE DRAWINGS, WITHOUT THE PRIOR WRITTEN AGREEMENT OF DAG ARCHITECTS.

DAG Architects
AR0017640
850 South Gadsden Street
Suite 140
Tallahassee, Florida 32301
850.656.7506
www.dagarchitects.com

© 2025 All reproduction & intellectual property rights reserved.

FITZGERALD COLLABORATIVE GROUP, LLC.
AA26001957

STATE OF FLORIDA ROGER T. GODWIN AR0017551 09-18-25 REGISTERED ARCHITECT


Roger T. Godwin
Professional Architect:
Florida - License #AR0017551

Digital Signature

PERMIT DOCUMENTS

GADSDEN COUNTY SCHOOL BOARD
New Quincy K-8 School

1400 W. KING STREET
QUINCY, FL 32351

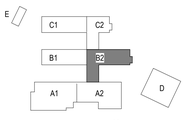

REVISIONS


NO.	DESCRIPTION	DATE

RECEIVED
ALLSTATE CONSTRUCTION
09-18-2025


Project Number	22023
Dated	07-31-2025

ENLARGED PLANS & ELEV. - LEARN. NODE 1


A-432.1

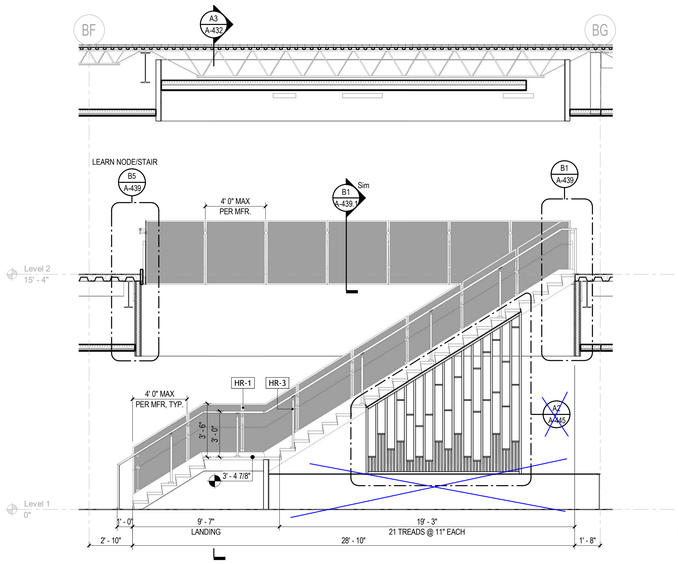


C3 SECTION 2
1/4" = 1'-0"

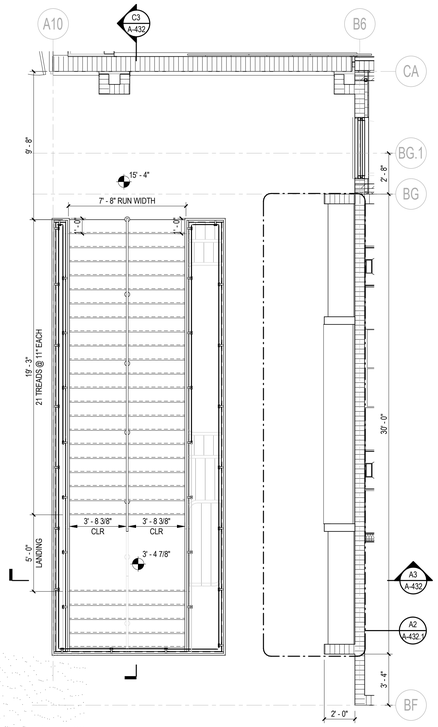

C5 AREA B2 - LEARNING NODE 1 STAIR L02 PLAN
1/4" = 1'-0"

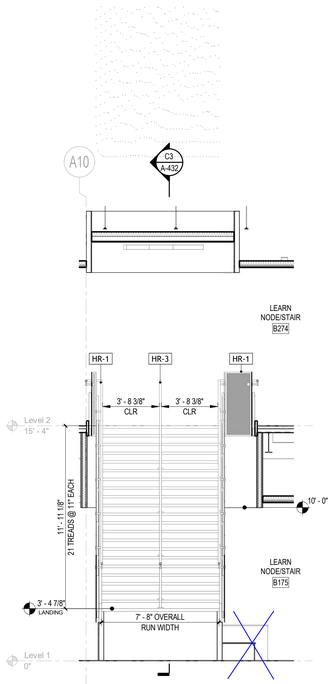

A3 SECTION 1
1/4" = 1'-0"

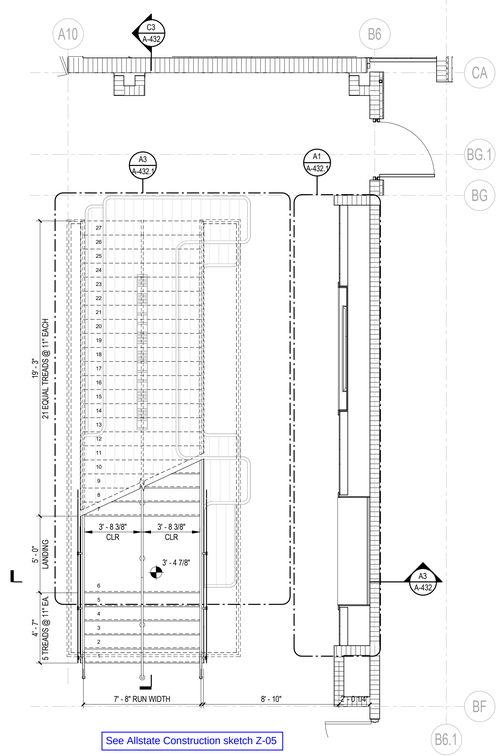

See Allstate Construction sketch Z-05

A5 AREA B2 - LEARNING NODE 1 STAIR L01 PLAN
1/4" = 1'-0"

RAILING LEGEND

HR-1	DECORATIVE METAL HANDRAILS & GUARDRAILS BASIS-OF-DESIGN: VIVA STRUC Railing System
HR-2	WALL-ATTACHED METAL HANDRAILS BASIS-OF-DESIGN: VIVA Wall Rail System
HR-3	FLOOR MOUNTED METAL HANDRAILS BASIS-OF-DESIGN: VIVA FSR Free Standing Rail System
HR-4	DECORATIVE METAL HANDRAILS & GUARDRAILS BASIS-OF-DESIGN: VIVA BLADE Railing System
HR-5	NON-GALVANIZED STEEL PIPE AND TUBE RAILING
HR-6	GALVANIZED STEEL PIPE AND TUBE RAILING
CDR	CANE DETECTION RAILING, PAINTED STEEL

NOTE: CUT PATTERN & FINISH SCHEDULE HR-1

STAIR NAME	CUT PATTERN	FINISH
ATRIUM STAIR	PP-11	PC-50
INNO. TECH STAIR	PP-11	PC-41
LEARN. NODE 1 STAIR	PP-11	PC-41
LEARN. NODE 2 STAIR	PP-11	PC-41
AREA B1 & C1 STAIR	PP-11	PC-41
AREA B2 & C2 STAIR	PP-11	PC-41

GENERAL NOTES
INTERIOR ELEVATIONS

1. ALL CONTRACTORS MUST FIELD VERIFY ALL EXISTING CONDITIONS PRIOR TO PERFORMING NEW WORK.
2. CONTRACTORS SHALL PROVIDE 20 GA. STEEL SHEET METAL BLOCKING BEHIND WALL MOUNTED AND CEILING MOUNTED ITEMS, AS NEEDED. COORDINATE WITH A/V, DATA, AND ELECTRICAL DRAWINGS.
3. CONTRACTORS TO COORDINATE WITH MECHANICAL, ELECTRICAL, AND PLUMBING DRAWINGS, AS NEEDED.
4. REFER TO SHEET A-641 FOR INTERIOR FINISH MATERIAL SCHEDULES.
5. REFER TO SHEET A-024 FOR STANDARD MOUNTING HEIGHTS AND TOILET ACCESSORY LEGEND.
6. ALL GAPS BETWEEN CASEWORK AND WALLS TO RECEIVE INFILL PANELS TO MATCH ADJACENT CASEWORK.
7. REFER TO TOILET ACCESSORY SCHEDULE FOR ADDITIONAL INFORMATION. SEE ENLARGED PLANS FOR ADDITIONAL TOILET ACCESSORIES.

GENERAL NOTES
ENLARGED PLANS

1. ALL CONTRACTORS MUST FIELD VERIFY ALL EXISTING CONDITIONS PRIOR TO PERFORMING NEW WORK.
2. THE CONTRACTOR SHALL PROVIDE REINFORCING REINFORCING 20 GAUGE STEEL SHEETBEHIND WALL MOUNTED AND CEILING MOUNTED EQUIPMENT. COORDINATE WITH A / V, DATA, CASEWORK, FURNITURE, ELECTRICAL, AND INTERIOR ELEVATION DRAWINGS.
3. INTERIOR DOORS TO BE LOCATED MIN 6" FROM ADJACENT STUD PARTITIONS AND 8" FROM ADJACENT MASONRY PARTITIONS, UNLESS DIMENSIONED OR NOTED OTHERWISE.
4. CONTRACTOR SHALL COORDINATE WORK WITH MECHANICAL, ELECTRICAL, PLUMBING, AND ALL OTHER DISCIPLINES.
5. REFER TO FINISH SCHEDULE(S) IN A-641 SERIES SHEETS FOR FINISHES.
6. REFER TO A-013 SERIES SHEETS FOR ADDITIONAL INFORMATION ON INTERIOR PARTITION TYPE ASSEMBLIES.
7. PROVIDE 1/8" / FT MIN SLOPE TOWARDS ALL FLOOR DRAINS, UNO.

PROJECT NORTH / TRUE NORTH
1/4" = 1'-0" SCALE
2 0 2 4 6 8 10 FEET

DAG Architects
AR0017640
850 South Gadsden Street
Suite 140
Tallahassee, Florida 32301
850.656.7506
www.dagarchitects.com

© 2025 All reproduction & intellectual property rights reserved.

FITZGERALD COLLABORATIVE GROUP, LLC.
AA26001957

STATE OF FLORIDA
ROGER T. GODWIN
AR0017551
09-18-25
REGISTERED ARCHITECT


Roger T. Godwin
Professional Architect:
Florida - License #AR0017551

Digital Signature

PERMIT DOCUMENTS

GADSDEN COUNTY
SCHOOL BOARD
New Quincy K-8 School

1400 W. KING STREET
QUINCY, FL 32351

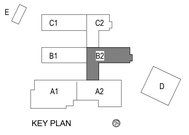

KEY PLAN

REVISIONS
NO. DESCRIPTION DATE


RECEIVED
ALLSTATE CONSTRUCTION
09-18-2025

Project Number 22023
Dated 07-31-2025

ENLARGED PLANS LEARNING NODE STAIR 1

A-432


© 2025 DAG ARCHITECTS, INC. ALL RIGHTS RESERVED. NO PART OF THIS DOCUMENT MAY BE COPIED, REPRODUCED OR TRANSMITTED BY ANY MEANS WITHOUT WRITTEN PERMISSION OF DAG ARCHITECTS, INC. THESE DRAWINGS AND SPECIFICATIONS ARE THE PROPERTY AND COPYRIGHT OF DAG ARCHITECTS, INC. AND SHALL NOT BE USED ON ANY OTHER PROJECT OR LOCATION EXCEPT AS DESCRIBED ON THE DRAWINGS, WITHOUT THE PRIOR WRITTEN AGREEMENT OF DAG ARCHITECTS.

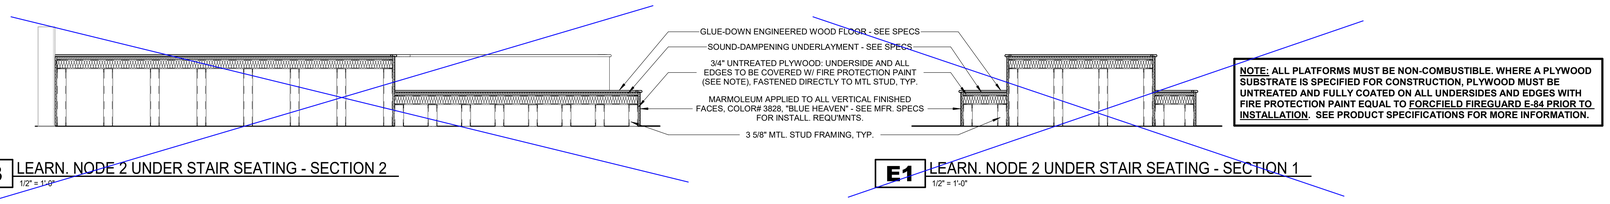


NOTE: ALL PLATFORMS MUST BE NON-COMBUSTIBLE. WHERE A PLYWOOD SUBSTRATE IS SPECIFIED FOR CONSTRUCTION, PLYWOOD MUST BE UNTREATED AND FULLY COATED ON ALL UNDERSIDES AND EDGES WITH FIRE PROTECTION PAINT EQUAL TO FORCFIELD FIREGUARD E-84 PRIOR TO INSTALLATION. SEE PRODUCT SPECIFICATIONS FOR MORE INFORMATION.

E3 LEARN. NODE 2 UNDER STAIR SEATING - SECTION 2
1/2" = 1'-0"


E1 LEARN. NODE 2 UNDER STAIR SEATING - SECTION 1
1/2" = 1'-0"

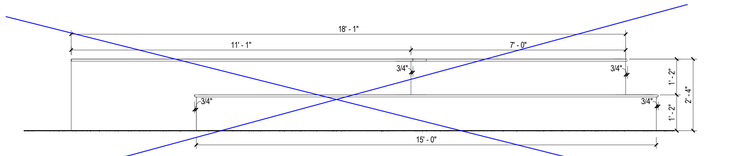


D3 LEARN. NODE 2 UNDER STAIR SEATING - ELEV. 1
1/2" = 1'-0"

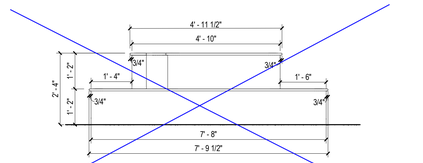


D1 LEARN. NODE 2 UNDER STAIR SEATING - ELEV. 2
1/2" = 1'-0"

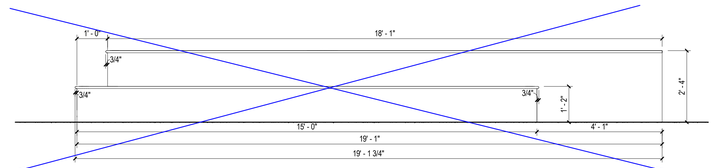


C3 LEARN. NODE 2 UNDER STAIR SEATING - ELEV. 4
1/2" = 1'-0"

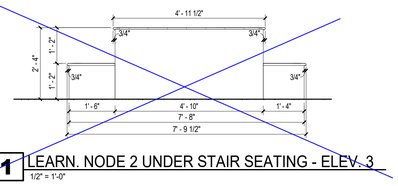


C1 LEARN. NODE 2 UNDER STAIR SEATING - ELEV. 3
1/2" = 1'-0"

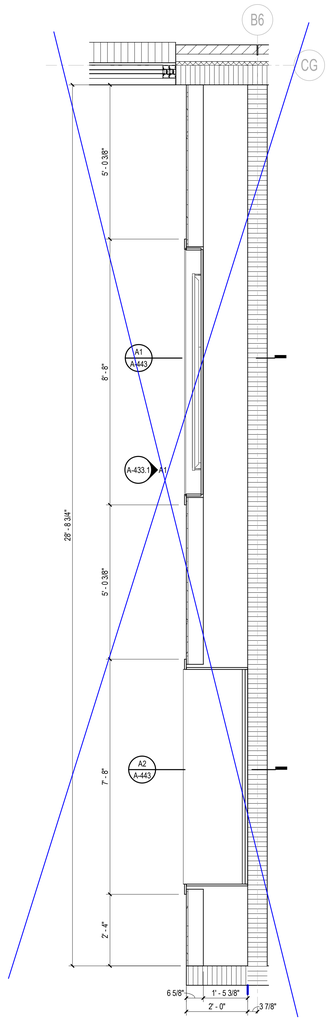


A2 BUILT-IN SEATING PLAN L01
1/2" = 1'-0"

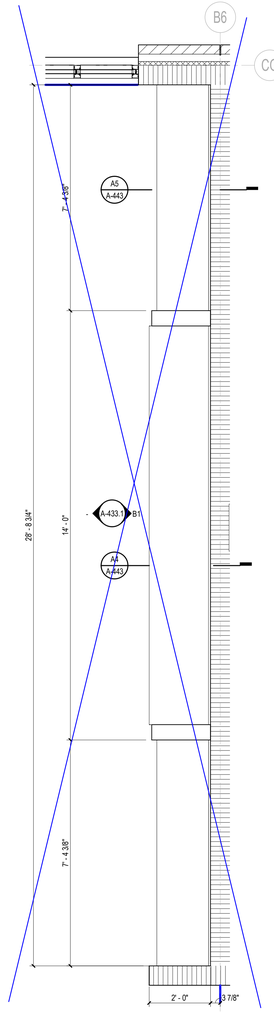


A3 BUILT-IN SEATING PLAN L02
1/2" = 1'-0"

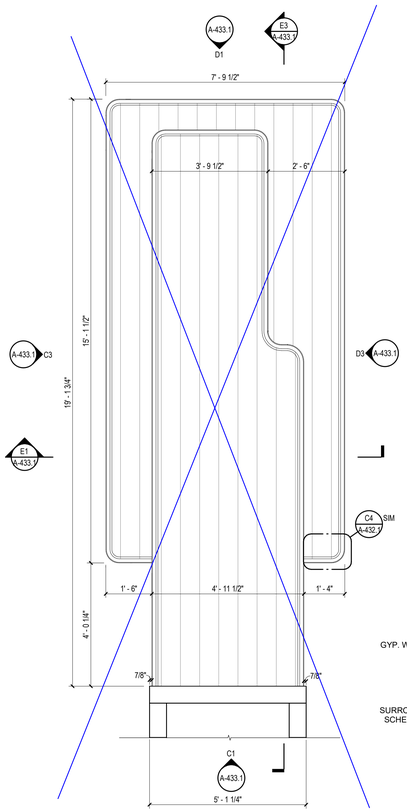


A5 UNDER STAIR SEATING PLAN
1/2" = 1'-0"

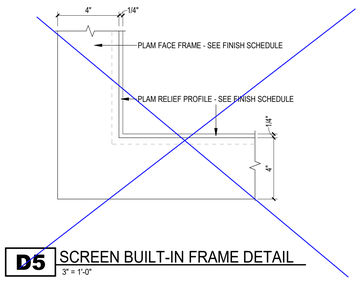

D5 SCREEN BUILT-IN FRAME DETAIL
3" = 1'-0"

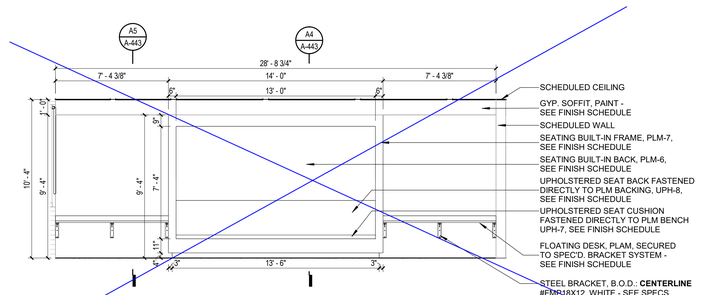

B1 BUILT-IN SEATING W/ FLOATING DESKS L02
1/4" = 1'-0"

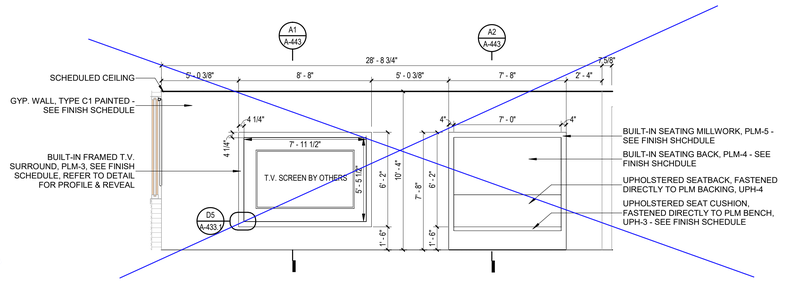

A1 BUILT-IN SEATING W/ SCREEN WALL L01
1/4" = 1'-0"

RAILING LEGEND

HR-1	DECORATIVE METAL HANDRAILS & GUARDRAILS BASIS-OF-DESIGN: VIVA STRUC Railing System
HR-2	WALL-ATTACHED METAL HANDRAILS BASIS-OF-DESIGN: VIVA Wall Rail System
HR-3	FLOOR MOUNTED METAL HANDRAILS BASIS-OF-DESIGN: VIVA FSR Free Standing Rail System
HR-4	DECORATIVE METAL HANDRAILS & GUARDRAILS BASIS-OF-DESIGN: VIVA BLADE Railing System
HR-5	NON-GALVANIZED STEEL PIPE AND TUBE RAILING
HR-6	GALVANIZED STEEL PIPE AND TUBE RAILING
CDR	CANE DETECTION RAILING, PAINTED STEEL

NOTE: CUT PATTERN & FINISH SCHEDULE HR-1

STAIR NAME	CUT PATTERN	FINISH
ATRIUM STAIR	PP-11	PC-50
INNO. TECH STAIR	PP-11	PC-41
LEARN. NODE 1 STAIR	PP-11	PC-41
LEARN. NODE 2 STAIR	PP-11	PC-41
AREA B1 & C1 STAIR	PP-11	PC-41
AREA B2 & C2 STAIR	PP-11	PC-41

GENERAL NOTES
INTERIOR ELEVATIONS

1. ALL CONTRACTORS MUST FIELD VERIFY ALL EXISTING CONDITIONS PRIOR TO PERFORMING NEW WORK.
2. CONTRACTORS SHALL PROVIDE 20 GA. STEEL SHEET METAL BLOCKING BEHIND WALL MOUNTED AND CEILING MOUNTED ITEMS, AS NEEDED. COORDINATE WITH A/V, DATA, AND ELECTRICAL DRAWINGS.
3. CONTRACTORS TO COORDINATE WITH MECHANICAL, ELECTRICAL, AND PLUMBING DRAWINGS, AS NEEDED.
4. REFER TO SHEET A-641 FOR INTERIOR FINISH MATERIAL SCHEDULES.
5. REFER TO SHEET A-024 FOR STANDARD MOUNTING HEIGHTS AND TOILET ACCESSORY LEGEND.
6. ALL GAPS BETWEEN CASEWORK AND WALLS TO RECEIVE INFILL PANELS TO MATCH ADJACENT CASEWORK.
7. REFER TO TOILET ACCESSORY SCHEDULE FOR ADDITIONAL INFORMATION. SEE ENLARGED PLANS FOR ADDITIONAL TOILET ACCESSORIES.

GENERAL NOTES
ENLARGED PLANS

1. ALL CONTRACTORS MUST FIELD VERIFY ALL EXISTING CONDITIONS PRIOR TO PERFORMING NEW WORK.
2. THE CONTRACTOR SHALL PROVIDE REINFORCING REINFORCING 20 GAUGE STEEL SHEETBEHIND WALL MOUNTED AND CEILING MOUNTED EQUIPMENT. COORDINATE WITH A / V, DATA, CASEWORK, FURNITURE, ELECTRICAL, AND INTERIOR ELEVATION DRAWINGS.
3. INTERIOR DOORS TO BE LOCATED MIN 6" FROM ADJACENT STUD PARTITIONS AND 8" FROM ADJACENT MASONRY PARTITIONS, UNLESS DIMENSIONED OR NOTED OTHERWISE.
4. CONTRACTOR SHALL COORDINATE WORK WITH MECHANICAL, ELECTRICAL, PLUMBING, AND ALL OTHER DISCIPLINES.
5. REFER TO FINISH SCHEDULE(S) IN A-641 SERIES SHEETS FOR FINISHES.
6. REFER TO A-013 SERIES SHEETS FOR ADDITIONAL INFORMATION ON INTERIOR PARTITION TYPE ASSEMBLIES.
7. PROVIDE 1/8" / FT MIN SLOPE TOWARDS ALL FLOOR DRAINS, UNO.

© 2025 DAG ARCHITECTS, INC. ALL RIGHTS RESERVED. NO PART OF THIS DOCUMENT MAY BE COPIED, REPRODUCED OR TRANSMITTED BY ANY MEANS WITHOUT WRITTEN PERMISSION OF DAG ARCHITECTS, INC. THESE DRAWINGS AND SPECIFICATIONS ARE THE PROPERTY AND COPYRIGHT OF DAG ARCHITECTS, INC. AND SHALL NOT BE USED ON ANY OTHER PROJECT OR LOCATION EXCEPT AS DESCRIBED ON THE DRAWINGS, WITHOUT THE PRIOR WRITTEN AGREEMENT OF DAG ARCHITECTS.

DAG Architects
AR0017640
850 South Gadsden Street
Suite 140
Tallahassee, Florida 32301
850.656.7506
www.dagarchitects.com

© 2025 All reproduction & intellectual property rights reserved.

FITZGERALD COLLABORATIVE GROUP, LLC.
AA26001957

STATE OF FLORIDA
ROGER T. GODWIN
AR0017551
09-18-25
REGISTERED ARCHITECT


Roger T. Godwin
Professional Architect:
Florida - License #AR0017551

Digital Signature

PERMIT DOCUMENTS

GADSDEN COUNTY SCHOOL BOARD
New Quincy K-8 School

1400 W. KING STREET
QUINCY, FL 32351

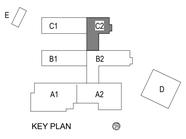

KEY PLAN

REVISIONS

NO.	DESCRIPTION	DATE


RECEIVED
ALLSTATE CONSTRUCTION
09-18-2025

Project Number	22023
Dated	07-31-2025


ENLARGED PLANS & ELEV. LEARN. NODE 2

A-433.1

THESE DRAWINGS AND SPECIFICATIONS ARE THE PROPERTY AND COPYRIGHT OF DAG ARCHITECTS, INC. AND SHALL NOT BE USED ON ANY OTHER PROJECT OR LOCATION EXCEPT AS DESCRIBED ON THE DRAWINGS, WITHOUT THE PRIOR WRITTEN AGREEMENT OF DAG ARCHITECTS.
© 2025 DAG ARCHITECTS, INC. ALL RIGHTS RESERVED NO PART OF THIS DOCUMENT MAY BE COPIED, REPRODUCED OR TRANSMITTED BY ANY MEANS WITHOUT WRITTEN PERMISSION OF DAG ARCHITECTS, INC.

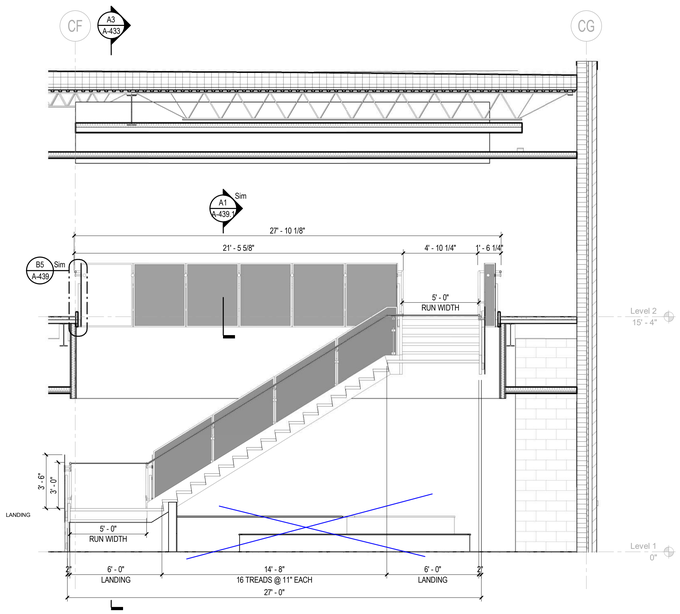


C3 AREA C2 - LEARNING NODE 2 STAIR SECTION 3
1/4" = 1'-0"

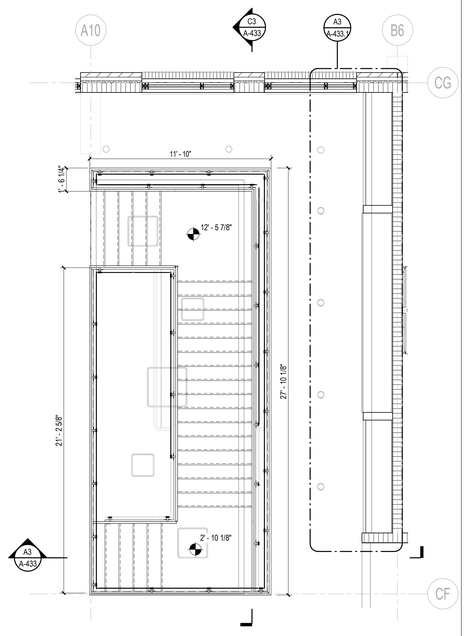

C5 AREA C2 - LEARNING NODE 2 STAIR L02 PLAN
1/4" = 1'-0"



A3 AREA C2 - LEARNING NODE 2 STAIR SECTION 1
1/4" = 1'-0"

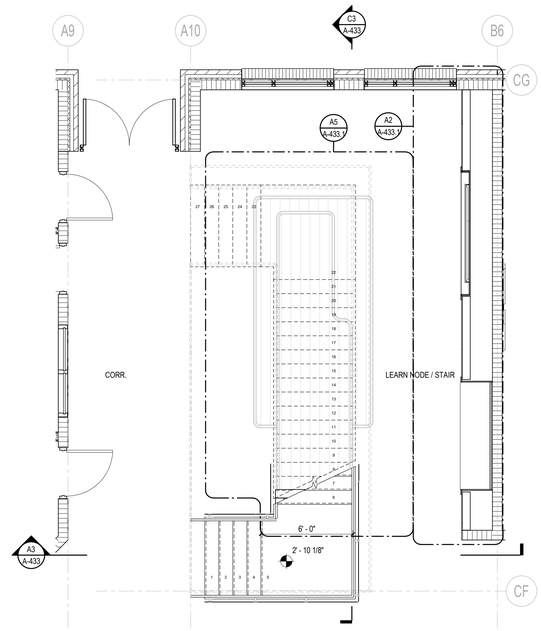

See Allstate Construction sketch Z-06

A5 AREA C2 - LEARNING NODE 2 STAIR L01 PLAN
1/4" = 1'-0"

RAILING LEGEND

HR-1	DECORATIVE METAL HANDRAILS & GUARDRAILS BASIS-OF-DESIGN: VIVA STRUC Railing System
HR-2	WALL-ATTACHED METAL HANDRAILS BASIS-OF-DESIGN: VIVA Wall Rail System
HR-3	FLOOR MOUNTED METAL HANDRAILS BASIS-OF-DESIGN: VIVA FSR Free Standing Rail System
HR-4	DECORATIVE METAL HANDRAILS & GUARDRAILS BASIS-OF-DESIGN: VIVA BLADE Railing System
HR-5	NON-GALVANIZED STEEL PIPE AND TUBE RAILING
HR-6	GALVANIZED STEEL PIPE AND TUBE RAILING
CDR	CANE DETECTION RAILING, PAINTED STEEL

NOTE: CUT PATTERN & FINISH SCHEDULE HR-1

STAIR NAME	CUT PATTERN	FINISH
ATRIUM STAIR	PP-11	PC-50
INNO. TECH STAIR	PP-11	PC-41
LEARN. NODE 1 STAIR	PP-11	PC-41
LEARN. NODE 2 STAIR	PP-11	PC-41
AREA B1 & C1 STAIR	PP-11	PC-41
AREA B2 & C2 STAIR	PP-11	PC-41

GENERAL NOTES
INTERIOR ELEVATIONS

1. ALL CONTRACTORS MUST FIELD VERIFY ALL EXISTING CONDITIONS PRIOR TO PERFORMING NEW WORK.
2. CONTRACTORS SHALL PROVIDE 20 GA. STEEL SHEET METAL BLOCKING BEHIND WALL MOUNTED AND CEILING MOUNTED ITEMS, AS NEEDED. COORDINATE WITH A/V, DATA, AND ELECTRICAL DRAWINGS.
3. CONTRACTORS TO COORDINATE WITH MECHANICAL, ELECTRICAL, AND PLUMBING DRAWINGS, AS NEEDED.
4. REFER TO SHEET A-641 FOR INTERIOR FINISH MATERIAL SCHEDULES.
5. REFER TO SHEET A-024 FOR STANDARD MOUNTING HEIGHTS AND TOILET ACCESSORY LEGEND.
6. ALL GAPS BETWEEN CASEWORK AND WALLS TO RECEIVE INFILL PANELS TO MATCH ADJACENT CASEWORK.
7. REFER TO TOILET ACCESSORY SCHEDULE FOR ADDITIONAL INFORMATION. SEE ENLARGED PLANS FOR ADDITIONAL TOILET ACCESSORIES.

GENERAL NOTES
ENLARGED PLANS

1. ALL CONTRACTORS MUST FIELD VERIFY ALL EXISTING CONDITIONS PRIOR TO PERFORMING NEW WORK.
2. THE CONTRACTOR SHALL PROVIDE REINFORCING REINFORCING 20 GAUGE STEEL SHEETBEHIND WALL MOUNTED AND CEILING MOUNTED EQUIPMENT. COORDINATE WITH A / V, DATA, CASEWORK, FURNITURE, ELECTRICAL, AND INTERIOR ELEVATION DRAWINGS.
3. INTERIOR DOORS TO BE LOCATED MIN 6" FROM ADJACENT STUD PARTITIONS AND 8" FROM ADJACENT MASONRY PARTITIONS, UNLESS DIMENSIONED OR NOTED OTHERWISE.
4. CONTRACTOR SHALL COORDINATE WORK WITH MECHANICAL, ELECTRICAL, PLUMBING, AND ALL OTHER DISCIPLINES.
5. REFER TO FINISH SCHEDULE(S) IN A-641 SERIES SHEETS FOR FINISHES.
6. REFER TO A-013 SERIES SHEETS FOR ADDITIONAL INFORMATION ON INTERIOR PARTITION TYPE ASSEMBLIES.
7. PROVIDE 1/8" / FT MIN SLOPE TOWARDS ALL FLOOR DRAINS, UNO.

PROJECT NORTH / TRUE NORTH
1/4" = 1'-0"
SCALE: 2 0 2 4 6 8 10 FEET

DAG Architects
AR0017640
850 South Gadsden Street
Suite 140
Tallahassee, Florida 32301
850.656.7506
www.dagarchitects.com

© 2025 All reproduction & intellectual property rights reserved.

FITZGERALD COLLABORATIVE GROUP, LLC.
AA26001957

STATE OF FLORIDA
ROGER T. GODWIN
AR0017551
09-18-25
REGISTERED ARCHITECT

Roger T. Godwin
Professional Architect:
Florida - License #AR0017551


Digital Signature

PERMIT DOCUMENTS

GADSDEN COUNTY
SCHOOL BOARD
New Quincy K-8 School

GADSDEN COUNTY SCHOOL DISTRICT — FL —

1400 W. KING STREET
QUINCY, FL 32351

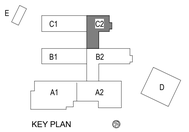


REVISIONS
NO. DESCRIPTION DATE

RECEIVED
ALLSTATE CONSTRUCTION
09-18-2025


Project Number 22023
Dated 07-31-2025

ENLARGED PLANS LEARNING NODE STAIR 2


A-433

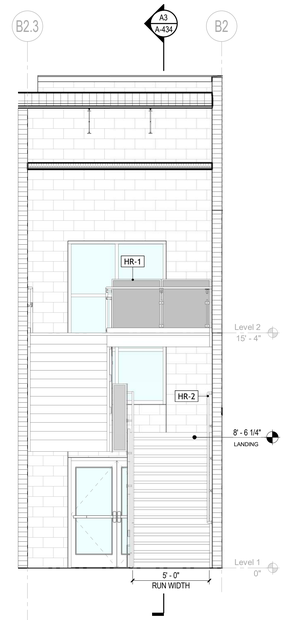


A1 SECTION 2
1/4" = 1'-0"

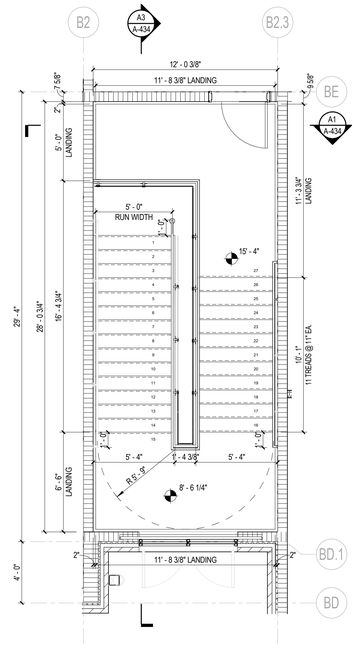

C5 L02 PLAN
1/4" = 1'-0"

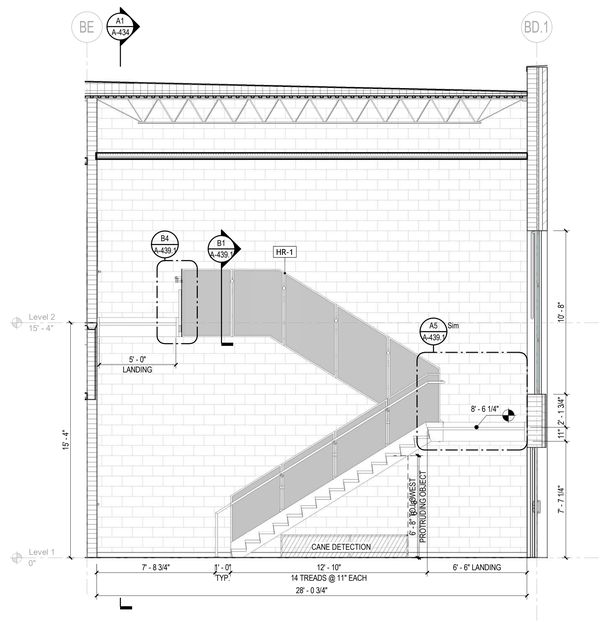

A3 SECTION 1
1/4" = 1'-0"

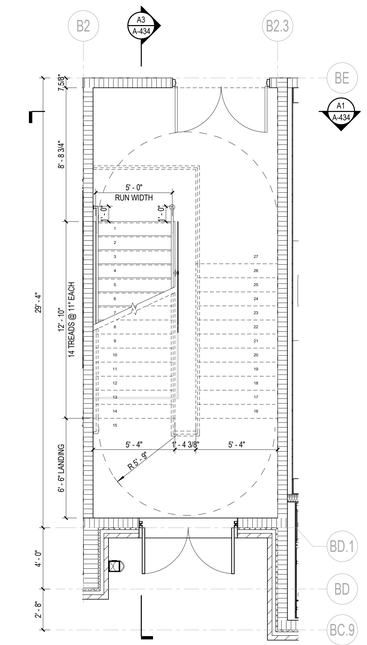

A5 L01 PLAN
1/4" = 1'-0"

RAILING LEGEND

HR-1	DECORATIVE METAL HANDRAILS & GUARDRAILS BASIS-OF-DESIGN: VIVA STRUC Railing System
HR-2	WALL-ATTACHED METAL HANDRAILS BASIS-OF-DESIGN: VIVA Wall Rail System
HR-3	FLOOR MOUNTED METAL HANDRAILS BASIS-OF-DESIGN: VIVA FSR Free Standing Rail System
HR-4	DECORATIVE METAL HANDRAILS & GUARDRAILS BASIS-OF-DESIGN: VIVA BLADE Railing System
HR-5	NON-GALVANIZED STEEL PIPE AND TUBE RAILING
HR-6	GALVANIZED STEEL PIPE AND TUBE RAILING
CDR	CANE DETECTION RAILING, PAINTED STEEL

NOTE: CUT PATTERN & FINISH SCHEDULE HR-1

STAIR NAME	CUT PATTERN	FINISH
ATRIUM STAIR	PP-11	PC-50
INNO. TECH STAIR	PP-11	PC-41
LEARN. NODE 1 STAIR	PP-11	PC-41
LEARN. NODE 2 STAIR	PP-11	PC-41
AREA B1 & C1 STAIR	PP-11	PC-41
AREA B2 & C2 STAIR	PP-11	PC-41

GENERAL NOTES

ENLARGED PLANS

1. ALL CONTRACTORS MUST FIELD VERIFY ALL EXISTING CONDITIONS PRIOR TO PERFORMING NEW WORK.
2. THE CONTRACTOR SHALL PROVIDE REINFORCING REINFORCING 20 GAUGE STEEL SHEETBEHIND WALL MOUNTED AND CEILING MOUNTED EQUIPMENT. COORDINATE WITH A / V, DATA, CASEWORK, FURNITURE, ELECTRICAL, AND INTERIOR ELEVATION DRAWINGS.
3. INTERIOR DOORS TO BE LOCATED MIN 6" FROM ADJACENT STUD PARTITIONS AND 8" FROM ADJACENT MASONRY PARTITIONS, UNLESS DIMENSIONED OR NOTED OTHERWISE.
4. CONTRACTOR SHALL COORDINATE WORK WITH MECHANICAL, ELECTRICAL, PLUMBING, AND ALL OTHER DISCIPLINES.
5. REFER TO FINISH SCHEDULE(S) IN A-641 SERIES SHEETS FOR FINISHES.
6. REFER TO A-013 SERIES SHEETS FOR ADDITIONAL INFORMATION ON INTERIOR PARTITION TYPE ASSEMBLIES.
7. PROVIDE 1/8" / FT MIN SLOPE TOWARDS ALL FLOOR DRAINS, UNO.

PROJECT NORTH / TRUE NORTH
1/4" = 1'-0"
SCALE: 2 0 2 4 6 8 10 FEET

DAG Architects
AR0017640
850 South Gadsden Street
Suite 140
Tallahassee, Florida 32301
850.656.7506
www.dagarchitects.com

© 2025 All reproduction & intellectual property rights reserved.

FITZGERALD COLLABORATIVE GROUP, LLC.
AA26001957

STATE OF FLORIDA · ROGER T. GODWIN · AR0017551 · 09-18-25 · REGISTERED ARCHITECT

Roger T. Godwin
Professional Architect:
Florida - License #AR0017551

Digital Signature

PERMIT DOCUMENTS

GADSDEN COUNTY SCHOOL BOARD
New Quincy K-8 School

1400 W. KING STREET
QUINCY, FL 32351

KEY PLAN

REVISIONS

NO.	DESCRIPTION	DATE

RECEIVED
ALLSTATE CONSTRUCTION
09-18-2025


Project Number	22023
Dated	07-31-2025

ENLARGED PLANS STAIR B1 & C1


A-434

©2025 DAG ARCHITECTS, INC. ALL RIGHTS RESERVED NO PART OF THIS DOCUMENT MAY BE COPIED, REPRODUCED OR TRANSMITTED BY ANY MEANS WITHOUT WRITTEN PERMISSION OF DAG ARCHITECTS, INC. THESE DRAWINGS AND SPECIFICATIONS ARE THE PROPERTY AND COPYRIGHT OF DAG ARCHITECTS, INC. AND SHALL NOT BE USED ON ANY OTHER PROJECT OR LOCATION EXCEPT AS DESCRIBED ON THE DRAWINGS, WITHOUT THE PRIOR WRITTEN AGREEMENT OF DAG ARCHITECTS.


© 2025 DAG ARCHITECTS, INC. ALL RIGHTS RESERVED NO PART OF THIS DOCUMENT MAY BE COPIED, REPRODUCED OR TRANSMITTED BY ANY MEANS WITHOUT WRITTEN PERMISSION OF DAG ARCHITECTS, INC. THESE DRAWINGS AND SPECIFICATIONS ARE THE PROPERTY AND COPYRIGHT OF DAG ARCHITECTS, INC. AND SHALL NOT BE USED ON ANY OTHER PROJECT OR LOCATION EXCEPT AS DESCRIBED ON THE DRAWINGS, WITHOUT THE PRIOR WRITTEN AGREEMENT OF DAG ARCHITECTS.

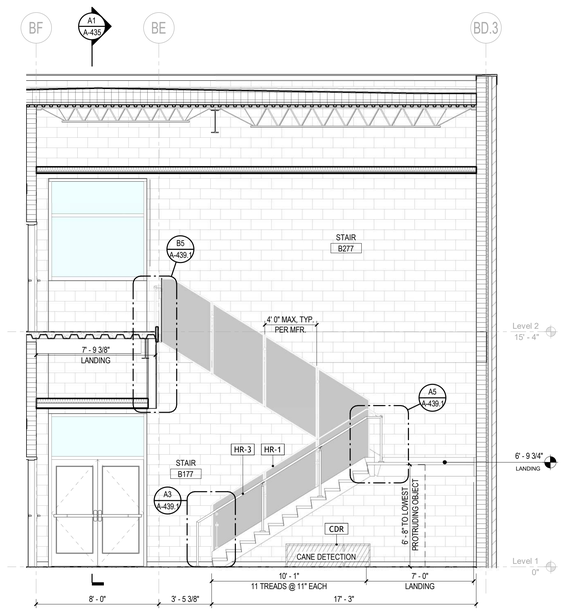


A2 SECTION 1
1/4" = 1'-0"

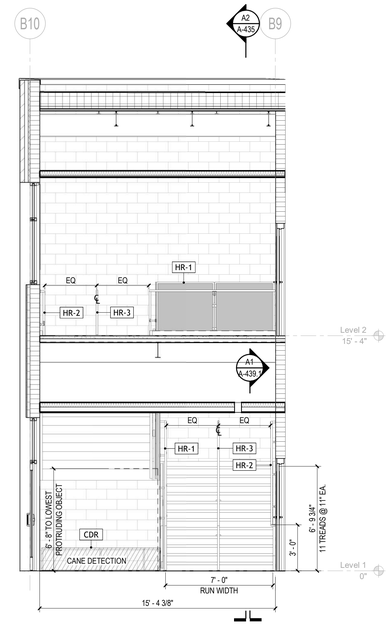

A1 SECTION 2
1/4" = 1'-0"

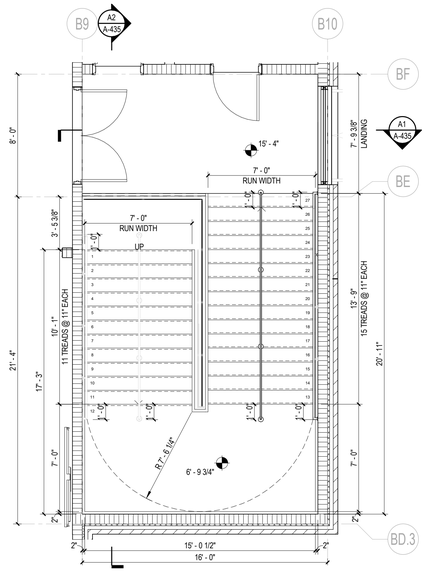

A5 L02 PLAN
1/4" = 1'-0"

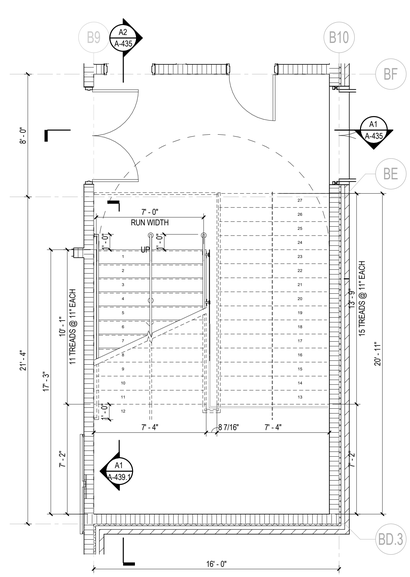

A4 L01 PLAN
1/4" = 1'-0"

RAILING LEGEND

HR-1	DECORATIVE METAL HANDRAILS & GUARDRAILS BASIS-OF-DESIGN: VIVA STRUC Railing System
HR-2	WALL-ATTACHED METAL HANDRAILS BASIS-OF-DESIGN: VIVA Wall Rail System
HR-3	FLOOR MOUNTED METAL HANDRAILS BASIS-OF-DESIGN: VIVA FSR Free Standing Rail System
HR-4	DECORATIVE METAL HANDRAILS & GUARDRAILS BASIS-OF-DESIGN: VIVA BLADE Railing System
HR-5	NON-GALVANIZED STEEL PIPE AND TUBE RAILING
HR-6	GALVANIZED STEEL PIPE AND TUBE RAILING
CDR	CANE DETECTION RAILING, PAINTED STEEL

NOTE: CUT PATTERN & FINISH SCHEDULE HR-1

STAIR NAME	CUT PATTERN	FINISH
ATRIUM STAIR	PP-11	PC-50
INNO. TECH STAIR	PP-11	PC-41
LEARN. NODE 1 STAIR	PP-11	PC-41
LEARN. NODE 2 STAIR	PP-11	PC-41
AREA B1 & C1 STAIR	PP-11	PC-41
AREA B2 & C2 STAIR	PP-11	PC-41

GENERAL NOTES

ENLARGED PLANS

1. ALL CONTRACTORS MUST FIELD VERIFY ALL EXISTING CONDITIONS PRIOR TO PERFORMING NEW WORK.
2. THE CONTRACTOR SHALL PROVIDE REINFORCING REINFORCING 20 GAUGE STEEL SHEETBEHIND WALL MOUNTED AND CEILING MOUNTED EQUIPMENT. COORDINATE WITH A / V, DATA, CASEWORK, FURNITURE, ELECTRICAL, AND INTERIOR ELEVATION DRAWINGS.
3. INTERIOR DOORS TO BE LOCATED MIN 6" FROM ADJACENT STUD PARTITIONS AND 8" FROM ADJACENT MASONRY PARTITIONS, UNLESS DIMENSIONED OR NOTED OTHERWISE.
4. CONTRACTOR SHALL COORDINATE WORK WITH MECHANICAL, ELECTRICAL, PLUMBING, AND ALL OTHER DISCIPLINES.
5. REFER TO FINISH SCHEDULE(S) IN A-641 SERIES SHEETS FOR FINISHES.
6. REFER TO A-013 SERIES SHEETS FOR ADDITIONAL INFORMATION ON INTERIOR PARTITION TYPE ASSEMBLIES.
7. PROVIDE 1/8" / FT MIN SLOPE TOWARDS ALL FLOOR DRAINS, UNO.

PROJECT NORTH / TRUE NORTH
1/4" = 1'-0"
SCALE
2 0 2 4 6 8 10
FEET

DAG Architects
AR0017640
850 South Gadsden Street
Suite 140
Tallahassee, Florida 32301
850.656.7506
www.dagarchitects.com

© 2025 All reproduction & intellectual property rights reserved.

FITZGERALD COLLABORATIVE GROUP, LLC.
AA26001957

STATE OF FLORIDA
ROGER T. GODWIN
AR0017551
09-18-25
REGISTERED ARCHITECT


Roger T. Godwin
Professional Architect:
Florida - License #AR0017551

Digital Signature

PERMIT DOCUMENTS

GADSDEN COUNTY
SCHOOL BOARD
New Quincy K-8 School

1400 W. KING STREET
QUINCY, FL 32351

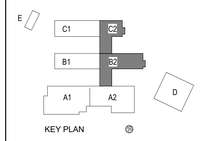


REVISIONS
NO. DESCRIPTION DATE

RECEIVED
ALLSTATE CONSTRUCTION
09-18-2025


Project Number 22023
Dated 07-31-2025

ENLARGED PLANS STAIR B2 & C2


A-435

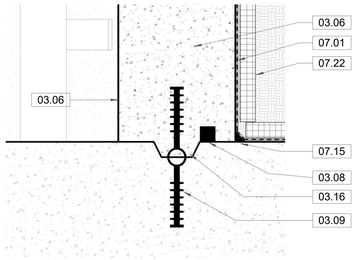


E1 DETAIL - TYP. FOUNDATION
3" = 1'-0"

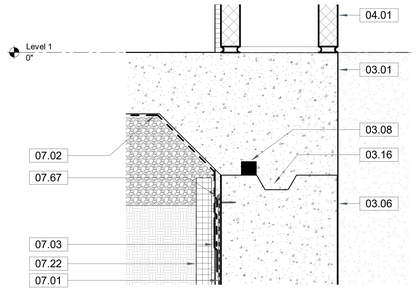


E2 DETAIL - TYP. SLAB
3" = 1'-0"

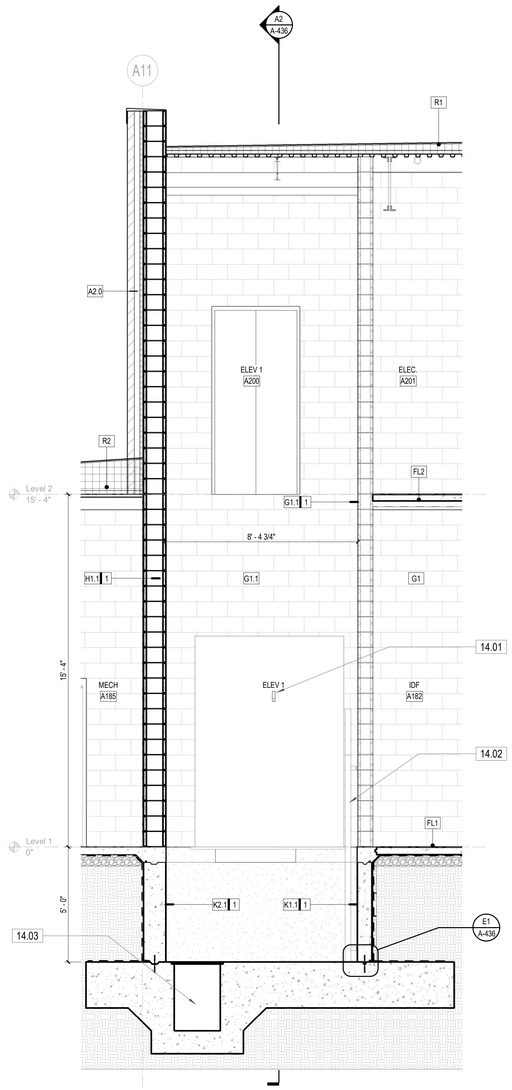


A1 ELEVATOR SECTION
3/8" = 1'-0"

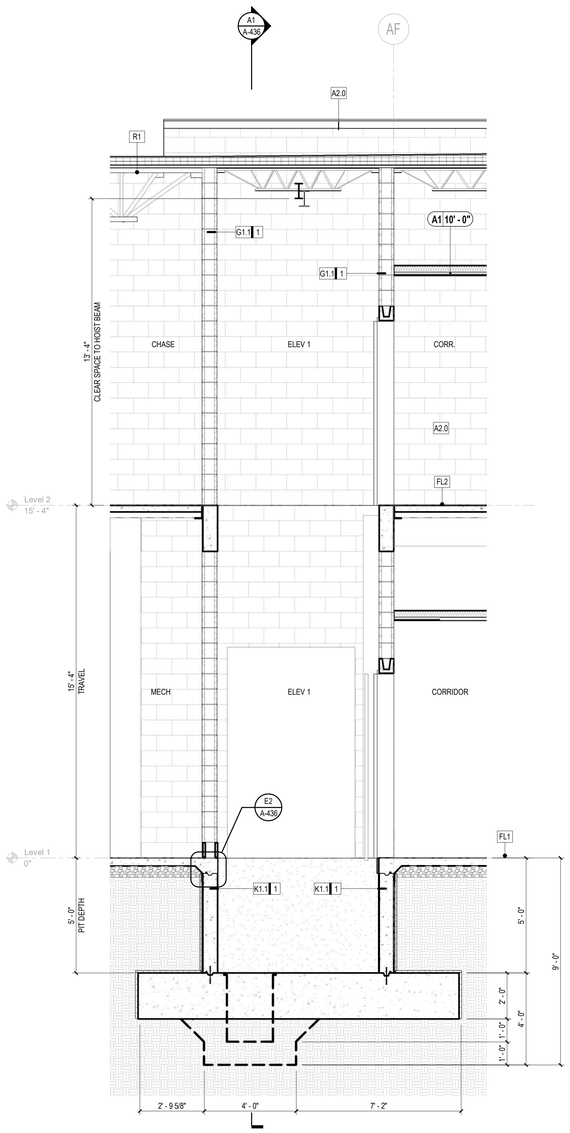


A2 ELEVATOR SECTION
3/8" = 1'-0"

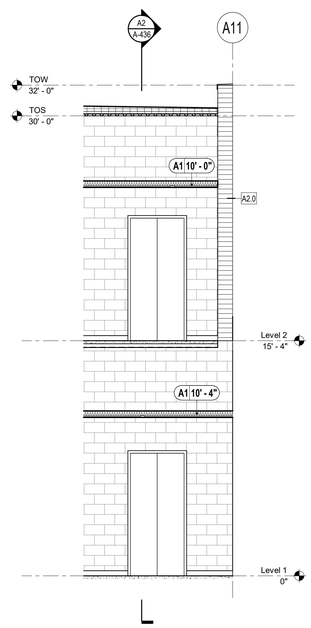

A4 ELEVATION
1/4" = 1'-0"

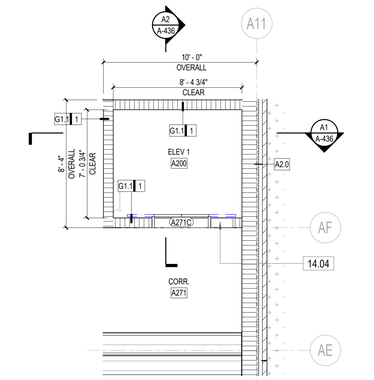

B5 ELEVATOR L02 PLAN
1/4" = 1'-0"

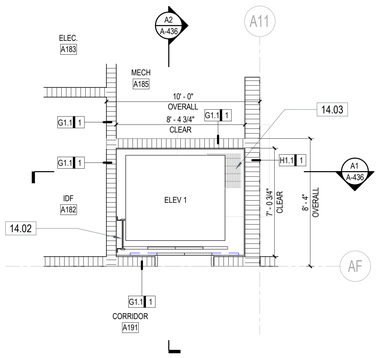

A5 ELEVATOR L01 PLAN
1/4" = 1'-0"

KEYNOTES

NUMBER	DESCRIPTION
03.01	CAST IN PLACE CONCRETE SLAB - SEE STRUCTURE
03.06	CAST IN PLACE CONCRETE WALL - SEE STRUCT.
03.08	WATERSTOP RX 101 : WWW.CETCO.COM. TYPICAL AT ALL JOINTS
03.09	RUBBER WATERSTOP WITH CENTER BULB.
03.16	KEYWAY - SEE STRUCTURE
04.01	8" CONCRETE MASONRY UNIT - SEE STRUCTURE
07.01	BITUMINOUS DAMPPROOFING. SEE SPECIFICATIONS
07.02	15 MIL VAPOR BARRIER - SEE SPECS. CONCEAL ALL PROTRUSIONS
07.03	PEEL & STICK 60 MIL HT WATERPROOFING MEMBRANE. PROVIDE 4" MIN. OVERLAP EACH SURFACE - SEE SPECS
07.15	CANT STRIP
07.22	R-5.7 RIGID INSULATION + TAPE
07.67	TERMINATION BAR WITH SEALANT - HB #T2
14.01	PASSENGER ELEVATOR - SEE SPECS
14.02	ELEVATOR PIT LADDER
14.03	SUMP PIT - SEE PLUMBING AND STRUCTURAL
14.04	ELEVATOR CONTROL PANEL - SEE SHOP DRAWINGS

GENERAL NOTES

ENLARGED PLANS

1. ALL CONTRACTORS MUST FIELD VERIFY ALL EXISTING CONDITIONS PRIOR TO PERFORMING NEW WORK.
2. THE CONTRACTOR SHALL PROVIDE REINFORCING REINFORCING 20 GAUGE STEEL SHEETBEHIND WALL MOUNTED AND CEILING MOUNTED EQUIPMENT. COORDINATE WITH A / V, DATA, CASEWORK, FURNITURE, ELECTRICAL, AND INTERIOR ELEVATION DRAWINGS.
3. INTERIOR DOORS TO BE LOCATED MIN 6" FROM ADJACENT STUD PARTITIONS AND 6" FROM ADJACENT MASONRY PARTITIONS, UNLESS DIMENSIONED OR NOTED OTHERWISE.
4. CONTRACTOR SHALL COORDINATE WORK WITH MECHANICAL, ELECTRICAL, PLUMBING, AND ALL OTHER DISCIPLINES.
5. REFER TO FINISH SCHEDULE(S) IN A-641 SERIES SHEETS FOR FINISHES.
6. REFER TO A-013 SERIES SHEETS FOR ADDITIONAL INFORMATION ON INTERIOR PARTITION TYPE ASSEMBLIES.
7. PROVIDE 1/8" / FT MIN SLOPE TOWARDS ALL FLOOR DRAINS, UNO.

PROJECT NORTH / TRUE NORTH
1/4" = 1'-0"
SCALE: 2 0 2 4 6 8 10 FEET

DAG Architects
AR0017640
850 South Gadsden Street
Suite 140
Tallahassee, Florida 32301
850.656.7506
www.dagarchitects.com

© 2025 All reproduction & intellectual property rights reserved.

FITZGERALD COLLABORATIVE GROUP, LLC.
AA26001957

STATE OF FLORIDA · ROGER T. GODWIN · AR0017551 · 09-18-25 · REGISTERED ARCHITECT

Roger T. Godwin
Professional Architect:
Florida - License #AR0017551

Digital Signature

PERMIT DOCUMENTS

GADSDEN COUNTY
SCHOOL BOARD
New Quincy K-8 School

1400 W. KING STREET
QUINCY, FL 32351

KEY PLAN: C1 C2 / B1 B2 / A1 A2 / D / E

REVISIONS

NO.	DESCRIPTION	DATE

RECEIVED
ALLSTATE CONSTRUCTION
09-18-2025


Project Number	22023
Dated	07-31-2025

ENLARGED PLANS ELEVATOR


A-436

© 2025 DAG ARCHITECTS, INC. ALL RIGHTS RESERVED NO PART OF THIS DOCUMENT MAY BE COPIED, REPRODUCED OR TRANSMITTED BY ANY MEANS WITHOUT WRITTEN PERMISSION OF DAG ARCHITECTS, INC. THESE DRAWINGS AND SPECIFICATIONS ARE THE PROPERTY AND COPYRIGHT OF DAG ARCHITECTS, INC. AND SHALL NOT BE USED ON ANY OTHER PROJECT OR LOCATION EXCEPT AS DESCRIBED ON THE DRAWINGS, WITHOUT THE PRIOR WRITTEN AGREEMENT OF DAG ARCHITECTS.

© 2025 DAG ARCHITECTS, INC. ALL RIGHTS RESERVED. NO PART OF THIS DOCUMENT MAY BE COPIED, REPRODUCED OR TRANSMITTED BY ANY MEANS WITHOUT WRITTEN PERMISSION OF DAG ARCHITECTS, INC. THESE DRAWINGS AND SPECIFICATIONS ARE THE PROPERTY AND COPYRIGHT OF DAG ARCHITECTS, INC. AND SHALL NOT BE USED ON ANY OTHER PROJECT OR LOCATION EXCEPT AS DESCRIBED ON THE DRAWINGS, WITHOUT THE PRIOR WRITTEN AGREEMENT OF DAG ARCHITECTS.

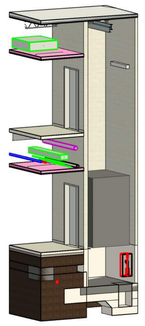


D5 AXON ELEVATOR

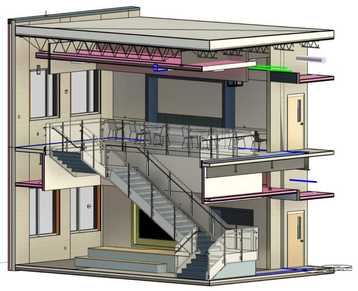


See Allstate Construction sketch Z-06


C1 AXON LEARN. NODE 2

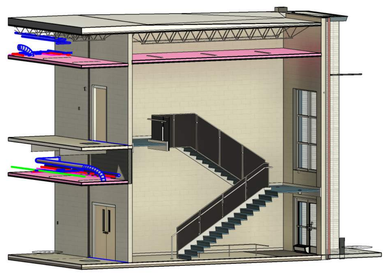

C3 AXON STAIR B1

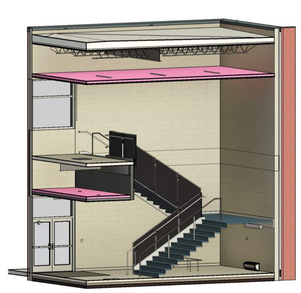


C5 AXON STAIR B2

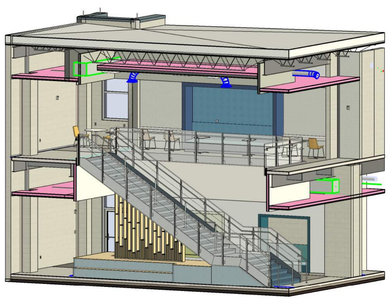


See Allstate Construction sketch Z-05

A1 AXON LEARN. NODE 1

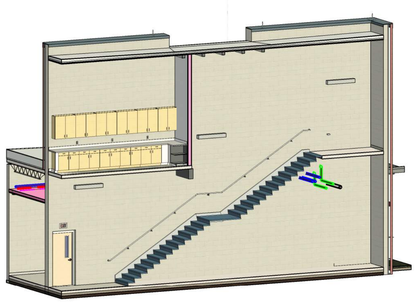

A3 AXON INNO. TECH EXIT STAIR

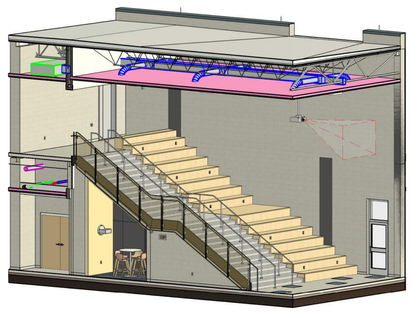

See Allstate Construction sketches Z-03 & Z-04

A5 AXON ATRIUM STAIR

RAILING LEGEND

HR-1	DECORATIVE METAL HANDRAILS & GUARDRAILS BASIS-OF-DESIGN: VIVA STRUC Railing System
HR-2	WALL-ATTACHED METAL HANDRAILS BASIS-OF-DESIGN: VIVA Wall Rail System
HR-3	FLOOR MOUNTED METAL HANDRAILS BASIS-OF-DESIGN: VIVA FSR Free Standing Rail System
HR-4	DECORATIVE METAL HANDRAILS & GUARDRAILS BASIS-OF-DESIGN: VIVA BLADE Railing System
HR-5	NON-GALVANIZED STEEL PIPE AND TUBE RAILING
HR-6	GALVANIZED STEEL PIPE AND TUBE RAILING
CDR	CANE DETECTION RAILING, PAINTED STEEL

NOTE: CUT PATTERN & FINISH SCHEDULE HR-1

STAIR NAME	CUT PATTERN	FINISH
ATRIUM STAIR	PP-11	PC-50
INNO. TECH STAIR	PP-11	PC-41
LEARN. NODE 1 STAIR	PP-11	PC-41
LEARN. NODE 2 STAIR	PP-11	PC-41
AREA B1 & C1 STAIR	PP-11	PC-41
AREA B2 & C2 STAIR	PP-11	PC-41

GENERAL NOTES

ENLARGED PLANS

1. ALL CONTRACTORS MUST FIELD VERIFY ALL EXISTING CONDITIONS PRIOR TO PERFORMING NEW WORK.
2. THE CONTRACTOR SHALL PROVIDE REINFORCING REINFORCING 20 GAUGE STEEL SHEETBEHIND WALL MOUNTED AND CEILING MOUNTED EQUIPMENT. COORDINATE WITH A / V, DATA, CASEWORK, FURNITURE, ELECTRICAL, AND INTERIOR ELEVATION DRAWINGS.
3. INTERIOR DOORS TO BE LOCATED MIN 6" FROM ADJACENT STUD PARTITIONS AND 9" FROM ADJACENT MASONRY PARTITIONS, UNLESS DIMENSIONED OR NOTED OTHERWISE.
4. CONTRACTOR SHALL COORDINATE WORK WITH MECHANICAL, ELECTRICAL, PLUMBING, AND ALL OTHER DISCIPLINES.
5. REFER TO FINISH SCHEDULE(S) IN A-641 SERIES SHEETS FOR FINISHES.
6. REFER TO A-013 SERIES SHEETS FOR ADDITIONAL INFORMATION ON INTERIOR PARTITION TYPE ASSEMBLIES.
7. PROVIDE 1/8" / FT MIN SLOPE TOWARDS ALL FLOOR DRAINS, UNO.

PROJECT NORTH / TRUE NORTH

1/4" = 1'-0"

SCALE: 2 0 2 4 6 8 10 FEET

DAG Architects
AR0017640
850 South Gadsden Street
Suite 140
Tallahassee, Florida 32301
850.656.7506
www.dagarchitects.com

© 2025 All reproduction & intellectual property rights reserved.

FITZGERALD COLLABORATIVE GROUP, LLC.
AA26001957

STATE OF FLORIDA · ROGER T. GODWIN · AR0017551 · 09-18-25 · REGISTERED ARCHITECT

Roger T. Godwin
Professional Architect:
Florida - License #AR0017551


Digital Signature

PERMIT DOCUMENTS

GADSDEN COUNTY SCHOOL BOARD
New Quincy K-8 School

GADSDEN COUNTY SCHOOL DISTRICT — FL

1400 W. KING STREET
QUINCY, FL 32351

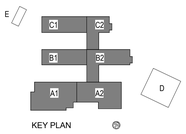

REVISIONS


NO.	DESCRIPTION	DATE

RECEIVED
ALLSTATE CONSTRUCTION
09-18-2025


Project Number	22023
Dated	07-31-2025

VERTICAL AXONS


A-437

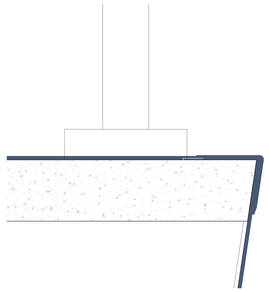


E1 TOP MOUNT RAILING DETAIL
6" = 1'-0"

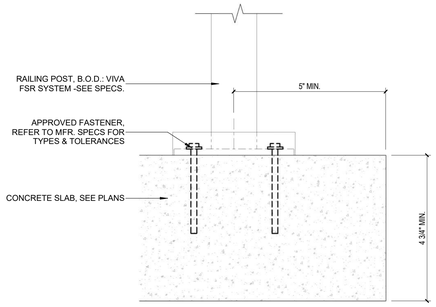


E2 TOP MOUNT RAILING DETAIL
6" = 1'-0"

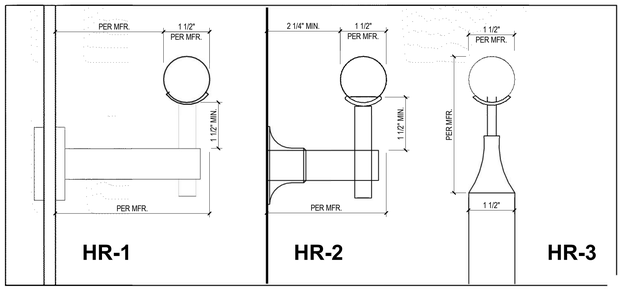


E4 TYPICAL HAND RAIL PROFILES
6" = 1'-0"

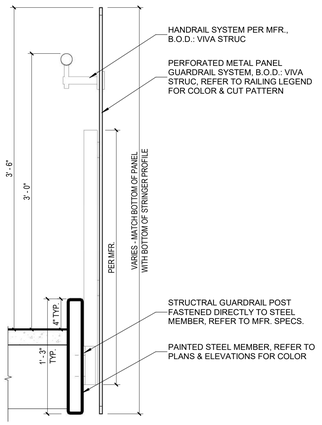


B1 TYP. SECTION DETAIL HR-1
1 1/2" = 1'-0"

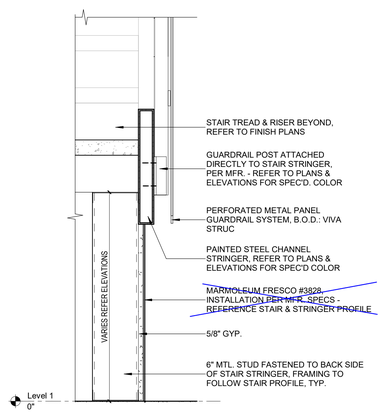


B2 TYP. SECTION UNDER STAIR GYP. WALL @ NODES
1 1/2" = 1'-0"

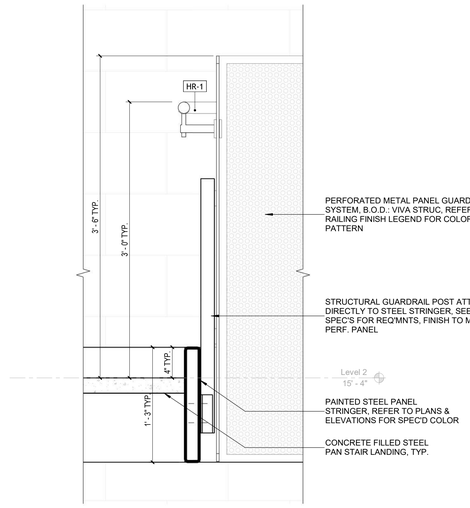


B4 SECTION DETAIL @ STAIR B1 & C1 L02 LANDING
1 1/2" = 1'-0"

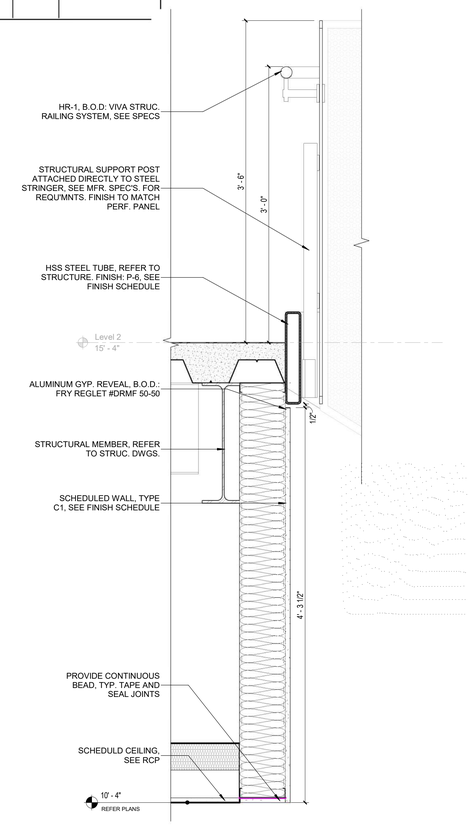


B5 SECTION DETAIL @ STAIR B2 & C2 L02 LANDING
1 1/2" = 1'-0"

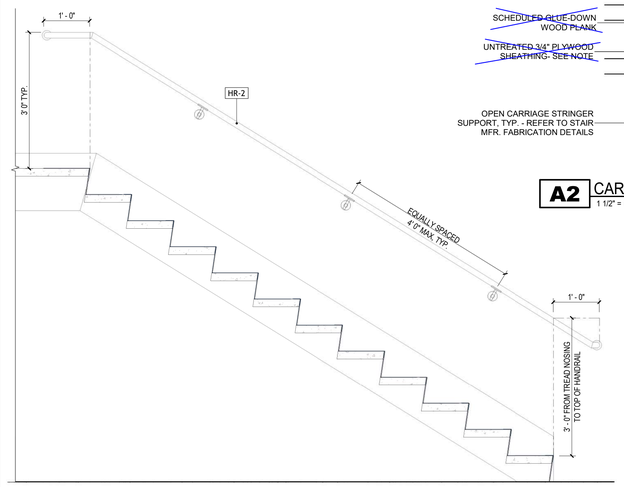


A1 TYP. SECTION DETAIL HR-1
3/4" = 1'-0"

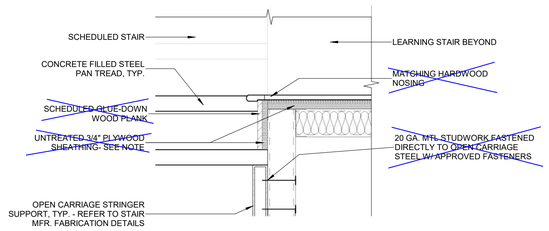

A2 CARRIAGE CONN. @ LEARN. STAIR
1 1/2" = 1'-0"

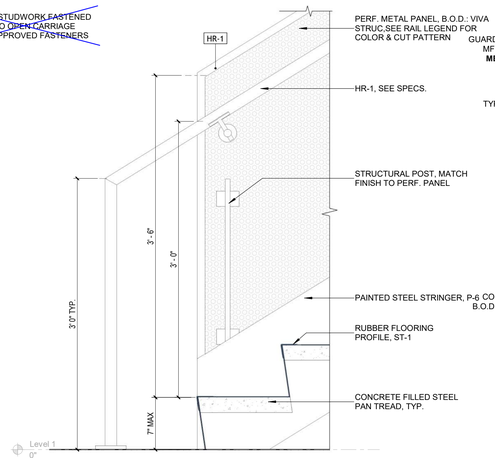

A3 TYP. SECTION DETAIL HR-1 L01 LANDING
1 1/2" = 1'-0"

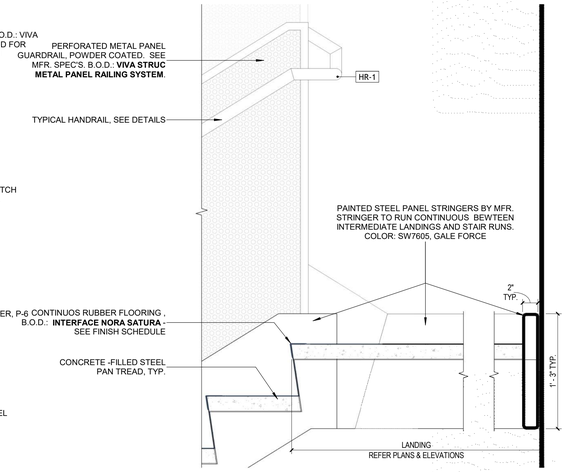

A5 TYP. SECTION DETAIL @ INTERM. LANDING
1 1/2" = 1'-0"

RAILING LEGEND

HR-1	DECORATIVE METAL HANDRAILS & GUARDRAILS BASIS-OF-DESIGN: VIVA STRUC Railing System
HR-2	WALL-ATTACHED METAL HANDRAILS BASIS-OF-DESIGN: VIVA Wall Rail System
HR-3	FLOOR MOUNTED METAL HANDRAILS BASIS-OF-DESIGN: VIVA FSR Free Standing Rail System
HR-4	DECORATIVE METAL HANDRAILS & GUARDRAILS BASIS-OF-DESIGN: VIVA BLADE Railing System
HR-5	NON-GALVANIZED STEEL PIPE AND TUBE RAILING
HR-6	GALVANIZED STEEL PIPE AND TUBE RAILING
CDR	CANE DETECTION RAILING, PAINTED STEEL

NOTE: CUT PATTERN & FINISH SCHEDULE HR-1

STAIR NAME	CUT PATTERN	FINISH
ATRIUM STAIR	PP-11	PC-50
INNO. TECH STAIR	PP-11	PC-41
LEARN. NODE 1 STAIR	PP-11	PC-41
LEARN. NODE 2 STAIR	PP-11	PC-41
AREA B1 & C1 STAIR	PP-11	PC-41
AREA B2 & C2 STAIR	PP-11	PC-41

© 2025 DAG ARCHITECTS, INC. ALL RIGHTS RESERVED. NO PART OF THIS DOCUMENT MAY BE COPIED, REPRODUCED OR TRANSMITTED BY ANY MEANS WITHOUT WRITTEN PERMISSION OF DAG ARCHITECTS, INC. THESE DRAWINGS AND SPECIFICATIONS ARE THE PROPERTY AND COPYRIGHT OF DAG ARCHITECTS, INC. AND SHALL NOT BE USED ON ANY OTHER PROJECT OR LOCATION EXCEPT AS DESCRIBED ON THE DRAWINGS, WITHOUT THE PRIOR WRITTEN AGREEMENT OF DAG ARCHITECTS.

DAG Architects
AR0017640
850 South Gadsden Street
Suite 140
Tallahassee, Florida 32301
850.656.7506
www.dagarchitects.com

© 2025 All reproduction & intellectual property rights reserved.

FITZGERALD COLLABORATIVE GROUP, LLC.
AA26001957

STATE OF FLORIDA
ROGER T. GODWIN
AR0017551
09-18-25
REGISTERED ARCHITECT

Roger T. Godwin
Professional Architect:
Florida - License #AR0017551

Digital Signature

PERMIT DOCUMENTS

GADSDEN COUNTY SCHOOL BOARD
New Quincy K-8 School

GADSDEN COUNTY SCHOOL DISTRICT — FL —

1400 W. KING STREET
QUINCY, FL 32351


E
C1 C2
B1 B2
A1 A2
D
KEY PLAN

REVISIONS
NO. DESCRIPTION *DATE*


RECEIVED
ALLSTATE CONSTRUCTION
09-18-2025

Project Number	22023
Dated	07-31-2025


VERTICAL DETAILS
A-439.1

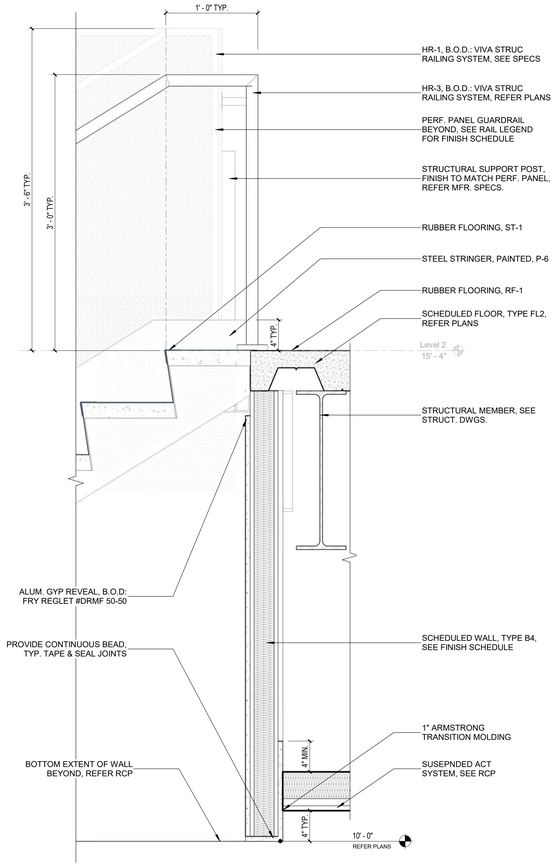

B1 SECTION DETAIL L02 LEARN. NODE 1 STAIR
1 1/2" = 1'-0"

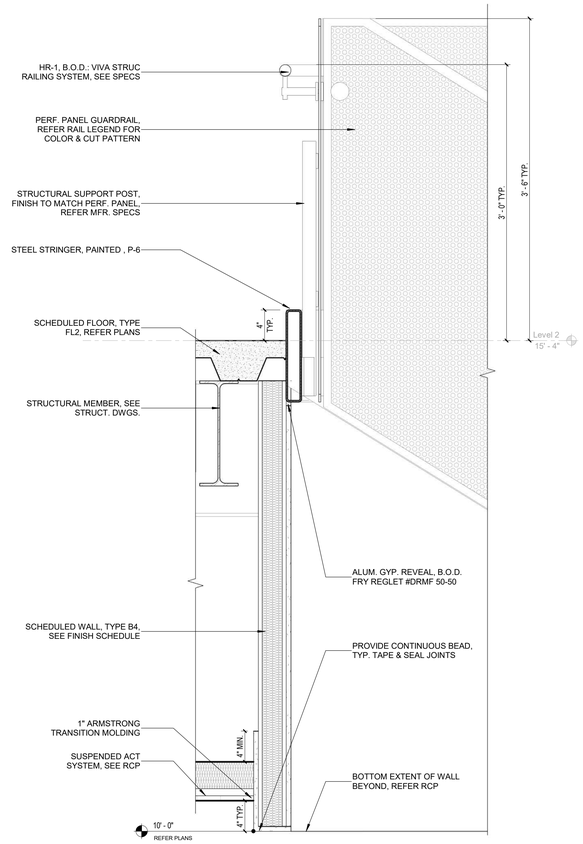

B3 SECTION DETAIL L02 LEARN. NODE 2 STAIR
1 1/2" = 1'-0"

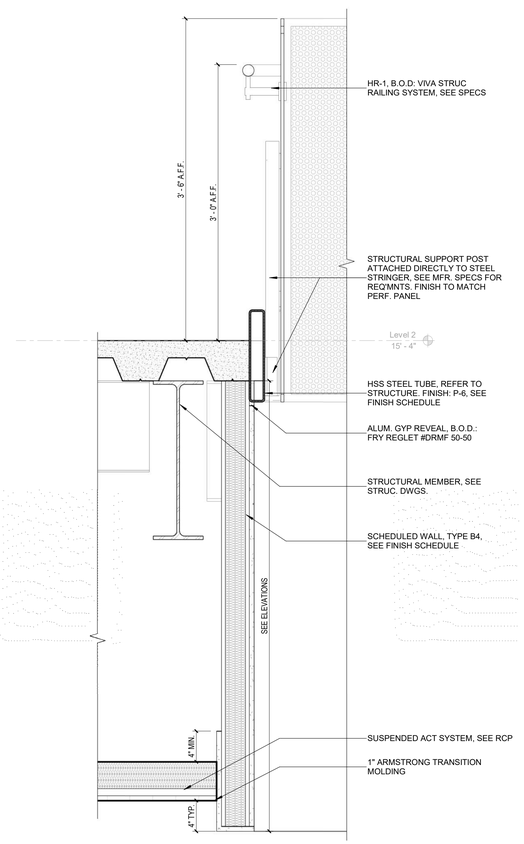


B5 SECTION DETAIL @ LEARN. NODE L02 GUARDRAIL
1 1/2" = 1'-0"

RAILING LEGEND


HR-1	DECORATIVE METAL HANDRAILS & GUARDRAILS BASIS-OF-DESIGN: VIVA STRUC Railing System
HR-2	WALL-ATTACHED METAL HANDRAILS BASIS-OF-DESIGN: VIVA Wall Rail System
HR-3	FLOOR MOUNTED METAL HANDRAILS BASIS-OF-DESIGN: VIVA FSR Free Standing Rail System
HR-4	DECORATIVE METAL HANDRAILS & GUARDRAILS BASIS-OF-DESIGN: VIVA BLADE Railing System
HR-5	NON-GALVANIZED STEEL PIPE AND TUBE RAILING
HR-6	GALVANIZED STEEL PIPE AND TUBE RAILING
CDR	CANE DETECTION RAILING, PAINTED STEEL

NOTE: CUT PATTERN & FINISH SCHEDULE HR-1


STAIR NAME	CUT PATTERN	FINISH
ATRIUM STAIR	PP-11	PC-50
INNO. TECH STAIR	PP-11	PC-41
LEARN. NODE 1 STAIR	PP-11	PC-41
LEARN. NODE 2 STAIR	PP-11	PC-41
AREA B1 & C1 STAIR	PP-11	PC-41
AREA B2 & C2 STAIR	PP-11	PC-41

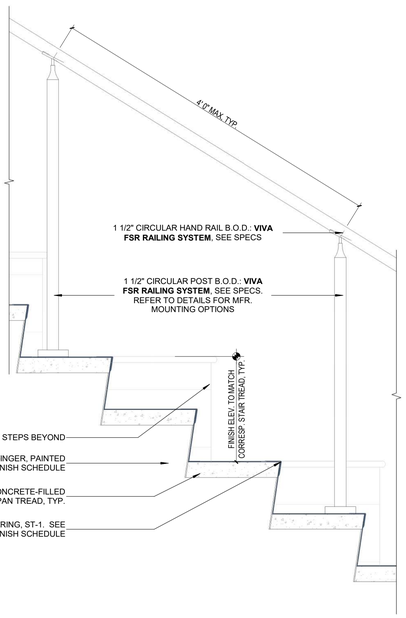


A1 TYP. SECTION DETAIL @ HR-3 ATRIUM STAIR
1 1/2" = 1'-0"

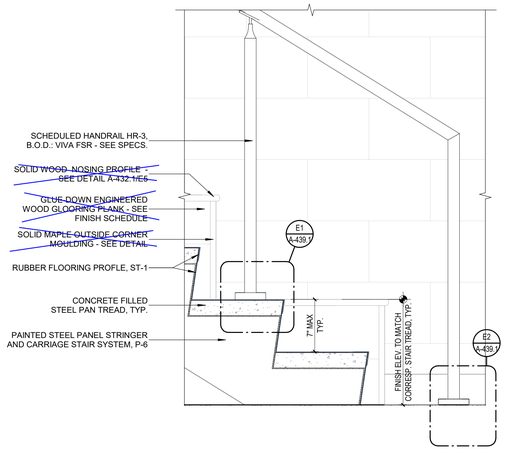

A2 SECTION DETAIL @ L01 ATRIUM LANDING
1 1/2" = 1'-0"

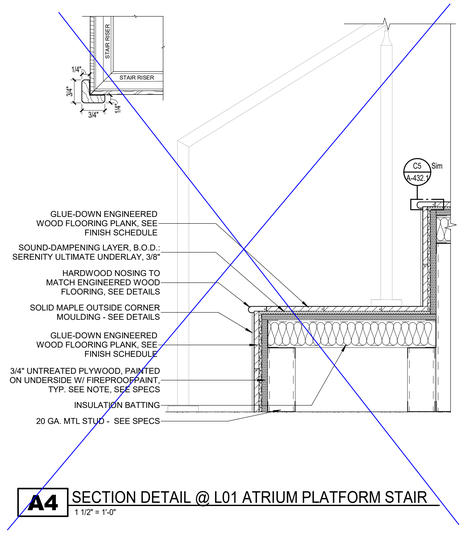

A4 SECTION DETAIL @ L01 ATRIUM PLATFORM STAIR
1 1/2" = 1'-0"

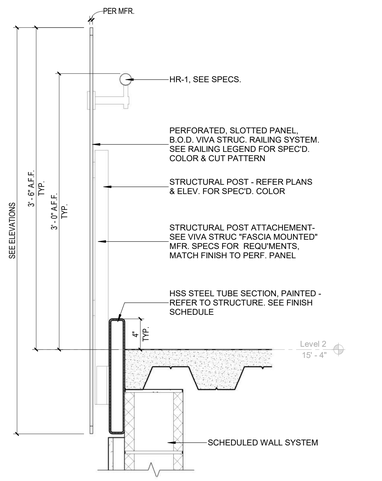

A5 SECTION DETAIL @ L02 ATRIUM LANDING
1 1/2" = 1'-0"

© 2025 DAG ARCHITECTS, INC. ALL RIGHTS RESERVED ALL PART OF THIS DOCUMENT MAY BE COPIED, REPRODUCED OR TRANSMITTED BY ANY MEANS WITHOUT WRITTEN PERMISSION OF DAG ARCHITECTS, INC. THESE DRAWINGS AND SPECIFICATIONS ARE THE PROPERTY AND COPYRIGHT OF DAG ARCHITECTS, INC. AND SHALL NOT BE USED ON ANY OTHER PROJECT OR LOCATION EXCEPT AS DESCRIBED ON THE DRAWINGS, WITHOUT THE PRIOR WRITTEN AGREEMENT OF DAG ARCHITECTS.

DAG Architects
AR0017640
850 South Gadsden Street
Suite 140
Tallahassee, Florida 32301
850.656.7506
www.dagarchitects.com

© 2025 All reproduction & intellectual property rights reserved.

FITZGERALD COLLABORATIVE GROUP, LLC.
AA26001957

STATE OF FLORIDA
ROGER T. GODWIN
AR0017551
09-18-25
REGISTERED ARCHITECT


Roger T. Godwin
Professional Architect:
Florida - License #AR0017551

Digital Signature

PERMIT DOCUMENTS

GADSDEN COUNTY SCHOOL BOARD
New Quincy K-8 School

1400 W. KING STREET
QUINCY, FL 32351

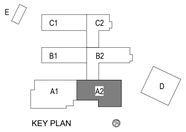

REVISIONS

NO.	DESCRIPTION	DATE

RECEIVED
ALLSTATE CONSTRUCTION
09-18-2025


Project Number	22023
Dated	07-31-2025

VERTICAL DETAILS
A-439


GENERAL NOTES

CASEWORK / INTERIOR SECTION DETAILS


1. ALL SMALL VOIDS BETWEEN WALLS OR PARTITIONS AND ADJACENT LOCKERS, CASEWORK, SHELVING, DOOR FRAMES, BUILT-IN OR SURFACE MOUNTED EQUIPMENT OR FIXTURES, AND SIMILAR ITEMS TO RECEIVE JOINT SEALANT. MATCH SEALANT TO ADJACENT FINISH. ARCHITECT AND/OR INTERIOR DESIGNER TO APPROVE FINAL COLOR. (FOR MORE SEALANT INFORMATION SEE SPECIFICATIONS.)
2. ALL FINISHES INDICATED ON INTERIOR ELEVATIONS AND FINISH SCHEDULE . REFER TO SHEETS A-400 SERIES AND A-641 RESPECTIVELY.
3. ALL CASEWORK TO BE CONSTRUCTED TO FIT THROUGH 3'-0" DOOR WITH HOLLOW METAL FRAME ASSEMBLY.
4. INSTALL FLOORING PRIOR TO CASEWORK INSTALLATION.
5. CASEWORK TO HAVE TOE KICK ON ALL EXPOSED SIDES, UNO.

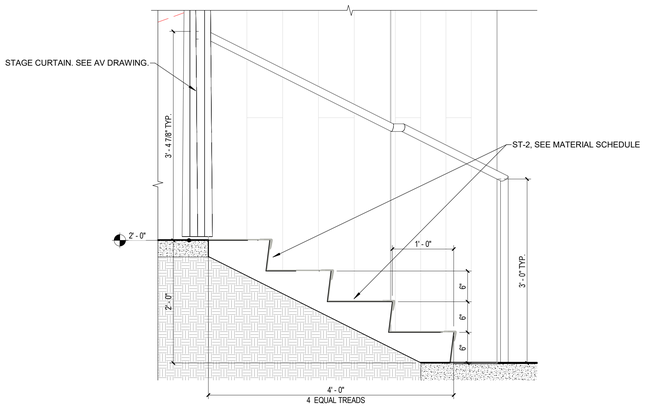


D1 PLATFORM STEPS SECTION
1" = 1'-0"

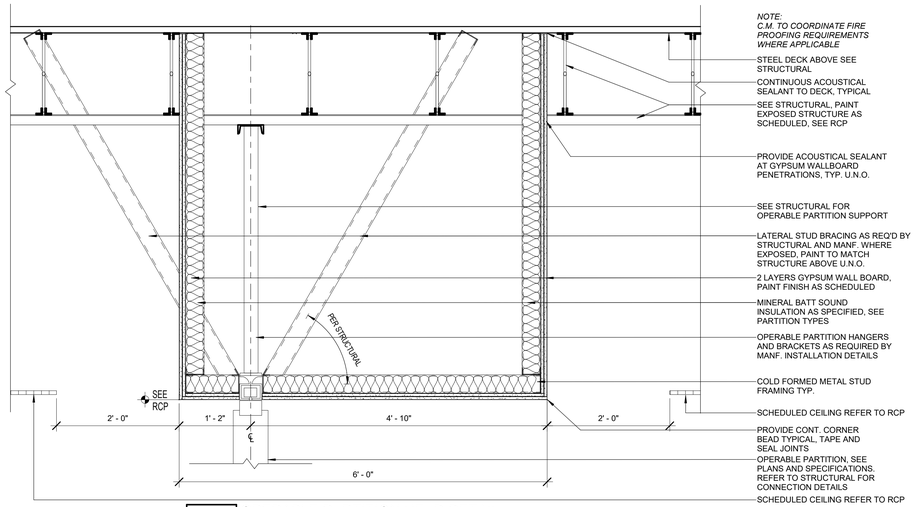


D3 OPERABLE PARTITION HEAD DETAIL
1" = 1'-0"

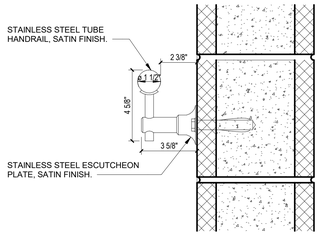


C1 AREA A1 - PLATFORM RAIL SECTION
3" = 1'-0"

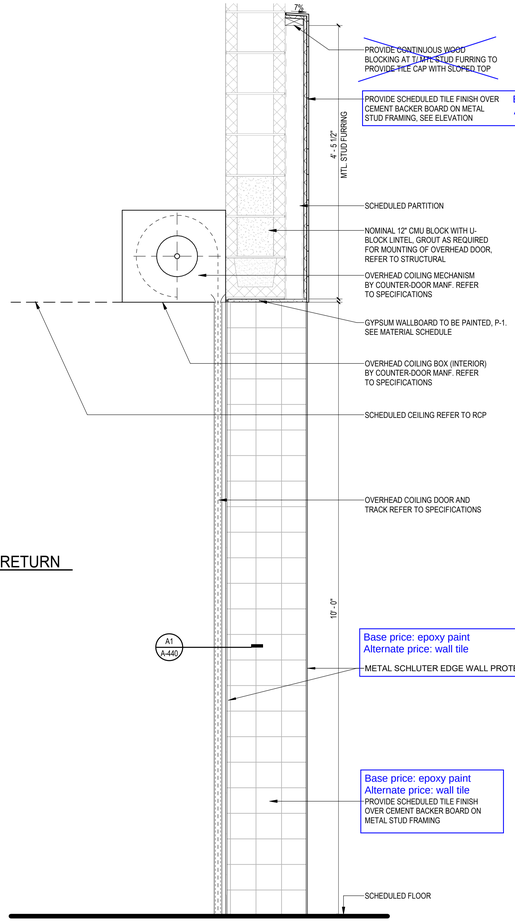


A2 SERVING LINE OVERHEAD COILING DOOR
1" = 1'-0"

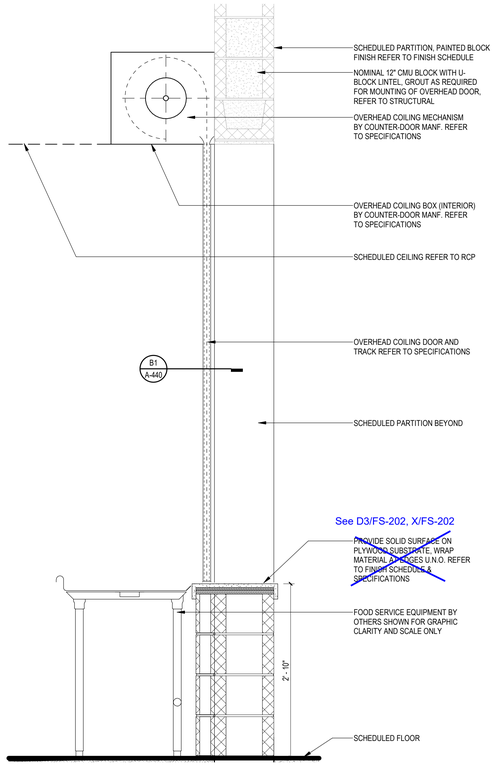


A3 DISH RETURN OVERHEAD COILING DOOR
1" = 1'-0"

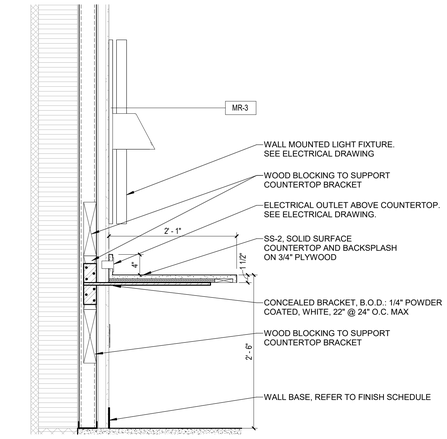


C5 DRESSING ROOM COUNTER
1" = 1'-0"

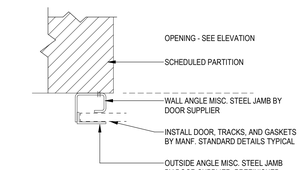

B1 PLAN DETAIL - COILING DOOR JAMB GASKET @ DISH RETURN
3" = 1'-0"

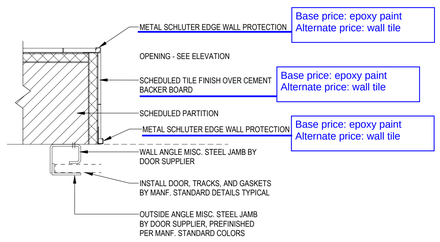

A1 PLAN DETAIL - COILING DOOR JAMB GASKET
3" = 1'-0"

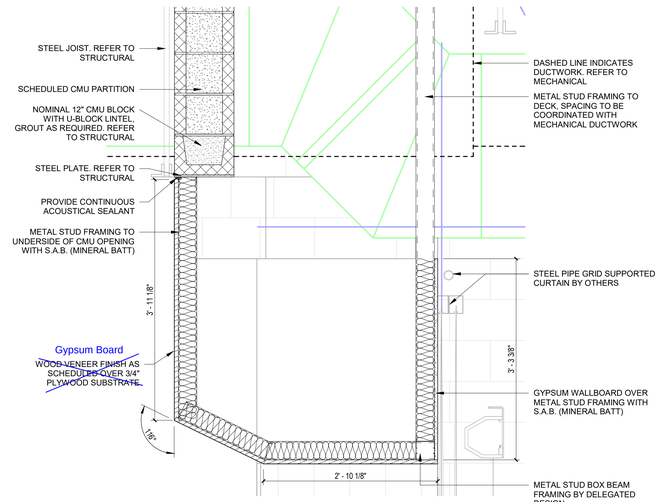

Gypsum Board
~~ACOUSTIC WOOD VENEER~~ BUMPOUT
A5
1" = 1'-0"

© 2025 DAG ARCHITECTS, INC. ALL RIGHTS RESERVED. NO PART OF THIS DOCUMENT MAY BE COPIED, REPRODUCED OR TRANSMITTED BY ANY MEANS WITHOUT WRITTEN PERMISSION OF DAG ARCHITECTS, INC. THESE DRAWINGS AND SPECIFICATIONS ARE THE PROPERTY AND COPYRIGHT OF DAG ARCHITECTS, INC. AND SHALL NOT BE USED ON ANY OTHER PROJECT OR LOCATION EXCEPT AS DESCRIBED ON THE DRAWINGS, WITHOUT THE PRIOR WRITTEN AGREEMENT OF DAG ARCHITECTS.

DAG Architects
AR0017640
850 South Gadsden Street
Suite 140
Tallahassee, Florida 32301
850.656.7506
www.dagarchitects.com

© 2025 All reproduction & intellectual property rights reserved.

FITZGERALD COLLABORATIVE GROUP, LLC.
AA26001957

STATE OF FLORIDA · ROGER · GODWIN · AR0017551 · 09-18-25 · REGISTERED ARCHITECT


Roger T. Godwin
Professional Architect:
Florida - License #AR0017551

Digital Signature

PERMIT DOCUMENTS

GADSDEN COUNTY SCHOOL BOARD
New Quincy K-8 School

1400 W. KING STREET
QUINCY, FL 32351

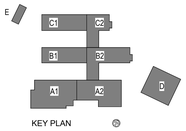

REVISIONS

NO.	DESCRIPTION	DATE

RECEIVED
ALLSTATE CONSTRUCTION
09-18-2025


Project Number	22023
Dated	07-31-2025

INTERIOR DETAILS
A-440


GENERAL NOTES

CASEWORK / INTERIOR SECTION DETAILS


1. ALL SMALL VOIDS BETWEEN WALLS OR PARTITIONS AND ADJACENT LOCKERS, CASEWORK, SHELVING, DOOR FRAMES, BUILT-IN OR SURFACE MOUNTED EQUIPMENT OR FIXTURES, AND SIMILAR ITEMS TO RECEIVE JOINT SEALANT. MATCH SEALANT TO ADJACENT FINISH. ARCHITECT AND/OR INTERIOR DESIGNER TO APPROVE FINAL COLOR. (FOR MORE SEALANT INFORMATION SEE SPECIFICATIONS.)
2. ALL FINISHES INDICATED ON INTERIOR ELEVATIONS AND FINISH SCHEDULE . REFER TO SHEETS A-400 SERIES AND A-641 RESPECTIVELY.
3. ALL CASEWORK TO BE CONSTRUCTED TO FIT THROUGH 3'-0" DOOR WITH HOLLOW METAL FRAME ASSEMBLY.
4. INSTALL FLOORING PRIOR TO CASEWORK INSTALLATION.
5. CASEWORK TO HAVE TOE KICK ON ALL EXPOSED SIDES, UNO.

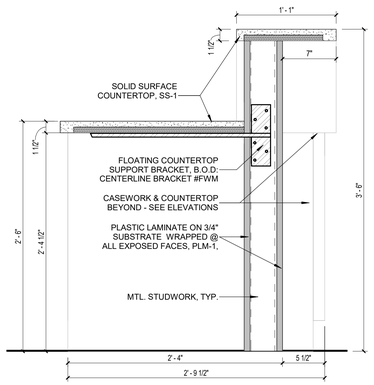


C1 LIB. DESK TRANSACTION TOP
1 1/2" = 1'-0"

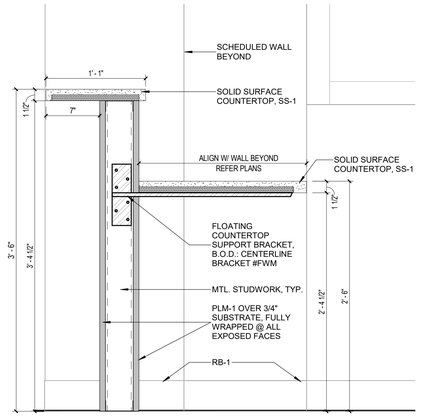


C2 LIB. DESK WEST TOP
1 1/2" = 1'-0"

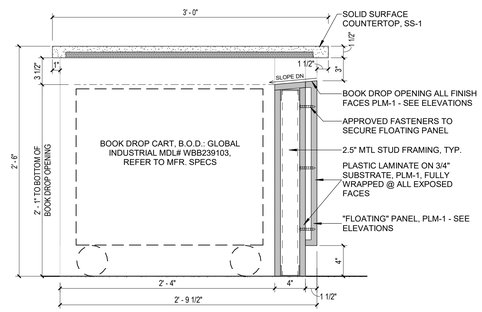


C3 LIB. DESK BOOK DROP OFF
1 1/2" = 1'-0"

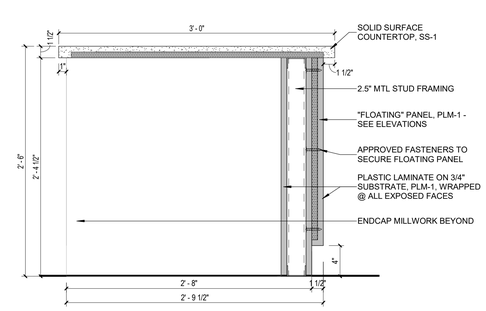


C5 LIB. DESK ADA TOP
1 1/2" = 1'-0"

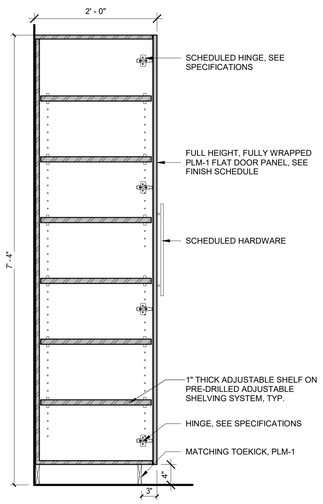


A1 TALL CABINET FULL HEIGHT DOOR
1" = 1'-0"

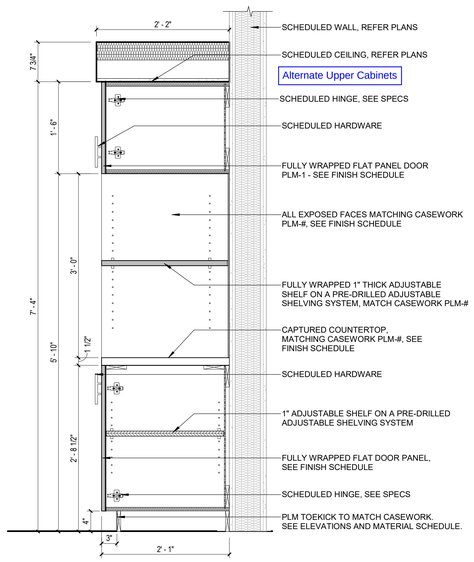


A2 CASEWORK SECTION - MICROWAVE CABINET
1" = 1'-0"

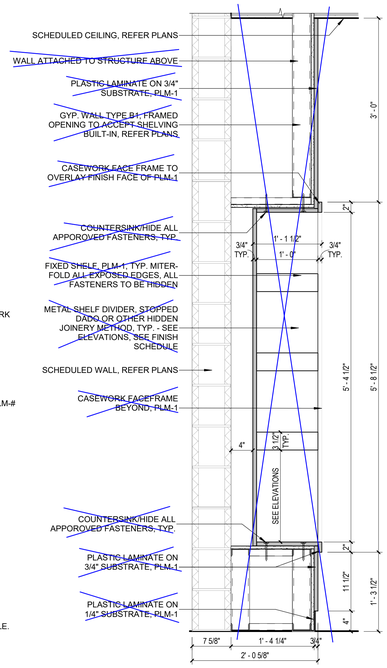

A3 INNOVATION NOOK BOOK SHELF
1" = 1'-0"

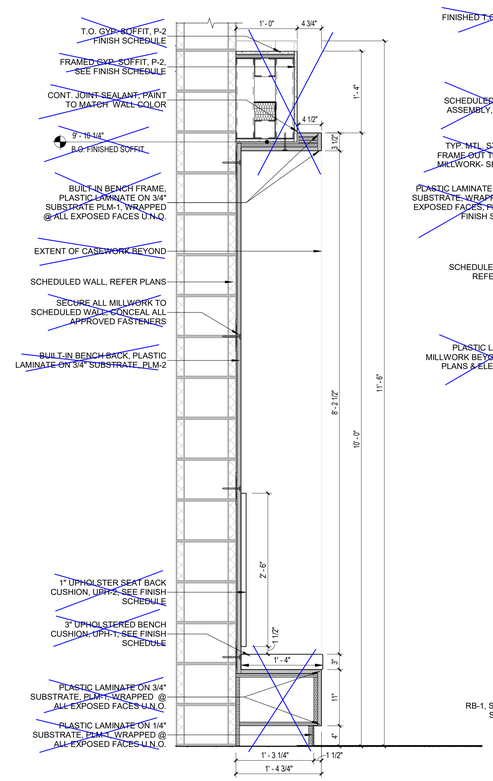

A4 INNOVATION WEST WALL BENCH
1" = 1'-0"

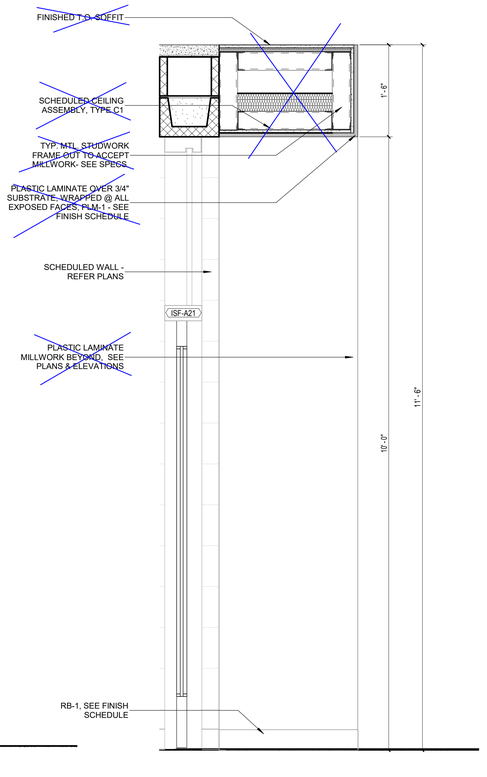

A6 INNOVATION WEST WALL BUILT-IN
1" = 1'-0"

© 2025 All reproduction & intellectual property rights reserved.

DAG Architects
AR0017640
850 South Gadsden Street
Suite 140
Tallahassee, Florida 32301
850.656.7506
www.dagarchitects.com

FITZGERALD COLLABORATIVE GROUP, LLC.
AA26001957

STATE OF FLORIDA
ROGER T. GODWIN
AR0017551
09-18-25
REGISTERED ARCHITECT


Roger T. Godwin
Professional Architect:
Florida - License #AR0017551

Digital Signature

PERMIT DOCUMENTS

GADSDEN COUNTY SCHOOL BOARD
New Quincy K-8 School

1400 W. KING STREET
QUINCY, FL 32351

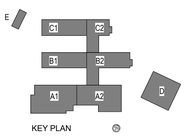

REVISIONS

NO.	DESCRIPTION	DATE

RECEIVED
ALLSTATE CONSTRUCTION
09-18-2025

Project Number	22023
Dated	07-31-2025


INTERIOR DETAILS
A-441

©2025 DAG ARCHITECTS, INC. ALL RIGHTS RESERVED NO PART OF THIS DOCUMENT MAY BE COPIED, REPRODUCED OR TRANSMITTED BY ANY MEANS WITHOUT WRITTEN PERMISSION OF DAG ARCHITECTS, INC. THESE DRAWINGS AND SPECIFICATIONS ARE THE PROPERTY AND COPYRIGHT OF DAG ARCHITECTS, INC. AND SHALL NOT BE USED ON ANY OTHER PROJECT OR LOCATION EXCEPT AS DESCRIBED ON THE DRAWINGS, WITHOUT THE PRIOR WRITTEN AGREEMENT OF DAG ARCHITECTS.


GENERAL NOTES

CASEWORK / INTERIOR SECTION DETAILS


1. ALL SMALL VOIDS BETWEEN WALLS OR PARTITIONS AND ADJACENT LOCKERS, CASEWORK, SHELVING, DOOR FRAMES, BUILT-IN OR SURFACE MOUNTED EQUIPMENT OR FIXTURES, AND SIMILAR ITEMS TO RECEIVE JOINT SEALANT. MATCH SEALANT TO ADJACENT FINISH. ARCHITECT AND/OR INTERIOR DESIGNER TO APPROVE FINAL COLOR. (FOR MORE SEALANT INFORMATION SEE SPECIFICATIONS.)
2. ALL FINISHES INDICATED ON INTERIOR ELEVATIONS AND FINISH SCHEDULE . REFER TO SHEETS A-400 SERIES AND A-641 RESPECTIVELY.
3. ALL CASEWORK TO BE CONSTRUCTED TO FIT THROUGH 3'-0" DOOR WITH HOLLOW METAL FRAME ASSEMBLY.
4. INSTALL FLOORING PRIOR TO CASEWORK INSTALLATION.
5. CASEWORK TO HAVE TOE KICK ON ALL EXPOSED SIDES, UNO.

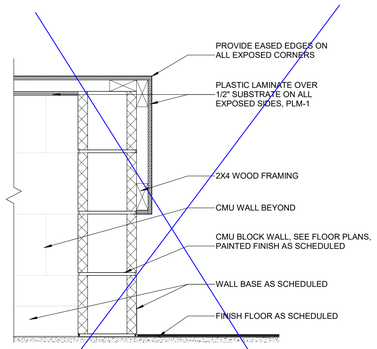


D1 INNOV. CENTER BOOKCASE 1.2
1 1/2" = 1'-0"

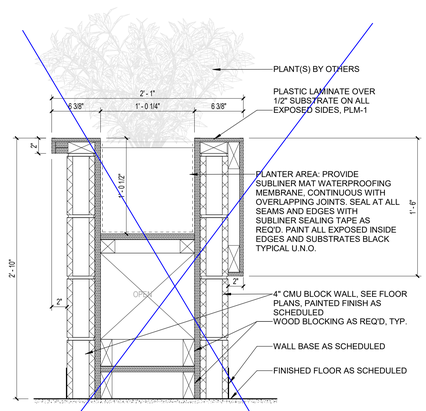


D2 INNOV. CENTER PLANTER
1 1/2" = 1'-0"

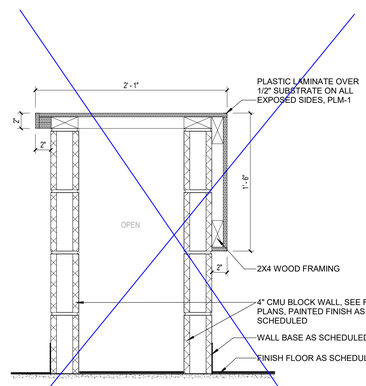


D3 INNOV. CENTER PLANTER COUNTER
1 1/2" = 1'-0"

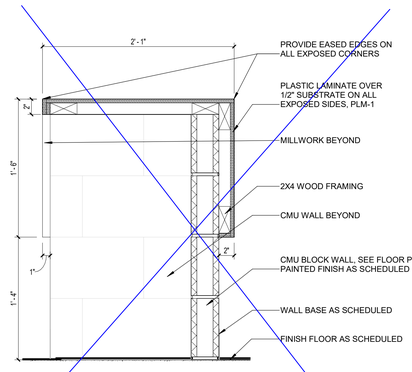


D4 INNOV. CENTER BOOKCASE 1.1
1 1/2" = 1'-0"

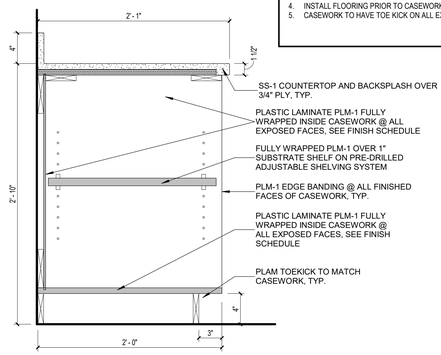


D5 34" HIGH BASE SHELVING
1 1/2" = 1'-0"

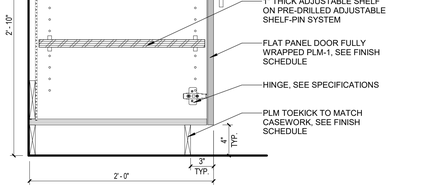


C1 TYPICAL 34" HIGH BASE CABINET
1 1/2" = 1'-0"

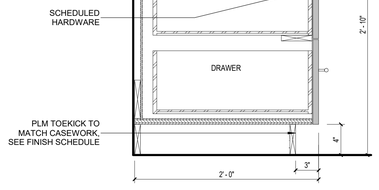


C2 34" HIGH 3-DRAWER BASE CAB.
1 1/2" = 1'-0"

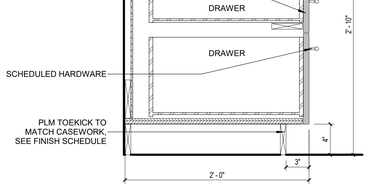


C3 34" HIGH 4-DRAWER BASE CAB.
1 1/2" = 1'-0"

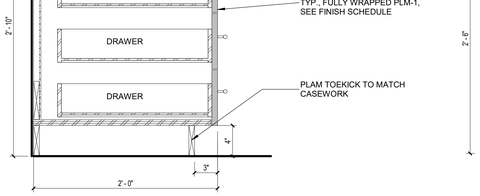


C4 34" HIGH BASE FOUR DRAWERS
1 1/2" = 1'-0"

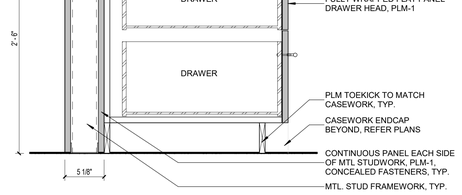


C5 RECEPTION ADA TOP
1 1/2" = 1'-0"

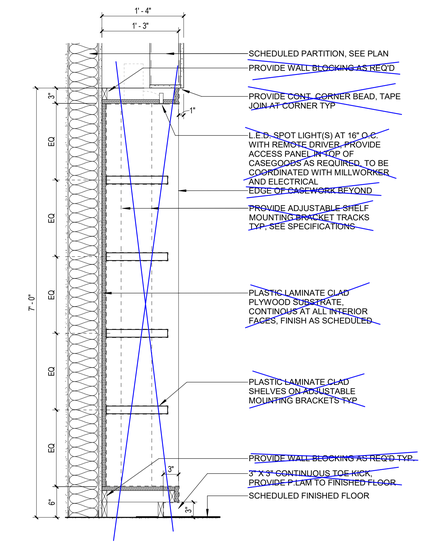


A1 TROPHY CASE
1" = 1'-0"

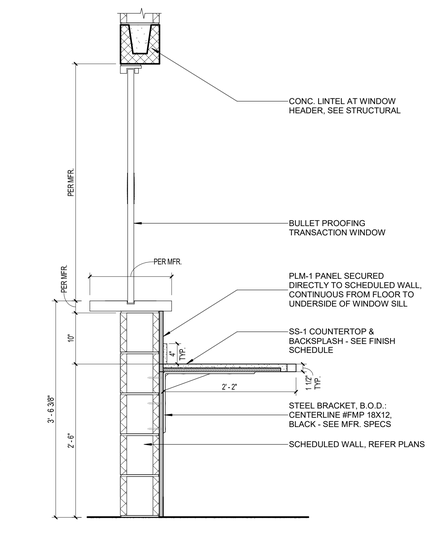


A2 RECEPTION DESK & CONTROL LOBBY COUNTER
1" = 1'-0"

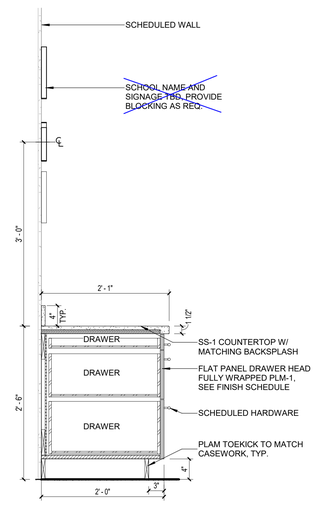

A3 RECEPTION SIGNAGE WALL
1" = 1'-0"

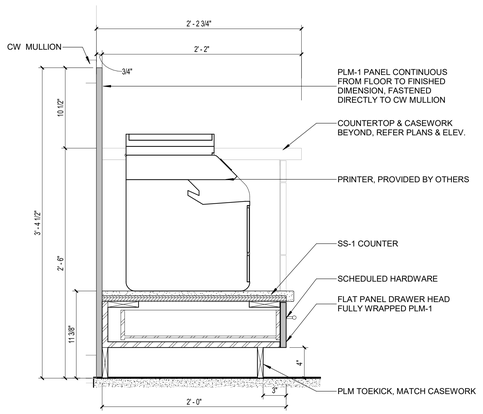

A4 RECEPTION PRINTER COUNTER
1 1/2" = 1'-0"

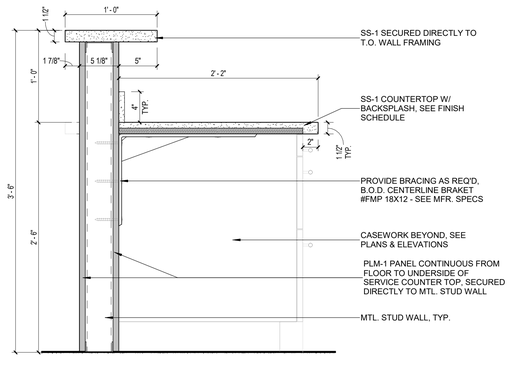

A5 RECEPTION TRANSACTION TOP
1 1/2" = 1'-0"

© 2025 DAG ARCHITECTS, INC. ALL RIGHTS RESERVED AS PART OF THIS DOCUMENT MAY BE COPIED, REPRODUCED OR TRANSMITTED BY ANY MEANS WITHOUT WRITTEN PERMISSION OF DAG ARCHITECTS, INC. THESE DRAWINGS AND SPECIFICATIONS ARE THE PROPERTY AND COPYRIGHT OF DAG ARCHITECTS, INC. AND SHALL NOT BE USED ON ANY OTHER PROJECT OR LOCATION EXCEPT AS DESCRIBED ON THE DRAWINGS, WITHOUT THE PRIOR WRITTEN AGREEMENT OF DAG ARCHITECTS.

DAG Architects
AR0017640
850 South Gadsden Street
Suite 140
Tallahassee, Florida 32301
850.656.7506
www.dagarchitects.com

© 2025 All reproduction & intellectual property rights reserved.

FITZGERALD COLLABORATIVE GROUP, LLC.
AA26001957

STATE OF FLORIDA — ROGER T. GODWIN — AR0017551 — 09-18-25 — REGISTERED ARCHITECT


Roger T. Godwin
Professional Architect:
Florida - License #AR0017551

Digital Signature

PERMIT DOCUMENTS

GADSDEN COUNTY SCHOOL BOARD
New Quincy K-8 School

1400 W. KING STREET
QUINCY, FL 32351

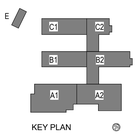

REVISIONS

NO.	DESCRIPTION	DATE

RECEIVED
ALLSTATE CONSTRUCTION
09-18-2025

Project Number	22023
Dated	07-31-2025


INTERIOR DETAILS

A-442


GENERAL NOTES

CASEWORK / INTERIOR SECTION DETAILS


1. ALL SMALL VOIDS BETWEEN WALLS OR PARTITIONS AND ADJACENT LOCKERS, CASEWORK, SHELVING, DOOR FRAMES, BUILT-IN OR SURFACE MOUNTED EQUIPMENT OR FIXTURES, AND SIMILAR ITEMS TO RECEIVE JOINT SEALANT. MATCH SEALANT TO ADJACENT FINISH. ARCHITECT AND/OR INTERIOR DESIGNER TO APPROVE FINAL COLOR. (FOR MORE SEALANT INFORMATION SEE SPECIFICATIONS.)
2. ALL FINISHES INDICATED ON INTERIOR ELEVATIONS AND FINISH SCHEDULE . REFER TO SHEETS A-400 SERIES AND A-641 RESPECTIVELY.
3. ALL CASEWORK TO BE CONSTRUCTED TO FIT THROUGH 3'-0" DOOR WITH HOLLOW METAL FRAME ASSEMBLY.
4. INSTALL FLOORING PRIOR TO CASEWORK INSTALLATION.
5. CASEWORK TO HAVE TOE KICK ON ALL EXPOSED SIDES, UNO.

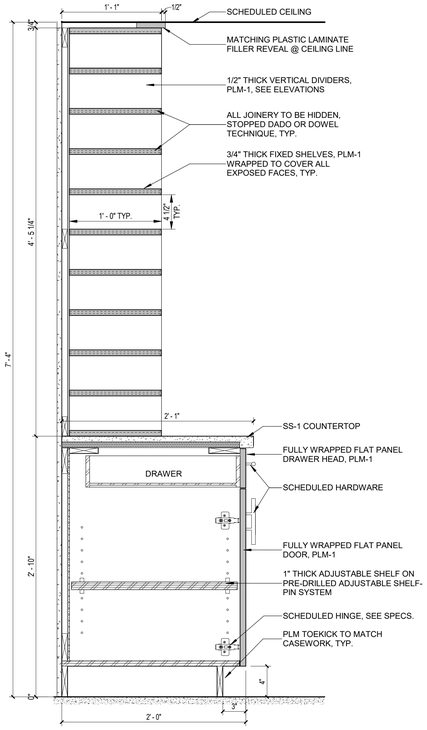


C1 34" HIGH BASE DOOR/DRAWER CABINET & MAILBOXES
1 1/2" = 1'-0"

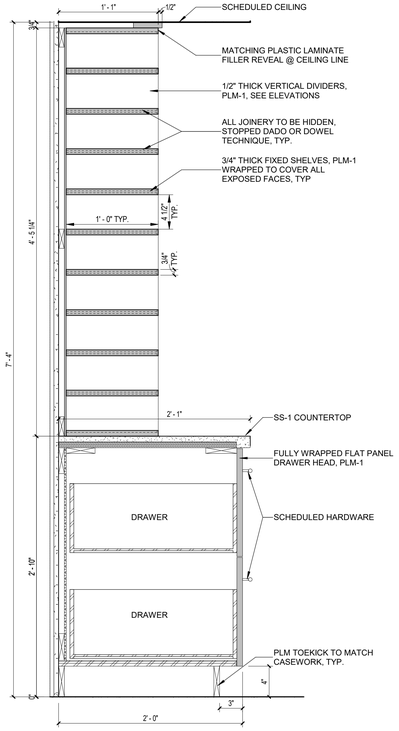


C2 34" HIGH BASE 2-DRAWER CABINET & MAILBOXES
1 1/2" = 1'-0"

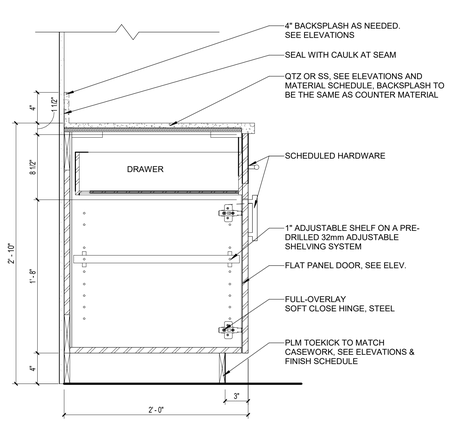


D3 DOOR/DRAWER BASE CAB., 2'-10" H X 2'-0" D
1 1/2" = 1'-0"

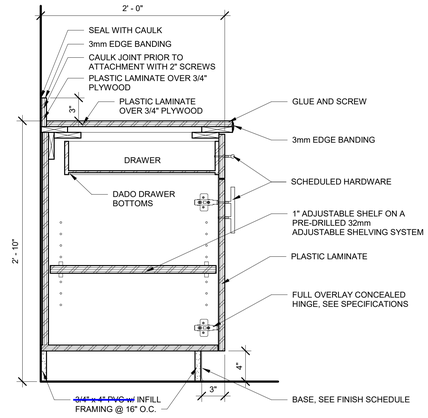


D4 34" HIGH BASE CABINET (1) DRAWER
1 1/2" = 1'-0"

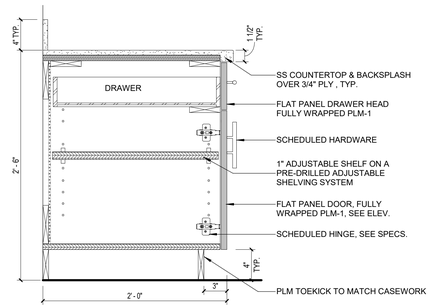


C3 TYPICAL 30" HIGH BASE CAB.
1 1/2" = 1'-0"

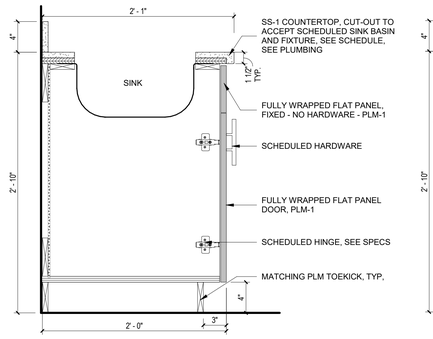


C4 34" HIGH BASE SINK
1 1/2" = 1'-0"

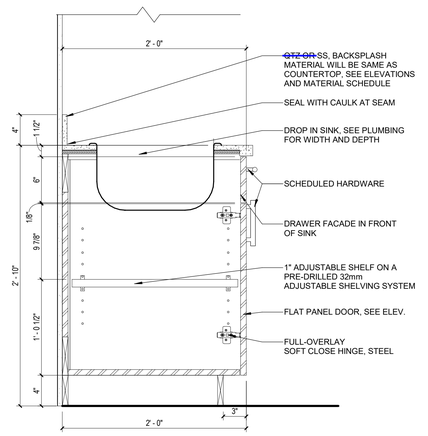


C6 DOOR/DRAWER SINK BASE CAB., 2'-10" H X 2'-0" D
1 1/2" = 1'-0"

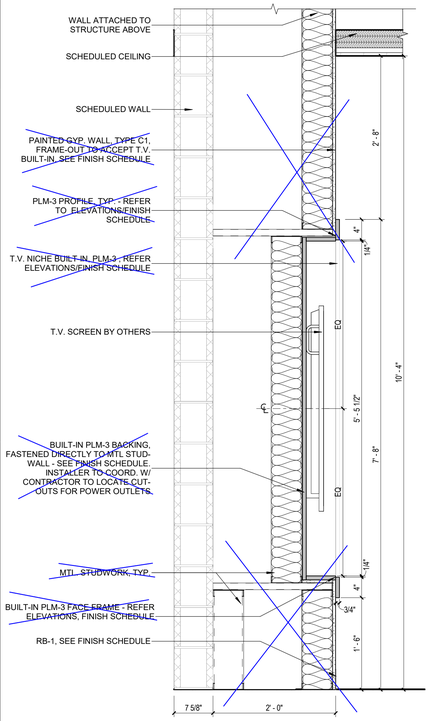


A1 LEARNING NODE SCREEN WALL SECTION
1" = 1'-0"

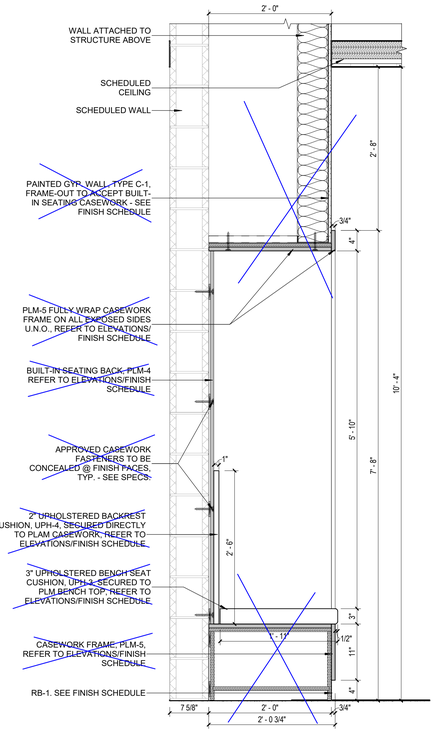

A2 LEARN. NODE BUILT-IN SEATING TYP. L01
1" = 1'-0"

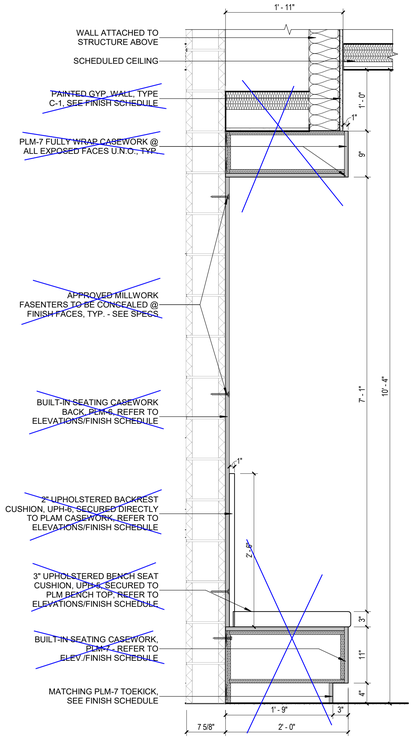

A4 LEARN. NODE BUILT-IN SEATING TYP. L02
1" = 1'-0"

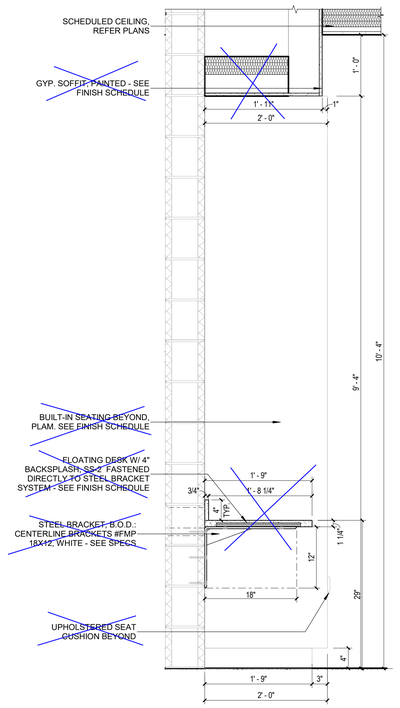

A5 LEARN. NODE TYP. FLOATING DESK @ L02
1" = 1'-0"

© 2025 DAG ARCHITECTS, INC. ALL RIGHTS RESERVED NO PART OF THIS DOCUMENT MAY BE COPIED, REPRODUCED OR TRANSMITTED BY ANY MEANS WITHOUT WRITTEN PERMISSION OF DAG ARCHITECTS, INC. THESE DRAWINGS AND SPECIFICATIONS ARE THE PROPERTY AND COPYRIGHT OF DAG ARCHITECTS, INC. AND SHALL NOT BE USED ON ANY OTHER PROJECT OR LOCATION EXCEPT AS DESCRIBED ON THE DRAWINGS, WITHOUT THE PRIOR WRITTEN AGREEMENT OF DAG ARCHITECTS.

DAG Architects
AR0017640
850 South Gadsden Street
Suite 140
Tallahassee, Florida 32301
850.656.7506
www.dagarchitects.com

© 2025 All reproduction & intellectual property rights reserved.

FITZGERALD COLLABORATIVE GROUP, LLC.
AA26001957

STATE OF FLORIDA · ROGER · GODWIN · AR0017551 · 09-18-25 · REGISTERED ARCHITECT

Roger T. Godwin
Professional Architect:
Florida - License #AR0017551


Digital Signature

PERMIT DOCUMENTS

GADSDEN COUNTY SCHOOL BOARD
New Quincy K-8 School

GADSDEN COUNTY SCHOOL BOARD — FL

1400 W. KING STREET
QUINCY, FL 32351

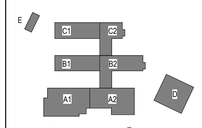


REVISIONS


NO.	DESCRIPTION	DATE

RECEIVED
ALLSTATE CONSTRUCTION
09-18-2025


Project Number	22023
Dated	07-31-2025

INTERIOR DETAILS
A-443

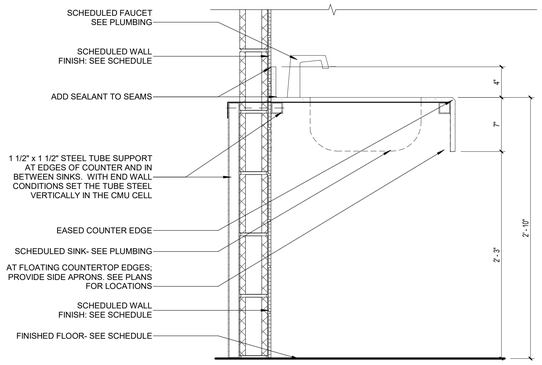


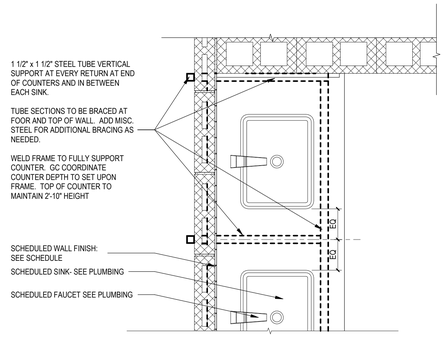


D1 APRON SINK SECTION DETAIL
1 1/2" = 1'-0"

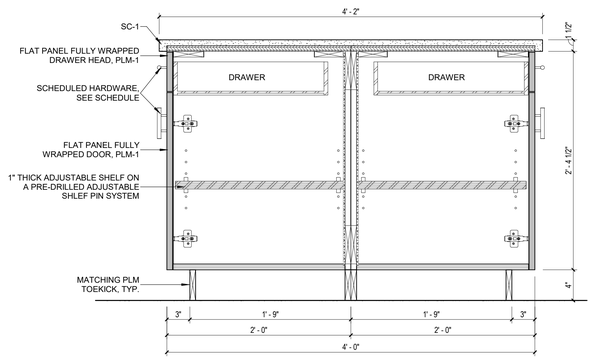


D2 APRON SINK PLAN DETAIL
1" = 1'-0"

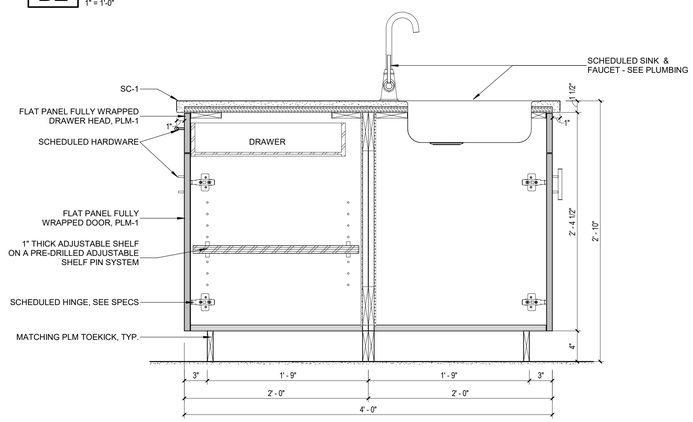

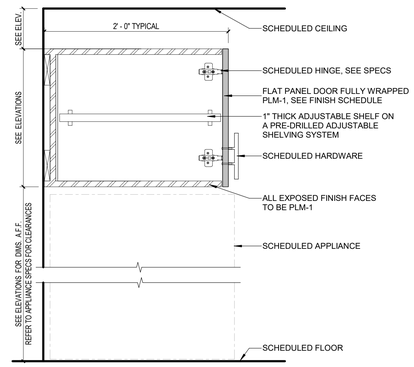


Alternate Upper Cabinets

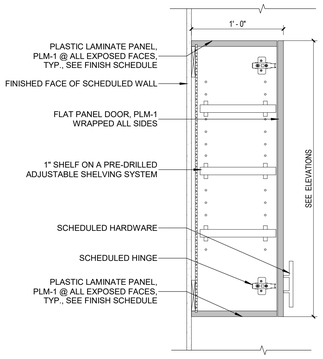


Alternate Upper Cabinets

C1 WORKROOM ISLAND DETAIL
1 1/2" = 1'-0"

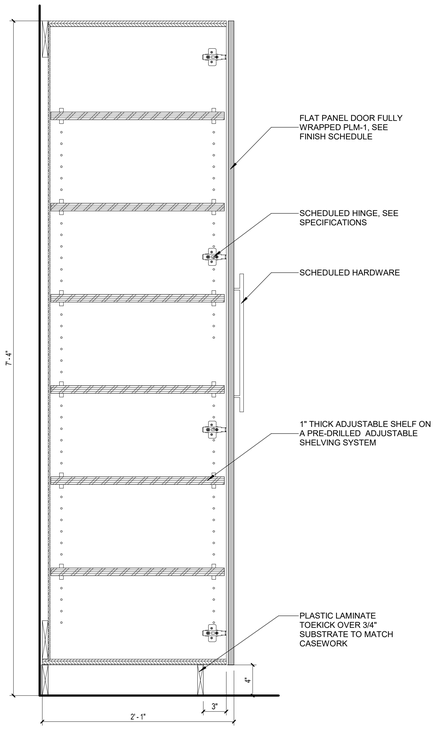


C2 ISLAND BASE CABINET W/ SINK
1 1/2" = 1'-0"

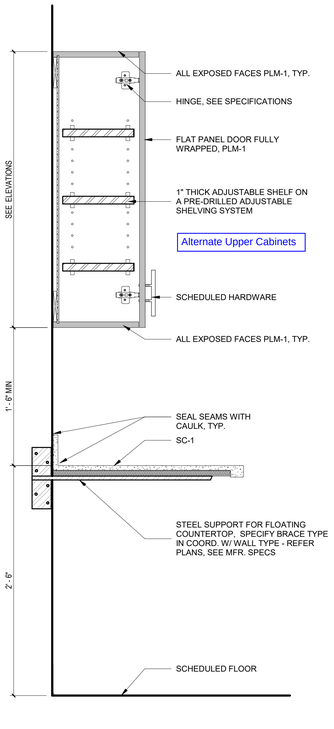


Alternate Upper Cabinets

C4 TYPICAL UPPER BRIDGE CABINET
1 1/2" = 1'-0"

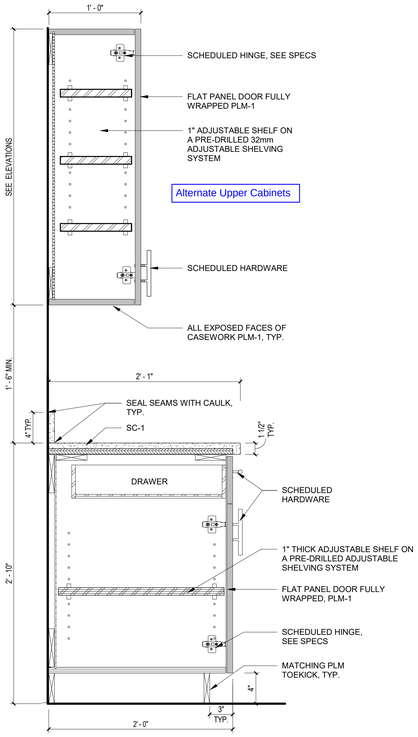

Alternate Upper Cabinets

C5 TYPICAL UPPER CABINET
1 1/2" = 1'-0"

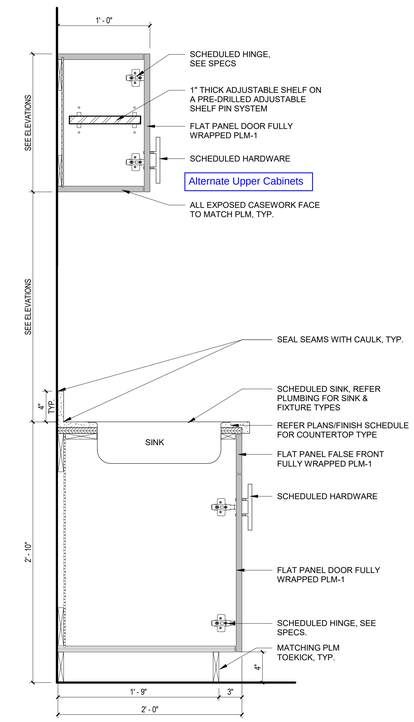

A1 TALL CABINET 25" DEEP 7'4"
1 1/2" = 1'-0"

A2 TYPICAL FLOATING COUNTER W/ UPPER CABINET
1 1/2" = 1'-0"

A4 TYPICAL BASE W/ UPPER CABINET
1 1/2" = 1'-0"

A5 TYPICAL SINK BASE W/ UPPER CABINET
1 1/2" = 1'-0"

GENERAL NOTES
CASEWORK / INTERIOR SECTION DETAILS

1. ALL SMALL VOIDS BETWEEN WALLS OR PARTITIONS AND ADJACENT LOCKERS, CASEWORK, SHELVING, DOOR FRAMES, BUILT-IN OR SURFACE MOUNTED EQUIPMENT OR FIXTURES, AND SIMILAR ITEMS TO RECEIVE JOINT SEALANT. MATCH SEALANT TO ADJACENT FINISH. ARCHITECT AND/OR INTERIOR DESIGNER TO APPROVE FINAL COLOR. (FOR MORE SEALANT INFORMATION SEE SPECIFICATIONS.)
2. ALL FINISHES INDICATED ON INTERIOR ELEVATIONS AND FINISH SCHEDULE . REFER TO SHEETS A-400 SERIES AND A-641 RESPECTIVELY.
3. ALL CASEWORK TO BE CONSTRUCTED TO FIT THROUGH 3'-0" DOOR WITH HOLLOW METAL FRAME ASSEMBLY.
4. INSTALL FLOORING PRIOR TO CASEWORK INSTALLATION.
5. CASEWORK TO HAVE TOE KICK ON ALL EXPOSED SIDES, UNO.

© 2025 DAG ARCHITECTS, INC. ALL RIGHTS RESERVED NO PART OF THIS DOCUMENT MAY BE COPIED, REPRODUCED OR TRANSMITTED BY ANY MEANS WITHOUT WRITTEN PERMISSION OF DAG ARCHITECTS, INC. THESE DRAWINGS AND SPECIFICATIONS ARE THE PROPERTY AND COPYRIGHT OF DAG ARCHITECTS, INC. AND SHALL NOT BE USED ON ANY OTHER PROJECT OR LOCATION EXCEPT AS DESCRIBED ON THE DRAWINGS, WITHOUT THE PRIOR WRITTEN AGREEMENT OF DAG ARCHITECTS.

DAG Architects
AR0017640
850 South Gadsden Street
Suite 140
Tallahassee, Florida 32301
850.656.7506
www.dagarchitects.com

© 2025 All reproduction & intellectual property rights reserved.

FITZGERALD COLLABORATIVE GROUP, LLC.
AA26001957

STATE OF FLORIDA · ROGER T. GODWIN · AR0017551 · 09-18-25 · REGISTERED ARCHITECT


Roger T. Godwin
Professional Architect:
Florida - License #AR0017551

Digital Signature

PERMIT DOCUMENTS

GADSDEN COUNTY SCHOOL BOARD
New Quincy K-8 School

1400 W. KING STREET
QUINCY, FL 32351

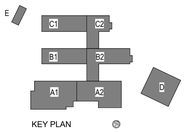


REVISIONS


NO.	DESCRIPTION	DATE

RECEIVED
ALLSTATE CONSTRUCTION
09-18-2025


Project Number	22023
Dated	07-31-2025

INTERIOR DETAILS
A-444

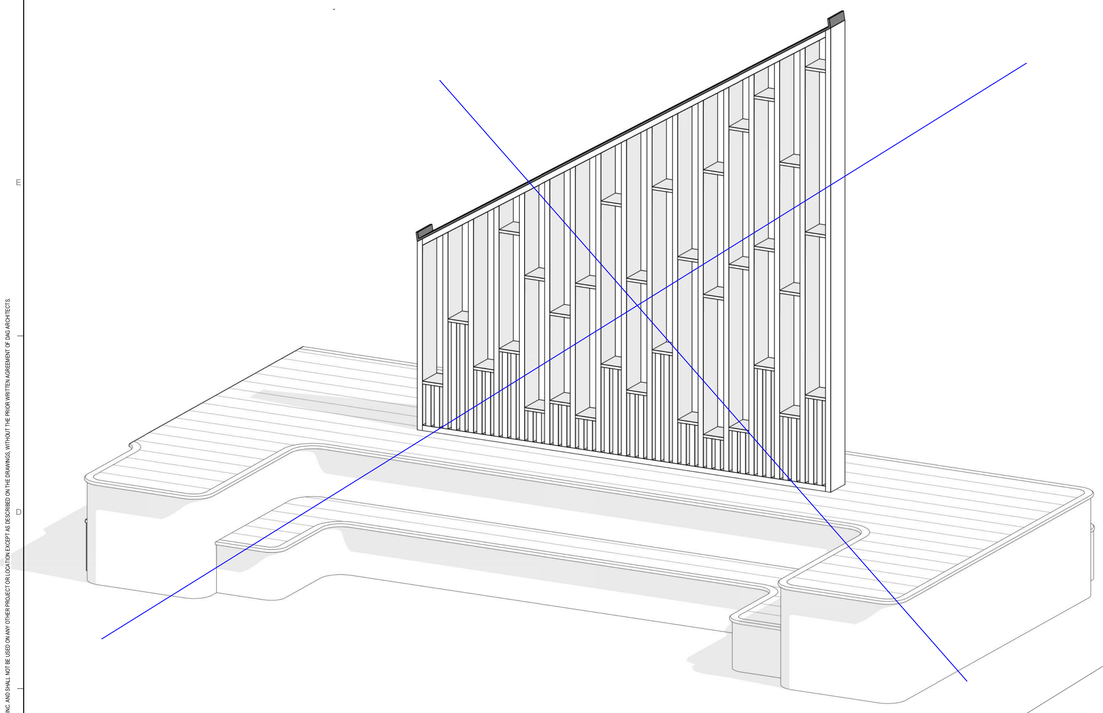

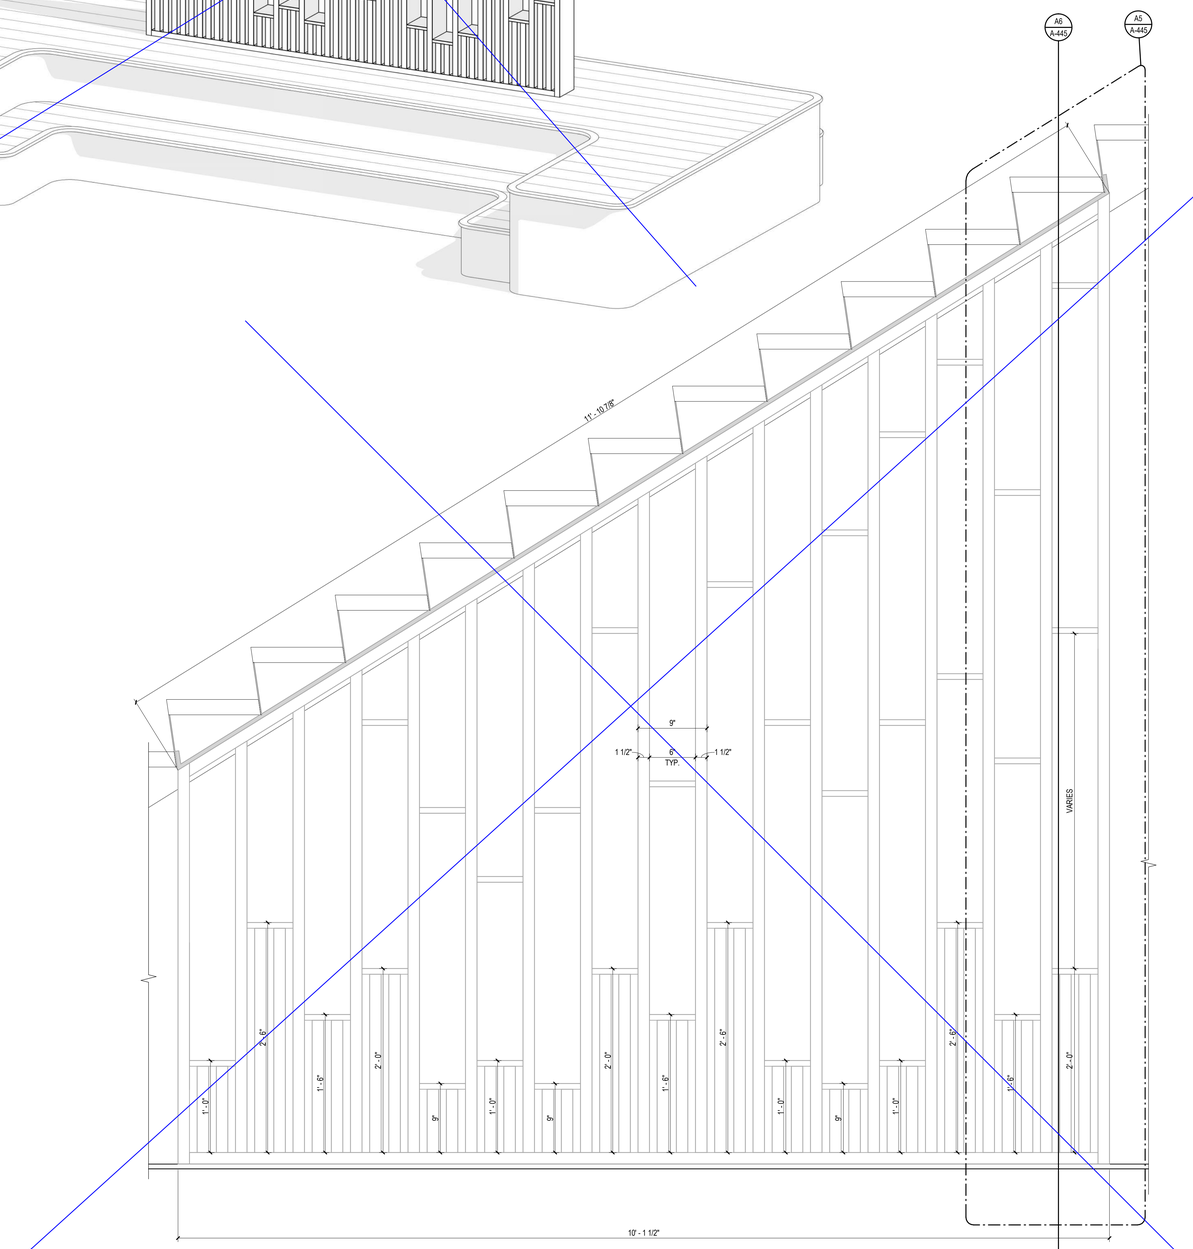

A2 ENLARGED ELEV. LEARNING NODE 1 SCREEN WALL
1 1/2" = 1'-0"

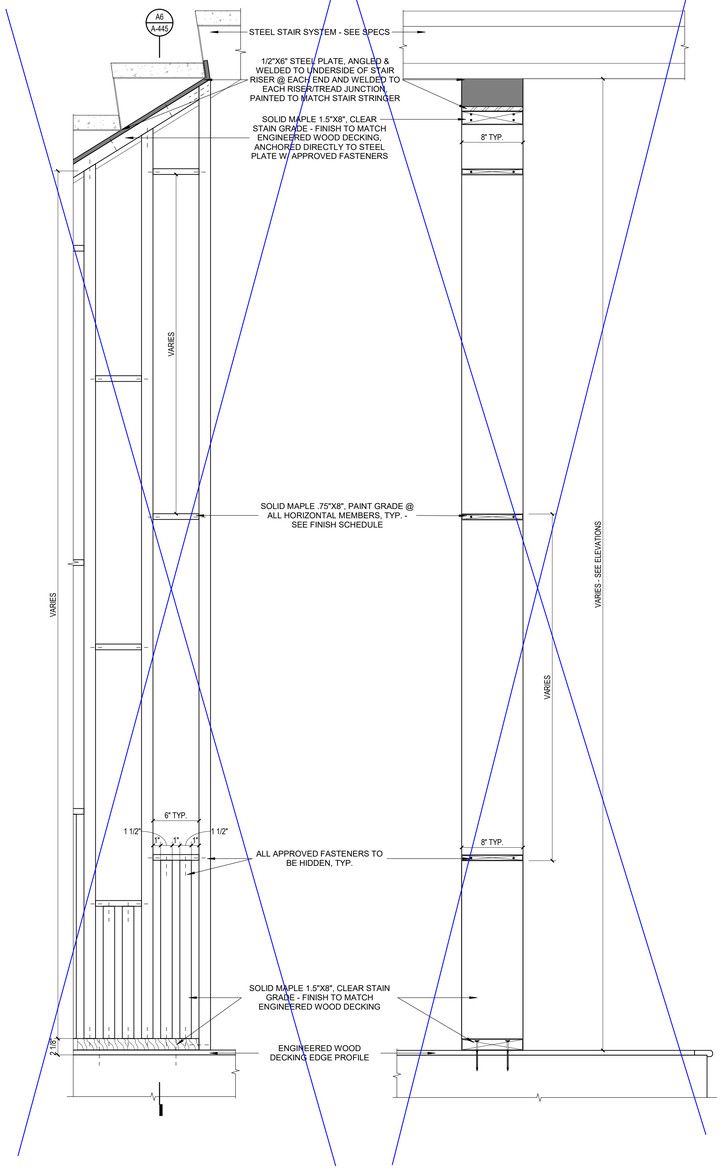

A5 ELEVATION DETAIL
1 1/2" = 1'-0"

A6 SECTION DETAIL
1 1/2" = 1'-0"

GENERAL NOTES

CASEWORK / INTERIOR SECTION DETAILS

1. ALL SMALL VOIDS BETWEEN WALLS OR PARTITIONS AND ADJACENT LOCKERS, CASEWORK, SHELVING, DOOR FRAMES, BUILT-IN OR SURFACE MOUNTED EQUIPMENT OR FIXTURES, AND SIMILAR ITEMS TO RECEIVE JOINT SEALANT. MATCH SEALANT TO ADJACENT FINISH. ARCHITECT AND/OR INTERIOR DESIGNER TO APPROVE FINAL COLOR. (FOR MORE SEALANT INFORMATION SEE SPECIFICATIONS.)
2. ALL FINISHES INDICATED ON INTERIOR ELEVATIONS AND FINISH SCHEDULE . REFER TO SHEETS A-400 SERIES AND A-641 RESPECTIVELY.
3. ALL CASEWORK TO BE CONSTRUCTED TO FIT THROUGH 3'-0" DOOR WITH HOLLOW METAL FRAME ASSEMBLY.
4. INSTALL FLOORING PRIOR TO CASEWORK INSTALLATION.
5. CASEWORK TO HAVE TOE KICK ON ALL EXPOSED SIDES, UNO.

© 2025 DAG ARCHITECTS, INC. ALL RIGHTS RESERVED NO PART OF THIS DOCUMENT MAY BE COPIED, REPRODUCED OR TRANSMITTED BY ANY MEANS WITHOUT WRITTEN PERMISSION OF DAG ARCHITECTS, INC. THESE DRAWINGS AND SPECIFICATIONS ARE THE PROPERTY AND COPYRIGHT OF DAG ARCHITECTS, INC. AND SHALL NOT BE USED ON ANY OTHER PROJECT OR LOCATION EXCEPT AS DESCRIBED ON THE DRAWINGS, WITHOUT THE PRIOR WRITTEN AGREEMENT OF DAG ARCHITECTS.

DAG Architects
AR0017640
850 South Gadsden Street
Suite 140
Tallahassee, Florida 32301
850.656.7506
www.dagarchitects.com

© 2025 All reproduction & intellectual property rights reserved.

FITZGERALD COLLABORATIVE GROUP, LLC.
AA26001957

STATE OF FLORIDA
ROGER T. GODWIN
AR0017551
09-18-25
REGISTERED ARCHITECT


Roger T. Godwin
Professional Architect:
Florida - License #AR0017551

Digital Signature

PERMIT DOCUMENTS

GADSDEN COUNTY SCHOOL BOARD
New Quincy K-8 School

1400 W. KING STREET
QUINCY, FL 32351

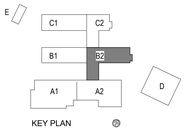

REVISIONS

NO.	DESCRIPTION	DATE

RECEIVED
ALLSTATE CONSTRUCTION
09-18-2025


Project Number	22023
Dated	07-31-2025

INTERIOR DETAILS
A-445


GENERAL NOTES

CASEWORK / INTERIOR SECTION DETAILS


1. ALL SMALL VOIDS BETWEEN WALLS OR PARTITIONS AND ADJACENT LOCKERS, CASEWORK, SHELVING, DOOR FRAMES, BUILT-IN OR SURFACE MOUNTED EQUIPMENT OR FIXTURES, AND SIMILAR ITEMS TO RECEIVE JOINT SEALANT. MATCH SEALANT TO ADJACENT FINISH. ARCHITECT AND/OR INTERIOR DESIGNER TO APPROVE FINAL COLOR. (FOR MORE SEALANT INFORMATION SEE SPECIFICATIONS.)
2. ALL FINISHES INDICATED ON INTERIOR ELEVATIONS AND FINISH SCHEDULE . REFER TO SHEETS A-400 SERIES AND A-641 RESPECTIVELY.
3. ALL CASEWORK TO BE CONSTRUCTED TO FIT THROUGH 3'-0" DOOR WITH HOLLOW METAL FRAME ASSEMBLY.
4. INSTALL FLOORING PRIOR TO CASEWORK INSTALLATION.
5. CASEWORK TO HAVE TOE KICK ON ALL EXPOSED SIDES, UNO.

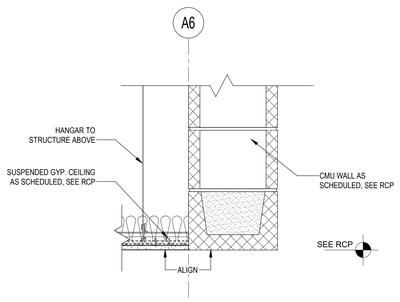


D1 TYP. GYP. TO OTS
1 1/2" = 1'-0"

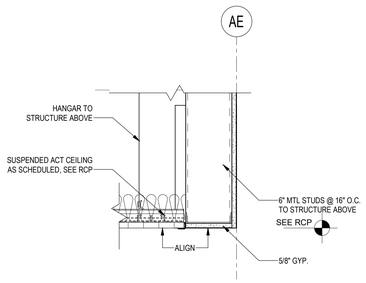


D2 TYP. ACT TO OTS
1 1/2" = 1'-0"

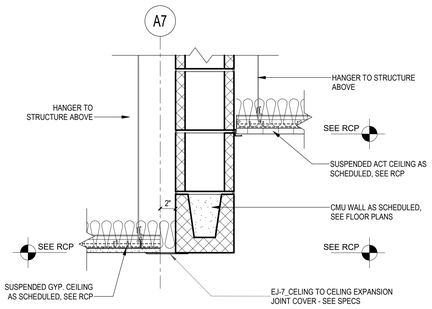


D3 TYP. GYP. TO ACT @ A7
1 1/2" = 1'-0"

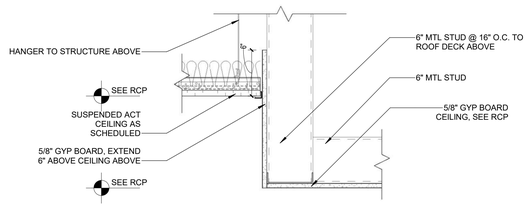


D4 TYP. SOFFIT TRANSITION - ACT TO GYP
1 1/2" = 1'-0"

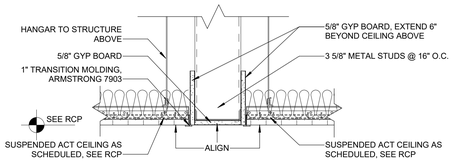


D6 TYPICAL ACT TO ACT
1 1/2" = 1'-0"

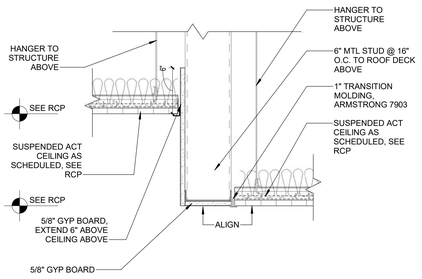


C1 TYP. SOFFIT TRANSITION - ACT TO ACT
1 1/2" = 1'-0"

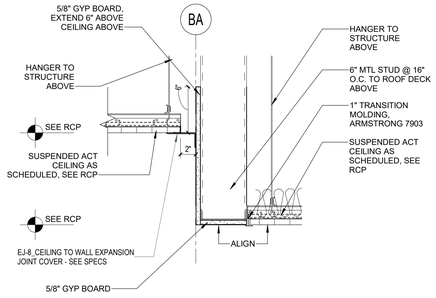


C2 TYP. BULKHEAD @ EJ
1 1/2" = 1'-0"

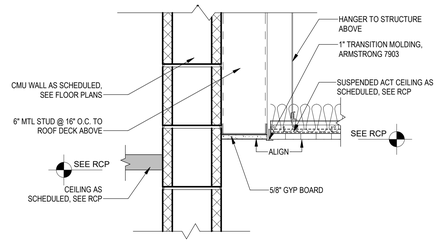


C3 TYP. BULKHEAD AND CMU CONNECTION AT CORR.
1 1/2" = 1'-0"

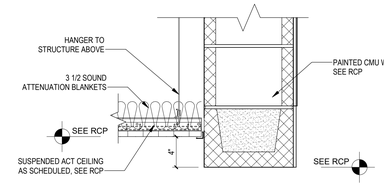


C4 TYP. ACT TO OTS WITH CMU SOFFIT
1 1/2" = 1'-0"

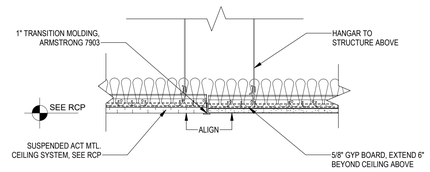


C6 TYPICAL ACT TO GYP.
1 1/2" = 1'-0"

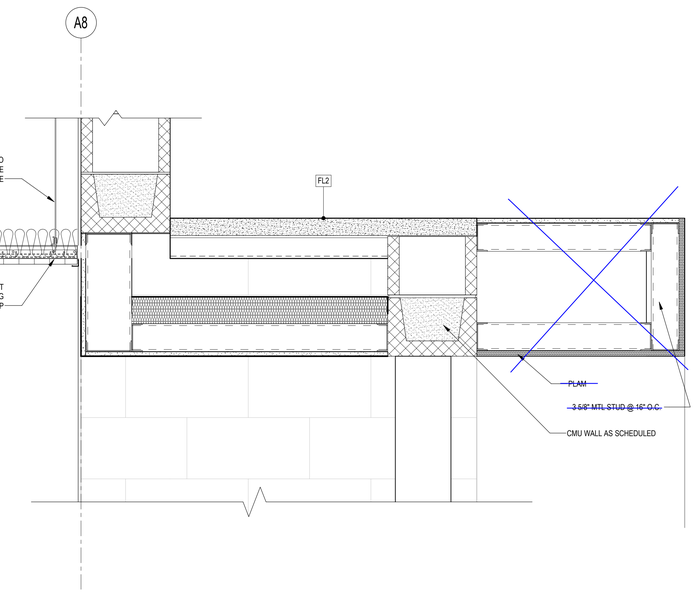


A1 CEILING TRANSITION FROM CORR. TO INNOVATION CENTER
1 1/2" = 1'-0"

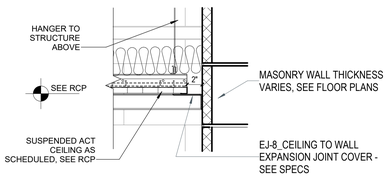


B3 TYP. ACT TO EJ WALL TO CEILING
1 1/2" = 1'-0"

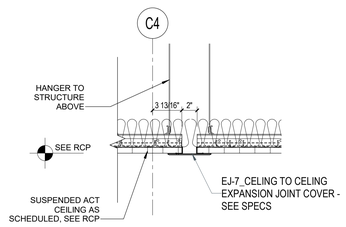

A3 TYP ACT TO ACT @ EJ
1 1/2" = 1'-0"

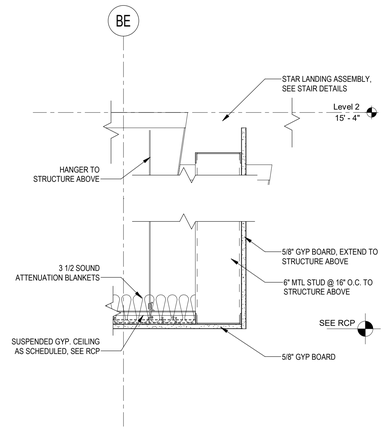

A4 TYP. GYP BULKHEAD AT STAIR
1 1/2" = 1'-0"

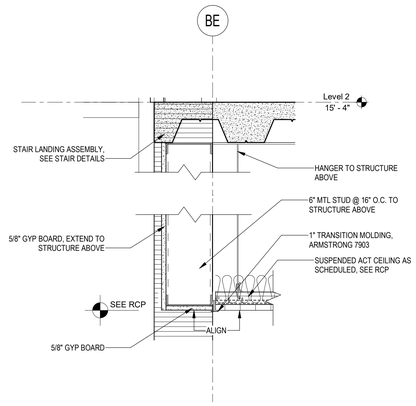

A6 BULKHEAD AT STAIR
1 1/2" = 1'-0"

DAG Architects
AR0017640
850 South Gadsden Street
Suite 140
Tallahassee, Florida 32301
850.656.7506
www.dagarchitects.com

© 2025 All reproduction & intellectual property rights reserved.

FITZGERALD COLLABORATIVE GROUP, LLC.
AA26001957

STATE OF FLORIDA · ROGER T. GODWIN · AR0017551 · 09-18-25 · REGISTERED ARCHITECT


Roger T. Godwin
Professional Architect:
Florida - License #AR0017551

Digital Signature

PERMIT DOCUMENTS

GADSDEN COUNTY SCHOOL BOARD
New Quincy K-8 School

1400 W. KING STREET
QUINCY, FL 32351

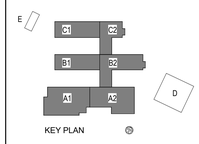

REVISIONS

NO.	DESCRIPTION	DATE

RECEIVED
ALLSTATE CONSTRUCTION
09-18-2025

Project Number	22023
Dated	07-31-2025

INTERIOR CEILING DETAILS


A-446

© 2025 DAG ARCHITECTS, INC. ALL RIGHTS RESERVED. NO PART OF THIS DOCUMENT MAY BE COPIED, REPRODUCED OR TRANSMITTED BY ANY MEANS WITHOUT WRITTEN PERMISSION OF DAG ARCHITECTS, INC. THESE DRAWINGS AND SPECIFICATIONS ARE THE PROPERTY AND COPYRIGHT OF DAG ARCHITECTS, INC. AND SHALL NOT BE USED ON ANY OTHER PROJECT OR LOCATION EXCEPT AS DESCRIBED ON THE DRAWINGS, WITHOUT THE PRIOR WRITTEN AGREEMENT OF DAG ARCHITECTS.


GENERAL NOTES

CASEWORK / INTERIOR SECTION DETAILS


1. ALL SMALL VOIDS BETWEEN WALLS OR PARTITIONS AND ADJACENT LOCKERS, CASEWORK, SHELVING, DOOR FRAMES, BUILT-IN OR SURFACE MOUNTED EQUIPMENT OR FIXTURES, AND SIMILAR ITEMS TO RECEIVE JOINT SEALANT. MATCH SEALANT TO ADJACENT FINISH. ARCHITECT AND/OR INTERIOR DESIGNER TO APPROVE FINAL COLOR. (FOR MORE SEALANT INFORMATION SEE SPECIFICATIONS.)
2. ALL FINISHES INDICATED ON INTERIOR ELEVATIONS AND FINISH SCHEDULE . REFER TO SHEETS A-400 SERIES AND A-641 RESPECTIVELY.
3. ALL CASEWORK TO BE CONSTRUCTED TO FIT THROUGH 3'-0" DOOR WITH HOLLOW METAL FRAME ASSEMBLY.
4. INSTALL FLOORING PRIOR TO CASEWORK INSTALLATION.
5. CASEWORK TO HAVE TOE KICK ON ALL EXPOSED SIDES, UNO.

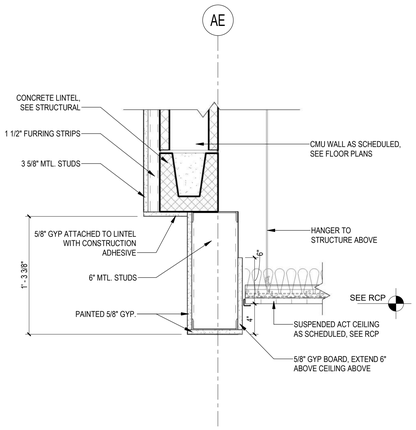


D1 OTS TO ACT AT ATRIUM TO CORRIDOR
1 1/2" = 1'-0"

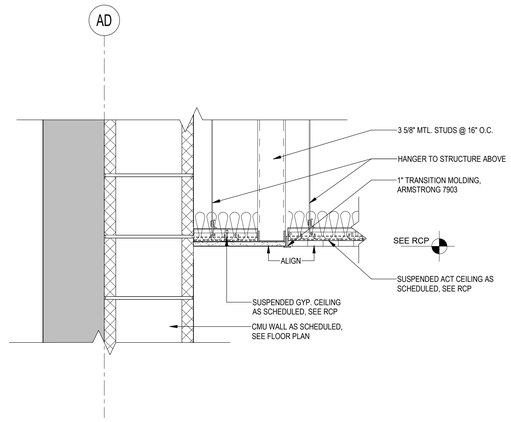

D2 GYP TO ACT AT ATRIUM
1 1/2" = 1'-0"

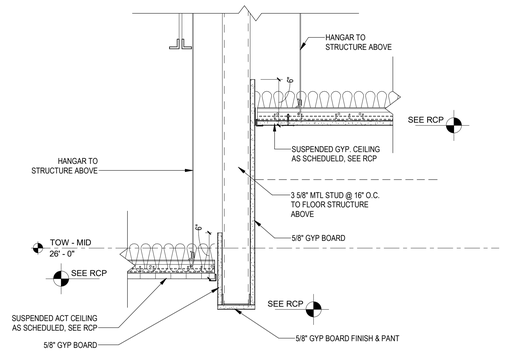

D4 LEVEL 2 LEARNING STAIR CEILING
1 1/2" = 1'-0"

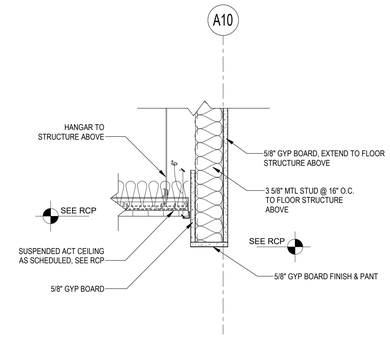


D6 LEVEL 1 LEARNING STAIR CEILING
1 1/2" = 1'-0"


B1 HEADER DETAIL AT INNOVATION
1 1/2" = 1'-0"

B2 STOREFRONT HEADER AT INNOVATION
1 1/2" = 1'-0"


B4 INNOVATION CEILING CLOUD
1 1/2" = 1'-0"

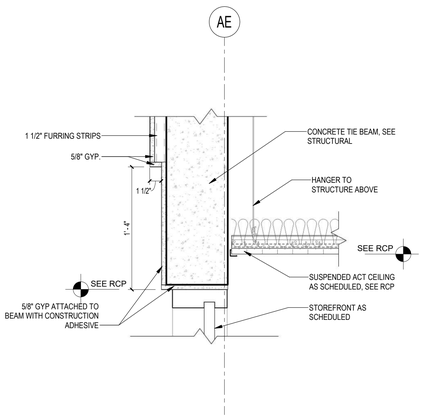

A1 STOREFRONT WINDOW HEADER AT INNOVATION
1 1/2" = 1'-0"

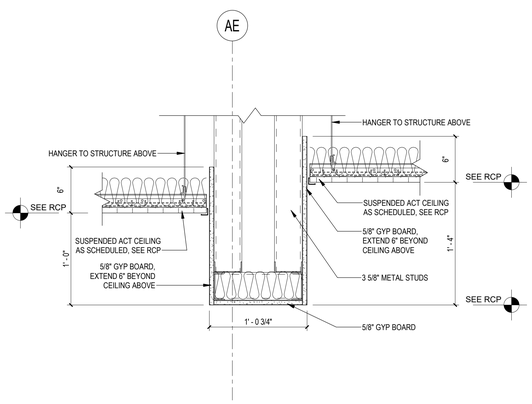

A2 BULKHEAD AT INNOVATION
1 1/2" = 1'-0"

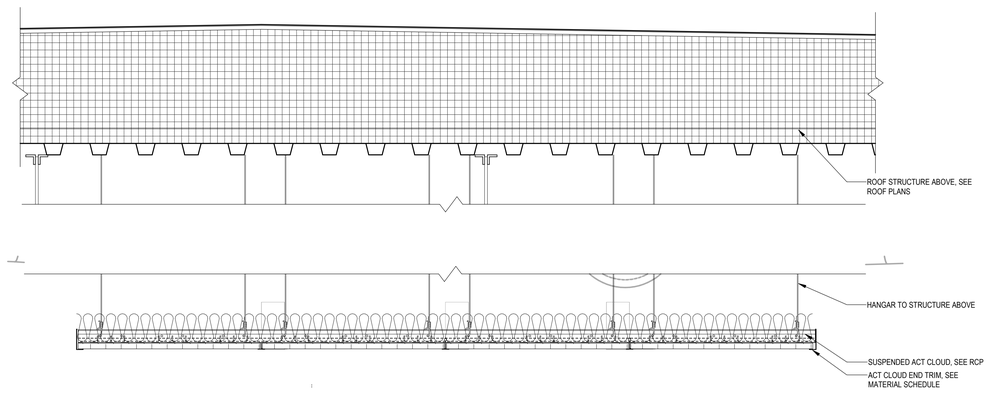

A4 CEILING CLOUDS
1 1/2" = 1'-0"

© 2025 DAG ARCHITECTS, INC. ALL RIGHTS RESERVED. NO PART OF THIS DOCUMENT MAY BE COPIED, REPRODUCED OR TRANSMITTED BY ANY MEANS WITHOUT WRITTEN PERMISSION OF DAG ARCHITECTS, INC. THESE DRAWINGS AND SPECIFICATIONS ARE THE PROPERTY AND COPYRIGHT OF DAG ARCHITECTS, INC. AND SHALL NOT BE USED ON ANY OTHER PROJECT OR LOCATION EXCEPT AS DESCRIBED ON THE DRAWINGS, WITHOUT THE PRIOR WRITTEN AGREEMENT OF DAG ARCHITECTS.

DAG Architects
AR0017640
850 South Gadsden Street
Suite 140
Tallahassee, Florida 32301
850.656.7506
www.dagarchitects.com

© 2025 All reproduction & intellectual property rights reserved.

FITZGERALD COLLABORATIVE GROUP, LLC.
AA26001957

STATE OF FLORIDA
ROGER T. GODWIN
AR0017551
09-18-25
REGISTERED ARCHITECT


Roger T. Godwin
Professional Architect:
Florida - License #AR0017551

Digital Signature

PERMIT DOCUMENTS

GADSDEN COUNTY SCHOOL BOARD
New Quincy K-8 School

1400 W. KING STREET
QUINCY, FL 32351

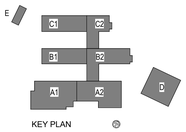


REVISIONS
NO. DESCRIPTION DATE


RECEIVED
ALLSTATE CONSTRUCTION
09-18-2025

Project Number	22023
Dated	07-31-2025


INTERIOR
CEILING DETAILS
A-447

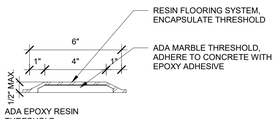


ADA EPOXY RESIN THRESHOLD

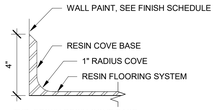


TYP. EPOXY RESIN COVE BASE

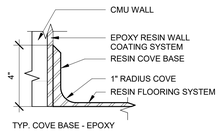

TYP. COVE BASE - EPOXY

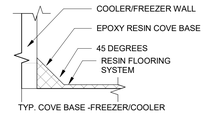


TYP. COVE BASE -FREEZER/COOLER

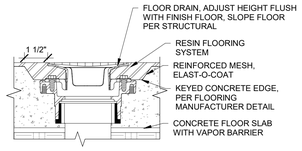


TYP. FLOOR DRAIN

Base price: epoxy paint
Alternate price: wall tile

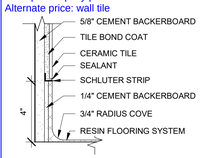


TYP. TILE/RESIN FLOORING

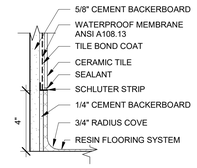

TYP. TILE SHOWER/RESIN FLOORING


Base price: epoxy paint
Alternate price: wall tile

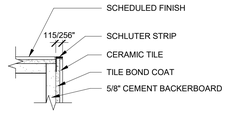

TYP. TILE TERMINATION AT CORNER


NOTE: PROVIDE FLOORING TRANSITION STRIPS AT CHANGES IN FLOORING AND WHERE INDICATED, PER THESE TYPICAL DETAILS

D1 TYPICAL FLOORING TRANSITION DETAILS
3" = 1'-0"

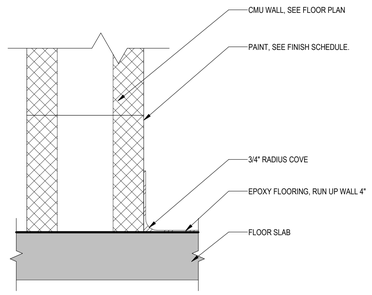


C1 EPOXY WALL BASE TO PAINT. CMU WALL
3" = 1'-0"


Base price: epoxy paint
Alternate price: wall tile

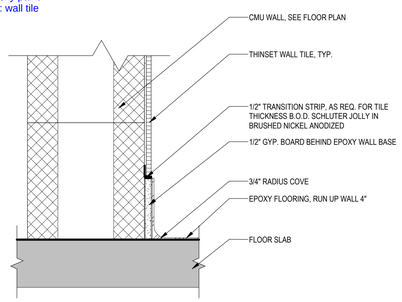

C2 EPOXY WALL BASE TO WALL TILE ON CMU WALL
3" = 1'-0"

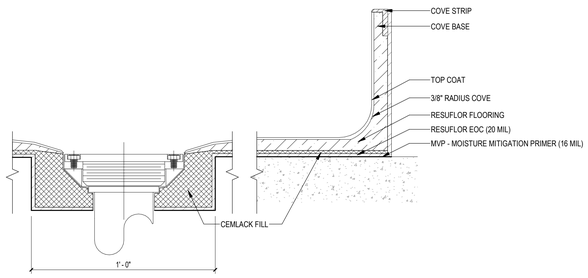


C3 EPOXY FLOORING DRAIN
3" = 1'-0"

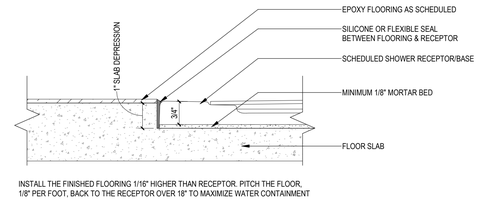


INSTALL THE FINISHED FLOORING 1/16" HIGHER THAN RECEPTOR. PITCH THE FLOOR, 1/8" PER FOOT, BACK TO THE RECEPTOR OVER 18" TO MAXIMIZE WATER CONTAINMENT

C5 SHOWER BASE W/ TRENCH RECEPTORS
6" = 1'-0"

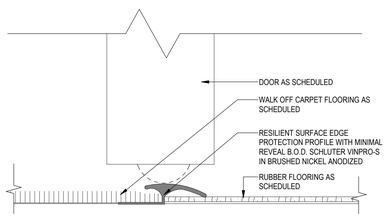


B1 WALK OFF CARPET TILE TO RUBBER FLOOR
12" = 1'-0"

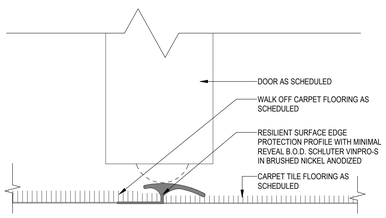


1 WALK OFF CARPET TILE TO CARPET TILE
12" = 1'-0"


Base price: epoxy paint
Alternate price: wall tile

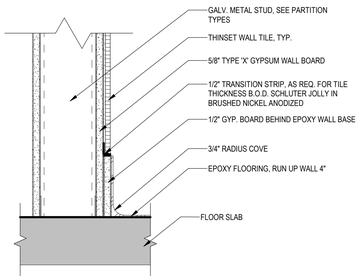


B3 EPOXY WALL BASE TO WALL TILE ON METAL STUDS
3" = 1'-0"

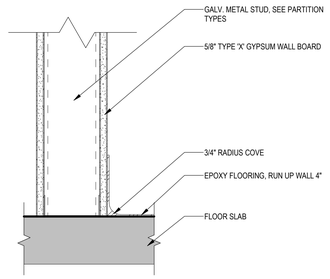


B5 EPOXY WALL BASE TO PAINTED GYP. BOARD ON METAL STUDS
3" = 1'-0"

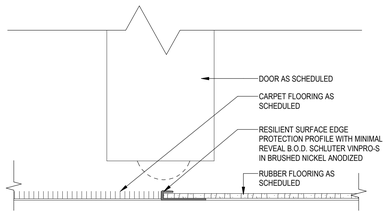


A1 CARPET TILE TO RUBBER FLOOR
12" = 1'-0"

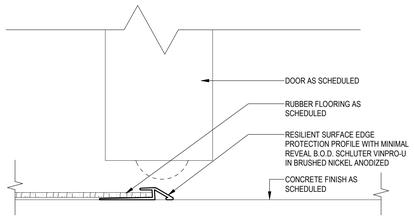

A2 RUBBER FLOOR TO CONCRETE
12" = 1'-0"

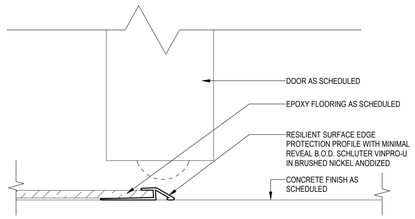

A3 EPOXY FLOOR TO CONCRETE
12" = 1'-0"

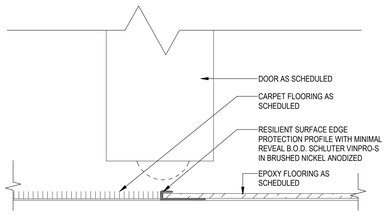

A5 CARPET TILE TO EPOXY
12" = 1'-0"

GENERAL NOTES — FLOORING TRANSITIONS

1. DOORS DO NOT EXIST AT EACH FLOOR TRANSITION. PLEASE REFER TO FINISH FLOOR PLAN FOR INSTANCES WHERE FLOORING CHANGE AND DOOR COINCIDE.
2. SUBCONTRACTOR TO VERIFY FLOOR HEIGHTS WITH ARCHITECT TO ENSURE CORRECT TRANSITION BEFORE INSTALLATION.

DAG Architects
AR0017640
850 South Gadsden Street
Suite 140
Tallahassee, Florida 32301
850.656.7506
www.dagarchitects.com

© 2025 All reproduction & intellectual property rights reserved.

FITZGERALD COLLABORATIVE GROUP, LLC.
AA26001957

STATE OF FLORIDA — ROGER T. GODWIN — AR0017551 — 09-18-25 — REGISTERED ARCHITECT


Roger T. Godwin
Professional Architect:
Florida - License #AR0017551

Digital Signature

PERMIT DOCUMENTS

GADSDEN COUNTY SCHOOL BOARD
New Quincy K-8 School

1400 W. KING STREET
QUINCY, FL 32351

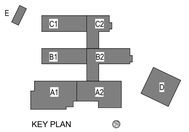

REVISIONS
NO. DESCRIPTION DATE


RECEIVED
ALLSTATE CONSTRUCTION
09-18-2025

Project Number 22023
Dated 07-31-2025


INTERIOR BASE & FLOOR TRANSITION DETAILS

A-455


©2025 DAG ARCHITECTS, INC. ALL RIGHTS RESERVED NO PART OF THIS DOCUMENT MAY BE COPIED, REPRODUCED OR TRANSMITTED BY ANY MEANS WITHOUT WRITTEN PERMISSION OF DAG ARCHITECTS, INC. THESE DRAWINGS AND SPECIFICATIONS ARE THE PROPERTY AND COPYRIGHT OF DAG ARCHITECTS, INC. AND SHALL NOT BE USED ON ANY OTHER PROJECT OR LOCATION EXCEPT AS DESCRIBED ON THE DRAWINGS, WITHOUT THE PRIOR WRITTEN AGREEMENT OF DAG ARCHITECTS.

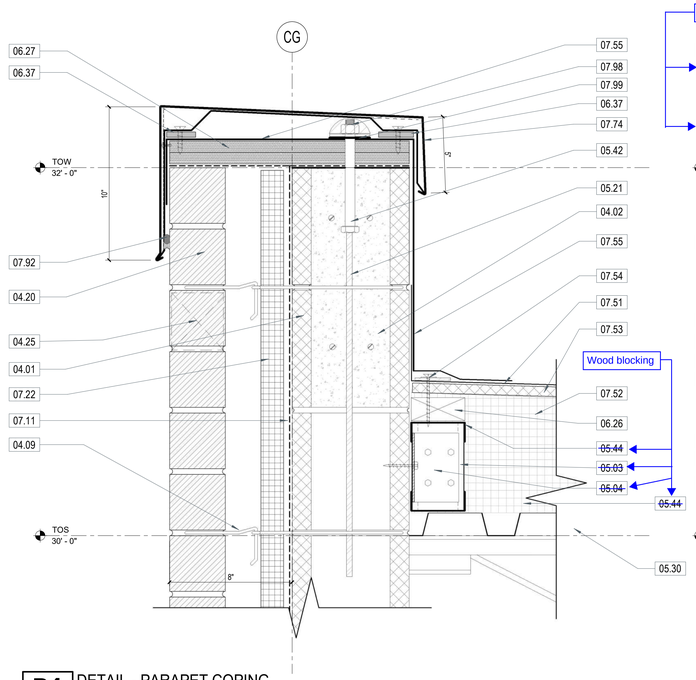


D1 DETAIL - PARAPET COPING
3" = 1'-0"

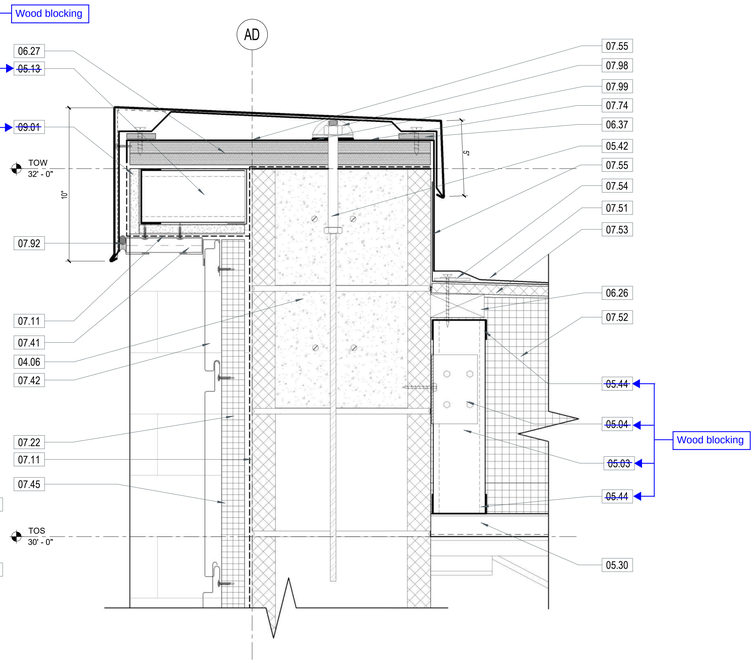


D2 DETAIL - PARAPET COPING, METAL WALL
3" = 1'-0"

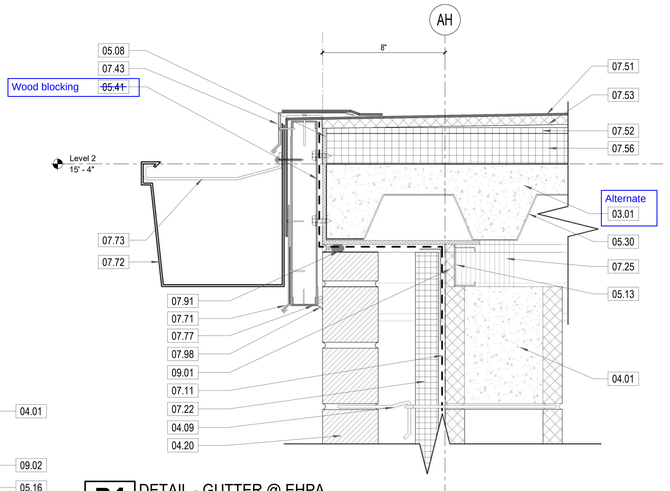


B4 DETAIL - GUTTER @ EHPA
3" = 1'-0"

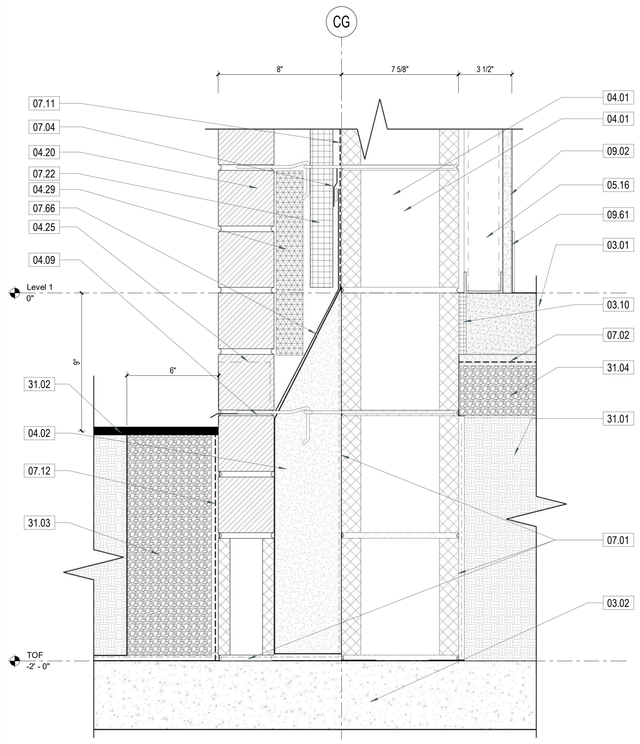

A1 DETAIL - TYPICAL WALL BASE
3" = 1'-0"

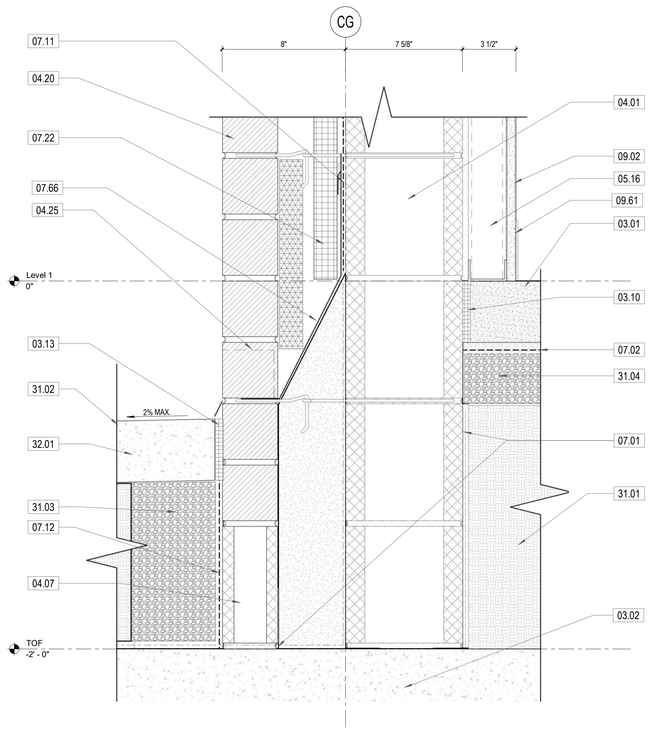

A2 DETAIL - TYPICAL WALL BASE AT SIDEWALK
3" = 1'-0"

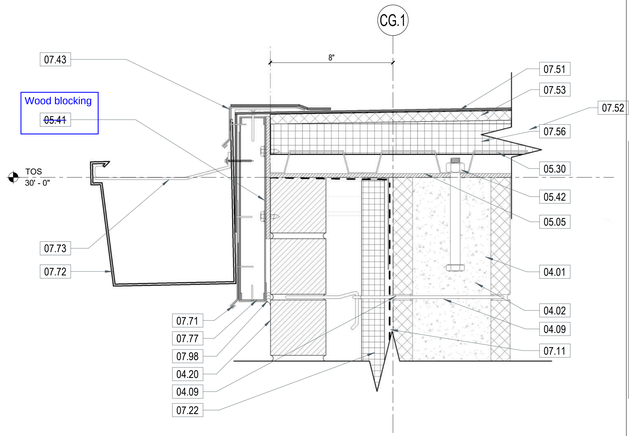

A4 DETAIL - GUTTER @ ROOF
3" = 1'-0"

KEYNOTES

NUMBER	DESCRIPTION
03.01	CAST IN PLACE CONCRETE SLAB - SEE STRUCTURE
03.02	CAST IN PLACE CONCRETE FOOTING - SEE STRUCTURE
03.10	1/2" ASPHALTIC EXPANSION JOINT FILLER
03.13	1/2" PREFORMED EXPANSION JOINT FILLER
04.01	8" CONCRETE MASONRY UNIT - SEE STRUCTURE
04.02	GROUT SOLID
04.06	12" CONCRETE MASONRY UNIT - SEE STRUCTURE
04.07	4" CONCRETE MASONRY UNIT
04.09	GALV. LADDER PINTLE EYE WALL REINFORCEMENT @ 16" O.C. VERTICALLY
04.20	BRICK VENEER, SEE ELEVATIONS FOR TYPES AND COLORS
04.25	PVC WEEPS @ 32" O.C. IN BRICK, MIN. (2) ABOVE OPENINGS. FULL HEAD HEIGHT.
04.29	12" x 2" MORTAR NET
05.03	PRE-ENGINEERED METAL FRAMING @ 16" O.C. MAX FOR ATTACHMENT OF ROOF MEMBRANE
05.04	PRE-ENGINEEERED CLIP ANGLE WITH MIN. (4) TEK SCREWS EVERY OTHER STUD
05.05	CONTINUOUS "T" SHAPE BENT PLATE - SEE STRUCTURE
05.08	BENT PLATE - SEE STRUCTURE
05.13	3 5/8" GALVANIZED METAL STUDS @ 16" O.C.
05.16	2 1/2" GALVANIZED STUDS @ 16" O.C.
05.21	PROVIDE SLIP TRACK WALL ANCHORING AT TOP OF WALL, SECURE TO UNDERSIDE OF FLOOR/ROOF DECK
05.30	METAL DECK - SEE STRUCTURAL
05.41	18 GA. X 12" GALV. NESTED STUDS, TRACK ON EXT. P.A.F. TO BENT PLATE @24" O.C.
05.42	5/8" X 6" GALVANIZED ANCHOR BOLT& WASHER @ 24" O.C.
05.44	CONTINUOUS METAL TRACK
06.26	2 X 4 PRESSURE TREATED WOOD BLOCKING / NAILER(S) CUT TO FIT
06.27	(2) 3/4" CDX PLYWOOD. GLUE AND SCREW TOGETHER WITH #8 TO #10 WOOD SCREW @ 12" O.C. MAX.
06.37	COMPOSITE SHIM
07.01	BITUMINOUS DAMPPROOFING. SEE SPECIFICATIONS
07.02	15 MIL VAPOR BARRIER - SEE SPECS. CONCEAL ALL PROTRUSIONS
07.04	LIQUID APPLIED FLEXIBLE FLASHING, EXTEND INTO ALL OPENINGS (TYPICAL) TO INTERIOR SEALANT - SEE SPECIFICATIONS
07.11	FLUID-APPLIED VAPOR BARRIER, TYP. - SEE SPECS. EXTEND / WRAP MEMBRANE INTO ALL OPENINGS (TYPICAL)
07.12	MOLDED SHEET DRAINAGE PANEL PROTECTION COURSE WITH FILTER FABRIC
07.22	R-5.7 RIGID INSULATION + TAPE
07.25	OPEN-CELL SPRAY FOAM INSULATION - R19 MINIMUM - SEE SPECS
07.41	PREFINISHED METAL SOFFIT PANEL -FLUSH - NON-VENTED - SEE SPECS
07.42	PREFINISHED METAL WALL PANEL - HORIZONTAL-12" - SEE SPECS & SHOP DRAWINGS
07.43	PREFINISHED METAL EDGE FLASHING
07.45	GALV. G90 18 GA Z GIRT @ 16" O.C. MIN. HORIZONTAL - SEE METAL PANEL SHOP DRAWINGS FOR ADDITIONAL SPACING REQUIREMENTS
07.51	SINGLY-PLY FULLY ADHERED ROOFING MEMBRANE - SEE SHOP DRAWINGS & SPECS
07.52	TAPERED RIGID INSULATION. PROVIDE 1/4" PER FOOT SLOPE MINIMUM.
07.53	5/8" FIBERGLASS PROTECTION BOARD
07.54	SINGLE-PLY TERMINATION BAR - SEE SEE SHOP DRAWINGS & SPECS
07.55	SINGLY-PLY FULLY ADHERED MEMBRANE FLASHING - SEE SHOP DRAWINGS & SPECS
07.56	RIGID INSULATION R-25 MIN. PER BUILDING CODE
07.66	SELF ADHERING NON-ASPHALTIC FABRIC FLASHING WITH TERMINATION BAR & SS DRIP PLATE - HB TEXTROFLASH. SEAL OFF TERMINATION BAR/END DAM AT ALL OPENINGS.
07.71	PREFINISHED .050 ALUMINUM FACIA w/ 0.63 CONT. ALUMINUM CLEAT FASTEND AT 40" O.C.: COLOR MATCH GUTTER
07.72	PREFINISHED 8"X8"X .040 ALUMINUM PREFABRICATED OFFSET GUTTER: COLOR TBD
07.73	PREFINISHED ALUMINUM GUTTER BRACKET
07.74	PREFINISHED .040 ALUMINUM PREFABRICATED COPING: COLOR TBD
07.77	PREFINISHED ALUMINUM FLASHING WRAPPED AROUND METAL STUDS TO MATCH EAVE TRIM, TYP.
07.91	1/2" SEALANT AND BACKER ROD, TYPICAL
07.92	3/8" SEALANT AND BACKER ROD, TYPICAL
07.98	BED OF SILICONE SEALANT
07.99	HIGH TEMPERATURE RUBBER WASHER; MCMASTER-CARR https://www.mcmaster.com/products/high-temperature-washers/
09.01	5/8" FIBERGLASS WALL SHEATHING
09.02	5/8" THK. GYPSUM WALLBOARD - SEE FINISH PLANS AND SPECS
09.61	WALL BASE - SEE SPECS & MATERIAL SCHEDULE
31.01	COMPACTED EARTH / FILL
31.02	FINAL GRADE - SEE CIVIL FOR ELEVATIONS
31.03	GRAVEL # 57 OR SMALLER
31.04	GRAVEL #57 OR SMALLER - 6" MIN. BED
32.01	CONCRETE SIDEWALK - SEE CIVIL

GENERAL NOTES — DETAILS

1. SEE REVIEWED FINAL SHOP DRAWINGS FOR ALL FLASHING AND WATERPROOFING CONDITIONS FOR THE BUILDING ENVELOPE PRIOR TO FABRICATION AND INSTALLATION.
2. SEE STRUCTURE FOR DESIGN PRESSURES FOR EXTERIOR CLADDING COMPONENTS.
3. KEYNOTES, FINISHES, DOOR AND SIGNAGE MARKS ARE SHEET SPECIFIC TO THIS PAGE ONLY, UNLESS OTHERWISE INDICATED.
4. PROVIDE FLORIDA APPROVED EXTERIOR ASSEMBLIES FOR ALL EXTERIOR ELEMENTS.
5. SHOP DRAWINGS ARE TO SHOW ADJACENT MATERIALS AND THEIR ASSEMBLIES. GENERAL CONTRACTOR SHALL COORDINATE ALL SYSTEMS PRIOR TO SUBMITTAL OF SHOP DRAWINGS.
6. DETAILS ARE FOR DESIGN INTENT. VERIFY FIELD CONDITIONS AND MEASUREMENTS PRIOR TO EXECUTION OF SHOP DRAWINGS.
7. PROVIDE A LETTER OF COMPATIBILITY PER EACH MATERIAL SUBMITTAL IN REGARDS TO THEIR PRODUCT INTERFACING WITH ADJACENT MATERIALS.
8. REFER TO PLANS AND INTERIOR ELEVATIONS FOR ADDITIONAL INTERIOR FINISH INFORMATION.

3" = 1'-0" SCALE — 3 0 3 6 9 INCH

DAG Architects
AR0017640
850 South Gadsden Street
Suite 140
Tallahassee, Florida 32301
850.656.7506
www.dagarchitects.com

© 2025 All reproduction & intellectual property rights reserved.

FITZGERALD COLLABORATIVE GROUP, LLC.
AA26001957

STATE OF FLORIDA · ROGER T. GODWIN · AR0017551 · 09-18-25 · REGISTERED ARCHITECT

Roger T. Godwin
Professional Architect:
Florida - License #AR0017551

Digital Signature

PERMIT DOCUMENTS

GADSDEN COUNTY SCHOOL BOARD
New Quincy K-8 School

GADSDEN COUNTY SCHOOL DISTRICT — FL

1400 W. KING STREET
QUINCY, FL 32351

KEY PLAN
E
D
A1 A2 B1 B2 C1 C2

REVISIONS


NO.	DESCRIPTION	DATE

RECEIVED
ALLSTATE CONSTRUCTION
09-18-2025


Project Number	22023
Dated	07-31-2025

DETAILS
A-501


© 2025 DAG ARCHITECTS, INC. ALL RIGHTS RESERVED. AS PART OF THIS DOCUMENT MAY BE COPIED, REPRODUCED OR TRANSMITTED BY ANY MEANS WITHOUT WRITTEN PERMISSION OF DAG ARCHITECTS, INC. THESE DRAWINGS AND SPECIFICATIONS ARE THE PROPERTY AND COPYRIGHT OF DAG ARCHITECTS, INC. AND SHALL NOT BE USED ON ANY OTHER PROJECT OR LOCATION EXCEPT AS DESCRIBED ON THE DRAWINGS, WITHOUT THE PRIOR WRITTEN AGREEMENT OF DAG ARCHITECTS.

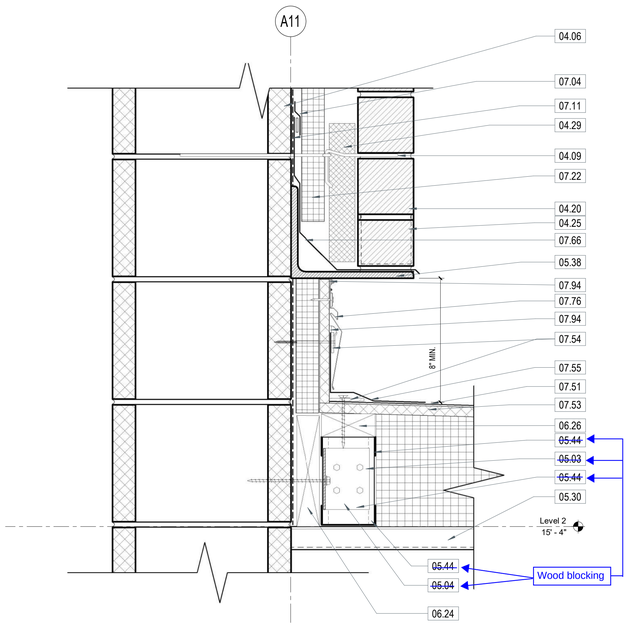


D1 DETAIL - WALL ROOF CONNECTION, TYPICAL
3" = 1'-0"

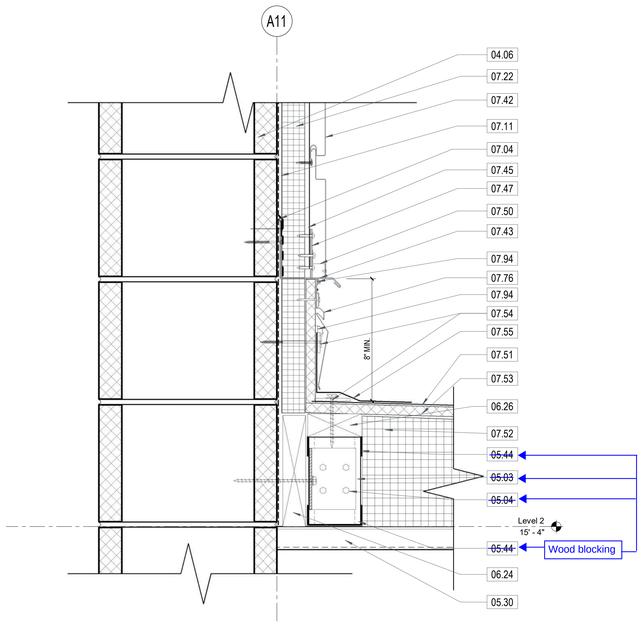


D3 DETAIL - ACM WALL ROOF CONNECTION
3" = 1'-0"

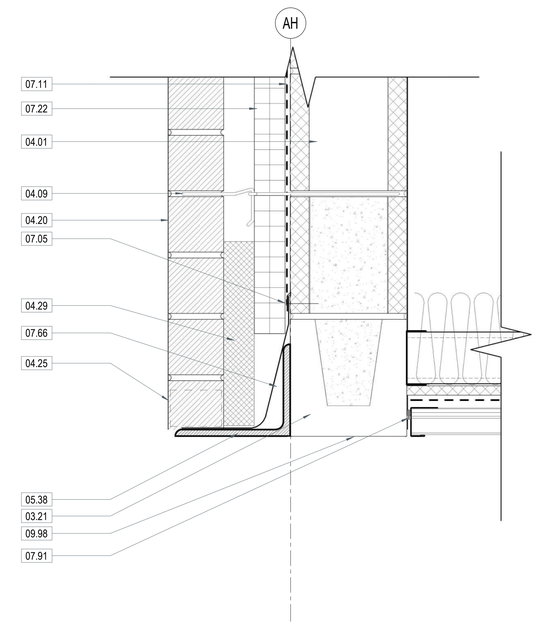

D4 DETAIL - PRECAST CONCRETE LINTEL
3" = 1'-0"

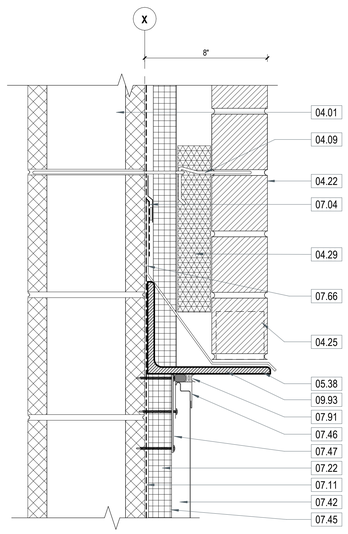

A1 DETAIL - BRICK AND METAL PANEL TRANSITION
3" = 1'-0"

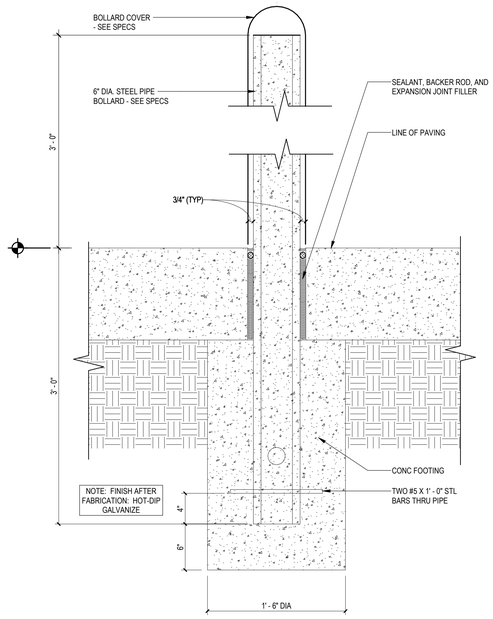

A3 BOLLARD SECTION , TYP.
1 1/2" = 1'-0"

KEYNOTES

NUMBER	DESCRIPTION
03.21	CONCRETE PRECAST LINTEL - SEE STRUCTURAL
04.01	8" CONCRETE MASONRY UNIT - SEE STRUCTURE
04.06	12" CONCRETE MASONRY UNIT - SEE STRUCTURE
04.09	GALV. LADDER PINTLE EYE WALL REINFORCEMENT @ 16" O.C. VERTICALLY
04.20	BRICK VENEER, SEE ELEVATIONS FOR TYPES AND COLORS
04.22	~~4" x 4" x 16"~~ BRICK VENEER WITH MASONRY ANCHORS @ 16" O.C. HORIZONTAL AND VERTICAL STAGGARD. ~~MERIDIAN SIZE~~, STACKED PATTERN ; BR-2 COLOR 3-5/8" x 2-1/4" x 7-5/8" modular size
04.25	PVC WEEPS @ 32" O.C. IN BRICK, MIN. (2) ABOVE OPENINGS. FULL HEAD HEIGHT.
04.29	12" x 2" MORTAR NET
05.03	PRE-ENGINEERED METAL FRAMING @ 16" O.C. MAX FOR ATTACHMENT OF ROOF MEMBRANE
05.04	PRE-ENGINEERED CLIP ANGLE WITH MIN. (4) TEK SCREWS EVERY OTHER STUD
05.30	METAL DECK - SEE STRUCTURAL
05.38	GALVANIZED STEEL ANGLE - PAINTED, SEE STRUCTURAL
05.44	CONTINUOUS METAL TRACK
06.24	2 X PRESSURE TREATED WOOD BLOCKING / NAILER(S)
06.26	2 X 4 PRESSURE TREATED WOOD BLOCKING / NAILER(S). CUT TO FIT
07.04	LIQUID APPLIED FLEXIBLE FLASHING, EXTEND INTO ALL OPENINGS (TYPICAL) TO INTERIOR SEALANT - SEE SPECIFICATIONS
07.05	MEMBRANE WALL FLASHING, LAP OVER THRU-WALL FLASHING AND FLUID APPLIED WATERPROOF MEMBRANE, TYP.
07.11	FLUID-APPLIED VAPOR BARRIER, TYP. - SEE SPECS. EXTEND / WRAP MEMBRANE INTO ALL OPENINGS (TYPICAL)
07.22	R-5.7 RIGID INSULATION + TAPE
07.42	PREFINISHED METAL WALL PANEL - HORIZONTAL-12" - SEE SPECS & SHOP DRAWINGS
07.43	PREFINISHED METAL EDGE FLASHING
07.45	GALV. G90 18 GA Z GIRT @ 16" O.C. MIN. HORIZONTAL - SEE METAL PANEL SHOP DRAWINGS FOR ADDITIONAL SPACING REQUIREMENTS
07.46	PREFINISHED METAL "J" CHANNEL
07.47	GALV. G90 18 GA. SUPPORT PLATE
07.50	Z-SPACER
07.51	SINGLY-PLY FULLY ADHERED ROOFING MEMBRANE - SEE SHOP DRAWINGS & SPECS
07.52	TAPERED RIGID INSULATION. PROVIDE 1/4" PER FOOT SLOPE MINIMUM.
07.53	5/8" FIBERGLASS PROTECTION BOARD
07.54	SINGLE-PLY TERMINATION BAR - SEE SEE SHOP DRAWINGS & SPECS
07.55	SINGLY-PLY FULLY ADHERED MEMBRANE FLASHING - SEE SHOP DRAWINGS & SPECS
07.66	SELF ADHERING NON-ASPHALTIC FABRIC FLASHING WITH TERMINATION BAR & SS DRIP PLATE - HB TEXTROFLASH. SEAL OFF TERMINATION BAR/END DAM AT ALL OPENINGS.
07.76	PREFINISHED FRY REGLET - SM WITH SPRING LOCK; COLOR MATCH ROOF ATTACH W/ NEOPRENE/ STAINLESS STEEL WASHER PER MANUFACTURE INSTRUCTIONS
07.91	1/2" SEALANT AND BACKER ROD, TYPICAL
07.94	CONTINUOUS SEALANT
09.93	PAINT EXTERIOR ACYLIC LATEX - FLAT; COLOR SHERWIN WILLIAMS MATCH DARKEST BRICK COLOR
09.98	PAINT CONCRETE PRECAST BEAM WITH ACYLIC LATEX - FLAT, FINISH TBD

GENERAL NOTES

DETAILS

1. SEE REVIEWED FINAL SHOP DRAWINGS FOR ALL FLASHING AND WATERPROOFING CONDITIONS FOR THE BUILDING ENVELOPE PRIOR TO FABRICATION AND INSTALLATION.
2. SEE STRUCTURE FOR DESIGN PRESSURES FOR EXTERIOR CLADDING COMPONENTS.
3. KEYNOTES, FINISHES, DOOR AND SIGNAGE MARKS ARE SHEET SPECIFIC TO THIS PAGE ONLY, UNLESS OTHERWISE INDICATED.
4. PROVIDE FLORIDA APPROVED EXTERIOR ASSEMBLIES FOR ALL EXTERIOR ELEMENTS.
5. SHOP DRAWINGS ARE TO SHOW ADJACENT MATERIALS AND THEIR ASSEMBLIES. GENERAL CONTRACTOR SHALL COORDINATE ALL SYSTEMS PRIOR TO SUBMITTAL OF SHOP DRAWINGS.
6. DETAILS ARE FOR DESIGN INTENT. VERIFY FIELD CONDITIONS AND MEASUREMENTS PRIOR TO EXECUTION OF SHOP DRAWINGS.
7. PROVIDE A LETTER OF COMPATIBILITY PER EACH MATERIAL SUBMITTAL IN REGARDS TO THEIR PRODUCT INTERFACING WITH ADJACENT MATERIALS.
8. REFER TO PLANS AND INTERIOR ELEVATIONS FOR ADDITIONAL INTERIOR FINISH INFORMATION.

3 0 3 6 9
3" = 1'-0" SCALE INCH

12 0 12
1-1/2" = 1'-0" SCALE INCH

DAG Architects
AR0017640
850 South Gadsden Street
Suite 1&h
tallahassee
www.dagarchitects.com

© 2025 All reproduction & intellectual property rights reserved.

FITZGERALD COLLABORATIVE GROUP, LLC.
AA26001957

STATE OF FLORIDA
ROGER T. GODWIN
AR0017551
09-18-25
REGISTERED ARCHITECT


Roger T. Godwin
Professional Architect:
Florida - License #AR0017551

Digital Signature

PERMIT DOCUMENTS

GADSDEN COUNTY
SCHOOL BOARD
New Quincy K-8 School

1400 W. KING STREET
QUINCY, FL 32351

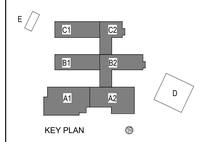


REVISIONS
NO. DESCRIPTION DATE

RECEIVED
ALLSTATE CONSTRUCTION
09-18-2025


Project Number 22023
Dated 07-31-2025

DETAILS
A-502


©2025 DAG ARCHITECTS, INC. ALL RIGHTS RESERVED NO PART OF THIS DOCUMENT MAY BE COPIED, REPRODUCED OR TRANSMITTED BY ANY MEANS WITHOUT WRITTEN PERMISSION OF DAG ARCHITECTS, INC. THESE DRAWINGS AND SPECIFICATIONS ARE THE PROPERTY AND COPYRIGHT OF DAG ARCHITECTS, INC. AND SHALL NOT BE USED ON ANY OTHER PROJECT OR LOCATION EXCEPT AS DESCRIBED ON THE DRAWINGS, WITHOUT THE PRIOR WRITTEN AGREEMENT OF DAG ARCHITECTS.

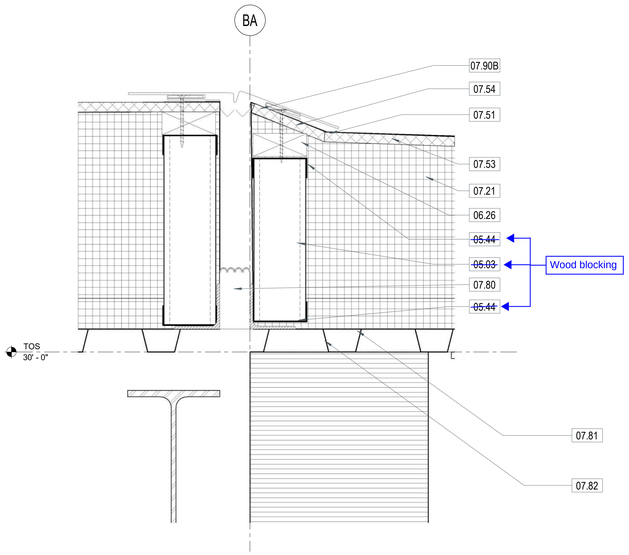


C1 DETAIL - EJ 2HR FIRE WALL - ROOF
3" = 1'-0"

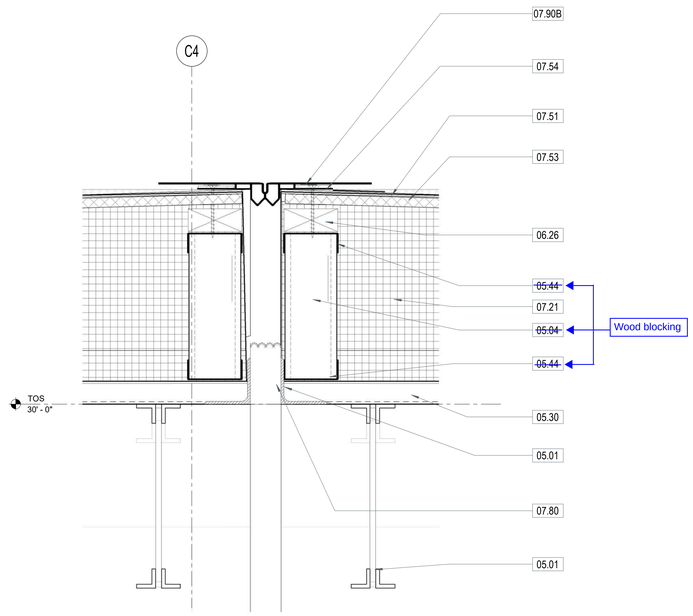


C2 DETAIL - EJ @ B4 / C4 - ROOF
3" = 1'-0"

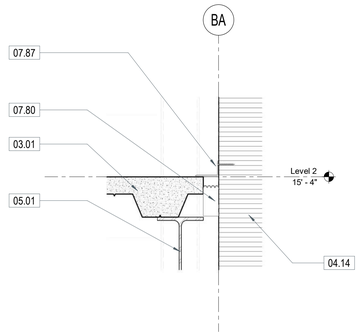


B1 DETAIL - TYP. EJ FLOOR -WALL
1 1/2" = 1'-0"

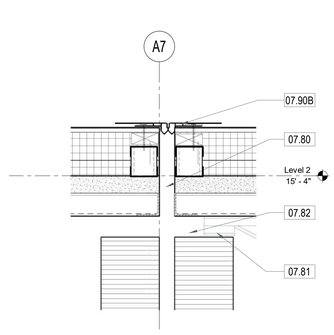

B2 DETAIL - EJ @ A7 - ROOF
1 1/2" = 1'-0"

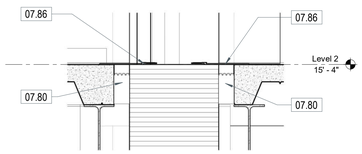

A1 DETAIL - FLOOR EJ @ 2HR FIRE WALL
1 1/2" = 1'-0"

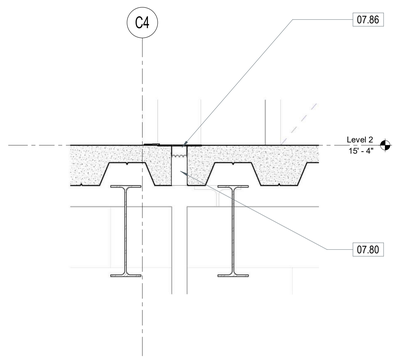

A2 DETAIL - FLOOR EJ
1 1/2" = 1'-0"

KEYNOTES

NUMBER	DESCRIPTION
03.01	CAST IN PLACE CONCRETE SLAB - SEE STRUCTURE
04.14	MASONRY WALL THICKNESS VARIES, SEE FLOOR PLANS
05.01	STEEL FRAMING - SEE STRUCTURE
05.03	PRE-ENGINEERED METAL FRAMING @ 16" O.C. MAX FOR ATTACHMENT OF ROOF MEMBRANE
05.04	PRE-ENGINEERED CLIP ANGLE WITH MIN. (4) TEK SCREWS EVERY OTHER STUD
05.30	METAL DECK - SEE STRUCTURAL
05.44	CONTINUOUS METAL TRACK
06.26	2 X 4 PRESSURE TREATED WOOD BLOCKING / NAILER(S). CUT TO FIT
07.21	R-25 RIGID INSULATION, MINIMUM AVERAGE.
07.51	SINGLY-PLY FULLY ADHERED ROOFING MEMBRANE - SEE SHOP DRAWINGS & SPECS
07.53	5/8" FIBERGLASS PROTECTION BOARD
07.54	SINGLE-PLY TERMINATION BAR - SEE SEE SHOP DRAWINGS & SPECS
07.80	EJ-2_FIRE BARRIER FOAM EXPANSION JOINT - SEE SPECS
07.81	FIREPROOFING SEALANT PER WALL TYPE - SEE SPECS
07.82	FIREPROOFING INSULATION - SEE SPECS
07.86	EJ-5_FLOOR TO FLOOR EXPANSION JOINT COVER - SEE SPECS
07.87	EJ-6_FLOOR TO WALL EXPANSION JOINT COVER - SEE SPECS
07.90B	EJ-10_ROOF EXPANSION JOINT SYSTEM - SEE SPECS

© 2025 DAG ARCHITECTS, INC. ALL RIGHTS RESERVED NO PART OF THIS DOCUMENT MAY BE COPIED, REPRODUCED OR TRANSMITTED BY ANY MEANS WITHOUT WRITTEN PERMISSION OF DAG ARCHITECTS, INC. THESE DRAWINGS AND SPECIFICATIONS ARE THE PROPERTY AND COPYRIGHT OF DAG ARCHITECTS, INC. AND SHALL NOT BE USED ON ANY OTHER PROJECT OR LOCATION EXCEPT AS DESCRIBED ON THE DRAWINGS, WITHOUT THE PRIOR WRITTEN AGREEMENT OF DAG ARCHITECTS.

DAG Architects
AR0017640
850 South Gadsden Street
Suite 140
Tallahassee, Florida 32301
850.656.7506
www.dagarchitects.com

© 2025 All reproduction & intellectual property rights reserved.

FITZGERALD COLLABORATIVE GROUP, LLC.
AA26001957

STATE OF FLORIDA
ROGER T. GODWIN
AR0017551
09-18-25
REGISTERED ARCHITECT

Roger T. Godwin
Professional Architect:
Florida - License #AR0017551


Digital Signature

PERMIT DOCUMENTS

GADSDEN COUNTY
SCHOOL BOARD
New Quincy K-8 School

GADSDEN COUNTY SCHOOL DISTRICT FL

1400 W. KING STREET
QUINCY, FL 32351

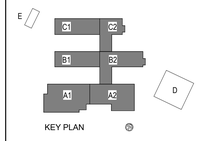

REVISIONS

NO.	DESCRIPTION	DATE


RECEIVED
ALLSTATE CONSTRUCTION
09-18-2025

Project Number	22023
Dated	07-31-2025


3" = 1'-0" SCALE 3 0 3 6 9 INCH

1-1/2" = 1'-0" SCALE 12 0 12 INCH


DETAILS
A-503

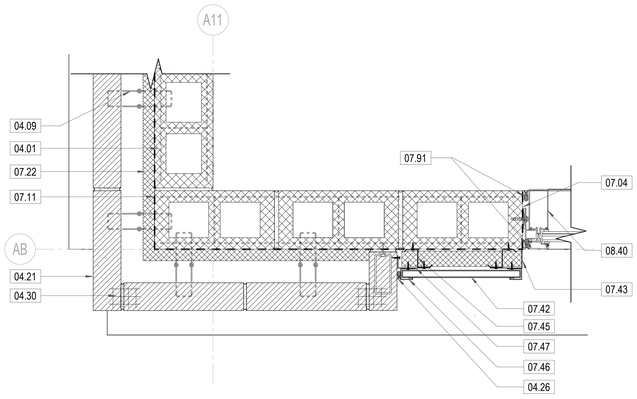


D1 DETAIL BRICK TO METAL PANEL
1 1/2" = 1'-0"

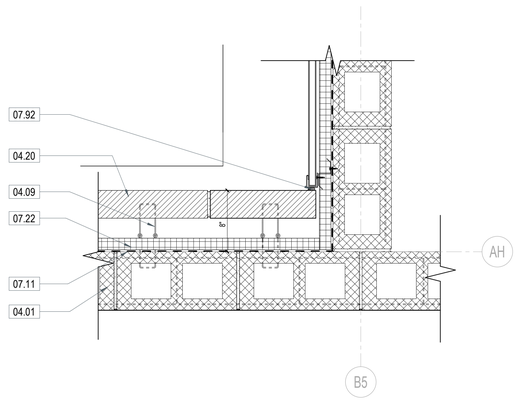


B1 DETAIL BRICK TO METAL PANEL INSIDE CORNER LVL.2
1 1/2" = 1'-0"

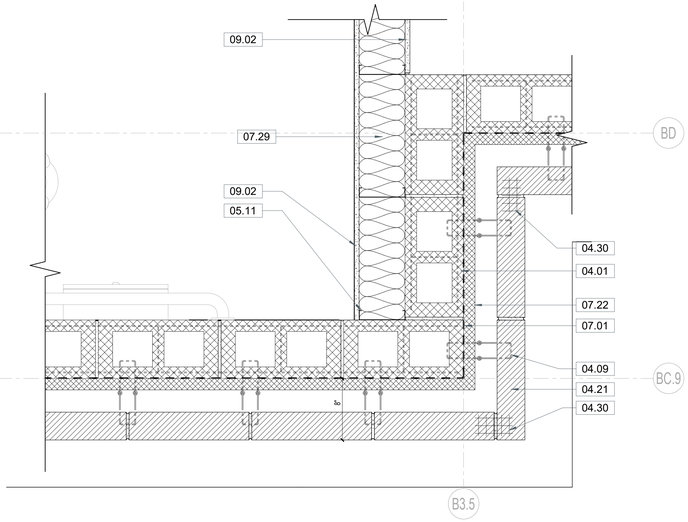


B2 DETAIL RESTOOM BUMP OUT AREA B1
1 1/2" = 1'-0"

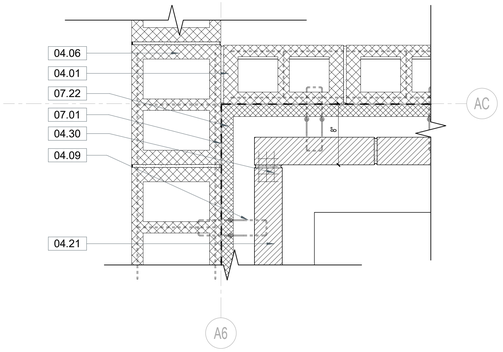


B4 DETAIL BRICK INSIDE CORNER
1 1/2" = 1'-0"

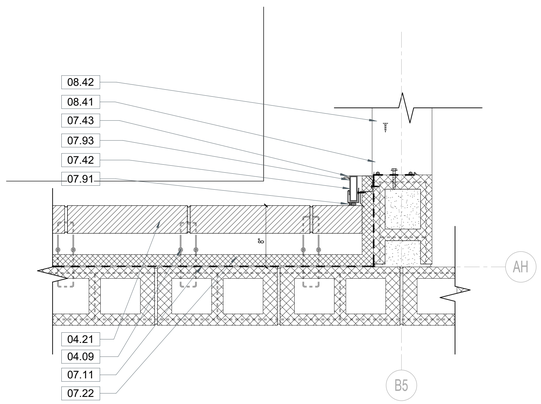

A1 DETAIL BRICK TO METAL PANEL INSIDE CORNER LVL.1
1 1/2" = 1'-0"

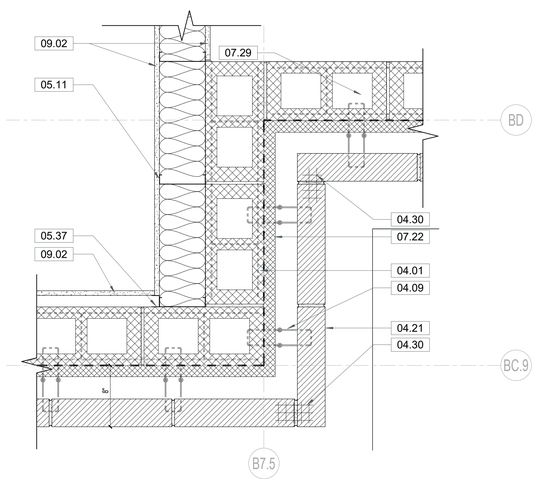

A2 DETAIL RESTROOM BUMP OUT AREA B2
1 1/2" = 1'-0"

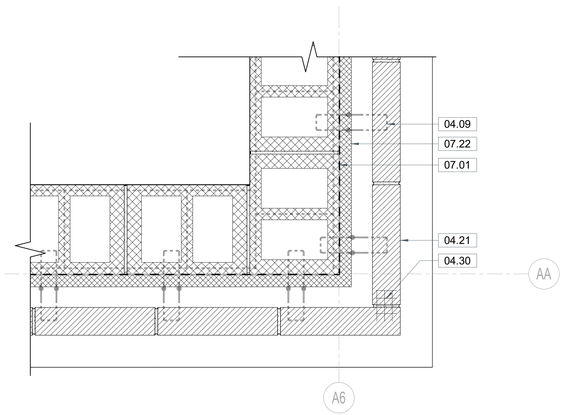

A4 DETAIL OUTSIDE BRICK CORNER
1 1/2" = 1'-0"

KEYNOTES

NUMBER	DESCRIPTION
04.01	8" CONCRETE MASONRY UNIT - SEE STRUCTURE
04.06	12" CONCRETE MASONRY UNIT - SEE STRUCTURE
04.09	GALV. LADDER PINTLE EYE WALL REINFORCEMENT @ 16" O.C. VERTICALLY
04.20	BRICK VENEER, SEE ELEVATIONS FOR TYPES AND COLORS
04.21	~~4"x 4"x 16"~~ BRICK VENEER WITH MASONRY ANCHORS @ 16" O.C. HORIZONTAL AND VERTICAL STAGGARD; ~~MERIDIAN SIZE~~, RUNNING BOND PATTERN ; BR-1 COLOR 3-5/8" x 2-1/4" x 7-5/8" modular size [1]
04.26	3/8" BRICK CONTROL JOINT, TYPICAL. PROVIDE BACKER ROD AND SEALANT
04.30	WIRE MESH REINFORCING AT 16" O.C. VERTICALLY
05.11	6" GALVANIZED METAL STUDS @ 16" O.C. - SEE STRUCTURE
05.37	1 1/2" GALVANIZED METAL STUDS @16" O.C.
07.01	BITUMINOUS DAMPPROOFING. SEE SPECIFICATIONS
07.04	LIQUID APPLIED FLEXIBLE FLASHING, EXTEND INTO ALL OPENINGS (TYPICAL) TO INTERIOR SEALANT - SEE SPECIFICATIONS
07.11	FLUID-APPLIED VAPOR BARRIER, TYP. - SEE SPECS. EXTEND / WRAP MEMBRANE INTO ALL OPENINGS (TYPICAL)
07.22	R-5.7 RIGID INSULATION + TAPE
07.29	6" SOUND BATT INSULATION
07.42	PREFINISHED METAL WALL PANEL - HORIZONTAL-12" - SEE SPECS & SHOP DRAWINGS
07.43	PREFINISHED METAL EDGE FLASHING
07.45	GALV. G90 18 GA Z GIRT @ 16" O.C. MIN. HORIZONTAL - SEE METAL PANEL SHOP DRAWINGS FOR ADDITIONAL SPACING REQUIREMENTS
07.46	PREFINISHED METAL "J" CHANNEL
07.47	GALV. G90 18 GA. SUPPORT PLATE
07.91	1/2" SEALANT AND BACKER ROD, TYPICAL
07.92	3/8" SEALANT AND BACKER ROD, TYPICAL
07.93	BEAUTY BEAD SEALANT, TYP.
08.40	ALUMINUM CURTAIN WALL SYSTEM - SEE CURTAIN WALL SCHEDULE
08.41	ALUMINUM STOREFRONT SYSTEM - SEE STOREFRONT SCHEDULE
08.42	ALUMINUM DOOR - SEE DOOR SCHEDULE
09.02	5/8" THK. GYPSUM WALLBOARD - SEE FINISH PLANS AND SPECS

GENERAL NOTES

DETAILS

1. SEE REVIEWED FINAL SHOP DRAWINGS FOR ALL FLASHING AND WATERPROOFING CONDITIONS FOR THE BUILDING ENVELOPE PRIOR TO FABRICATION AND INSTALLATION.
2. SEE STRUCTURE FOR DESIGN PRESSURES FOR EXTERIOR CLADDING COMPONENTS.
3. KEYNOTES, FINISHES, DOOR AND SIGNAGE MARKS ARE SHEET SPECIFIC TO THIS PAGE ONLY, UNLESS OTHERWISE INDICATED.
4. PROVIDE FLORIDA APPROVED EXTERIOR ASSEMBLIES FOR ALL EXTERIOR ELEMENTS.
5. SHOP DRAWINGS ARE TO SHOW ADJACENT MATERIALS AND THEIR ASSEMBLIES. GENERAL CONTRACTOR SHALL COORDINATE ALL SYSTEMS PRIOR TO SUBMITTAL OF SHOP DRAWINGS.
6. DETAILS ARE FOR DESIGN INTENT. VERIFY FIELD CONDITIONS AND MEASUREMENTS PRIOR TO EXECUTION OF SHOP DRAWINGS.
7. PROVIDE A LETTER OF COMPATIBILITY PER EACH MATERIAL SUBMITTAL IN REGARDS TO THEIR PRODUCT INTERFACING WITH ADJACENT MATERIALS.
8. REFER TO PLANS AND INTERIOR ELEVATIONS FOR ADDITIONAL INTERIOR FINISH INFORMATION.

12 0 12
1-1/2" = 1'-0"
SCALE INCH

DAG Architects
AR0017640
Tallahassee, Florida 32301
850.656.7506
www.dagarchitects.com

© 2025 All reproduction & intellectual property rights reserved.

FITZGERALD COLLABORATIVE GROUP, LLC.
AA26001957

STATE OF FLORIDA ROGER T. GODWIN AR0017551 09-18-25 REGISTERED ARCHITECT


Roger T. Godwin
Professional Architect:
Florida - License #AR0017551

Digital Signature

PERMIT DOCUMENTS

GADSDEN COUNTY SCHOOL BOARD
New Quincy K-8 School

1400 W. KING STREET
QUINCY, FL 32351

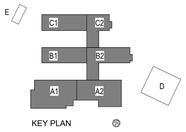

REVISIONS
NO. DESCRIPTION DATE


RECEIVED
ALLSTATE CONSTRUCTION
09-18-2025

Project Number 22023
Dated 07-31-2025


DETAILS - PLAN
A-511

© 2025 DAG ARCHITECTS, INC. ALL RIGHTS RESERVED NO PART OF THIS DOCUMENT MAY BE COPIED, REPRODUCED OR TRANSMITTED BY ANY MEANS WITHOUT WRITTEN PERMISSION OF DAG ARCHITECTS, INC. THESE DRAWINGS AND SPECIFICATIONS ARE THE PROPERTY AND COPYRIGHT OF DAG ARCHITECTS, INC. AND SHALL NOT BE USED ON ANY OTHER PROJECT OR LOCATION EXCEPT AS DESCRIBED ON THE DRAWINGS, WITHOUT THE PRIOR WRITTEN AGREEMENT OF DAG ARCHITECTS.


© 2025 DAG ARCHITECTS, INC. ALL RIGHTS RESERVED. NO PART OF THIS DOCUMENT MAY BE COPIED, REPRODUCED OR TRANSMITTED BY ANY MEANS WITHOUT WRITTEN PERMISSION OF DAG ARCHITECTS, INC. THESE DRAWINGS AND SPECIFICATIONS ARE THE PROPERTY AND COPYRIGHT OF DAG ARCHITECTS, INC. AND SHALL NOT BE USED ON ANY OTHER PROJECT OR LOCATION EXCEPT AS DESCRIBED ON THE DRAWINGS, WITHOUT THE PRIOR WRITTEN AGREEMENT OF DAG ARCHITECTS.

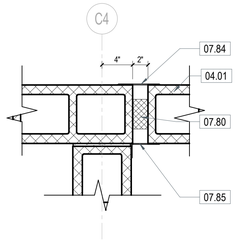


C2 DETAIL PLAN - EJ HALLWAY
1 1/2" = 1'-0"

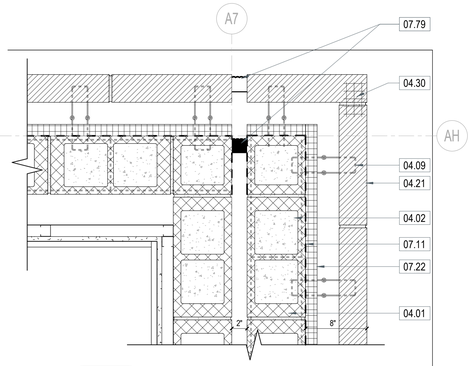

C3 DETAIL PLAN - EJ A7 CORNER NORTH
1 1/2" = 1'-0"

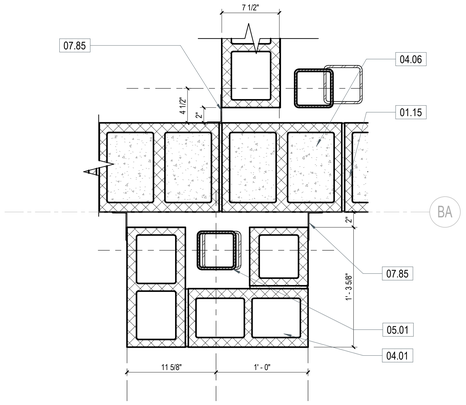


B1 DETAIL PLAN - EJ MIDDLE 2HR FW
1 1/2" = 1'-0"

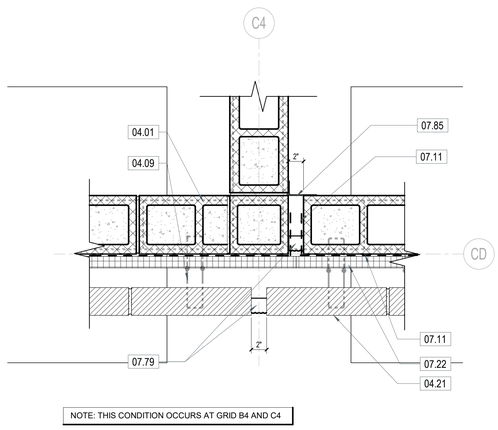


NOTE: THIS CONDITION OCCURS AT GRID B4 AND C4


B2 DETAIL AT EXTERIOR OFFSET EXPANSION JOINT
1 1/2" = 1'-0"

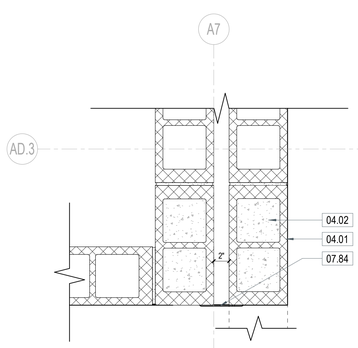


B3 DETAIL OPENING AT EXPANSION JOINT
1 1/2" = 1'-0"

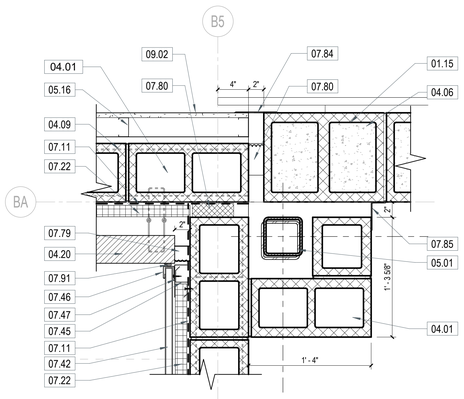


A1 DETAIL PLAN - EJ CORNER -2HR FW
1 1/2" = 1'-0"

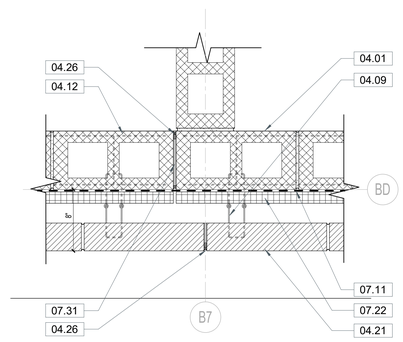

A2 BRICK - MOVEMENT JOINT DETAIL OFFSET
1 1/2" = 1'-0"

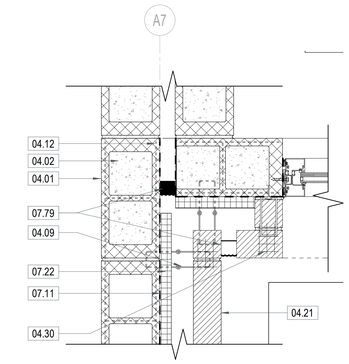

A3 DETAIL PLAN - EJ A7 CORNERS
1 1/2" = 1'-0"

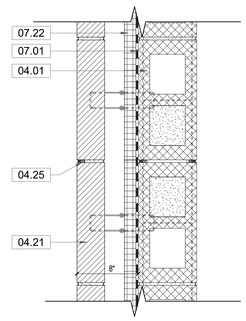

A4 CMU BRICK CONTROL JOINT
1 1/2" = 1'-0"

KEYNOTES

NUMBER	DESCRIPTION
01.15	2 HOUR FIREWALL - SEE LIFESAFETY DRAWINGS, WALL TYPES AND UL ASSEMBLIES
04.01	8" CONCRETE MASONRY UNIT - SEE STRUCTURE
04.02	GROUT SOLID
04.06	12" CONCRETE MASONRY UNIT - SEE STRUCTURE
04.09	GALV. LADDER PINTLE EYE WALL REINFORCEMENT @ 16" O.C. VERTICALLY
04.12	HORIZONTAL JOINT REINFORCEMENT DISCONTINCUS AT MOVEMENT JOINT TYP.
04.20	BRICK VENEER, SEE ELEVATIONS FOR TYPES AND COLORS
04.21	~~4" x 4" X 16"~~ BRICK VENEER WITH MASONRY ANCHORS @ 16" O.C. HORIZONTAL AND VERTICAL STAGGARD; ~~MERIDIAN SIZE~~, RUNNING BOND PATTERN ; BR-1 COLOR 3-5/8" x 2-1/4" x 7-5/8" modular size
04.25	PVC WEEPS @ 32" O.C. IN BRICK, MIN. (2) ABOVE OPENINGS. FULL HEAD HEIGHT.
04.26	3/8" BRICK CONTROL JOINT, TYPICAL. PROVIDE BACKER ROD AND SEALANT
04.30	WIRE MESH REINFORCING AT 16" O.C. VERTICALLY
05.01	STEEL FRAMING - SEE STRUCTURE
05.16	2 1/2" GALVANIZED STUDS @ 16" O.C.
07.01	BITUMINOUS DAMPPROOFING; SEE SPECIFICATIONS
07.11	FLUID-APPLIED VAPOR BARRIER, TYP. - SEE SPECS. EXTEND / WRAP MEMBRANE INTO ALL OPENINGS (TYPICAL)
07.22	R-5.7 RIGID INSULATION + TAPE
07.31	
07.42	PREFINISHED METAL WALL PANEL - HORIZONTAL-12" - SEE SPECS & SHOP DRAWINGS
07.45	GALV. G90 18 GA Z GIRT @ 16" O.C. MIN. HORIZONTAL - SEE METAL PANEL SHOP DRAWINGS FOR ADDITIONAL SPACING REQUIREMENTS
07.46	PREFINISHED METAL "J" CHANNEL
07.47	GALV. G90 18 GA. SUPPORT PLATE
07.79	EJ-1, EXTERIOR SILICONE FOAM EXPANSION JOINT - SEE SPECS
07.80	EJ-2, FIRE BARRIER FOAM EXPANSION JOINT - SEE SPECS
07.84	EJ-3, WALL TO WALL EXPANSION JOINT COVER - SEE SPECS
07.85	EJ-4, WALL TO WALL CORNER EXPANSION JOINT COVER - SEE SPECS
07.91	1/2" SEALANT AND BACKER ROD, TYPICAL
09.02	5/8" THK. GYPSUM WALLBOARD - SEE FINISH PLANS AND SPECS

GENERAL NOTES

DETAILS

1. SEE REVIEWED FINAL SHOP DRAWINGS FOR ALL FLASHING AND WATERPROOFING CONDITIONS FOR THE BUILDING ENVELOPE PRIOR TO FABRICATION AND INSTALLATION.
2. SEE STRUCTURE FOR DESIGN PRESSURES FOR EXTERIOR CLADDING COMPONENTS.
3. KEYNOTES, FINISHES, DOOR AND SIGNAGE MARKS ARE SHEET SPECIFIC TO THIS PAGE ONLY, UNLESS OTHERWISE INDICATED.
4. PROVIDE FLORIDA APPROVED EXTERIOR ASSEMBLIES FOR ALL EXTERIOR ELEMENTS.
5. SHOP DRAWINGS ARE TO SHOW ADJACENT MATERIALS AND THEIR ASSEMBLIES. GENERAL CONTRACTOR SHALL COORDINATE ALL SYSTEMS PRIOR TO SUBMITTAL OF SHOP DRAWINGS.
6. DETAILS ARE FOR DESIGN INTENT. VERIFY FIELD CONDITIONS AND MEASUREMENTS PRIOR TO EXECUTION OF SHOP DRAWINGS.
7. PROVIDE A LETTER OF COMPATIBILITY PER EACH MATERIAL SUBMITTAL IN REGARDS TO THEIR PRODUCT INTERFACING WITH ADJACENT MATERIALS.
8. REFER TO PLANS AND INTERIOR ELEVATIONS FOR ADDITIONAL INTERIOR FINISH INFORMATION.

12 0 12
1-1/2" = 1'-0"
SCALE INCH

DAG Architects
AR0017640
850 South Gadsden Street
Suite 140
Tallahassee, Florida 32301
850.656.7506
www.dagarchitects.com

© 2025 All reproduction & intellectual property rights reserved.

FITZGERALD COLLABORATIVE GROUP, LLC.
AA26001957

STATE OF FLORIDA
ROGER T. GODWIN
AR0017551
09-18-25
REGISTERED ARCHITECT


Roger T. Godwin
Professional Architect:
Florida - License #AR0017551

Digital Signature

PERMIT DOCUMENTS

GADSDEN COUNTY
SCHOOL BOARD
New Quincy K-8 School

1400 W. KING STREET
QUINCY, FL 32351

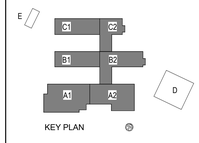


REVISIONS
NO. DESCRIPTION DATE


RECEIVED
ALLSTATE CONSTRUCTION
09-18-2025

Project Number 22023
Dated 07-31-2025


DETAILS - PLAN
A-512

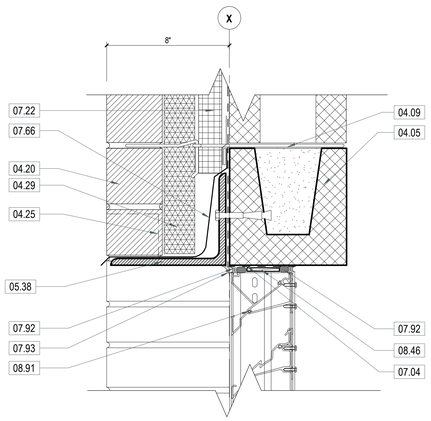

C1 TYP. HEAD MECHANICAL LOUVER
3" = 1'-0"

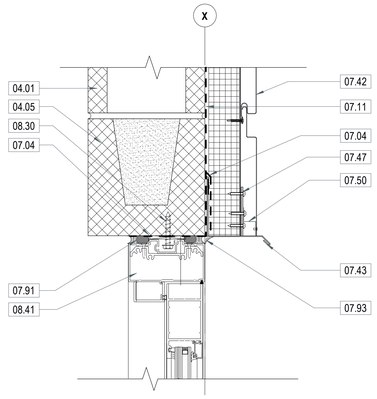

C3 TYP. DOOR HEAD DETAIL AT METAL PANEL
3" = 1'-0"

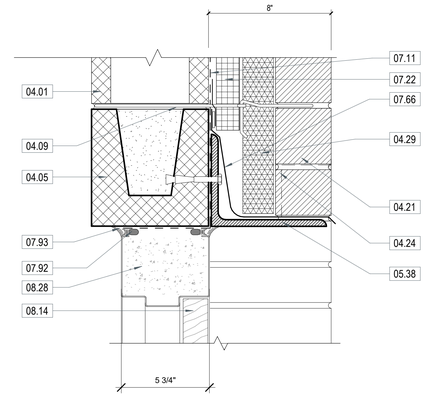


C4 EXTERTIOR HM HEAD DETAIL AT BRICK
3" = 1'-0"


B1 TYP. JAMB MECHANICAL LOUVER
3" = 1'-0"

B3 EXTERIOR STOREFRONT DOOR JAMB DETAIL AT CMU
3" = 1'-0"


B4 EXTERIOR HM JAMB DETAIL AT BRICK
3" = 1'-0"

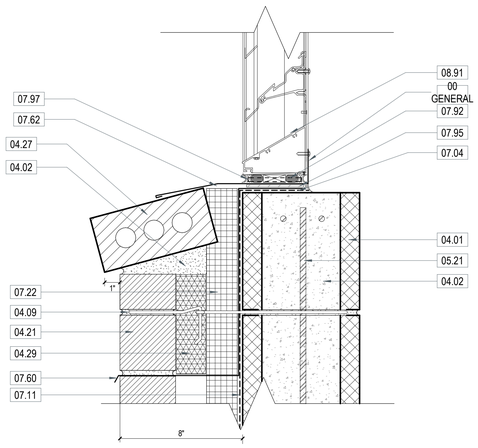

A1 TYP. SILL MECHANICAL LOUVER
3" = 1'-0"

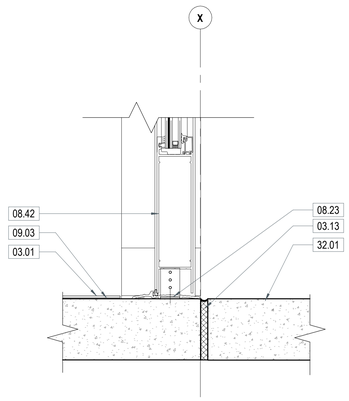

A3 STOREFRONT SILL DETAIL AT DOOR
3" = 1'-0"

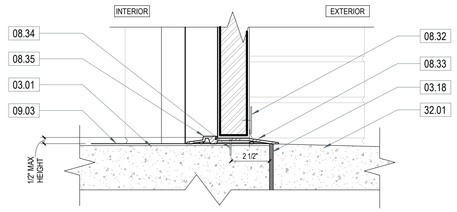

A4 TYP. EXTERIOR SILL DETAIL
3" = 1'-0"

KEYNOTES

NUMBER	DESCRIPTION
00 GENERAL	
03.01	CAST IN PLACE CONCRETE SLAB - SEE STRUCTURE
03.13	1/2" PREFORMED EXPANSION JOINT FILLER
03.18	COMPRESSIBLE JOINT FILLER
04.01	8" CONCRETE MASONRY UNIT - SEE STRUCTURE
04.02	GROUT SOLID
04.05	8" U BLOCK - SEE STRUCTURE
04.09	GALV. LADDER PINTLE EYE WALL REINFORCEMENT @ 16" O.C. VERTICALLY
04.20	BRICK VENEER, SEE ELEVATIONS FOR TYPES AND COLORS
04.21	~~4" x 4" X 16"~~ BRICK VENEER WITH MASONRY ANCHORS @ 16" O.C. HORIZONTAL AND VERTICAL STAGGARD; ~~MERIDIAN SIZE~~, RUNNING BOND PATTERN , SR-1 COLOR
04.24	ADJUSTABLE WIRE BRICK TIE @ 16" O.C. HORIZONTAL & VERTICAL, STAGGERED - SEE SPECS
04.25	PVC WEEPS @ 32" O.C. IN BRICK, MIN. (2) ABOVE OPENINGS. FULL HEAD HEIGHT.
04.27	SILL BRICK ROWLOCK - SLOPE @ 15 DEGREES
04.29	12" x 2" MORTAR NET
05.21	PROVIDE SLIP TRACK WALL ANCHORING AT TOP OF WALL, SECURE TO UNDERSIDE OF FLOOR/ROOF DECK
05.38	GALVANIZED STEEL ANGLE - PAINTED, SEE STRUCTURAL
07.04	LIQUID APPLIED FLEXIBLE FLASHING, EXTEND INTO ALL OPENINGS (TYPICAL) TO INTERIOR SEALANT - SEE SPECIFICATIONS
07.11	FLUID-APPLIED VAPOR BARRIER, TYP. - SEE SPECS. EXTEND / WRAP MEMBRANE INTO ALL OPENINGS (TYPICAL)
07.22	R-5.7 RIGID INSULATION + TAPE
07.42	PREFINISHED METAL WALL PANEL - HORIZONTAL-12" - SEE SPECS & SHOP DRAWINGS
07.43	PREFINISHED METAL EDGE FLASHING
07.47	GALV. G90 18 GA. SUPPORT PLATE
07.50	Z-SPACER
07.60	THRU WALL FLEXIBLE FLASHING W/ END DAMS & TERMINATION BAR. TAPE/FLASH SEAMS.
07.62	PRE-FINISHED 0.040" ALUMINUM SILL PAN FLASHING; COLOR TBD
07.66	SELF ADHERING NON-ASPHALTIC FABRIC FLASHING WITH TERMINATION BAR & SS DRIP PLATE - HB TEXTROFLASH. SEAL OFF TERMINATION BAR/END DAM AT ALL OPENINGS.
07.91	1/2" SEALANT AND BACKER ROD, TYPICAL
07.92	3/8" SEALANT AND BACKER ROD, TYPICAL
07.93	BEAUTY BEAD SEALANT, TYP.
07.94	CONTINUOUS SEALANT
07.95	SET SILL FLASHING IN CONTINOUS BED OF SILICONE SEALANT
07.97	1/4" POLYETHYENE TUBE WEEP. PROVIDE AT 3RDS SPACING MINIUM OF 2 WEEPS PER OPENING. EXTEND PAST SEALANT.
08.14	DOOR (SEE SCHEDULE)
08.22	JAMB ANCHORS, 3 MIN. EACH SIDE
08.23	ALUMINUM THRESHOLD SET IN CONTINUOUS BED OF SEALANT
08.28	HOLLOW METAL FRAME, PAINTED, GROUT SOLID
08.30	ANCHORS AS REQ'D TO MEET WIND LOADS
08.32	DOOR AND WEATHER STRIPPING (SEE SCHEDULE)
08.33	ACCESSIBLE THRESHOLD WITH NEOPRENE SEAL
08.34	EXTEND FLOOR SLAB AT THRESHOLD TO MEET MINIMUM FASTENER EDGE DISTANCE
08.35	THRESHOLD ANCHORED TO CON. SLAB AND SET IN CONT. BED OF SEALANT
08.41	ALUMINUM STOREFRONT SYSTEM - SEE STOREFRONT SCHEDULE
08.42	ALUMINUM DOOR - SEE DOOR SCHEDULE
08.45	1/2" SHIM
08.46	3/8" SHIM
08.91	PREFINISHED ALUMINUM LOUVERS: COLOR TBD
09.03	FINISHED FLOORING - SEE FINISH PLANS.
32.01	CONCRETE SIDEWALK - SEE CIVIL

GENERAL NOTES

DETAILS

1. SEE REVIEWED FINAL SHOP DRAWINGS FOR ALL FLASHING AND WATERPROOFING CONDITIONS FOR THE BUILDING ENVELOPE PRIOR TO FABRICATION AND INSTALLATION.
2. SEE STRUCTURE FOR DESIGN PRESSURES FOR EXTERIOR CLADDING COMPONENTS.
3. KEYNOTES, FINISHES, DOOR AND SIGNAGE MARKS ARE SHEET SPECIFIC TO THIS PAGE ONLY, UNLESS OTHERWISE INDICATED.
4. PROVIDE FLORIDA APPROVED EXTERIOR ASSEMBLIES FOR ALL EXTERIOR ELEMENTS.
5. SHOP DRAWINGS ARE TO SHOW ADJACENT MATERIALS AND THEIR ASSEMBLIES. GENERAL CONTRACTOR SHALL COORDINATE ALL SYSTEMS PRIOR TO SUBMITTAL OF SHOP DRAWINGS.
6. DETAILS ARE FOR DESIGN INTENT. VERIFY FIELD CONDITIONS AND MEASUREMENTS PRIOR TO EXECUTION OF SHOP DRAWINGS.
7. PROVIDE A LETTER OF COMPATIBILITY PER EACH MATERIAL SUBMITTAL IN REGARDS TO THEIR PRODUCT INTERFACING WITH ADJACENT MATERIALS.
8. REFER TO PLANS AND INTERIOR ELEVATIONS FOR ADDITIONAL INTERIOR FINISH INFORMATION.

3" = 1'-0" SCALE 3 0 3 6 9 INCH

DAG Architects
AR0017640
850 South Gadsden Street
Suite 140
Tallahassee, Florida 32301
850.656.7506
www.dagarchitects.com

3-5/8" x 2-1/4" x 7-5/8" modular size

© 2025 All reproduction & intellectual property rights reserved.

FITZGERALD COLLABORATIVE GROUP, LLC.
AA26001957

STATE OF FLORIDA ROGER T. GODWIN AR0017551 09-18-25 REGISTERED ARCHITECT

Roger T. Godwin
Professional Architect:
Florida - License #AR0017551

Digital Signature

PERMIT DOCUMENTS

GADSDEN COUNTY SCHOOL BOARD
New Quincy K-8 School

1400 W. KING STREET
QUINCY, FL 32351

KEY PLAN

REVISIONS

NO.	DESCRIPTION	DATE


RECEIVED
ALLSTATE CONSTRUCTION
09-18-2025

Project Number	22023
Dated	07-31-2025


EXTERIOR DOOR & LOUVER DETAILS

A-541


© 2025 DAG ARCHITECTS, INC. ALL RIGHTS RESERVED. NO PART OF THIS DOCUMENT MAY BE COPIED, REPRODUCED OR TRANSMITTED BY ANY MEANS WITHOUT WRITTEN PERMISSION OF DAG ARCHITECTS, INC. THESE DRAWINGS AND SPECIFICATIONS ARE THE PROPERTY AND COPYRIGHT OF DAG ARCHITECTS, INC. AND SHALL NOT BE USED ON ANY OTHER PROJECT OR LOCATION EXCEPT AS DESCRIBED ON THE DRAWINGS, WITHOUT THE PRIOR WRITTEN AGREEMENT OF DAG ARCHITECTS.

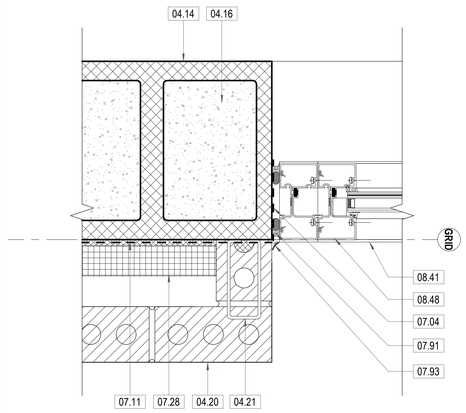


D1 PLAN DETAIL AT DOUBLE MULLION JAMB, SF
3" = 1'-0"

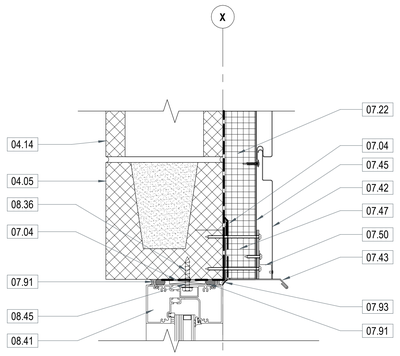


D2 TYP. HEAD DETAIL AT METAL PANEL
3" = 1'-0"

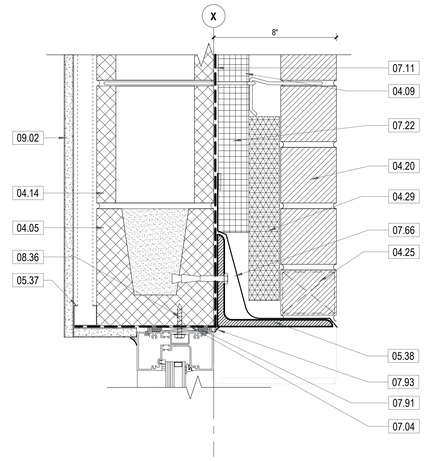


D3 TYP. STOREFRONT HEAD AT FURRED INT. WALL
3" = 1'-0"

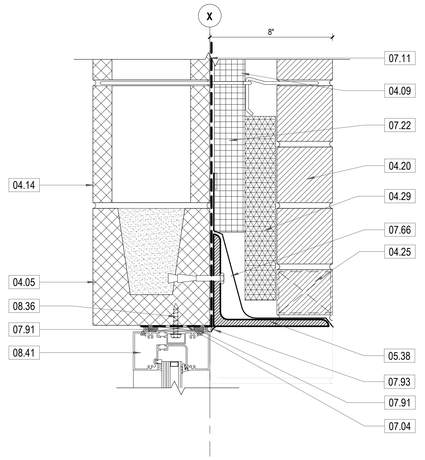


D4 TYP. HEAD DETAIL AT MASONRY WALL
3" = 1'-0"

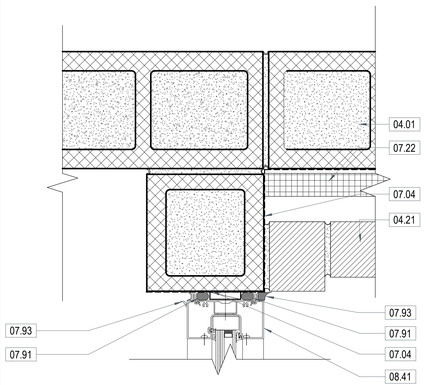


B1 DETAIL - SF JAMB
3" = 1'-0"

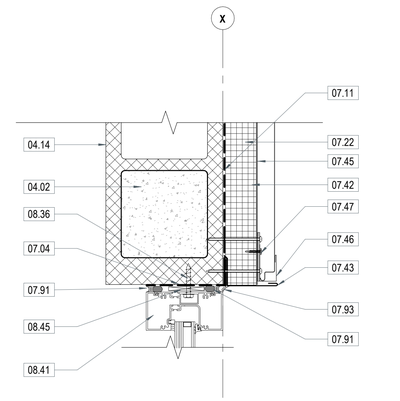


B2 TYP. STOREFRONT JAMB DET. AT METAL PANEL
3" = 1'-0"

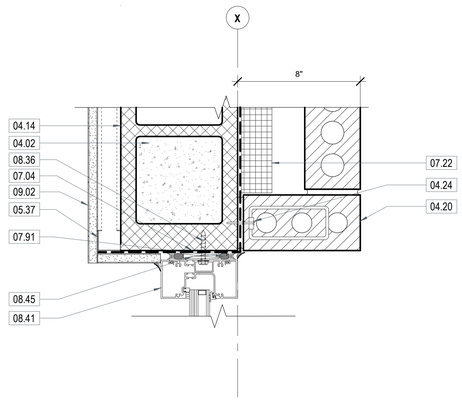


B3 TYP. STOREFRONT JAMB AT FURRED INT. WALL
3" = 1'-0"

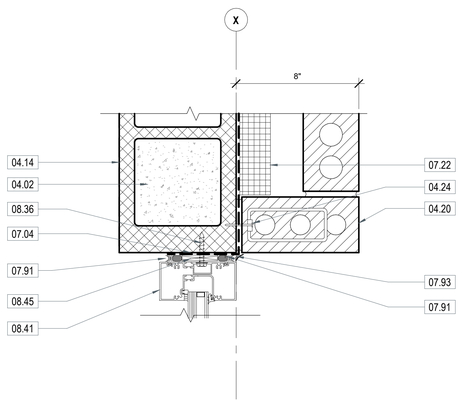


B4 TYP. STOREFRONT JAMB DETAIL AT MASONRY WALL
3" = 1'-0"

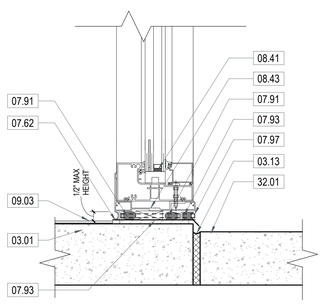


A1 TYP. STOREFRONT SILL DETAIL
3" = 1'-0"

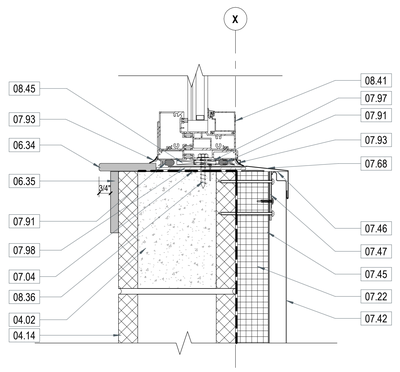

A2 TYP. STOREFRONT SILL DETAIL AT METAL PANEL
3" = 1'-0"

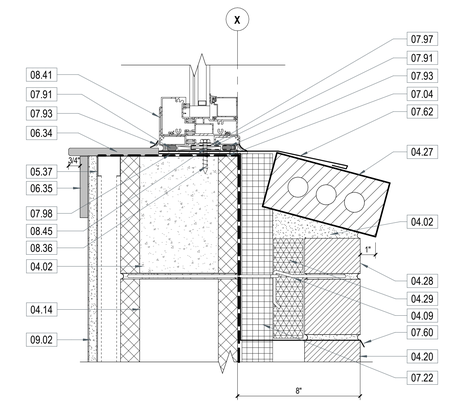

A3 TYP. STOREFRONT SILL AT FURRED INT. WALL
3" = 1'-0"

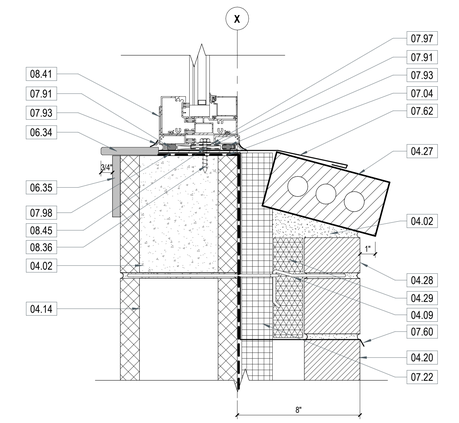

A4 TYP. STOREFRONT SILL DETAIL AT MASONRY WALL
3" = 1'-0"

KEYNOTES

NUMBER	DESCRIPTION
03.01	CAST IN PLACE CONCRETE SLAB - SEE STRUCTURE
03.13	1/2" PREFORMED EXPANSION JOINT FILLER
04.01	8" CONCRETE MASONRY UNIT - SEE STRUCTURE
04.02	GROUT SOLID
04.05	8" U BLOCK - SEE STRUCTURE
04.09	GALV. LADDER PINTLE EYE WALL REINFORCEMENT @ 16" O.C. VERTICALLY
04.14	MASONRY WALL THICKNESS VARIES, SEE FLOOR PLANS
04.16	CMU WALL, GROUT CELLS SOLID AT JAMBS, SEE STRUCTURAL FOR REINFORCING
04.20	BRICK VENEER, SEE ELEVATIONS FOR TYPES AND COLORS
04.21	~~4"x 4"x 16"~~ BRICK VENEER WITH MASONRY ANCHORS @ 16" O.C. HORIZONTAL AND VERTICAL STAGGARD; ~~MERIDIAN SIZE~~, RUNNING BOND PATTERN ; BR-1 COLOR
04.24	ADJUSTABLE WIRE BRICK TIE @ 16" O.C. HORIZONTAL & VERTICAL, STAGGERED - SEE SPECS
04.25	PVC WEEPS @ 32" O.C. IN BRICK, MIN. (2) ABOVE OPENINGS. FULL HEAD HEIGHT.
04.27	SILL BRICK ROWLOCK - SLOPE @ 15 DEGREES
04.28	CUT BRICK COURSE AS NECESSARY
04.29	12" x 2" MORTAR NET
05.37	1 1/2" GALVANIZED METAL STUDS @16" O.C.
05.38	GALVANIZED STEEL ANGLE - PAINTED, SEE STRUCTURAL
06.34	1/2" x SOLID SURFACE WINDOW SILL WITH EASED EDGE. COLOR SS-1 - SEE MATERIAL FINISH SCHEDULE
06.35	1/2" x 4" SOLID SURFACE WOOD WINDOW STOOL. COLOR SS-1 - SEE MATERIAL FINISH SCHEDULE
07.04	LIQUID APPLIED FLEXIBLE FLASHING, EXTEND INTO ALL OPENINGS (TYPICAL) TO INTERIOR SEALANT - SEE SPECIFICATIONS
07.11	FLUID-APPLIED VAPOR BARRIER, TYP. - SEE SPECS. EXTEND / WRAP MEMBRANE INTO ALL OPENINGS (TYPICAL)
07.22	R-5.7 RIGID INSULATION + TAPE
07.28	2" RIGID INSULATION
07.42	PREFINISHED METAL WALL PANEL - HORIZONTAL-12" - SEE SPECS & SHOP DRAWINGS
07.43	PREFINISHED METAL EDGE FLASHING
07.45	GALV. G90.18 GA Z GIRT @ 16" O.C. MIN. HORIZONTAL - SEE METAL PANEL SHOP DRAWINGS FOR ADDITIONAL SPACING REQUIREMENTS
07.46	PREFINISHED METAL "J" CHANNEL
07.47	GALV. G90 18 GA. SUPPORT PLATE
07.50	Z-SPACER
07.60	THRU WALL FLEXIBLE FLASHING W/ END DAMS & TERMINIATION BAR. TAPE/FLASH SEAMS.
07.62	PRE-FINISHED 0.040" ALUMINUM SILL PAN FLASHING: COLOR TBD
07.66	SELF ADHERING NON-ASPHALTIC FABRIC FLASHING WITH TERMINATION BAR & SS DRIP PLATE - HB TEXTROFLASH. SEAL OFF TERMINATION BAR/END DAM AT ALL OPENINGS.
07.68	0.032" PREFINISHED WINDOW SILL FLASHING WITH HEMMED EDGE.
07.91	1/2" SEALANT AND BACKER ROD, TYPICAL
07.93	BEAUTY BEAD SEALANT, TYP.
07.97	1/4" POLYETHYENE TUBE WEEP. PROVIDE AT 3RDS SPACING MINIUM OF 2 WEEPS PER OPENING. EXTEND PAST SEALANT.
07.98	BED OF SILICONE SEALANT
08.36	ANCHOR SYSTEM PER FL. PRODUCT APPROVAL
08.41	ALUMINUM STOREFRONT SYSTEM - SEE STOREFRONT SCHEDULE
08.43	SET MANUFACTURER'S SILL IN FULL BED OF SILICONE SEALANT
08.45	1/2" SHIM
08.48	ALUMINUM DOUBLE JAMB MULLION - PREFINISHED COLORED.
09.02	5/8" THK. GYPSUM WALLBOARD - SEE FINISH PLANS AND SPECS
09.03	FINISHED FLOORING - SEE FINISH PLANS.
32.01	CONCRETE SIDEWALK - SEE CIVIL

GENERAL NOTES

DETAILS

1. SEE REVIEWED FINAL SHOP DRAWINGS FOR ALL FLASHING AND WATERPROOFING CONDITIONS FOR THE BUILDING ENVELOPE PRIOR TO FABRICATION AND INSTALLATION.
2. SEE STRUCTURE FOR DESIGN PRESSURES FOR EXTERIOR CLADDING COMPONENTS.
3. KEYNOTES, FINISHES, DOOR AND SIGNAGE MARKS ARE SHEET SPECIFIC TO THIS PAGE ONLY, UNLESS OTHERWISE INDICATED.
4. PROVIDE FLORIDA APPROVED EXTERIOR ASSEMBLIES FOR ALL EXTERIOR ELEMENTS.
5. SHOP DRAWINGS ARE TO SHOW ADJACENT MATERIALS AND THEIR ASSEMBLIES. GENERAL CONTRACTOR SHALL COORDINATE ALL SYSTEMS PRIOR TO SUBMITTAL OF SHOP DRAWINGS.
6. DETAILS ARE FOR DESIGN INTENT. VERIFY FIELD CONDITIONS AND MEASUREMENTS PRIOR TO EXECUTION OF SHOP DRAWINGS.
7. PROVIDE A LETTER OF COMPATIBILITY PER EACH MATERIAL SUBMITTAL IN REGARDS TO THEIR PRODUCT INTERFACING WITH ADJACENT MATERIALS.
8. REFER TO PLANS AND INTERIOR ELEVATIONS FOR ADDITIONAL INTERIOR FINISH INFORMATION.

3 0 3 6 9
3" = 1'-0" SCALE INCH

DAG Architects
AR0017640
850 South Gadsden Street
Suite 140
Tallahassee, Florida 32301
850.656.7506
www.dagarchitects.com

3-5/8" x 2-1/4" x 7-5/8" modular size

© 2025 All reproduction & intellectual property rights reserved.

FITZGERALD COLLABORATIVE GROUP, LLC.
AA26001957

STATE OF FLORIDA ROGER T. GODWIN AR0017551 09-18-25 REGISTERED ARCHITECT


Roger T. Godwin
Professional Architect:
Florida - License #AR0017551

Digital Signature

PERMIT DOCUMENTS

GADSDEN COUNTY SCHOOL BOARD
New Quincy K-8 School

1400 W. KING STREET
QUINCY, FL 32351

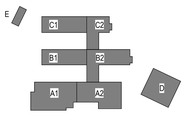


REVISIONS
NO. DESCRIPTION DATE

RECEIVED
ALLSTATE CONSTRUCTION
09-18-2025


Project Number 22023
Dated 07-31-2025

EXTERIOR STOREFRONT DETAILS
A-542


© 2025 DAG ARCHITECTS, INC. ALL RIGHTS RESERVED. NO PART OF THIS DOCUMENT MAY BE COPIED, REPRODUCED OR TRANSMITTED BY ANY MEANS WITHOUT WRITTEN PERMISSION OF DAG ARCHITECTS, INC. THESE DRAWINGS AND SPECIFICATIONS ARE THE PROPERTY AND COPYRIGHT OF DAG ARCHITECTS, INC. AND SHALL NOT BE USED ON ANY OTHER PROJECT OR LOCATION EXCEPT AS DESCRIBED ON THE DRAWINGS, WITHOUT THE PRIOR WRITTEN AGREEMENT OF DAG ARCHITECTS.

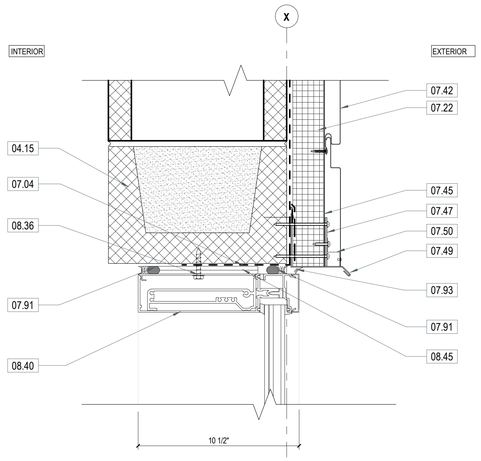


D1 CURTAIN WALL HEAD DETAIL @ CW1
3" = 1'-0"

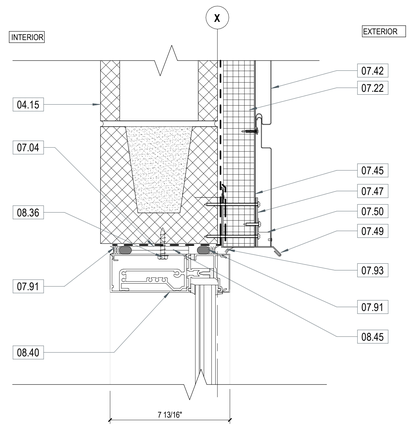


D3 CURTAIN WALL HEAD DETAIL
3" = 1'-0"

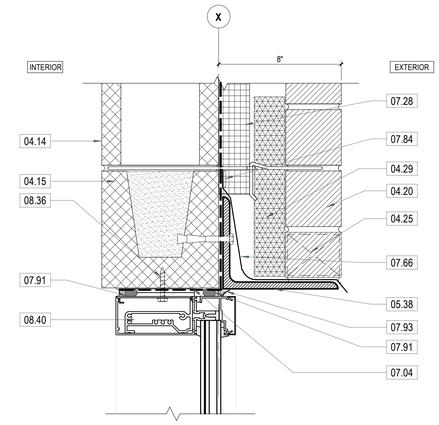


D4 TYP. CURTAIN WALL HEAD DETAIL AT MASONRY
3" = 1'-0"

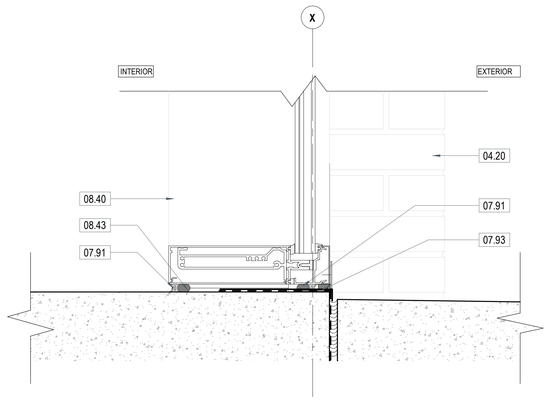


B1 TYP.SILL DETAIL AT CURTAIN WALL @ CW1
3" = 1'-0"

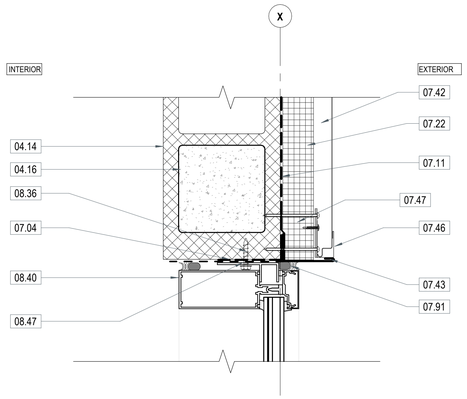


B3 TYP. CURTAIN WALL JAMB DETAIL AT METAL PANEL
3" = 1'-0"

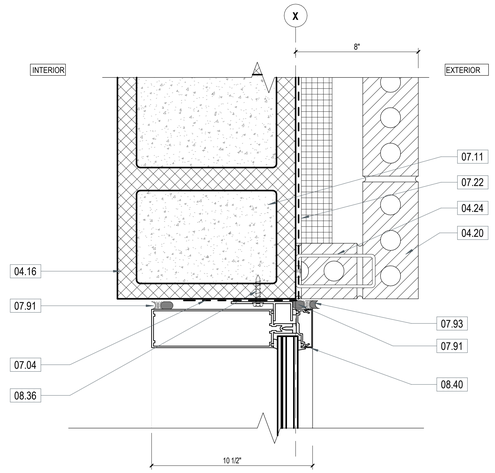


B4 TYP. CURTAIN WALL JAMB DETAIL AT MASONRY
3" = 1'-0"

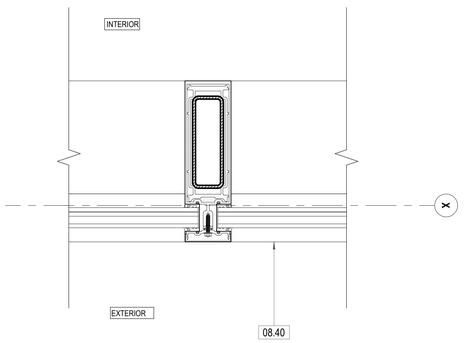

A1 PLAN DETAIL AT REINFORCED MULLION, CURTAIN WALL
3" = 1'-0"

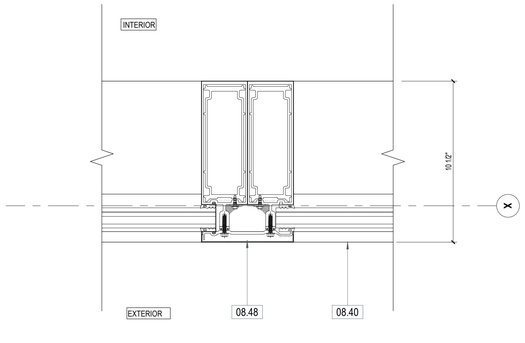

A3 PLAN DETAIL AT DOUBLE MULLION, CURTAIN WALL
3" = 1'-0"

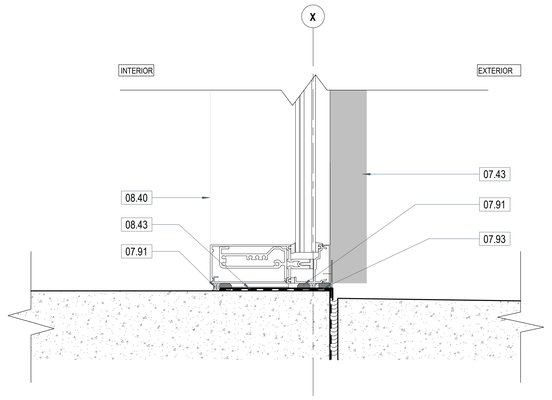

A4 TYP.SILL DETAIL AT CURTAIN WALL
3" = 1'-0"

KEYNOTES

NUMBER	DESCRIPTION
04.14	MASONRY WALL THICKNESS VARIES, SEE FLOOR PLANS
04.15	CMU BOND BEAM/CONCRETE LINTEL, SEE STRUCTURAL
04.16	CMU WALL, GROUT CELLS SOLID AT JAMBS, SEE STRUCTURAL FOR REINFORCING
04.20	BRICK VENEER, SEE ELEVATIONS FOR TYPES AND COLORS
04.24	ADJUSTABLE WIRE BRICK TIE @ 16" O.C. HORIZONTAL & VERTICAL, STAGGERED - SEE SPECS
04.25	PVC WEEPS @ 32" O.C. IN BRICK, MIN. (2) ABOVE OPENINGS. FULL HEAD HEIGHT.
04.29	12" x 2" MORTAR NET
05.38	GALVANIZED STEEL ANGLE - PAINTED, SEE STRUCTURAL
07.04	LIQUID APPLIED FLEXIBLE FLASHING, EXTEND INTO ALL OPENINGS (TYPICAL) TO INTERIOR SEALANT - SEE SPECIFICATIONS
07.11	FLUID-APPLIED VAPOR BARRIER, TYP. - SEE SPECS. EXTEND / WRAP MEMBRANE INTO ALL OPENINGS (TYPICAL)
07.22	R-5.7 RIGID INSULATION + TAPE
07.28	2" RIGID INSULATION
07.42	PREFINISHED METAL WALL PANEL - HORIZONTAL-12" - SEE SPECS & SHOP DRAWINGS
07.43	PREFINISHED METAL EDGE FLASHING
07.45	GALV. G90 18 GA Z GIRT @ 16" O.C. MIN. HORIZONTAL - SEE METAL PANEL SHOP DRAWINGS FOR ADDITIONAL SPACING REQUIREMENTS
07.46	PREFINISHED METAL "J" CHANNEL
07.47	GALV. G90 18 GA. SUPPORT PLATE
07.49	METAL PANEL SILL FLASHING, LAP VERTICAL LEG WITH LIQUID FLASHING
07.50	Z-SPACER
07.66	SELF ADHERING NON-ASPHALTIC FABRIC FLASHING WITH TERMINATION BAR & SS DRIP PLATE - HB TEXTROFLASH. SEAL OFF TERMINATION BAR/END DAM AT ALL OPENINGS.
07.84	EJ-3_WALL TO WALL EXPANSION JOINT COVER - SEE SPECS
07.91	1/2" SEALANT AND BACKER ROD, TYPICAL
07.93	BEAUTY BEAD SEALANT, TYP.
08.36	ANCHOR SYSTEM PER FL. PRODUCT APPROVAL
08.40	ALUMINUM CURTAIN WALL SYSTEM - SEE CURTAIN WALL SCHEDULE
08.43	SET MANUFACTURER'S SILL IN FULL BED OF SILICONE SEALANT
08.45	1/2" SHIM
08.47	SHIM, AS REQUIRED
08.48	ALUMINUM DOUBLE JAMB MULLION - PREFINISHED COLORED.

GENERAL NOTES

DETAILS

1. SEE REVIEWED FINAL SHOP DRAWINGS FOR ALL FLASHING AND WATERPROOFING CONDITIONS FOR THE BUILDING ENVELOPE PRIOR TO FABRICATION AND INSTALLATION.
2. SEE STRUCTURE FOR DESIGN PRESSURES FOR EXTERIOR CLADDING COMPONENTS.
3. KEYNOTES, FINISHES, DOOR AND SIGNAGE MARKS ARE SHEET SPECIFIC TO THIS PAGE ONLY, UNLESS OTHERWISE INDICATED.
4. PROVIDE FLORIDA APPROVED EXTERIOR ASSEMBLIES FOR ALL EXTERIOR ELEMENTS.
5. SHOP DRAWINGS ARE TO SHOW ADJACENT MATERIALS AND THEIR ASSEMBLIES. GENERAL CONTRACTOR SHALL COORDINATE ALL SYSTEMS PRIOR TO SUBMITTAL OF SHOP DRAWINGS.
6. DETAILS ARE FOR DESIGN INTENT. VERIFY FIELD CONDITIONS AND MEASUREMENTS PRIOR TO EXECUTION OF SHOP DRAWINGS.
7. PROVIDE A LETTER OF COMPATIBILITY PER EACH MATERIAL SUBMITTAL IN REGARDS TO THEIR PRODUCT INTERFACING WITH ADJACENT MATERIALS.
8. REFER TO PLANS AND INTERIOR ELEVATIONS FOR ADDITIONAL INTERIOR FINISH INFORMATION.

3 0 3 6 9
3" = 1'-0"
SCALE INCH

DAG Architects
AR0017640
850 South Gadsden Street
Suite 140
Tallahassee, Florida 32301
850.656.7506
www.dagarchitects.com

© 2025 All reproduction & intellectual property rights reserved.

FITZGERALD COLLABORATIVE GROUP, LLC.
AA26001957

STATE OF FLORIDA · ROGER T. GODWIN · AR0017551 · 09-18-25 · REGISTERED ARCHITECT


Roger T. Godwin
Professional Architect:
Florida - License #AR0017551

Digital Signature

PERMIT DOCUMENTS

GADSDEN COUNTY SCHOOL BOARD
New Quincy K-8 School

1400 W. KING STREET
QUINCY, FL 32351

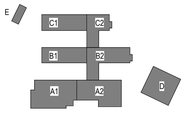

REVISIONS
NO. DESCRIPTION DATE


RECEIVED
ALLSTATE CONSTRUCTION
09-18-2025

Project Number **22023**
Dated 07-31-2025


EXTERIOR CURTAIN WALL DETAILS

A-543


© 2025 DAG ARCHITECTS, INC. ALL RIGHTS RESERVED NO PART OF THIS DOCUMENT MAY BE COPIED, REPRODUCED OR TRANSMITTED BY ANY MEANS WITHOUT WRITTEN PERMISSION OF DAG ARCHITECTS, INC. THESE DRAWINGS AND SPECIFICATIONS ARE THE PROPERTY AND COPYRIGHT OF DAG ARCHITECTS, INC. AND SHALL NOT BE USED ON ANY OTHER PROJECT OR LOCATION EXCEPT AS DESCRIBED ON THE DRAWINGS, WITHOUT THE PRIOR WRITTEN AGREEMENT OF DAG ARCHITECTS.

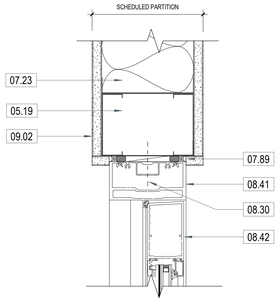


D1 TYP INT STOREFRONT DOOR DETAIL AT JAMB
3" = 1'-0"

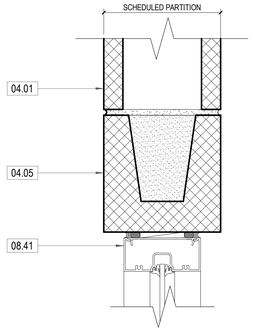


D2 TYP INT STOREFRONT HEAD CMU
3" = 1'-0"

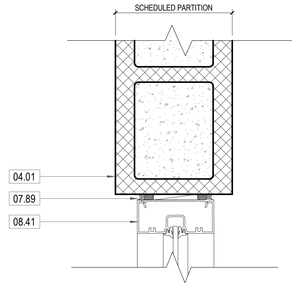


D3 TYP INT STOREFRONT JAMB CMU
3" = 1'-0"

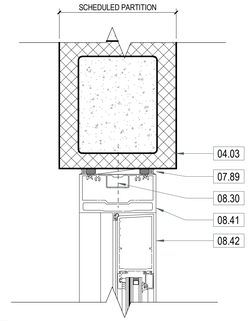


D4 STOREFRONT DOOR JAMB DETAIL AT CMU
3" = 1'-0"

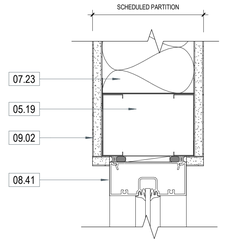


C1 TYP INT STOREFRONT HEAD
3" = 1'-0"

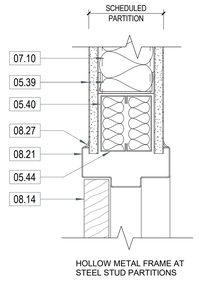


C2 HM HEAD DETAIL
3" = 1'-0"

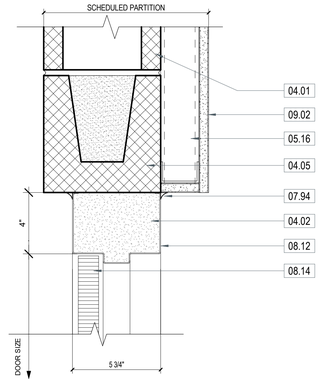


C3 DOOR HEAD IN CMU W/ FURRING
3" = 1'-0"

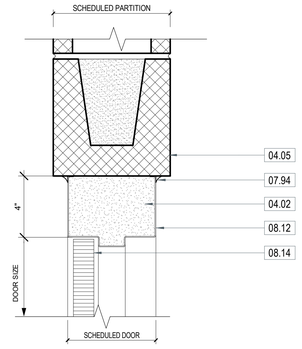


C4 DOOR HEAD IN CMU - NO FURRING
3" = 1'-0"

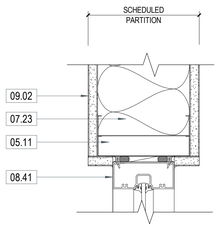


B1 TYP INTERIOR STOREFRONT JAMB
3" = 1'-0"

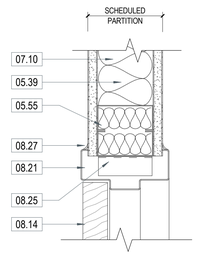


B2 HM JAMB DETAIL
3" = 1'-0"

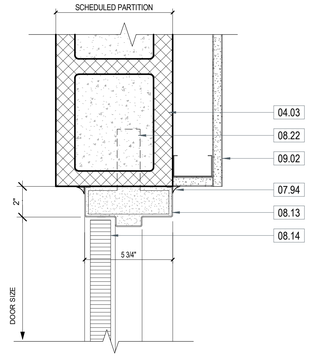


B3 DOOR JAMB IN CMU W/ FURRING
3" = 1'-0"

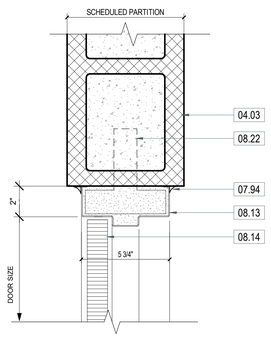


B4 DOOR JAMB IN CMU - NO FURRING
3" = 1'-0"

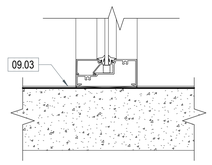

A1 TYP INT STOREFRONT SILL FLOOR
3" = 1'-0"

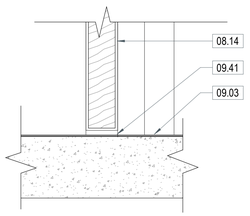

A3 INTERIOR SILL DETAIL
3" = 1'-0"

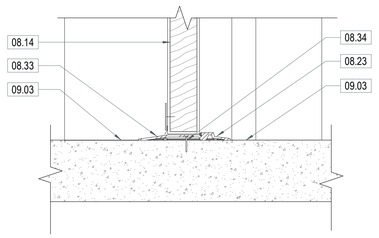

A4 INTERIOR SILL DETAIL AT THRESHOLD
3" = 1'-0"

GENERAL NOTES — DETAILS

1. SEE REVIEWED FINAL SHOP DRAWINGS FOR ALL FLASHING AND WATERPROOFING CONDITIONS FOR THE BUILDING ENVELOPE PRIOR TO FABRICATION AND INSTALLATION.
2. SEE STRUCTURE FOR DESIGN PRESSURES FOR EXTERIOR CLADDING COMPONENTS.
3. KEYNOTES, FINISHES, DOOR AND SIGNAGE MARKS ARE SHEET SPECIFIC TO THIS PAGE ONLY, UNLESS OTHERWISE INDICATED.
4. PROVIDE FLORIDA APPROVED EXTERIOR ASSEMBLIES FOR ALL EXTERIOR ELEMENTS.
5. SHOP DRAWINGS ARE TO SHOW ADJACENT MATERIALS AND THEIR ASSEMBLIES. GENERAL CONTRACTOR SHALL COORDINATE ALL SYSTEMS PRIOR TO SUBMITTAL OF SHOP DRAWINGS.
6. DETAILS ARE FOR DESIGN INTENT. VERIFY FIELD CONDITIONS AND MEASUREMENTS PRIOR TO EXECUTION OF SHOP DRAWINGS.
7. PROVIDE A LETTER OF COMPATIBILITY PER EACH MATERIAL SUBMITTAL IN REGARDS TO THEIR PRODUCT INTERFACING WITH ADJACENT MATERIALS.
8. REFER TO PLANS AND INTERIOR ELEVATIONS FOR ADDITIONAL INTERIOR FINISH INFORMATION.

KEYNOTES

NUMBER	DESCRIPTION
04.01	8" CONCRETE MASONRY UNIT - SEE STRUCTURE
04.02	GROUT SOLID
04.03	JAMB BLOCK WITH GROUTED CELL
04.05	8" U BLOCK - SEE STRUCTURE
05.11	6" GALVANIZED METAL STUDS @ 16" O.C. - SEE STRUCTURE
05.16	2 1/2" GALVANIZED STUDS @ 16" O.C.
05.19	OPENING SIZE 3' - 4" OR LESS: PROVIDE RUNNER - SEE TYPICAL FRAMING DETAIL ON SHEET A-012
05.39	REFER TO WALL TYPE FOR STUD SIZE, TYPE OF GYPSUM WALL BOARD AND ADDITIONAL INFORMATION
05.40	GALVANIZED METAL STUD HEADER
05.44	CONTINUOUS METAL TRACK
05.55	METAL STUDS, MIN. 2 PER JAMB
07.10	PROVIDE INSULATION WHERE REQUIRED, SEE WALL TYPE
07.23	3 1/2" SOUND BATT INSULATION
07.89	EJ-8, CEILING TO WALL EXPANSION JOINT COVER - SEE SPECS
07.94	CONTINUOUS SEALANT
08.12	HOLLOW METAL FRAME - SEE DOOR SCHEDULE
08.13	HOLLOW METAL DOOR FRAME W/ANCHOR TUBE
08.14	DOOR (SEE SCHEDULE)
08.21	HOLLOW METAL FRAME; PAINTED
08.22	JAMB ANCHORS, 3 MIN. EACH SIDE
08.23	ALUMINUM THRESHOLD SET IN CONTINUOUS BED OF SEALANT
08.25	FRAME ANCHOR
08.27	CONTINUOUS SEALANT AROUND FRAME, BOTH SIDES, TYP.
08.30	ANCHORS AS REQ'D TO MEET WIND LOADS
08.33	ACCESSIBLE THRESHOLD WITH NEOPRENE SEAL
08.34	EXTEND FLOOR SLAB AT THRESHOLD TO MEET MINIMUM FASTENER EDGE DISTANCE
08.41	ALUMINUM STOREFRONT SYSTEM - SEE STOREFRONT SCHEDULE
08.42	ALUMINUM DOOR - SEE DOOR SCHEDULE
09.02	5/8" THK. GYPSUM WALLBOARD - SEE FINISH PLANS AND SPECS
09.03	FINISHED FLOORING - SEE FINISH PLANS.
09.41	SEE TRANSITION DETAILS FOR FLOOR TRANSITION

DAG Architects
AR0017640
850 South Gadsden Street
Suite 140
Tallahassee, Florida 32301
850.656.7506
www.dagarchitects.com

© 2025 All reproduction & intellectual property rights reserved.

FITZGERALD COLLABORATIVE GROUP, LLC.
AA26001957

STATE OF FLORIDA · ROGER T. GODWIN · AR0017551 · 09-18-25 · REGISTERED ARCHITECT


Roger T. Godwin
Professional Architect:
Florida - License #AR0017551

Digital Signature

PERMIT DOCUMENTS

GADSDEN COUNTY SCHOOL BOARD
New Quincy K-8 School

1400 W. KING STREET
QUINCY, FL 32351

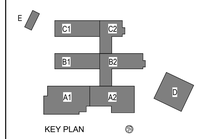

REVISIONS

NO.	DESCRIPTION	DATE

RECEIVED
ALLSTATE CONSTRUCTION
09-18-2025

Project Number	22023
Dated	07-31-2025


INTERIOR DOOR & STOREFRONT DETAILS

A-544


3" = 1'-0" — 3 0 3 6 9 — SCALE INCH

© 2025 DAG ARCHITECTS, INC. ALL RIGHTS RESERVED NO PART OF THIS DOCUMENT MAY BE COPIED, REPRODUCED OR TRANSMITTED BY ANY MEANS WITHOUT WRITTEN PERMISSION OF DAG ARCHITECTS, INC. THESE DRAWINGS AND SPECIFICATIONS ARE THE PROPERTY AND COPYRIGHT OF DAG ARCHITECTS, INC. AND SHALL NOT BE USED ON ANY OTHER PROJECT OR LOCATION EXCEPT AS DESCRIBED ON THE DRAWINGS, WITHOUT THE PRIOR WRITTEN AGREEMENT OF DAG ARCHITECTS.


© 2025 DAG ARCHITECTS, INC. ALL RIGHTS RESERVED NO PART OF THIS DOCUMENT MAY BE COPIED, REPRODUCED OR TRANSMITTED BY ANY MEANS WITHOUT WRITTEN PERMISSION OF DAG ARCHITECTS, INC. THESE DRAWINGS AND SPECIFICATIONS ARE THE PROPERTY AND COPYRIGHT OF DAG ARCHITECTS, INC. AND SHALL NOT BE USED ON ANY OTHER PROJECT OR LOCATION EXCEPT AS DESCRIBED ON THE DRAWINGS, WITHOUT THE PRIOR WRITTEN AGREEMENT OF DAG ARCHITECTS.

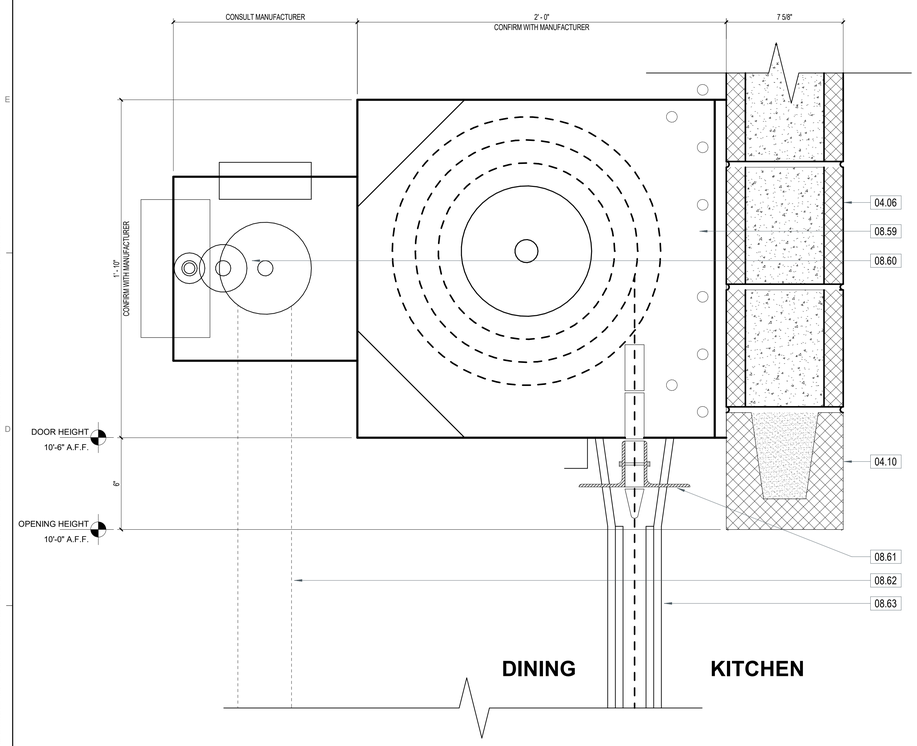


C1 INTERIOR HURRICANE SHUTTER HEAD DETAIL
3" = 1'-0"

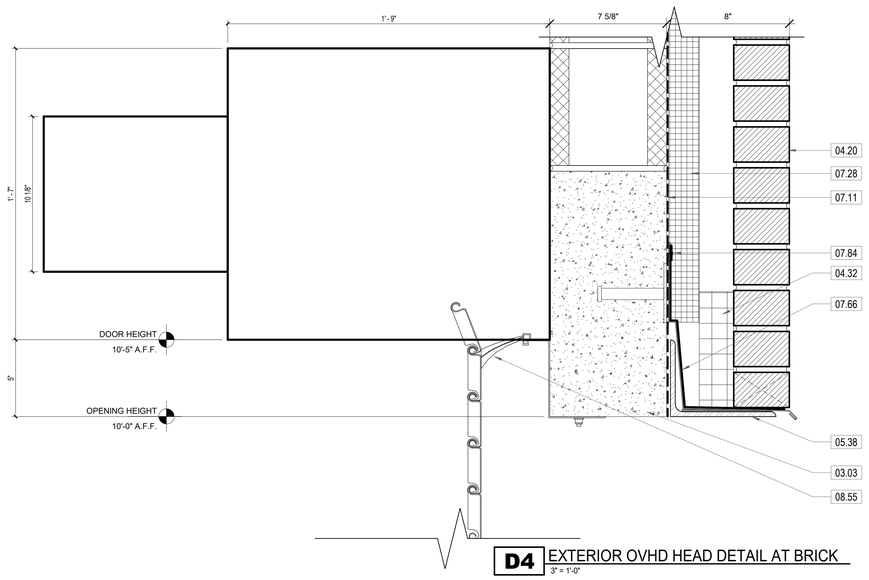


D4 EXTERIOR OVHD HEAD DETAIL AT BRICK
3" = 1'-0"

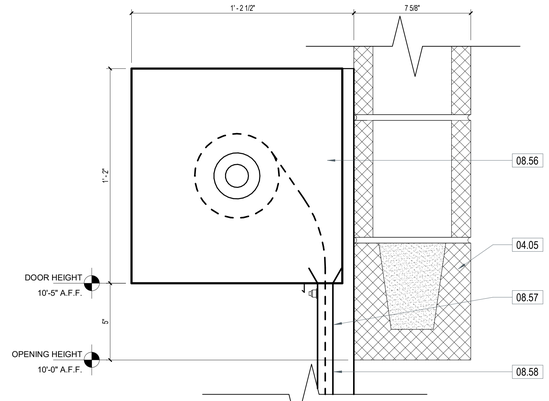


C4 INTERIOR FIRE SHUTTER HEAD DETAIL
3" = 1'-0"

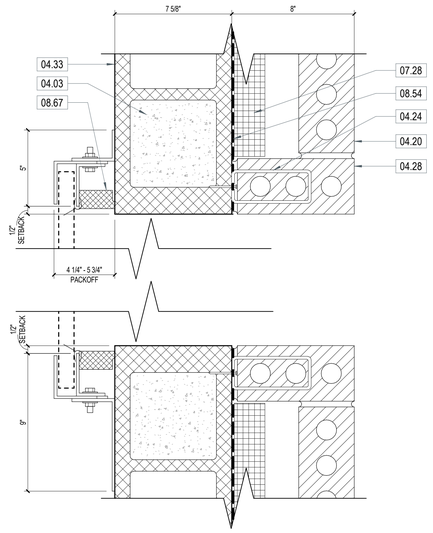


A1 EXTERIOR OVHD JAMB DETAIL AT BRICK
3" = 1'-0"

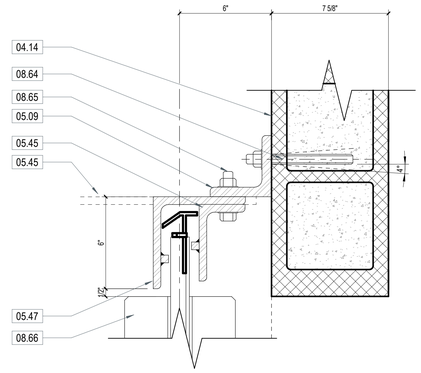


B2 INTERIOR HURRICANE SHUTTER JAMB DETAIL
3" = 1'-0"

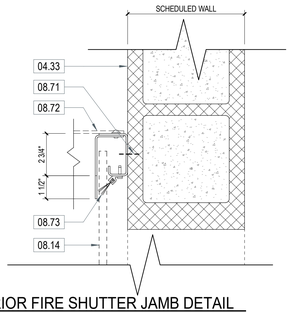

B4 INTERIOR FIRE SHUTTER JAMB DETAIL
3" = 1'-0"

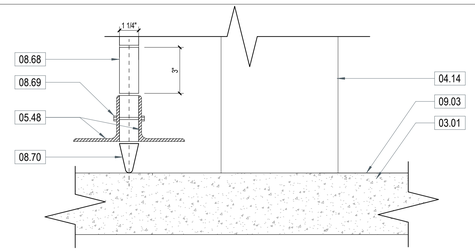

A2 HURRICANE SHUTTER SILL DETAIL
3" = 1'-0"

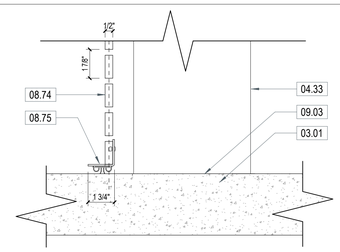

A4 FIRE SHUTTER SILL DETAIL
3" = 1'-0"

GENERAL NOTES DETAILS

1. SEE REVIEWED FINAL SHOP DRAWINGS FOR ALL FLASHING AND WATERPROOFING CONDITIONS FOR THE BUILDING ENVELOPE PRIOR TO FABRICATION AND INSTALLATION.
2. SEE STRUCTURE FOR DESIGN PRESSURES FOR EXTERIOR CLADDING COMPONENTS.
3. KEYNOTES, FINISHES, DOOR AND SIGNAGE MARKS ARE SHEET SPECIFIC TO THIS PAGE ONLY, UNLESS OTHERWISE INDICATED.
4. PROVIDE FLORIDA APPROVED EXTERIOR ASSEMBLIES FOR ALL EXTERIOR ELEMENTS.
5. SHOP DRAWINGS ARE TO SHOW ADJACENT MATERIALS AND THEIR ASSEMBLIES. GENERAL CONTRACTOR SHALL COORDINATE ALL SYSTEMS PRIOR TO SUBMITTAL OF SHOP DRAWINGS.
6. DETAILS ARE FOR DESIGN INTENT. VERIFY FIELD CONDITIONS AND MEASUREMENTS PRIOR TO EXECUTION OF SHOP DRAWINGS.
7. PROVIDE A LETTER OF COMPATIBILITY PER EACH MATERIAL SUBMITTAL IN REGARDS TO THEIR PRODUCT INTERFACING WITH ADJACENT MATERIALS.
8. REFER TO PLANS AND INTERIOR ELEVATIONS FOR ADDITIONAL INTERIOR FINISH INFORMATION.

KEYNOTES

NUMBER	DESCRIPTION
03.01	CAST IN PLACE CONCRETE SLAB - SEE STRUCTURE
03.03	CAST IN PLACE CONCRETE BEAM- SEE STRUCTURE
04.03	JAMB BLOCK WITH GROUTED CELL
04.05	8" U BLOCK - SEE STRUCTURE
04.06	12" CONCRETE MASONRY UNIT - SEE STRUCTURE
04.10	12" U BLOCK - SEE STRUCTURE
04.14	MASONRY WALL THICKNESS VARIES, SEE FLOOR PLANS
04.20	BRICK VENEER, SEE ELEVATIONS FOR TYPES AND COLORS
04.24	ADJUSTABLE WIRE BRICK TIE @ 16" O.C. HORIZONTAL & VERTICAL, STAGGERED - SEE SPECS
04.28	CUT BRICK COURSE AS NECESSARY
04.32	CAVITY DRAINAGE MATERIAL, TYP.
04.33	REFER TO TYP. WALL SECTIONS FOR INSULATION, REINFORCING AND ADDITIONAL INFORMATION
05.09	4" X 4"X 1/4" GALVANIZED STEEL ANGLE - PAINTED
05.38	GALVANIZED STEEL ANGLE - PAINTED, SEE STRUCTURAL
05.45	5" X 3" X 1/2" STEEL MOUNTING ANGLE
05.47	6" X 6" X 1/2" STEEL ANGLE
05.48	3" X 3" 3/16" STEEL ANGLE
07.11	FLUID-APPLIED VAPOR BARRIER, TYP. - SEE SPECS. EXTEND / WRAP MEMBRANE INTO ALL OPENINGS (TYPICAL)
07.28	2" RIGID INSULATION
07.66	SELF ADHERING NON-ASPHALTIC FABRIC FLASHING WITH TERMINATION BAR & SS DRIP PLATE - HB TEXTROFLASH. SEAL OFF TERMINATION BAR/END DAM AT ALL OPENINGS.
07.84	EJ-3, WALL TO WALL EXPANSION JOINT COVER - SEE SPECS
08.14	DOOR (SEE SCHEDULE)
08.54	
08.55	RUBBER SEAL, SANDWICHED BY A DOUBLE LINTEL SEAL BRUSH CONTACTING DOOR CURTAIN - PER MANUFACTURER
08.56	ALARMGUARD TUBE MOTOR AND COIL HOUSING
08.57	SHUTTER PANEL SLATS
08.58	4" SHAFT GUIDE ATTACHED TO F.O. WALL PER MANUFACTURER'S INSTRUCTIONS
08.59	END BRACKET
08.60	"YES-EP" SAFESPACE MOTOR OPERATOR (ACCESS REQUIRED
08.61	BOTTOM BAR IN OPEN POSITION
08.62	MANUAL HAND CHAIN OVERRIDE
08.63	SIDE GUIDE ASSEMBLY
08.64	5/8" DIAMETER EXPANSION BOLTS @ 12" O.C.
08.65	5/8" DIAMETER BOLTS @ 12" O.C.
08.66	BOTTOM BAR ASSEMBLY
08.67	THERMAL BREAK
08.68	EXTRUDED ALLOY SLATS "EX" PROFILE
08.69	3/8" DIAMETER BOLTS @ 12" O.C.
08.70	SAFETY EDGE (OPTIONAL)
08.71	WALL FASTENERS
08.72	HOOD ABOVE
08.73	UL LISTED GUIDE SEAL
08.74	EXTRUDED ALLOY SLATS PROFILE
08.75	ANGLE BOTTOM BAR AND SEAL
09.03	FINISHED FLOORING - SEE FINISH PLANS.

DAG Architects
AR0017640
850 South Gadsden Street
Suite 140
Tallahassee, Florida 32301
850.656.7506
www.dagarchitects.com

© 2025 All reproduction & intellectual property rights reserved.

FITZGERALD COLLABORATIVE GROUP, LLC.
AA26001957

STATE OF FLORIDA · ROGER T. GODWIN · AR0017551 · 09-18-25 · REGISTERED ARCHITECT


Roger T. Godwin
Professional Architect:
Florida - License #AR0017551

Digital Signature

PERMIT DOCUMENTS

GADSDEN COUNTY
SCHOOL BOARD
New Quincy K-8 School

1400 W. KING STREET
QUINCY, FL 32351

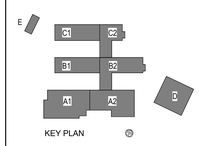

REVISIONS

NO.	DESCRIPTION	DATE

RECEIVED
ALLSTATE CONSTRUCTION
09-18-2025

Project Number	22023
Dated	07-31-2025

OVERHEAD DOOR DETAILS
A-545

3" = 1'-0" SCALE 3 0 3 6 9 INCH

DOOR SCHEDULE

DOOR NO.	DOOR LEAFS	DOOR SIZE WIDTH x HEIGHT	DOOR THICKNESS	DOOR TYPE	DOOR MATERIAL	FRAME TYPE	FRAME MATERIAL	FRAME DETAILS HEAD	FRAME DETAILS JAMB	FRAME DETAILS SILL	FIRE RATING	IMPACT RESISTANT	HARDWARE SET	SIGN TYPE	COMMENTS
Level 1															
A100	S	3' - 0" x 7' - 0"	2"	FG	ALUM	-	ALUM	D4/A-544	D3/A-544	B1/A-544		BR	15.0		CARD READER
A100A	S	3' - 0" x 7' - 0"	2"	FG	ALUM	-	ALUM	-	-	-		IR	4.0		
A102	S	3' - 0" x 7' - 0"	1 3/4"	FP	WD	HM-1	HM	C2/A-544	B2/A-544	A3/A-544		-	14.0		CARD READER
A103	S	3' - 0" x 7' - 0"	1 3/4"	N	WD	HM-1	HM	C2/A-544	B2/A-544	A3/A-544		-	54.0		
A104	S	3' - 0" x 7' - 0"	1 3/4"	FP	WD	HM-1	HM	C2/A-544	B2/A-544	A3/A-544		-	33.0		
A106	S	3' - 0" x 7' - 0"	2"	FG	ALUM	-	ALUM	C1/A-544	B1/A-544	D1/A-544		-	40.0		
A107A	S	3' - 0" x 7' - 0"	1 3/4"	N	WD	HM-1	HM	C2/A-544	B2/A-544	A3/A-544		-	53.0		
A107B	S	3' - 0" x 7' - 0"	1 3/4"	N	WD	HM-1	HM	C2/A-544	B2/A-544	A3/A-544		-	53.0		
A108	S	3' - 0" x 7' - 0"	2"	FG	ALUM	-	ALUM	C1/A-544	B1/A-544	D1/A-544		-	40.0		
A109	S	3' - 0" x 7' - 0"	2"	FG	ALUM	-	ALUM	C1/A-544	B1/A-544	D1/A-544		-	40.0		
A110	S	3' - 0" x 7' - 0"	2"	FG	ALUM	-	ALUM	C1/A-544	B1/A-544	D1/A-544		-	40.0		
A110A	S	3' - 0" x 7' - 0"	1 3/4"	FP	WD	HM-1	HM	C2/A-544	B2/A-544	A3/A-544		-	48.0		
A111	S	3' - 0" x 7' - 0"	2"	FG	ALUM	HM-1	ALUM	C1/A-544	D1/A-544	A1/A-544		-	40.0		
A111A	S	3' - 0" x 7' - 0"	1 3/4"	FP	WD	HM-1	HM	C2/A-544	B2/A-544	A3/A-544		-	48.0		
A112	S	3' - 0" x 7' - 0"	1 3/4"	N	WD	HM-1	HM	C2/A-544	B2/A-544	A3/A-544		-	40.0		
A113	S	3' - 0" x 7' - 0"	1 3/4"	N	WD	HM-1	HM	C2/A-544	B2/A-544	A3/A-544		-	40.0		
A114	S	3' - 0" x 7' - 0"	1 3/4"	N	WD	HM-1	HM	C2/A-544	B2/A-544	A3/A-544		-	40.0		
A115	S	3' - 0" x 7' - 0"	1 3/4"	N	WD	HM-1	HM	C2/A-544	B2/A-544	A3/A-544		-	40.0		
A116	S	3' - 0" x 7' - 0"	1 3/4"	N	WD	HM-1	HM	C2/A-544	B2/A-544	A3/A-544		-	40.0		
A117	S	3' - 0" x 7' - 0"	1 3/4"	FP	WD	HM-2	HM	C4/A-544	B4/A-544	A3/A-544	SMOKE	-	20.0		CARD READER
A118	S	3' - 0" x 7' - 0"	1 3/4"	V	WD	HM-1	HM	C2/A-544	B2/A-544	A3/A-544		-	40.0		
A119	S	3' - 0" x 7' - 0"	1 3/4"	FP	WD	HM-2	HM	C4/A-544	B4/A-544	A3/A-544	SMOKE	-	45.0		
A120	S	3' - 0" x 7' - 0"	1 3/4"	FP	WD	HM-2	HM	C4/A-544	B4/A-544	A3/A-544	SMOKE	-	45.0		
A121	S	3' - 0" x 7' - 0"	1 3/4"	FP	WD	HM-1	HM	C2/A-544	B2/A-544	A3/A-544		-	32.0		
A122	S	3' - 0" x 7' - 0"	1 3/4"	N	WD	HM-1	HM	C2/A-544	B2/A-544	A3/A-544		-	56.0		
A123	S	3' - 0" x 7' - 0"	1 3/4"	FP	WD	HM-1	HM	C2/A-544	B2/A-544	A3/A-544		-	48.0		
A124	S	3' - 0" x 7' - 0"	1 3/4"	FP	WD	HM-1	HM	C2/A-544	B2/A-544	A3/A-544		-	48.0		
A125	S	3' - 0" x 7' - 0"	1 3/4"	N	WD/GLASS	HM-2	HM	C2/A-544	B2/A-544	A3/A-544	45 MIN	-	32.0		
A126	S	3' - 0" x 7' - 0"	1 3/4"	FP	WD	HM-2	HM	C4/A-544	B4/A-544	A3/A-544	SMOKE	-	43.0		
A126A	S	3' - 0" x 7' - 0"	1 3/4"	FP	WD	HM-1	HM	C2/A-544	B2/A-544	A3/A-544		-	48.0		
A126B	S	3' - 0" x 7' - 0"	1 3/4"	FP	WD	HM-1	HM	C2/A-544	B2/A-544	A3/A-544		-	49.0		
A126C	S	3' - 0" x 7' - 0"	1 3/4"	FP	WD	HM-1	HM	C2/A-544	B2/A-544	A3/A-544		-	53.0		
A126D	S	3' - 0" x 7' - 0"	1 3/4"	FP	WD	HM-1	HM	C2/A-544	B2/A-544	A3/A-544	45 MIN	-	52.0		
A126E	S	3' - 0" x 7' - 0"	1 3/4"	FP	WD	HM-1	HM	C2/A-544	B2/A-544	A3/A-544		-	40.0		
A127	S	3' - 0" x 7' - 0"	2"	FG2	ALUM	-	ALUM	C4/A-544	D4/A-544	A2/A-544	60 MIN	-	13.0		CARD READER, SEE STOREFRONT ELEVATION FOR HEIGHTS
A127A	S	3' - 0" x 7' - 0"	1 3/4"	N	WD	HM-1	HM	C2/A-544	B2/A-544	A3/A-544		-	27.0		CARD READER
A128	S	3' - 0" x 7' - 0"	1 3/4"	FP	WD	HM-1	HM	C2/A-544	B2/A-544	A3/A-544		-	48.0		
A130	S	3' - 0" x 7' - 0"	1 3/4"	FP	WD	HM-1	HM	C2/A-544	B2/A-544	A3/A-544		-	32.0		
A131	S	3' - 0" x 7' - 0"	1 3/4"	N	WD	HM-2	HM	C4/A-544	B4/A-544	A3/A-544	SMOKE	-	45.0		
A131A	S	3' - 0" x 7' - 0"	1 3/4"	N	WD	HM-1	HM	C2/A-544	B2/A-544	A3/A-544		-	54.0		
A131B	S	3' - 0" x 7' - 0"	1 3/4"	FP	WD	HM-1	HM	C2/A-544	B2/A-544	A3/A-544		-	48.0		
A131C	S	3' - 0" x 7' - 0"	1 3/4"	FP	WD	HM-1	HM	C2/A-544	B2/A-544	A3/A-544		-	32.0		
A131D	S	3' - 0" x 7' - 0"	2"	FG	ALUM	-	ALUM	D4/A-542	B3/A-541	A1/A-542		IR	4.0		CARD READER, SEE STOREFRONT ELEVATION FOR HEIGHTS
A132	S	3' - 0" x 7' - 0"	1 3/4"	N	WD	HM-2	HM	C4/A-544	B4/A-544	A3/A-544	SMOKE	-	45.0		
A132A	S	3' - 0" x 7' - 0"	1 3/4"	N	WD	HM-1	HM	C2/A-544	B2/A-544	A3/A-544		-	54.0		
A132B	S	3' - 0" x 7' - 0"	1 3/4"	FP	WD	HM-1	HM	C2/A-544	B2/A-544	A3/A-544		-	48.0		
A132C	S	3' - 0" x 7' - 0"	2"	FG	ALUM	-	ALUM	D4/A-542	B3/A-541	A1/A-542		IR	4.0		CARD READER, SEE STOREFRONT ELEVATION FOR HEIGHTS
A133	S	3' - 0" x 7' - 0"	1 3/4"	N	WD	HM-2	HM	C4/A-544	B4/A-544	A3/A-544	SMOKE	-	45.0		
A133A	S	3' - 0" x 7' - 0"	1 3/4"	FP	WD	HM-1	HM	C2/A-544	B2/A-544	A3/A-544		-	54.0		
A133B	S	3' - 0" x 7' - 0"	1 3/4"	FP	WD	HM-1	HM	C2/A-544	B2/A-544	A3/A-544		-	48.0		
A133C	S	3' - 0" x 7' - 0"	1 3/4"	FP	WD	HM-1	HM	C2/A-544	B2/A-544	A3/A-544		-	48.0		
A133D	S	3' - 0" x 7' - 0"	1 3/4"	N	WD	HM-2	HM	C4/A-544	B4/A-544	A3/A-544		-	45.0		
A135	S	3' - 0" x 7' - 0"	2"	FG	ALUM	-	ALUM	C4/A-544	B4/A-544	A3/A-544	60 MIN	-	15.0		
A137	S	3' - 0" x 7' - 0"	2"	FG2	ALUM	-	ALUM	D2/A-544	B2/A-541	A2/A-544	60 MIN	-	17.0		
A138	S	3' - 0" x 7' - 0"	1 3/4"	FP	WD	HM-1	HM	C2/A-544	B4/A-544	A3/A-544		-	49.0		
A139	S	3' - 0" x 7' - 0"	1 3/4"	FP	WD	HM-1	HM	C2/A-544	B4/A-544	A3/A-544		-	49.0		
A140	S	3' - 0" x 7' - 0"	1 3/4"	FP	WD	HM-1	HM	C2/A-544	B4/A-544	A3/A-544		-	48.0		
A141A	S	3' - 0" x 7' - 0"	1 3/4"	FP	WD	HM-2	HM	C4/A-544	B4/A-544	A3/A-544	60 MIN	-	27.0		CARD READER
A141B	PR	6' - 0" x 7' - 0"	1 3/4"	FP	WD	HM-4	HM	C4/A-544	B4/A-544	A3/A-544	60 MIN	-	18.0		CARD READER
A142	S	3' - 0" x 7' - 0"	1 3/4"	FG	WD/GLASS	HM-1	HM	C2/A-544	B4/A-544	A3/A-544		-	27.0		CARD READER
A143	S	3' - 0" x 7' - 0"	1 3/4"	FP	WD/GLASS	HM-1	HM	C2/A-544	B4/A-544	A3/A-544		-	28.0		
A145	S	3' - 0" x 7' - 0"	1 3/4"	N	WD	HM-1	HM	C2/A-544	B4/A-544	A3/A-544		-	27.0		CARD READER
A146	S	3' - 0" x 7' - 0"	2"	FG	ALUM	-	ALUM	D2/A-544	D4/A-544	A2/A-544	60 MIN	-	13.0		
A148	PR	6' - 0" x 7' - 0"	1 3/4"	N	WD/GLASS	HM-4	HM	C4/A-544	B4/A-544	A3/A-544		-	19.0		
A148A	S	3' - 0" x 7' - 0"	1 3/4"	FP	WD	HM-2	HM	C4/A-544	B4/A-544	A3/A-544		-	57.0		
A148B	S	3' - 0" x 7' - 0"	1 3/4"	FP	WD	HM-2	HM	C4/A-544	B4/A-544	A3/A-544		-	57.0		
A148C	S	3' - 0" x 7' - 0"	1 3/4"	FP	WD	HM-2	HM	C4/A-544	B4/A-544	A3/A-544		-	48.0		
A148D	S	3' - 0" x 7' - 0"	1 3/4"	FP	WD	HM-1	HM	C4/A-544	B4/A-544	A3/A-544		-	48.0		CARD READER
A149	PR	6' - 0" x 7' - 0"	1 3/4"	N	WD/GLASS	HM-4	HM	C4/A-544	B4/A-544	A3/A-544		~~ICC 500~~	19.0		
A149A	S	3' - 0" x 7' - 0"	1 3/4"	FP	WD	HM-2	HM	C4/A-544	B4/A-544	A3/A-544	SMOKE	-	37.0		
A149B	S	3' - 0" x 7' - 0"	1 3/4"	FP	WD	HM-2	HM	C4/A-544	B4/A-544	A3/A-544		-	48.0		
A149C	S	3' - 0" x 7' - 0"	1 3/4"	FP	WD	HM-2	HM	C4/A-544	B4/A-544	A3/A-544		-	57.0		
A149D	S	3' - 0" x 7' - 0"	1 3/4"	FP	WD	HM-2	HM	C4/A-544	B4/A-544	A3/A-544		-	57.0		
A151	S	3' - 0" x 7' - 0"	1 3/4"	FP	WD	HM-2	HM	C4/A-544	B4/A-544	A3/A-544		-	48.0		
A152	S	3' - 0" x 7' - 0"	1 3/4"	FP	WD	HM-2	HM	C4/A-544	B4/A-544	A3/A-544		-	48.0		
A153	S	3' - 0" x 7' - 0"	1 3/4"	FP	WD	HM-2	HM	C4/A-544	B4/A-544	A3/A-544		-	51.0		
A154	S	3' - 0" x 7' - 0"	1 3/4"	FP	WD	HM-2	HM	C4/A-544	B4/A-544	A3/A-544		-	51.0		
A155A	PR	6' - 0" x 7' - 0"	2"	DFG	ALUM	-	ALUM	D4/A-542	B4/A-541	A3/A-541		IR ICC-500	1.0		CARD READER, SEE STOREFRONT ELEVATION FOR HEIGHTS
A155B	S	3' -7" x 7' - 0"	2"	FG	ALUM	-	ALUM	D4/A-542	B1/A-541	A1/A-541		ICC-500	5.0		SEE STOREFRONT ELEVATION FOR HEIGHTS
A156A	S	3' - 0" x 7' - 0"	2"	FG	ALUM	-	ALUM	D4/A-544	D2/A-544	A2/A-544		-	14.0		CARD READER
A157A	PR	6' - 0" x 7' - 0"	1 3/4"	FP	WD	HM-4	HM	C4/A-544	B4/A-544	A3/A-544	45 MIN	-	29.0		
A158	PR	6' - 0" x 7' - 0"	1 3/4"	FP	WD	HM-4	HM	C4/A-544	B4/A-544	A3/A-544		-	28.0		
A159A	S	3' - 0" x 7' - 0"	1 3/4"	FP	WD	HM-2	HM	C4/A-544	B4/A-544	A3/A-544		-	44.0		
A159B	OHD	15' - 0" x 10' - 0"	2"	OHD	STL	-	STL	C1/A-545				-	58.0		
A159C	OHD	15' - 0" x 10' - 0"	2"	OHD	STL	-	STL	C1/A-545				-	58.0		
A160A	OHD	3' - 4" x 7' - 0"	2"	OHD	STL	-	-					-	58.0		
A160B	OHD	3' - 4" x 7' - 0"	2"	OHD	STL	-	-					-	58.0		
A161	S	3' - 0" x 7' - 0"	1 3/4"	FP	ALUM	HM-2	HM	C4/A-541	B4/A-541	A4/A-541		ICC-500	11.0		
A161A	OHD	17' - 0" x 10' - 0"	2"	OHD	STL	-	-	C1/A-545				-	58.0		
A161B	OHD	17' - 0" x 10' - 0"	2"	OHD	STL	-	-	C1/A-545				-	58.0		
A162	S	3' - 0" x 7' - 0"	1 3/4"	FP	WD	HM-2	HM	C4/A-544	B4/A-544	A3/A-544		-	32.0		
A163	S	3' - 6" x 7' - 0"	4"		ALUM	-	ALUM	-	-	-		-	59.0		WALK-IN COOLER DOOR BY MANUFACTURER
A164	S	3' - 6" x 7' - 0"	4"		ALUM	-	ALUM	-	-	-		-	59.0		WALK-IN FREEZER DOOR BY MANUFACTURER
A165A	S	3' - 0" x 7' - 0"	1 3/4"	FP	WD	HM-2	HM	C4/A-544	B4/A-544	A3/A-544	SMOKE	-	37.0		
A165B	S	3' - 0" x 7' - 0"	1 3/4"	FP	WD	HM-2	HM	C4/A-544	B4/A-544	A3/A-544		-	48.0		
A165C	PR	6' - 0" x 7' - 0"	1 3/4"	FP	HM	HM-4	HM	C4/A-541	B4/A-541	A3/A-541		ICC-500	6.0		CARD READER
A168	OHD	10' - 0" x 9' - 4"		OHD	STL	-	STL					ICC-500	58.0		
A168A	S	3' - 0" x 7' - 0"	1 3/4"	FP	WD	HM-2	HM	C4/A-544	B4/A-544	A3/A-544		-	49.0		
A168B	S	3' - 0" x 7' - 0"	1 3/4"	FP	WD	HM-2	HM	C4/A-544	B4/A-544	A3/A-544		-	49.0		
A168C	S	3' - 0" x 7' - 0"	1 3/4"	FP	WD	HM-2	HM	C4/A-544	B4/A-544	A3/A-544		-	40.0		
A168D	S	3' - 0" x 7' - 0"	1 3/4"	N	HM	HM-2	HM	C4/A-541	B4/A-541	A3/A-541		ICC-500	10.0		CARD READER
A169	PR	6' - 0" x 7' - 0"	1 3/4"	FP	HM	HM-4	HM	C4/A-541	B4/A-541	A3/A-541		ICC-500	6.0		CARD READER
A170	PR	6' - 0" x 7' - 0"	1 3/4"	FP	HM	HM-4	HM	C4/A-541	B4/A-541	A3/A-541		ICC-500	6.0		CARD READER
A172	S	3' - 0" x 7' - 0"	1 3/4"	FP	WD	HM-2	HM	C4/A-544	B4/A-544	A3/A-544		-	48.0		
A173	S	3' - 0" x 7' - 0"	1 3/4"	FP	WD	HM-2	HM	C4/A-544	B4/A-544	A3/A-544		-	48.0		
A174	S	3' - 0" x 7' - 0"	1 3/4"	FP	WD	HM-2	HM	C4/A-544	B4/A-544	A3/A-544		-	43.0		
A175	S	3' - 0" x 7' - 0"	1 3/4"	FP	WD	HM-2	HM	C4/A-544	B4/A-544	A3/A-544		-	40.0		
A176	S	3' - 0" x 7' - 0"	1 3/4"	FP	WD	HM-2	HM	C4/A-544	B4/A-544	A3/A-544	45 MIN	-	52.0		
A181	S	3' - 0" x 7' - 0"	1 3/4"	FP	WD	HM-2	HM	C4/A-544	B4/A-544	A3/A-544		-	34.0		
A182	S	3' - 0" x 7' - 0"	1 3/4"	N	WD	HM-2	HM	C4/A-544	B4/A-544	A3/A-544	60 MIN	-	34.0		
A183	PR	6' - 0" x 7' - 0"	1 3/4"	FP	WD	HM-4	HM	C4/A-544	B4/A-544	A3/A-544	60 MIN	-	28.0		
A184	PR	6' - 0" x 7' - 0"	1 3/4"	FP	WD	HM-4	HM	C4/A-544	B4/A-544	A3/A-544	SMOKE	-	25.0		
A185	S	3' - 0" x 7' - 0"	1 3/4"	FP	WD	HM-2	HM	C4/A-544	B4/A-544	A3/A-544	45 MIN	-	35.0		
A185B	PR	6' - 0" x 7' - 0"	1 3/4"	FP	HM	HM-4	HM	C4/A-541	B4/A-541	A1/A-541		IR	29.0		
A186	S	3' - 0" x 7' - 0"	1 3/4"	FP	WD	HM-2	HM	C4/A-544	B4/A-544	A3/A-544	60 MIN	-	38.0		
A187	S	3' - 0" x 7' - 0"	1 3/4"	FP	WD	HM-1	HM	C2/A-544	B2/A-544	A3/A-544	SMOKE	-	38.0		
A188	PR	6' - 0" x 7' - 0"	1 3/4"	FP	HM	HM-4	HM	C4/A-541	B4/A-541	A3/A-541		ICC-500	6.0		CARD READER
A189	S	3' - 0" x 7' - 0"	1 3/4"	FP		HM-1						ICC-500			
A190C	S	3' - 0" x 7' - 0"	1 3/4"	FP	WD	HM-2	HM	C4/A-544	B4/A-544	A3/A-544	SMOKE	-	20.0		CARD READER
A190E	S	3' - 0" x 7' - 0"	1 3/4"	FP	WD	HM-1	HM	C2/A-544	B2/A-544	A3/A-544		-	27.0		CARD READER
A191	PR	6' - 0" x 7' - 0"	2"	DFG	ALUM	-	ALUM	D4/A-542	B1/A-542	A3/A-541		IR	1.0		CARD READER, SEE STOREFRONT ELEVATION FOR HEIGHTS
A191A	PR	6' - 0" x 7' - 0"	1 3/4"	FP	WD	HM-4	HM	C4/A-544	B4/A-544	A3/A-544	60 MIN	-	17.0		
A191B	PR	6' - 0" x 7' - 0"	1 3/4"	N	WD/GLASS	HM-4	HM	C4/A-544	B4/A-542	A3/A-544	60 MIN	-	17.0		
A192	S	3' - 0" x 7' - 0"	2"	FG2	ALUM	-	ALUM	D2/A-544	D3/A-544	A2/A-544	60 MIN	-	15.0		SEE STOREFRONT ELEVATION FOR HEIGHTS
A192B	PR	6' - 0" x 7' - 0"	2"	DFG	ALUM	-	ALUM	C4/A-544	D3/A-544	A2/A-544	60 MIN	-	12.0		SEE STOREFRONT ELEVATION FOR HEIGHTS
A192D	ELEV	3' - 6" x 8' - 0"	2"	-	ALUM	-	MANUF	-	-	-		-	-		ELEVATOR DOOR BY MANUFACTURER
A194A	S	3' - 7" x 7' - 0"	2"	FG	ALUM	-	ALUM	D4/A-542	B1/A-542	A2/A-541		IR	1.0		CARD READER, SEE STOREFRONT ELEVATION FOR HEIGHTS
A194B	S	3' - 7" x 7' - 0"	2"	FG	ALUM	-	ALUM	D4/A-542	B1/A-542	A2/A-541		IR	1.0		CARD READER, SEE STOREFRONT ELEVATION FOR HEIGHTS
A195	PR	6' - 0" x 7' - 0"	2"	DFG	ALUM	-	ALUM	C4/A-544	B4/A-544	A1/A-544		-	1.0		SEE STOREFRONT ELEVATION FOR HEIGHTS
A195A	PR	6' - 0" x 7' - 0"	1 3/4"	N	WD/GLASS	HM-4	HM	C4/A-544	B4/A-544	A3/A-544	60 MIN	ICC-500	19.0		
A195B	S	3' - 0" x 7' - 0"	1 3/4"	N	WD/GLASS	HM-2	HM	C4/A-544	B4/A-544	A4/A-544	60 MIN	-	34.0		NO EXTERNAL HARDWARE - KEY ONLY
A195C	PR	6' - 0" x 7' - 0"	1 3/4"	N	WD/GLASS	HM-4	HM	C4/A-544	B4/A-544	A3/A-544	60 MIN	ICC-500	19.0		
A195D	PR	6' - 0" x 7' - 0"	2"	DFG	ALUM	-	ALUM	D4/A-542	D1/A-542	A4/A-541		IR	7.0		SEE STOREFRONT ELEVATION FOR HEIGHTS
A196A	S	3' - 0" x 7' - 0"	1 3/4"	N	WD/GLASS	HM-2	HM	C4/A-544	B4/A-544	A3/A-544		-	21.0		
A196B	S	3' - 0" x 7' - 0"	1 3/4"	N	WD/GLASS	HM-2	HM	C4/A-544	B4/A-544	A3/A-544	60 MIN	ICC-500	21.0		
A197	PR	6' - 0" x 7' - 0"	1 3/4"	FP	WD	HM-4	HM	C4/A-544	B4/A-544	A3/A-544		-	39.0		
A198	PR	6' - 0" x 7' - 0"	2"	DFG	ALUM	-	ALUM	D4/A-542	B2/A-541	A2/A-541		ICC-500	1.0		SEE STOREFRONT ELEVATION FOR HEIGHTS
A199A	PR	6' - 0" x 7' - 0"	2"	DFG	ALUM		ALUM	D4/A-542	B4/A-541	A3/A-541		IR	1.0		CARD READER, SEE STOREFRONT ELEVATION FOR HEIGHTS
A199B	S	3' - 0" x 7' - 0"	2"	FG				D4/A-542	B4/A-541	A3/A-541		IR	3.0		
B101	S	3' - 0" x 7' - 0"	1 3/4"	N	WD/GLASS	HM-2	HM	C4/A-544	B4/A-542	A3/A-544	SMOKE	-	45.0		
B101A	S	3' - 0" x 7' - 0"	1 3/4"	FP	WD	HM-1	HM	C2/A-544	B2/A-544	A3/A-544		-	49.0		

DOOR SCHEDULE


DOOR NO.	DOOR LEAFS	DOOR SIZE WIDTH x HEIGHT	DOOR THICKNESS	DOOR TYPE	DOOR MATERIAL	FRAME TYPE	FRAME MATERIAL	FRAME DETAILS HEAD	FRAME DETAILS JAMB	FRAME DETAILS SILL	FIRE RATING	IMPACT RESISTANT	HARDWARE SET	SIGN TYPE	COMMENTS
B102	S	3' - 0" x 7' - 0"	1 3/4"	N	WD/GLASS	HM-2	HM	C4/A-544	B4/A-542	A3/A-544	SMOKE	-	45.0		
B102A	S	3' - 0" x 7' - 0"	1 3/4"	FP	WD	HM-1	HM	C2/A-544	B2/A-544	A3/A-544		-	49.0		
B103	S	3' - 0" x 7' - 0"	1 3/4"	N	WD/GLASS	HM-2	HM	C4/A-544	B4/A-544	A3/A-544	SMOKE	-	45.0		
B103A	S	3' - 0" x 7' - 0"	1 3/4"	FP	WD	HM-1	HM	C2/A-544	B2/A-544	A3/A-544		-	49.0		
B104	S	3' - 0" x 7' - 0"	1 3/4"	N	WD/GLASS	HM-2	HM	C4/A-544	B4/A-544	A3/A-544	SMOKE	-	45.0		
B104A	S	3' - 0" x 7' - 0"	1 3/4"	FP	WD	HM-1	HM	C2/A-544	B2/A-544	A3/A-544		-	49.0		
B105	S	3' - 0" x 7' - 0"	1 3/4"	N	WD/GLASS	HM-2	HM	C4/A-544	B4/A-544	A3/A-544	SMOKE	-	45.0		
B105A	S	3' - 0" x 7' - 0"	1 3/4"	FP	WD	HM-2	HM	C4/A-544	B4/A-544	A4/A-544		-	48.0		
B106	S	3' - 0" x 7' - 0"	1 3/4"	N	WD	HM-2	HM	C4/A-544	B4/A-544	A3/A-544	SMOKE	-	45.0		
B106A	S	3' - 0" x 7' - 0"	1 3/4"	FP	WD	HM-1	HM	C2/A-544	B2/A-544	A3/A-544		-	48.0		
B107	S	3' - 0" x 7' - 0"	1 3/4"	N	WD/GLASS	HM-2	HM	C4/A-544	B4/A-544	A3/A-544	SMOKE	-	45.0		
B107A	S	3' - 0" x 7' - 0"	1 3/4"	FP	WD	HM-1	HM	C2/A-544	B2/A-544	A3/A-544		-	49.0		
B107B	S	3' - 0" x 7' - 0"	1 3/4"	FP	WD	HM-1	HM	C2/A-544	B2/A-544	A3/A-544		-	32.0		
B108	S	3' - 0" x 7' - 0"	1 3/4"	N	WD/GLASS	HM-2	HM	C4/A-544	B4/A-544	A3/A-544	SMOKE	-	45.0		
B108A	S	3' - 0" x 7' - 0"	1 3/4"	FP	WD	HM-1	HM	C2/A-544	B2/A-544	A3/A-544		-	48.0		
B109	S	3' - 0" x 7' - 0"	1 3/4"	N	WD/GLASS	HM-2	HM	C4/A-544	B4/A-544	A3/A-544	SMOKE	-	45.0		
B109A	S	3' - 0" x 7' - 0"	1 3/4"	FP	WD	HM-1	HM	C2/A-544	B2/A-544	A3/A-544		-	49.0		
B109B	S	3' - 0" x 7' - 0"	1 3/4"	FP	WD	HM-1	HM	C2/A-544	B2/A-544	A3/A-544		-	32.0		
B110	S	3' - 0" x 7' - 0"	1 3/4"	N	WD/GLASS	HM-2	HM	C4/A-544	B4/A-544	A3/A-544	SMOKE	-	45.0		
B110A	S	3' - 0" x 7' - 0"	1 3/4"	FP	WD	HM-1	HM	C2/A-544	B2/A-544	A3/A-544		-	49.0		
B110B	S	3' - 0" x 7' - 0"	1 3/4"	FP	WD	HM-1	HM	C2/A-544	B2/A-544	A3/A-544		-	32.0		
B111	S	3' - 0" x 7' - 0"	1 3/4"	N	WD/GLASS	HM-2	HM	C4/A-544	B4/A-544	A3/A-544	SMOKE	-	45.0		
B111A	S	3' - 0" x 7' - 0"	1 3/4"	FP	WD	HM-1	HM	C2/A-544	B2/A-544	A3/A-544		-	49.0		
B111B	S	3' - 0" x 7' - 0"	1 3/4"	FP	WD	HM-1	HM	C2/A-544	B2/A-544	A3/A-544		-	32.0		
B112	S	3' - 0" x 7' - 0"	1 3/4"	N	WD/GLASS	HM-2	HM	C4/A-544	B4/A-544	A3/A-544	SMOKE	-	45.0		
B112A	S	3' - 0" x 7' - 0"	1 3/4"	FP	WD	HM-1	HM	C2/A-544	B2/A-544	A3/A-544		-	49.0		
B112B	S	3' - 0" x 7' - 0"	1 3/4"	FP	WD	HM-1	HM	C2/A-544	B2/A-544	A3/A-544		-	32.0		
B113	S	3' - 0" x 7' - 0"	1 3/4"	N	WD/GLASS	HM-2	HM	C4/A-544	B4/A-544	A3/A-544	SMOKE	-	45.0		
B113A	S	3' - 0" x 7' - 0"	1 3/4"	FP	WD	HM-1	HM	C2/A-544	B2/A-544	A3/A-544		-	49.0		
B113B	S	3' - 0" x 7' - 0"	1 3/4"	FP	WD	HM-1	HM	C2/A-544	B2/A-544	A3/A-544		-	32.0		
B114	S	3' - 0" x 7' - 0"	1 3/4"	N	WD/GLASS	HM-2	HM	C4/A-544	B4/A-544	A3/A-544	SMOKE	-	45.0		
B114A	S	3' - 0" x 7' - 0"	1 3/4"	FP	WD	HM-1	HM	C2/A-544	B2/A-544	A3/A-544		-	49.0		
B114B	S	3' - 0" x 7' - 0"	1 3/4"	FP	WD	HM-1	HM	C2/A-544	B2/A-544	A3/A-544		-	32.0		
B116	S	3' - 0" x 7' - 0"	1 3/4"	N	WD/GLASS	HM-2	HM	C4/A-544	B4/A-544	A3/A-544	SMOKE	-	45.0		
B116A	S	3' - 0" x 7' - 0"	1 3/4"	FP	WD	HM-1	HM	C2/A-544	B2/A-544	A3/A-544		-	49.0		
B116B	S	3' - 0" x 7' - 0"	1 3/4"	FP	WD	HM-1	HM	C2/A-544	B2/A-544	A3/A-544		-	32.0		
B117	S	3' - 0" x 7' - 0"	1 3/4"	N	WD/GLASS	HM-2	HM	C4/A-544	B4/A-544	A3/A-544	SMOKE	-	45.0		
B117A	S	3' - 0" x 7' - 0"	1 3/4"	FP	WD	HM-1	HM	C2/A-544	B2/A-544	A3/A-544		-	49.0		
B118	S	3' - 0" x 7' - 0"	1 3/4"	N	WD/GLASS	HM-2	HM	C4/A-544	B4/A-544	A3/A-544	SMOKE	-	45.0		
B118A	S	3' - 0" x 7' - 0"	1 3/4"	FP	WD	HM-1	HM	C2/A-544	B2/A-544	A3/A-544

DOOR SCHEDULE

DOOR NO.	DOOR LEAFS	DOOR SIZE WIDTH x HEIGHT	DOOR THICKNESS	DOOR TYPE	DOOR MATERIAL	FRAME TYPE	FRAME MATERIAL	FRAME DETAILS HEAD	FRAME DETAILS JAMB	FRAME DETAILS SILL	FIRE RATING	IMPACT RESISTANT	HARDWARE SET	SIGN TYPE	COMMENTS
C133	PR	6' - 0" x 7' - 0"	1 3/4"	FP	HM	HM-3	HM	C4/A-541	B4/A-541	A4/A-541		IR	8.0		
C134	S	3' - 0" x 7' - 0"	1 3/4"	FP	WD	HM-1	HM	C4/A-544	B4/A-544	A3/A-544	SMOKE	-	35.0		
C135	PR	6' - 0" x 7' - 0"	1 3/4"	FP	HM	HM-3	HM	C4/A-541	B4/A-541	A4/A-541		IR	8.0		
C136	S	3' - 0" x 7' - 0"	1 3/4"	FP	WD	HM-2	HM	C4/A-544	B4/A-544	A3/A-544	SMOKE	-	34.0		
C140	S	3' - 0" x 7' - 0"	1 3/4"	FP	WD	HM-2	HM	C4/A-544	B4/A-544	A3/A-544	SMOKE	-	37.0		
C141	S	3' - 0" x 7' - 0"	1 3/4"	FP	WD	HM-2	HM	C4/A-544	B4/A-544	A3/A-544	SMOKE	-	37.0		
C143	S	3' - 0" x 7' - 0"	1 3/4"	FP	WD	HM-2	HM	C4/A-544	B4/A-544	A3/A-544	SMOKE	-	48.0		
C144	S	3' - 0" x 7' - 0"	1 3/4"	FP	WD	HM-2	HM	C4/A-544	B4/A-544	A3/A-544	SMOKE	-	48.0		
C170	PR	6' - 0" x 7' - 0"	1 3/4"	DFP	WD	HM-4	HM	C4/A-544	B4/A-544	A3/A-544	90 MIN	-	17.0		
C172	PR	6' - 0" x 7' - 0"	2"	DFG	ALUM	-	ALUM	D4/A-542	B2/A-541	A2/A-541		IR	1.0		CARD READER, SEE STOREFRONT ELEVATION FOR HEIGHTS
C175	PR	6' - 0" x 7' - 0"	2"	DFG	ALUM	-	ALUM	D4/A-542	A3/A-541	A1-A-543		IR	1.0		CARD READER, SEE STOREFRONT ELEVATION FOR HEIGHTS
C175B	PR	6' - 0" x 7' - 0"	1 3/4"	N	WD/GLASS	HM-4	HM	C4/A-544	B4/A-544	A4/A-544	60 MIN				
C176	PR	6' - 0" x 7' - 0"	2"	DFG	ALUM	-	ALUM	D4/A-542	B3/A-541	A1/A-541		IR	1.0		CARD READER, SEE STOREFRONT ELEVATION FOR HEIGHTS
C176B	PR	6' - 0" x 7' - 0"	1 3/4"	N	WD/GLASS	HM-4	HM	C4/A-544	B4/A-544	A4/A-544	60 MIN				
Level 2															
A201	S	3' - 0" x 7' - 0"	1 3/4"	FP	WD/GLASS	HM-1	HM	C4/A-544	B4/A-544	A3/A-544	60 MIN	-	36.0		
A202	S	3' - 0" x 7' - 0"	1 3/4"	FP	WD/GLASS	HM-1	HM	C4/A-544	B4/A-544	A3/A-544	60 MIN	-	32.0		
A203	S	3' - 0" x 7' - 0"	1 3/4"	N	WD/GLASS	HM-2	HM	C4/A-544	B4/A-544	A3/A-544	SMOKE	-	45.0		
A203A	S	3' - 0" x 7' - 0"	1 3/4"	FP	WD	HM-1	HM	C2/A-544	B2/A-544	A3/A-541		-	48.0		
A204	S	3' - 0" x 7' - 0"	1 3/4"	N	WD/GLASS	HM-2	HM	C4/A-544	B4/A-544	A3/A-544	SMOKE	-	40.0		CARD READER
A205	S	3' - 0" x 7' - 0"	1 3/4"	FP	WD/GLASS	HM-1	HM	C4/A-544	B4/A-544	A3/A-544		-	32.0		
A206	S	3' - 0" x 7' - 0"	1 3/4"	N	WD/GLASS	HM-2	HM	C4/A-544	B4/A-544	A3/A-544	60 MIN	-	47.0		
A206A	S	3' - 0" x 7' - 0"	1 3/4"	N	WD/GLASS	HM-1	HM	C2/A-544	B2/A-544	A3/A-541		-	54.0		
A206B	S	3' - 0" x 7' - 0"	1 3/4"	FP	WD	HM-1	HM	C2/A-544	B2/A-544	A3/A-541		-	48.0		
A206C	S	3' - 0" x 7' - 0"	1 3/4"	FP	WD	HM-1	HM	C2/A-544	B2/A-544	A3/A-541		-	48.0		
A206D	S	3' - 0" x 7' - 0"	1 3/4"	N	WD/GLASS	HM-2	HM	C4/A-544	B4/A-544	A3/A-544	SMOKE	-	43.0		
A207	PR	6' - 0" x 7' - 0"	1 3/4"	FG2	WD/GLASS	HM-4	HM	C4/A-544	B4/A-544	A3/A-544	60 MIN	-	41.0		
A207A	S	3' - 0" x 7' - 0"	1 3/4"	N	WD/GLASS	HM-1	HM	C2/A-544	B2/A-544	A3/A-541		-	54.0		
A207B	S	3' - 0" x 7' - 0"	1 3/4"	N	WD/GLASS	HM-2	HM	C2/A-544	B2/A-544	A3/A-544	60 MIN	-			CARD READER, DETEX HARDWARE FOR EXITING
A231	S	3' - 0" x 7' - 0"	1 3/4"	FP	WD/GLASS	HM-1	HM	C4/A-544	B4/A-544	A3/A-544	60 MIN	-	37.0		
A232	PR	6' - 0" x 7' - 0"	1 3/4"	FP	WD	HM-4	HM	C4/A-544	B4/A-544	A3/A-544	45 MIN	-	29.0		
A233	PR	6' - 0" x 7' - 0"	1 3/4"	FP	WD	HM-4	HM	C4/A-544	B4/A-544	A3/A-544	45 MIN	-	29.0		
A271C	ELEV	3' - 6" x 8' - 0"	2"	-	-	-	-	-	-	-	-	-	-		ELEVATOR DOOR BY MANUFACTURER
A272	PR	6' - 0" x 7' - 0"	1 3/4"	FP	WD	HM-4	HM	C4/A-544	B4/A-544	A3/A-544	60 MIN	-	16.0		CARD READER
B201	S	3' - 0" x 7' - 0"	1 3/4"	N	WD/GLASS	HM-2	HM	C4/A-544	B4/A-544	A3/A-544	SMOKE	-	45.0		
B201A	S	3' - 0" x 7' - 0"	1 3/4"	N	WD/GLASS	HM-2	HM	C2/A-544	B2/A-544	A3/A-541		-	54.0		
B201B	S	3' - 0" x 7' - 0"	1 3/4"	FP	WD	HM-1	HM	C2/A-544	B2/A-544	A3/A-541		-	48.0		
B202	S	3' - 0" x 7' - 0"	1 3/4"	N	WD/GLASS	HM-2	HM	C4/A-544	B4/A-544	A3/A-544	SMOKE	-	45.0		
B202A	S	3' - 0" x 7' - 0"	1 3/4"	N	WD/GLASS	HM-2	HM	C2/A-544	B2/A-544	A3/A-541		-	54.0		
B202B	S	3' - 0" x 7' - 0"	1 3/4"	FP	WD	HM-1	HM	C2/A-544	B2/A-544	A3/A-541		-	48.0		
B203	S	3' - 0" x 7' - 0"	1 3/4"	N	WD/GLASS	HM-2	HM	C4/A-544	B4/A-544	A3/A-544	SMOKE	-	45.0		
B203A	S	3' - 0" x 7' - 0"	1 3/4"	N	WD/GLASS	HM-2	HM	C2/A-544	B2/A-544	A3/A-541		-	54.0		
B203B	S	3' - 0" x 7' - 0"	1 3/4"	FP	WD	HM-1	HM	C2/A-544	B2/A-544	A3/A-541		-	48.0		
B204	S	3' - 0" x 7' - 0"	1 3/4"	N	WD/GLASS	HM-2	HM	C4/A-544	B4/A-544	A3/A-544	SMOKE	-	45.0		
B204A	S	3' - 0" x 7' - 0"	1 3/4"	N	WD/GLASS	HM-2	HM	C2/A-544	B2/A-544	A3/A-541		-	54.0		
B204B	S	3' - 0" x 7' - 0"	1 3/4"	FP	WD	HM-1	HM	C2/A-544	B2/A-544	A3/A-541		-	48.0		
B205	S	3' - 0" x 7' - 0"	1 3/4"	N	WD/GLASS	HM-2	HM	C4/A-544	B4/A-544	A3/A-544	SMOKE	-	45.0		
B205A	S	3' - 0" x 7' - 0"	1 3/4"	N	WD/GLASS	HM-2	HM	C2/A-544	B2/A-544	A3/A-544		-	54.0		
B205B	S	3' - 0" x 7' - 0"	1 3/4"	FP	WD	HM-1	HM	C2/A-544	B2/A-544	A3/A-544		-	48.0		
B205C	S	3' - 0" x 7' - 0"	1 3/4"	FP	WD	HM-1	HM	C2/A-544	B2/A-544	A3/A-544		-	32.0		
B205D	S	3' - 0" x 7' - 0"	1 3/4"	FP	WD	HM-1	HM	C2/A-544	B2/A-544	A3/A-544		-	32.0		
B205E	S	3' - 0" x 7' - 0"	1 3/4"	N	WD/GLASS	HM-2	HM	C4/A-544	B4/A-544	A3/A-544	SMOKE	-	45.0		
B206	S	3' - 0" x 7' - 0"	1 3/4"	N	WD/GLASS	HM-2	HM	C4/A-544	B4/A-544	A3/A-544	SMOKE	-	45.0		
B206A	S	3' - 0" x 7' - 0"	1 3/4"	N	WD/GLASS	HM-2	HM	C2/A-544	B2/A-544	A3/A-544		-	54.0		
B206B	S	3' - 0" x 7' - 0"	1 3/4"	FP	WD	HM-1	HM	C2/A-544	B2/A-544	A3/A-544		-	48.0		
B206C	S	3' - 0" x 7' - 0"	1 3/4"	N	WD/GLASS	HM-2	HM	C4/A-544	B4/A-544	A3/A-544	SMOKE	-	45.0		
B206D	S	3' - 0" x 7' - 0"	1 3/4"	FP	WD	HM-1	HM	C2/A-544	B2/A-544	A3/A-544		-	32.0		
B207	S	3' - 0" x 7' - 0"	1 3/4"	N	WD/GLASS	HM-2	HM	C4/A-544	B4/A-544	A3/A-544	SMOKE	-	45.0		
B207A	S	3' - 0" x 7' - 0"	1 3/4"	N	WD/GLASS	HM-2	HM	C2/A-544	B2/A-544	A3/A-544		-	54.0		
B207B	S	3' - 0" x 7' - 0"	1 3/4"	FP	WD	HM-1	HM	C2/A-544	B2/A-544	A3/A-544		-	48.0		
B208	S	3' - 0" x 7' - 0"	1 3/4"	N	WD/GLASS	HM-2	HM	C4/A-544	B4/A-544	A3/A-544	SMOKE	-	45.0		
B208A	S	3' - 0" x 7' - 0"	1 3/4"	N	WD/GLASS	HM-2	HM	C2/A-544	B2/A-544	A3/A-544		-	54.0		
B208B	S	3' - 0" x 7' - 0"	1 3/4"	FP	WD	HM-1	HM	C2/A-544	B2/A-544	A3/A-544		-	48.0		
B208C	S	3' - 0" x 7' - 0"	1 3/4"	N	WD/GLASS	HM-2	HM	C4/A-544	B4/A-544	A3/A-544	SMOKE	-	45.0		
B209	S	3' - 0" x 7' - 0"	1 3/4"	N	WD/GLASS	HM-2	HM	C4/A-544	B4/A-544	A3/A-544	SMOKE	-	45.0		
B209A	S	3' - 0" x 7' - 0"	1 3/4"	N	WD/GLASS	HM-2	HM	C2/A-544	B2/A-544	A3/A-544		-	54.0		
B209B	S	3' - 0" x 7' - 0"	1 3/4"	FP	WD	HM-1	HM	C2/A-544	B2/A-544	A3/A-544		-	48.0		
B210	S	3' - 0" x 7' - 0"	1 3/4"	N	WD/GLASS	HM-2	HM	C4/A-544	B4/A-544	A3/A-544	SMOKE	-	45.0		
B210A	S	3' - 0" x 7' - 0"	1 3/4"	FP	WD	HM-1	HM	C2/A-544	B2/A-544	A3/A-544		-	48.0		
B210B	S	3' - 0" x 7' - 0"	1 3/4"	N	WD/GLASS	HM-2	HM	C2/A-544	B2/A-544	A3/A-544		-	54.0		
B211	S	3' - 0" x 7' - 0"	1 3/4"	N	WD/GLASS	HM-2	HM	C4/A-544	B4/A-544	A3/A-544	SMOKE	-	45.0		
B211A	S	3' - 0" x 7' - 0"	1 3/4"	N	WD/GLASS	HM-2	HM	C2/A-544	B2/A-544	A3/A-544		-	54.0		
B211B	S	3' - 0" x 7' - 0"	1 3/4"	FP	WD	HM-1	HM	C2/A-544	B2/A-544	A3/A-544		-	48.0		
B212	S	3' - 0" x 7' - 0"	1 3/4"	N	WD/GLASS	HM-2	HM	C4/A-544	B4/A-544	A3/A-544	SMOKE	-	45.0		
B212A	S	3' - 0" x 7' - 0"	1 3/4"	N	WD/GLASS	HM-2	HM	C2/A-544	B2/A-544	A3/A-544		-	54.0		
B212B	S	3' - 0" x 7' - 0"	1 3/4"	FP	WD	HM-1	HM	C2/A-544	B2/A-544	A3/A-544		-	48.0		
B213	S	3' - 0" x 7' - 0"	1 3/4"	N	WD/GLASS	HM-2	HM	C4/A-544	B4/A-544	A3/A-544	SMOKE	-	45.0		
B213A	S	3' - 0" x 7' - 0"	1 3/4"	N	WD/GLASS	HM-2	HM	C2/A-544	B2/A-544	A3/A-544		-	54.0		
B213B	S	3' - 0" x 7' - 0"	1 3/4"	FP	WD	HM-1	HM	C2/A-544	B2/A-544	A3/A-544		-	48.0		
B214	S	3' - 0" x 7' - 0"	1 3/4"	N	WD/GLASS	HM-2	HM	C4/A-544	B4/A-544	A3/A-544	SMOKE	-	45.0		
B214A	S	3' - 0" x 7' - 0"	1 3/4"	N	WD/GLASS	HM-2	HM	C2/A-544	B2/A-544	A3/A-544		-	54.0		
B214B	S	3' - 0" x 7' - 0"	1 3/4"	FP	WD	HM-1	HM	C2/A-544	B2/A-544	A3/A-544		-	48.0		
B215	S	3' - 0" x 7' - 0"	1 3/4"	N	WD/GLASS	HM-2	HM	C4/A-544	B4/A-544	A3/A-544	SMOKE	-	45.0		
B215A	S	3' - 0" x 7' - 0"	1 3/4"	FP	WD	HM-1	HM	C2/A-544	B2/A-544	A3/A-544		-	48.0		
B215B	S	3' - 0" x 7' - 0"	1 3/4"	N	WD/GLASS	HM-2	HM	C2/A-544	B2/A-544	A3/A-544		-	54.0		
B216	S	3' - 0" x 7' - 0"	1 3/4"	N	WD/GLASS	HM-2	HM	C4/A-544	B4/A-544	A3/A-544	SMOKE	-	45.0		
B216A	S	3' - 0" x 7' - 0"	1 3/4"	FP	WD	HM-1	HM	C2/A-544	B2/A-544	A3/A-544		-	48.0		
B216B	S	3' - 0" x 7' - 0"	1 3/4"	N	WD/GLASS	HM-2	HM	C2/A-544	B2/A-544	A3/A-544		-	54.0		
B217	S	3' - 0" x 7' - 0"	1 3/4"	N	WD/GLASS	HM-2	HM	C4/A-544	B4/A-544	A3/A-544	SMOKE	-	45.0		
B217A	S	3' - 0" x 7' - 0"	1 3/4"	N	WD/GLASS	HM-2	HM	C2/A-544	B2/A-544	A3/A-544		-	54.0		
B217B	S	3' - 0" x 7' - 0"	1 3/4"	FP	WD	HM-1	HM	C2/A-544	B2/A-544	A3/A-544		-	48.0		
B218	S	3' - 0" x 7' - 0"	1 3/4"	N	WD/GLASS	HM-2	HM	C4/A-544	B4/A-544	A3/A-544	SMOKE	-	45.0		
B218A	S	3' - 0" x 7' - 0"	1 3/4"	N	WD/GLASS	HM-2	HM	C2/A-544	B2/A-544	A3/A-544		-	54.0		
B218B	S	3' - 0" x 7' - 0"	1 3/4"	FP	WD	HM-1	HM	C2/A-544	B2/A-544	A3/A-544		-	48.0		
B219	S	3' - 0" x 7' - 0"	1 3/4"	N	WD/GLASS	HM-2	HM	C4/A-544	B4/A-544	A3/A-544	SMOKE	-	45.0		
B219A	S	3' - 0" x 7' - 0"	1 3/4"	FP	WD	HM-1	HM	C2/A-544	B2/A-544	A3/A-544		-	48.0		
B219B	S	3' - 0" x 7' - 0"	1 3/4"	N	WD/GLASS	HM-2	HM	C2/A-544	B2/A-544	A3/A-544		-	54.0		
B220	S	3' - 0" x 7' - 0"	1 3/4"	N	WD/GLASS	HM-2	HM	C4/A-544	B4/A-544	A3/A-544	SMOKE	-	45.0		
B220A	S	3' - 0" x 7' - 0"	1 3/4"	FP	WD	HM-1	HM	C2/A-544	B2/A-544	A3/A-544		-	48.0		
B220B	S	3' - 0" x 7' - 0"	1 3/4"	N	WD/GLASS	HM-2	HM	C2/A-544	B2/A-544	A3/A-544		-	54.0		
B221	S	3' - 0" x 7' - 0"	1 3/4"	N	WD/GLASS	HM-2	HM	C4/A-544	B4/A-544	A3/A-544	SMOKE	-	45.0		
B221A	S	3' - 0" x 7' - 0"	1 3/4"	N	WD/GLASS	HM-2	HM	C2/A-544	B2/A-544	A3/A-544		-	54.0		
B221B	S	3' - 0" x 7' - 0"	1 3/4"	FP	WD	HM-1	HM	C2/A-544	B2/A-544	A3/A-544		-	48.0		
B222	S	3' - 0" x 7' - 0"	1 3/4"	N	WD/GLASS	HM-2	HM	C4/A-544	B4/A-544	A3/A-544	SMOKE	-	45.0		
B222A	S	3' - 0" x 7' - 0"	1 3/4"	N	WD/GLASS	HM-2	HM	C2/A-544	B2/A-544	A3/A-544		-	54.0		
B222B	S	3' - 0" x 7' - 0"	1 3/4"	FP	WD	HM-1	HM	C2/A-544	B2/A-544	A3/A-544		-	48.0		
B223	S	3' - 0" x 7' - 0"	1 3/4"	FP	WD	HM-2	HM	C4/A-544	B4/A-544	A3/A-544	60 MIN	-	27.0		CARD READER
B224	S	3' - 0" x 7' - 0"	1 3/4"	FP	WD	HM-1	HM	C4/A-544	B4/A-544	A3/A-544	60 MIN	-	27.0		CARD READER
B231	PR	6' - 0" x 7' - 0"	1 3/4"	FP	WD	HM-4	HM	C4/A-544	B4/A-544	A3/A-544	SMOKE	-	31.0		
B232	PR	6' - 0" x 7' - 0"	1 3/4"	FP	WD	HM-4	HM	C4/A-544	B4/A-544	A3/A-544	SMOKE	-	31.0		
B233	PR	6' - 0" x 7' - 0"	1 3/4"	FP	WD	HM-4	HM	C4/A-544	B4/A-544	A3/A-544	SMOKE	-	31.0		
B234	S	3' - 0" x 7' - 0"	1 3/4"	FP	WD/GLASS	HM-1	HM	C4/A-544	B4/A-544	A3/A-544	90 MIN	-	36.0		
B235	S	3' - 0" x 7' - 0"	1 3/4"	FP	WD	HM-2	HM	C4/A-544	B4/A-544	A3/A-544		-	35.0		
B236	S	3' - 0" x 7' - 0"	1 3/4"	FP	WD	HM-2	HM	C4/A-544	B4/A-544	A3/A-544	60 MIN	-	34.0		
B241	S	3' - 0" x 7' - 0"	1 3/4"	FP	WD	HM-2	HM	C4/A-544	B4/A-544	A3/A-544	60 MIN	-	37.0		
B242	S	3' - 0" x 7' - 0"	1 3/4"	FP	WD	HM-2	HM	C2/A-544	B2/A-544	A3/A-544	SMOKE	-	38.0		
B243	S	3' - 0" x 7' - 0"	1 3/4"	FP	WD/GLASS	HM-1	HM	C4/A-544	B4/A-544	A3/A-544	90 MIN	-	37.0		
B244	S	3' - 0" x 7' - 0"	1 3/4"	FP	WD	HM-2	HM	C4/A-544	B4/A-544	A3/A-544	SMOKE	-	48.0		
B245	S	3' - 0" x 7' - 0"	1 3/4"	FP	WD	HM-2	HM	C4/A-544	B4/A-544	A3/A-544	SMOKE	-	48.0		
B246	S	3' - 0" x 7' - 0"	1 3/4"	FP	WD	HM-1	HM	C4/A-544	B4/A-544	A3/A-544	SMOKE	-	29.0		
B270	PR	6' - 0" x 7' - 0"	1 3/4"	DFP	WD	HM-4	HM	C4/A-544	B4/A-544	A3/A-544	90 MIN	-	17.0		
B271	PR	6' - 0" x 7' - 0"	1 3/4"	N	WD/GLASS	HM-4	HM	D4/A-544	D4/A-544	A4/A-544	60 MIN	-			
B272	PR	6' - 0" x 7' - 0"	1 3/4"	N	WD/GLASS	HM-4	HM	D4/A-544	D4/A-544	A4/A-544	60 MIN	-			
B275	PR	6' - 0" x 7' - 0"	1 3/4"	N	WD/GLASS	HM-4	HM	D4/A-544	D4/A-544	A4/A-544	60 MIN	-			
B276	S	3' - 8" x 7' - 0"	1 3/4"	N	HM/GLASS	HM-2	HM	C4/A-544	B4/A-544	A4/A-544	60 MIN	-			
B277	PR	6' - 0" x 7' - 0"	1 3/4"	N	WD/GLASS	HM-4	HM	C4/A-544	B4/A-544	A4/A-544	60 MIN	-			
B281	S	3' - 0" x 7' - 0"	1 3/4"	FP	WD	HM-1	HM	C4/A-544	B4/A-544	A4/A-544	SMOKE	-			
B282	S	3' - 0" x 7' - 0"	1 3/4"	FP	WD	HM-1	HM	C4/A-544	B4/A-544	A4/A-544	SMOKE	-			
C201	S	3' - 0" x 7' - 0"	1 3/4"	N	WD/GLASS	HM-2	HM	C4/A-544	B4/A-544	A3/A-544	SMOKE	-	45.0		
C201A	S	3' - 0" x 7' - 0"	1 3/4"	N	WD/GLASS	HM-2	HM	C2/A-544	B2/A-544	A3/A-544		-	54.0		
C201B	S	3' - 0" x 7' - 0"	1 3/4"	FP	WD	HM-1	HM	C2/A-544	B2/A-544	A3/A-544		-	48.0		
C202	S	3' - 0" x 7' - 0"	1 3/4"	N	WD/GLASS	HM-2	HM	C4/A-544	B4/A-544	A3/A-544	SMOKE	-	45.0		
C202A	S	3' - 0" x 7' - 0"	1 3/4"	N	WD/GLASS	HM-2	HM	C2/A-544	B2/A-544	A3/A-544		-	54.0		
C202B	S	3' - 0" x 7' - 0"	1 3/4"	FP	WD	HM-1	HM	C2/A-544	B2/A-544	A3/A-544		-	48.0		
C203	S	3' - 0" x 7' - 0"	1 3/4"	N	WD/GLASS	HM-2	HM	C4/A-544	B4/A-544	A3/A-544	SMOKE	-	45.0		
C203A	S	3' - 0" x 7' - 0"	1 3/4"	N	WD/GLASS	HM-2	HM	C2/A-544	B2/A-544	A3/A-544		-	54.0		
C203B	S	3' - 0" x 7' - 0"	1 3/4"	FP	WD	HM-1	HM	C2/A-544	B2/A-544	A3/A-544		-	48.0		
C204	S	3' - 0" x 7' - 0"	1 3/4"	N	WD/GLASS	HM-2	HM	C4/A-544	B4/A-544	A3/A-544	SMOKE	-	45.0		
C204A	S	3' - 0" x 7' - 0"	1 3/4"	N	WD/GLASS	HM-2	HM	C2/A-544	B2/A-544	A3/A-544		-	54.0		
C204B	S	3' - 0" x 7' - 0"	1 3/4"	FP	WD	HM-1	HM	C2/A-544	B2/A-544	A3/A-544		-	48.0		
C205	S	3' - 0" x 7' - 0"	1 3/4"	N	WD/GLASS	HM-2	HM	C4/A-544	B4/A-544	A3/A-544	SMOKE	-	45.0		
C205A	S	3' - 0" x 7' - 0"	1 3/4"	N	WD/GLASS	HM-2	HM	C2/A-544	B2/A-544	A3/A-541		-	54.0		
C205B	S	3' - 0" x 7' - 0"	1 3/4"	FP	WD	HM-1	HM	C2/A-544	B2/A-544	A3/A-541		-	48.0		
C206	S	3' - 0" x 7' - 0"	1 3/4"	N	WD/GLASS	HM-2	HM	C4/A-544	B4/A-544	A3/A-544	SMOKE	-	45.0		
C206A	S	3' - 0" x 7' - 0"	1 3/4"	N	WD/GLASS	HM-2	HM	C2/A-544	B2/A-544	A3/A-541		-	54.0		

DOOR SCHEDULE

DOOR NO.	DOOR LEAFS	DOOR SIZE WIDTH x HEIGHT	DOOR THICKNESS	DOOR TYPE	DOOR MATERIAL	FRAME TYPE	FRAME MATERIAL	FRAME DETAILS HEAD	FRAME DETAILS JAMB	FRAME DETAILS SILL	FIRE RATING	IMPACT RESISTANT	HARDWARE SET	SIGN TYPE	COMMENTS
C206B	S	3' - 0" x 7' - 0"	1 3/4"	FP	WD	HM-1	HM	C2/A-544	B2/A-544	A3/A-541		-	48.0		
C207	S	3' - 0" x 7' - 0"	1 3/4"	N	WD/GLASS	HM-2	HM	C4/A-544	B4/A-544	A3/A-544	SMOKE	-	45.0		
C207A	S	3' - 0" x 7' - 0"	1 3/4"	FP	WD	HM-1	HM	C2/A-544	B2/A-544	A3/A-541		-	48.0		
C207B	S	3' - 0" x 7' - 0"	1 3/4"	N	WD/GLASS	HM-2	HM	C2/A-544	B2/A-544	A3/A-541		-	54.0		
C208	S	3' - 0" x 7' - 0"	1 3/4"	N	WD/GLASS	HM-2	HM	C4/A-544	B4/A-544	A3/A-544	SMOKE	-	45.0		
C208A	S	3' - 0" x 7' - 0"	1 3/4"	FP	WD	HM-1	HM	C2/A-544	B2/A-544	A3/A-541		-	48.0		
C208B	S	3' - 0" x 7' - 0"	1 3/4"	N	WD/GLASS	HM-2	HM	C2/A-544	B2/A-544	A3/A-541		-	54.0		
C209	S	3' - 0" x 7' - 0"	1 3/4"	N	WD/GLASS	HM-2	HM	C4/A-544	B4/A-544	A3/A-544	SMOKE	-	45.0		
C209C	S	3' - 0" x 7' - 0"	1 3/4"	N	WD/GLASS	HM-2	HM	C2/A-544	B2/A-544	A3/A-541		-	54.0		
C209D	S	3' - 0" x 7' - 0"	1 3/4"	FP	WD	HM-1	HM	C2/A-544	B2/A-541	A3/A-541		-	48.0		
C210	S	3' - 0" x 7' - 0"	1 3/4"	N	WD/GLASS	HM-2	HM	C4/A-544	B4/A-544	A3/A-544	SMOKE	-	45.0		
C210A	S	3' - 0" x 7' - 0"	1 3/4"	N	WD/GLASS	HM-2	HM	C2/A-544	B2/A-544	A3/A-541		-	54.0		
C210B	S	3' - 0" x 7' - 0"	1 3/4"	FP	WD	HM-1	HM	C2/A-544	B2/A-541	A3/A-541		-	48.0		
C211	S	3' - 0" x 7' - 0"	1 3/4"	N	WD/GLASS	HM-2	HM	C4/A-544	B4/A-544	A3/A-544	SMOKE	-	45.0		
C211A	S	3' - 0" x 7' - 0"	1 3/4"	N	WD/GLASS	HM-2	HM	C2/A-544	B2/A-544	A3/A-541		-	54.0		
C211B	S	3' - 0" x 7' - 0"	1 3/4"	FP	WD	HM-1	HM	C2/A-544	B2/A-544	A3/A-541		-	48.0		
C212	S	3' - 0" x 7' - 0"	1 3/4"	N	WD/GLASS	HM-2	HM	C4/A-544	B4/A-544	A3/A-544	SMOKE	-	45.0		
C212A	S	3' - 0" x 7' - 0"	1 3/4"	N	WD/GLASS	HM-2	HM	C2/A-544	B2/A-544	A3/A-541		-	54.0		
C212B	S	3' - 0" x 7' - 0"	1 3/4"	FP	WD	HM-1	HM	C2/A-544	B2/A-544	A3/A-541		-	48.0		
C213	S	3' - 0" x 7' - 0"	1 3/4"	N	WD/GLASS	HM-2	HM	C4/A-544	B4/A-544	A3/A-544	SMOKE	-	45.0		
C213A	S	3' - 0" x 7' - 0"	1 3/4"	N	WD/GLASS	HM-2	HM	C2/A-544	B2/A-544	A3/A-541		-	54.0		
C213B	S	3' - 0" x 7' - 0"	1 3/4"	FP	WD	HM-1	HM	C2/A-544	B2/A-544	A3/A-541		-	48.0		
C214	S	3' - 0" x 7' - 0"	1 3/4"	N	WD/GLASS	HM-2	HM	C4/A-544	B4/A-544	A3/A-544	SMOKE	-	45.0		
C214A	S	3' - 0" x 7' - 0"	1 3/4"	N	WD/GLASS	HM-2	HM	C2/A-544	B2/A-544	A3/A-541		-	54.0		
C214B	S	3' - 0" x 7' - 0"	1 3/4"	FP	WD	HM-1	HM	C2/A-544	B2/A-544	A3/A-541		-	48.0		
C215	S	3' - 0" x 7' - 0"	1 3/4"	N	WD/GLASS	HM-2	HM	C4/A-544	B4/A-544	A3/A-544	SMOKE	-	45.0		
C215A	S	3' - 0" x 7' - 0"	1 3/4"	N	WD/GLASS	HM-2	HM	C2/A-544	B2/A-544	A3/A-541		-	54.0		
C215B	S	3' - 0" x 7' - 0"	1 3/4"	FP	WD	HM-1	HM	C2/A-544	B2/A-544	A3/A-541		-	48.0		
C216	S	3' - 0" x 7' - 0"	1 3/4"	N	WD/GLASS	HM-2	HM	C4/A-544	B4/A-544	A3/A-544	SMOKE	-	45.0		
C216A	S	3' - 0" x 7' - 0"	1 3/4"	N	WD/GLASS	HM-2	HM	C2/A-544	B2/A-544	A3/A-541		-	54.0		
C216B	S	3' - 0" x 7' - 0"	1 3/4"	FP	WD	HM-1	HM	C2/A-544	B2/A-544	A3/A-541		-	48.0		
C217	S	3' - 0" x 7' - 0"	1 3/4"	FP	WD	HM-2	HM	C4/A-544	B4/A-544	A3/A-544	SMOKE	-	45.0		
C217A	S	3' - 0" x 7' - 0"	1 3/4"	N	WD/GLASS	HM-2	HM	C2/A-544	B2/A-544	A3/A-541		-	54.0		
C217B	S	3' - 0" x 7' - 0"	1 3/4"	FP	WD	HM-1	HM	C2/A-544	B2/A-

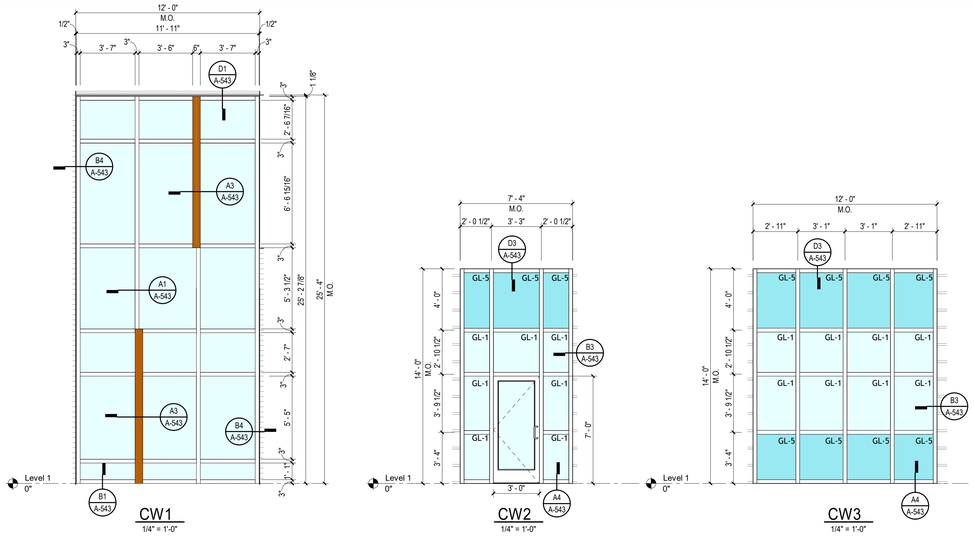

CW1

1/4" = 1'-0"


CW2

1/4" = 1'-0"

CW3

1/4" = 1'-0"


CURTAIN WALL TYPES

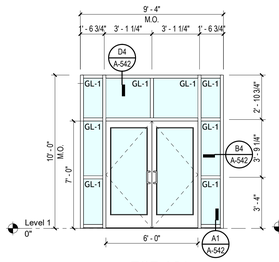

ESF-A01


1/4" = 1'-0"

See alternates for those that are ICC-500 rated.
See elevations for those without side lites or transom lites.

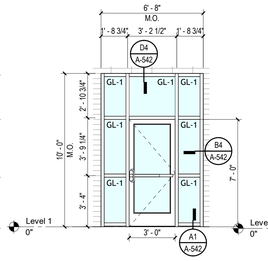

ESF-A02


1/4" = 1'-0"

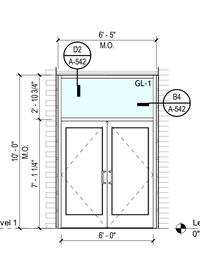

ESF-A03

1/4" = 1'-0"


See alternates for those that are ICC-500 rated.
See alternates for those at music wing.
See alternates for those at mini-gym wing.

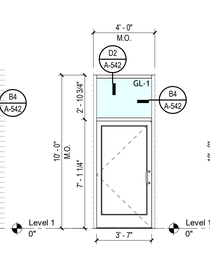

ESF-A04


1/4" = 1'-0"

See alternates for those that are ICC-500 rated.

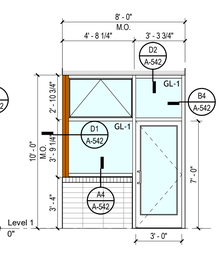

ESF-A05


1/4" = 1'-0"

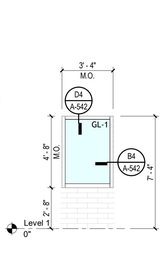

ESF-A06

1/4" = 1'-0"


See alternates for those that are ICC-500 rated.

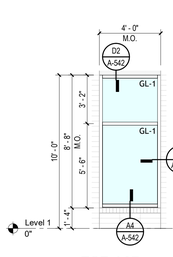

ESF-A07

1/4" = 1'-0"


See alternates for those that are ICC-500 rated.

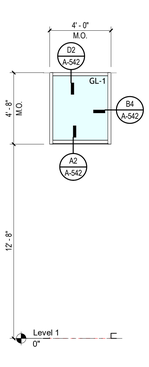

ESF-A08

1/4" = 1'-0"

See alternates for those that are ICC-500 rated.

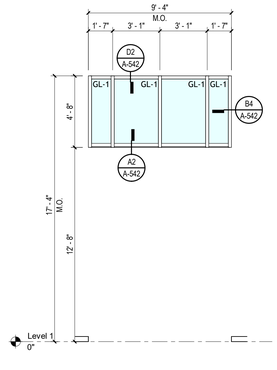


ESF-A09

1/4" = 1'-0"


See alternates for those that are ICC-500 rated.

EXTERIOR STOREFRONT TYPES

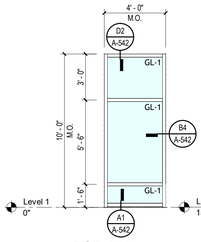


ESF-A10

1/4" = 1'-0"

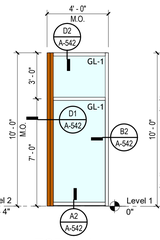


ESF-A11

1/4" = 1'-0"

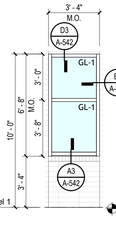


ESF-A12

1/4" = 1'-0"

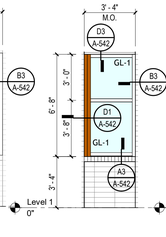


ESF-A13

1/4" = 1'-0"

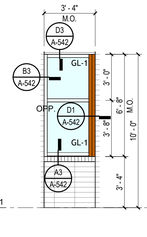

ESF-A14


1/4" = 1'-0"

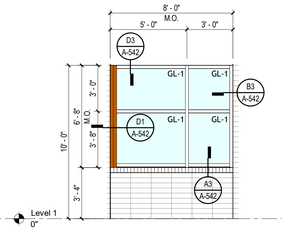

ESF-A15


1/4" = 1'-0"

EXTERIOR STOREFRONT TYPES

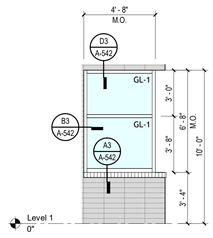


ESF-A16

1/4" = 1'-0"

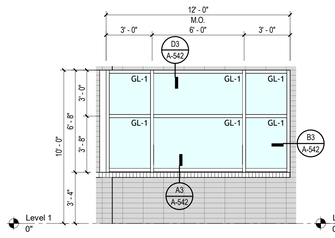


ESF-A17

1/4" = 1'-0"

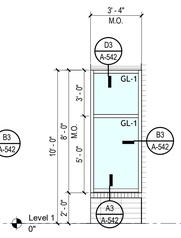

ESF-A18

1/4" = 1'-0"

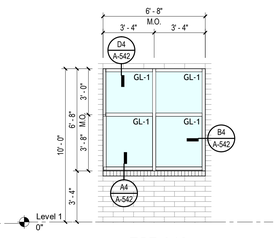

ESF-A19

1/4" = 1'-0"

GENERAL NOTES

DOOR & WINDOW SCHEDULE

1. CONTRACTOR SHALL PROVIDE THE ARCHITECT / OWNER SAMPLES OF ALL EXTERIOR FINISHES FOR APPROVAL.
2. PROVIDE EVIDENCE OF NOTICE OF ACCEPTANCE BY THE STATE OF FLORIDA FOR ALL EXTERIOR DOOR & WINDOW ASSEMBLIES. THIS IS TO BE SUBMITTED TO THE LOCAL CODE AUTHORITY PRIOR TO NOTICE OF COMMENCEMENT. SEE DIVISION ONE SPEFICATIONS.
3. SEE REVIEWED FINAL SHOP DRAWINGS FOR ALL FLASHING AND WATERPROOFING CONDITIONS AT THE BUILDING ENVELOPE PRIOR TO FABRICATION AND INSTALLATION. SHOP DRAWINGS ARE TO SHOW ADJACENT MATERIALS AND THEIR ASSEMBLIES. GENERAL CONTRACTOR COORDINATE.
4. SEE STRUCTURE FOR DESIGN PRESSURES REQUIRED FOR EXTERIOR CLADDING COMPONENTS.
5. ALL GLAZING SHALL BE W/ LAMINATED INSULATED IMPACT GLASS (GL-1) FOR EXTERIOR LOCATIONS. SEE SPECS FOR ADDITIONAL REQUIREMENTS. PROVIDE TEMPERED GLASS AT LOCATIONS REQUIRED PER FBC.
6. GENERAL CONTRACTOR SHALL COORDINATE ALL SYSTEMS PRIOR TO SUBMITTAL OF SHOP DRAWINGS.
7. DIMENSIONS SHOWN ARE REFERENCED TO FACE OF EXTERIOR FINISHES.
8. DOOR FRAMES TO RECEIVE SAME FINISH AND CONSTRUCTION OF THE DOORS.
9. WHERE APPLICABLE PROVIDE GRADE 1 HARDWARE, UNO.
10. PROVIDE ADA LEVER HANDLE LOCKSETS FOR SWING DOORS.
11. PROVIDE ALL HARDWARE AS NECESSARY FOR A FULLY FUNCTIONAL OPENING INCLUDING WEATHER STRIPPING, WALL STOPS, HINGES, ETC TO COMPLETE A SYSTEM.
12. SEE SPECIFICATIONS FOR GLAZING TYPES FOR EACH SYSTEM.
13. ITEMS NOTED ARE TYPICAL EXAMPLES, EVERY INSTANCE MAY NOT BE NOTED/TAGGED. SEE SHOP DRAWINGS FOR REMAINING DETAILS NOT SHOWN.
14. ELEVATIONS ARE FOR DESIGN INTENT. VERIFY FIELD CONDITIONS AND MEASUREMENTS PRIOR TO EXECUTION OF SHOP DRAWINGS.
15. SEE SHEET A-012 FOR INTERIOR FRAMING DETAILS.
16. SEE MECHANICAL FOR LOUVER MAKE & MODELS.
17. PROVIDE MINIMUM 1/2" BACKER ROD AND SEALANT AROUND ALL EXTERIOR OPENINGS UNLESS NOTED OTHERWISE. SEE SHOP DRAWINGS.

GLAZING TYPES

STOREFRONT, CURTAIN WALL

GL-1	INSULATED, TINTED, IMPACT-RATED GLAZING ASSEMBLY, SOLARGRAY
GL-2	1/4" TEMPERED, CLEAR GLAZING
GL-3	FIRE RATED GLAZING -60 MINUTES (PYROSTOP, AREA IS OVER 100 SQ INS)
GL-4	BULLETPROOF LAMINATED POLYCARBONATE GLASS
GL-5	INSULATED SPANDREL GLAZING W/ OPAQUE BACK PAN

See Allstate Construction's bid package for ICC-500 alternate.

160 mph (Structural General Note-7/S-001).

Wind tables S-005, S-006 & S-007.

This must meet ICC-500. Missile impact 117 feet-per-second for the 9-pound 2x4 missile. This is more than Level "E". Level "E" is not acceptable. "HVHZ" is not acceptable.

DAG Architects
AR0017640
850 South Gadsden Street
Suite 140
Tallahassee, Florida 32301
850.656.7506
www.dagarchitects.com

© 2025 All reproduction & intellectual property rights reserved.

FITZGERALD COLLABORATIVE GROUP, LLC.
AA26001957

STATE OF FLORIDA
ROGER T. GODWIN
AR0017551
09-18-25
REGISTERED ARCHITECT


Roger T. Godwin
Professional Architect:
Florida - License #AR0017551

Digital Signature

PERMIT DOCUMENTS

GADSDEN COUNTY
SCHOOL BOARD
New Quincy K-8 School

1400 W. KING STREET
QUINCY, FL 32351

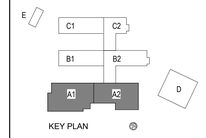

REVISIONS

NO.	DESCRIPTION	DATE

RECEIVED
ALLSTATE CONSTRUCTION
09-18-2025


Project Number 22023
Dated 07-31-2025

STOREFRONT AND CURTAIN WALL ELEVATIONS

A-611


2 0 2 4 6 8 10
1/4" = 1'-0" SCALE FEET

© 2025 DAG ARCHITECTS, INC. ALL RIGHTS RESERVED. NO PART OF THIS DOCUMENT MAY BE COPIED, REPRODUCED OR TRANSMITTED BY ANY MEANS WITHOUT WRITTEN PERMISSION OF DAG ARCHITECTS, INC. THESE DRAWINGS AND SPECIFICATIONS ARE THE PROPERTY AND COPYRIGHT OF DAG ARCHITECTS, INC. AND SHALL NOT BE USED ON ANY OTHER PROJECT OR LOCATION EXCEPT AS DESCRIBED ON THE DRAWINGS, WITHOUT THE PRIOR WRITTEN AGREEMENT OF DAG ARCHITECTS.

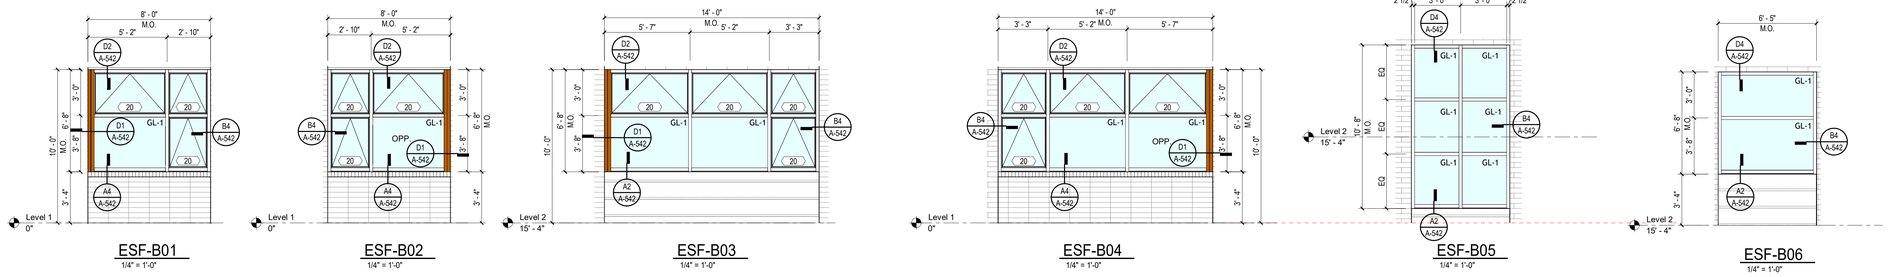

ESF-B01 1/4" = 1'-0" | ESF-B02 1/4" = 1'-0" | ESF-B03 1/4" = 1'-0" | ESF-B04 1/4" = 1'-0" | ESF-B05 1/4" = 1'-0" | ESF-B06 1/4" = 1'-0"


EXTERIOR STOREFRONT TYPES

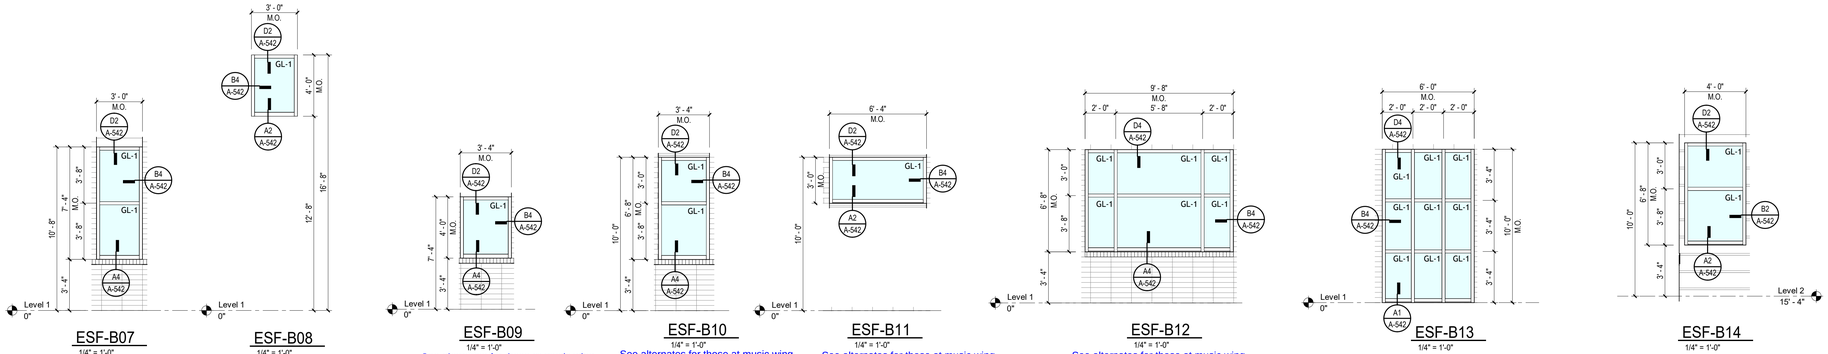

ESF-B07 1/4" = 1'-0" | ESF-B08 1/4" = 1'-0" | ESF-B09 1/4" = 1'-0" | ESF-B10 1/4" = 1'-0" | ESF-B11 1/4" = 1'-0" | ESF-B12 1/4" = 1'-0" | ESF-B13 1/4" = 1'-0" | ESF-B14 1/4" = 1'-0"

See alternates for those at music wing.


EXTERIOR STOREFRONT TYPES

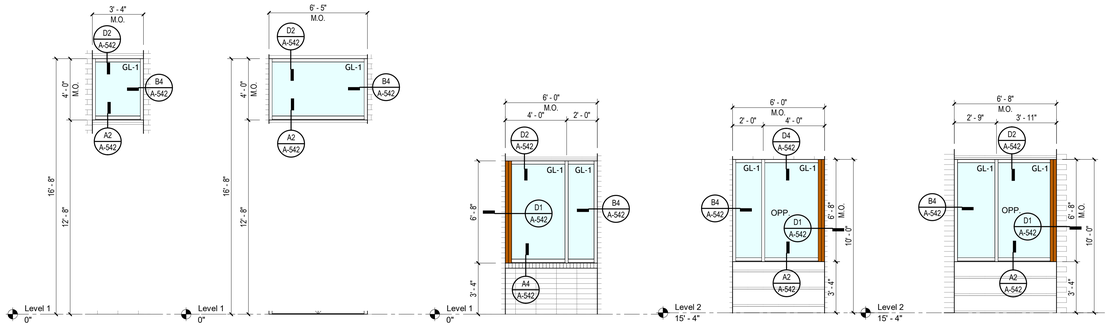

ESF-C01 1/4" = 1'-0" | ESF-C02 1/4" = 1'-0" | ESF-C03 1/4" = 1'-0" | ESF-C04 1/4" = 1'-0" | ESF-C05 1/4" = 1'-0"

See alternates for those at mini-gym wing.

EXTERIOR STOREFRONT TYPES

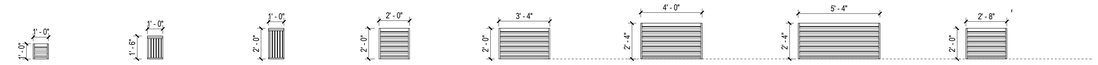

HEAD: C1/A-541
JAMB: B1/A-541
SILL: A1/A-541

LVR-1 | LVR-2 | LVR-3 | LVR-4 | LVR-5 | LVR-6 | LVR-7 | LVR-8 — 1/4" = 1'-0"

NOTE:
REFER TO ELEVATIONS FOR LOCATIONS AND HEIGHTS FOR THE LOUVER TYPES.

SEE MECHANICAL DRAWINGS FOR ALL LOUVER LOCATIONS.

EXTERIOR LOUVER TYPES

See Allstate Construction's bid package for ICC-500 alternate.

160 mph (Structural General Note-7/S-001).

Wind tables S-005, S-006 & S-007.

This must meet ICC-500. Missile impact 117 feet-per-second for the 9-pound 2x4 missile. This is more than Level "E". Level "E" is not acceptable. "HVHZ" is not acceptable.

GENERAL NOTES DOOR & WINDOW SCHEDULE

1. CONTRACTOR SHALL PROVIDE THE ARCHITECT / OWNER SAMPLES OF ALL EXTERIOR FINISHES FOR APPROVAL.
2. PROVIDE EVIDENCE OF NOTICE OF ACCEPTANCE BY THE STATE OF FLORIDA FOR ALL EXTERIOR DOOR & WINDOW ASSEMBLIES . THIS IS TO BE SUBMITTED TO THE LOCAL CODE AUTHORITY PRIOR TO NOTICE OF COMMENCEMENT. SEE DIVISION ONE SPEFICATIONS.
3. SEE REVIEWED FINAL SHOP DRAWINGS FOR ALL FLASHING AND WATERPROOFING CONDITIONS AT THE BUILDING ENVELOPE PRIOR TO FABRICATION AND INSTALLATION. SHOP DRAWINGS ARE TO SHOW ADJACENT MATERIALS AND THEIR ASSEMBLIES. GENERAL CONTRACTOR COORDINATE.
4. SEE STRUCTURE FOR DESIGN PRESSURES REQUIRED FOR EXTERIOR CLADDING COMPONENTS.
5. ALL GLAZING SHALL BE W/ LAMINATED INSULATED IMPACT GLASS (GL-1) FOR EXTERIOR LOCATIONS. SEE SPECS FOR ADDITIONAL REQUIREMENTS. PROVIDE TEMPERED GLASS AT LOCATIONS REQUIRED PER FBC.
6. GENERAL CONTRACTOR SHALL COORDINATE ALL SYSTEMS PRIOR TO SUBMITTAL OF SHOP DRAWINGS.
7. DIMENSIONS SHOWN ARE REFERENCED TO FACE OF EXTERIOR FINISHES.
8. DOOR FRAMES TO RECEIVE SAME FINISH AND CONSTRUCTION OF THE DOORS.
9. WHERE APPLICABLE PROVIDE GRADE 1 HARDWARE, UNO.
10. PROVIDE ADA LEVER HANDLE LOCKSETS FOR SWING DOORS.
11. PROVIDE ALL HARDWARE AS NECESSARY FOR A FULLY FUNCTIONAL OPENING INCLUDING WEATHER STRIPPING, WALL STOPS, HINGES, ETC TO COMPLETE A SYSTEM.
12. SEE SPECIFICATIONS FOR GLAZING TYPES FOR EACH SYSTEM.
13. ITEMS NOTED ARE TYPICAL EXAMPLES, EVERY INSTANCE MAY NOT BE NOTED/TAGGED. SEE SHOP DRAWINGS FOR REMAINING DETAILS NOT SHOWN.
14. ELEVATIONS ARE FOR DESIGN INTENT. VERIFY FIELD CONDITIONS AND MEASUREMENTS PRIOR TO EXECUTION OF SHOP DRAWINGS.
15. SEE SHEET A-012 FOR INTERIOR FRAMING DETAILS.
16. SEE MECHANICAL FOR LOUVER MAKE & MODELS.
17. PROVIDE MINIMUM 1/2" BACKER ROD AND SEALANT AROUND ALL EXTERIOR OPENINGS UNLESS NOTED OTHERWISE. SEE SHOP DRAWINGS.

GLAZING TYPES STOREFRONT, CURTAIN WALL

GL-1	INSULATED, TINTED, IMPACT-RATED GLAZING ASSEMBLY, SOLARGRAY
GL-2	1/4" TEMPERED, CLEAR GLAZING
GL-3	FIRE RATED GLAZING -60 MINUTES (PYROSTOP, AREA IS OVER 100 SQ INS)
GL-4	BULLETPROOF LAMINATED POLYCARBONATE GLASS
GL-5	INSULATED SPANDREL GLAZING W/ OPAQUE BACK PAN

2 0 2 4 6 8 10
1/4" = 1'-0"
SCALE FEET

DAG Architects
AR0017640
850 South Gadsden Street
Suite 140
Tallahassee, Florida 32301
850.656.7506
www.dagarchitects.com

© 2025 All reproduction & intellectual property rights reserved.

FITZGERALD COLLABORATIVE GROUP, LLC.
AA26001957


STATE OF FLORIDA ROGER T. GODWIN AR0017551 09-18-25 REGISTERED ARCHITECT

Roger T. Godwin
Professional Architect:
Florida - License #AR0017551

Digital Signature
PERMIT DOCUMENTS

GADSDEN COUNTY
SCHOOL BOARD
New Quincy K-8 School

1400 W. KING STREET
QUINCY, FL 32351

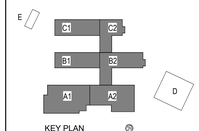

REVISIONS
NO. DESCRIPTION DATE


RECEIVED
ALLSTATE CONSTRUCTION
09-18-2025

Project Number 22023
Dated 07-31-2025

STOREFRONT AND LOUVER ELEVATIONS

A-612

© 2025 DAG ARCHITECTS, INC. ALL RIGHTS RESERVED NO PART OF THIS DOCUMENT MAY BE COPIED, REPRODUCED OR TRANSMITTED BY ANY MEANS WITHOUT WRITTEN PERMISSION OF DAG ARCHITECTS, INC. THESE DRAWINGS AND SPECIFICATIONS ARE THE PROPERTY AND COPYRIGHT OF DAG ARCHITECTS, INC. AND SHALL NOT BE USED ON ANY OTHER PROJECT OR LOCATION EXCEPT AS DESCRIBED ON THE DRAWINGS, WITHOUT THE PRIOR WRITTEN AGREEMENT OF DAG ARCHITECTS.

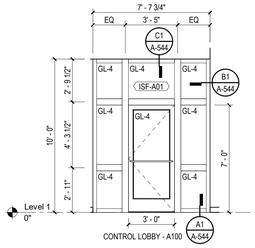


CONTROL LOBBY - A100

Bullet Resistant

ISF-A01

1/4" = 1'-0"

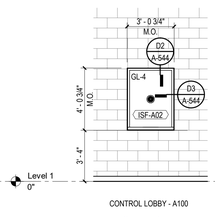


CONTROL LOBBY - A100

Bullet Resistant

ISF-A02

1/4" = 1'-0"

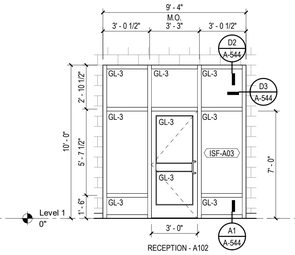


RECEPTION - A102

ISF-A03

1/4" = 1'-0"


See alternates for fire-rated storefronts.

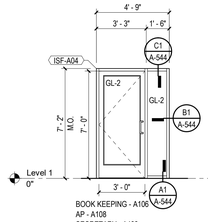

BOOK KEEPING - A106
AP - A108
SECRETARY - A109

ISF-A04


1/4" = 1'-0"

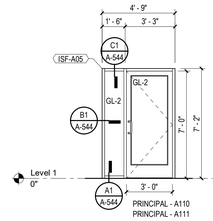

PRINCIPAL - A110
PRINCIPAL - A111

ISF-A05


1/4" = 1'-0"

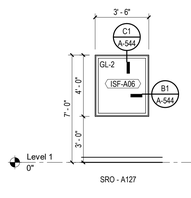

SRO - A127

ISF-A06

1/4" = 1'-0"

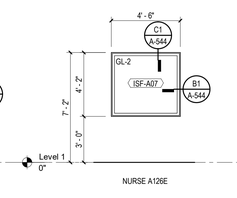


NURSE A126E

ISF-A07

1/4" = 1'-0"

INTERIOR STOREFRONTS TYPE

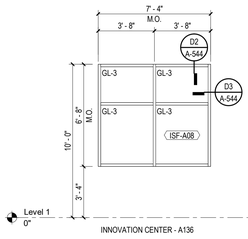


INNOVATION CENTER - A136

ISF-A08

1/4" = 1'-0"

See alternates for fire-rated storefronts.

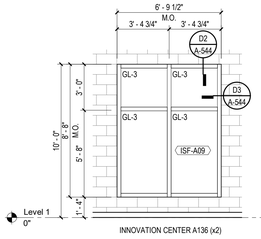


INNOVATION CENTER A136 (x2)

ISF-A09

1/4" = 1'-0"

See alternates for fire-rated storefronts.

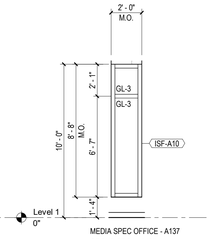


MEDIA SPEC OFFICE - A137
GROUP PROJ - A135

ISF-A10

1/4" = 1'-0"

See alternates for fire-rated storefronts.

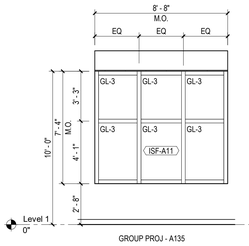


GROUP PROJ - A135

ISF-A11

1/4" = 1'-0"

See alternates for fire-rated storefronts.

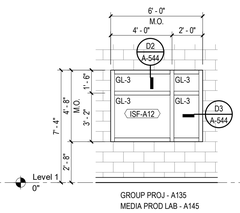


GROUP PROJ - A135
MEDIA PROD LAB - A145

ISF-A12

1/4" = 1'-0"


See alternates for fire-rated storefronts.

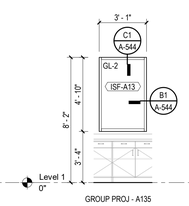

GROUP PROJ - A135

ISF-A13

1/4" = 1'-0"

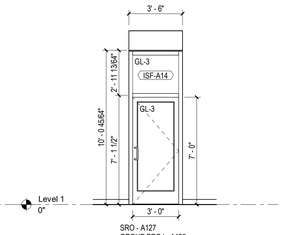


SRO - A127
GROUP PROJ - A135
COPY ROOM - A146

ISF-A14

1/4" = 1'-0"

See alternates for fire-rated storefronts.

INTERIOR STOREFRONTS TYPE

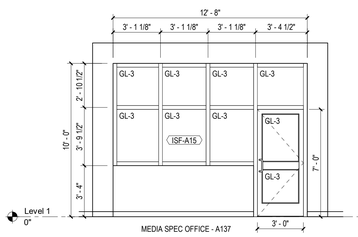


MEDIA SPEC OFFICE - A137

ISF-A15

1/4" = 1'-0"

See alternates for fire-rated storefronts.

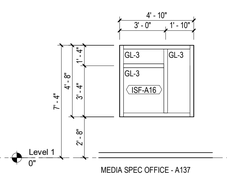


MEDIA SPEC OFFICE - A137

ISF-A16

1/4" = 1'-0"


See alternates for fire-rated storefronts.

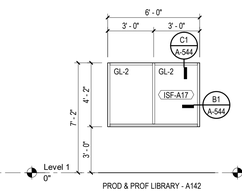

PROD & PROF LIBRARY - A142

ISF-A17


1/4" = 1'-0"

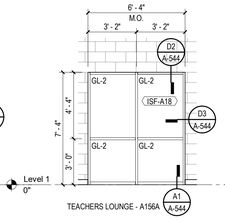

TEACHERS LOUNGE - A156A

ISF-A18


1/4" = 1'-0"

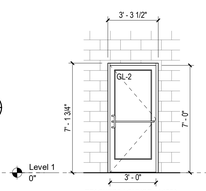

TEACHERS LOUNGE - A156A

ISF-A19


1/4" = 1'-0"

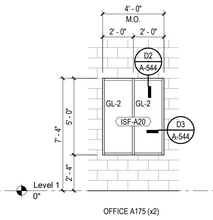

OFFICE A175 (x2)

ISF-A20

1/4" = 1'-0"

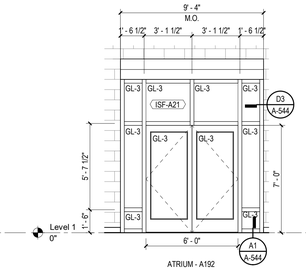


ATRIUM - A192

ISF-A21

1/4" = 1'-0"

See alternates for fire-rated storefronts.


INTERIOR STOREFRONTS TYPE

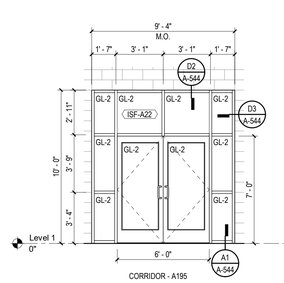

CORRIDOR - A195

ISF-A22

1/4" = 1'-0"

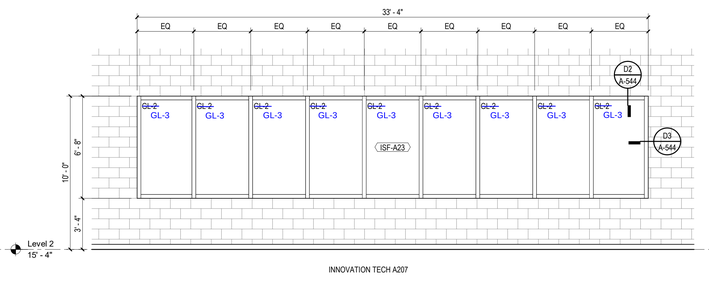


INNOVATION TECH A207

ISF-A23

1/4" = 1'-0"


See alternates for fire-rated storefronts.

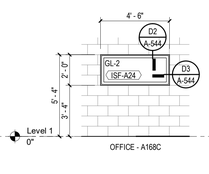

OFFICE - A168C

ISF-A24

1/4" = 1'-0"

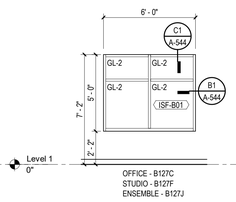


OFFICE - B127C
STUDIO - B127F
ENSEMBLE - B127J

ISF-B01

1/4" = 1'-0"

See alternates for those at music wing.

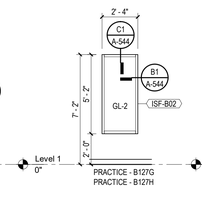


PRACTICE - B127G
PRACTICE - B127H

ISF-B02

1/4" = 1'-0"

See alternates for those at music wing.

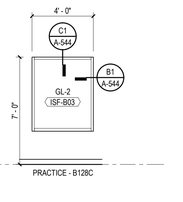

PRACTICE - B128C

ISF-B03

1/4" = 1'-0"

See alternates for those at music wing.

OPENING ABBREVIATIONS

ALUM	ALUMINUM
F	FLUSH
FBG	FIBERGLASS
FG	FULLY GLAZED
GHM	GALVANIZED HOLLOW METAL
HM	HOLLOW METAL
MIN	MINUTES
N	NARROW LIGHT
SF	STORE FRONT
SIM	SIMILAR
SCWD	SOLID CORE WOOD DOOR

* SEE SPECIFICATIONS FOR FURTHER REQUIREMENTS

GENERAL NOTES DOOR & WINDOW SCHEDULE

1. CONTRACTOR SHALL PROVIDE THE ARCHITECT / OWNER SAMPLES OF ALL EXTERIOR FINISHES FOR APPROVAL.
2. PROVIDE EVIDENCE OF NOTICE OF ACCEPTANCE BY THE STATE OF FLORIDA FOR ALL EXTERIOR DOOR & WINDOW ASSEMBLIES . THIS IS TO BE SUBMITTED TO THE LOCAL CODE AUTHORITY PRIOR TO NOTICE OF COMMENCEMENT. SEE DIVISION ONE SPEFICATIONS.
3. SEE REVIEWED FINAL SHOP DRAWINGS FOR ALL FLASHING AND WATERPROOFING CONDITIONS AT THE BUILDING ENVELOPE PRIOR TO FABRICATION AND INSTALLATION. SHOP DRAWINGS ARE TO SHOW ADJACENT MATERIALS AND THEIR ASSEMBLIES. GENERAL CONTRACTOR COORDINATE.
4. SEE STRUCTURE FOR DESIGN PRESSURES REQUIRED FOR EXTERIOR CLADDING COMPONENTS.
5. ALL GLAZING SHALL BE W/ LAMINATED INSULATED IMPACT GLASS (GL-1) FOR EXTERIOR LOCATIONS. SEE SPECS FOR ADDITIONAL REQUIREMENTS. PROVIDE TEMPERED GLASS AT LOCATIONS REQUIRED PER FBC.
6. GENERAL CONTRACTOR SHALL COORDINATE ALL SYSTEMS PRIOR TO SUBMITTAL OF SHOP DRAWINGS.
7. DIMENSIONS SHOWN ARE REFERENCED TO FACE OF EXTERIOR FINISHES.
8. DOOR FRAMES TO RECEIVE SAME FINISH AND CONSTRUCTION OF THE DOORS.
9. WHERE APPLICABLE PROVIDE GRADE 1 HARDWARE, UNO.
10. PROVIDE ADA LEVER HANDLE LOCKSETS FOR SWING DOORS.
11. PROVIDE ALL HARDWARE AS NECESSARY FOR A FULLY FUNCTIONAL OPENING INCLUDING WEATHER STRIPPING, WALL STOPS, HINGES, ETC TO COMPLETE A SYSTEM.
12. SEE SPECIFICATIONS FOR GLAZING TYPES FOR EACH SYSTEM.
13. ITEMS NOTED ARE TYPICAL EXAMPLES, EVERY INSTANCE MAY NOT BE NOTED/TAGGED. SEE SHOP DRAWINGS FOR REMAINING DETAILS NOT SHOWN.
14. ELEVATIONS ARE FOR DESIGN INTENT. VERIFY FIELD CONDITIONS AND MEASUREMENTS PRIOR TO EXECUTION OF SHOP DRAWINGS.
15. SEE SHEET A-012 FOR INTERIOR FRAMING DETAILS.
16. SEE MECHANICAL FOR LOUVER MAKE & MODELS.
17. PROVIDE MINIMUM 1/2" BACKER ROD AND SEALANT AROUND ALL EXTERIOR OPENINGS UNLESS NOTED OTHERWISE. SEE SHOP DRAWINGS.

2 0 2 4 6 8 10
1/4" = 1'-0"
SCALE FEET

© 2025 DAG ARCHITECTS, INC. ALL RIGHTS RESERVED NO PART OF THIS DOCUMENT MAY BE COPIED, REPRODUCED OR TRANSMITTED BY ANY MEANS WITHOUT WRITTEN PERMISSION OF DAG ARCHITECTS, INC. THESE DRAWINGS AND SPECIFICATIONS ARE THE PROPERTY AND COPYRIGHT OF DAG ARCHITECTS, INC. AND SHALL NOT BE USED ON ANY OTHER PROJECT OR LOCATION EXCEPT AS DESCRIBED ON THE DRAWINGS, WITHOUT THE PRIOR WRITTEN AGREEMENT OF DAG ARCHITECTS.

DAG Architects
AR0017640
850 South Gadsden Street
Suite 140
Tallahassee, Florida 32301
850.656.7506
www.dagarchitects.com

© 2025 All reproduction & intellectual property rights reserved.

FITZGERALD COLLABORATIVE GROUP, LLC.
AA26001957

STATE OF FLORIDA
ROGER T. GODWIN
AR0017551
09-18-25
REGISTERED ARCHITECT


Roger T. Godwin
Professional Architect:
Florida - License #AR0017551

Digital Signature

PERMIT DOCUMENTS

GADSDEN COUNTY
SCHOOL BOARD
New Quincy K-8 School

1400 W. KING STREET
QUINCY, FL 32351

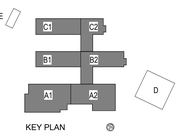

REVISIONS

NO.	DESCRIPTION	DATE

RECEIVED
ALLSTATE CONSTRUCTION
09-18-2025

Project Number	22023
Dated	07-31-2025

INTERIOR STOREFRONT ELEVATIONS

A-613

MATERIAL FINISH SCHEDULE

KEY	PRODUCT	MANUFACTURER	COLLECTION, STYLE	COLOR	COLOR #	SIZE (in)	TYPE	INSTALLATION	GROUT TO MATCH...	LOCATION	COMMENTS
FLOORING											
SC	SEALED CONCRETE	N/A	N/A	N/A	N/A	N/A	N/A	POURED		MECH. & UTILITY ROOMS	SEE SPECS
~~PC~~	~~POLISHED CONCRETE~~	~~N/A~~	~~N/A~~	~~N/A~~	~~N/A~~	~~N/A~~	~~N/A~~	~~POURED~~		~~N/A~~	SEE SPECS
ST-1	STAIR TREAD	NORA	NORAMENT, SATURA	DORADO	5273	STAIR & TREAD, 5.0MM				LEARNING NODE STAIRS, STAIRWELL STAIRS	
ST-2	STAIR TREAD	NORA	NORAMENT, SATURA	ARA	5110	STAIR & TREAD, 5.0MM				ATRIUM STAIRS, CAFETORIUM - PLATFORM STEPS , GYMNASIUM STAIRS	
CPT-1	CARPET TILE	INTERFACE	OPEN ROAD, COME AND GO	NATURAL	108412	50CM X 50CM	GLUE DOWN	NON DIRECTIONAL		ADMIN- PRIVATE OFFICES	SEE FINISH PLAN FOR EXACT LOCATIONS &...
CPT-2	CARPET TILE	INTERFACE	OPEN ROAD, FREE REIGN	BORDEAUX	108404	25CM X 1M	GLUE DOWN	NON DIRECTIONAL		ADMIN OFFICES & CONFERENCE ROOMS	SEE FINISH PLAN FOR EXACT LOCATIONS &...
CPT-3	CARPET TILE	INTERFACE	OPEN ROAD, COME AND GO	NAVY	108419	50CM X 50CM	GLUE DOWN	NON DIRECTIONAL		INNOVATION CENTER- CONFERENCE ROOMS	SEE FINISH PLAN FOR EXACT LOCATIONS &...
CPT-4	CARPET TILE	INTERFACE	OPEN ROAD, COME AND GO	TURQUOISE	108424	50CM X 50CM	GLUE DOWN	NON DIRECTIONAL		PRIMARY CLASSROOM	SEE FINISH PLAN FOR EXACT LOCATIONS &...
CPT-5	CARPET TILE	INTERFACE	OPEN ROAD, COME AND GO	SPRUCE	108426	50CM X 50CM	GLUE DOWN	NON DIRECTIONAL		LEARNING NODE	SEE FINISH PLAN FOR EXACT LOCATIONS &...
CPT-6	CARPET TILE	INTERFACE	OPEN ROAD, COME AND GO	CAYENNE	108429	50CM X 50CM	GLUE DOWN	NON DIRECTIONAL		BAND/ORCHESTRA	SEE FINISH PLAN FOR EXACT LOCATIONS &...
CPT-7	CARPET TILE	INTERFACE	OPEN ROAD, COME AND GO	BRICK	108430	50CM X 50CM	GLUE DOWN	NON DIRECTIONAL		ELEMENTARY MUSIC	SEE FINISH PLAN FOR EXACT LOCATIONS &...
CPT-8	CARPET TILE	INTERFACE	OPEN ROAD, COME AND GO	INDIGO	108423	50CM X 50CM	GLUE DOWN	NON DIRECTIONAL		MIDDLE CLASSROOM	SEE FINISH PLAN FOR EXACT LOCATIONS &...
WOC-1	WALK OFF CARPET TILE	INTERFACE	STEP REPEAT, SR699	SMOKE	104930	50CM X 50CM	GLUE DOWN	QUARTER TURN		DOOR ENTRIES & SECURE LOBBIES	
WD-1	WOOD FLOOR	APPALACHIAN	SIGNATURE, HARD MAPLE	NATURAL		18.4MM	ULTRA-MATTE			LEARNING NODE PLATFORM AND ATRIUM LEARNING STEPS Alternate	
WD-2	WOOD FLOOR	ACTION FLOOR SYSTEMS	ACTIONCUSH II PLUS	NORTHERN HARD MAPLE						GYM COURT	3/8" ACTION E-CUSH PAD
EPX-1	EPOXY FLOOR	DURAFLEX	ACCELERA RXC	CANARY	N/A	N/A	#4 GRIT ARMOR TOP GLOSS	POURED		RESTROOMS, CAFETERIA KITCHEN & SERVING LINE	INTEGRATED COVE BASE
RF-1	RUBBER FLOOR	NORA	NORAPLAN, UNITA	UP-N-DOWN	7102					TYPICAL CIRCULATION Alternate Base price is LVT	
RF-2	RUBBER FLOOR	NORA	NORAPLAN, UNITA	COME-N-GO	7103					TYPICAL CIRCULATION ACCENT Alternate Base price is LVT	
RF-3	RUBBER FLOOR	NORA	NORAPLAN, UNITA	EAST-N-WEST	7110					ESE CLASSROOMS/RESOURCE Alternate Base price is LVT	
RF-4	RUBBER FLOOR	NORA	NORAPLAN, CONVIA	HONEY	7371					MINI GYM ACCENT Alternate Base price is LVT	
RF-5	RUBBER FLOOR	NORA	NORAPLAN, CONVIA	SHALE	7356					MINI GYM Alternate Base price is LVT	
RF-6	RUBBER FLOOR	NORA	NORAPLAN, UNITA	WET-AND-DRY	7119					ATRIUM & CORRIDORS ON SECOND FLOOR Alternate Base price is LVT	
RF-7	RUBBER FLOOR	NORA	NORAPLAN, UNITA	HOT-N-COLD	7115					PRIMARY CORRIDORS FLOOR ACCENT Alternate Base price is LVT	
RF-8	RUBBER FLOOR	NORA	NORAPLAN, UNITA	ASK-N-TELL	7113					CAFETORIUM ACCENT Alternate Base price is LVT	
RF-9	RUBBER FLOOR	NORA	NORAMENT, 992 GRANO	ANGELICA ROOT	5302	40"X40", 9MM	GLUE DOWN			GYM WEIGHT ROOM, DANCE STUDIO Alternate Base price is LVT	
RF-10	RUBBER FLOOR	NORA	NORAPLAN, UNITA	OPEN-N-SHUT	7717					CAFETORIUM ACCENT Alternate Base price is LVT	
RB-1	RUBBER BASE	FLEXCO	TS WALLFLOWERS RUBBER	LIGHT GREY	025, WF-025	4"	TRADITIONAL	GLUED		TYPICAL, SEE FINISH FLOOR PLANS	
RB-2	RUBBER BASE	FLEXCO	TS WALLFLOWERS RUBBER	STONE	024, WF-024	4"	TRADITONAL	GLUED		STUDENT ENTRY CORRIDOR	
EB-1	EPOXY FLOOR BASE	DURAFLEX	ACCELERA RXC	CANARY			#4 GRIT ARMOR TOP GLOSS	INTEGRATED EPOXY BASE WITH...		RESTROOMS & KITCHEN	
MM-1	MARMOLEUM FLOOR	FORBO FLOOR SYSTEMS	MARMOLEUM MARBLED	VOLCANIC ASH	3872	20" x 20", 2.5MM	GLUE DOWN			CAFETORIUM STAGE FLOOR Alternate Base price is LVT	
WALLS											
P-1	PAINT	SHERWIN WILLIAMS		WHITE FLOUR	SW 7102		SATIN SHEEN			TYPICAL PAINT	
P-2	PAINT	SHERWIN WILLIAMS		GRAY CLOUDS	SW 7658		SATIN SHEEN			INNOVATION SOFFITS	ACCENT PAINT AT SOFFITS
P-3	PAINT	SHERWIN WILLIAMS		PORCH CEILING	SW 9063		SATIN SHEEN			PRIMARY CLASSROOM ENTRY SOFFITS	ACCENT PAINT AT SOFFITS
P-4	PAINT	SHERWIN WILLIAMS		BLUESY NOTE	SW 9064		SATIN SHEEN			MIDDLE CLASSROOM ENTRY SOFFITS	ACCENT PAINT AT SOFFITS
P-5	PAINT	SHERWIN WILLIAMS		LEMON TWIST	SW 6909		SATIN SHEEN			INNOVATION CIRCULATION DESK ACCENT	ACCENT PAINT AT FUR OUT
P-6	PAINT	SHERWIN WILLIAMS		GALE FORCE	SW 7605		SATIN SHEEN			STRINGER / RISER ATRIUM STAIR	
P-7	PAINT	SHERWIN WILLIAMS		CYBERSPACE	SW 7605		SATIN SHEEN			INNOVATION CENTER NOOK SHELF DIVIDERS	DIRECT TO METAL PAINT PAINT ON VERTIC...
P-9	PAINT	SHERWIN WILLIAMS		WHITE FLOUR	SW 7102		SEMI GLOSS			HM DOOR FRAMES	
~~SP-1~~	~~PAINT~~	~~SHERWIN WILLIAMS~~	~~SCREEN PAINT~~							~~PROJECTION WALLS ONLY~~	SEE SPECS FOR MORE INFORMATION
EP-1	PAINT	SHERWIN WILLIAMS		WHITE FLOUR	SW 7102		EPOXY PAINT			RESTROOM PAINT	
~~WT-1~~	~~WALL TILE~~	~~TRINITY SURFACES~~	~~WREN~~	~~CAMELIA~~		~~5"X5", 8mm~~	~~GLOSSY~~	~~VERTICAL STACK BOND~~	~~77 FROST - MAPEI~~	~~CAFETORIUM~~ Base price: epoxy paint. Alternate price: wall tile.	
~~WT-2~~	~~WALL TILE~~	~~TRINITY SURFACES~~	~~WREN~~	~~PRIMULA~~		~~5"X5"~~	~~GLOSSY~~	~~VERTICAL STACK BOND~~	~~77 FROST - MAPEI~~	~~CAFETORIUM~~ Base price: epoxy paint. Alternate price: wall tile.	
~~WT-3~~	~~WALL TILE~~	~~TRINITY SURFACES~~	~~NEXUS~~	~~WHITE~~		~~3"X6"~~	~~GLOSSY~~	~~VERTICAL STACK BOND~~	~~77 FROST - MAPEI~~	~~TYPICAL RESTROOMS TILE~~ Base price: epoxy paint. Alternate price: wall tile.	
~~WT-4~~	~~WALL TILE~~	~~TRINITY SURFACES~~	~~NEXUS~~	~~GRAY~~		~~3"X6", 7mm~~	~~GLOSSY~~	~~VERTICAL STACK BOND~~	~~77 FROST - MAPEI~~	~~STAFF & GROUP RESTROOMS~~ Base price: epoxy paint. Alternate price: wall tile.	
~~WT-5~~	~~WALL TILE~~	~~TRINITY SURFACES~~	~~WALL TILE COLLECTION~~	~~YELLOW~~		~~3"X6", 7mm~~	~~GLOSSY~~	~~VERTICAL STACK BOND~~	~~77 FROST - MAPEI~~	~~PRIMARY RESTROOMS~~ Base price: epoxy paint. Alternate price: wall tile.	
~~WT-6~~	~~WALL TILE~~	~~TRINITY SURFACES~~	~~WALL TILE COLLECTION~~	~~SOFT BLUE~~		~~3X6~~	~~GLOSSY~~	~~VERTICAL STACK BOND~~	~~77 FROST - MAPEI~~	~~MS RESTROOMS~~ Base price: epoxy paint. Alternate price: wall tile.	
WT-7	WALL TILE	TRINITY SURFACES	WALL TILE COLLECTION	OLIVE GREEN		3X6	GLOSSY	VERTICAL STACK BOND	77 FROST - MAPEI	GYM RESTROOMS & LOCKER ROOMS Alternate Gym	
~~PWP-1~~	~~PADDED WALL PANEL~~	~~CONCERTEX~~	~~NAPPA TILE, ORIGIN-ATELIER~~	~~NUANCE~~	~~GEYSER~~	~~12"X12"~~				~~SENSORY ROOMS~~ FF & E	
~~PWP-2~~	~~PADDED WALL PANEL~~	~~CONCERTEX~~	~~NAPPA TILE, ORIGIN-ATELIER~~	~~PEBBLED~~	~~ISLAND~~	~~12"X12"~~				~~SENSORY ROOMS~~ FF & E	
SW-1	SHOWER WALLS	INPRO	PRISM SOLID SURFACE SHOWER WALLS, SMOOTH	BRIGHT WHITE	P9011	36"X36"X84"					
SW-2	SHOWER WALLS	INPRO	PRISM SOLID SURFACE SHOWER WALLS, SMOOTH	BRIGHT WHITE	P9011	36"X60"X84"					
~~WC-1~~	~~WALLCOVERING~~	~~WOLF GORDON~~	~~MALAGA~~	~~PEARL~~	~~MGA 5398~~		~~N/A~~			~~ADMIN CONFERENCE~~	
~~WG-1~~	~~WALL GRAPHIC~~		~~STENCIL~~	~~TBD~~				~~PAINTED~~		~~CAFETORIUM~~	
~~WG-2~~	~~WALL GRAPHIC~~		~~VINYL~~	~~TBD~~						~~STUDENT ENTRY CORRIDOR~~	
~~WG-3~~	~~WALL GRAPHIC~~		~~VINYL~~	~~TBD~~						~~INNOVATION CENTER~~	
~~WG-4~~	~~WALL GRAPHIC~~		~~VINYL~~	~~TBD~~						~~ATRIUM LEARNING STEPS~~	
~~WG-5~~	~~WALL GRAPHIC~~		~~VINYL~~	~~TBD~~						~~RECEPTION WAITING~~	
~~WG-6~~	~~WALL GRAPHIC~~		~~VINYL~~	~~TBD~~						~~RECEPTION~~	
~~WG-7~~	~~WALL GRAPHIC~~			~~TBD~~						~~GYM LOBBY~~	
~~WG-8~~	~~WALL GRAPHIC~~			~~TBD~~						~~GYM LOBBY CORRIDOR~~	
~~WG-9~~	~~WALL GRAPHIC~~			~~TBD~~						~~GYM CONCESSION~~	
GT-1	GROUT	MAPEI		FROST - MAPEI	77		N/A				
CEILING											
A1	ACOUSTIC CEILING TILE	ROCKFON	EDUCATION PLUS	WHITE		24X24	NRC .80	SQUARE LAY-IN 9/16		VARIES- SEE ARCHITECTURAL RCP FOR LOCATIONS	6" INFINITY STANDARD PERIMETER TRIM,...
A2	ACOUSTIC CEILING TILE	ROCKFON	HYGIENIC PLUS	WHITE		24X24	NRC .90	SQUARE LAY-IN 9/16		KITCHEN & CUSTODIAL AREAS- SEE RCP	
B1	ACOUSTIC CEILING TILE	ROCKFON	EDUCATION PLUS	WHITE		24X48	NRC .80	SQUARE LAY-IN 9/16		CAFETORIUM CLOUDS	6" INFINITY STANDARD PERIMETER TRIM,...
C1	PAINTED GYP CEILING	SHERWIN WILLIAMS		WHITE FLOUR	SW 7102		FLAT SHEET				
C2	PAINTED GYP CEILING	SHERWIN WILLIAMS		WHITE FLOUR	SW 7102		EPOXY PAINT				
AC-1	ACOUSTICAL CANOPIES	ARMSTRONG	SOUNDSCAPES Acoustical Canopies, VALLEY CANOPY	WHITE		75"x46.5"	1-1/4" THICKNESS			BAND/CHORUS & ELEMENTARY MUSIC	SQUARE EDGE
CASEWORK & MISC.											
SS-1	SOLID SURFACE	WILSONART	SOLID SURFACE COLLECTION	YUKON RIVERSTONE	9196RS					RECEPTION & ADMIN SUITE; INNOVATION CIRCULATION DESK; CAFETORIUM; WINDOW SILLS	
SS-2	SOLID SURFACE	WILSONART	SOLID SURFACE COLLECTION	AVALANCHE MELANGE	9175 ML					OVERALL COUNTERS, GYMNASIUM COUNTERTOPS	
~~CD-1~~	~~CORNER GUARD~~	~~INPRO~~	~~TAPE ON CORNER GUARD, 90 DEGREE~~	~~FEATHER~~	~~238~~	~~8'H~~					
~~EWP-1~~	~~END WALL PROTECTORS~~	~~INPRO~~	~~SURFACE MOUNT STAINLESS STEEL END WALL...~~	~~STAINLESS STEEL~~		~~2" X 10" H~~				~~SERVING LINE~~	
PLM-1	PLASTIC LAMINATE	WILSONART	STANDARD LAMINATE	FUSION MAPLE	7909-60		MATTE FINISH			ALL CASEWORK	
PLM-2	PLASTIC LAMINATE	WILSONART	STANDARD LAMINATE	STIPPLE MATCH SW-6445 GARDEN GROVE	MATCH...		MATTE FINISH			INNOVATION BENCH BACK	
PLM-3	PLASTIC LAMINATE	WILSONART	STANDARD LAMINATE	STIPPLE MATCH SW-6717 LIME RICKEY	MATCH...		MATTE FINISH			PRIMARY LEARNING NODE SCREEN CASING	
PLM-4	PLASTIC LAMINATE	WILSONART	STANDARD LAMINATE	STIPPLE MATCH SW-6489 REALLY TEAL	MATCH...		MATTE FINISH			PRIMARY LEARNING NODE BENCH BACK	
PLM-5	PLASTIC LAMINATE	WILSONART	STANDARD LAMINATE	STIPPLE MATCH SW-6803 DANUBE	MATCH...		MATTE FINISH			PRIMARY LEARNING NODE BENCH FRAME	
PLM-6	PLASTIC LAMINATE	WILSONART	STANDARD LAMINATE	STIPPLE MATCH SW-6803 DANUBE	MATCH...		MATTE FINISH			MIDDLE SCHOOL LEARNING NODE BENCH BACK	
PLM-7	PLASTIC LAMINATE	WILSONART	STANDARD LAMINATE	STIPPLE MATCH SW-7600 BOLERO	MATCH...		MATTE FINISH			MIDDLE SCHOOL LEARNING NODE BENCH FRAME	
1-AP-1	ACOUSTIC PANEL	GUILFORD OF MAINE	FR701 2100	FIR	743	SEE PRODUCT SCHEDULE				INNOVATION	
2-AP-2	ACOUSTIC PANEL	GUILFORD OF MAINE	FR701 2100	GREY MIX	238	SEE PRODUCT SCHEDULE				MUSIC SUITE	
3-AP-3	ACOUSTIC PANEL	GUILFORD OF MAINE	FR701 2100	ULTRAMARINE	470	SEE PRODUCT SCHEDULE				MINI GYM	
4-AP-4	ACOUSTIC PANEL	GUILFORD OF MAINE	FR701 2100	WEDGEWOOD	150	SEE PRODUCT SCHEDULE				GYM	
4-AP-2	ACOUSTIC PANEL	GUILFORD OF MAINE	FR701 2100	GREY MIX	238	SEE PRODUCT SCHEDULE				GYM	
5-AP-2	ACOUSTIC PANEL	GUILFORD OF MAINE	FR701 2100	GREY MIX	238	SEE PRODUCT SCHEDULE					
1-RAD-1	RANDOM ABSORBTION...	GUILFORD OF MAINE	FR701 2100	GREY MIX	238	SEE PRODUCT SCHEDULE				MUSIC SUITE	
DR-1	DOOR FINISH	MASONITE...	WHITE BIRCH	CLEAR						OVERALL DOOR STAIN	
DR-2	DOOR FINISH	MASONITE...	FACTORY FINISHED PAINT SAMPLE, HARDBOARD	WINTER WHITE						PREFINISHED DOORS UTILITY SPACES	
TB-1	TACK BOARD	SEE SPEC	CLARIDGE, FABRICORK	KE591 COUNSELOR							SEE SPEC FOR MORE INFO
ER-1	EXHIBIT RAIL	CLARIDGE	EDR EXHIBIT RAIL	SIGNAL WHITE TRIM; GREY MIX FABRIC		144"					
PC-1	PRIVACY CURTAIN	INPRO	NANOTRAC CUBICLE TRACK, BOARDWALK	BLUEMOON		8'					
FR-1	REVEAL	FRY REGLET	DRYWALL REVEAL MOLDING	BUFFED BRITE STAINLESS STEEL	DRM-625-100	5/8"D X 1"W				INNOVATION & LEARNING NODES	
WS-1	WINDOW SHADE	DRAPER	E SCREEN	WHITE/ LINEN	ME202 3%						
CSB-1	COUNTER SUPPORT BRACKET	CENTERLINE BRACKETS	FRONT MOUNTING PLUS BRACKET	WHITE		18"L X 12"H				LEARNING NODE COUNTERS	
CSB-2	COUNTER SUPPORT BRACKET	CENTERLINE BRACKETS	FLOATING COUNTERTOP SUPPORT BRACKET	WHITE		22"		WALL MOUNT - HIDDEN		DRESSING ROOMS	
SSC-1	STAINLESS STEEL			STAINLESS STEEL			BRUSHED			GYM CONCESSION SERVICE COUNTER	
~~UPH-1~~	~~UPHOLSTERY~~	~~STINSON~~	~~HOPSACK~~	~~WILLOW~~	~~HOP 20~~					~~INNOVATION CENTER BENCH SEAT~~	
~~UPH-2~~	~~UPHOLSTERY~~	~~STINSON~~	~~TOUCHSTONE~~	~~LUCKY~~	~~TOU 68~~					~~INNOVATION CENTER BENCH BACK~~	
~~UPH-3~~	~~UPHOLSTERY~~	~~STINSON~~	~~HOPSACK~~	~~HEMLOCK~~	~~HOP 25~~					~~PRIMARY LEARNING NODES BENCH SEAT~~	
~~UPH-4~~	~~UPHOLSTERY~~	~~STINSON~~	~~TOUCHSTONE~~	~~TROPIC~~	~~TOU 63~~					~~PRIMARY LEARNING NODES BENCH BACK~~	
~~UPH-5~~	~~UPHOLSTERY~~	~~STINSON~~	~~HOPSACK~~	~~BAHAMA~~	~~HOP 19~~					~~MIDDLE SCHOOL LEARNING NODES BENCH SEAT~~	
~~UPH-6~~	~~UPHOLSTERY~~	~~STINSON~~	~~ALAMO~~	~~NEPTUNE~~	~~ALM 25~~					~~MIDDLE SCHOOL LEARNING NODES BENCH BACK~~	
~~UPH-7~~	~~UPHOLSTERY~~	~~STINSON~~	~~HOPSACK~~	~~KOI~~	~~HOP 13~~					~~MIDDLE SCHOOL LEARNING NODES BENCH SEAT~~	
~~UPH-8~~	~~UPHOSTERY~~	~~STINSON~~	~~ALAMO~~	~~LOUNGE~~	~~ALM27~~					~~MIDDLE SCHOOL LEARNING NODES BENCH BACK~~	
~~ACP~~	~~WALL PLANK PANEL~~	~~WILSONART~~	~~WILSONART PLANKS, PERFORATED ACOUSTIC PANEL~~	~~FUSION MAPLE~~	~~7909-60~~	~~3/4" x 7 1/4" x 8'~~	~~MATTE FINISH~~	~~ASHLAR~~			
EQUIPMENT											
~~EQ-1~~	~~WASHER~~	~~WHIRLPOOL~~	~~TOP LOAD WASHER WITH REMOVABLE AGITATOR~~	~~BLACK~~		~~5.2-5.3 CU FT~~				~~LAUNDRY~~ FF & E	
~~EQ-2~~	~~DRYER~~	~~WHIRLPOOL~~	~~TOP LOAD ELECTRIC DRYER WITH MOISTURE SENSOR~~	~~BLACK~~		~~7.0 CU FT~~				~~LAUNDRY~~ FF & E	
ELEVATOR											
	TYPE	TKE	SEE SPEC	STEEL SHELL							
	CAB WALL FINISH	TKE	SEE SPEC	BRUSHED STAINLESS STEEL			GRADE 441				
	LANDING DOOR FINISH	TKE	SEE SPEC	BRUSHED STAINLESS STEEL			GRADE 441				
	DOOR FRAME	TKE	SEE SPEC	BRUSHED STAINLESS STEEL			GRADE 441				
	CEILING FINISH	TKE	SEE SPEC	BRUSHED STAINLESS STEEL			GRADE 441				
	HANDRAIL	TKE	SEE SPEC	BRUSHED STAINLESS STEEL			GRADE 441; 1.5" CYLINDRICAL				
	FLOOR	TKE	SEE SPEC	SEE RF-1							

© 2025 DAG ARCHITECTS, INC. ALL RIGHTS RESERVED NO PART OF THIS DOCUMENT MAY BE COPIED, REPRODUCED OR TRANSMITTED BY ANY MEANS WITHOUT WRITTEN PERMISSION OF DAG ARCHITECTS, INC. THESE DRAWINGS AND SPECIFICATIONS ARE THE PROPERTY AND COPYRIGHT OF DAG ARCHITECTS, INC. AND SHALL NOT BE USED ON ANY OTHER PROJECT OR LOCATION EXCEPT AS DESCRIBED ON THE DRAWINGS, WITHOUT THE PRIOR WRITTEN AGREEMENT OF DAG ARCHITECTS.

DAG Architects
AR0017640
850 South Gadsden Street
Suite 140
Tallahassee, Florida 32301
850.656.7506
www.dagarchitects.com

© 2025 All reproduction & intellectual property rights reserved.

FITZGERALD COLLABORATIVE GROUP, LLC.
AA26001957

STATE OF FLORIDA ROGER T. GODWIN AR0017551 09-18-25 REGISTERED ARCHITECT


Roger T. Godwin
Professional Architect:
Florida - License #AR0017551

Digital Signature

PERMIT DOCUMENTS

GADSDEN COUNTY
SCHOOL BOARD
New Quincy K-8 School

1400 W. KING STREET
QUINCY, FL 32351

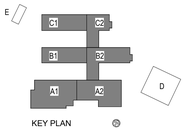

REVISIONS

NO.	DESCRIPTION	DATE

RECEIVED
ALLSTATE CONSTRUCTION
09-18-2025

Project Number 22023
Dated 07-31-2025

FINISHES, FIXTURES, & EQUIPMENT

A-641

EXTERIOR FINISHES/ MATERIALS											
OPENINGS											
	CURTAIN WALL	KAWNEER	SEE SPECS	MULLIONS: CLEAR, TYPICAL. ACCENT COLOR MULLIONS: REFER TO EXTERIOR ELEVATIONS. PROVIDE PERMACOAT POWDER COATING PER PROVIDE PERMACOAT POWDER COATING PER MANUFACTURER'S SPECIFICATIONS, COLO...	#14 (CLEAR, TYPICAL.) & TBD (CUSTOM)					See alternate for accent color mullions.	
	SEALANT AT CURTAIN WALL	DOW CORNING CORPORATION	SEE SPECS	ANODIZED ALUMINUM							
	ALUMINUM STOREFRONT SYSTEM	KAWNEER	SEE SPECS	MULLIONS: CLEAR, TYPICAL. ACCENT COLOR MULLIONS: REFER TO EXTERIOR ELEVATIONS. PROVIDE PERMACOAT POWDER COATING PER PROVIDE PERMACOAT POWDER COATING PER MANUFACTURER'S SPECIFICATIONS, COLO...	#14 (CLEAR, TYPICAL.) & TBD (CUSTOM)					See alternate for accent color mullions.	
	SEALANT AT STOREFRONT SYSTEM	DOW CORNING CORPORATION	SEE SPECS	ANODIZED ALUMINUM							
	WINDOW SYSTEM	INSUGARD	SEE SPECS	MULLIONS: CLEAR ANODIZED, TYPICAL. ACCENT COLOR MULLIONS: REFER TO EXTERIOR ELEVATIONS. PROVIDE PERMACOAT POWDER COATING PER MANUFACTURER'S...						See alternate for accent color mullions.	
	SEALANT AT WINDOW SYSTEM	DOW CORNING CORPORATION	SEE SPECS	ANODIZED ALUMINUM							
	PREFINISHED CANOPY SYSTEM	PEACHTREE COVERS	SEE SPECS	CLEAR ANODIZED							
MASONRY VENEER											
BR-1	MASONRY VENEER	INTERSTATE BRICK	SEE SPECS	TERRA COTTA	3-5/8" x 2-1/4" x 7-5/8"	~~4"x 4" x 16"~~	MATTE FINISH	RUNNING BOND	TBD	EXTERIOR WALLS	REFERENCE EXTERIOR ELEVATION SHEETS
BR-2	MASONRY VENEER	INTERSTATE BRICK	SEE SPECS	MOUNTAIN RED	3-5/8" x 2-1/4" x 7-5/8"	~~4"x 4" x 16"~~	MATTE FINISH	STACKED BOND	TBD	EXTERIOR WALLS	REFERENCE EXTERIOR ELEVATION SHEETS
BR-3	MASONRY VENEER	INTERSTATE BRICK	SEE SPECS	PEWTER	3-5/8" x 2-1/4" x 7-5/8"	~~4"x 4" x 16"~~	MATTE FINISH	STACKED BOND	TBD	EXTERIOR WALLS	REFERENCE EXTERIOR ELEVATION SHEETS
FORMED METAL WALL PANELS											
	FORMED METAL WALL PANELS	PAC-CLAD	FLUSH WALL PANELS	ANODIC CLEAR	614340	SEE DRAWINGS	MATTE FINISH	HORIZONTAL	SEALANT TBD	EXTERIOR WALLS	REFERENCE EXTERIOR ELEVATION SHEETS
D1	FORMED METAL WALL PANELS	PAC-CLAD	FLUSH WALL PANELS	ANODIC CLEAR	614341	SEE DRAWINGS	MATTE FINISH	HORIZONTAL	SEALANT TBD	EXTERIOR METAL SOFFITS	SEE REFLECTED CEILING PLAN FOR EXACT LOCATIONS & QUANTITY
D2	FORMED METAL WALL PANELS	PAC-CLAD	FLUSH WALL PANELS	ANODIC CLEAR	614342	SEE DRAWINGS	MATTE FINISH	HORIZONTAL	SEALANT TBD	EXTERIOR METAL SOFFITS AT LOCATIONS WHERE METAL PANEL EXTENDS TO PARAPET COPING.	SEE REFLECTED CEILING PLANS AND WALL SECTIONS FOR EXACT LOCATIONS & QUANTITY
MISC. MISCELLANEOUS METALS											
	ROOF-EDGE DRAINAGE SYSTEMS	KYNAR 500	TWO-COAT FLUOROPOLYMER.	TO MATCH FORMED METAL WALL PANELS FINISH		SEE DRAWINGS			SEALANT TBD	GUTTERS, DOWNSPOUTS, REGLETS COUNTERFLASHINGS	SEE ROOF PLANS, SEE EXTERIOR ELEVATIONS, DETAILS FOR EXACT LOCATIONS & QUANTITY
	PARAPET COPING	KYNAR 500	TWO-COAT FLUOROPOLYMER.	TO MATCH FORMED METAL WALL PANELS FINISH		SEE DRAWINGS			SEALANT TBD	PARAPET COPING	SEE ROOF PLANS, SEE EXTERIOR ELEVATIONS, DETAILS FOR EXACT LOCATIONS & QUANTITY
AL-1	ALUMINUM LADDERS			CLEAR ANODIZED		SEE DRAWINGS					
FIXED LOUVERS											
	MECHANICAL LOUVER	GREENHECK	70% PVDF COIL COATING	TBD		SEE DRAWINGS					
WATER-DRAINAGE EXTERIOR INSULATION AND...											
F1	EXTERIOR SOFFIT (EIFS) SYSTEM	STO CORP.	EIFS MANUFACTURER'S STANDARD ACRYLIC-BASED COATING	TO MATCH EPT-1		SEE SPECS					EXTERIOR SOFFIT AT EXISTING GYMNASIUM BUILDING
WATER REPELLENTS											
BS-1	BRICK SEALER	W.R. MEADOWS	INTRAGUARD	CLEAR						EXTERIOR FACE OF EXISTING BRICK MASONRY AT EXISTING GYMNASIUM...	
EXTERIOR PAINTING											
EPT-1	EXTERIOR PAINT AT CONCRETE/PRECAST	SHERWIN WILLIAMS	EXTERIOR ACRYLIC ELASTOMERIC COATING	SNOWBOUND	SW 7004	SEE DRAWINGS				EXISTING EXTERIOR CONCRETE BEAMS AT EXISTING GYMNASIUM BUILDING TO REMAIN	VERIFY EXISTING CONDITIONS. PATCH AND REPAIR CONCRETE AS REQUIRED. PRIME SURFACES BEFORE APPLYING FINISH COATING TO EXISTING CONCRETE BEAMS AND PRECAST SILLS.
	EXTERIOR METAL BOLLARDS	SHERWIN WILLIAMS	HIGH PERFORMANCE COATING 2.7, A / 099113	SAFETY YELLOW		SEE DRAWINGS					EXTERIOR GALVANIZED STEEL: CLEAN AND PREPARE SURFACES IN ACCORDANCE WITH MANUFACTURER'S RECOMMENDATIONS. APPLY GALVANIZED METAL PRIMER, FOLLOWED BY TWO FINISH COATS OF EXTERIOR-GRADE ACRYLIC OR POLYURETHANE ENAMEL. ~~BASIS OF DESIGN: SHERWIN-WILLIAMS PRO-CRYL UNIVERSAL PRIMER WITH ACROLON® 100 POLYURETHANE TOPCOAT.~~
	EXTERIOR SHELF ANGLES	SHERWIN WILLIAMS	TWO-COAT FLUOROPOLYMER. 2.7, A / 099113	TBD		SEE DRAWINGS					
ALUMINUM CANOPIES											
	COVERED WALKWAYS	PEACHTREE AWNINGS AND CANOPIES MITCHELL METALS	VARIES	CLEAR ANODIZED		SEE DRAWINGS				SEE DRAWINGS	PROVIDE TERMINATION FLASHING AT BUILDING-TO-CANOPY INTERFACE, MATCH CANOPY FINISH WHERE APPLICABLE.

© 2025 DAG ARCHITECTS, INC. ALL RIGHTS RESERVED NO PART OF THIS DOCUMENT MAY BE COPIED, REPRODUCED OR TRANSMITTED BY ANY MEANS WITHOUT WRITTEN PERMISSION OF DAG ARCHITECTS, INC. THESE DRAWINGS AND SPECIFICATIONS ARE THE PROPERTY AND COPYRIGHT OF DAG ARCHITECTS, INC. AND SHALL NOT BE USED ON ANY OTHER PROJECT OR LOCATION EXCEPT AS DESCRIBED ON THE DRAWINGS, WITHOUT THE PRIOR WRITTEN AGREEMENT OF DAG ARCHITECTS.

DAG Architects
AR0017640
850 South Gadsden Street
Suite 140
Tallahassee, Florida 32301
850.656.7506
www.dagarchitects.com

© 2025 All reproduction & intellectual property rights reserved.

FITZGERALD COLLABORATIVE GROUP, LLC.
AA26001957

STATE OF FLORIDA
ROGER T. GODWIN
AR0017551
09-18-25
REGISTERED ARCHITECT

Roger T. Godwin
Professional Architect:
Florida - License #AR0017551

Digital Signature

PERMIT DOCUMENTS

GADSDEN COUNTY
SCHOOL BOARD
New Quincy K-8 School

1400 W. KING STREET
QUINCY, FL 32351

KEY PLAN

REVISIONS
NO. DESCRIPTION DATE

RECEIVED
ALLSTATE CONSTRUCTION
09-18-2025

Project Number 22023
Dated 07-31-2025

FINISHES, FIXTURES, & EQUIPMENT

A-642

PRODUCTS SCHEDULE

KEY	PRODUCT	MANUFACTURER	COLLECTION	COLOR	COLOR #	SIZE (in)	TYPE	COMMENTS
ACOUSTIC PANELS								
1-AP-1	ACOUTSIC PANEL	G&S ACOUSTICS	ACOUSTI-PANELS	FIR	743	3'-6" X 7'0"		INNOVATION
2-AP-2	ACOUTSIC PANEL	G&S ACOUSTICS	ACOUSTI-PANELS	GREY MIX	238	3'-0" X 6'-0"		ENSEMBLE ROOM Alternate
3-AP-3	ACOUTSIC PANEL	G&S ACOUSTICS	ACOUSTI-PANELS	SUNSHINE	797	4'-0" X 6'-0"		MINI GYM Alternate
4-AP-4	ACOUTSIC PANEL	G&S ACOUSTICS	ACOUSTI-PANELS	WEDGEWOOD	150	2'-0" X 4'-0"		GYM Alternate other "Gym" drawing set
4-AP-2	ACOUTSIC PANEL	G&S ACOUSTICS	ACOUSTI-PANELS	GREY MIX	238	2'-0" X 4'-0"		GYM Alternate other "Gym" drawing set
5-AP-2	ACOUTSIC PANEL	G&S ACOUSTICS	ACOUSTI-PANELS	GREY MIX	238	2'-0" X 6'-0"		PRACTICE ROOM Alternate
1-RAD-1	RANDOM ABSORPTION DIFFUSION	G&S ACOUSTICS	RANDOM ABSORPTION DIFFUSION	GREY MIX	238	4'-0" X 6'-0"		BAND/ORCHESTRA Alternate
PRODUCTS								
TB-1	TACK BOARD	SEE SPEC	CLARIDGE FABRICORK	COUNSELOR	KE591			
ER-1	EXHIBIT RAIL`	CLARIDGE	EDR	SIGNAL WHITE TRIM; GREY MIX FABRIC		144"		
MKB-1	MARKER BOARD	CLARIDGE	LCS ELITE	WHITE		48"X96"		SEE SPEC FOR MORE INFO
MKB-2	MARKER BOARD	CLARIDGE	LCS ELITE	WHITE		48"x48"		GYMNASIUM DANCE STUDIO, WEIGHT ROOM
CD-1	CORNER GUARD	INPRO	TAPE ON CORNER GUARD, 90 DEGREE	FEATHER	238			
WS-1	WINDOW SHADE	DRAPER	FLEXSTYLE CASSETTE CLUTCH, MOTORIZED	WHITE/LINEN		FIELD VARIFY MESURMENTS	RAILROADED SHADE CLOTH	SEE TAGS ON REFLECTED CEILING PLANS
WS-2	WINDOW SHADE	DRAPER	FLEXSTYLE CASSETTE CLUTCH, MANUAL	WHITE/LINEN		FIELD VARIFY MESURMENTS	RAILROADED SHADE CLOTH	SEE TAGS ON REFLECTED CEILING PLANS
WP-1	PROTECTIVE WALL MAT - NO MARGINS	PORTER ATHLETIC	DURASAFE WALL PADS	GREY	9	2" THICK, 70"H	WALL PAD 19OZ VINYL	Alternate other "Gym" drawing set
WP-2	PROTECTIVE WALL MAT - NO MARGINS	PORTER ATHLETIC	DURASAFE WALL PADS	TBD		2" THICK, 70"H	WALL PAD 19OZ VINYL	Alternate other "Gym" drawing set
WP-3	2" PROTECTIVE 2-SIDED TAPERED WALL PAD	PORTER ATHLETIC	DURASAFE WALL PADS	TBD			WALL PAD 19OZ VINYL	GYMNASIUM PREFAB STEEL COLUMN Alternate other "Gym" drawing set
MUSIC/ BAND CABINETS								
~~#02~~	~~BAND STORAGE CABINET~~	~~WENGER~~	~~ULTRA STOR 2~~			~~27.6"W X 29.1"D X 85.4"H~~	~~STORAGE/ BASS CLARINET & PARADE DRUM & SNARE...~~	~~SEE ENLARGED PLAN & ELEVATIONS FOR LOCATION & TAGS~~ FF & E
~~#04~~	~~BAND STORAGE CABINET~~	~~WENGER~~	~~ULTRA STOR 4~~			~~27.6"W X 29.1"D X 85.4"H~~	~~STORAGE/ ALTO SAX & TRUMPET~~	~~SEE ENLARGED PLAN & ELEVATIONS FOR LOCATION & TAGS~~ FF & E
~~#05~~	~~BAND STORAGE CABINET~~	~~WENGER~~	~~ULTRA STOR 5~~			~~27.6"W X 39.4"D X 85.4"H~~	~~STORAGE/ BASSOON, TRAMBONE, & ALTO SAX.~~	~~SEE ENLARGED PLAN & ELEVATIONS FOR LOCATION & TAGS~~ FF & E
~~#10~~	~~BAND STORAGE CABINET~~	~~WENGER~~	~~ULTRA STOR 10~~			~~27.6"W X 29.1"D X 85.4"H~~	~~STORAGE/ FRENCH HORN & PARADE DRUM~~	~~SEE ENLARGED PLAN & ELEVATIONS FOR LOCATION & TAGS~~ FF & E
~~#11~~	~~BAND STORAGE CABINET~~	~~WENGER~~	~~ULTRA STOR 11~~			~~27.6"W X 39.4"D X 85.4"H~~	~~STORAGE/ BARITONE~~	~~SEE ENLARGED PLAN & ELEVATIONS FOR LOCATION & TAGS~~ FF & E
~~#12~~	~~BAND STORAGE CABINET~~	~~WENGER~~	~~ULTRA STOR 12~~			~~48.4"W X 29.1"D X 85.4"H~~	~~STORAGE/ SAXOPHONE & BARITONE~~	~~SEE ENLARGED PLAN & ELEVATIONS FOR LOCATION & TAGS~~ FF & E
~~#13~~	~~BAND STORAGE CABINET~~	~~WENGER~~	~~ULTRA STOR 13~~			~~14.6"W X 29.1D X 85.4"H~~	~~STORAGE/ SNARE DRUM & ALTO SAX.~~	~~SEE ENLARGED PLAN & ELEVATIONS FOR LOCATION & TAGS~~ FF & E
~~#15~~	~~BAND STORAGE CABINET~~	~~WENGER~~	~~ULTRA STOR 15~~			~~48.4"W X 29.1"D X 85.4" H~~	~~STORAGE/ TUBA~~	~~SEE ENLARGED PLAN & ELEVATIONS FOR LOCATION & TAGS~~ FF & E
~~#17~~	~~BAND STORAGE CABINET~~	~~WENGER~~	~~ULTRA STOR 17~~			~~60.6"W X 39.4"D X 85.4"H~~	~~STORAGE/ CONCERT BASS DRUM~~	~~SEE ENLARGED PLAN & ELEVATIONS FOR LOCATION & TAGS~~ FF & E

TOILET ACCESSORY SCHEDULE

KEY	PRODUCT DESCRIPTION	MANUFACTURER	PRODUCT DEESCRIPTION	MODEL #	FINISH	COMMENTS
GB-1	GRAB BAR	BOBRICK	FINO COLLECTION 1 1/2" DIAM. GRAB BAR WITH CONCEALED FLANGE	B-9806 X36	STAINLESS STEEL	SEE SHEET A-021 FOR MOUNTING HEIGHTS
GB-2	GRAB BAR	BOBRICK	FINO COLLECTION 1 1/2" DIAM. GRAB BAR WITH CONCEALED FLANGE	B-9806 X42	STAINLESS STEEL	SEE SHEET A-021 FOR MOUNTING HEIGHTS
GB-3	GRAB BAR	BOBRICK	FINO COLLECTION 1 1/2" DIAM. GRAB BAR WITH CONCEALED FLANGE	B-9806 X48	STAINLESS STEEL	SEE ROLL-IN SHOWER CONFIGURATION.
GB-4	GRAB BAR	BOBRICK	FINO COLLECTION 1 1/2" DIAM. GRAB BAR WITH CONCEALED FLANGE	B-9806X30	STAINLESS STEEL	SEE ROLL-IN SHOWER CONFIGURATION.
GB-5	GRAB BAR	BOBRICK	TWO-WALL SHOWER GRAB BAR	B-6861	SATIN FINISH	SEE TRANSFER SHOWER CONFIG.
SD	SOAP DISPENSER	BOBRICK	SURFACE MOUNTED AUTOMATIC FOAM SOAP DISPENSER	B-2013	SATIN FINISH	1 PER SINK UNO.
HD	HAND DRYER	EXCEL	THINAIR HANDRYER	136TASBA	STAINLESS STEEL	1 PER RR UNO.
WP	WALL PROTECTION	EXCEL	EXCEL HAND DRYER WALL GUARDS	89S	STAINLESS STEEL	
WR	WASTE RECEPTACLE	BOBRICK	SURFACE-MOUNTED WASTE RECEPTACLE	B-9279	STAINLESS STEEL, SATIN	SEE ENLARGED PLANS & ELEV. FOR LOCATIONS
TTD	TOILET TISSUE DISPENSER	BOBRICK	TRIMLINES SERIES: SURFACE MOUNT	B-3588	SATIN FINISH	1 PER W.C. UNO
SND	SANITARY NAPKIN DISPOSAL	BOBRICK	TRIMLINE SERIES: SURFACE MT.	B-35139	SATIN FINISH	1 PER W.C. IN WOMENS RR AND UNISEX RR
BC	BABY CHANGING STATION	KOALA KARE	BABY CHANGING STATION	KB300-05	WHITE GRANITE	
~~CT~~	~~ADULT CHANGING TABLE~~	~~CLINTON INDUSTRIES~~	~~OPEN BASE, POWER, CHANGING TABLE~~	~~80110-72~~	~~COUNTRY MIST~~	~~ESE CHANGING TABLES~~ FF & E
PART-1	TOILET PARTITION	SCRANTON PRODUCTS	HDPE TOILET PARTITIONS	HINY HINDERS	SHALE - ORANGE PEEL	RESTROOM PARTITIONS
UR-1	WALL MOUNTED URINAL SCREEN	SCRANTON PRODUCTS	HDPE WALL MOUNTED URINAL SCREEN PARTITIONS	HINY HINDERS	SHALE - ORANGE PEEL	
MR-1	MIRROR	BOBRICK	MIRRIOR WITH STAINLESS STEEL ANGLE FRAME, 24X36	B-294 2436		
SH-1	SHOWER BASE	SEE PLUMBING	SEE PLUMBING		BRIGHT WHITE P9011	
SH-2	SHOWER BASE	SEE PLUMBING	SEE PLUMBING		BRIGHT WHITE P9011	
SWP-3	ONE-PEICE SHOWER	COMFORT DESIGNS	ADA 36"x 62" ROLL-IN SHOWER	XSS6237BF COL MA	WHITE	GYM LOCKER ROOMS
FSS	FOLDING SHOWER SEAT	BOBRICK	FOLDING SHOWER SEAT	B-5191		SEE TRANSFER SHOWER CONFIG.
SC	SHOWER CURTAIN	BOBRICK		B-204-2	TBD	
SCR	SHOWER CURTAIN ROD	BOBRICK		B-6047	TBD	
MPRK	MOP AND BROOM HOLDER	BOBRICK	STAINLESS STEEL MOP AND BROOM HOLDER	B-223	STAINLESS STEEL	
PTD	PAPER TOWEL DISPENSER	BOBRICK	SURFACE MOUNTED PAPER TOWEL DISPENSER	B-9262	STAINLESS STEEL	
~~AED-1~~	~~DEFIBRILLATOR~~	~~AMERICAN AED~~	~~SCHOOL & ATHLETIC PROGRAM PACKAGE W/ CPR INSIGHT~~			FF & E

© 2025 DAG ARCHITECTS, INC. ALL RIGHTS RESERVED NO PART OF THIS DOCUMENT MAY BE COPIED, REPRODUCED OR TRANSMITTED BY ANY MEANS WITHOUT WRITTEN PERMISSION OF DAG ARCHITECTS, INC. THESE DRAWINGS AND SPECIFICATIONS ARE THE PROPERTY AND COPYRIGHT OF DAG ARCHITECTS, INC. AND SHALL NOT BE USED ON ANY OTHER PROJECT OR LOCATION EXCEPT AS DESCRIBED ON THE DRAWINGS, WITHOUT THE PRIOR WRITTEN AGREEMENT OF DAG ARCHITECTS.

DAG Architects
AR0017640
850 South Gadsden Street
Suite 140
Tallahassee, Florida 32301
850.656.7506
www.dagarchitects.com

© 2025 All reproduction & intellectual property rights reserved.

FITZGERALD COLLABORATIVE GROUP, LLC.
AA26001957

STATE OF FLORIDA ROGER T. GODWIN AR0017551 09-18-25 REGISTERED ARCHITECT


Roger T. Godwin
Professional Architect:
Florida - License #AR0017551

Digital Signature

PERMIT DOCUMENTS

GADSDEN COUNTY
SCHOOL BOARD
New Quincy K-8 School

1400 W. KING STREET
QUINCY, FL 32351

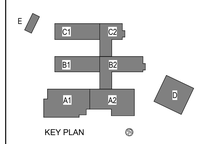

REVISIONS
NO. DESCRIPTION DATE

RECEIVED
ALLSTATE CONSTRUCTION
09-18-2025

Project Number 22023
Dated 07-31-2025

FINISHES, FITXTURES, & EQUIPMENT

A-643



A1 AXON SE

© 2025 DAG ARCHITECTS, INC. ALL RIGHTS RESERVED AS PART OF THIS DOCUMENT MAY BE COPIED, REPRODUCED OR TRANSMITTED BY ANY MEANS WITHOUT WRITTEN PERMISSION OF DAG ARCHITECTS, INC. THESE DRAWINGS AND SPECIFICATIONS ARE THE PROPERTY AND COPYRIGHT OF DAG ARCHITECTS, INC. AND SHALL NOT BE USED ON ANY OTHER PROJECT OR LOCATION EXCEPT AS DESCRIBED ON THE DRAWINGS, WITHOUT THE PRIOR WRITTEN AGREEMENT OF DAG ARCHITECTS.

DAG
Architects

AR0017640
850 South Gadsden Street
Suite 140
Tallahassee, Florida 32301
850.656.7506
www.dagarchitects.com

© 2025 All reproduction & intellectual property rights reserved.

FITZGERALD COLLABORATIVE GROUP, LLC.
AA26001957

STATE OF FLORIDA
ROGER T. GODWIN
AR0017551
09-18-25
REGISTERED ARCHITECT

Roger T. Godwin
Professional Architect:
Florida - License #AR0017551


Digital Signature

PERMIT DOCUMENTS

GADSDEN COUNTY
SCHOOL BOARD

New Quincy K-8 School

1400 W. KING STREET
QUINCY, FL 32351

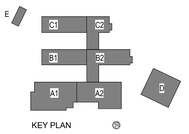

REVISIONS

NO.	DESCRIPTION	DATE

RECEIVED
ALLSTATE CONSTRUCTION
09-18-2025

Project Number	**22023**
Dated	07-31-2025

AXON

A-901



See Allstate Construction sketches Z-03 & Z-04

© 2025 DAG ARCHITECTS, INC. ALL RIGHTS RESERVED. NO PART OF THIS DOCUMENT MAY BE COPIED, REPRODUCED OR TRANSMITTED BY ANY MEANS WITHOUT WRITTEN PERMISSION OF DAG ARCHITECTS, INC. THESE DRAWINGS AND SPECIFICATIONS ARE THE PROPERTY AND COPYRIGHT OF DAG ARCHITECTS, INC. AND SHALL NOT BE USED ON ANY OTHER PROJECT OR LOCATION EXCEPT AS DESCRIBED ON THE DRAWINGS, WITHOUT THE PRIOR WRITTEN AGREEMENT OF DAG ARCHITECTS.

DAG
Architects
AR0017640
850 South Gadsden Street
Suite 140
Tallahassee, Florida 32301
850.656.7506
www.dagarchitects.com

© 2025 All reproduction & intellectual property rights reserved.

FITZGERALD COLLABORATIVE GROUP, LLC.
AA26001957

STATE OF FLORIDA
ROGER T. GODWIN
AR0017551
09-18-25
REGISTERED ARCHITECT

Roger T. Godwin
Professional Architect:
Florida - License #AR0017551


Digital Signature

PERMIT DOCUMENTS

GADSDEN COUNTY
SCHOOL BOARD
New Quincy K-8 School

GADSDEN COUNTY SCHOOL DISTRICT — FL —

1400 W. KING STREET
QUINCY, FL 32351

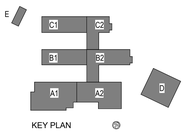

REVISIONS

NO.	DESCRIPTION	DATE

RECEIVED
ALLSTATE CONSTRUCTION
09-18-2025

Project Number	22023
Dated	07-31-2025

PERSPECTIVES

A-902



© 2025 DAG ARCHITECTS, INC. ALL RIGHTS RESERVED. NO PART OF THIS DOCUMENT MAY BE COPIED, REPRODUCED OR TRANSMITTED BY ANY MEANS WITHOUT WRITTEN PERMISSION OF DAG ARCHITECTS, INC. THESE DRAWINGS AND SPECIFICATIONS ARE THE PROPERTY AND COPYRIGHT OF DAG ARCHITECTS, INC. AND SHALL NOT BE USED ON ANY OTHER PROJECT OR LOCATION EXCEPT AS DESCRIBED ON THE DRAWINGS, WITHOUT THE PRIOR WRITTEN AGREEMENT OF DAG ARCHITECTS.

DAG
Architects

AR0017640
850 South Gadsden Street
Suite 140
Tallahassee, Florida 32301
850.656.7506
www.dagarchitects.com

© 2025 All reproduction & intellectual property rights reserved.

FITZGERALD COLLABORATIVE GROUP, LLC.
AA26001957

STATE OF FLORIDA
ROGER T. GODWIN
AR0017551
09-18-25
REGISTERED ARCHITECT

Roger T. Godwin
Professional Architect:
Florida - License #AR0017551


Digital Signature

PERMIT DOCUMENTS

GADSDEN COUNTY
SCHOOL BOARD
New Quincy K-8 School

GADSDEN COUNTY SCHOOL DISTRICT FL

1400 W. KING STREET
QUINCY, FL 32351

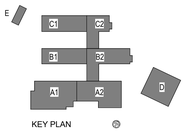

REVISIONS
NO. DESCRIPTION DATE

RECEIVED
ALLSTATE CONSTRUCTION
09-18-2025

Project Number 22023
Dated 07-31-2025

PERSPECTIVES
A-903



See Allstate Construction sketch Z-05

© 2025 DAG ARCHITECTS, INC. ALL RIGHTS RESERVED NO PART OF THIS DOCUMENT MAY BE COPIED, REPRODUCED OR TRANSMITTED BY ANY MEANS WITHOUT WRITTEN PERMISSION OF DAG ARCHITECTS, INC. THESE DRAWINGS AND SPECIFICATIONS ARE THE PROPERTY AND COPYRIGHT OF DAG ARCHITECTS, INC. AND SHALL NOT BE USED ON ANY OTHER PROJECT OR LOCATION EXCEPT AS DESCRIBED ON THE DRAWINGS, WITHOUT THE PRIOR WRITTEN AGREEMENT OF DAG ARCHITECTS.

DAG
Architects
AR0017640
850 South Gadsden Street
Suite 140
Tallahassee, Florida 32301
850.656.7506
www.dagarchitects.com

© 2025 All reproduction & intellectual property rights reserved.

FITZGERALD COLLABORATIVE GROUP, LLC.
AA26001957

STATE OF FLORIDA
ROGER T. GODWIN
AR0017551
09-18-25
REGISTERED ARCHITECT


Roger T. Godwin
Professional Architect:
Florida - License #AR0017551

Digital Signature

PERMIT DOCUMENTS

GADSDEN COUNTY
SCHOOL BOARD
New Quincy K-8 School

1400 W. KING STREET
QUINCY, FL 32351

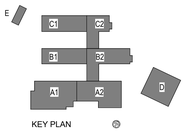

REVISIONS
NO. DESCRIPTION *DATE*

RECEIVED
ALLSTATE CONSTRUCTION
09-18-2025

Project Number	**22023**
Dated	07-31-2025

PERSPECTIVES
A-904



See Allstate Construction sketch Z-05

DAG
Architects

AR0017640
850 South Gadsden Street
Suite 140
Tallahassee, Florida 32301
850.656.7506
www.dagarchitects.com

© 2025 All reproduction & intellectual property rights reserved.

FITZGERALD COLLABORATIVE GROUP, LLC.
AA26001957

STATE OF FLORIDA
ROGER T. GODWIN
AR0017551
09-18-25
REGISTERED ARCHITECT


Roger T. Godwin
Professional Architect:
Florida - License #AR0017551

Digital Signature

PERMIT DOCUMENTS

GADSDEN COUNTY
SCHOOL BOARD
New Quincy K-8 School

1400 W. KING STREET
QUINCY, FL 32351

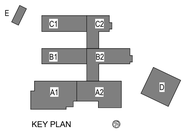

REVISIONS

NO.	DESCRIPTION	DATE

RECEIVED
ALLSTATE CONSTRUCTION
09-18-2025

Project Number	**22023**
Dated	07-31-2025

PERSPECTIVES

A-905

© 2025 DAG ARCHITECTS, INC. ALL RIGHTS RESERVED NO PART OF THIS DOCUMENT MAY BE COPIED, REPRODUCED OR TRANSMITTED BY ANY MEANS WITHOUT WRITTEN PERMISSION OF DAG ARCHITECTS, INC. THESE DRAWINGS AND SPECIFICATIONS ARE THE PROPERTY AND COPYRIGHT OF DAG ARCHITECTS, INC. AND SHALL NOT BE USED ON ANY OTHER PROJECT OR LOCATION EXCEPT AS DESCRIBED ON THE DRAWINGS, WITHOUT THE PRIOR WRITTEN AGREEMENT OF DAG ARCHITECTS.



© 2025 DAG ARCHITECTS, INC. ALL RIGHTS RESERVED NO PART OF THIS DOCUMENT MAY BE COPIED, REPRODUCED OR TRANSMITTED BY ANY MEANS WITHOUT WRITTEN PERMISSION OF DAG ARCHITECTS, INC. THESE DRAWINGS AND SPECIFICATIONS ARE THE PROPERTY AND COPYRIGHT OF DAG ARCHITECTS, INC. AND SHALL NOT BE USED ON ANY OTHER PROJECT OR LOCATION EXCEPT AS DESCRIBED ON THE DRAWINGS, WITHOUT THE PRIOR WRITTEN AGREEMENT OF DAG ARCHITECTS.

DAG
Architects

AR0017640
850 South Gadsden Street
Suite 140
Tallahassee, Florida 32301
850.656.7506
www.dagarchitects.com

© 2025 All reproduction & intellectual property rights reserved.

FITZGERALD COLLABORATIVE GROUP, LLC.
AA26001957

STATE OF FLORIDA
ROGER T. GODWIN
AR0017551
09-18-25
REGISTERED ARCHITECT


Roger T. Godwin
Professional Architect:
Florida - License #AR0017551

Digital Signature

PERMIT DOCUMENTS

GADSDEN COUNTY
SCHOOL BOARD
New Quincy K-8 School

1400 W. KING STREET
QUINCY, FL 32351

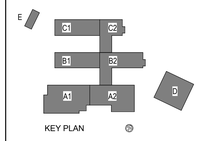

REVISIONS

NO.	DESCRIPTION	DATE

RECEIVED
ALLSTATE CONSTRUCTION
09-18-2025

Project Number	**22023**
Dated	07-31-2025

PERSPECTIVES

A-906