22019
100% CONSTRUCTION DOCUMENTS
01/31/2025

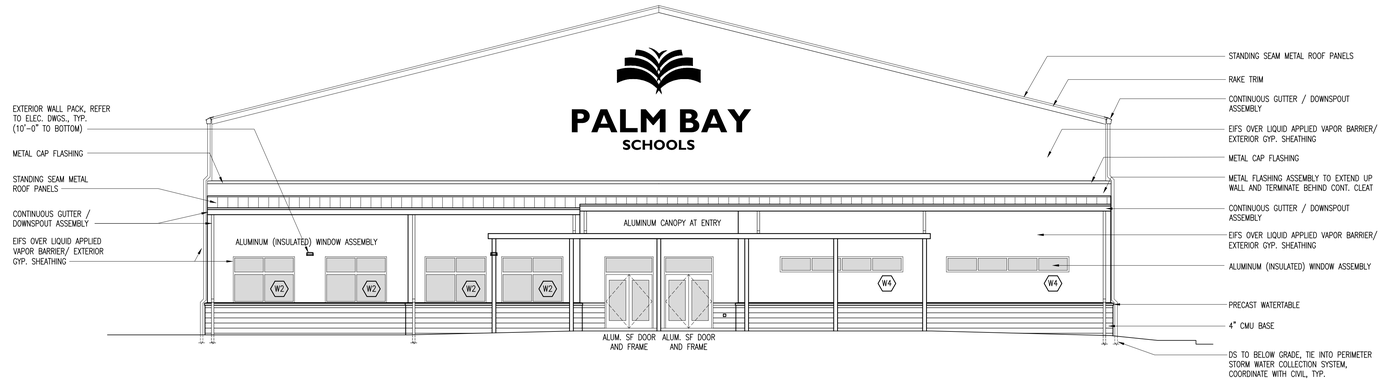

C1	SOUTH ELEVATION
SCALE: 1/8" = 1'-0"	

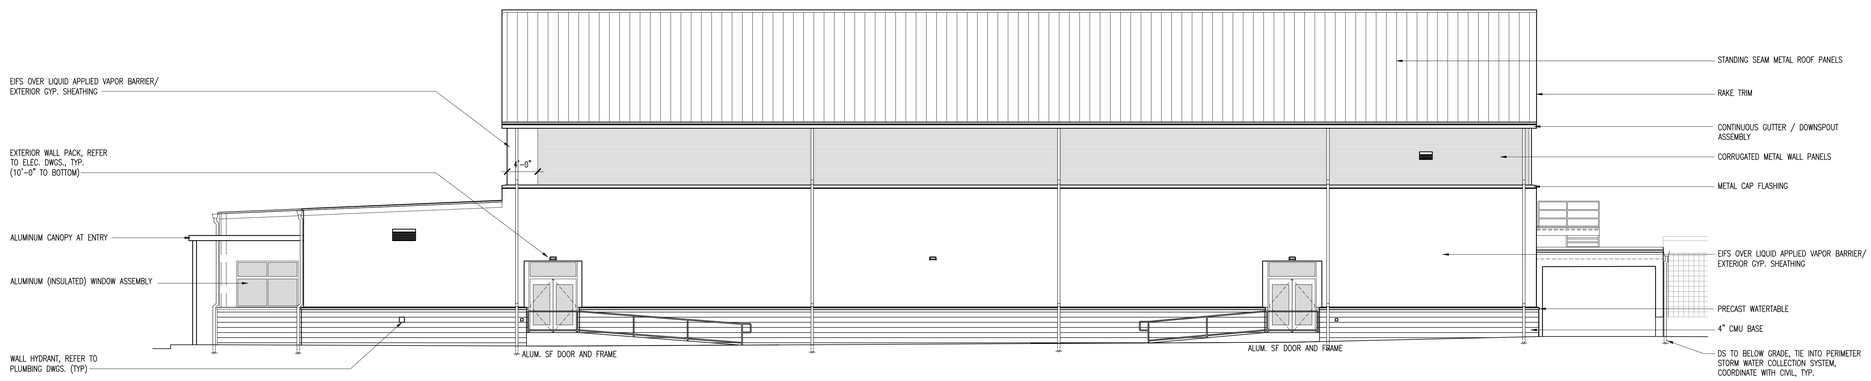

B1	EAST ELEVATION
SCALE: 1/8" = 1'-0"	

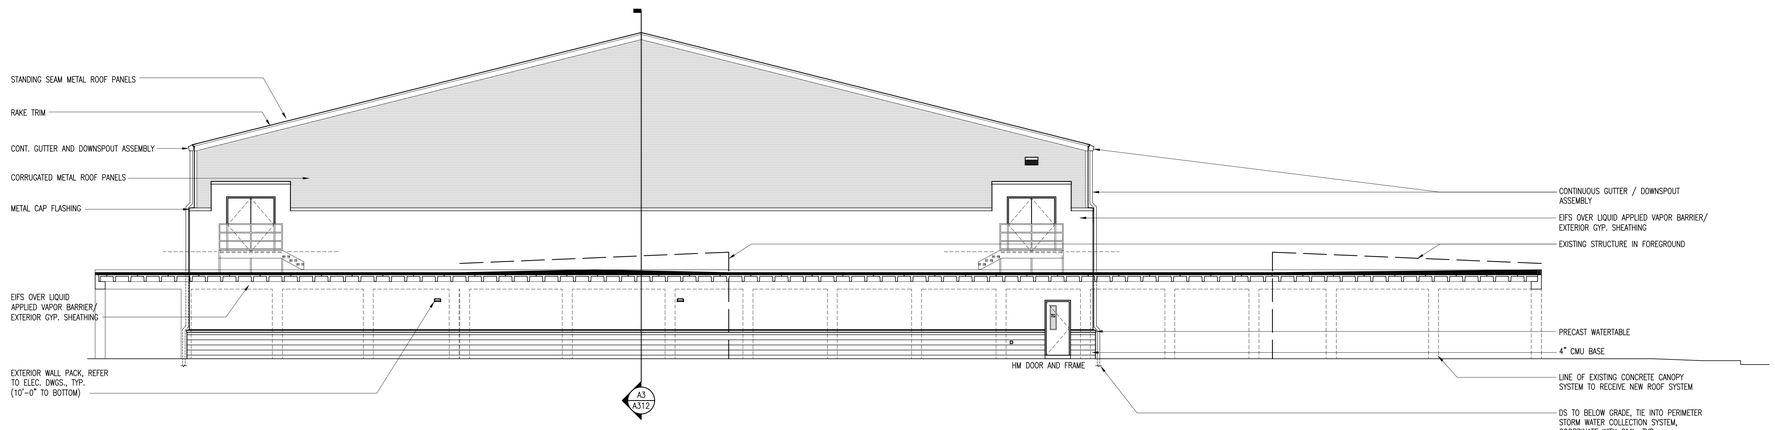

A1	NORTH ELEVATION
SCALE: 1/8" = 1'-0"	

DAG ARCHITECTS

DAG Architects AR0009694
455 Harrison Ave Suite I Panama City, FL 32401
850.387.1671
www.DAGarchitects.com

100% CONSTRUCTION DOCUMENTS

A New Gymatorium for:
PALM BAY CHARTER SCHOOLS

1104 Balboa Avenue, Panama City, FL 32401

REVISIONS:

No.	Description	Date
1	SCOPE REDUCTION	2/6/2026

ALTERNATE
EXTERIOR ELEVATIONS

PROJECT NUMBER	22019
DATED	01/31/2025

A201.A

PLOT DATE: 2/6/2026 10:29:22 AM
DWG. LOCATION: G:\PC\Harrison\Projects\2022 Projects\2019 Palm Bay Gymatorium\B-Design\B2Schematic\Design\B22\Working\Docs\A201.A Exterior Elevations.dwg
© 2021 DAG ARCHITECTS, INC. ALL RIGHTS RESERVED. NO PART OF THIS DOCUMENT MAY BE COPIED, REPRODUCED OR TRANSMITTED BY ANY MEANS WITHOUT WRITTEN PERMISSION OF DAG ARCHITECTS, INC. THESE DRAWINGS AND SPECIFICATIONS ARE THE PROPERTY AND COPYRIGHT OF DAG ARCHITECTS, INC. AND SHALL NOT BE USED ON ANY OTHER PROJECT OR LOCATION EXCEPT AS DESCRIBED ON THE DRAWINGS, WITHOUT THE PRIOR WRITTEN AGREEMENT OF DAG ARCHITECTS.