




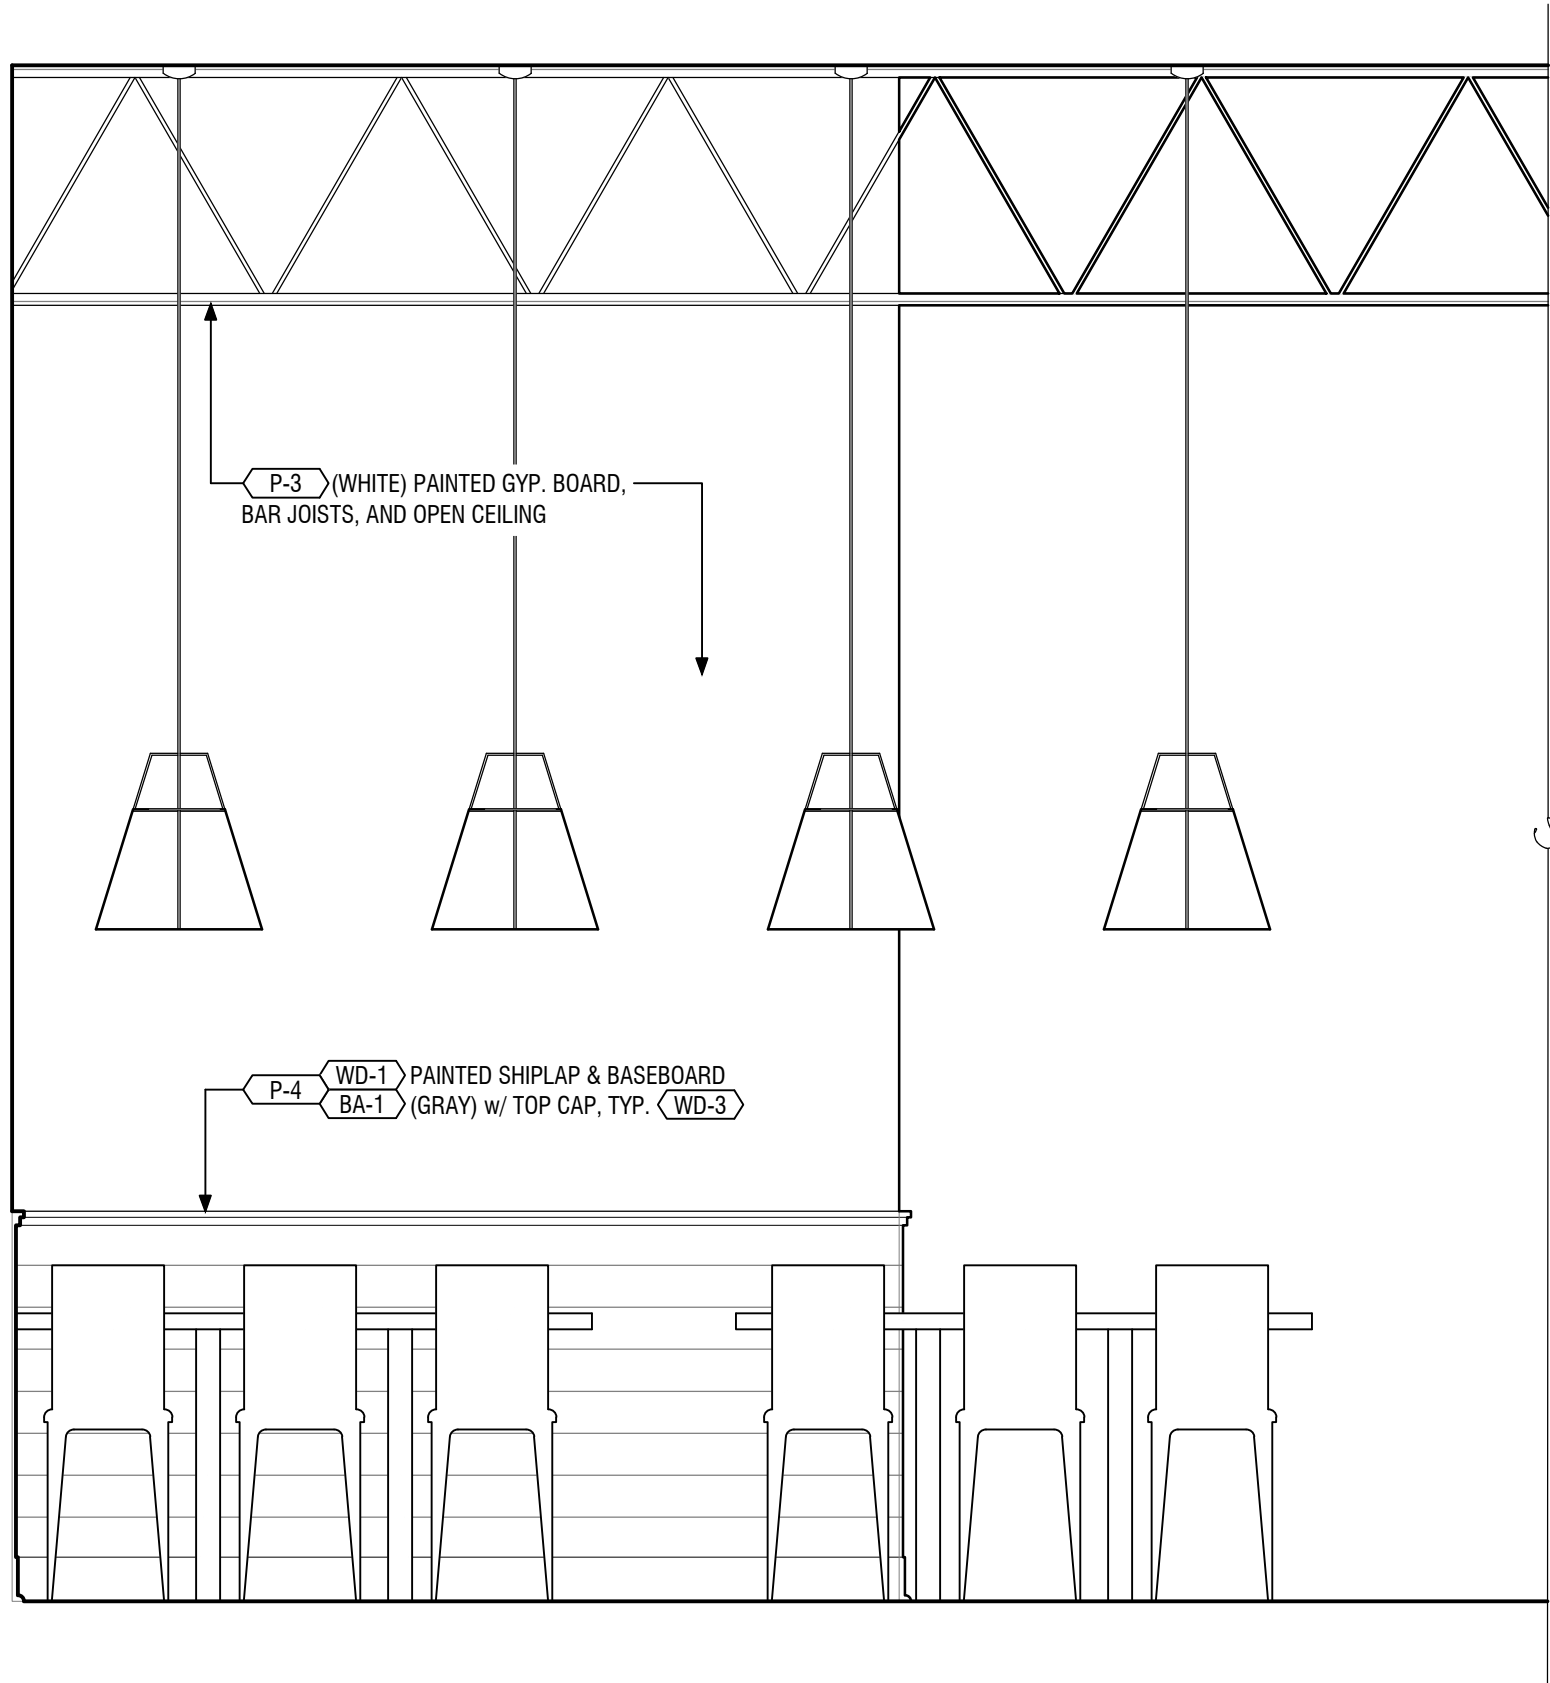

1 Dining Room 101
A3.5 scale: 1/2" = 1'-0"

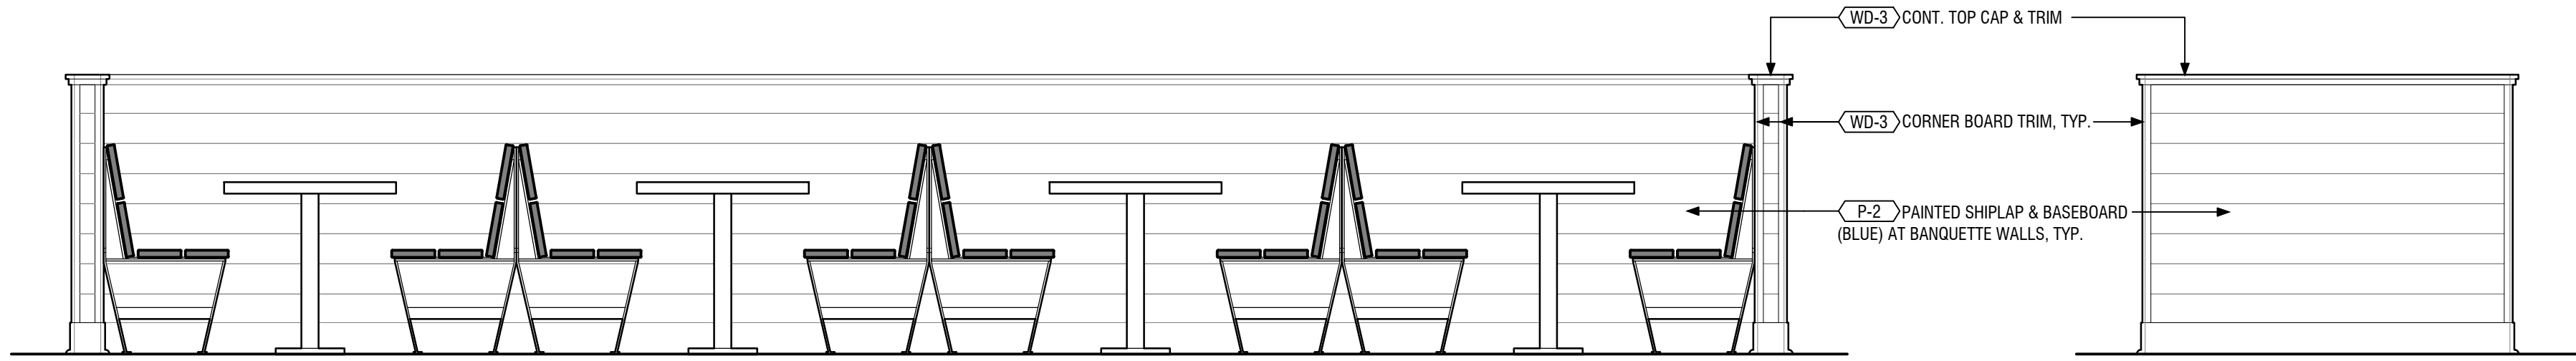


2 Dining Room 101 - Queue Booths
A3.5 scale: 1/2" = 1'-0"

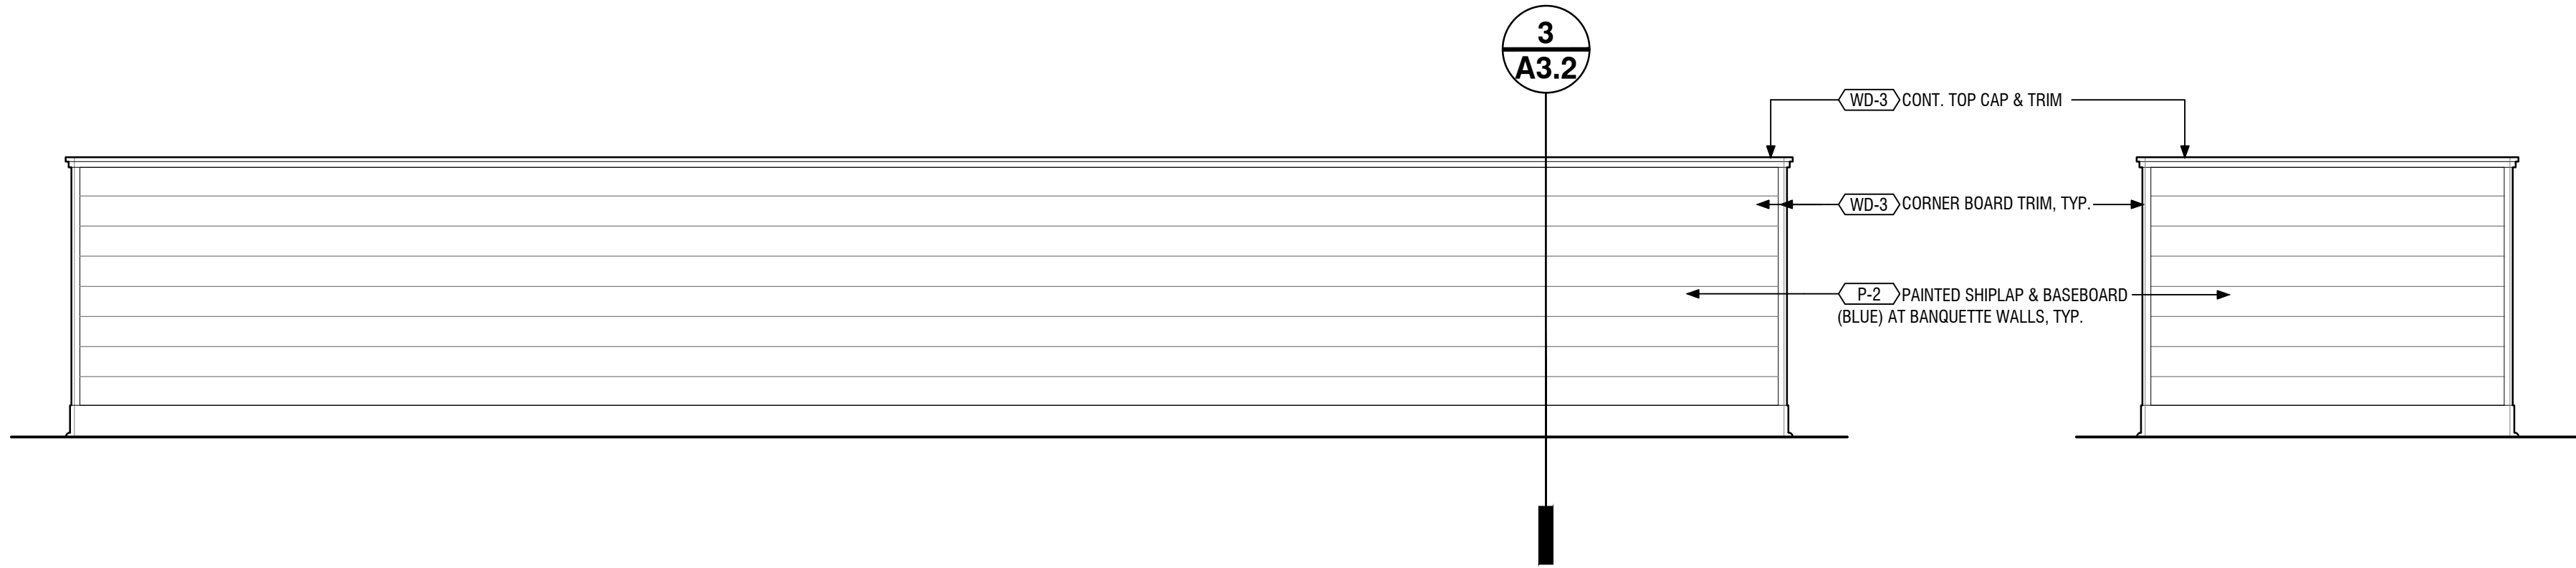

4 Dining Room 101 - Queue Booths
A3.5 scale: 1/2" = 1'-0"

3 Queue Booths
A3.5 scale: 1/2" = 1'-0"

5 Queue Booths
A3.5 scale: 1/2" = 1'-0"

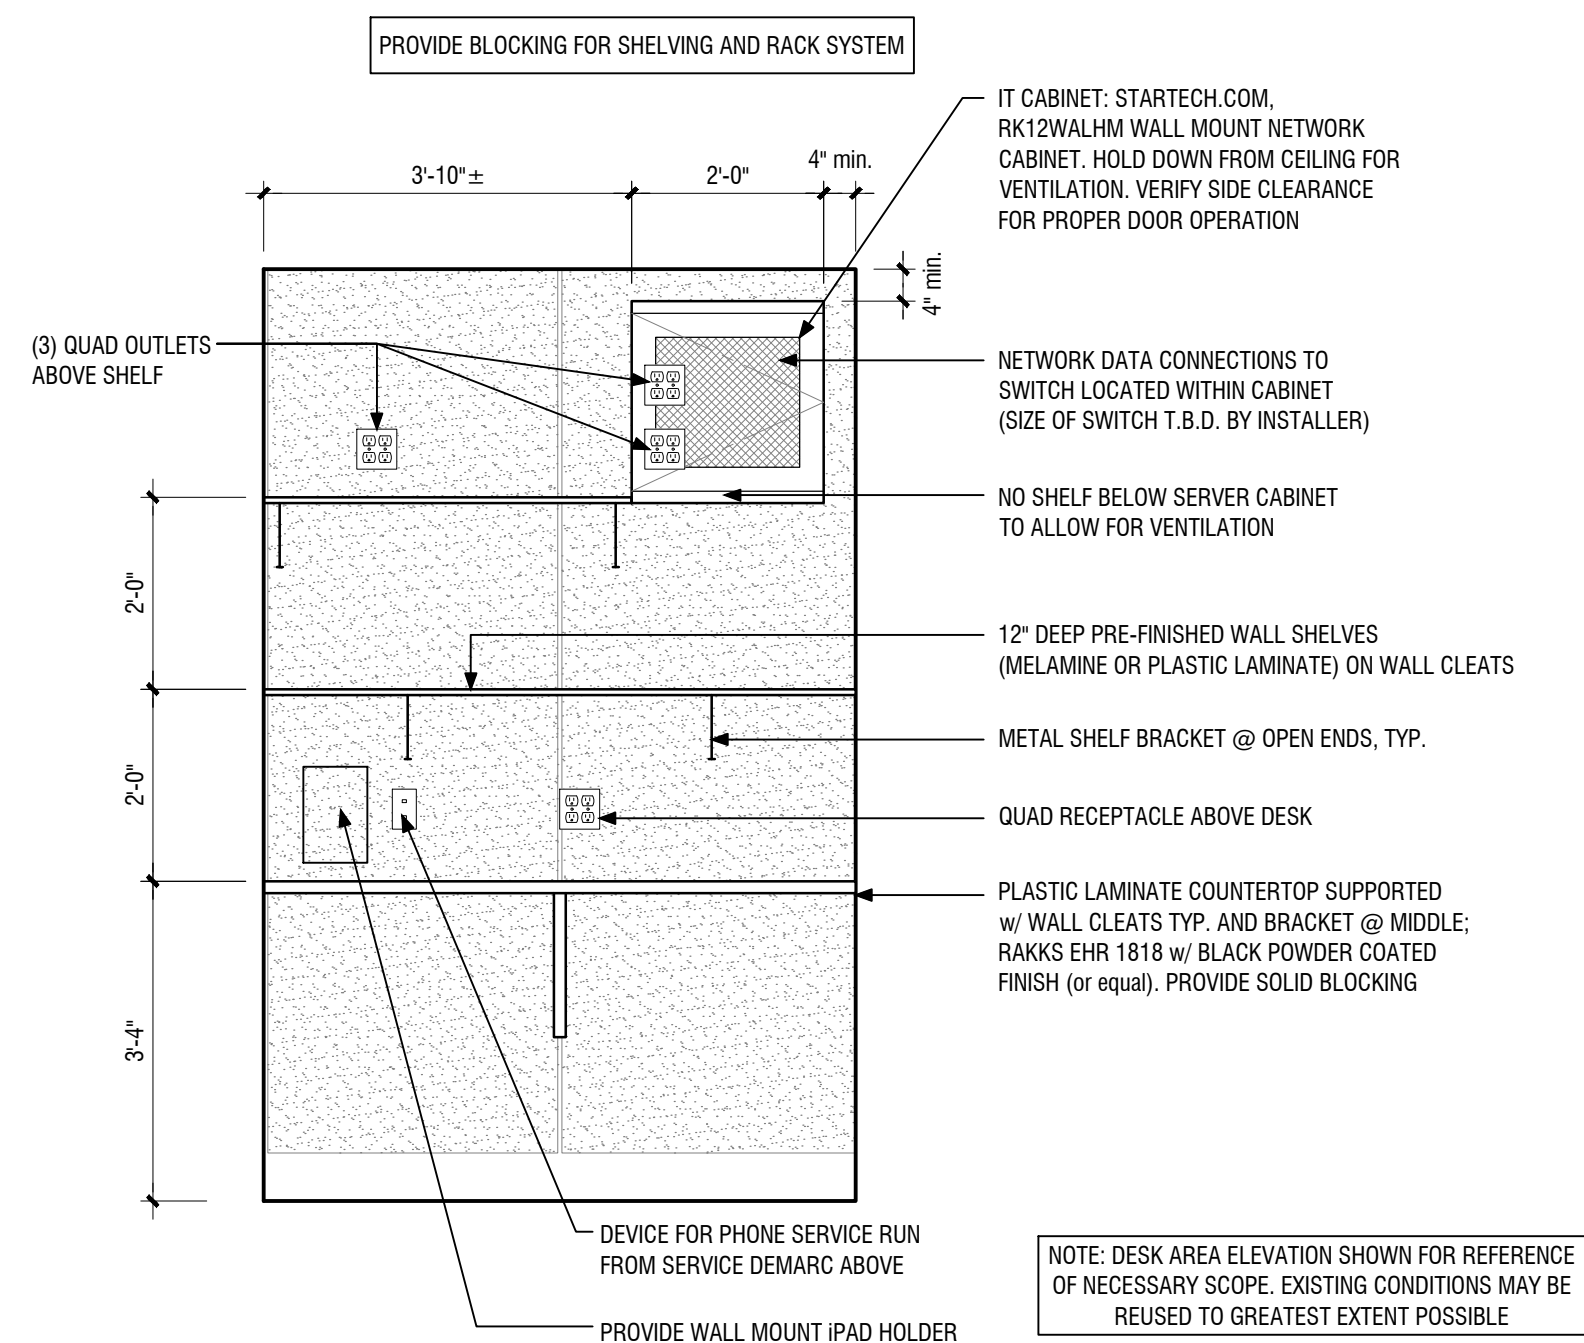

6 Office 107 Desk Elevation
A3.5 scale: 1/2" = 1'-0"