



2 STOREFRONT
R100 SCALE: N.T.S.



1 STOREFRONT
R100 SCALE: N.T.S.

ANTHROPOLOGIE

WATERSOUND TOWN CTR.
INLET BEACH, FL
32461

CONSULTANT :

DESIGN CONSULTANT :
URBAN OUTFITTERS INC.
5000 SOUTH BROAD STREET
BUILDING 12
PHILADELPHIA, PA 19112
PH: (215) 454-4624


DRAWN BY :
LG

ISSUE/DATE :
CONCEPT REVIEW 8.27.26
SCHEMATIC DESIGN 9.17.26
DDT 10.01.26

REVISION :

SHEET TITLE :
RENDERINGS

SHEET NO. :
R100

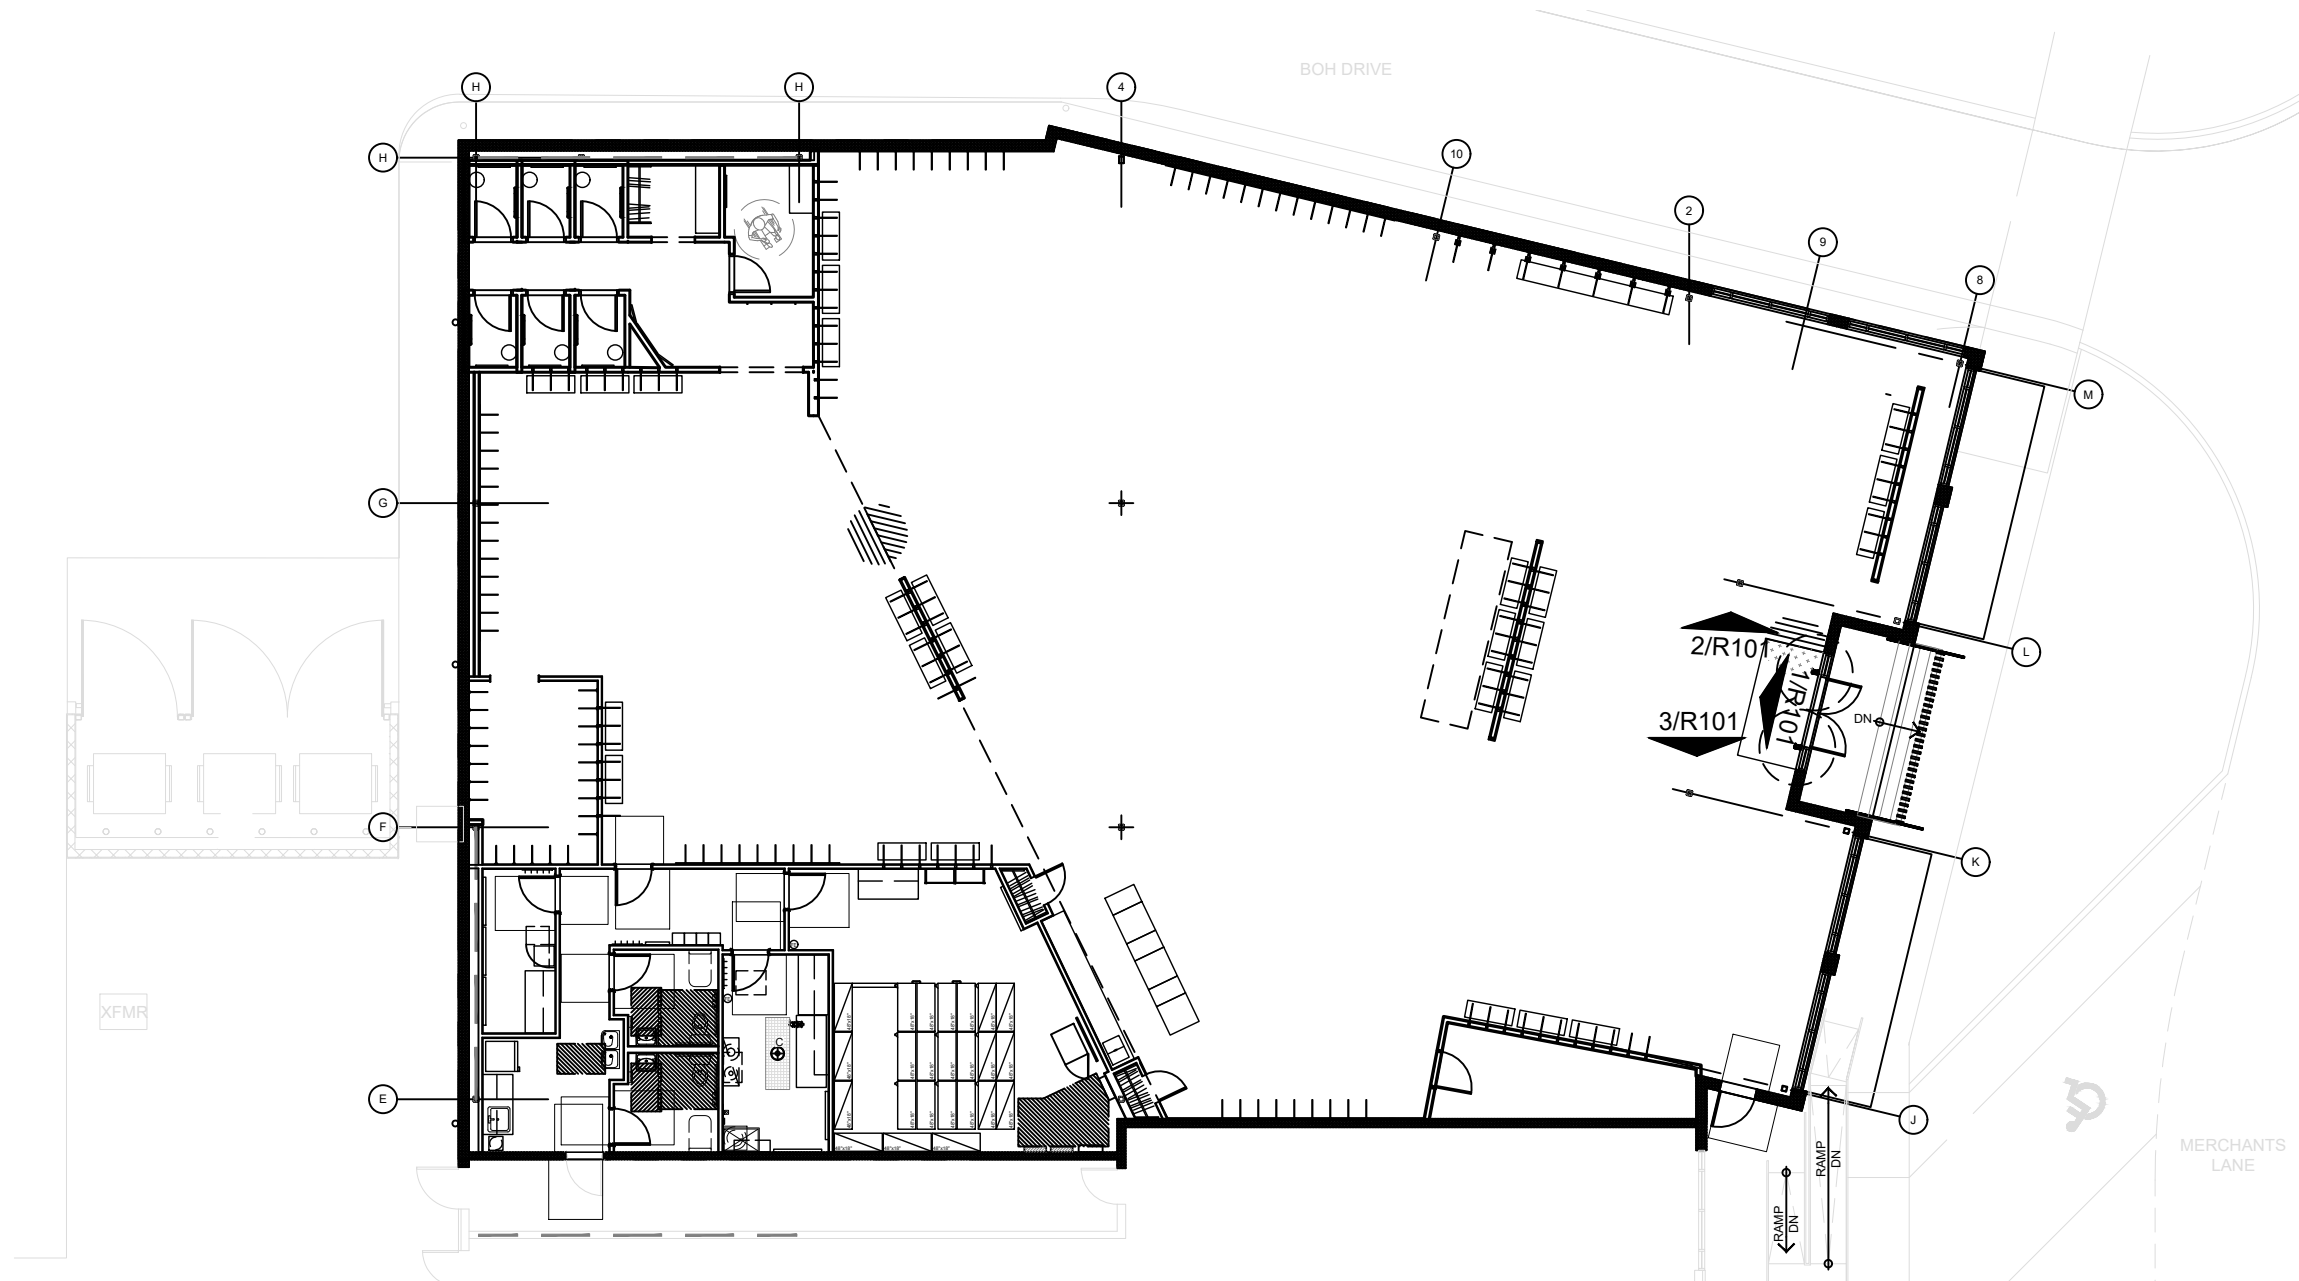

3 TO LEFT
R101 SCALE: NTS



2 TO RIGHT
R101 SCALE: NTS



1 ENTRY
R101 SCALE: NTS

ANTHROPOLOGIE

WATERSOUND TOWN CTR.
INLET BEACH, FL
32461

CONSULTANT :

DESIGN CONSULTANT :
URBAN OUTFITTERS INC.
5000 SOUTH BROAD STREET
BUILDING 12
PHILADELPHIA, PA 19112
PH: (215) 454-4624

DRAWN BY :
LG


ISSUE/DATE :
CONCEPT REVIEW 8.27.26
SCHEMATIC DESIGN 9.17.26
DDT 10.01.26

REVISION :

SHEET TITLE :
RENDERINGS

SHEET NO. :

R101

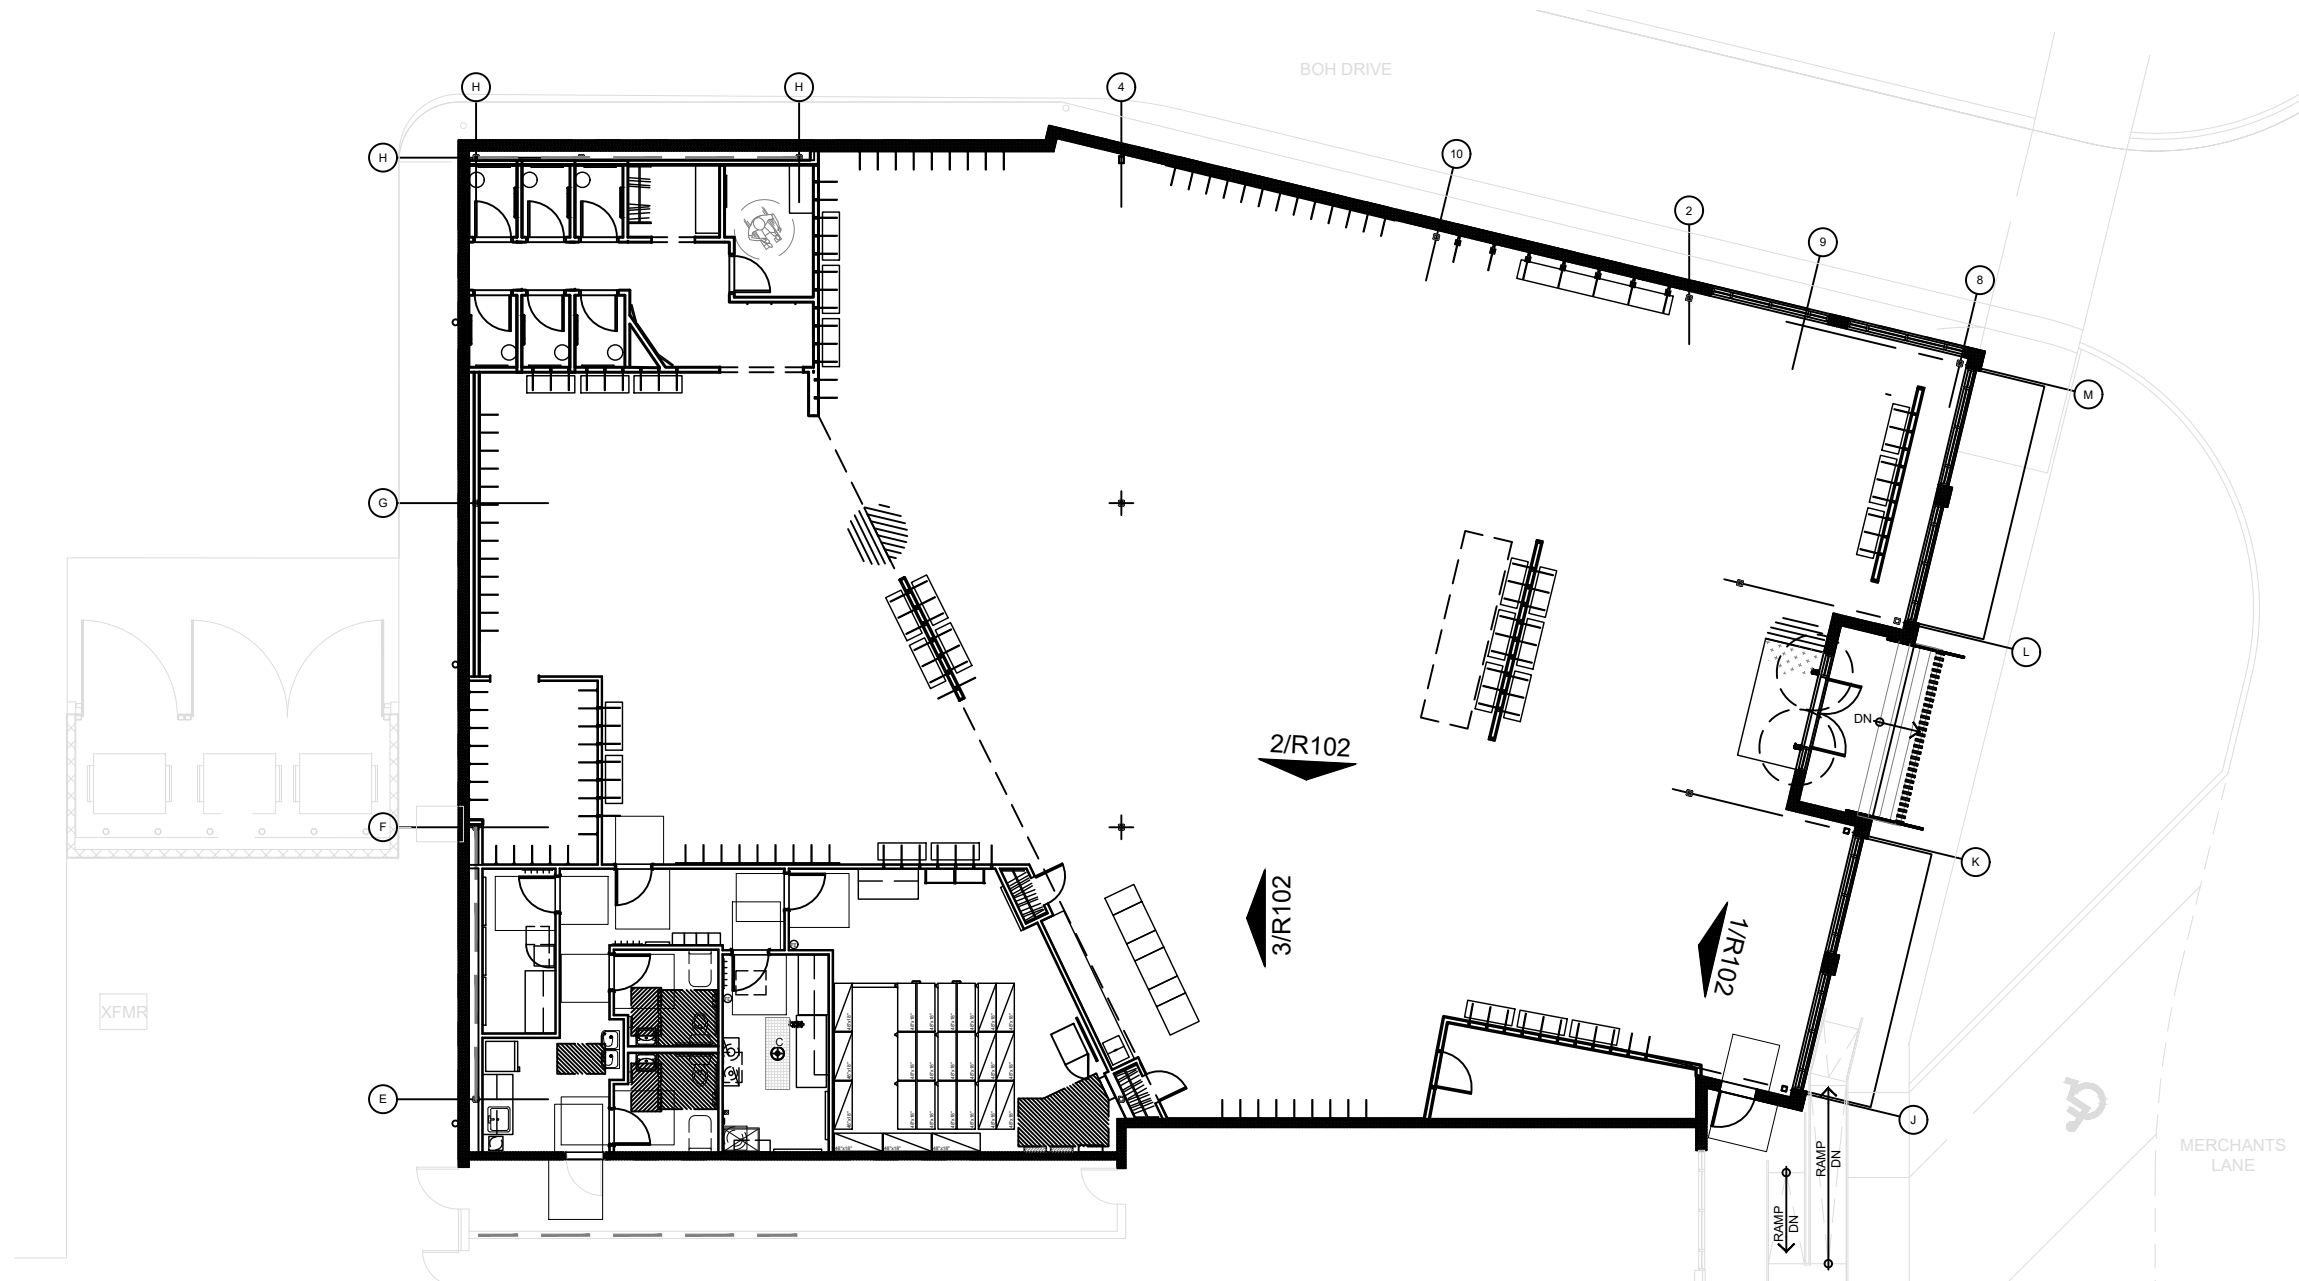

3 TO LEFT
R102 SCALE: NTS

ANTHROPOLOGIE

WATERSOUND TOWN CTR.
INLET BEACH, FL
32461

CONSULTANT :

DESIGN CONSULTANT :
URBAN OUTFITTERS INC.
5000 SOUTH BROAD STREET
BUILDING 12
PHILADELPHIA, PA 19112
PH: (215) 454-4624

DRAWN BY :
LG

ISSUE/DATE :
CONCEPT REVIEW 8.27.26
SCHEMATIC DESIGN 9.17.26
DDT 10.01.26

REVISION :

SHEET TITLE :
RENDERINGS

SHEET NO. :


R102



2 SHOE CLOSET
R102 SCALE: NTS



1 SALES
R102 SCALE: NTS

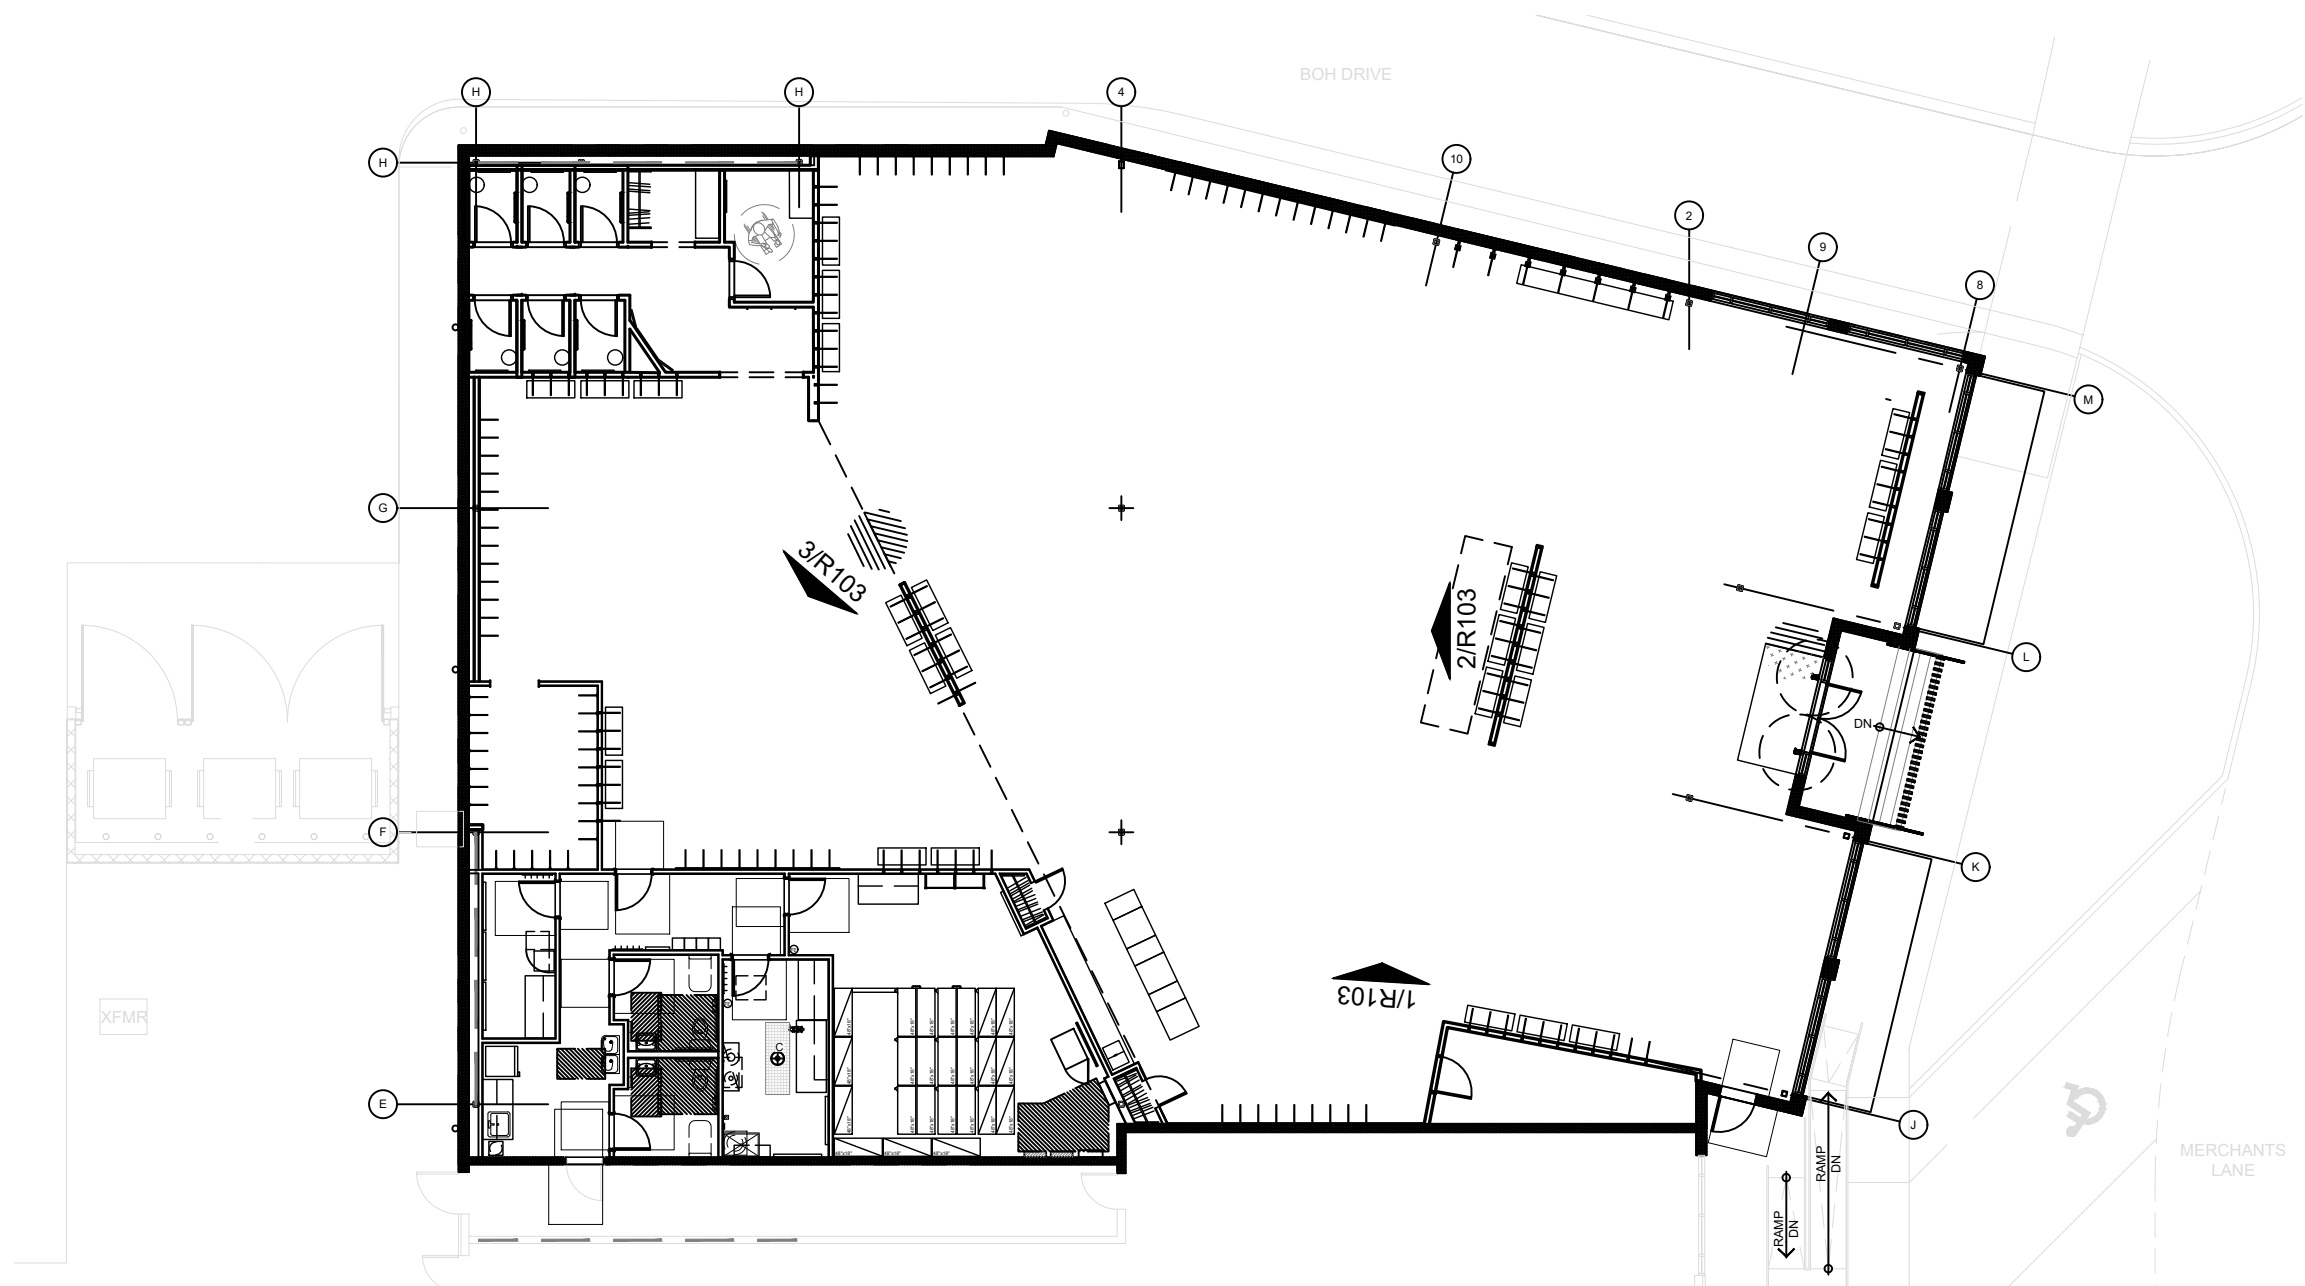

3 TOWARDS FLEX

R103 SCALE: NTS

ANTHROPOLOGIE

WATERSOUND TOWN CTR.
INLET BEACH, FL
32461

CONSULTANT :

DESIGN CONSULTANT :
URBAN OUTFITTERS INC.
5000 SOUTH BROAD STREET
BUILDING 12
PHILADELPHIA, PA 19112
PH: (215) 454-4624

DRAWN BY :

LG

ISSUE/DATE :

CONCEPT REVIEW	8.27.26
SCHEMATIC DESIGN	9.17.26
DDT	10.01.26

REVISION :

SHEET TITLE :
RENDERINGS


SHEET NO. :

R103




2 SALES

R103 SCALE: NTS

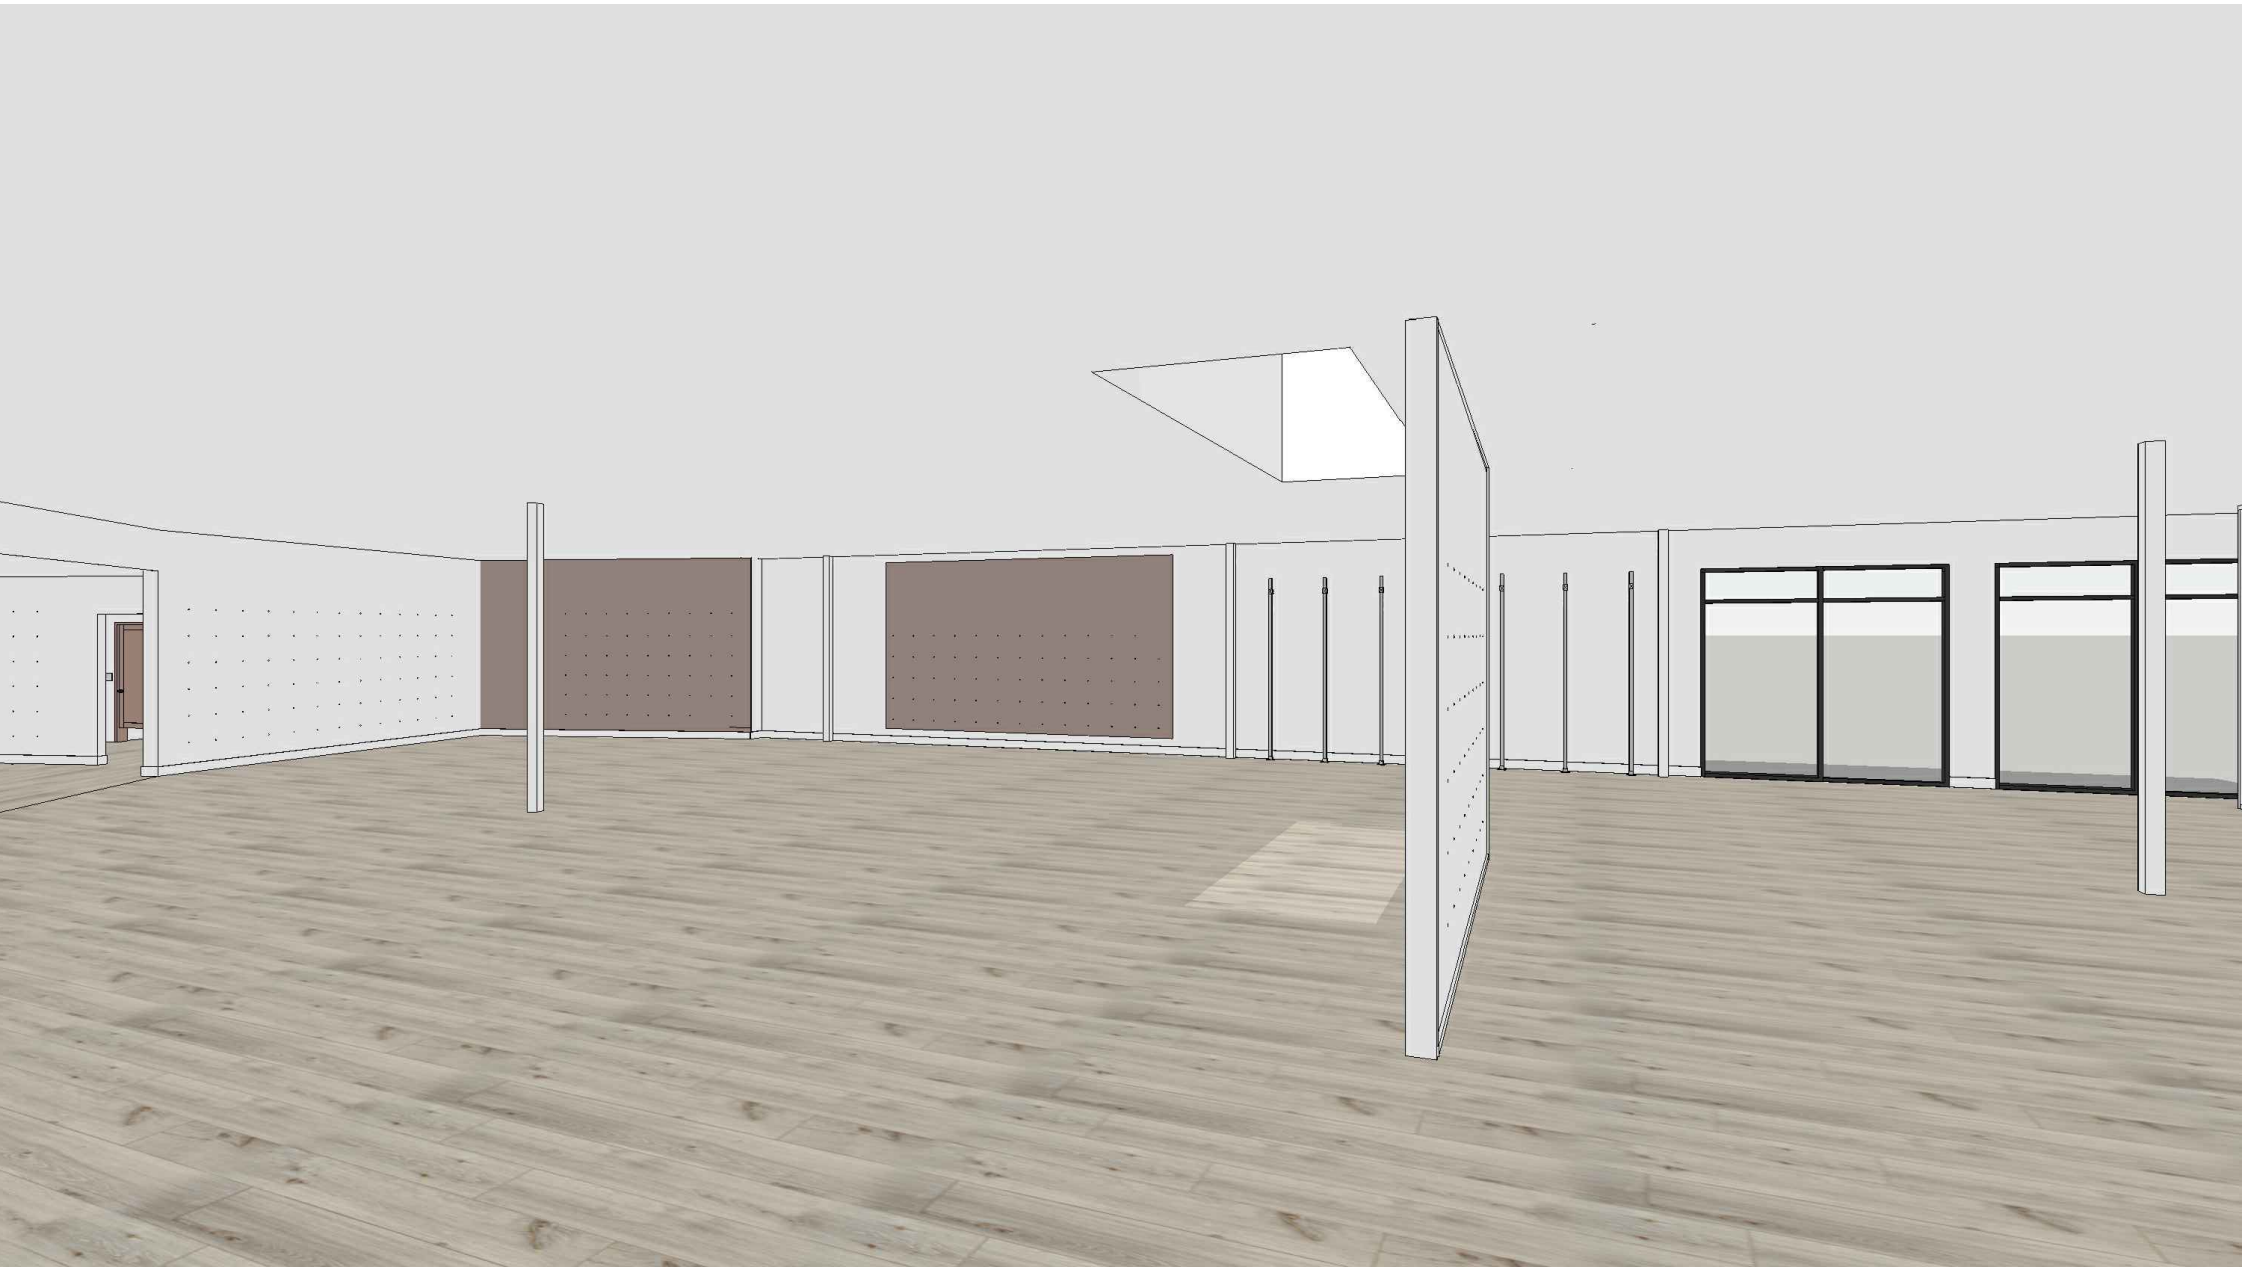

1 SALES

R103 SCALE: NTS

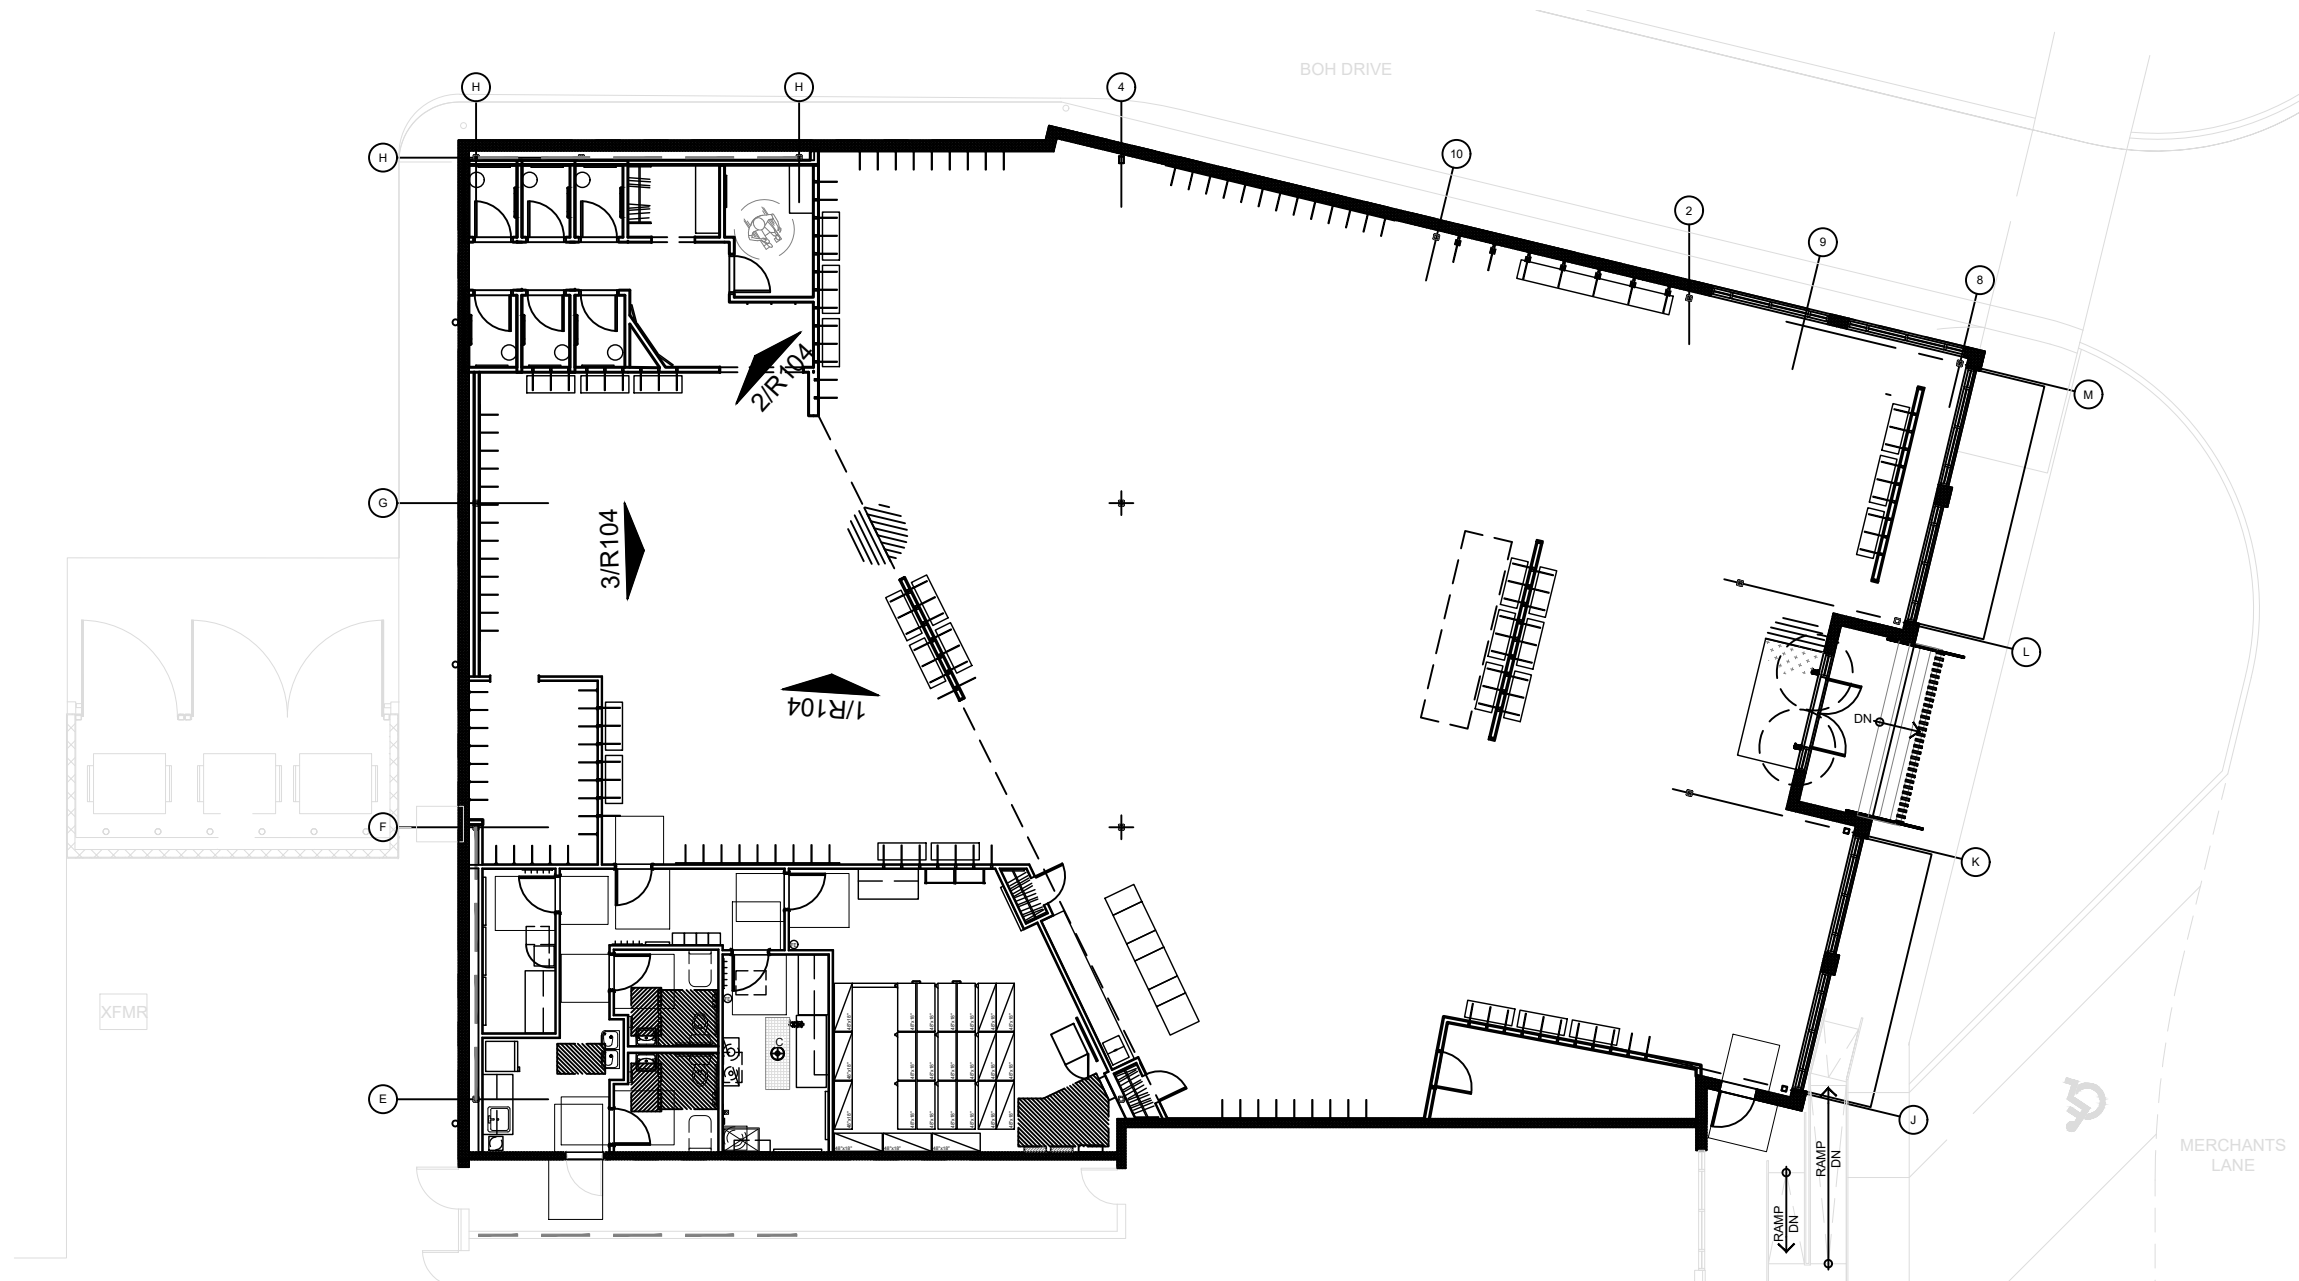

3 VIEW FROM REAR SALES

R104 SCALE: NTS

ANTHROPOLOGIE

WATERSOUND TOWN CTR.
INLET BEACH, FL
32461

CONSULTANT :

DESIGN CONSULTANT :
URBAN OUTFITTERS INC.
5000 SOUTH BROAD STREET
BUILDING 12
PHILADELPHIA, PA 19112
PH: (215) 454-4624

DRAWN BY :

LG

ISSUE/DATE :

CONCEPT REVIEW 8.27.26

SCHEMATIC DESIGN 9.17.26

DDT 10.01.26

REVISION :

SHEET TITLE :

RENDERINGS


SHEET NO. :

R104




2 FIRRING ROOM

R104 SCALE: NTS

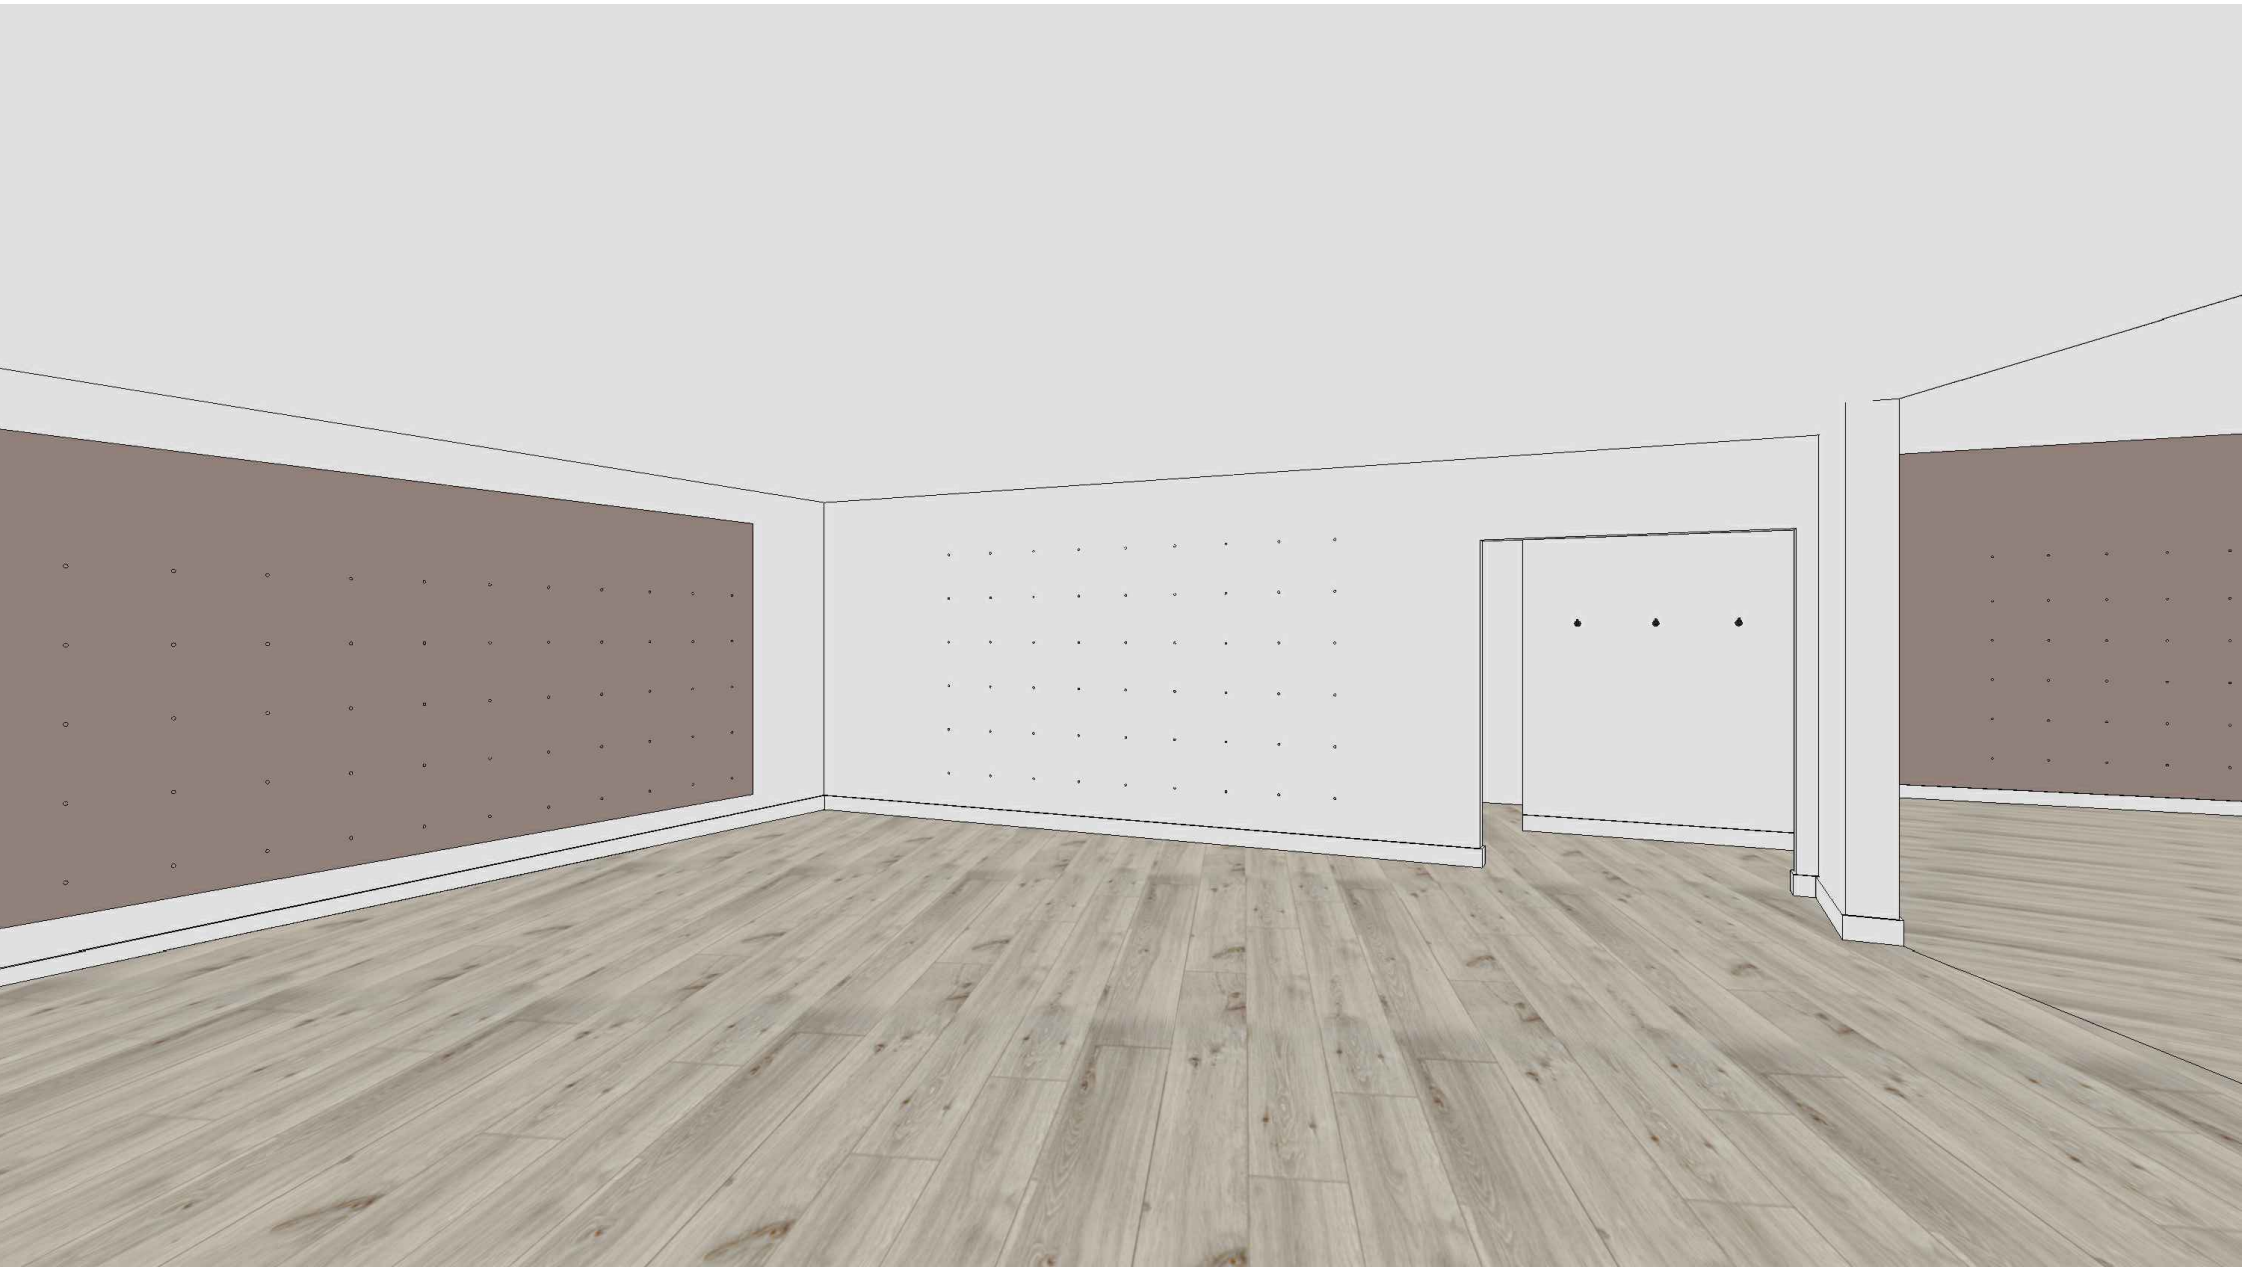

1 TOWARDS FR

R104 SCALE: NTS

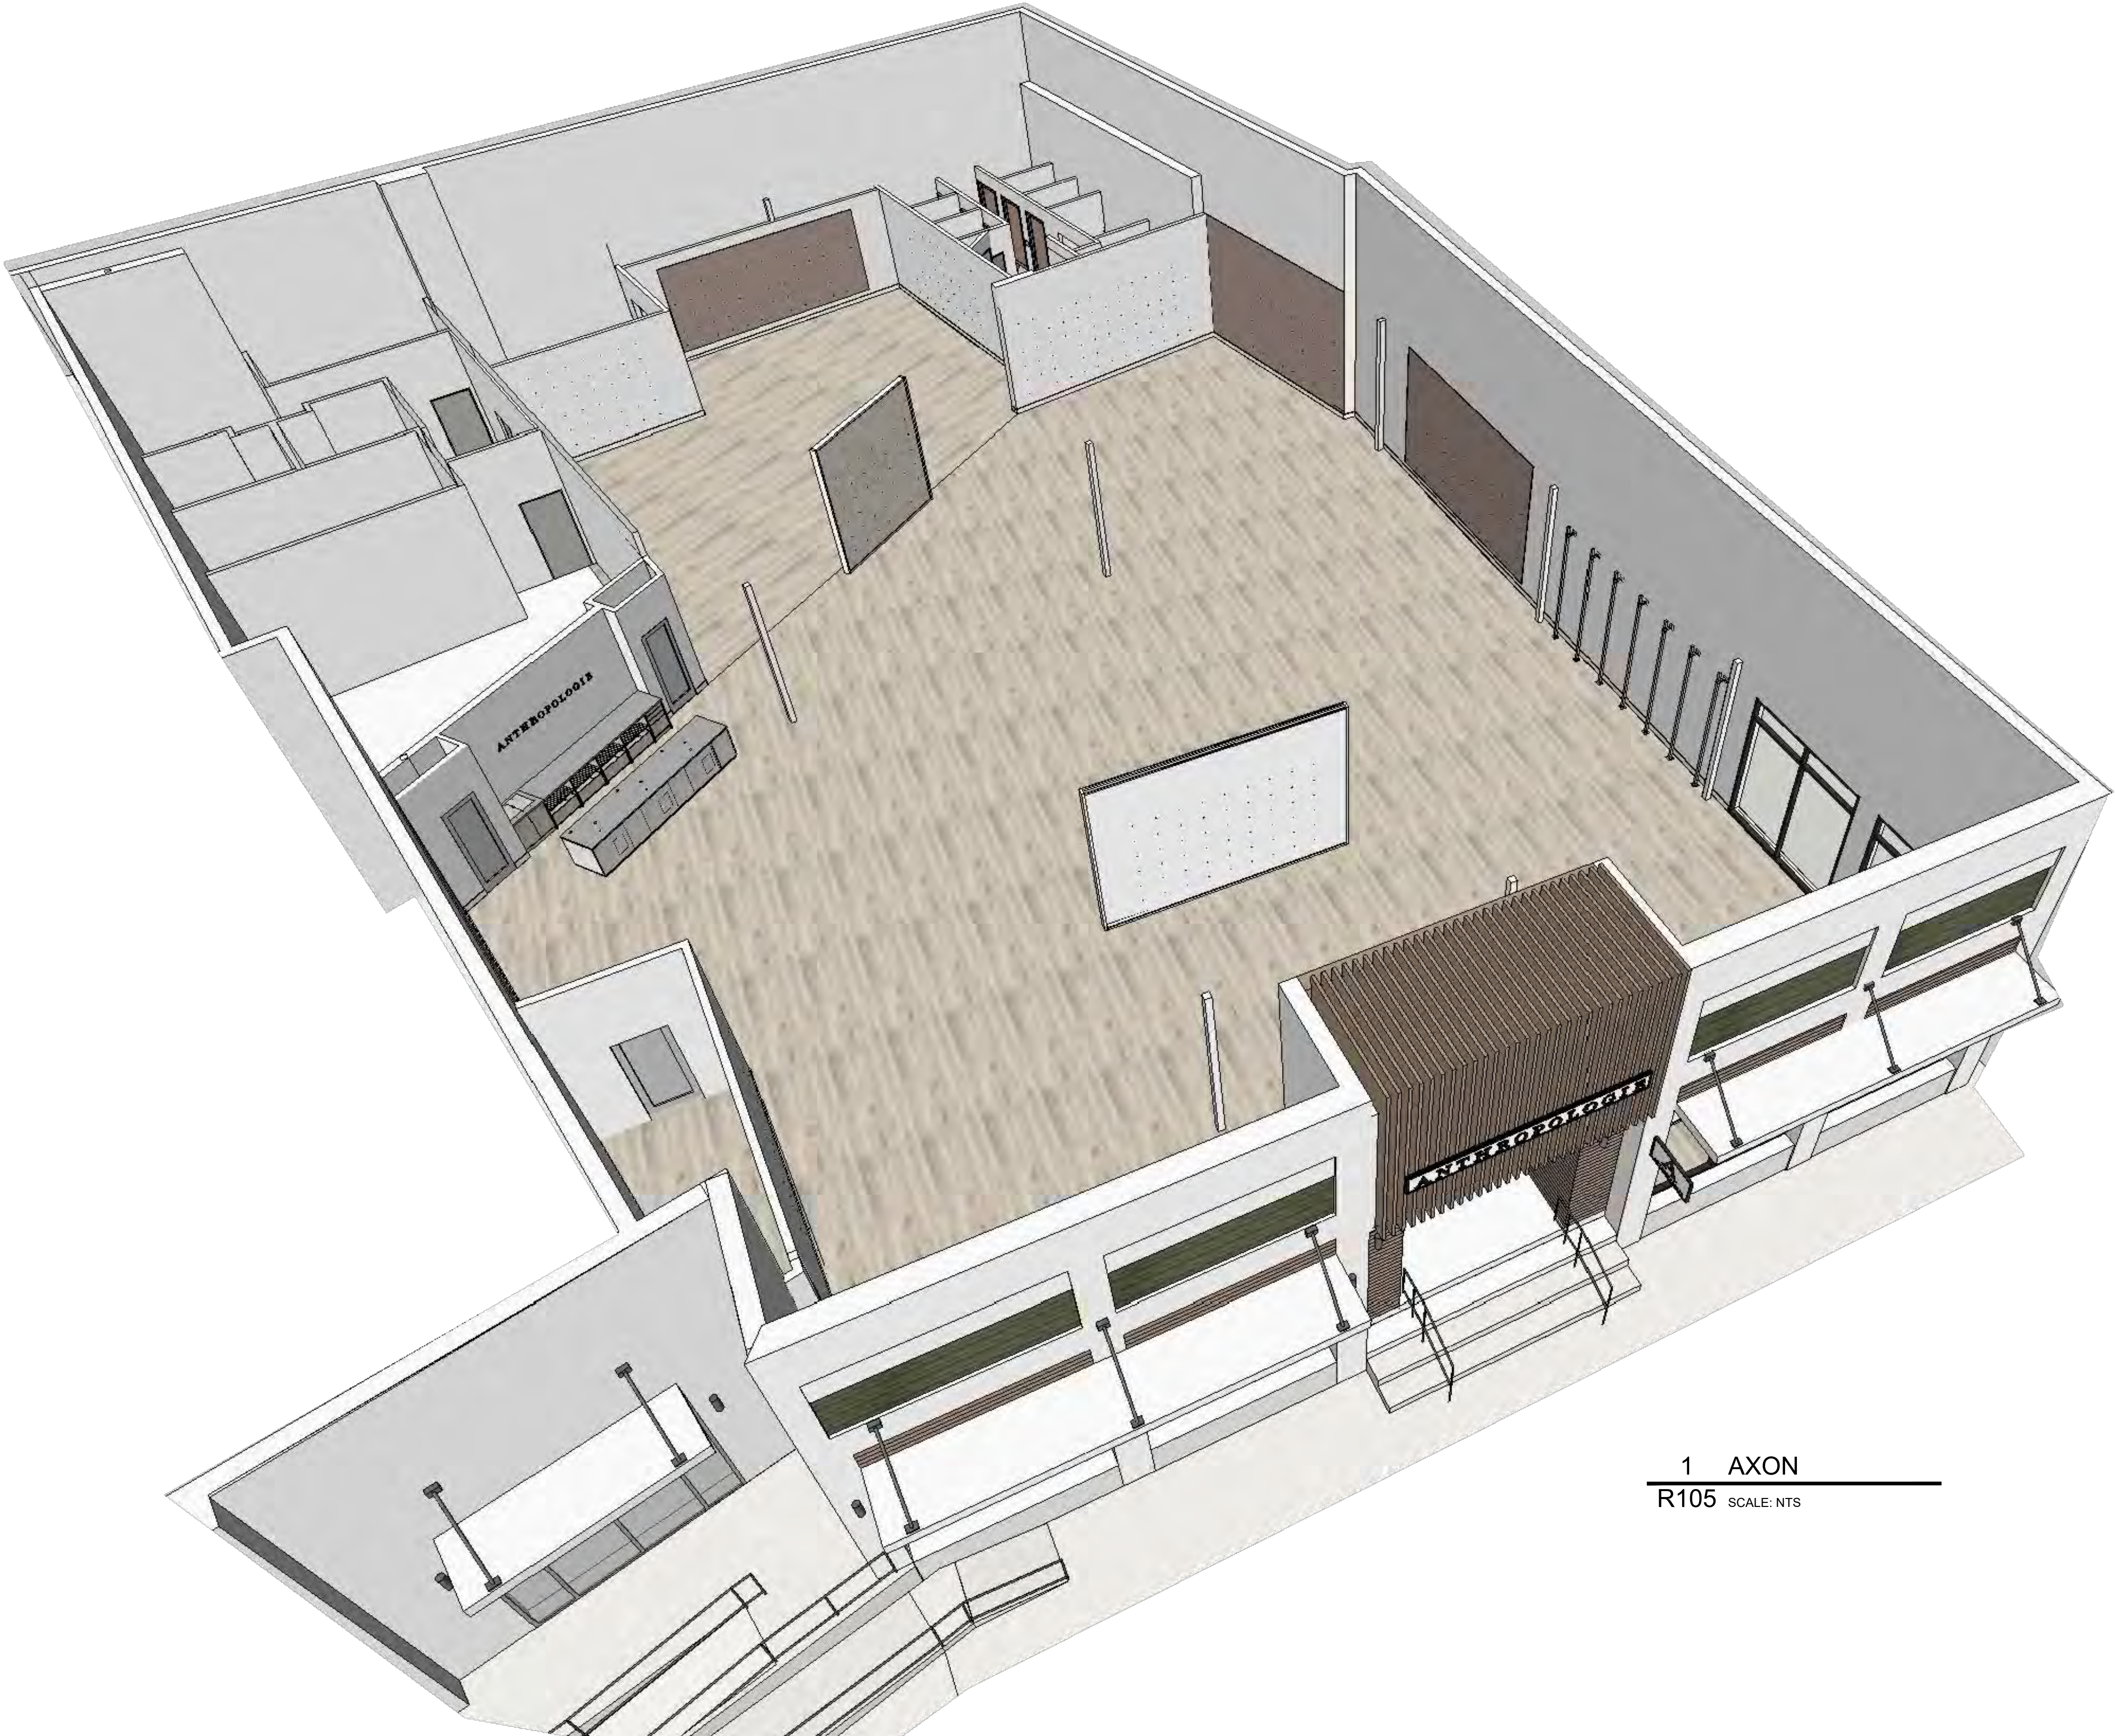

ANTHROPOLOGIE
DESIGN- FOR
REFERENCE ONLY

ANTHROPOLOGIE

WATERSOUND TOWN CTR.
INLET BEACH, FL
32461

CONSULTANT :

DESIGN CONSULTANT :
URBAN OUTFITTERS INC.
5000 SOUTH BROAD STREET
BUILDING 12
PHILADELPHIA, PA 19112
PH: (215) 454-4624

DRAWN BY :
LG

ISSUE/DATE :
CONCEPT REVIEW 8.27.26
SCHEMATIC DESIGN 9.17.26
DDT 10.01.26

REVISION :

SHEET TITLE :
RENDERINGS

SHEET NO. :
R105