




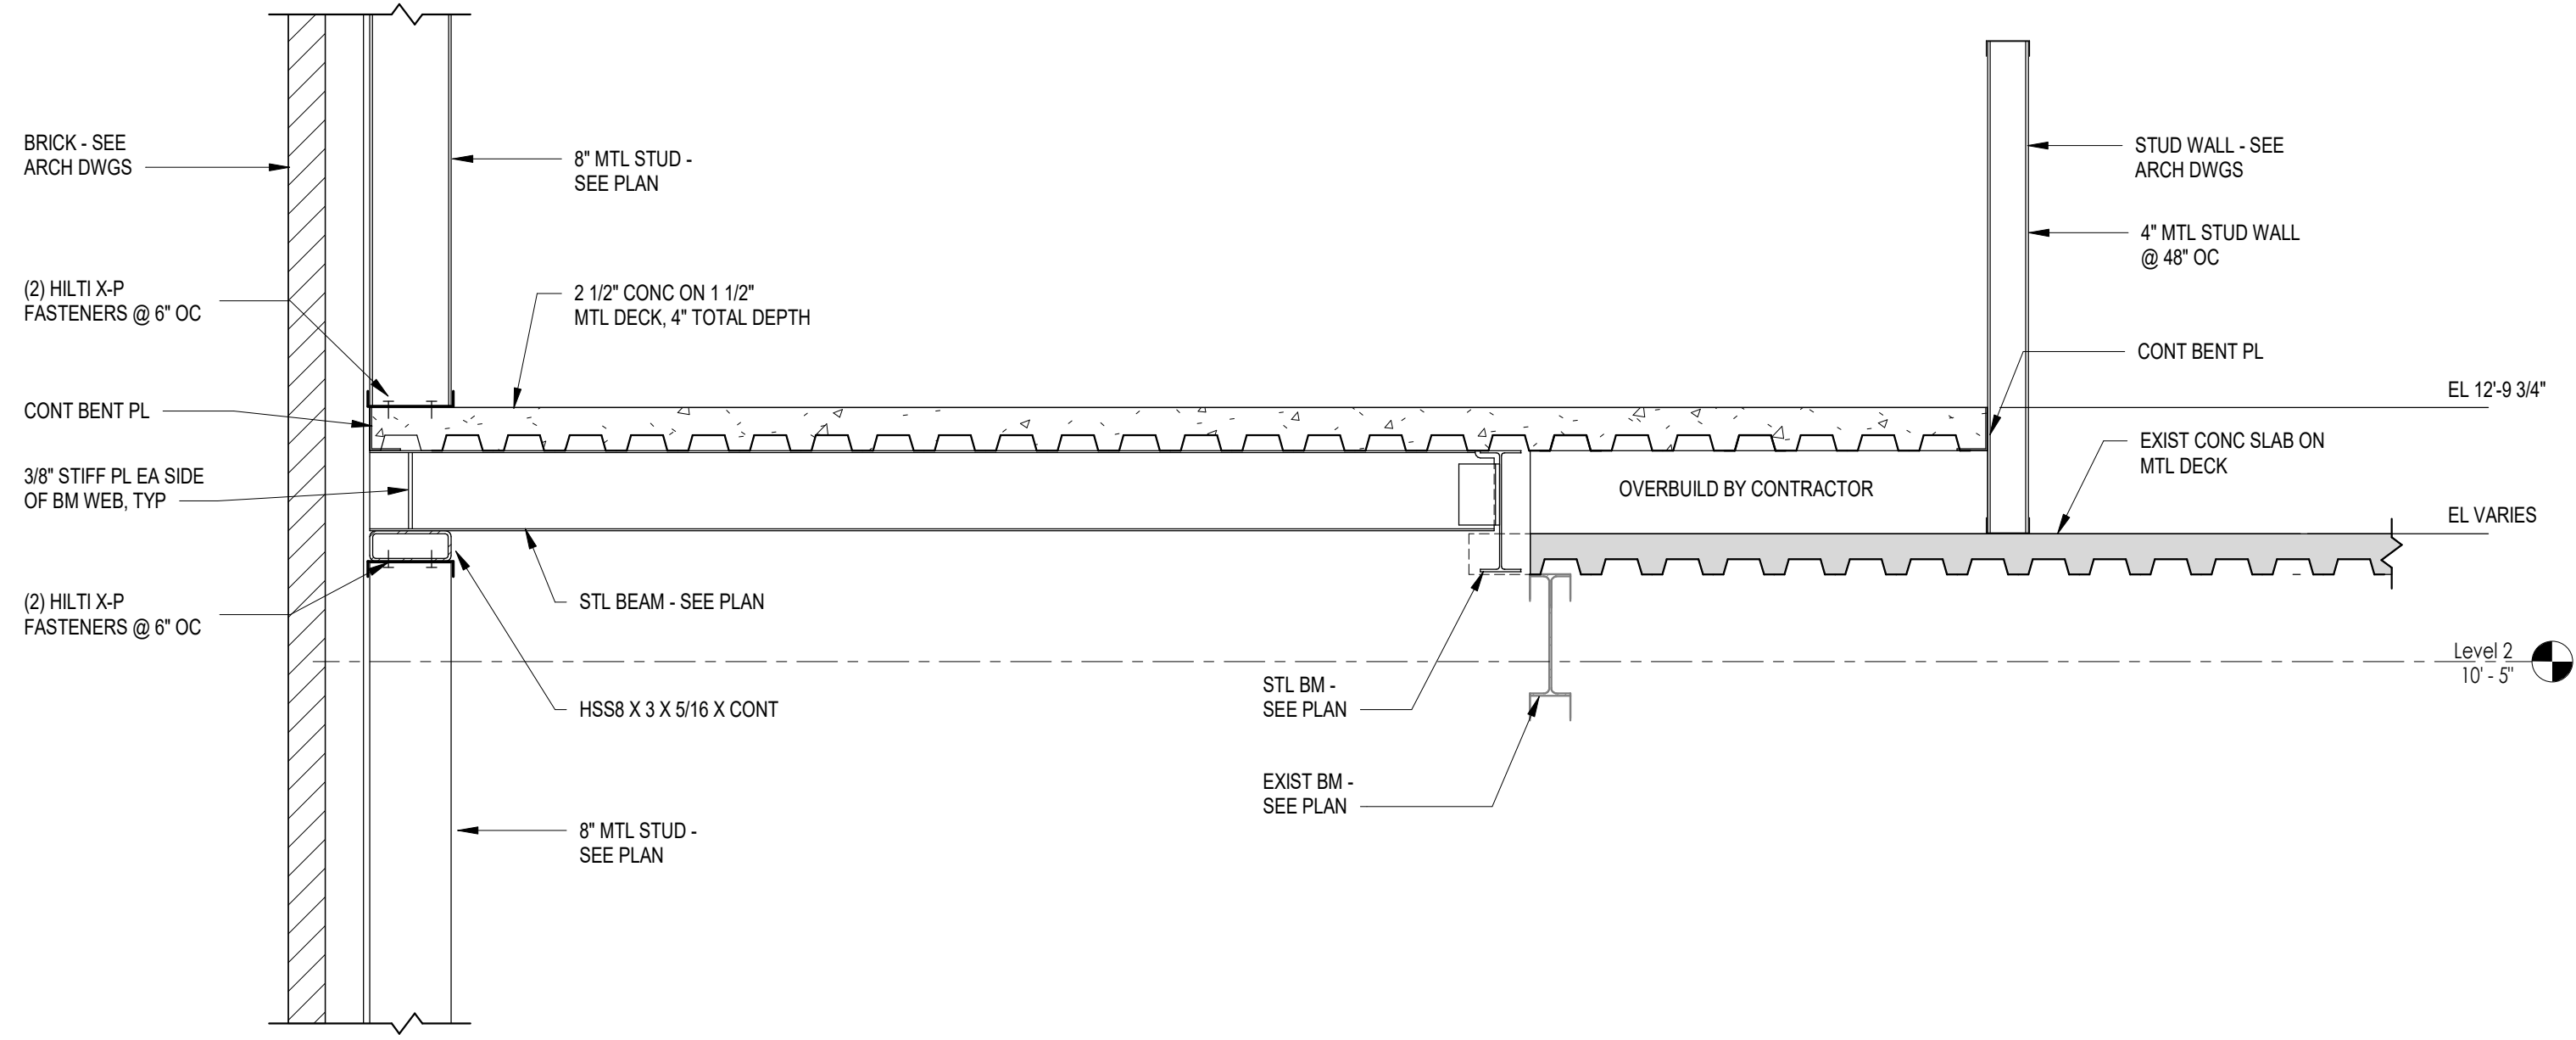


1 Section at Second Flr
S201 SCALE: 3/4" = 1'-0"

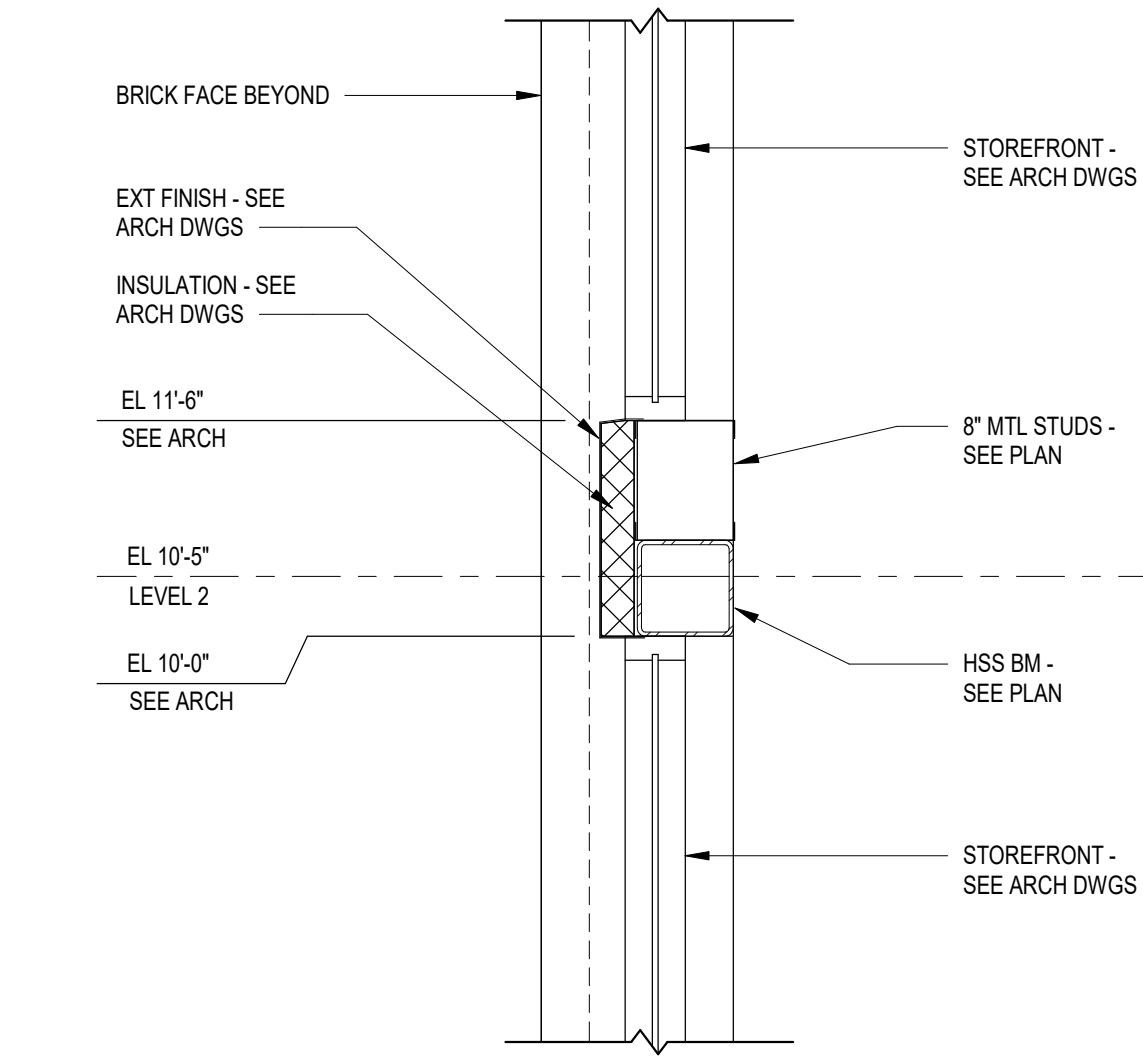


3 Storefront Section at Level 2
S201 SCALE: 3/4" = 1'-0"

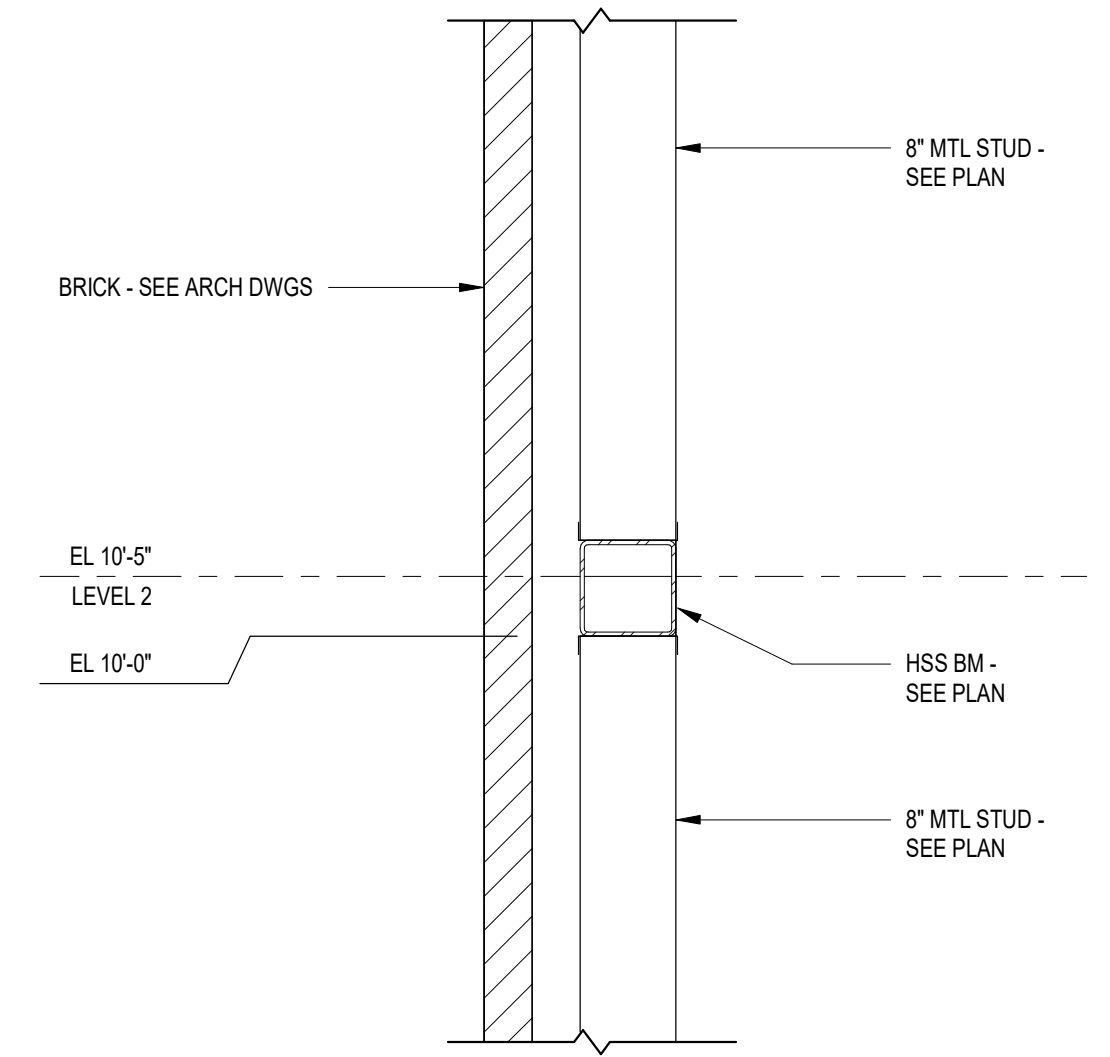

4 Beam at Level 2 Ext Wall
S201 SCALE: 3/4" = 1'-0"

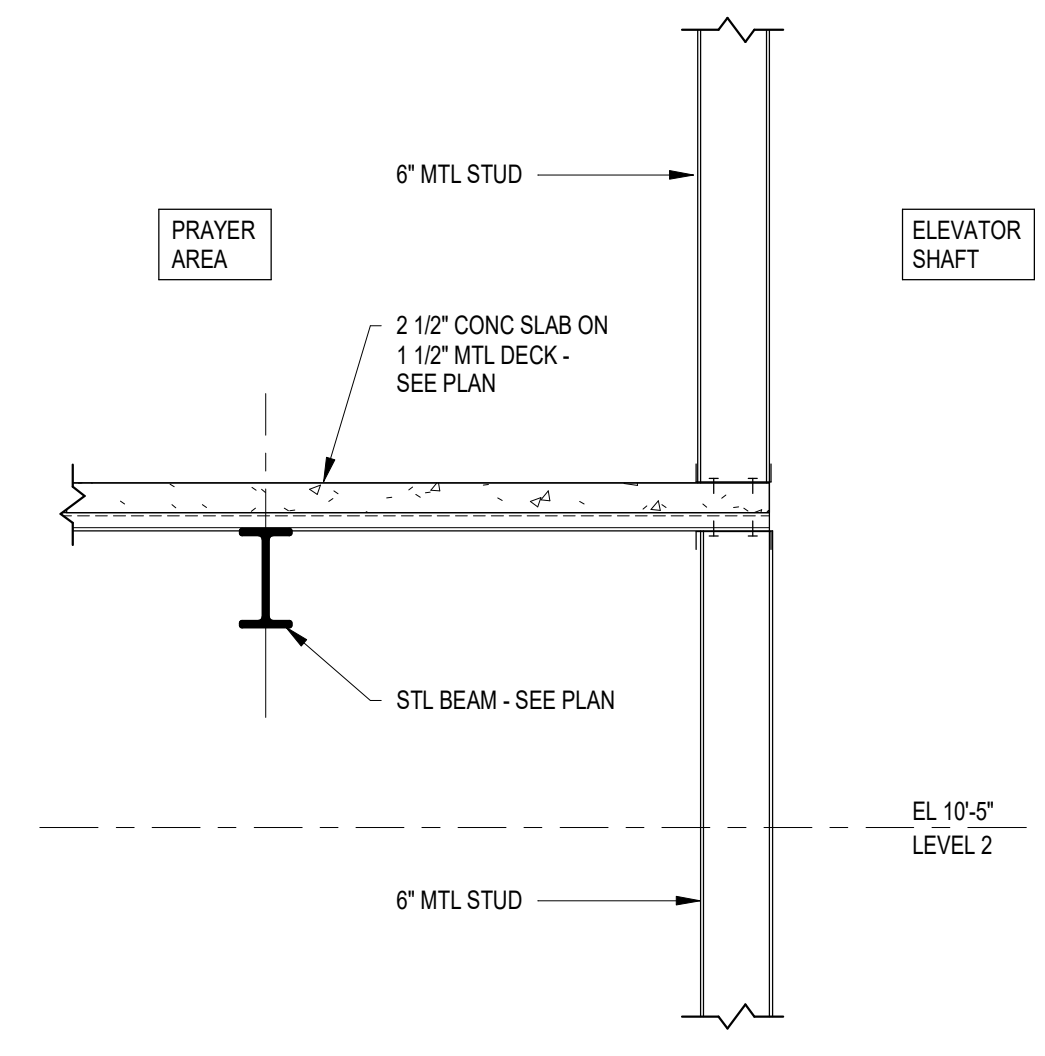

2 Section at Elevator
S201 SCALE: 3/4" = 1'-0"

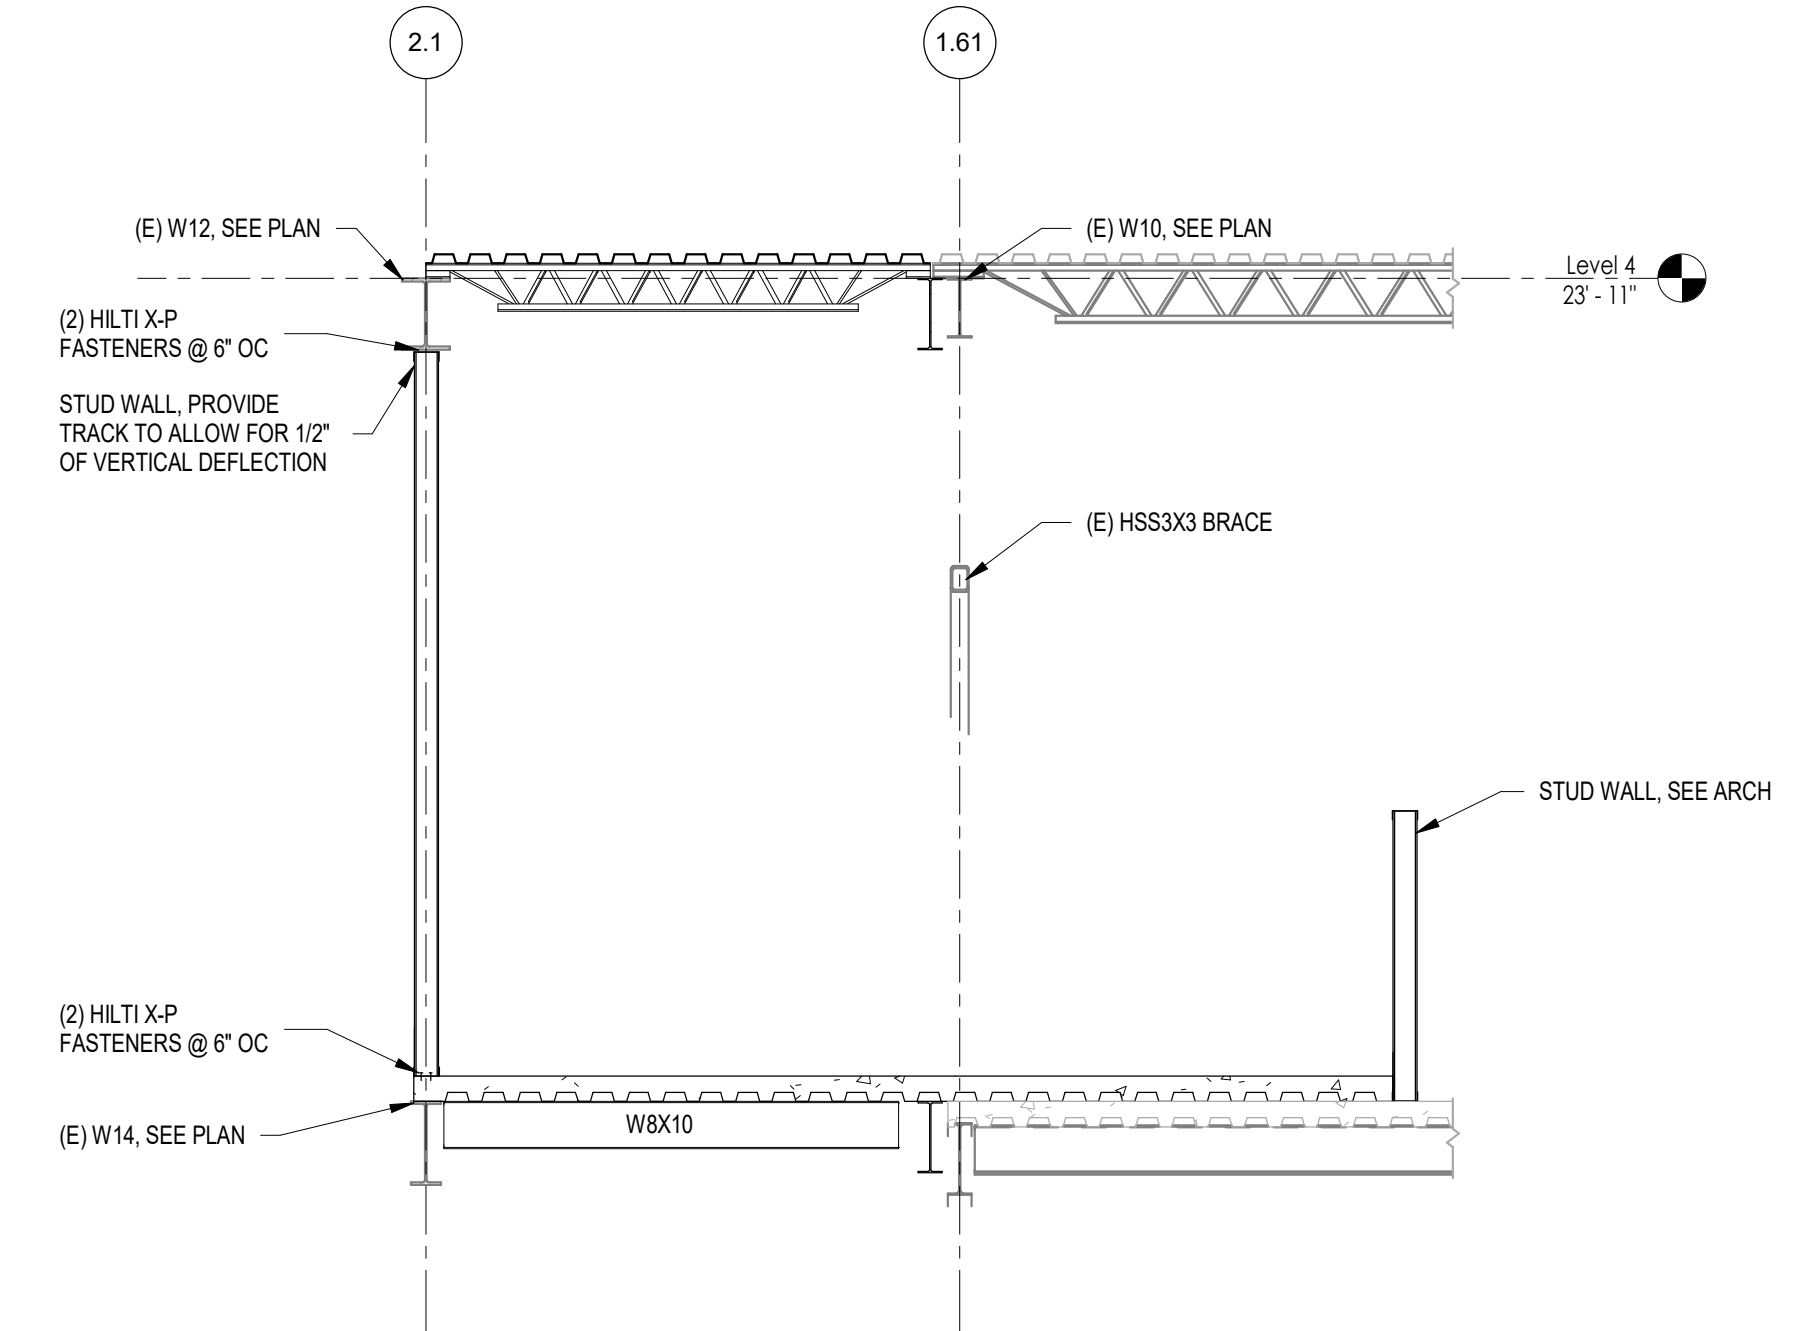

5 Overbuild Section
S201 SCALE: 3/8" = 1'-0"

PROJECT ISSUES:

CONCEPT SKETCHES	2025-05-05
SCHEMATIC DESIGN	2026-04-10
REVISED PLAN	2026-05-18
DESIGN DEVELOPMENT	2026-06-26
ISSUED FOR BID	2026-09-17



Consulting Engineers P.A.
91 Main Street SUPERIOR, WI
715.718.2193 - amiengineers.com
TWIN CITIES - IRON RANGE

PROJECT TEAM:

CIVIL ENGINEER
CHOCTAW ENGINEERING

ARCHITECTURAL
B&A ARCHITECTURAL GROUP

INTERIOR DESIGNER
B&A ARCHITECTURAL GROUP

STRUCTURAL ENGINEER
AMI CONSULTING LLC

MECHANICAL
DAY CONSULTING

PLUMBING
DAY CONSULTING


ELECTRICAL
JOHNSON ENGINEERING

PROJECT:
**WELCOME CENTER
ADDITION**

**FORT WALTON BEACH,
FLORIDA**

PROJECT NO. : 261058
SHEET TITLE:
2ND FLOOR DETAILS

SHEET NUMBER:
S201

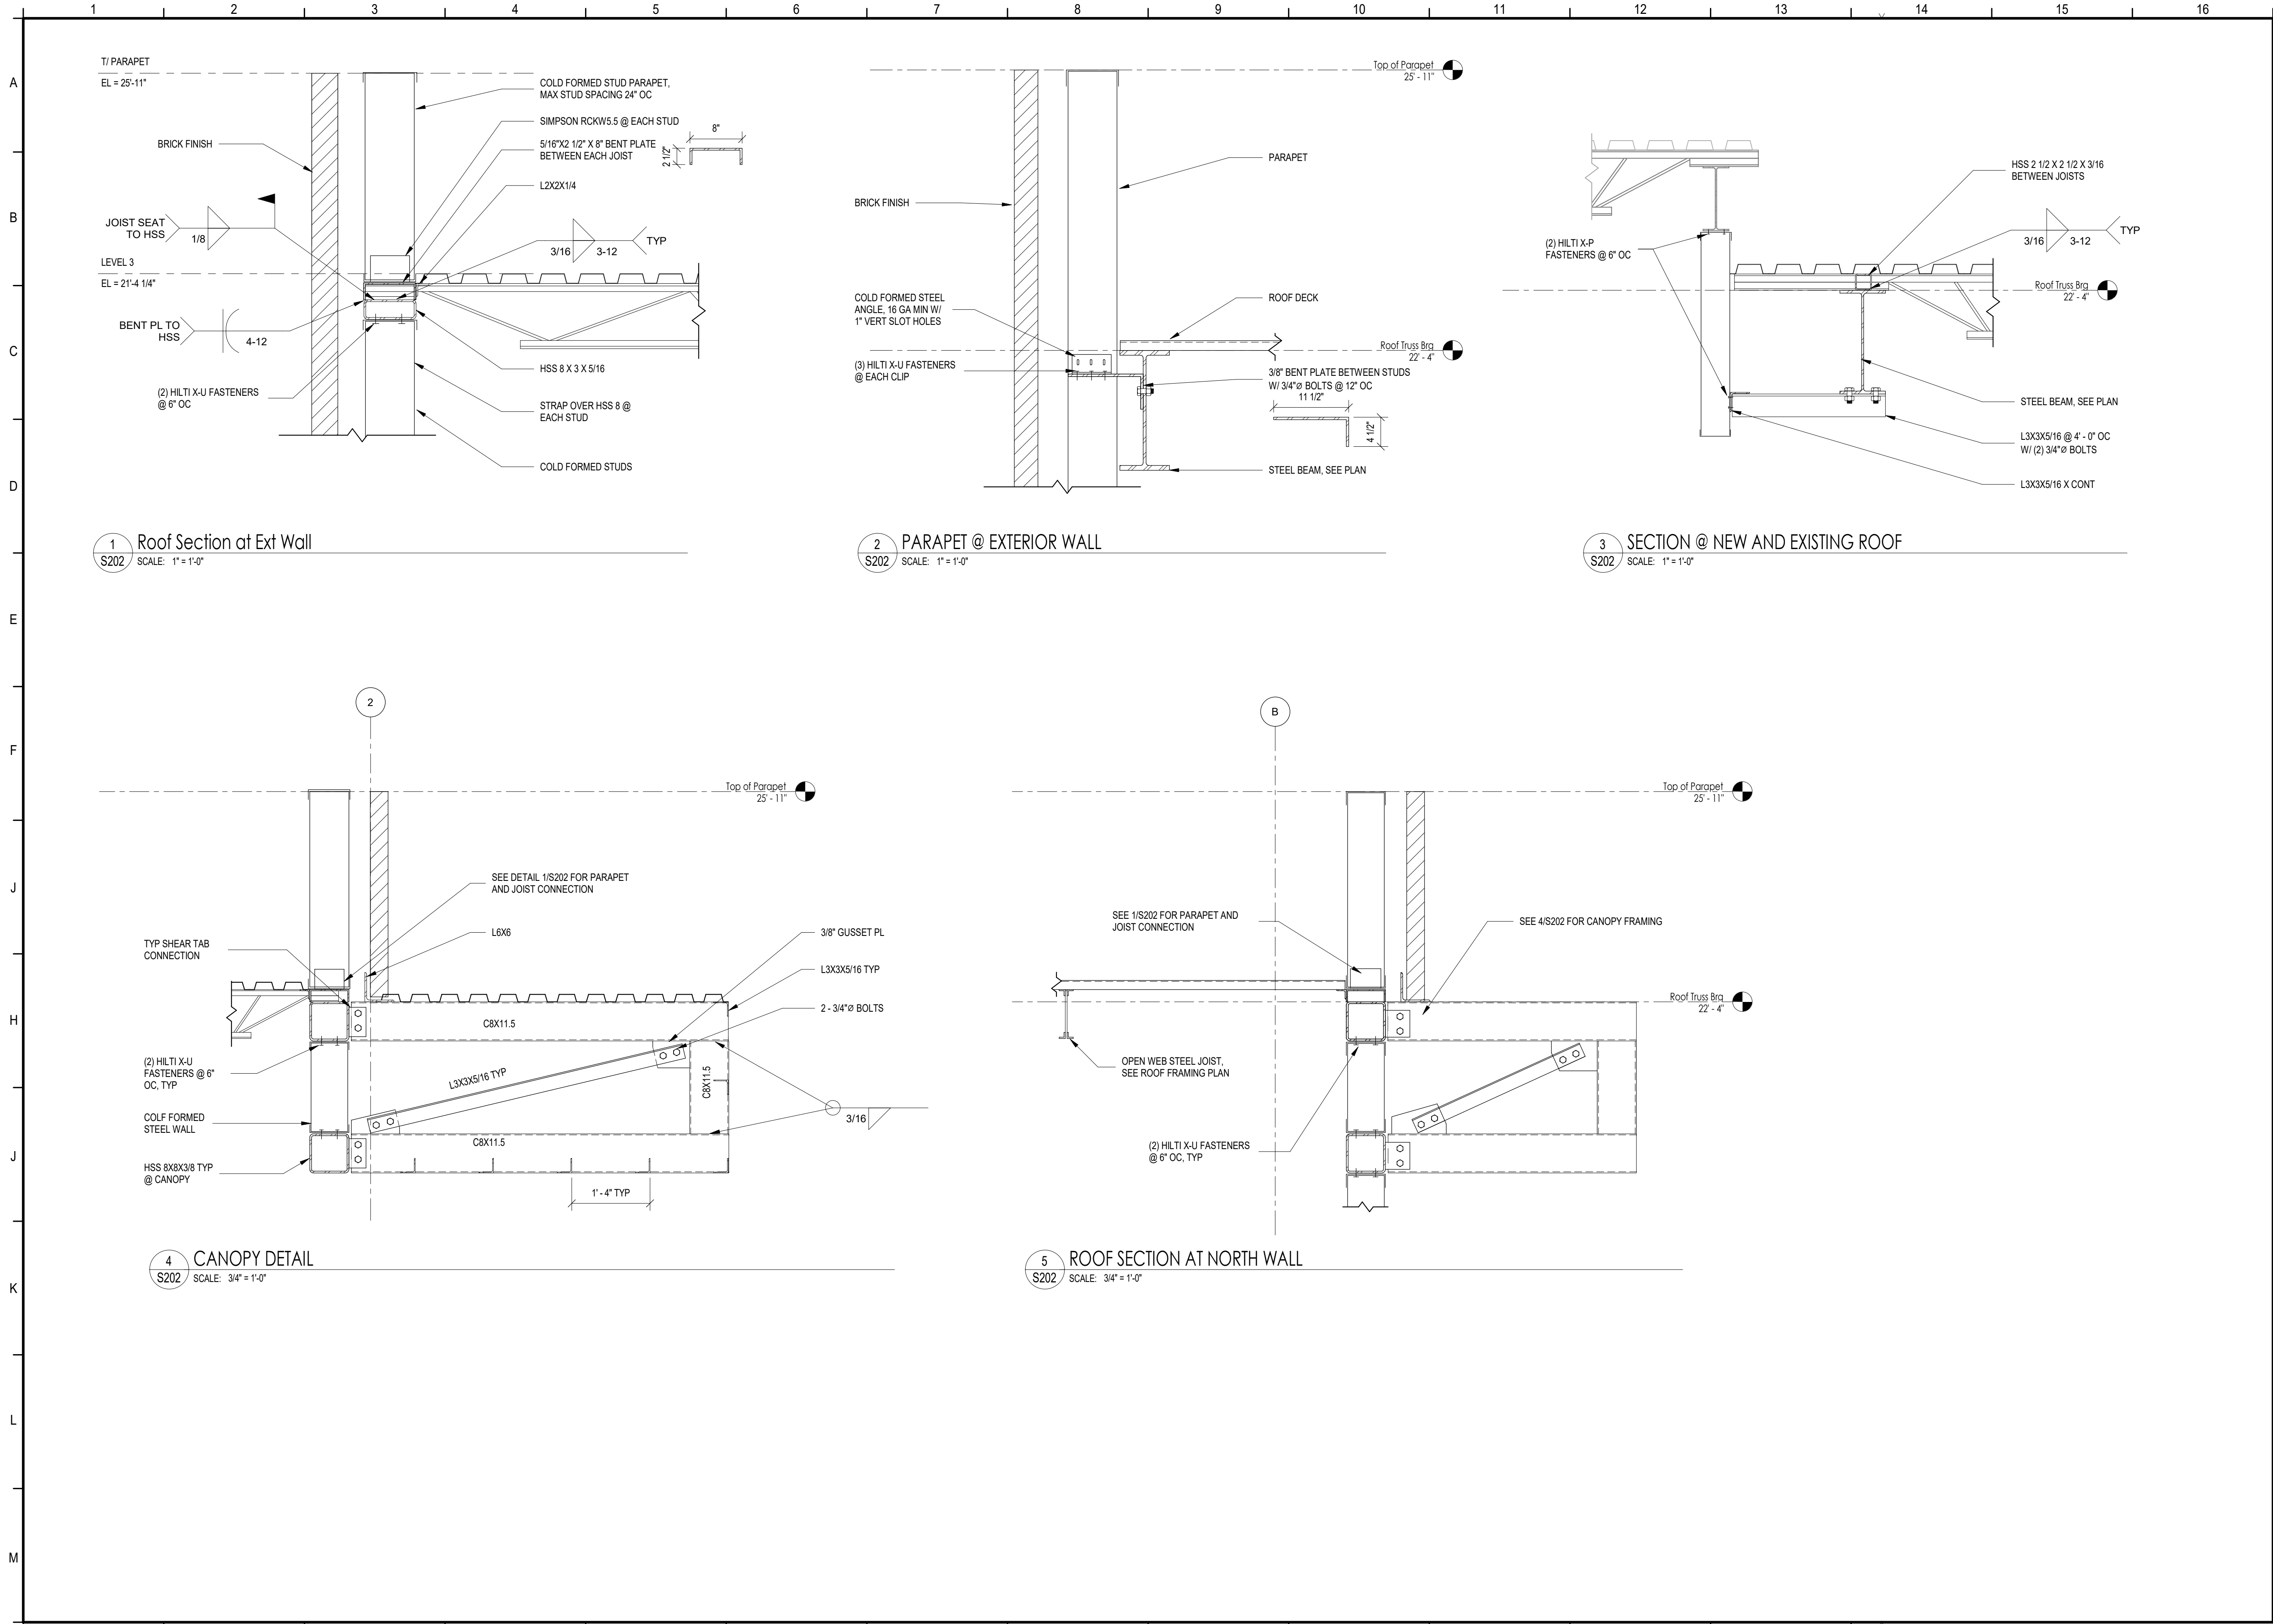

PROJECT ISSUES:	
CONCEPT SKETCHES	2025-05-05
SCHEMATIC DESIGN	2026-04-10
REVISED PLAN	2026-05-18
DESIGN DEVELOPMENT	2026-06-26
ISSUED FOR BID	2026-09-17



Consulting Engineers P.A.
91 Main Street SUPERIOR, WI
715.718.2193 - amiengineers.com
TWIN CITIES - IRON RANGE

PROJECT TEAM:

CIVIL ENGINEER	CHOCTAW ENGINEERING
ARCHITECTURAL	B&A ARCHITECTURAL GROUP
INTERIOR DESIGNER	B&A ARCHITECTURAL GROUP
STRUCTURAL ENGINEER	AMI CONSULTING LLC
MECHANICAL	DAY CONSULTING
PLUMBING	DAY CONSULTING
ELECTRICAL	JOHNSON ENGINEERING

PROJECT:
**WELCOME CENTER
ADDITION**

**FORT WALTON BEACH,
FLORIDA**

PROJECT NO. : 261058
SHEET TITLE:
ROOF SECTIONS AND
DETAILS

SHEET NUMBER:
S202