


© COPYRIGHT - AMI CONSULTING ENGINEERS P.A., 2019

PRINT DATE: 10/7/2024 4:53:51 PM

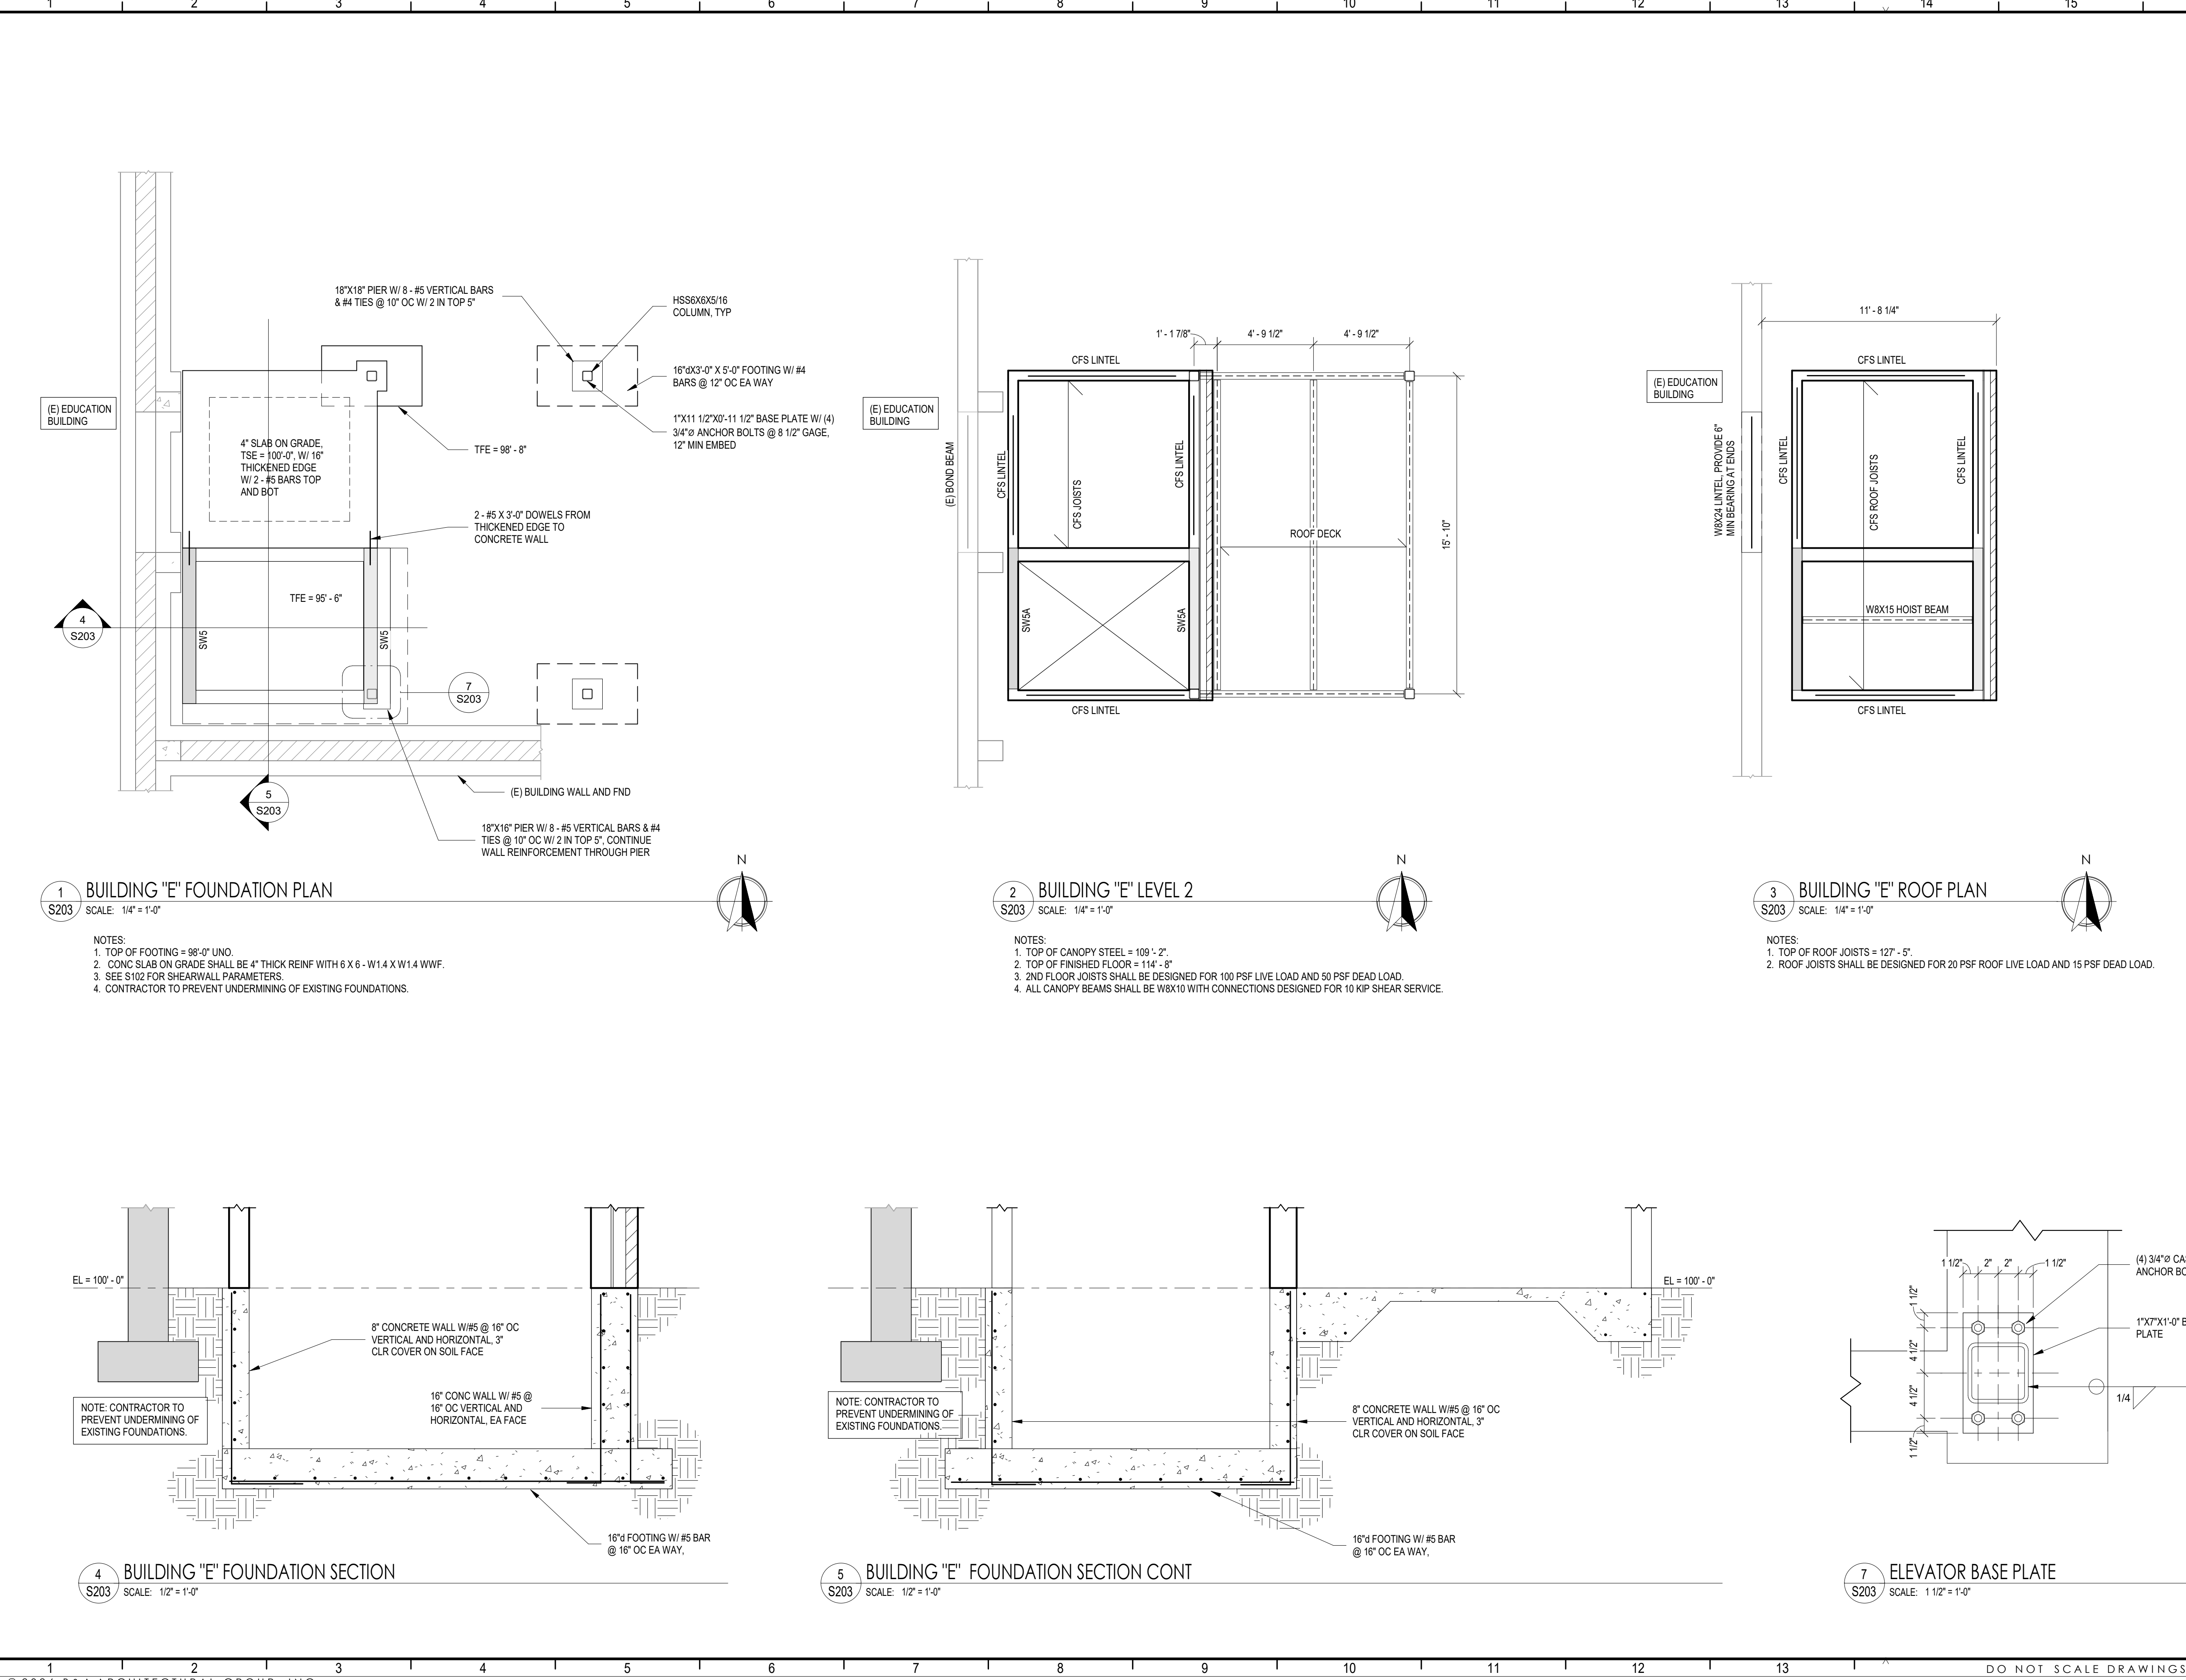

PROJECT ISSUES:

CONCEPT SKETCHES	2025-05-05
SCHEMATIC DESIGN	2026-04-10
REVISED PLAN	2026-05-18
DESIGN DEVELOPMENT	2026-06-26
ISSUED FOR BID	2026-09-17

AMI
Consulting Engineers P.A.
91 Main Street SUPERIOR, WI
715.718.2193 - amiengineers.com
TWIN CITIES - IRON RANGE

PROJECT TEAM:

CIVIL ENGINEER	CHOCTAW ENGINEERING
ARCHITECTURAL	B&A ARCHITECTURAL GROUP
INTERIOR DESIGNER	B&A ARCHITECTURAL GROUP
STRUCTURAL ENGINEER	AMI CONSULTING LLC
MECHANICAL	DAY CONSULTING
PLUMBING	DAY CONSULTING
ELECTRICAL	JOHNSON ENGINEERING

PROJECT:
WELCOME CENTER ADDITION

FORT WALTON BEACH, FLORIDA

PROJECT NO. : 261058
SHEET TITLE:
BUILDING "E" ELEVATOR

SHEET NUMBER:
S203